

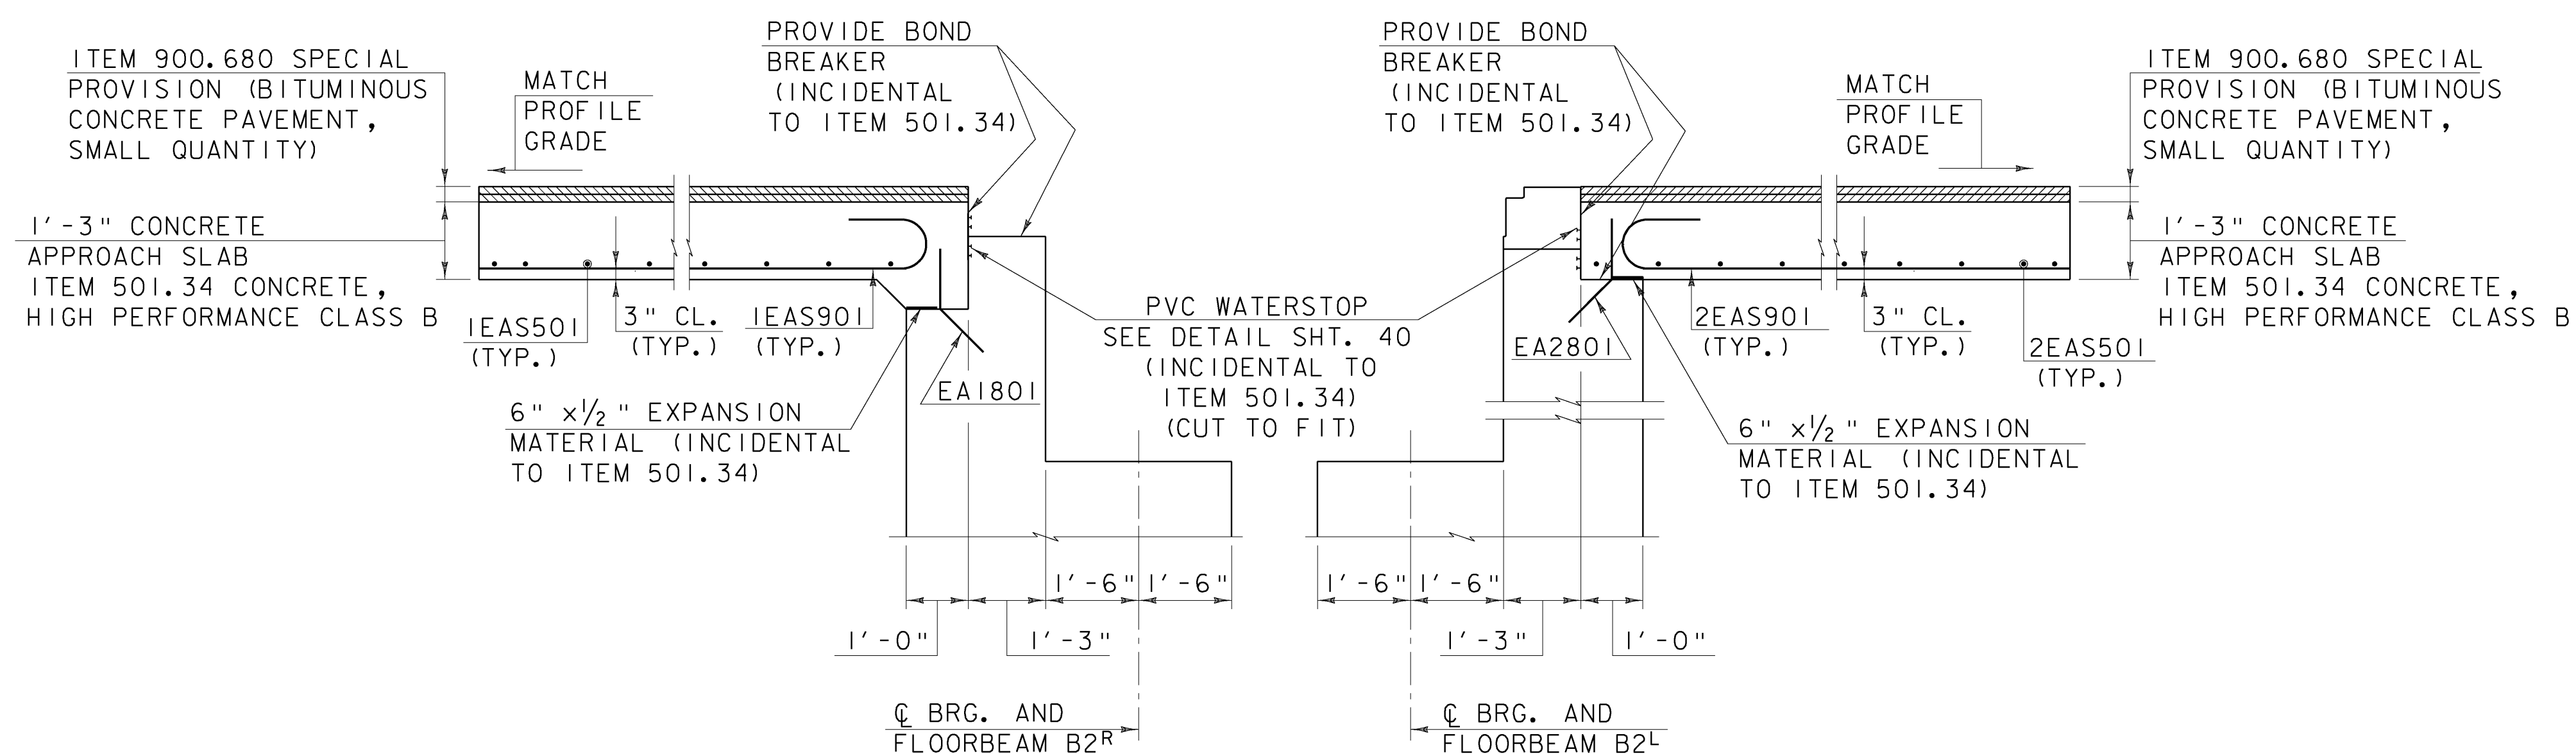
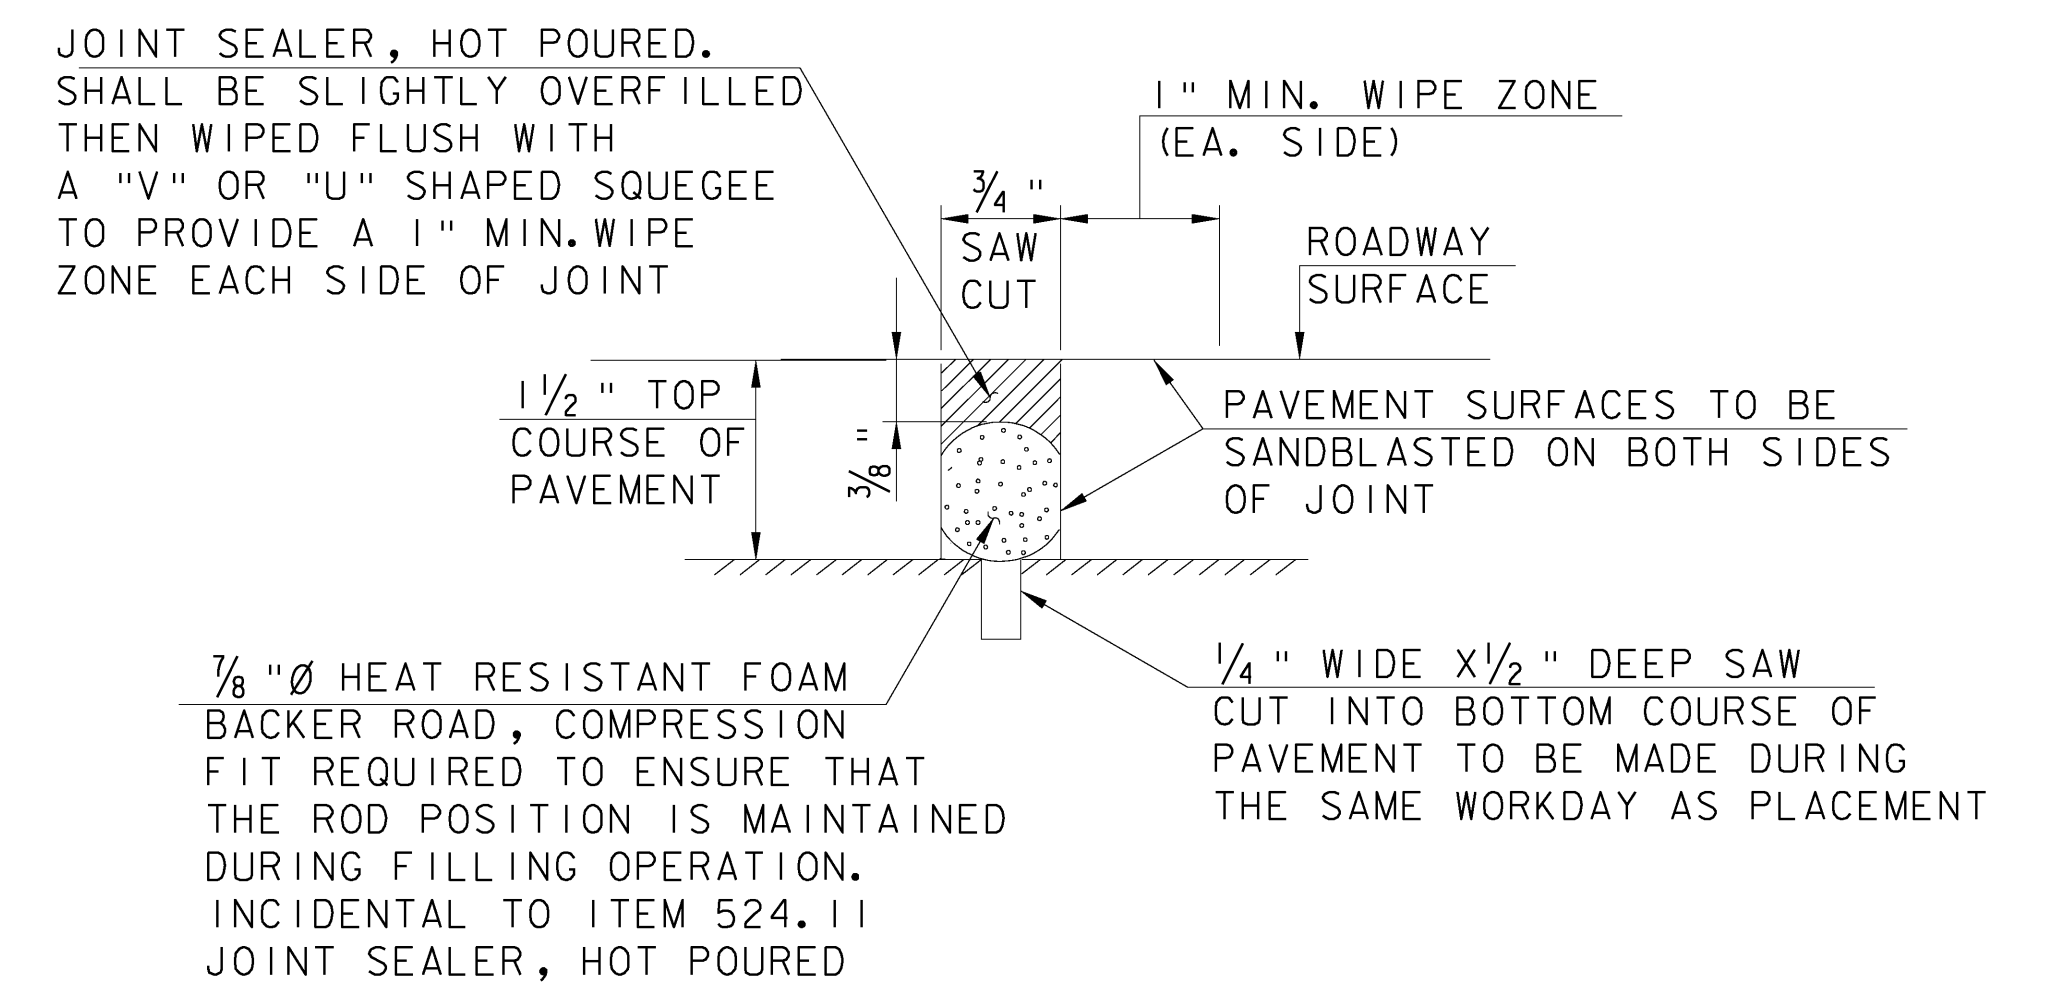


FILE NAME: I:\14595\montpelier\plans\14595_ops\slab-det.dgn
DATE/TIME: 10/12/2009
USER: 2552

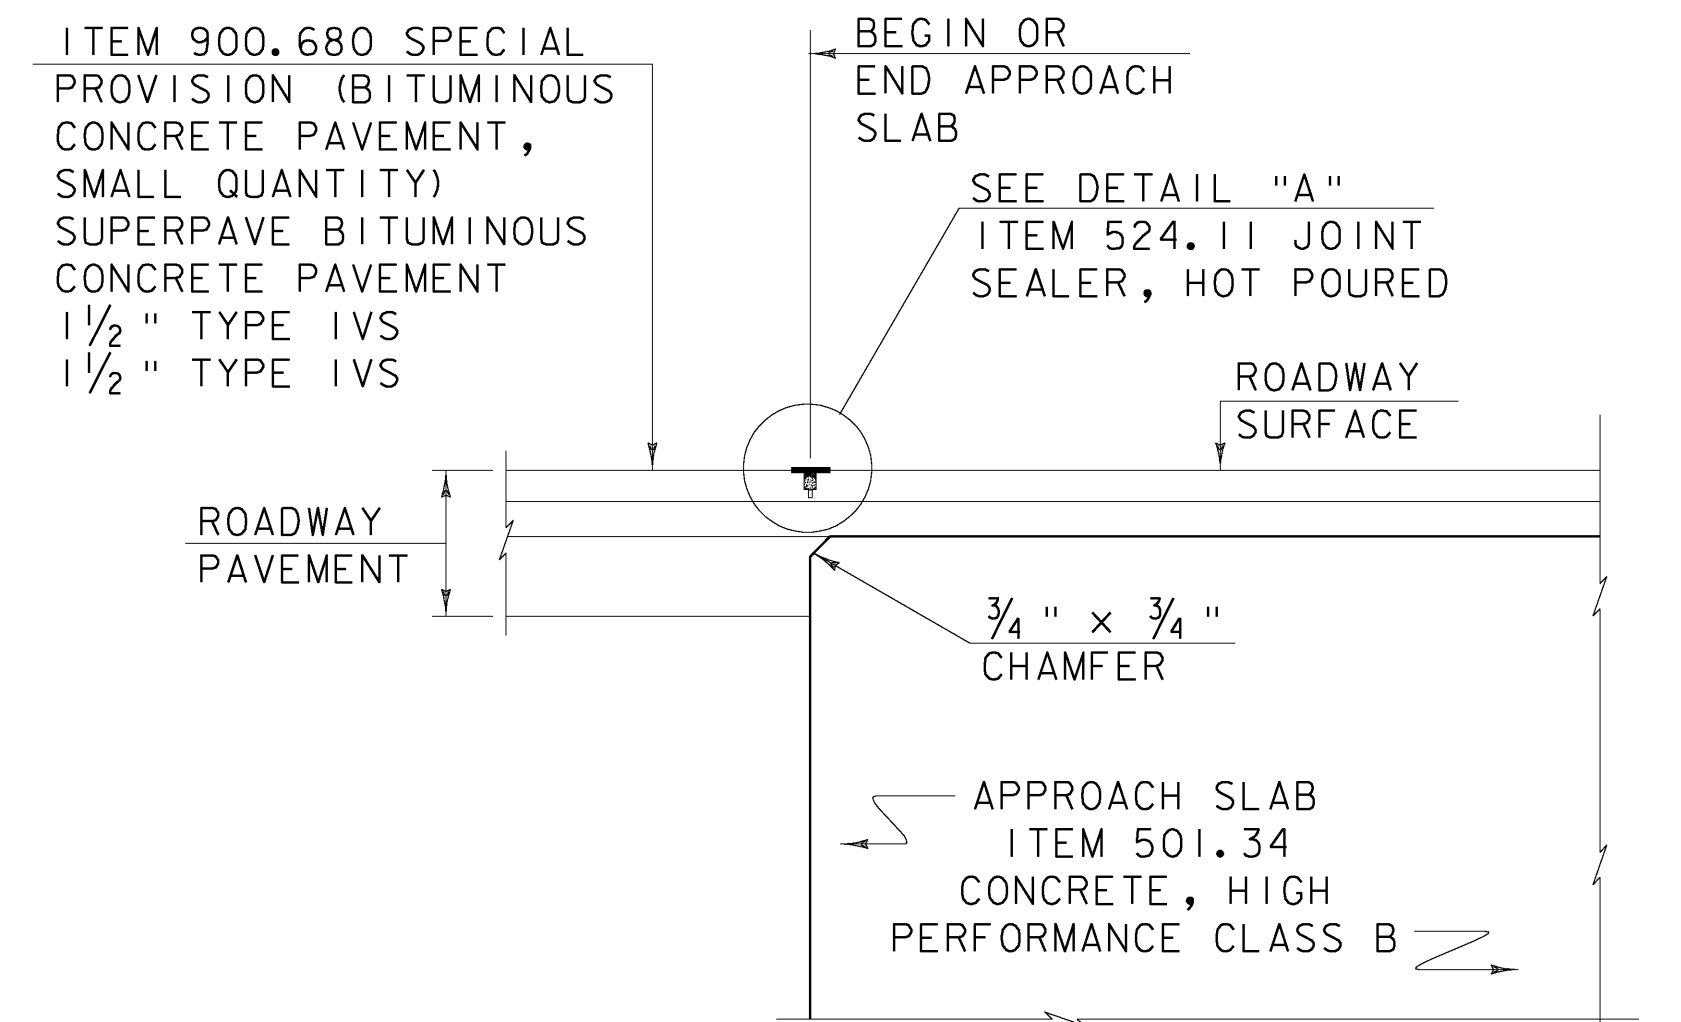

LEGEND:
NF = NEAR FACE
FF = FAR FACE
EF = EACH FACE
▲ = CUT IN FIELD

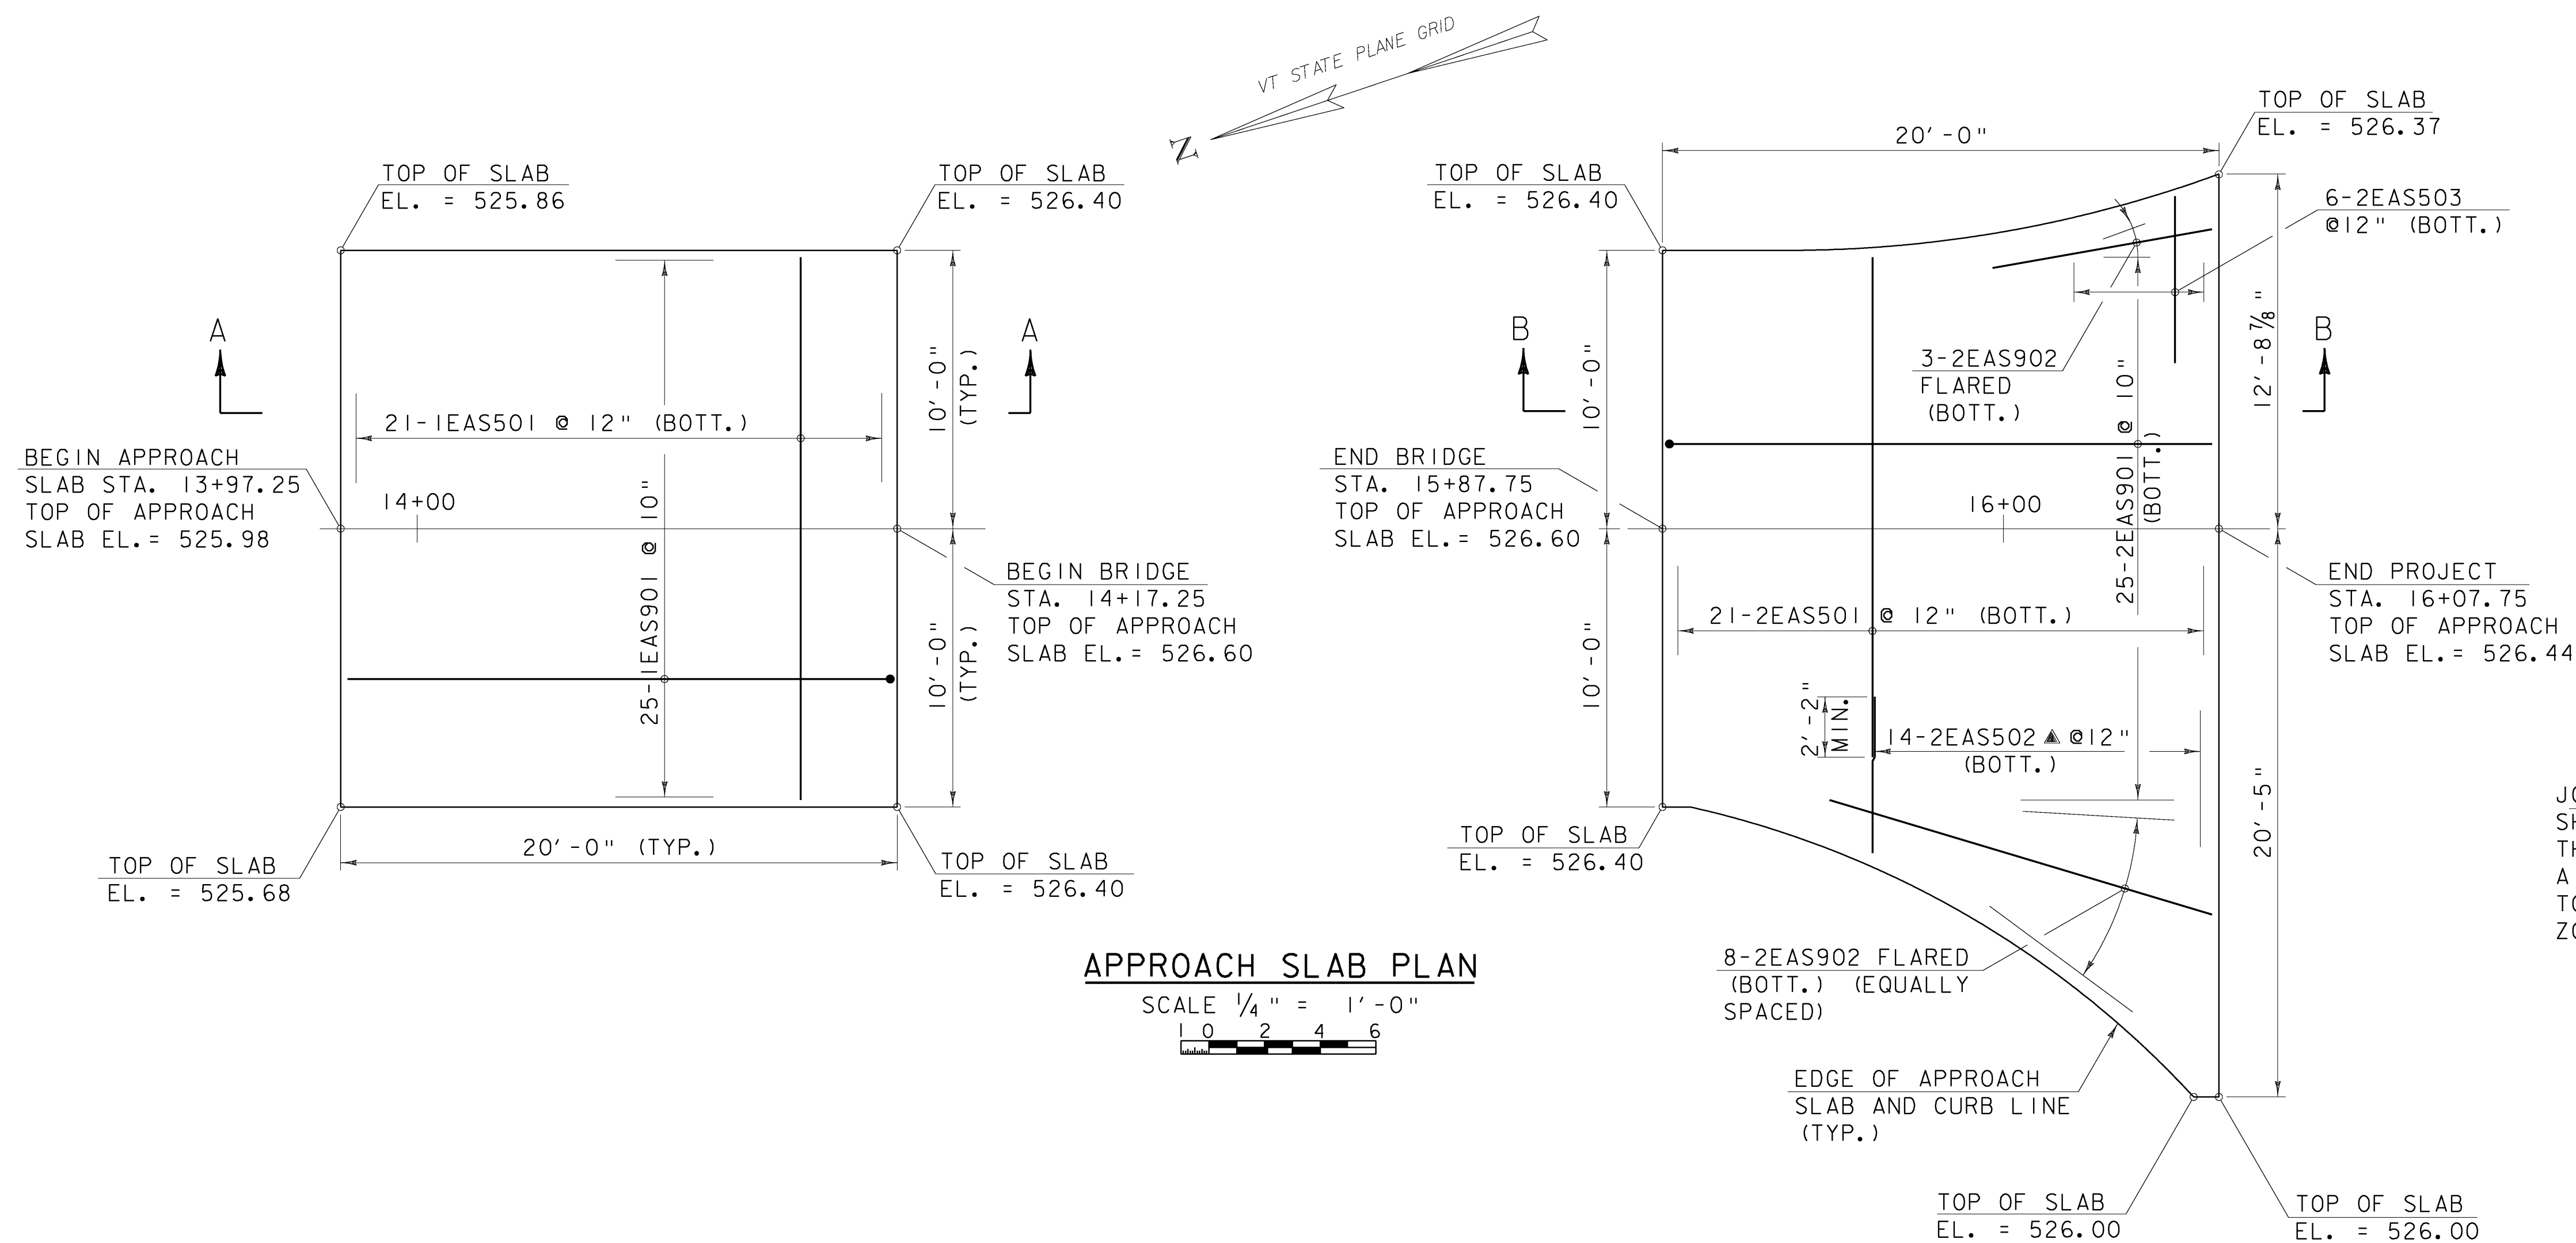

APPROACH SLAB DETAILS		
PROJECT NAME:	MONTPELIER	
PROJECT NUMBER:	BHF 6400(31)	
FILE NAME: \$FILES\$	PROJECT MANAGER: SUSAN SCRIBNER	PLOT DATE: 10/12/2009
DESIGNED BY: D. D'AMATO	BRIDGE DESIGN SUPERVISOR: P. HALSTEAD	DRAWN BY: D. D'AMATO
		CHECKED BY: P. PERKINS
		SHEET 36 OF 63