

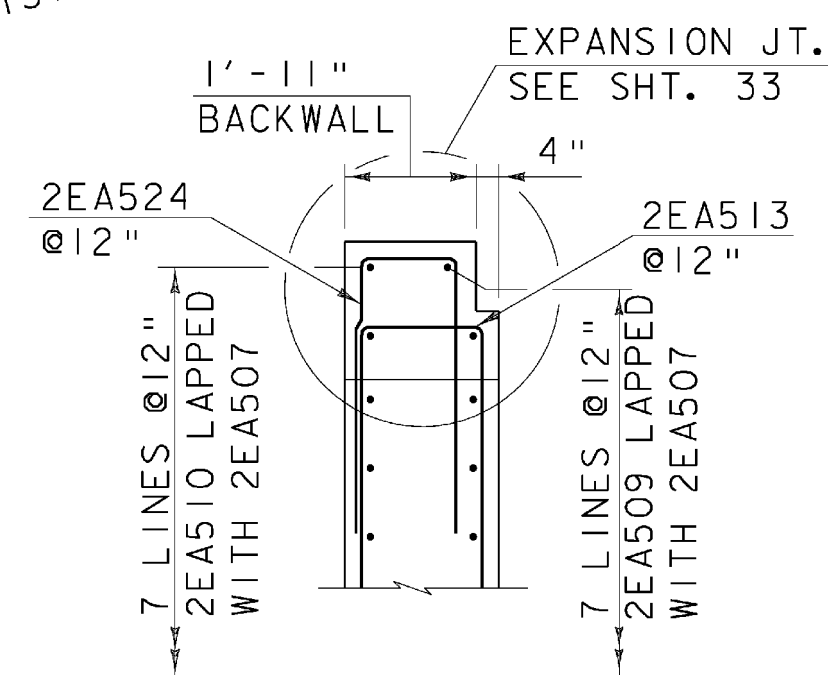
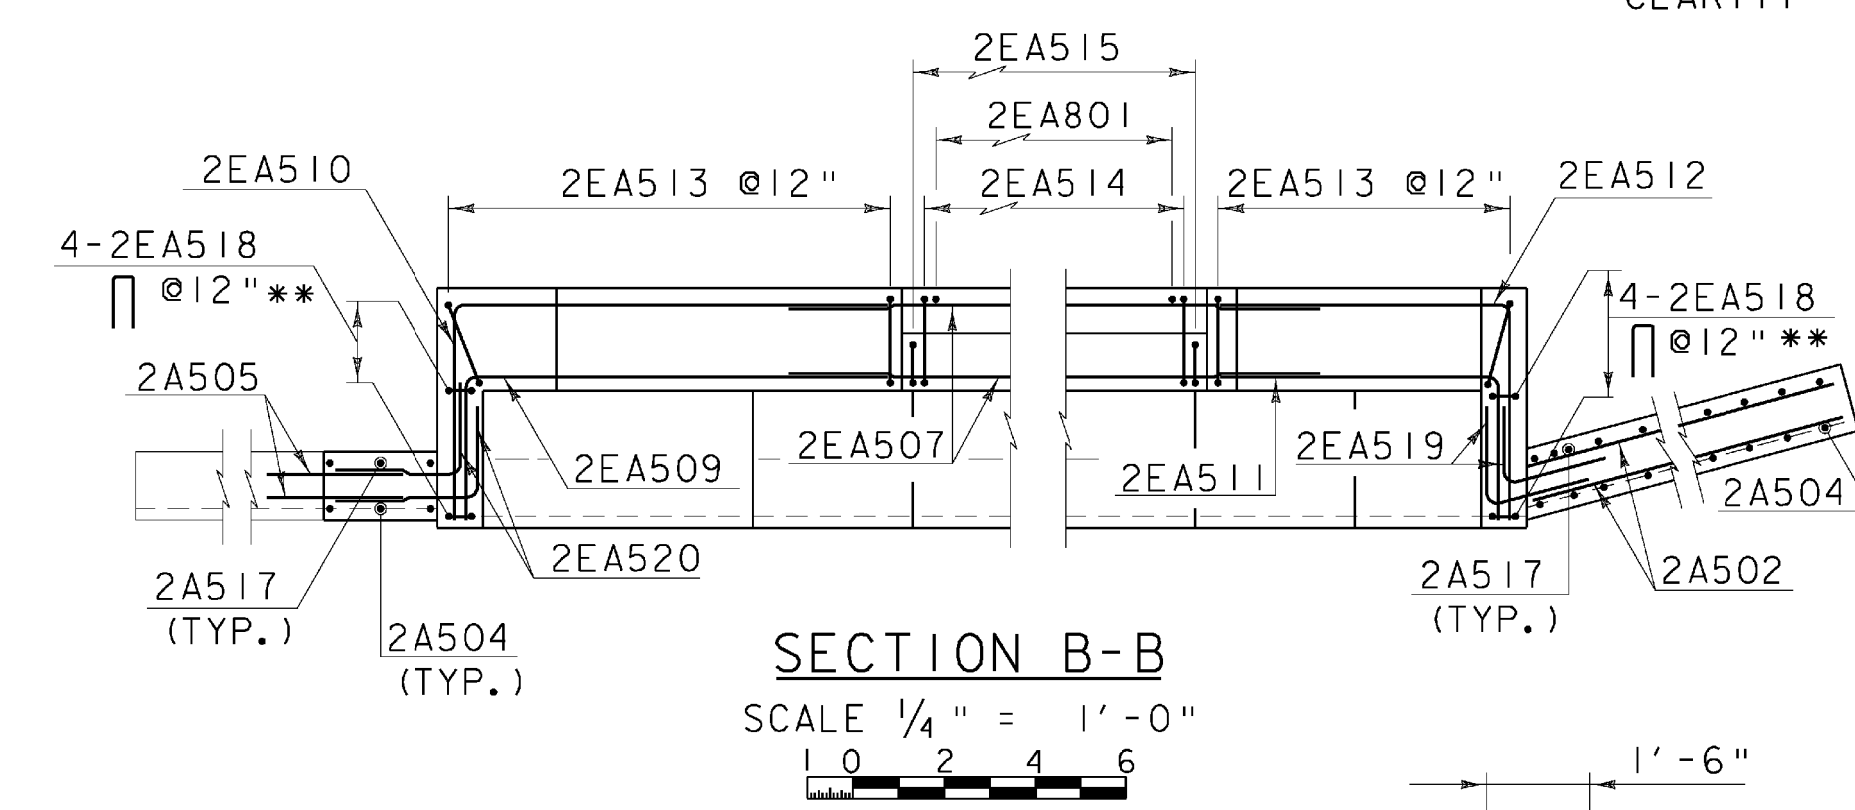
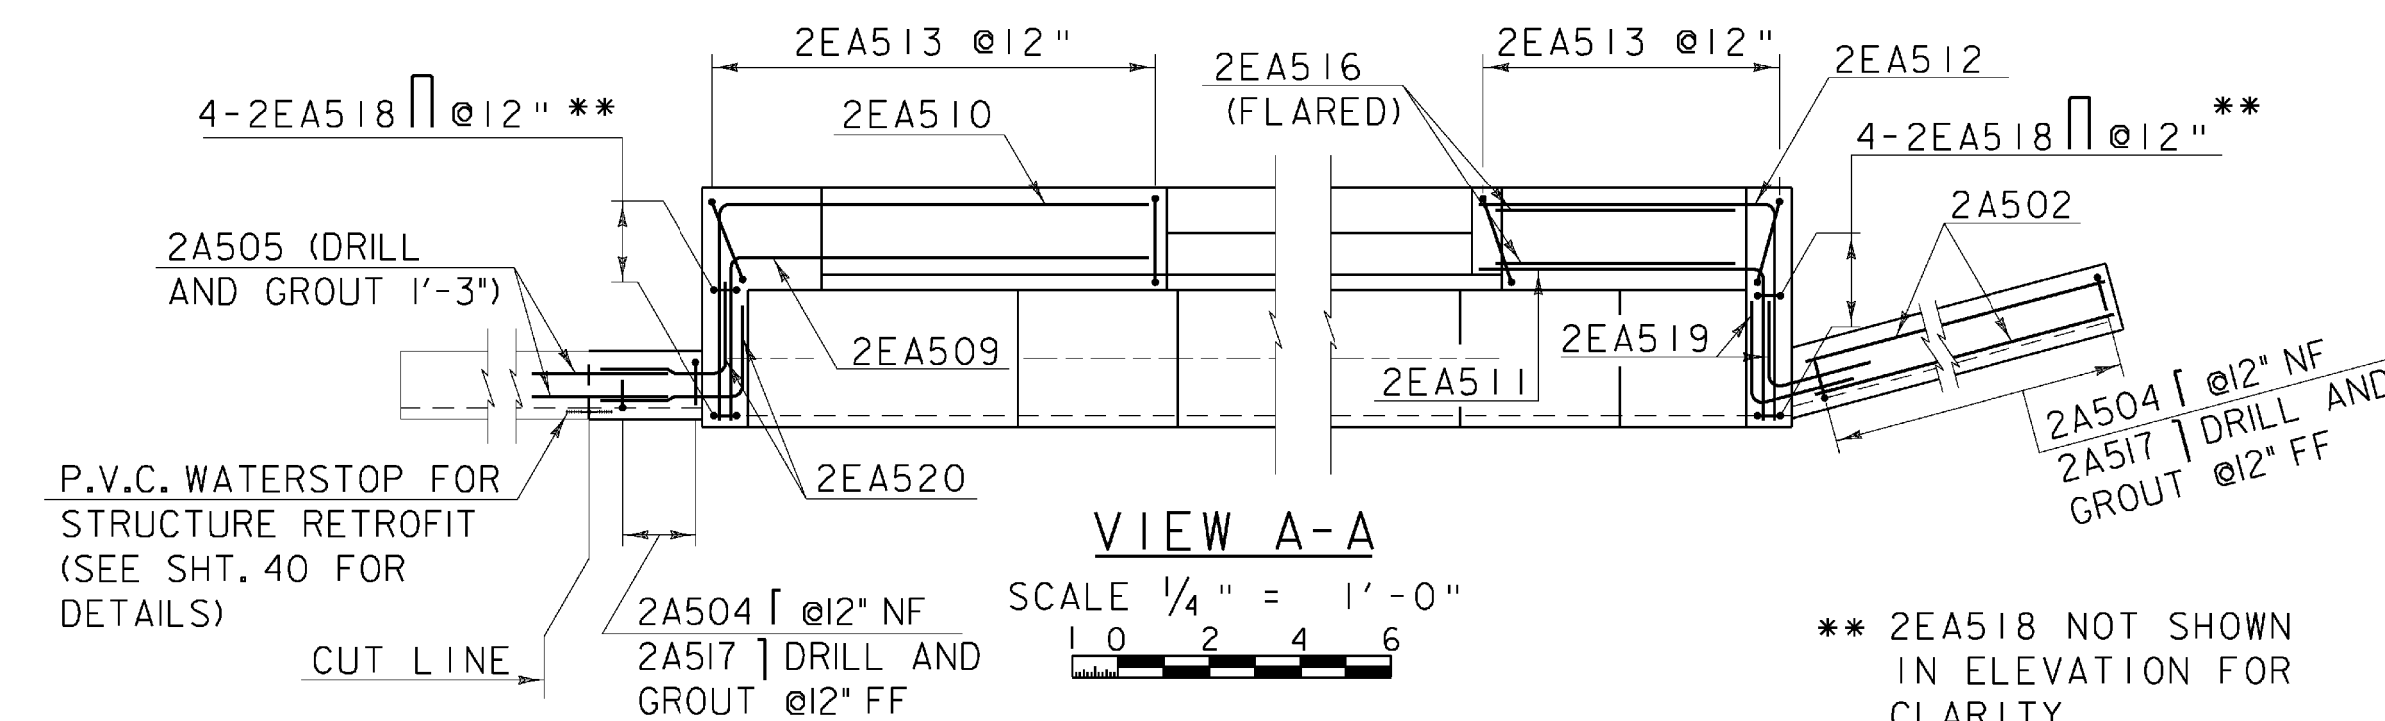
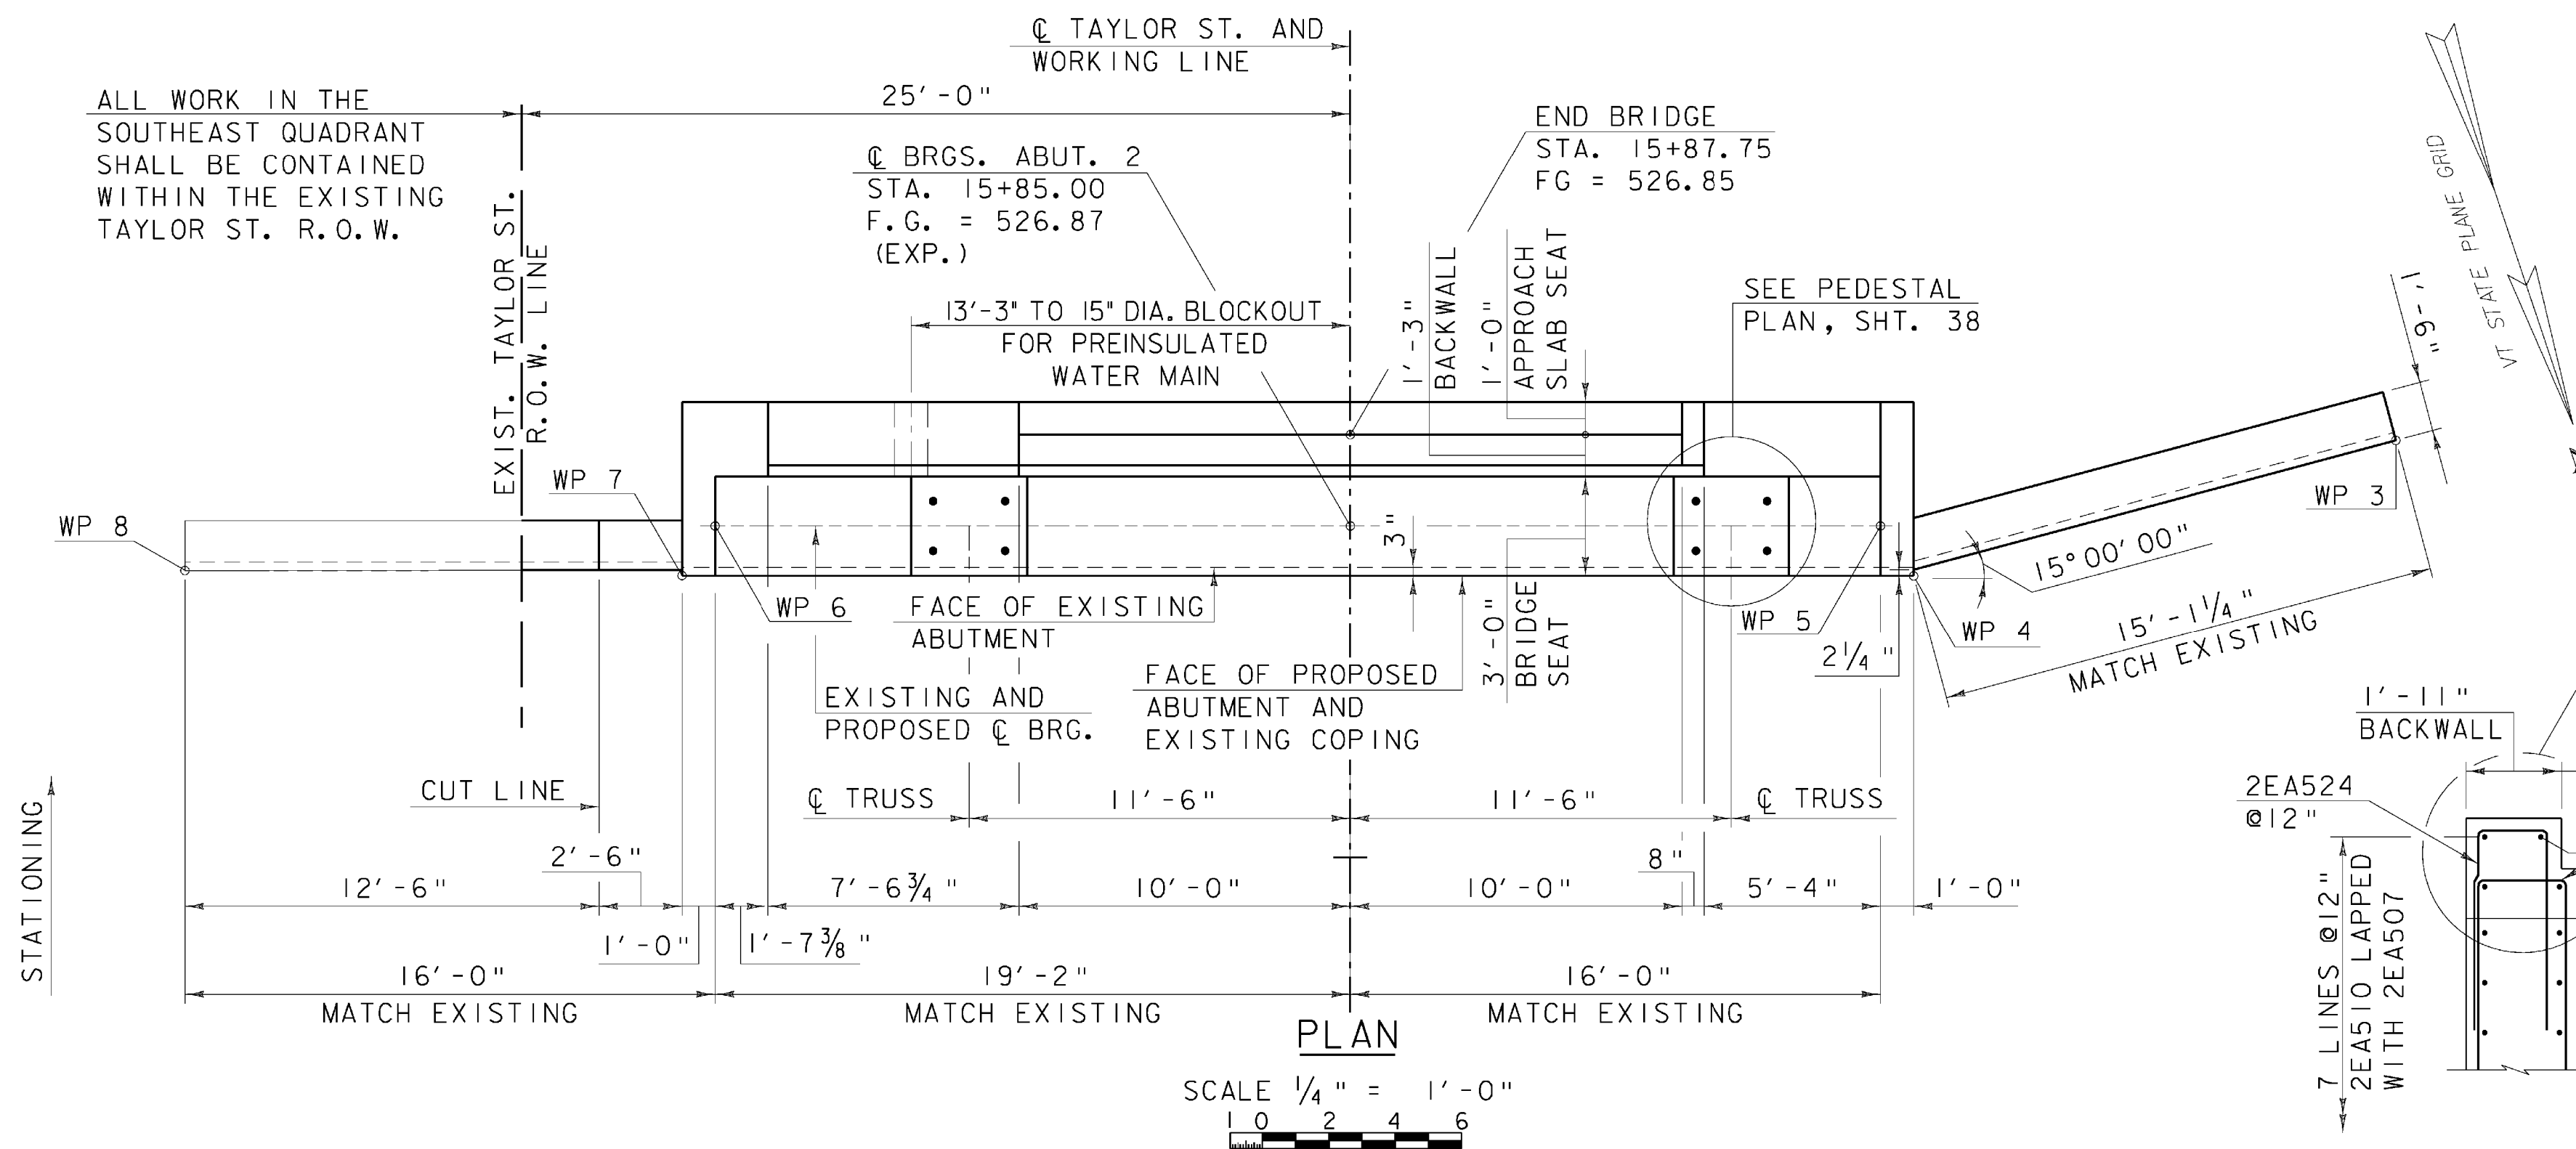
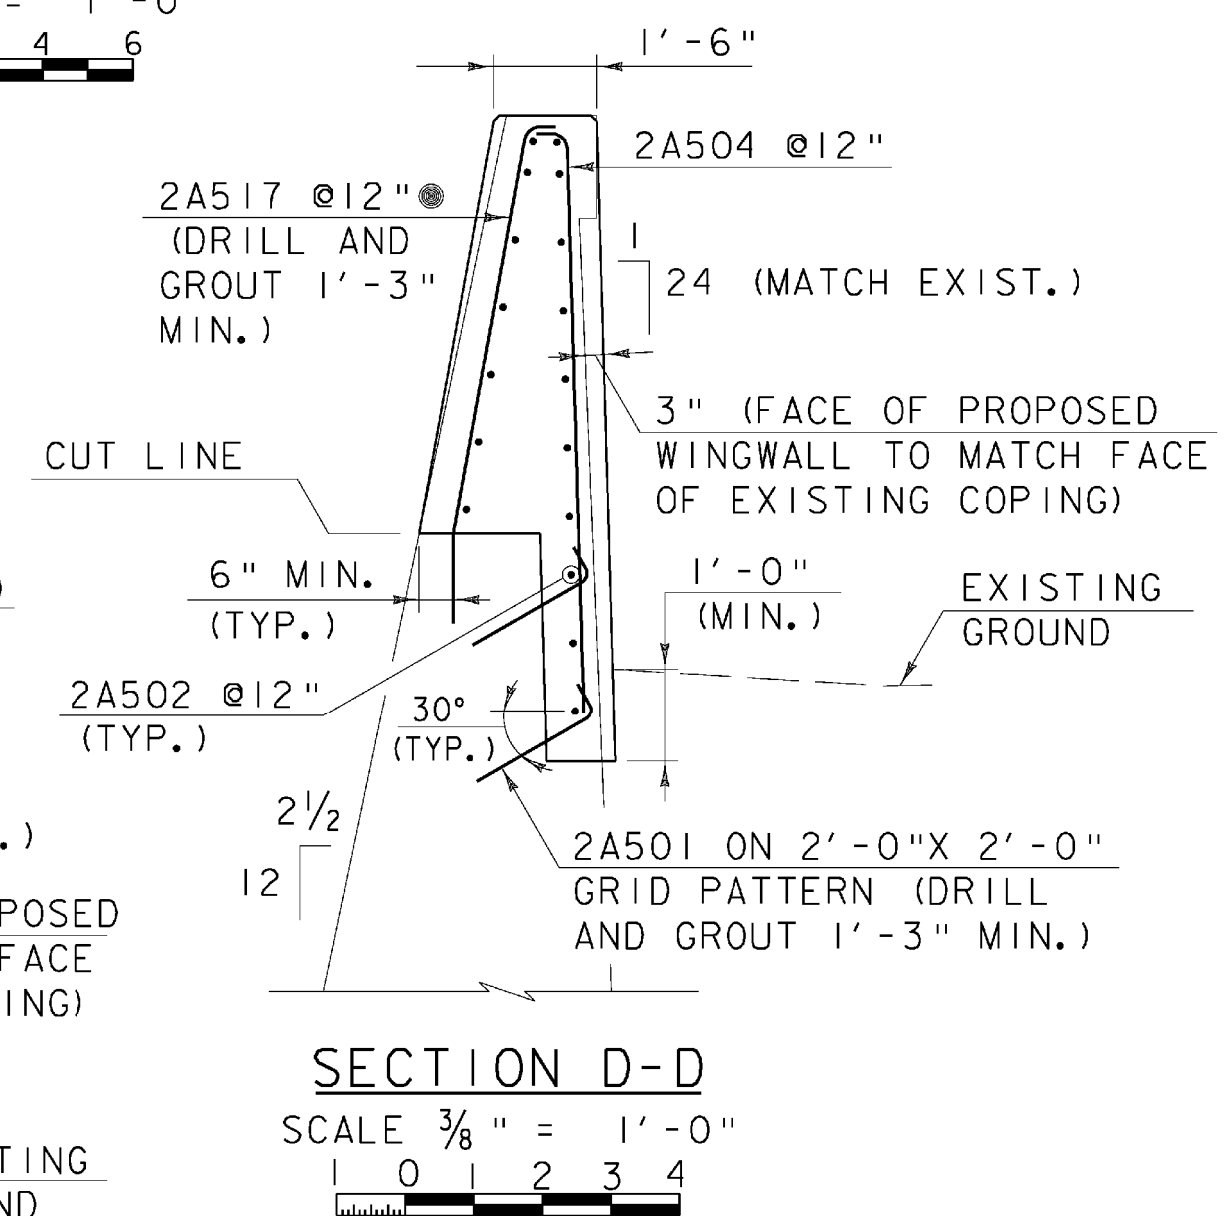


ALL WORK IN THE
SOUTHEAST QUADRANT
SHALL BE CONTAINED
WITHIN THE EXISTING
TAYLOR ST. R.O.W.

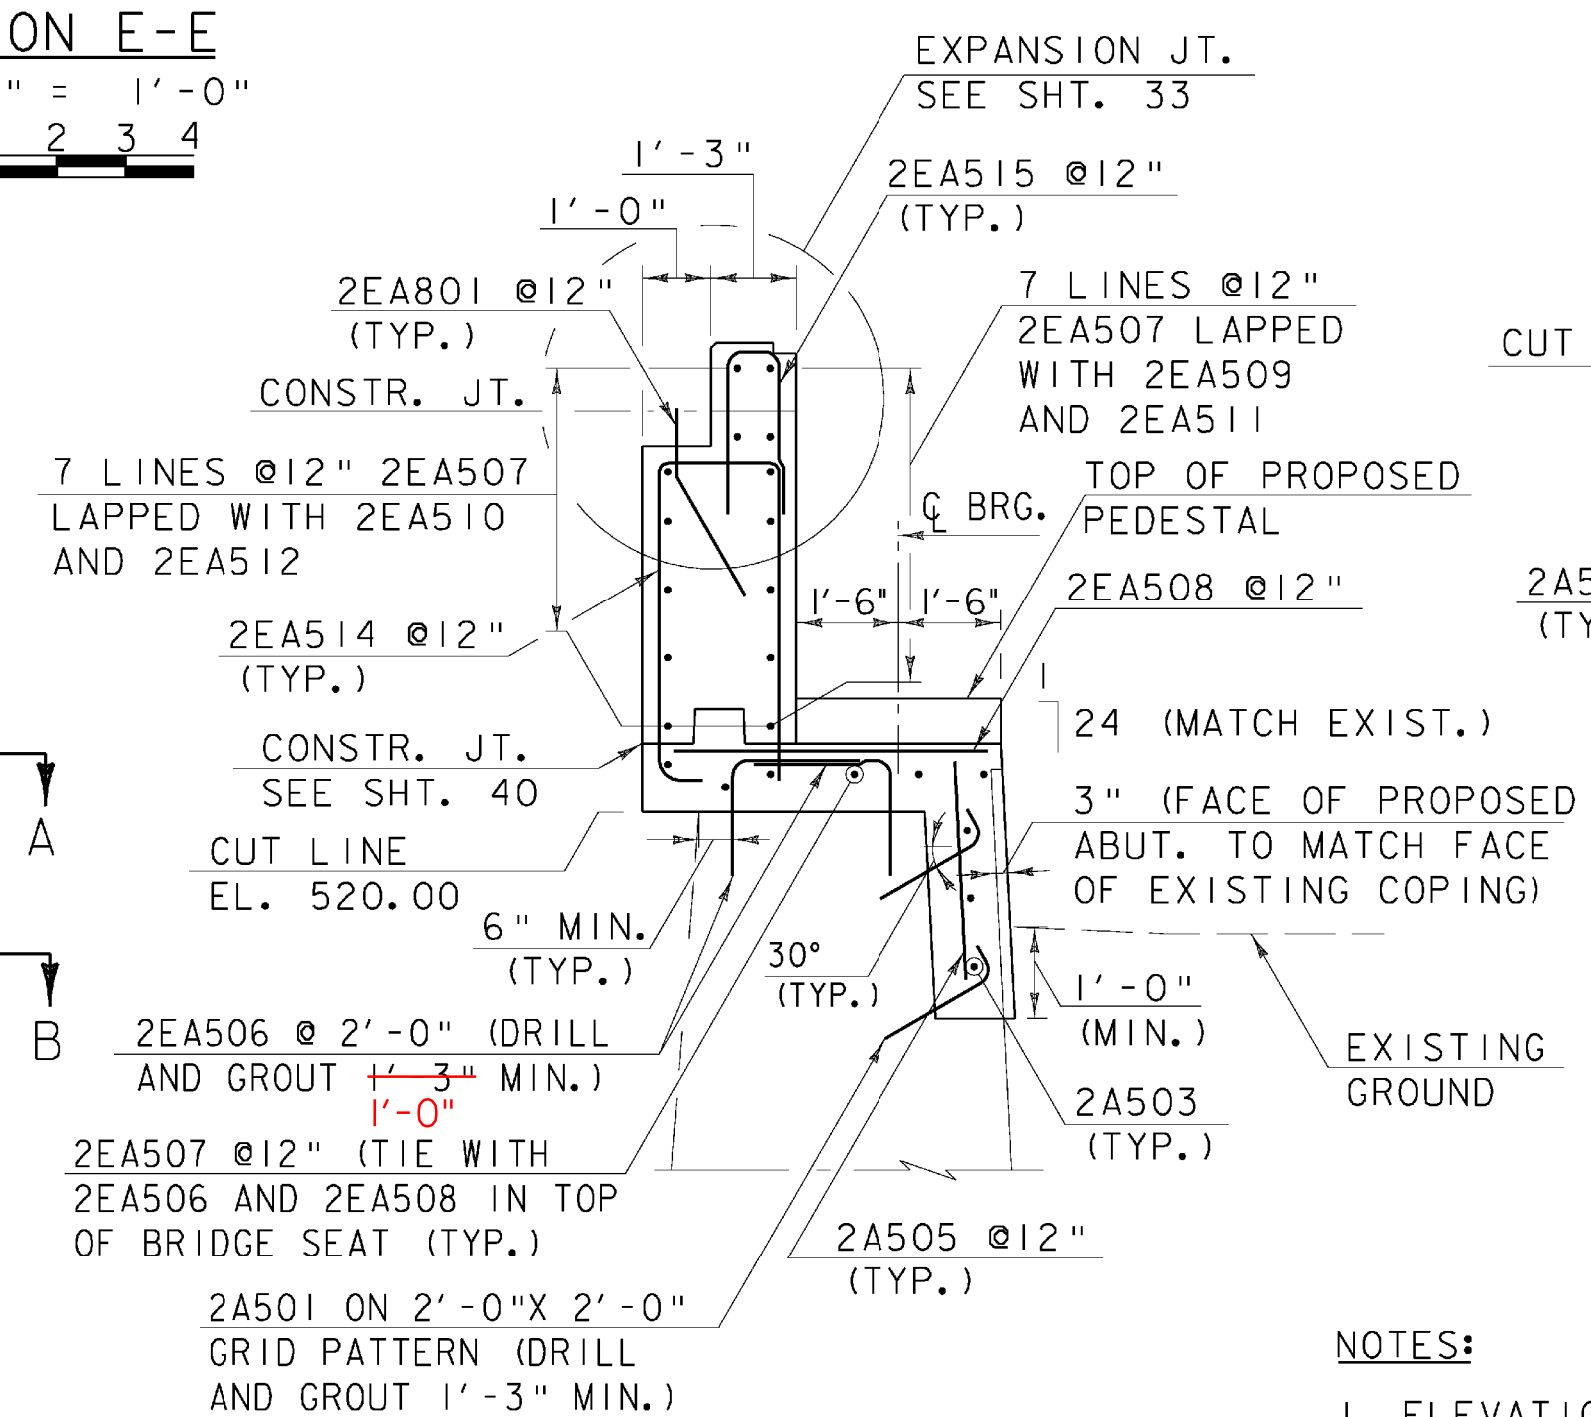

NOTE:
2EA518 NOT SHOWN
FOR CLARITY

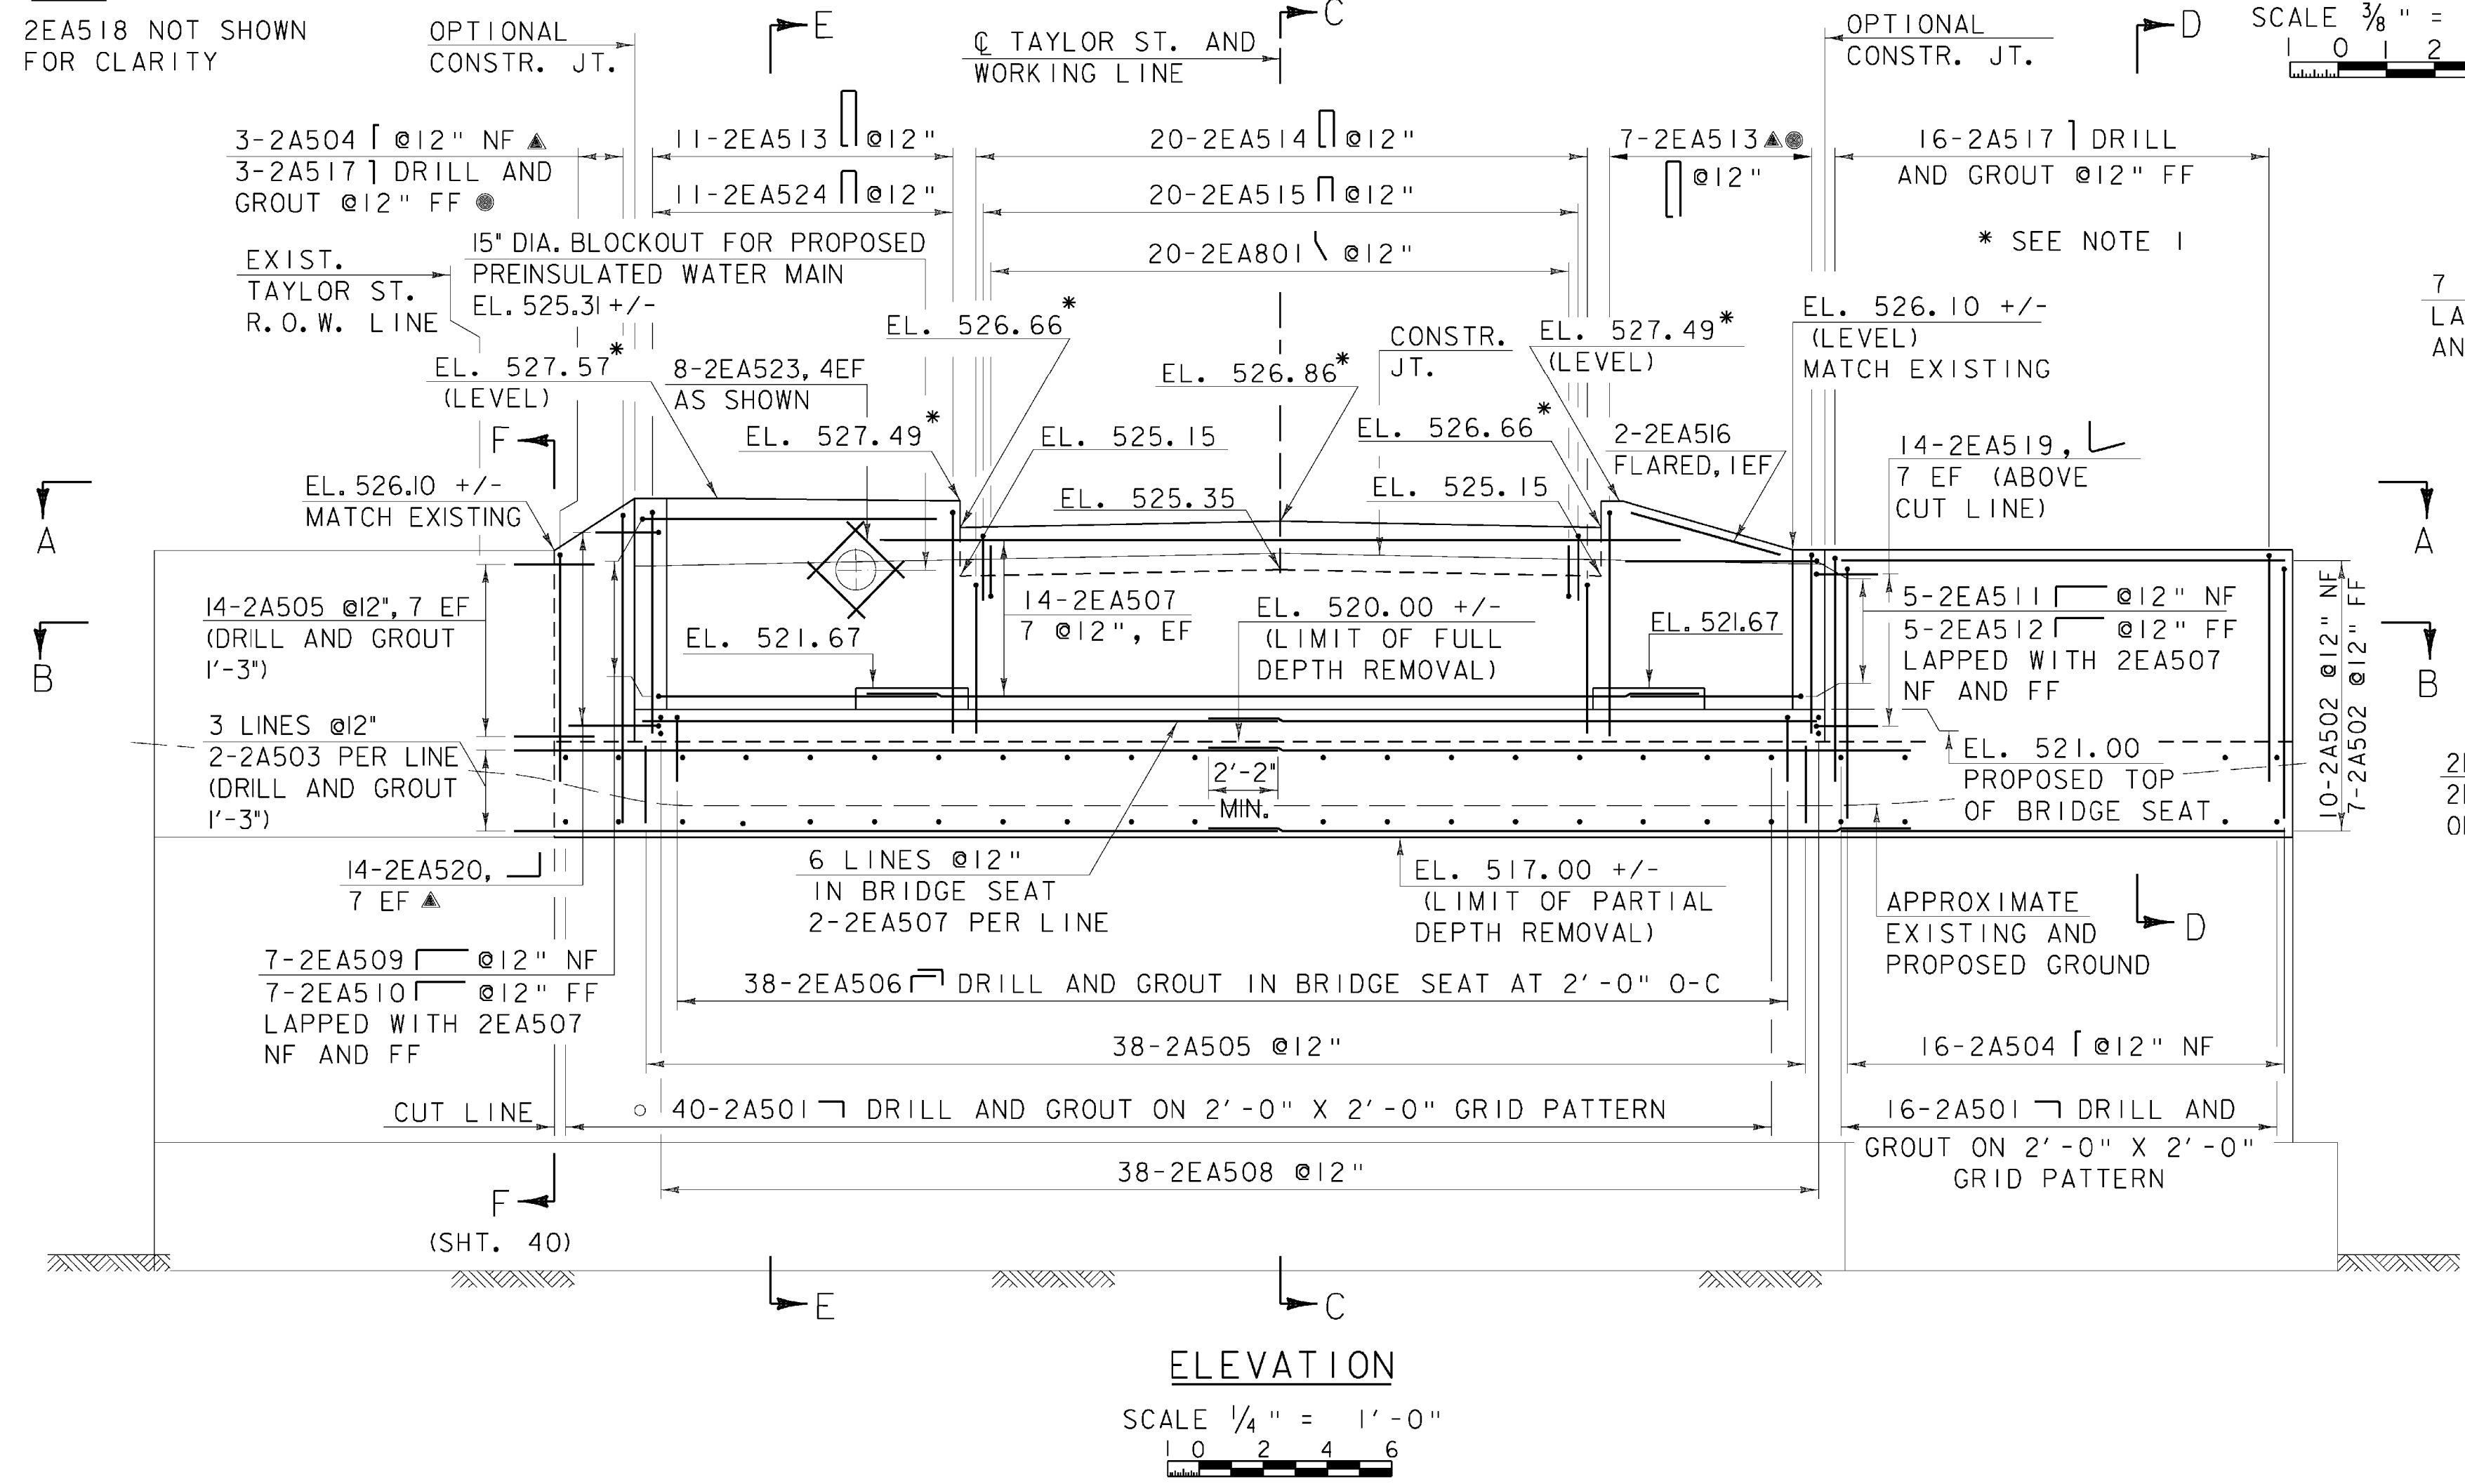

- NOTES:
1. ELEVATIONS APPLY AT FRONT FACE OF BACKWALL.
 2. ALL SUBSTRUCTURE CONCRETE SHALL BE HIGH PERFORMANCE CLASS B AND SHALL BE PAID FOR UNDER ITEM 501.34 CONCRETE, HIGH PERFORMANCE CLASS B.
 3. 3" CLR. UNLESS OTHERWISE SPECIFIED ON PLANS.

LEGEND:
NF = NEAR FACE
FF = FAR FACE
EF = EACH FACE
▲ = CUT IN FIELD
● = BENT IN FIELD



PROJECT NAME: MONTPELIER		PLOT DATE: 10/12/2009	
PROJECT NUMBER: BHF 6400(31)		DRAWN BY: D.D'AMATO	
FILE NAME: \$FILES\$		CHECKED BY: P.PERKINS	
PROJECT MANAGER: SUSAN SCRIBNER		BRIDGE DESIGN SUPERVISOR: P. HALSTEAD	
DESIGNED BY: D.D'AMATO		SHEET 39 OF 63	

FILE NAME: H:\14596\montpelier\plans\abut2.dgn
DATE/TIME: 10/12/2009 1:25:52
USER: z2552