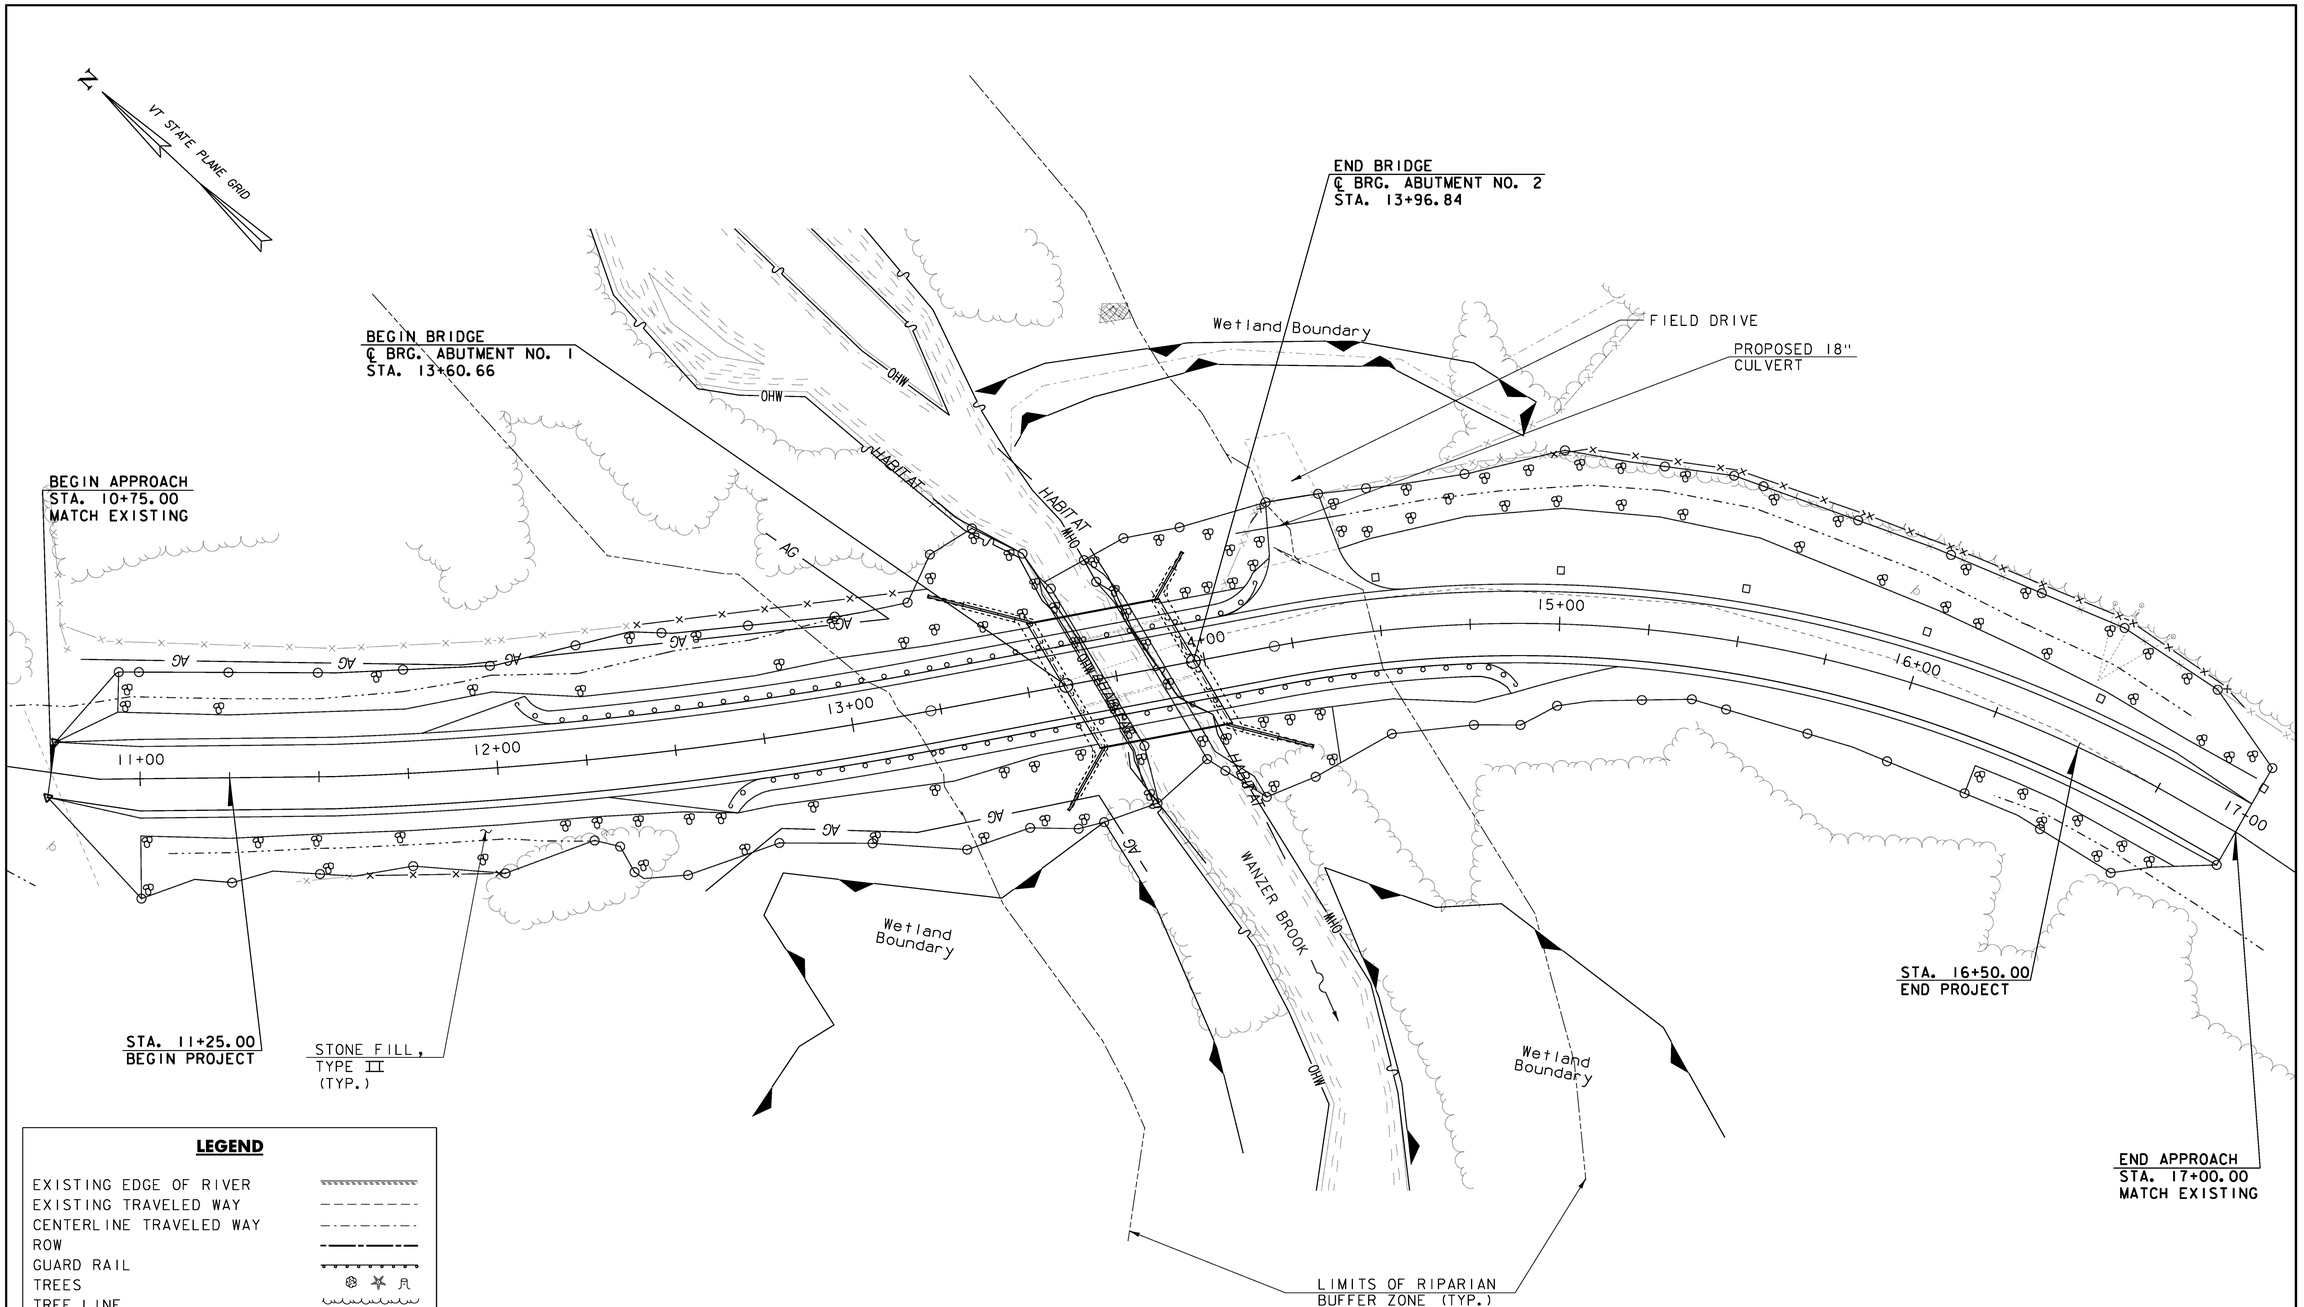

LEGEND

EXISTING EDGE OF RIVER	
EXISTING TRAVELED WAY	
CENTERLINE TRAVELED WAY	
ROW	
GUARD RAIL	
TREES	
TREE LINE	
SOIL BORING	
EXISTING STONE WALL	
SIGN POST	
RIPARIAN BUFFER ZONE	
ORDINARY HIGH WATER	OHW
APPROX. WETLAND BOUNDARY	
CRITICAL HABITAT	HABITAT
AGRICULTURAL LAND	AG

FINAL CONDITIONS SITE PLAN

SCALE 1" = 20'-0"
20 0 20

McFarland Johnson

PROJECT NAME: FAIRFIELD	
PROJECT NUMBER: BRO 1448(38)	
FILE NAME: z11J072bdr_ero.dgn	PLOT DATE: 01-NOV-2013
PROJECT LEADER: D. LANDRY	DRAWN BY: M. VALLETTA
DESIGNED BY: M. VALLETTA	CHECKED BY: T. KENDRICK
EPSC FINAL CONDITIONS SITE PLAN	SHEET 16 OF 41