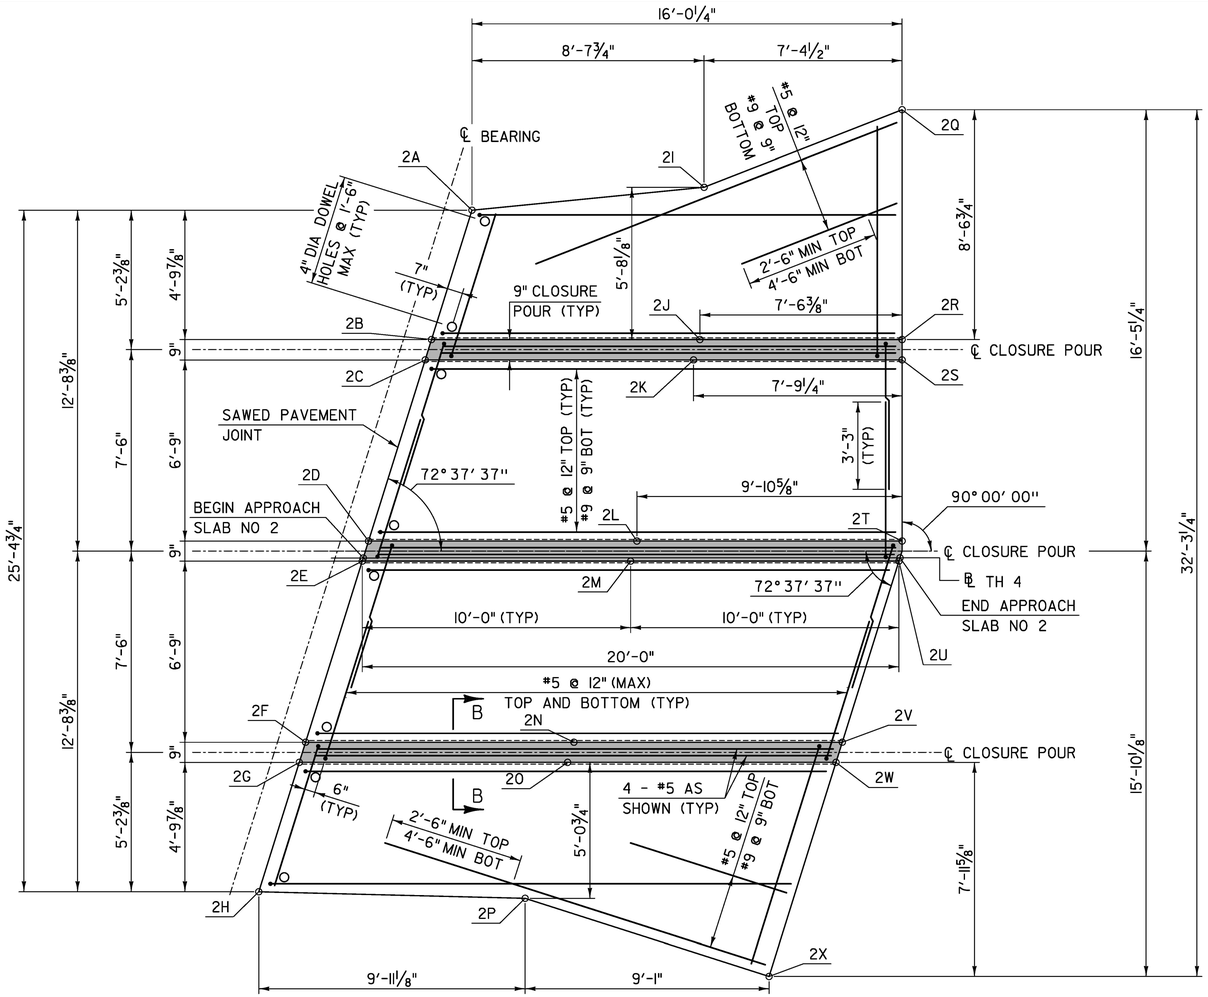

APPROACH SLAB NO 2 PLAN VIEW

SCALE: 3/8" = 1'-0"

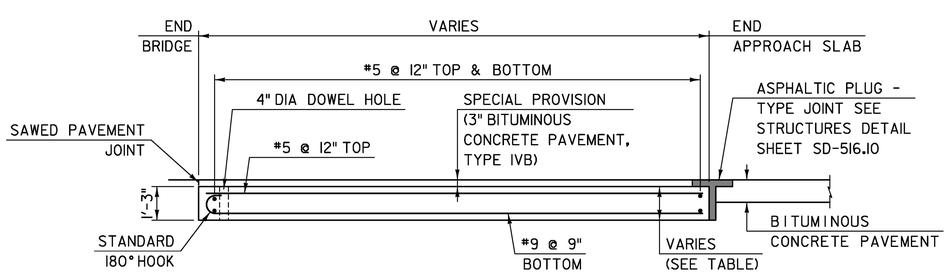

APPROACH SLAB ELEVATION VIEW

SCALE: 3/8" = 1'-0"

LAYOUT AND BOTTOM ELEVATIONS			
	STATION	OFFSET	BOTTOM ELEVATION
2A	32+00.10	12.95 LT	856.37
℄ CENTER CLOSURE POUR @ BEGIN AS NO 2	31+96.13	0.26 LT	856.18
2H	31+92.05	12.42 RT	855.97
2Q	32+16.13	16.68 LT	856.09
℄ CENTER CLOSURE POUR @ END AS NO 2	32+16.13	0.25 LT	855.71
2X	32+11.17	15.59 RT	855.46

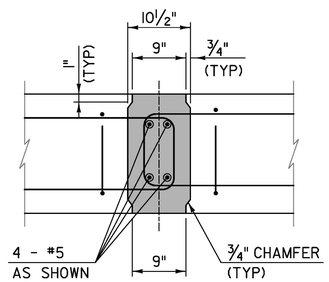

CLOSURE POUR DETAIL SECTION B-B

SCALE 1" = 1'-0

APPROACH SLAB THICKNESSES	
	THICKNESS
2A - 2H	15"
2I	15 1/2"
2J	16 1/8"
2K	16 1/4"
2L	16 5/8"
2M	16 3/4"
2N	16 7/8"
2O	16 7/8"
2P	16 3/4"
2Q	15"
2R	16 3/4"
2S	16 7/8"
2T	18 1/8"
2U	18 1/4"
2V	19 1/4"
2W	19 3/8"
2X	20"

NOTES:

1. CONTRACTOR SHALL BE RESPONSIBLE FOR ESTABLISHING UNIFORM CONTACT BETWEEN THE APPROACH SLAB AND THE SUBBASE MATERIAL TO THE SATISFACTION OF THE ENGINEER. THE FABRICATION DRAWINGS SHALL INDICATE THE MEANS AND METHODS NECESSARY TO INSTALL THE APPROACH SLABS TO THE ELEVATIONS SPECIFIED.
2. APPROACH SLAB REINFORCING STEEL SHOWN IS TYPICAL FOR EACH PANEL.
3. COORDINATE APPROACH SLAB DOWEL HOLE LOCATIONS WITH #8 BARS EXTENDING FROM ABUTMENTS.
4. BOTTOM OF SLAB ELEVATIONS SHALL BE LINEARLY INTERPOLATED BY THE CONTRACTOR BETWEEN POINTS PROVIDED IN THE LAYOUT AND BOTTOM ELEVATIONS TABLE.

LEGEND:

ITEM 900.608, "SPECIAL PROVISION (HIGH PERFORMANCE CONCRETE, RAPID SET) (FPQ)"

PROJECT NAME: BARTON VILLAGE
PROJECT NUMBER: BO 1449(33)

T·Y·LIN INTERNATIONAL

FILE NAME: zl3j078sup5.dgn
PROJECT LEADER: J. OLUND
DESIGNED BY: D. MYERS
APPROACH SLAB DETAILS 2

PLOT DATE: 7/26/2016
DRAWN BY: S. MORGAN
CHECKED BY: C. TAYLOR
SHEET 34 OF 110