
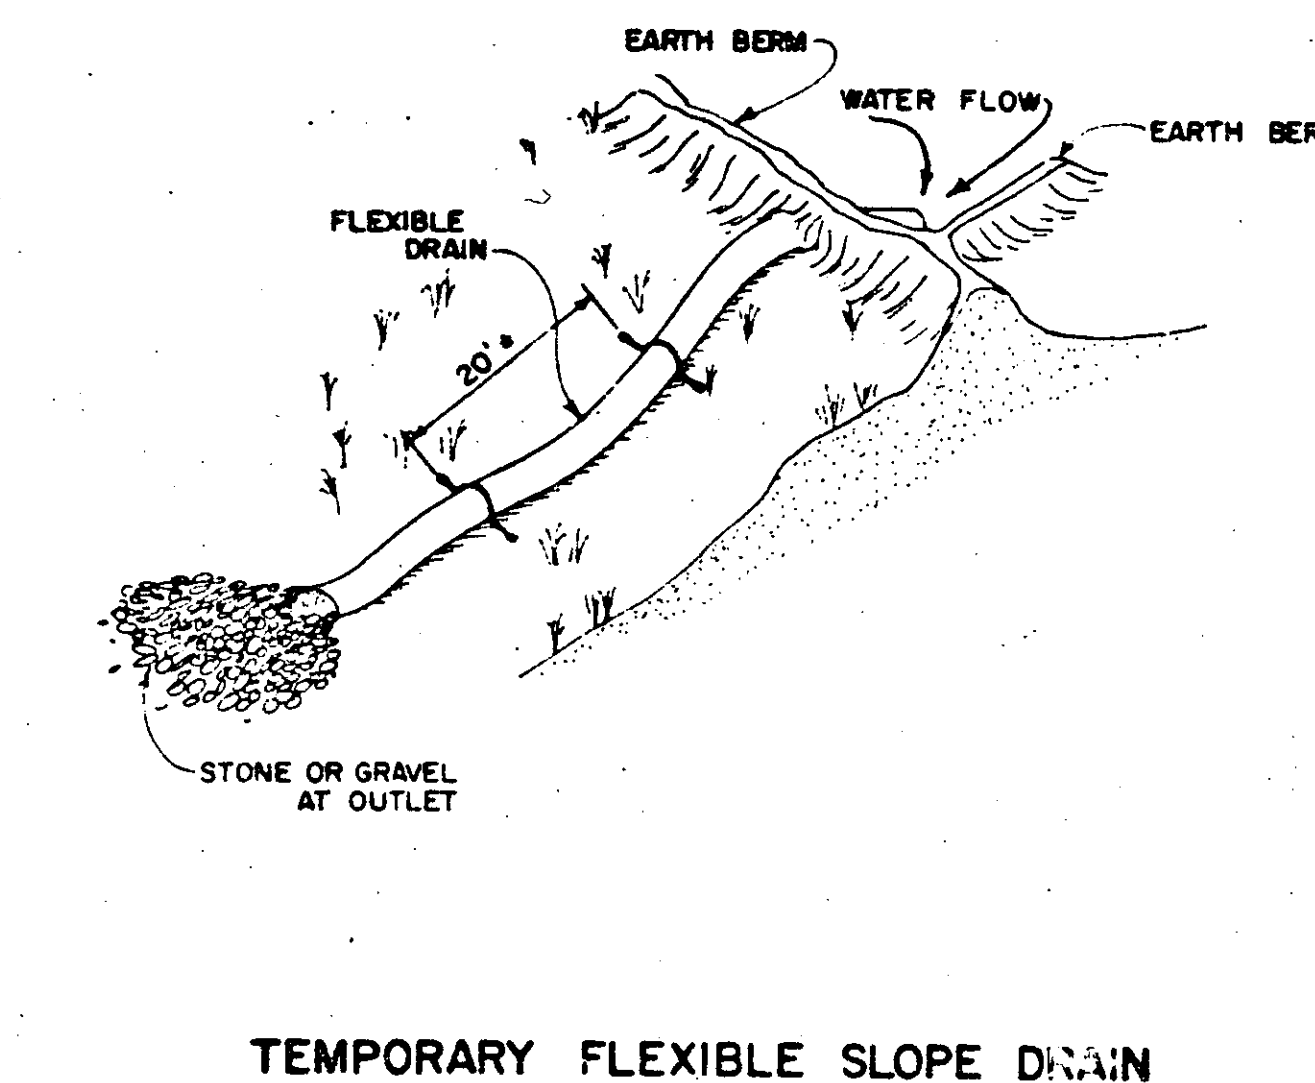
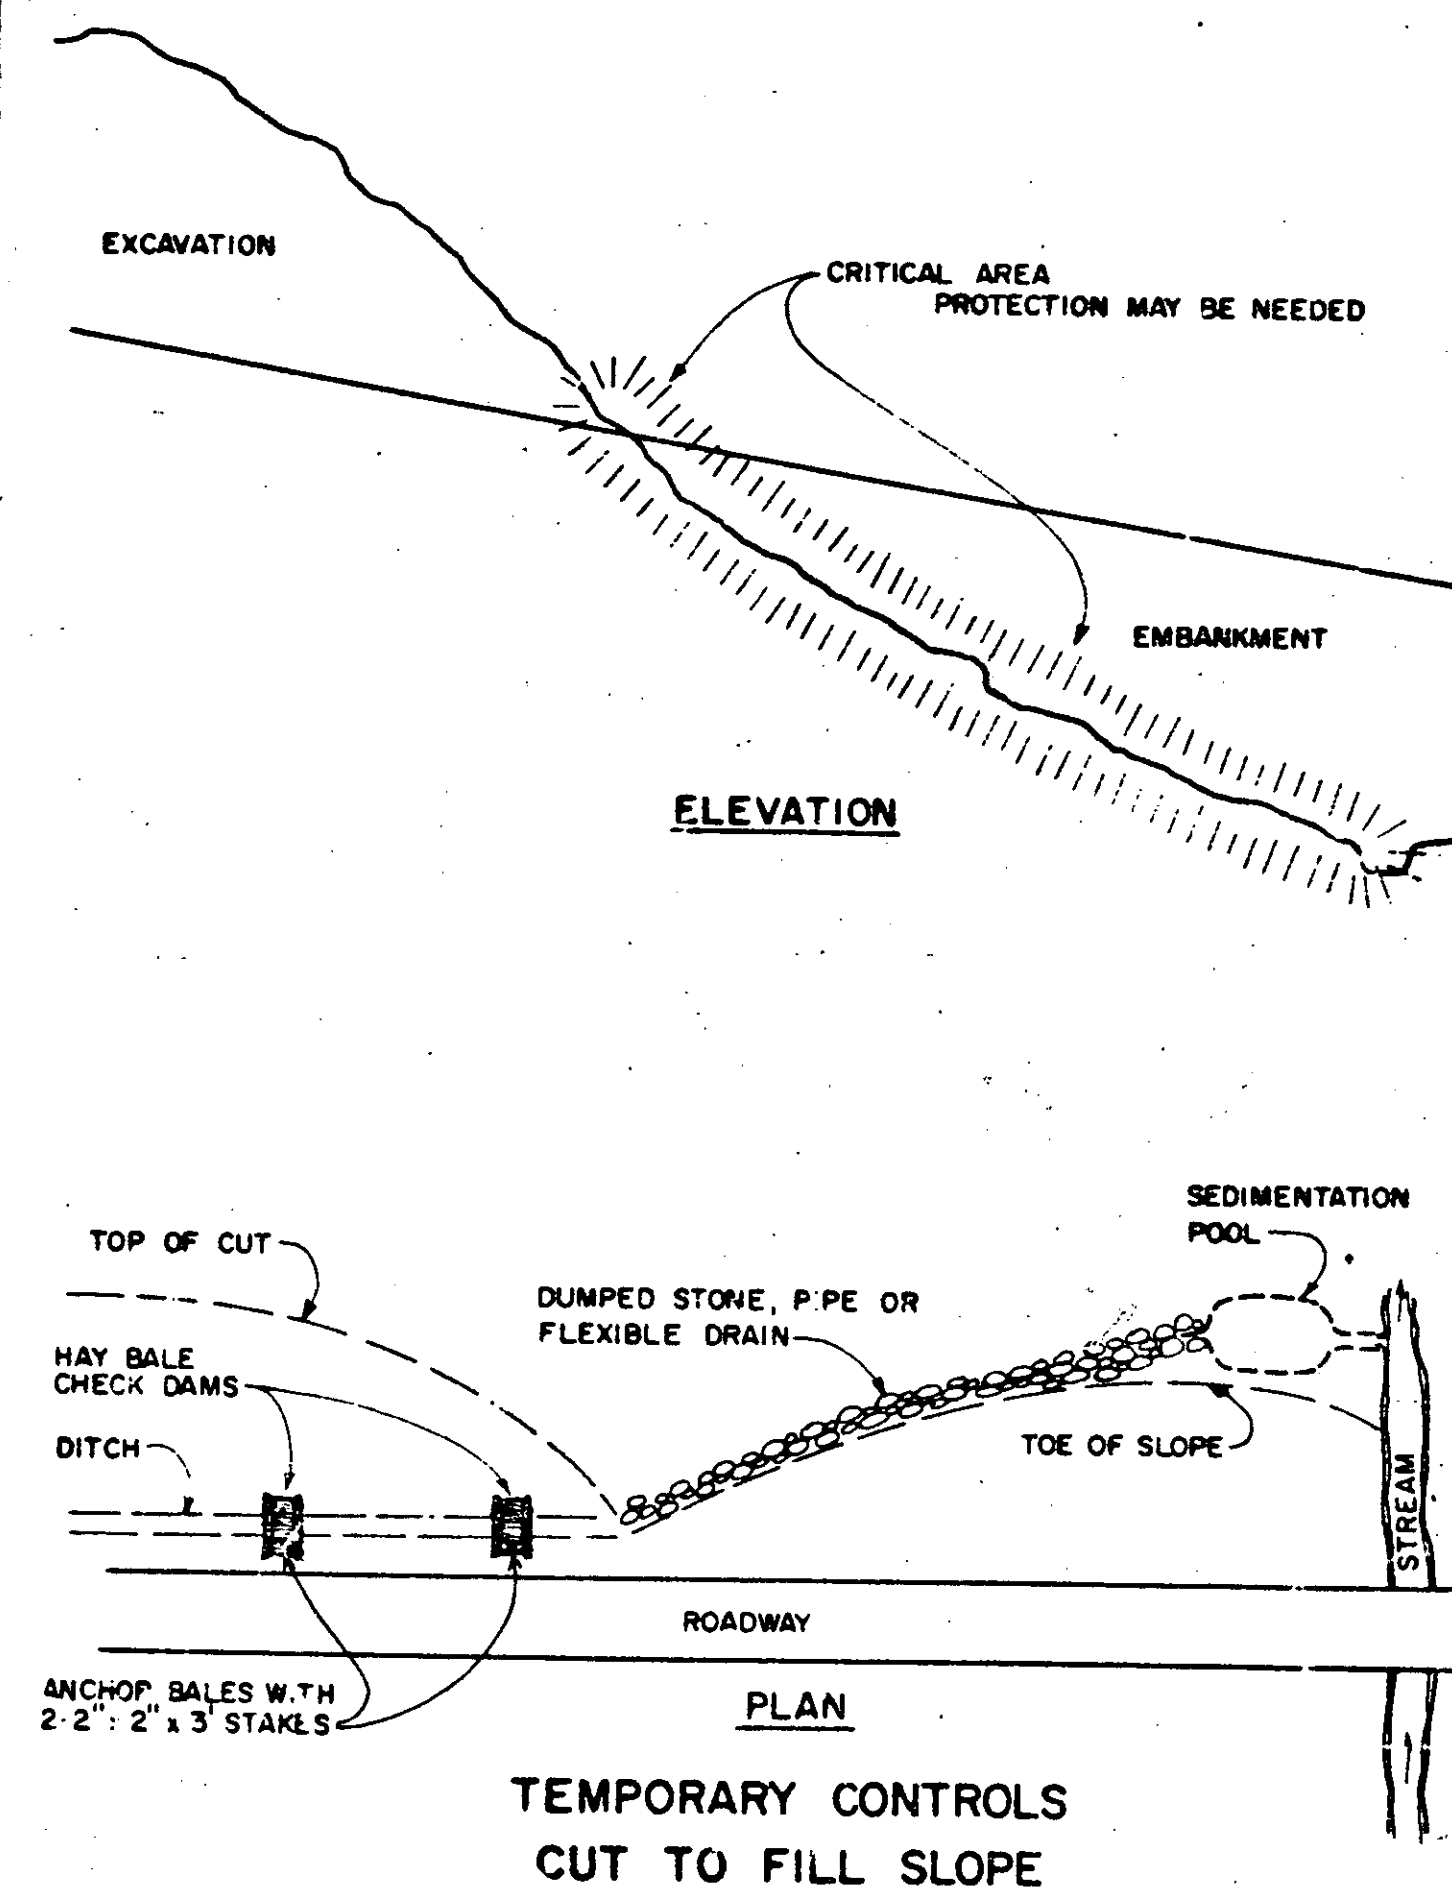
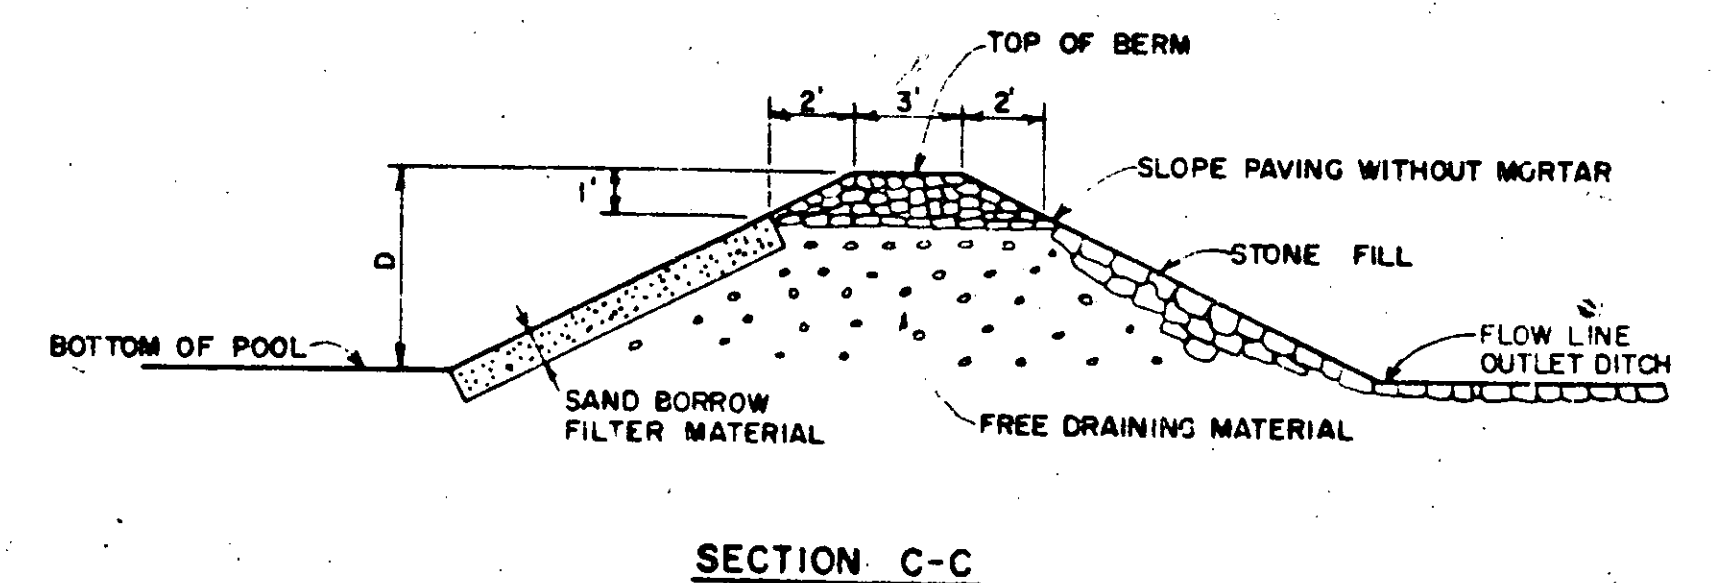
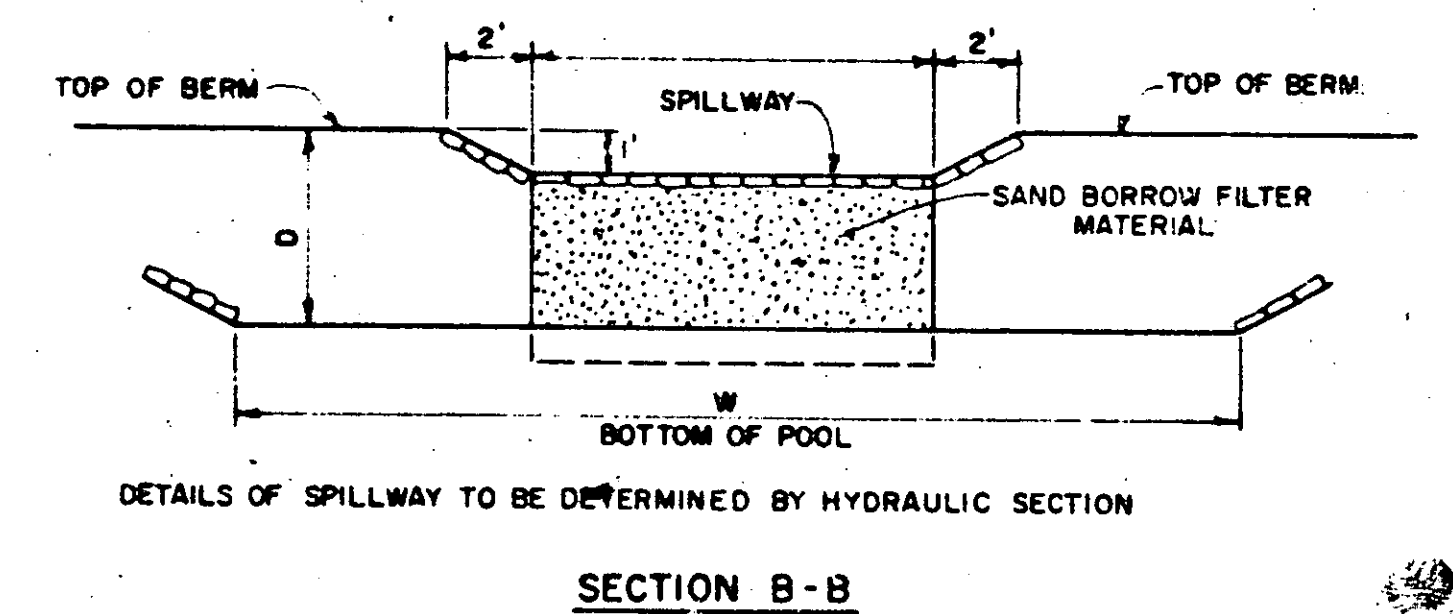
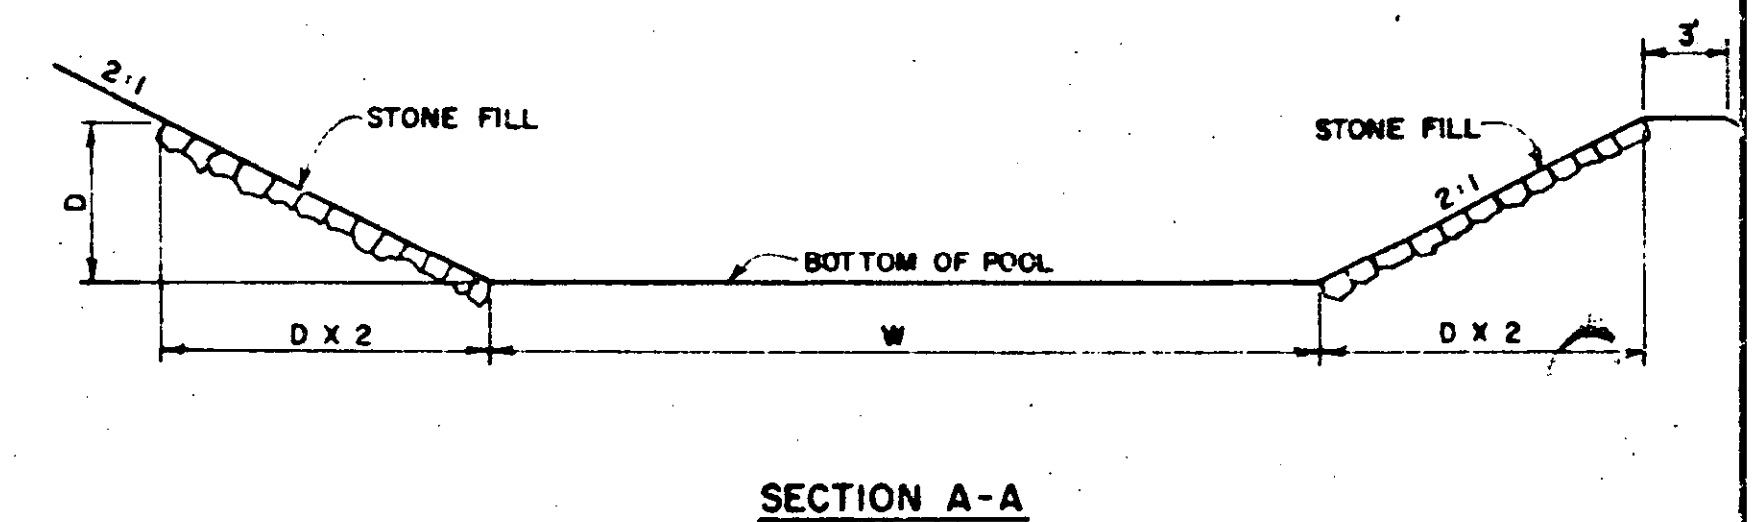
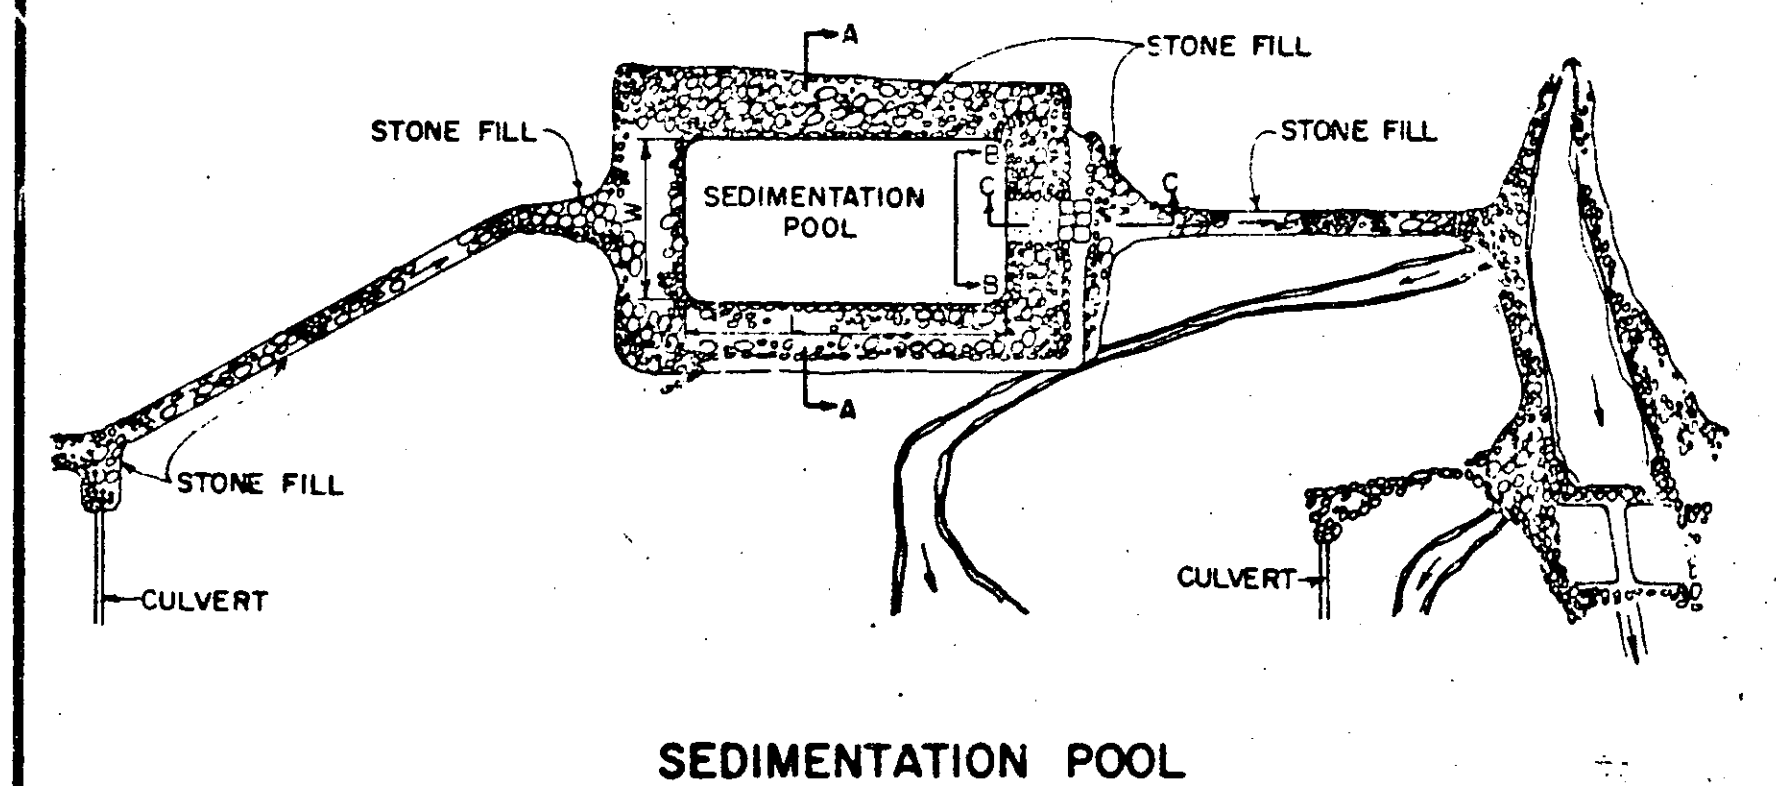
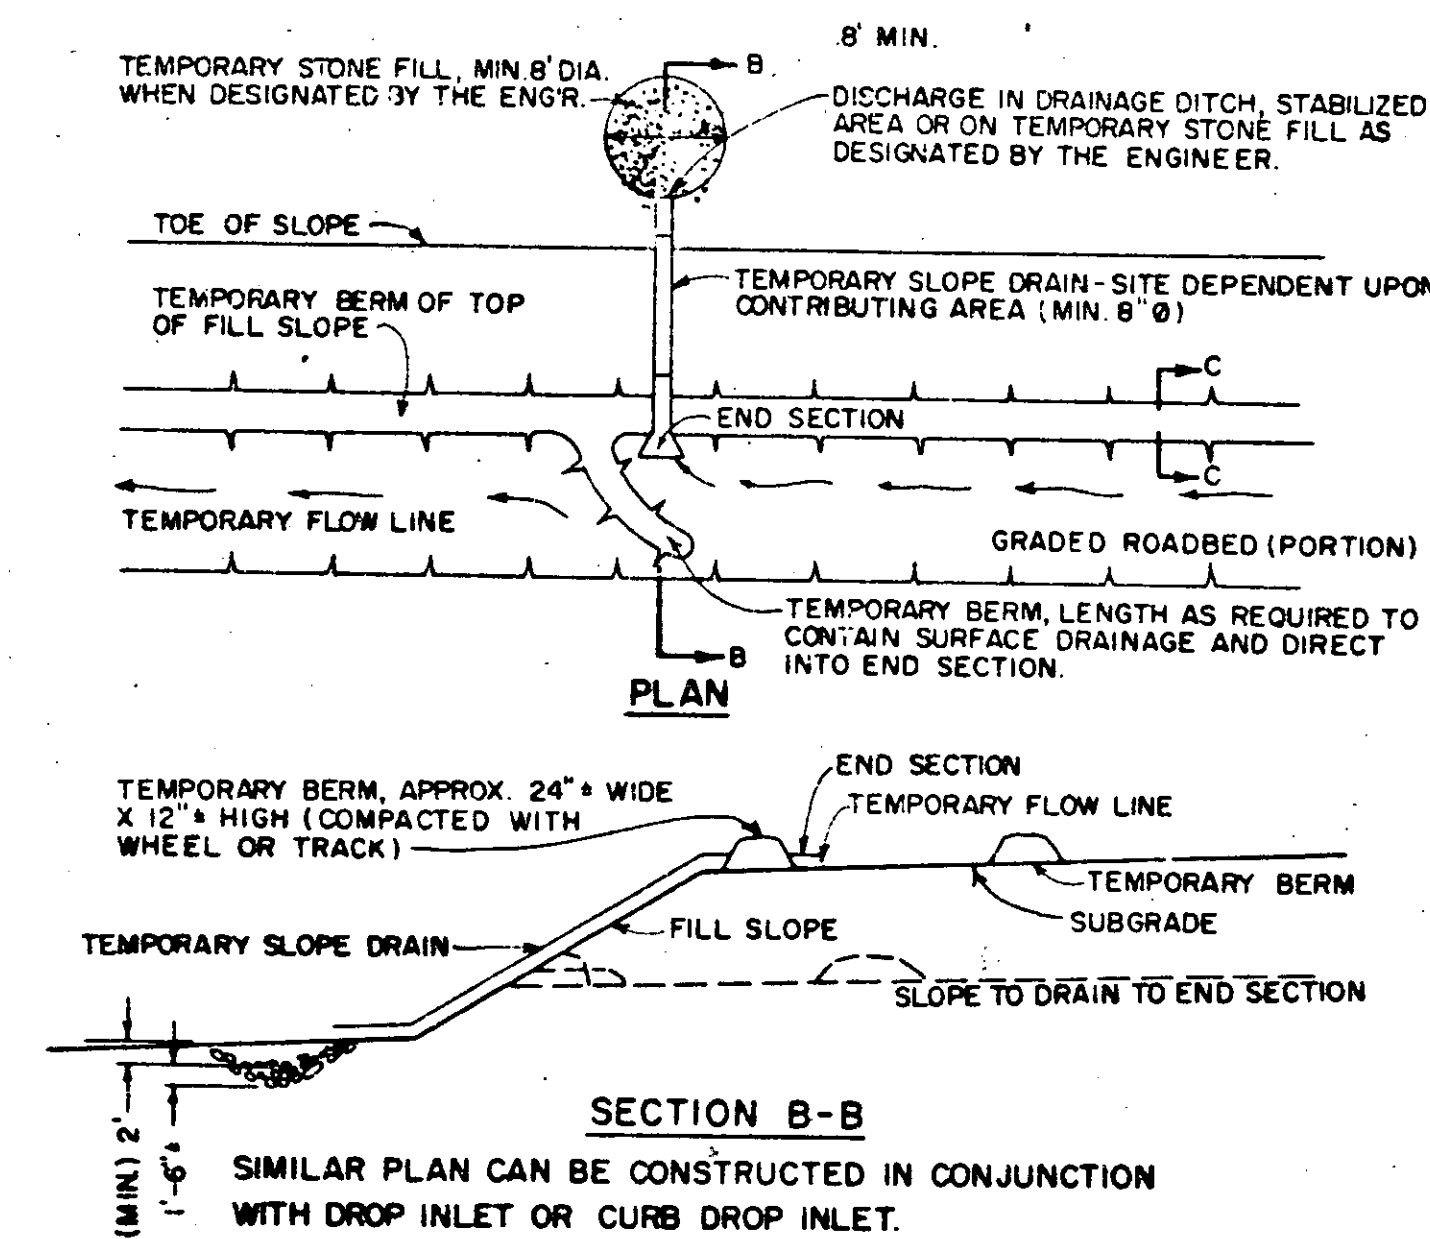
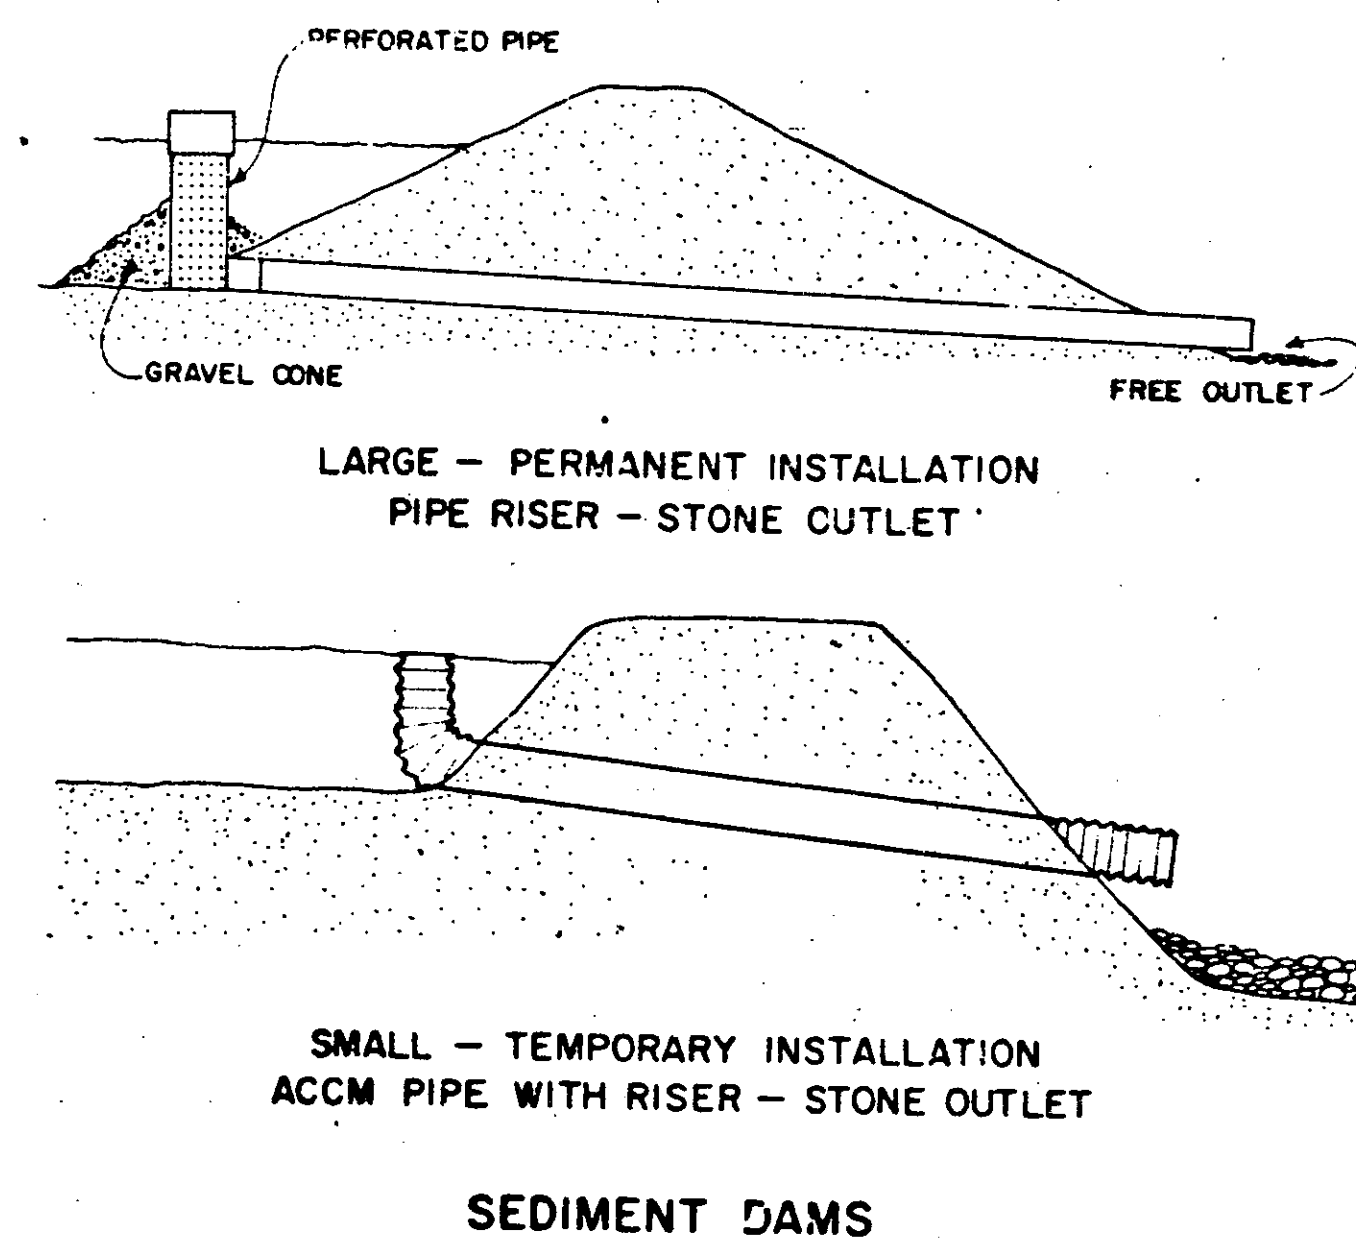


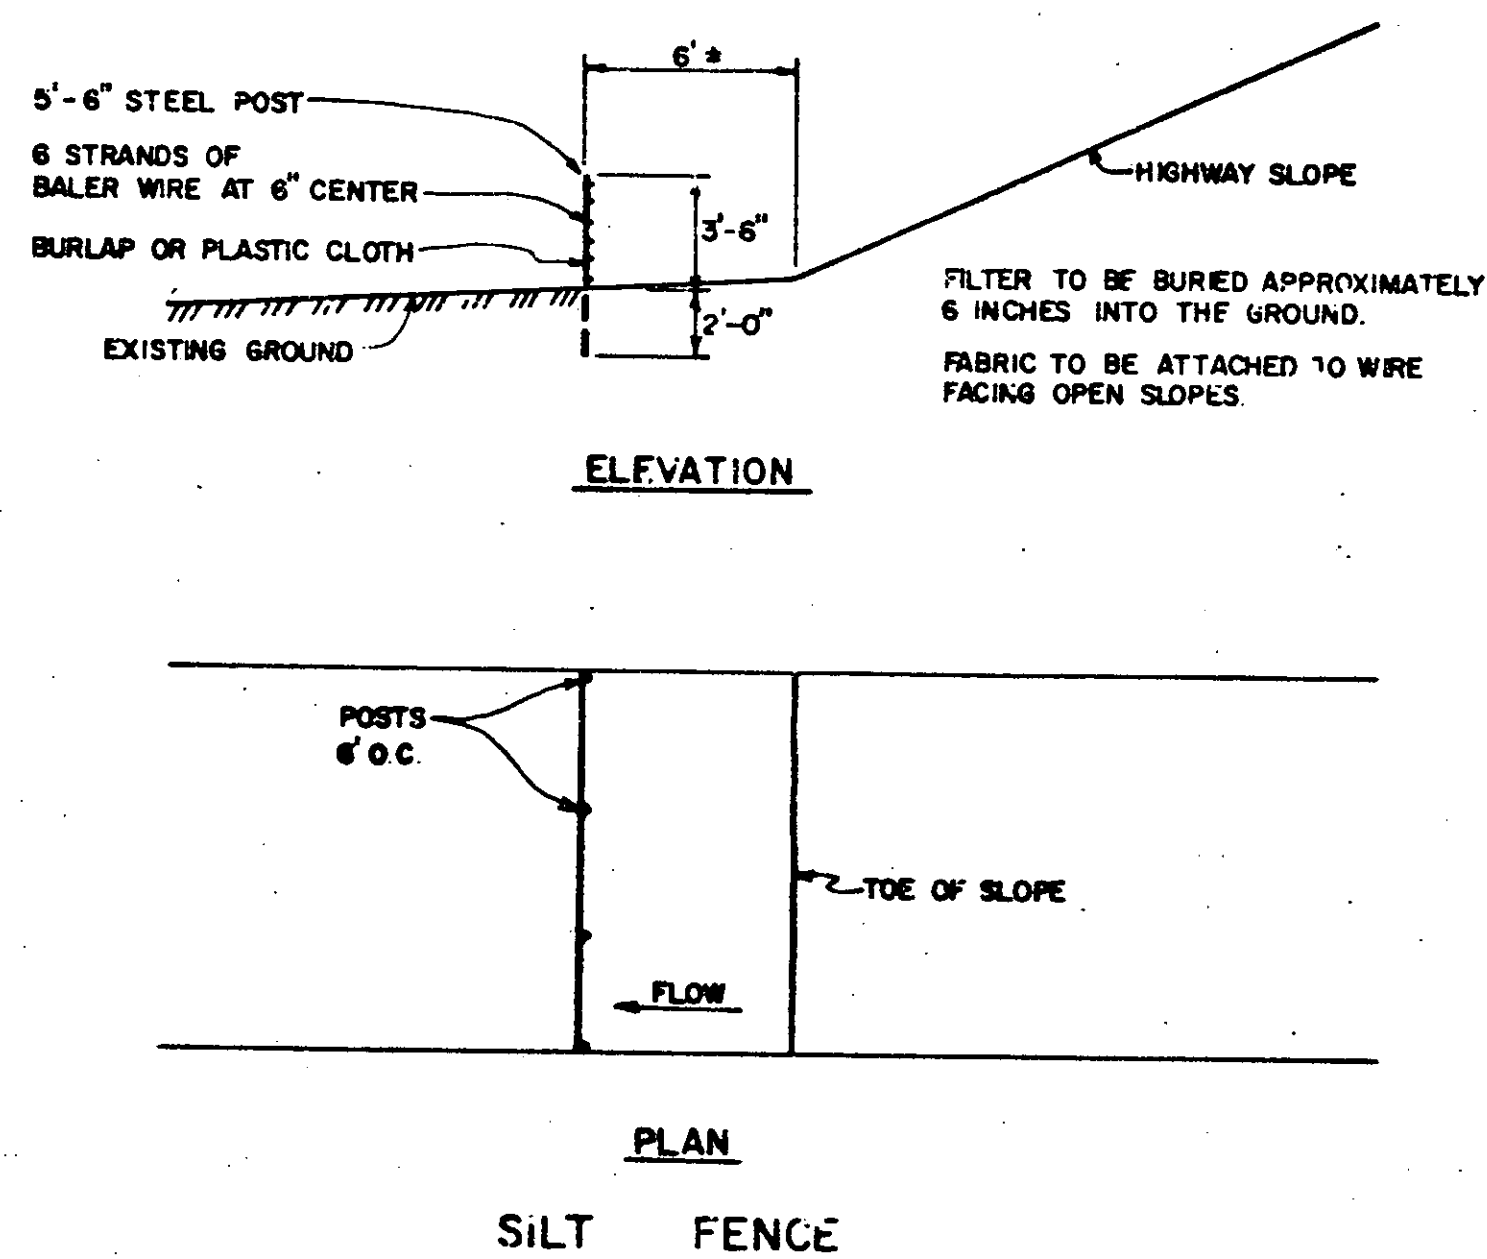

CORRECTIONS & REVISIONS

JUNE 14, 1973 - SEDIMENT TRAPS REMOVED FROM TEMPORARY
BERMS AND SLOPE DRAINS FOR FILL SLOPES

FEB. 26, 1976 - SILT FENCE ADDED.

OCT. 7, 1976 - HAY BALE ANCHOR NOTE ADDED.

APPROVED: *July 5, 1972*

DATE

R. H. Arnold

CHIEF ENGINEER

E. H. Stehney

ASST. CHIEF ENGINEER

G. W. Lane

HIGHWAY ENGINEER

TEMPORARY EROSION CONTROL DETAILS

VERMONT
DEPARTMENT
OF HIGHWAYS
STANDARD

T-1