

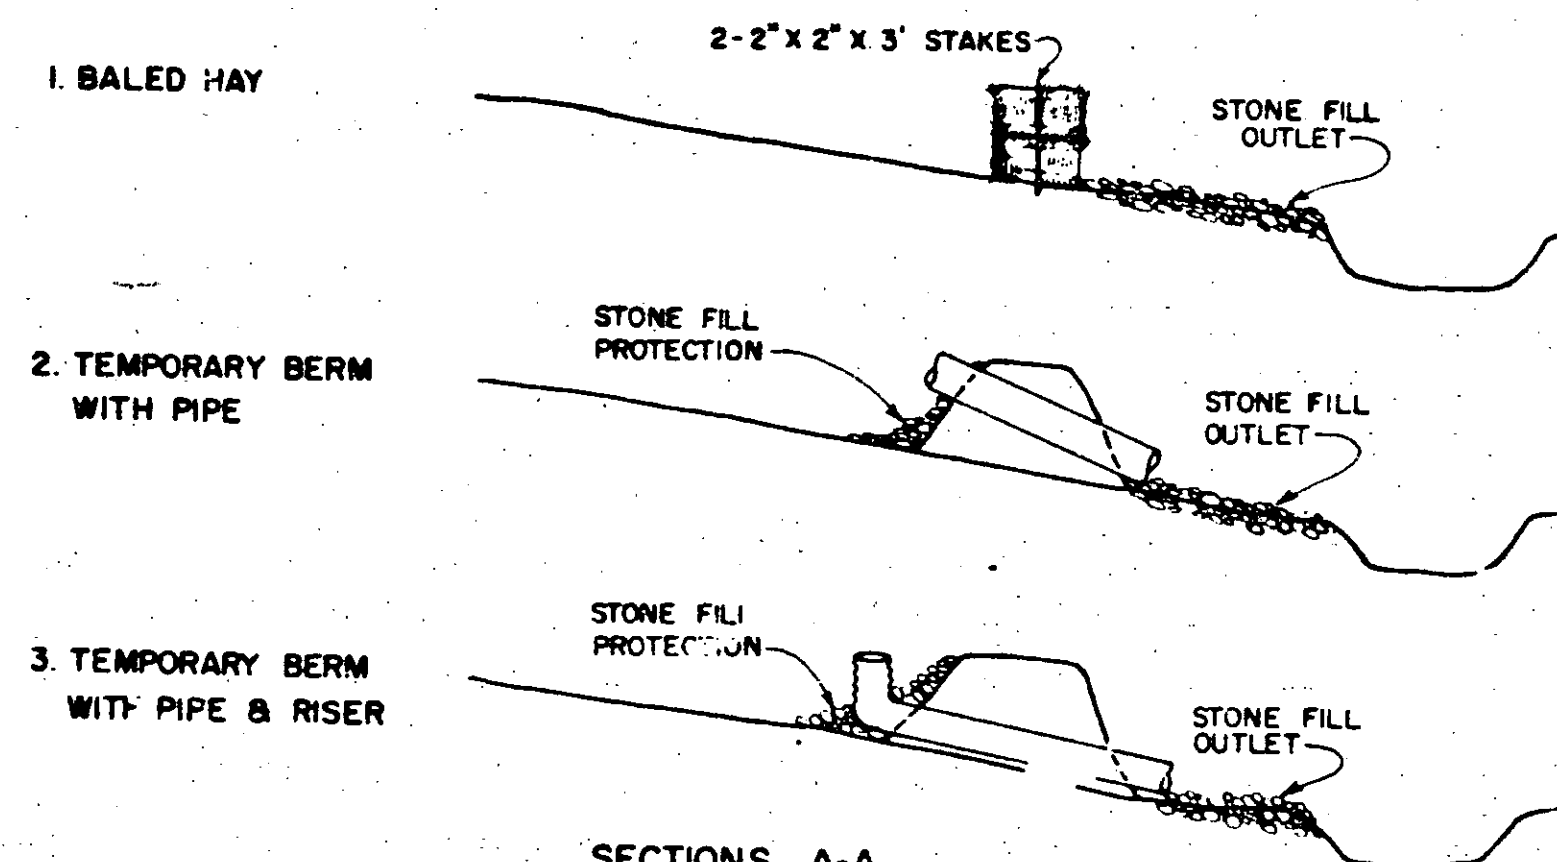


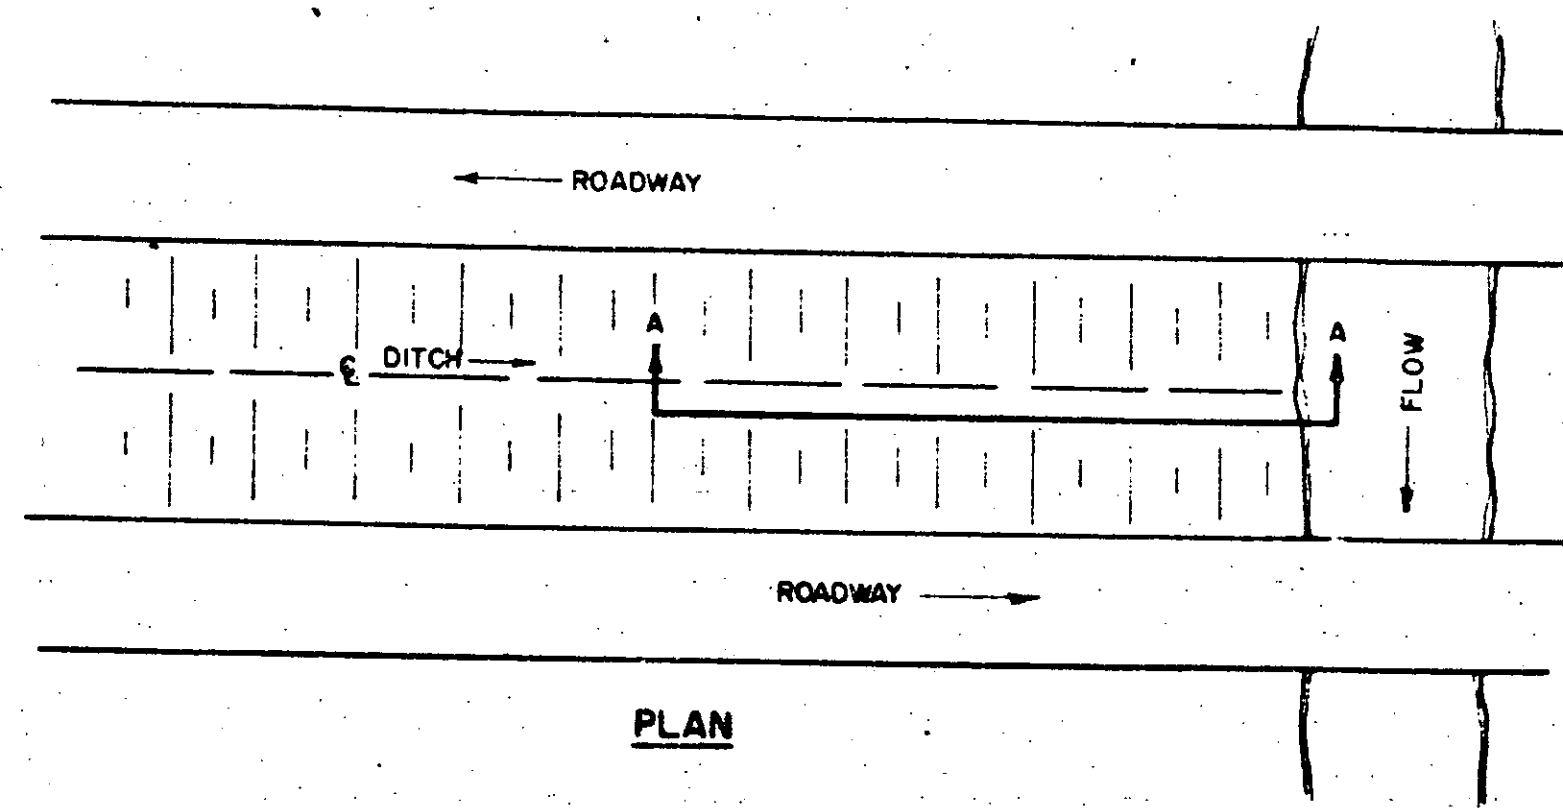


SECTIONS A-A
PROTECTION AT STREAM CROSSING
MEDIAN AND SIDE DITCHES

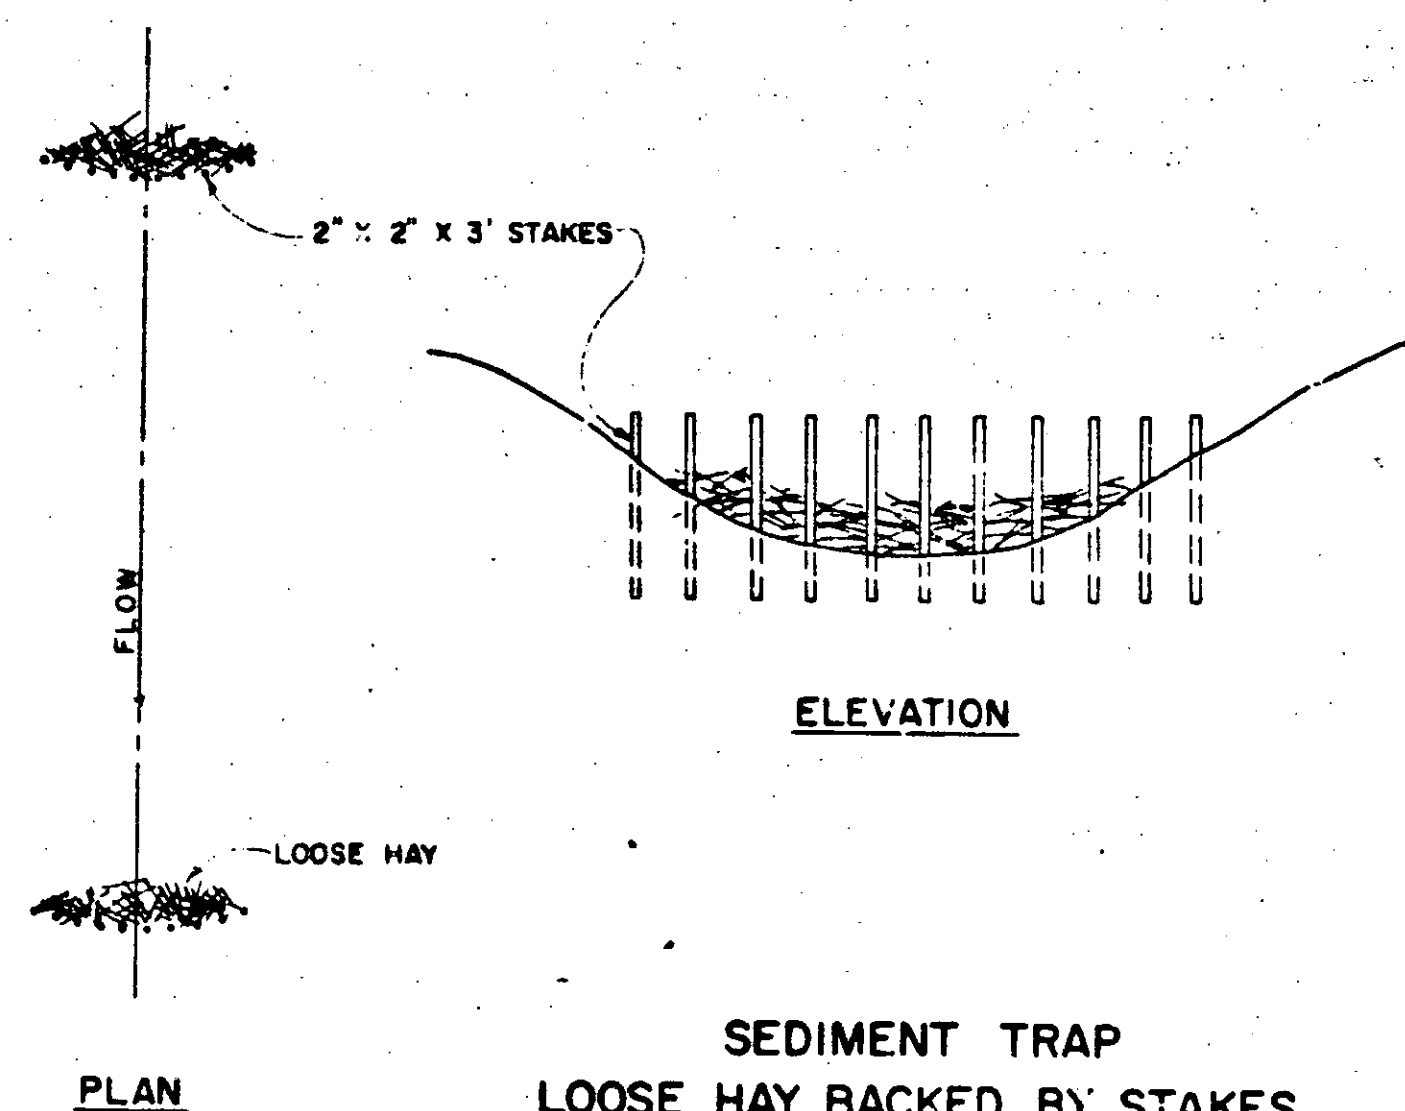


SEDIMENT TRAP
LOOSE HAY BACKED BY STAKES

1. STAKED BALED HAY

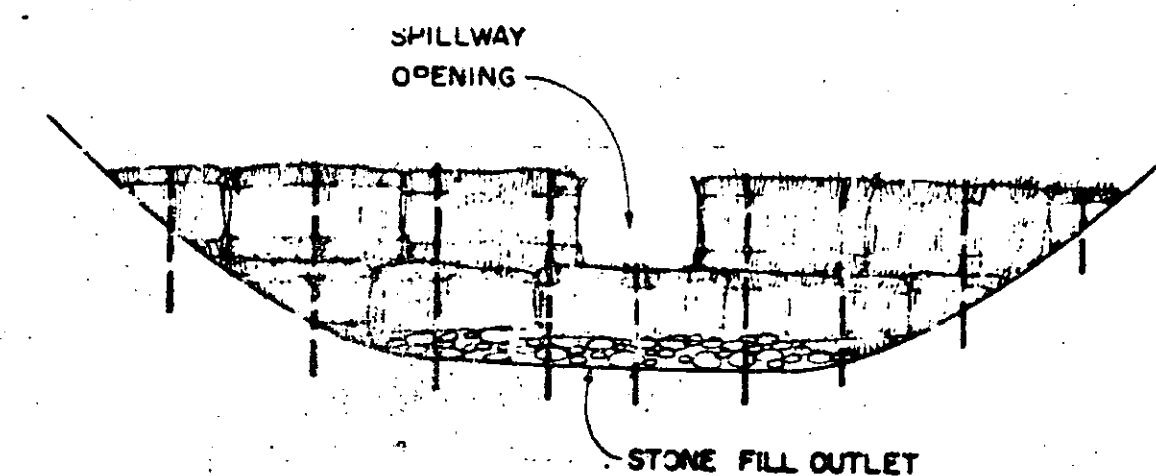

2. BALED HAY
BACKED BY
FENCE

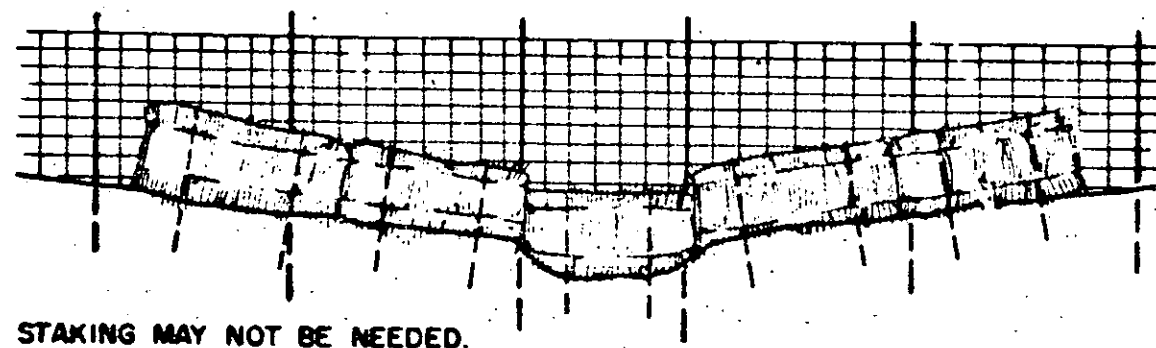


3. GRADED STONE
FILL




ELEVATIONS

TYPES OF TEMPORARY DAMS

DAM SHOULD EXTEND FAR ENOUGH UP DITCH SIDE SLOPES TO EFFECTIVELY POND
THE RUNOFF AND PREVENT EROSION AND WASHOUT.

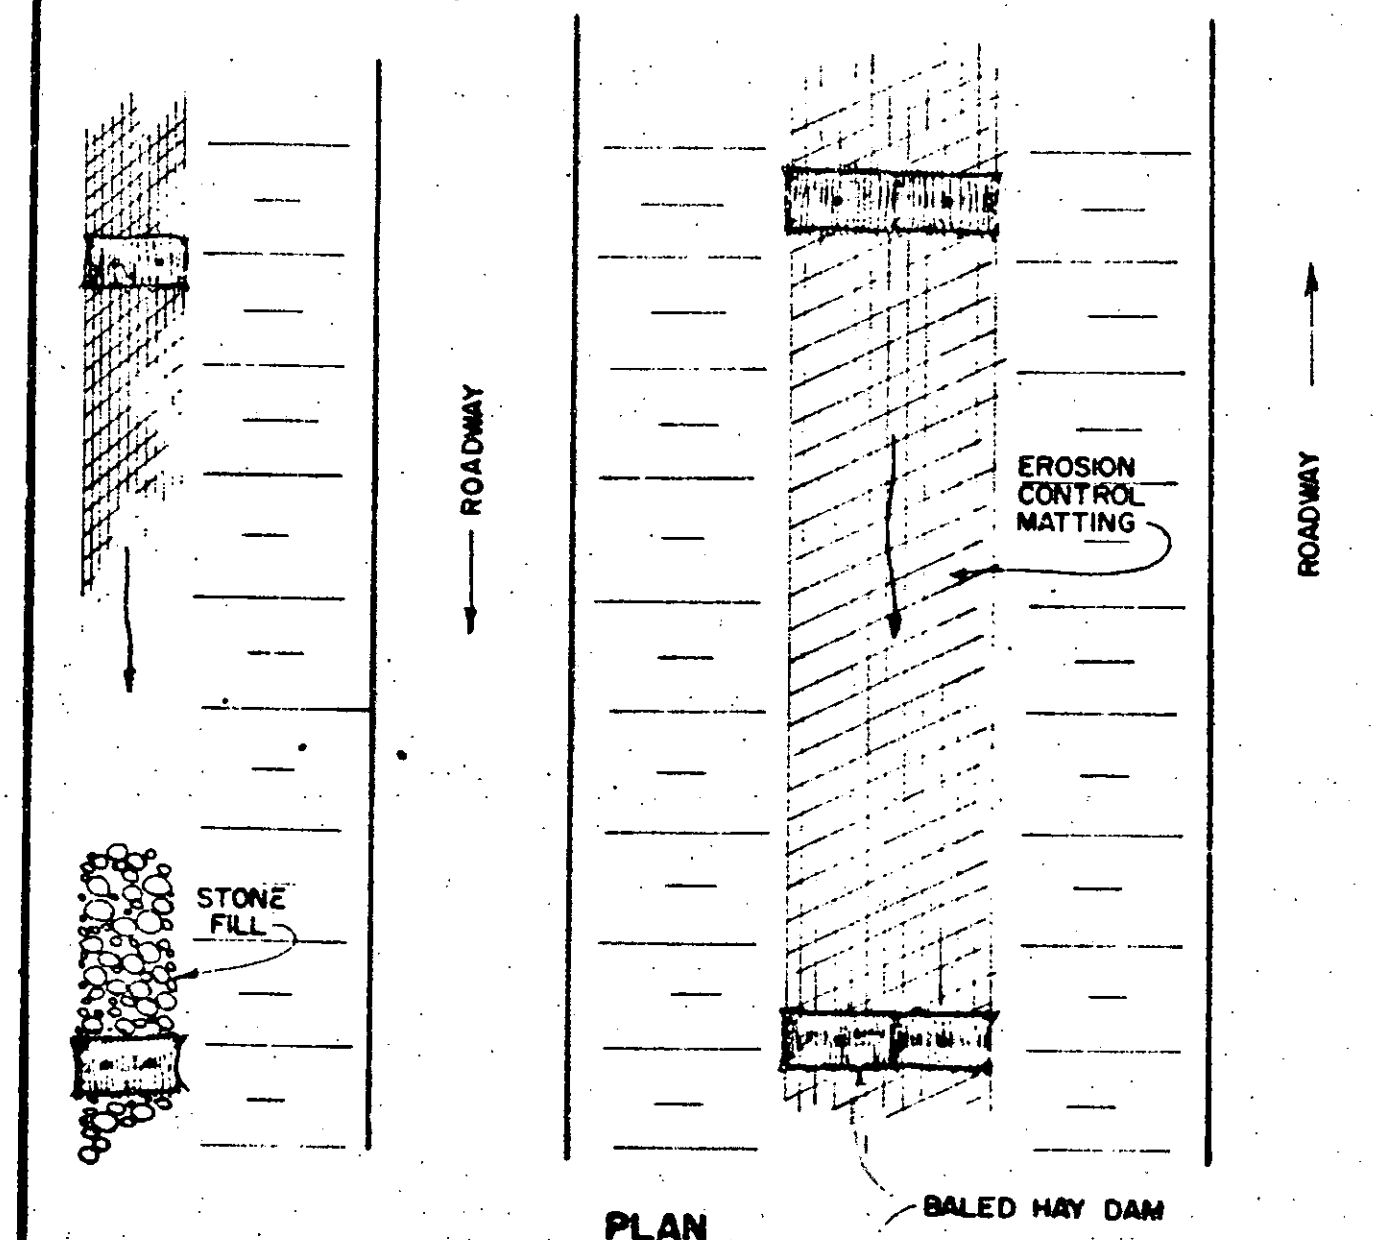


BALED HAY DAMS USED IN DITCHES


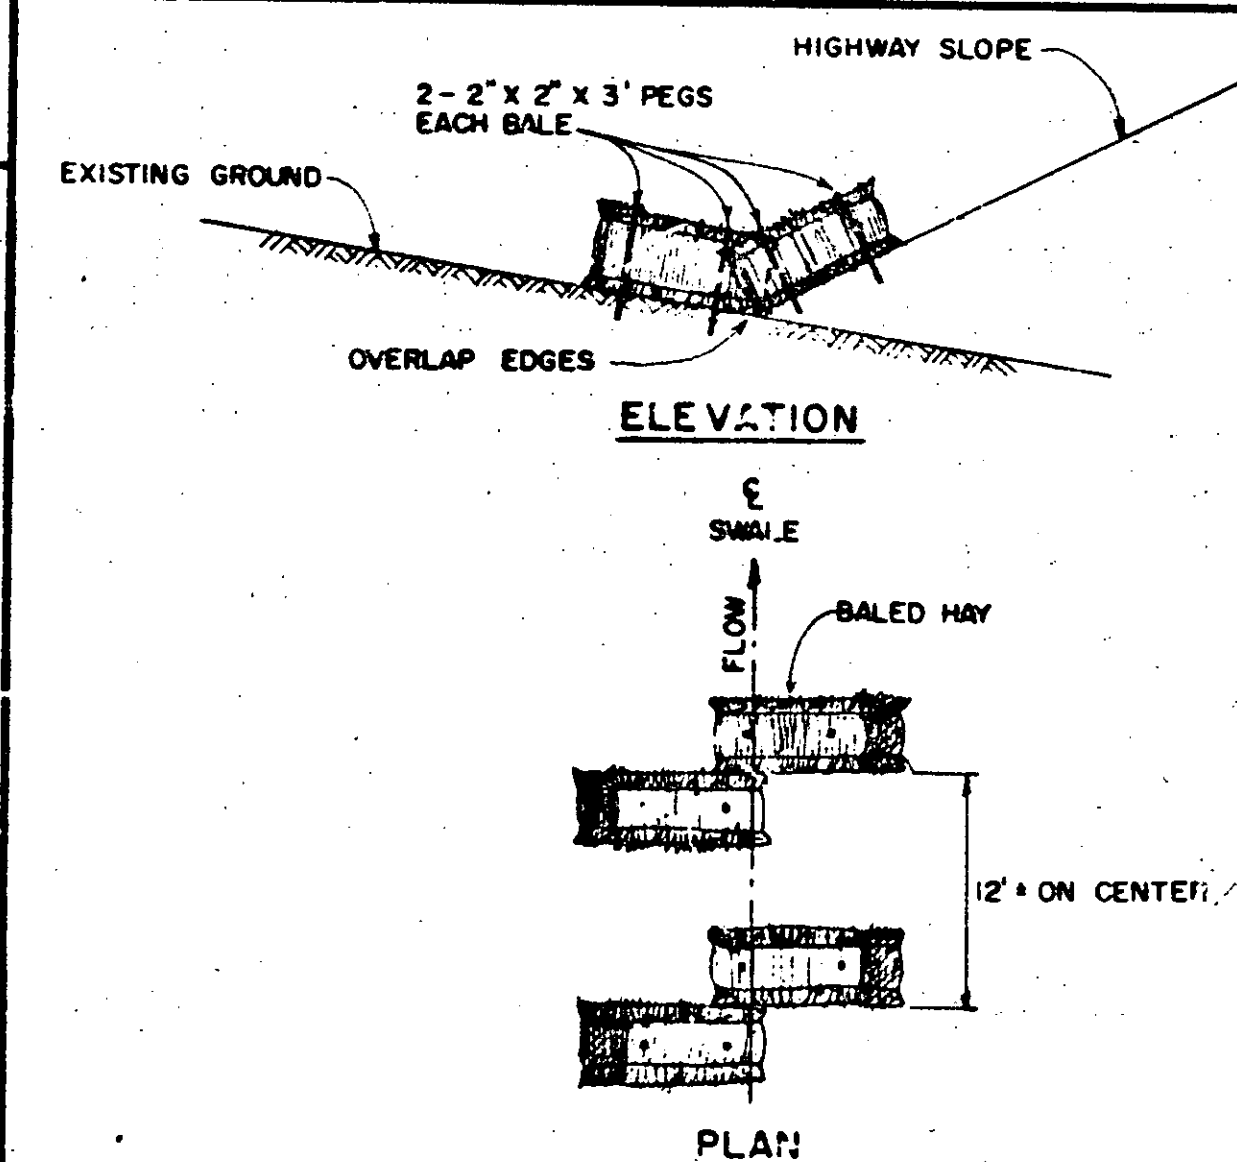


TO BE USED IN LOCATIONS WHERE THE EXISTING GROUND SLOPES
IN TOWARD THE EMBANKMENT.
BALES WILL BE ALLOWED TO ROT IN PLACE.

BALED HAY EROSION CHECKS

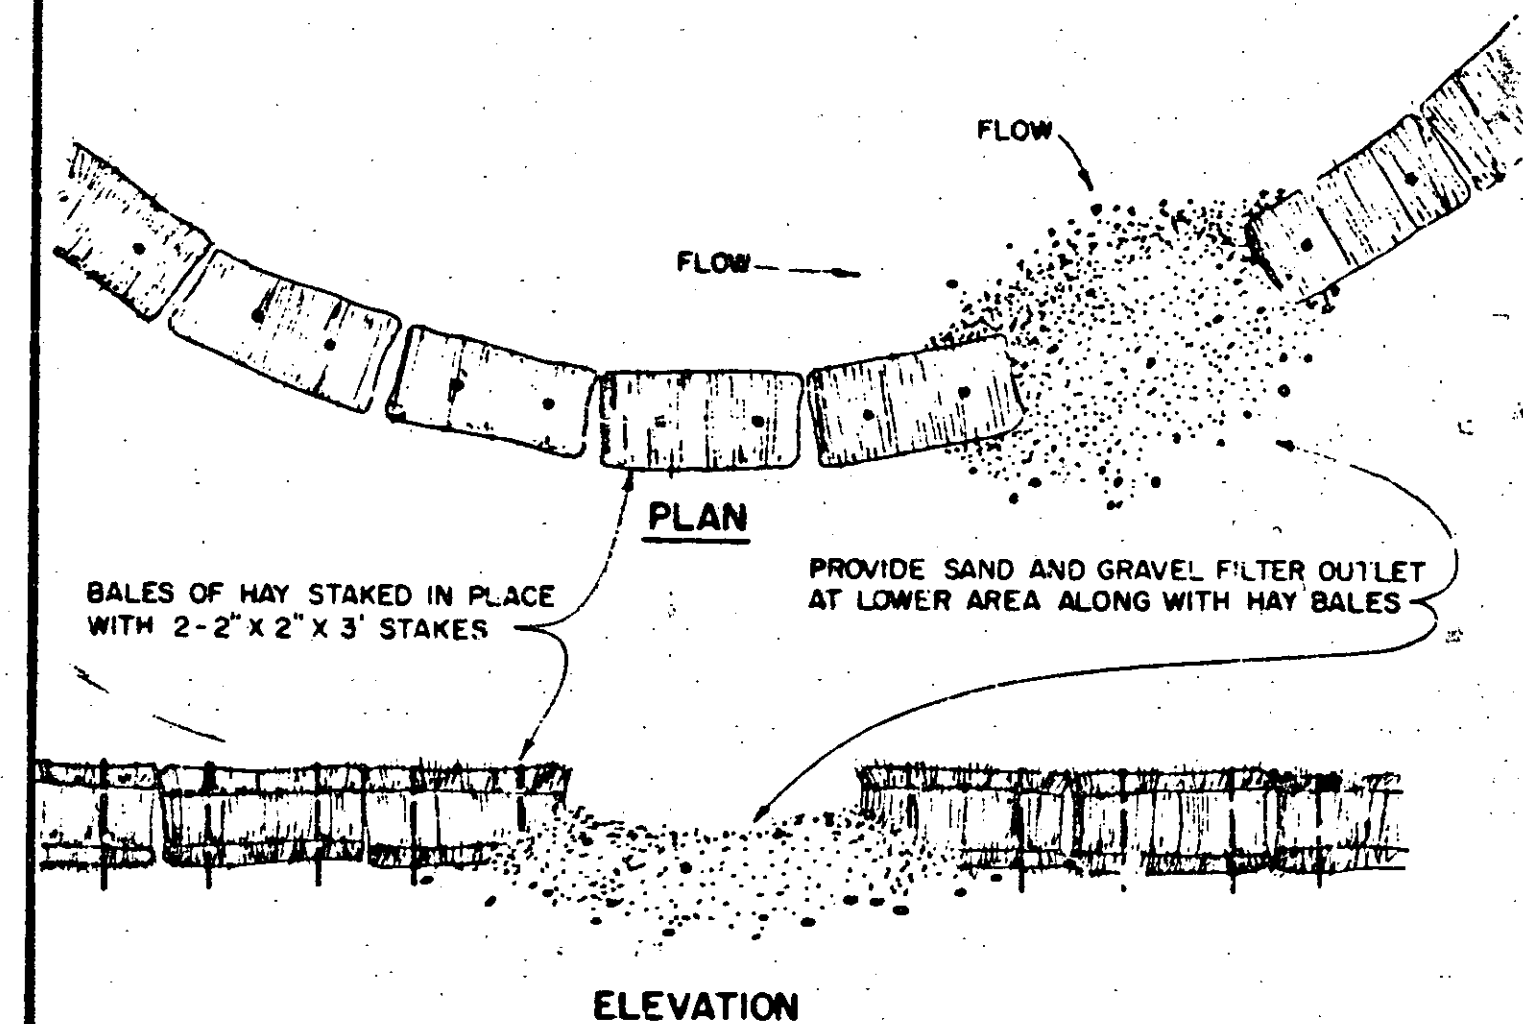

BALED HAY DAMS ALONG TOE OF SLOPE

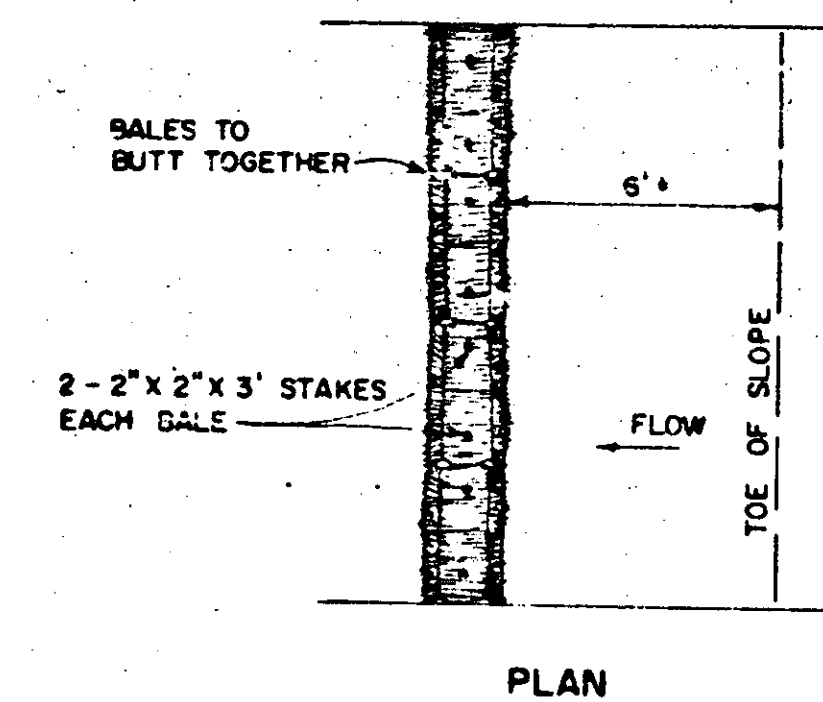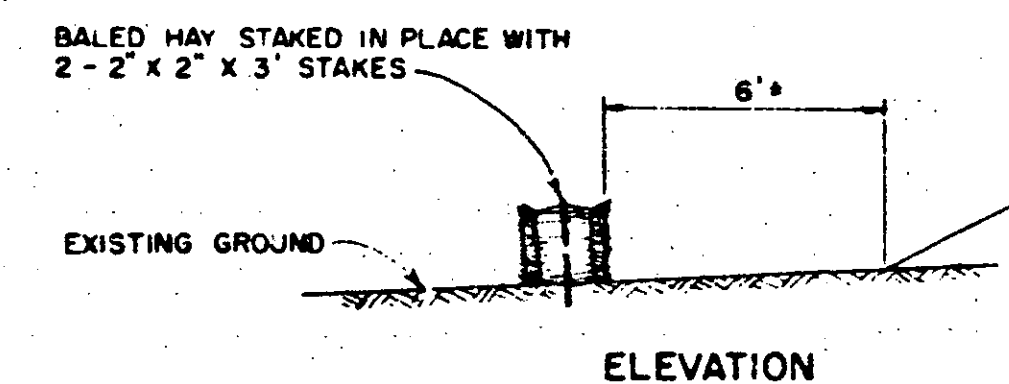

TO BE USED WHERE THE EXISTING GROUND SLOPES AWAY FROM
THE HIGHWAY EMBANKMENT.

BALED HAY EROSION CHECKS

CORRECTIONS & REVISIONS

APPROVED

July 5, 1972
DATE
R. H. C. *R. H. C.*
CHIEF ENGINEER
ASST. CHIEF ENGINEER
G. W. Lane
HIGHWAY ENGINEER

TEMPORARY EROSION CONTROL DETAILS

VERMONT
DEPARTMENT
OF HIGHWAYS
STANDARD

T-2