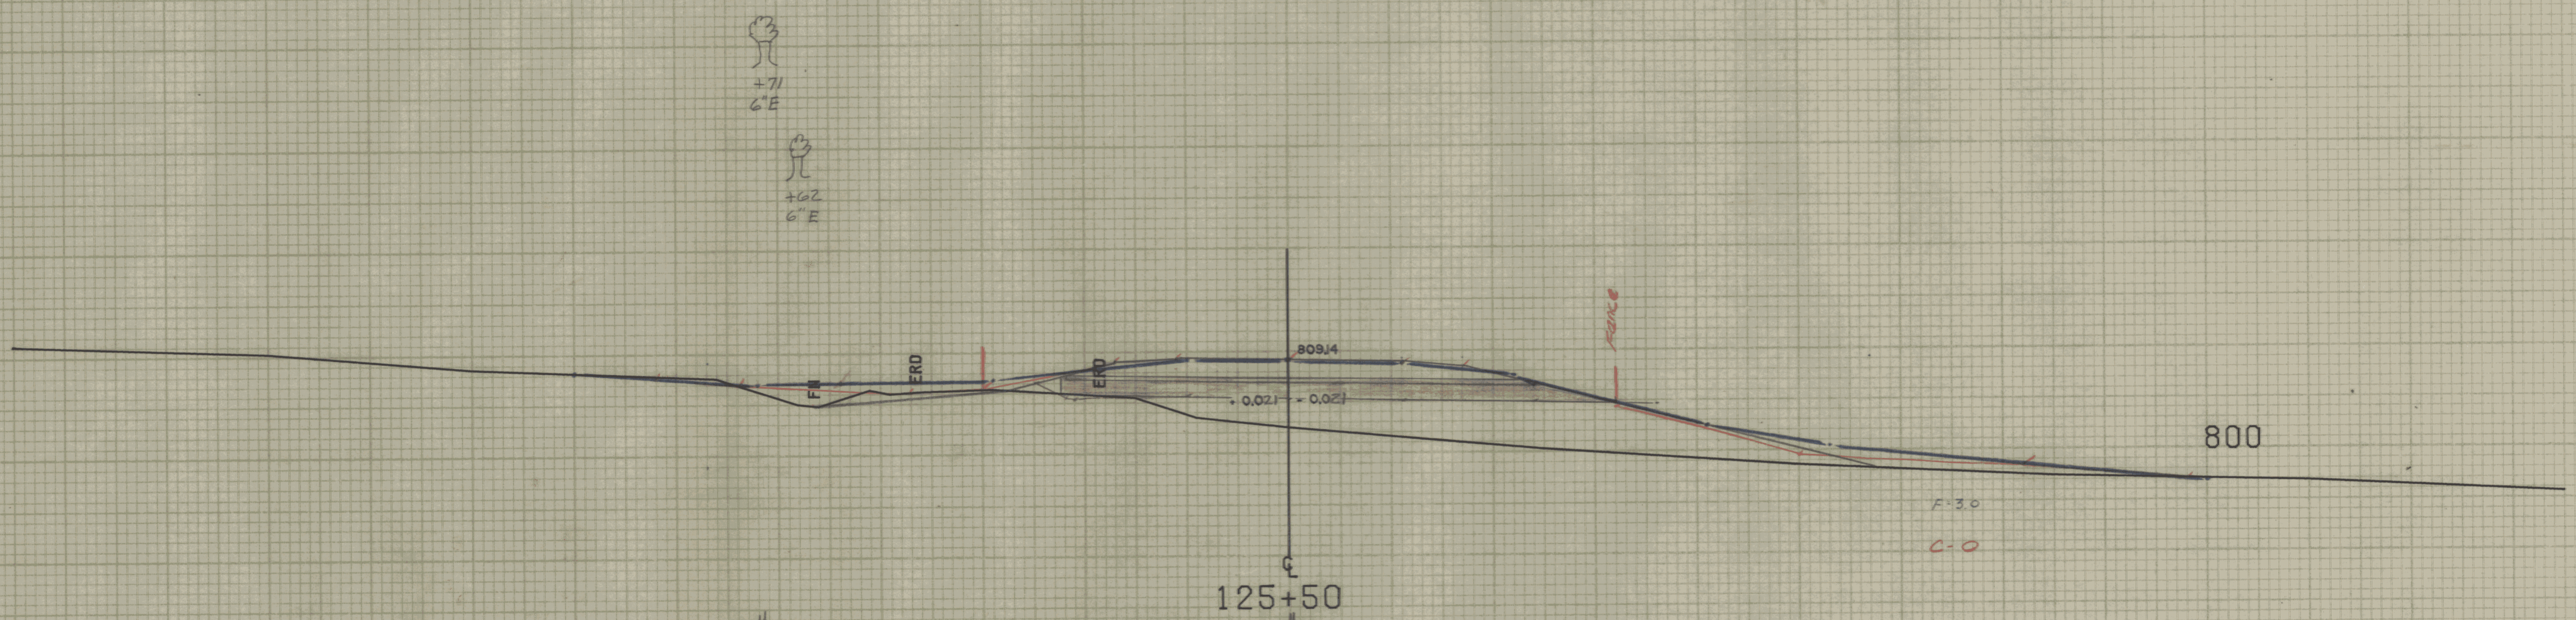

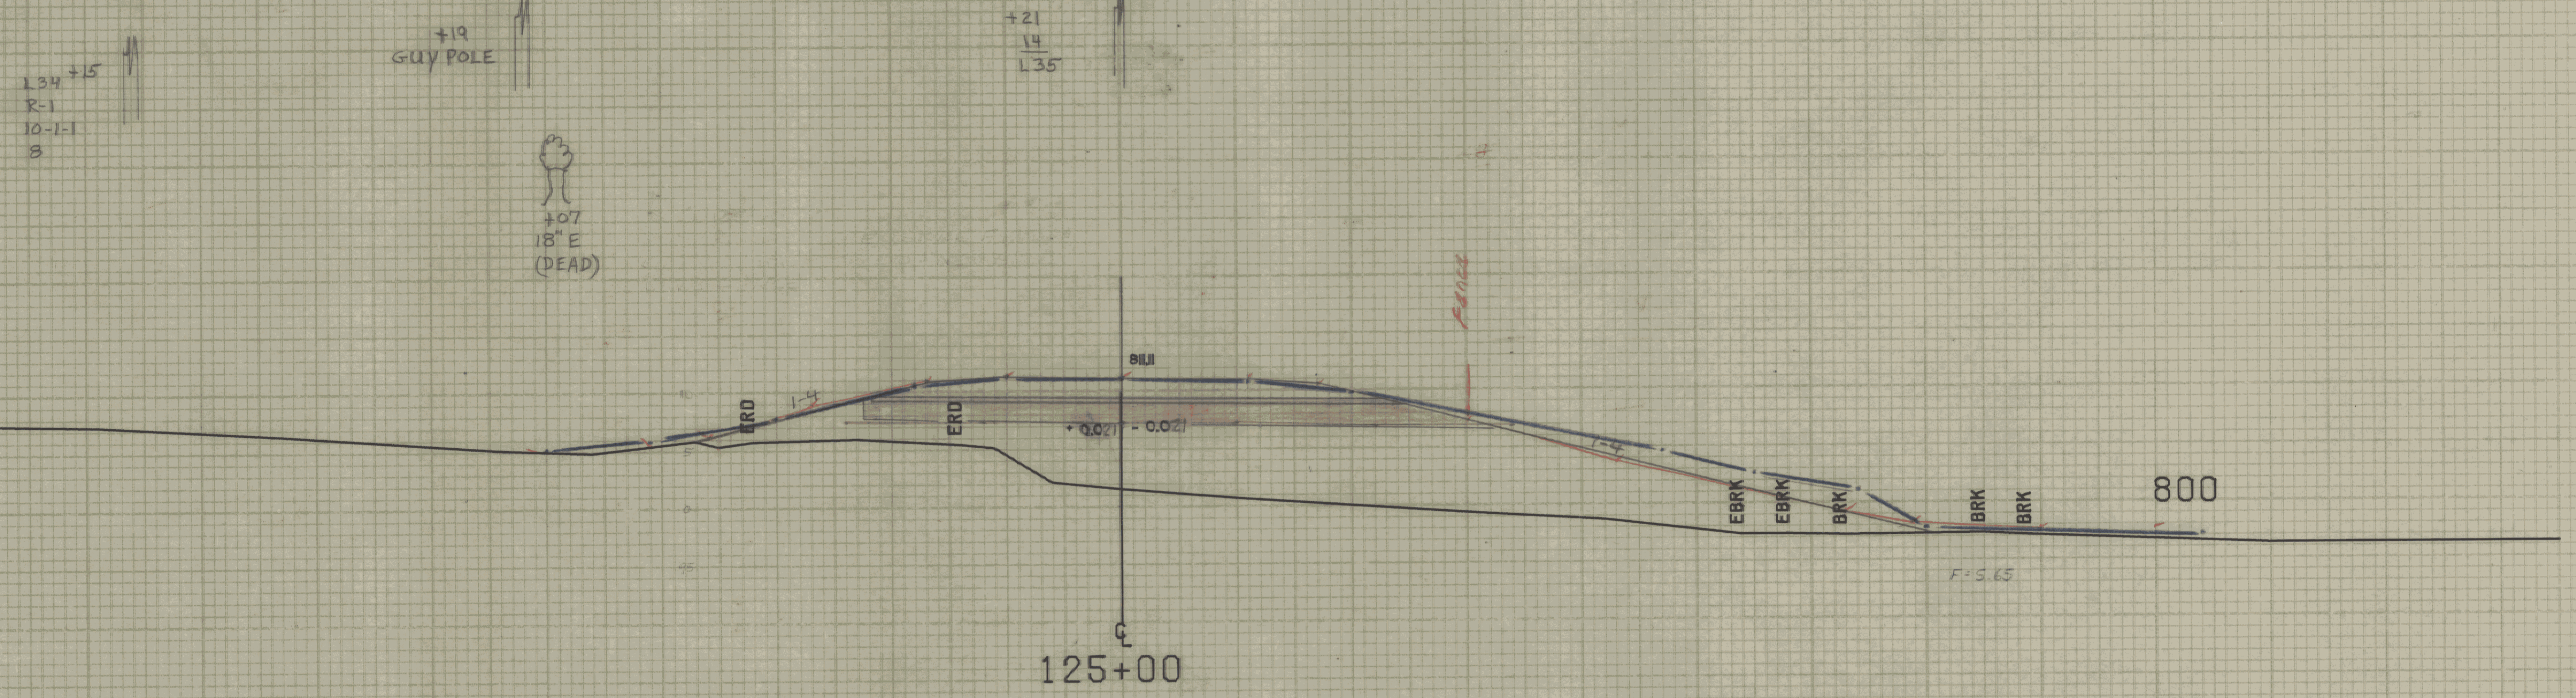

125+00 Rt
End Special Ditch (204.20)
End Stone Fill Type I

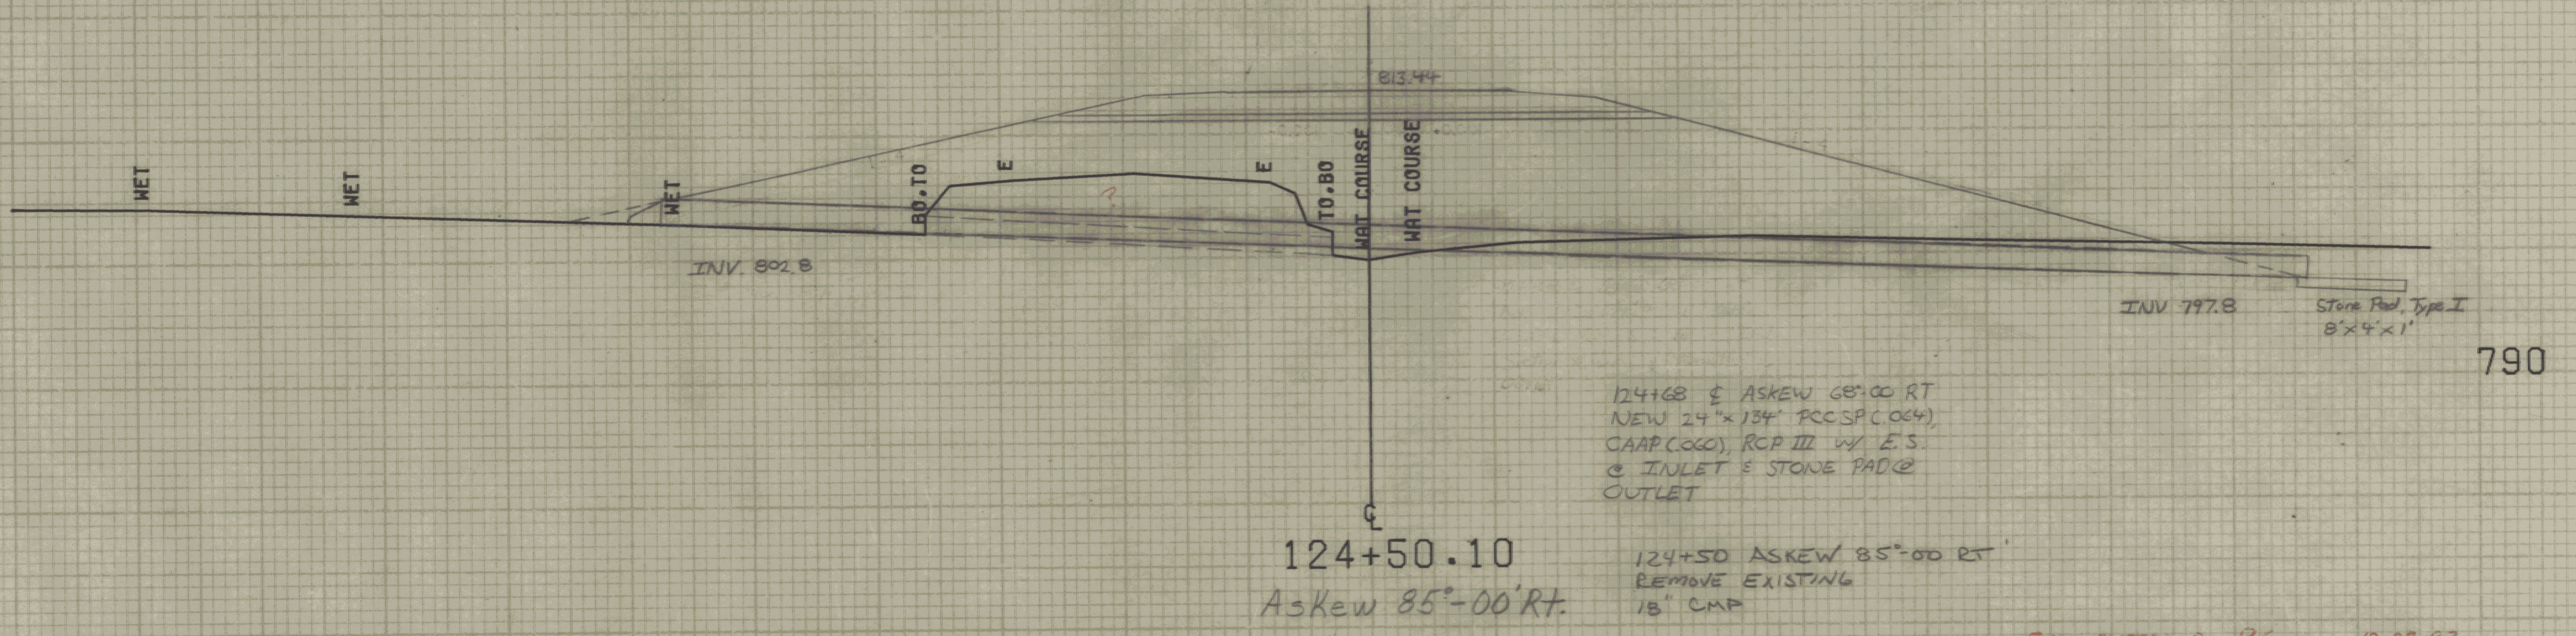

Askew 85°-00' Rt.

124+68 ℄ ASKEW 68°-00 RT
NEW 24"x 134' PCCSP (.064),
CAAP (.060), RCP III W/ E.S.
@ INLET & STONE PAD @
OUTLET

124+50 ASKEW 85°-00 RT
REMOVE EXISTING
18" CMP

BLUE PLOT by Vt SURVEY - TAKEN 5/93 - PRIOR to BLOW & COTE

FINAL PLOTTED By R.Com. 10-27-93
sand plotted by R.Com. 11-17-93

SCALE 10 FEET

FROM STA. 124+50.10 TO STA. 125+50
PROJECT NAME EAST MONTPELIER MAIN
NO. RS0246(1) PLOTTED 02/24/83
SURVEYED BY LAVALLEE JAN82
SHEET 45 OF 128 SHEETS