




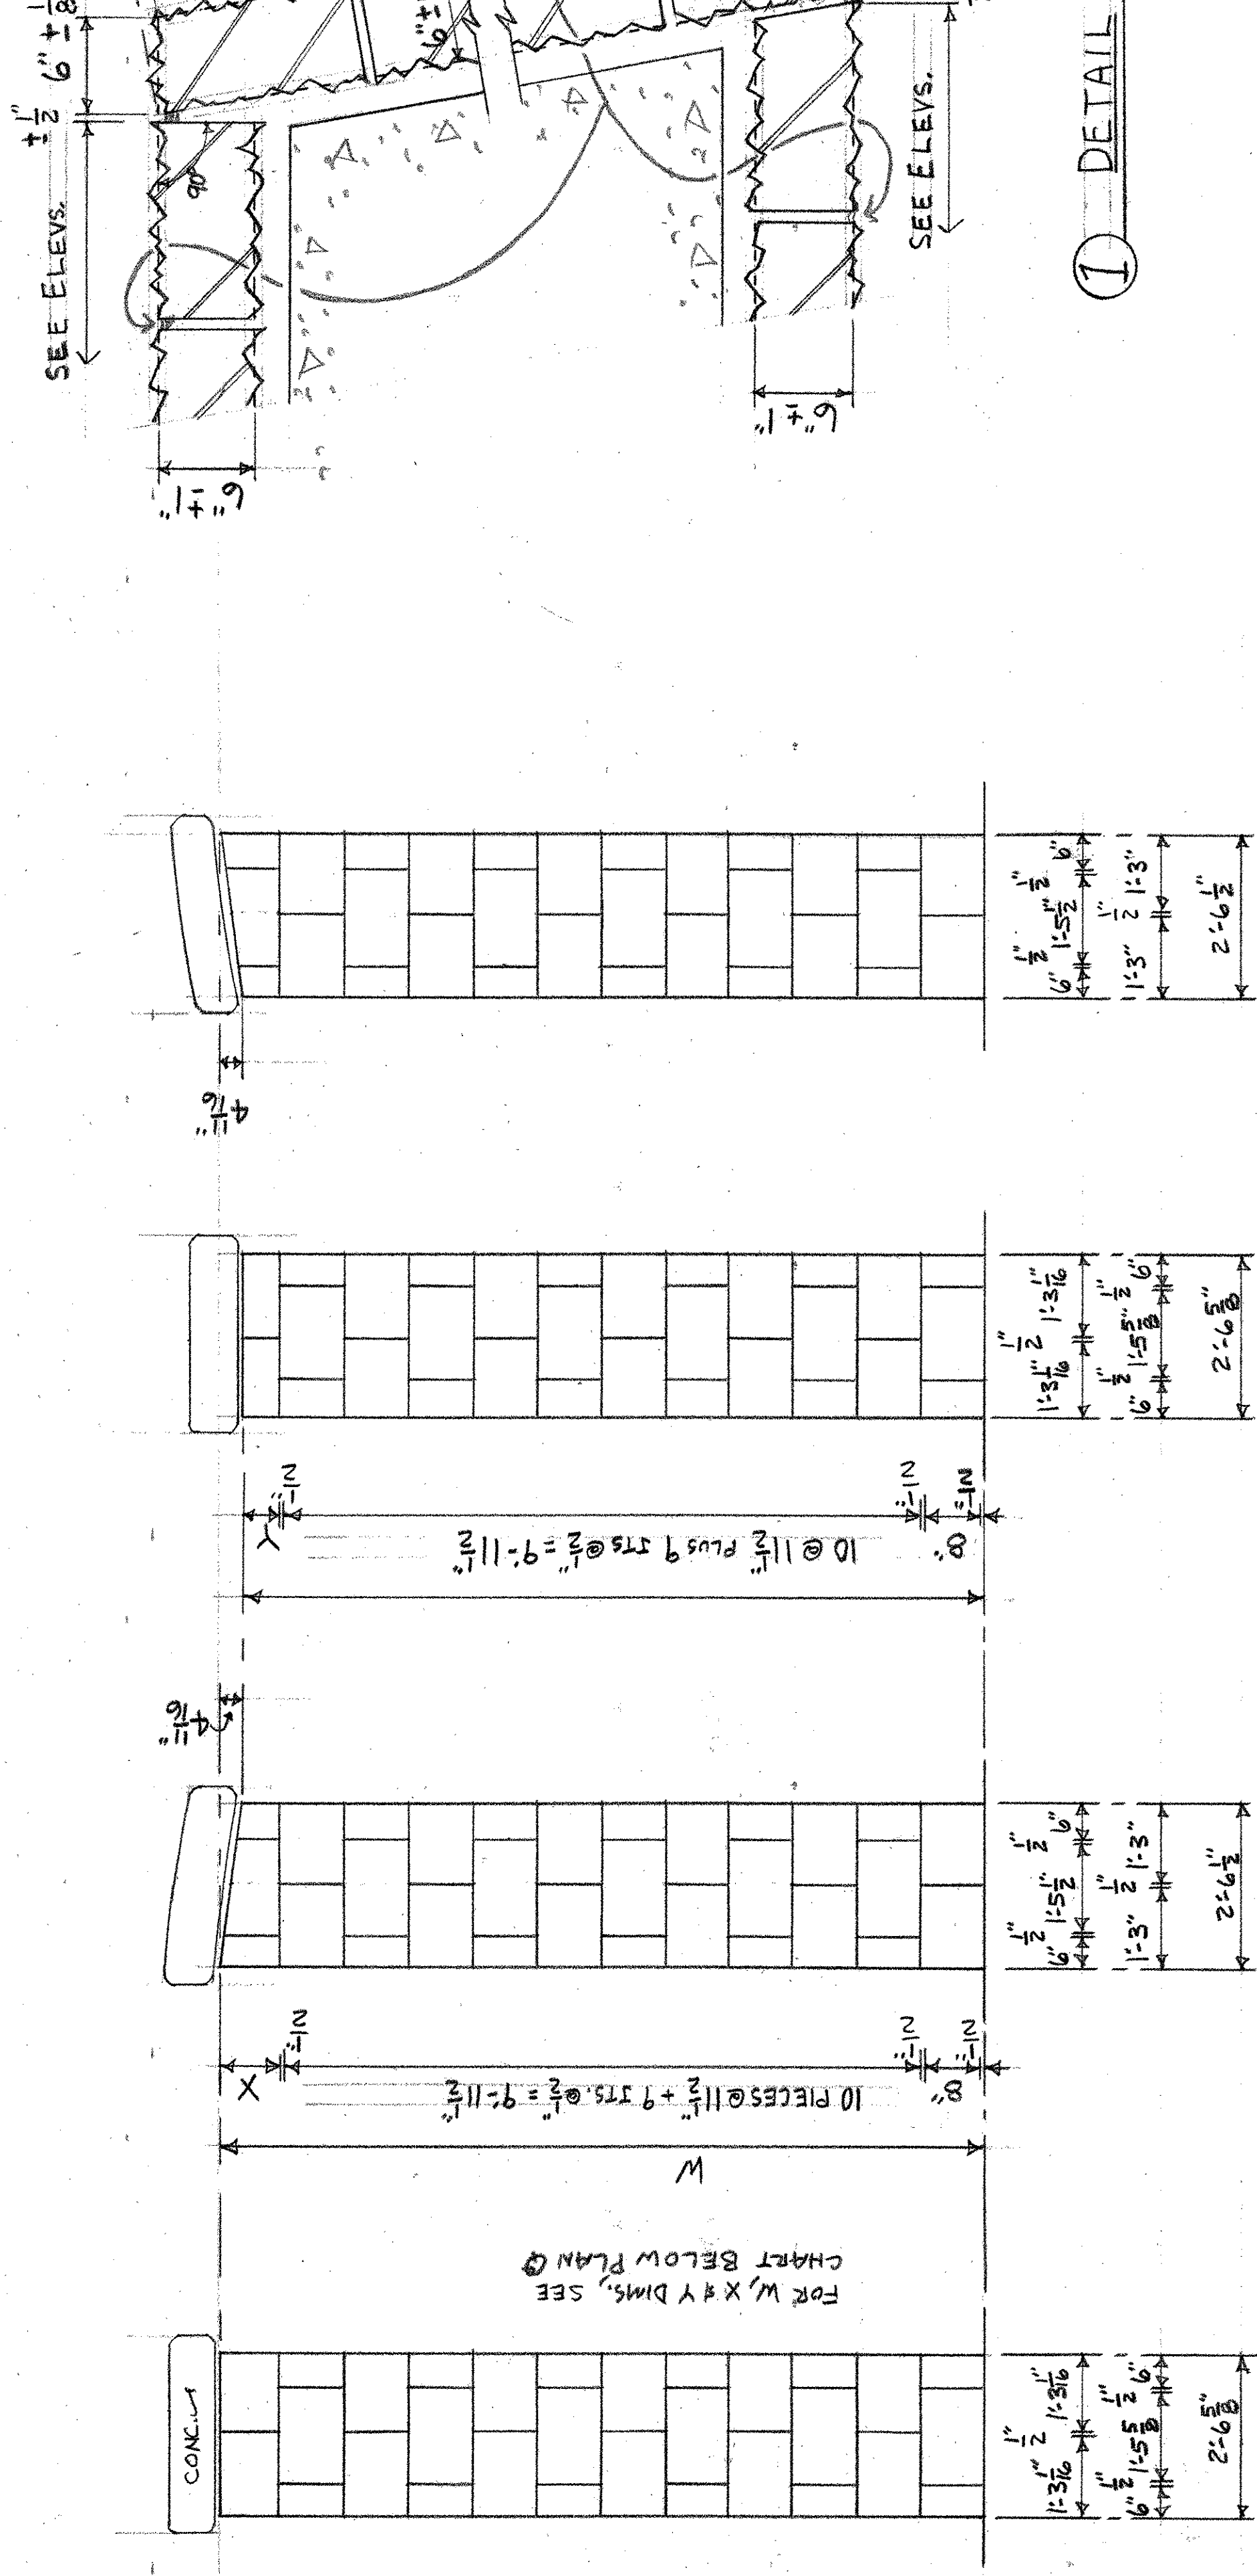

R1 ELEV. SIX THUS. R2 ELEV. SIX THUS. R3 ELEV. SIX THUS. R4 ELEV. SIX THUS.

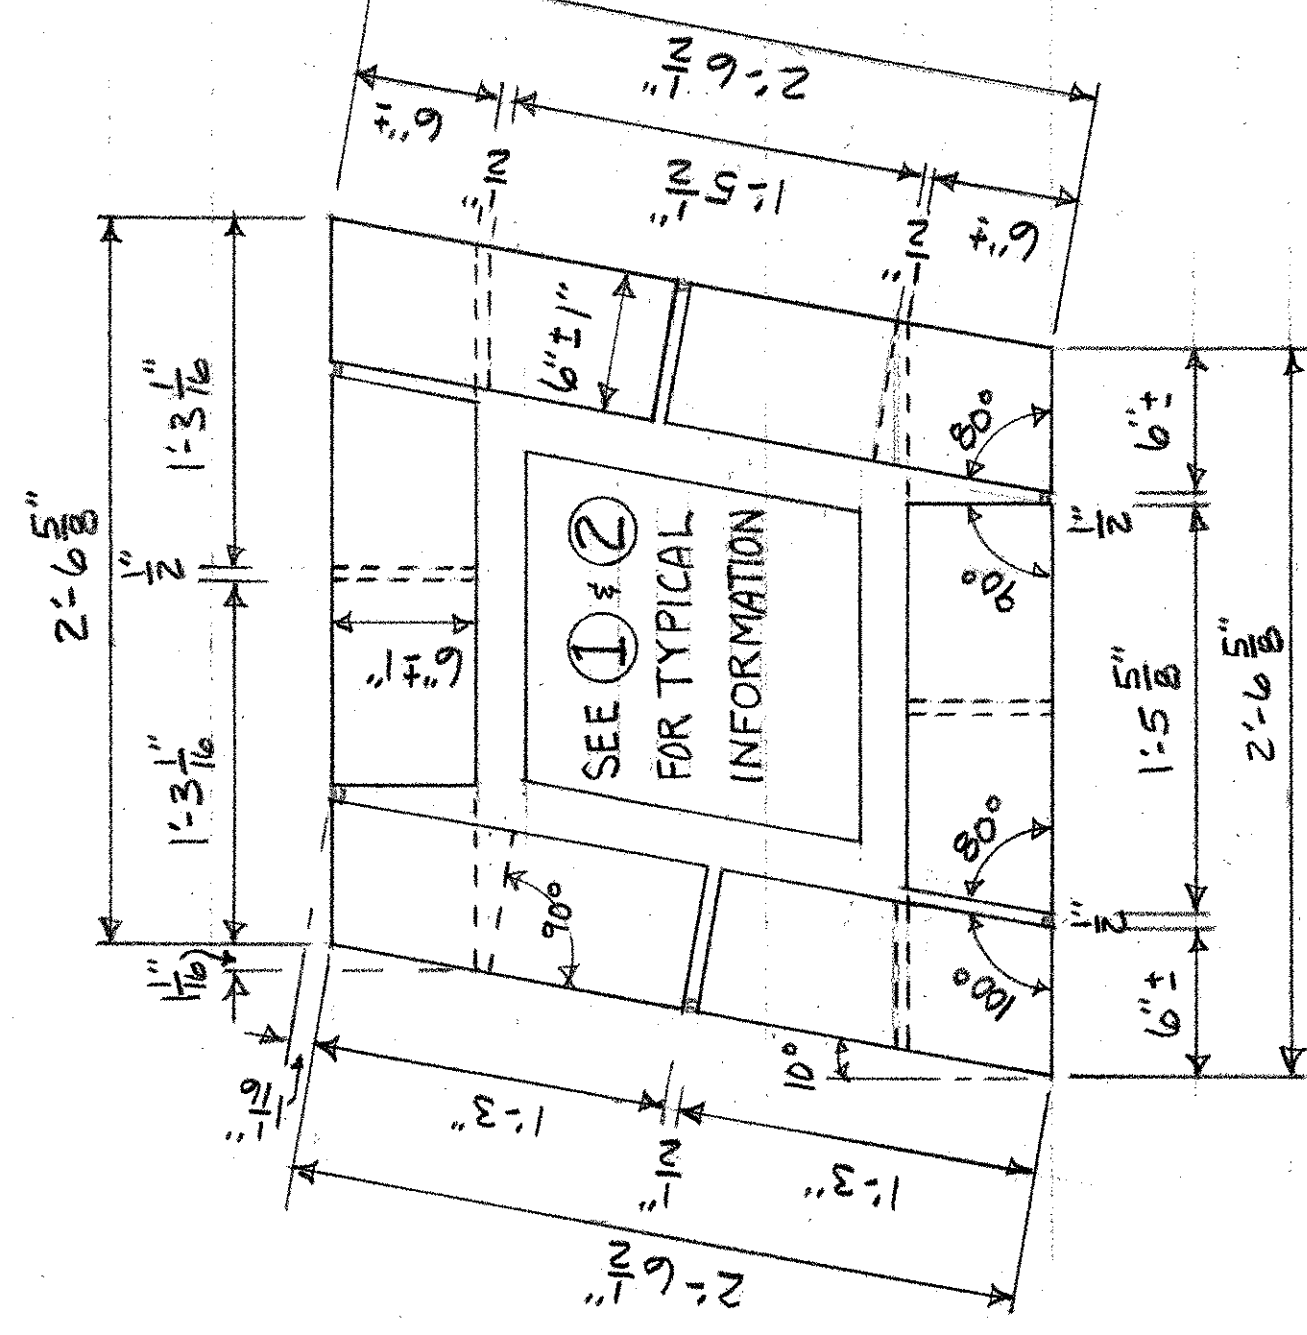

4 DETAIL PLAN

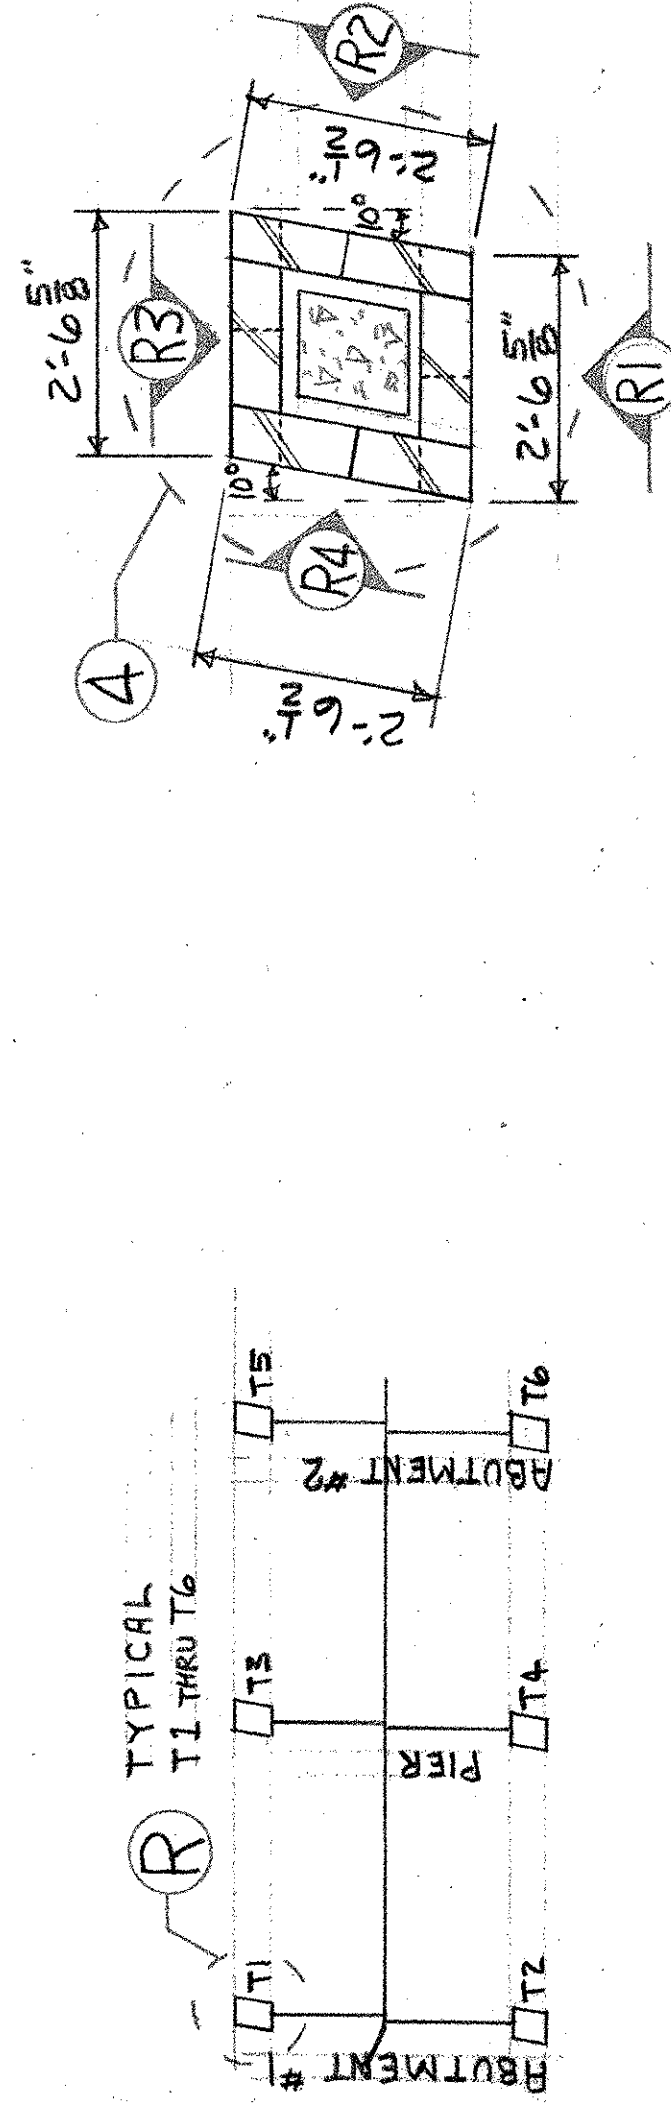

KEY PLAN - DECK TOWERS

TOWER	'W' DIM.	'X' DIM.	'Y' DIM.
T1	11'-8 7/16"	10 1/16"	5 3/8"
T2	11'-8 7/16"	11 7/16"	6 5/8"
T3	11'-6 1/4"	9 1/4"	4 9/16"
T4	11'-6 1/8"	9 1/8"	4 7/16"
T5	11'-8 3/8"	11 3/8"	6 1/16"
T6	11'-8"	11"	6 5/16"

AT X & Y DIMS, MAKE T5 SAME AS T2 T3 " " T4 OKAY?

5 PROJECT NOTES

1. THE M.B.G.Q.A. FABRICATION TOLERANCES WILL APPLY, PLUS AS NOTED HEREIN.
2. ANCHORAGE:
 - A. METHOD, DESIGN AND DETAILING - BY OTHERS.
 - B. THAT SHOWN HEREIN IS OUR UNDERSTANDING OF WHAT IS WANTED. CHECK AND APPROVE AS SHOWN OR REVISE AS NEEDED.
 - C. IF ADDITIONAL CUTTING/DRILLING FOR ANCHORAGE IS WANTED, PROVIDE DETAILS AND LOCATIONS.
3. ANCHORS & OTHER ACCESSORIES - BY OTHERS
4. ANCHORS & OTHER ITEMS IN CONTACT WITH GRANITE ARE TO BE NON-STAINING.

NOTE: This shop drawing represents the manufacturer's interpretation of the specifications, and our contract documents. It is the responsibility of the customer to verify the accuracy of the drawing. No stone will be fabricated in accordance with this drawing unless it is approved by the manufacturer. Any stone fabricated in accordance with this drawing is the property of the manufacturer and will be returned to the manufacturer at the time they are shipped. We assume no responsibility for the use of this drawing by others.