


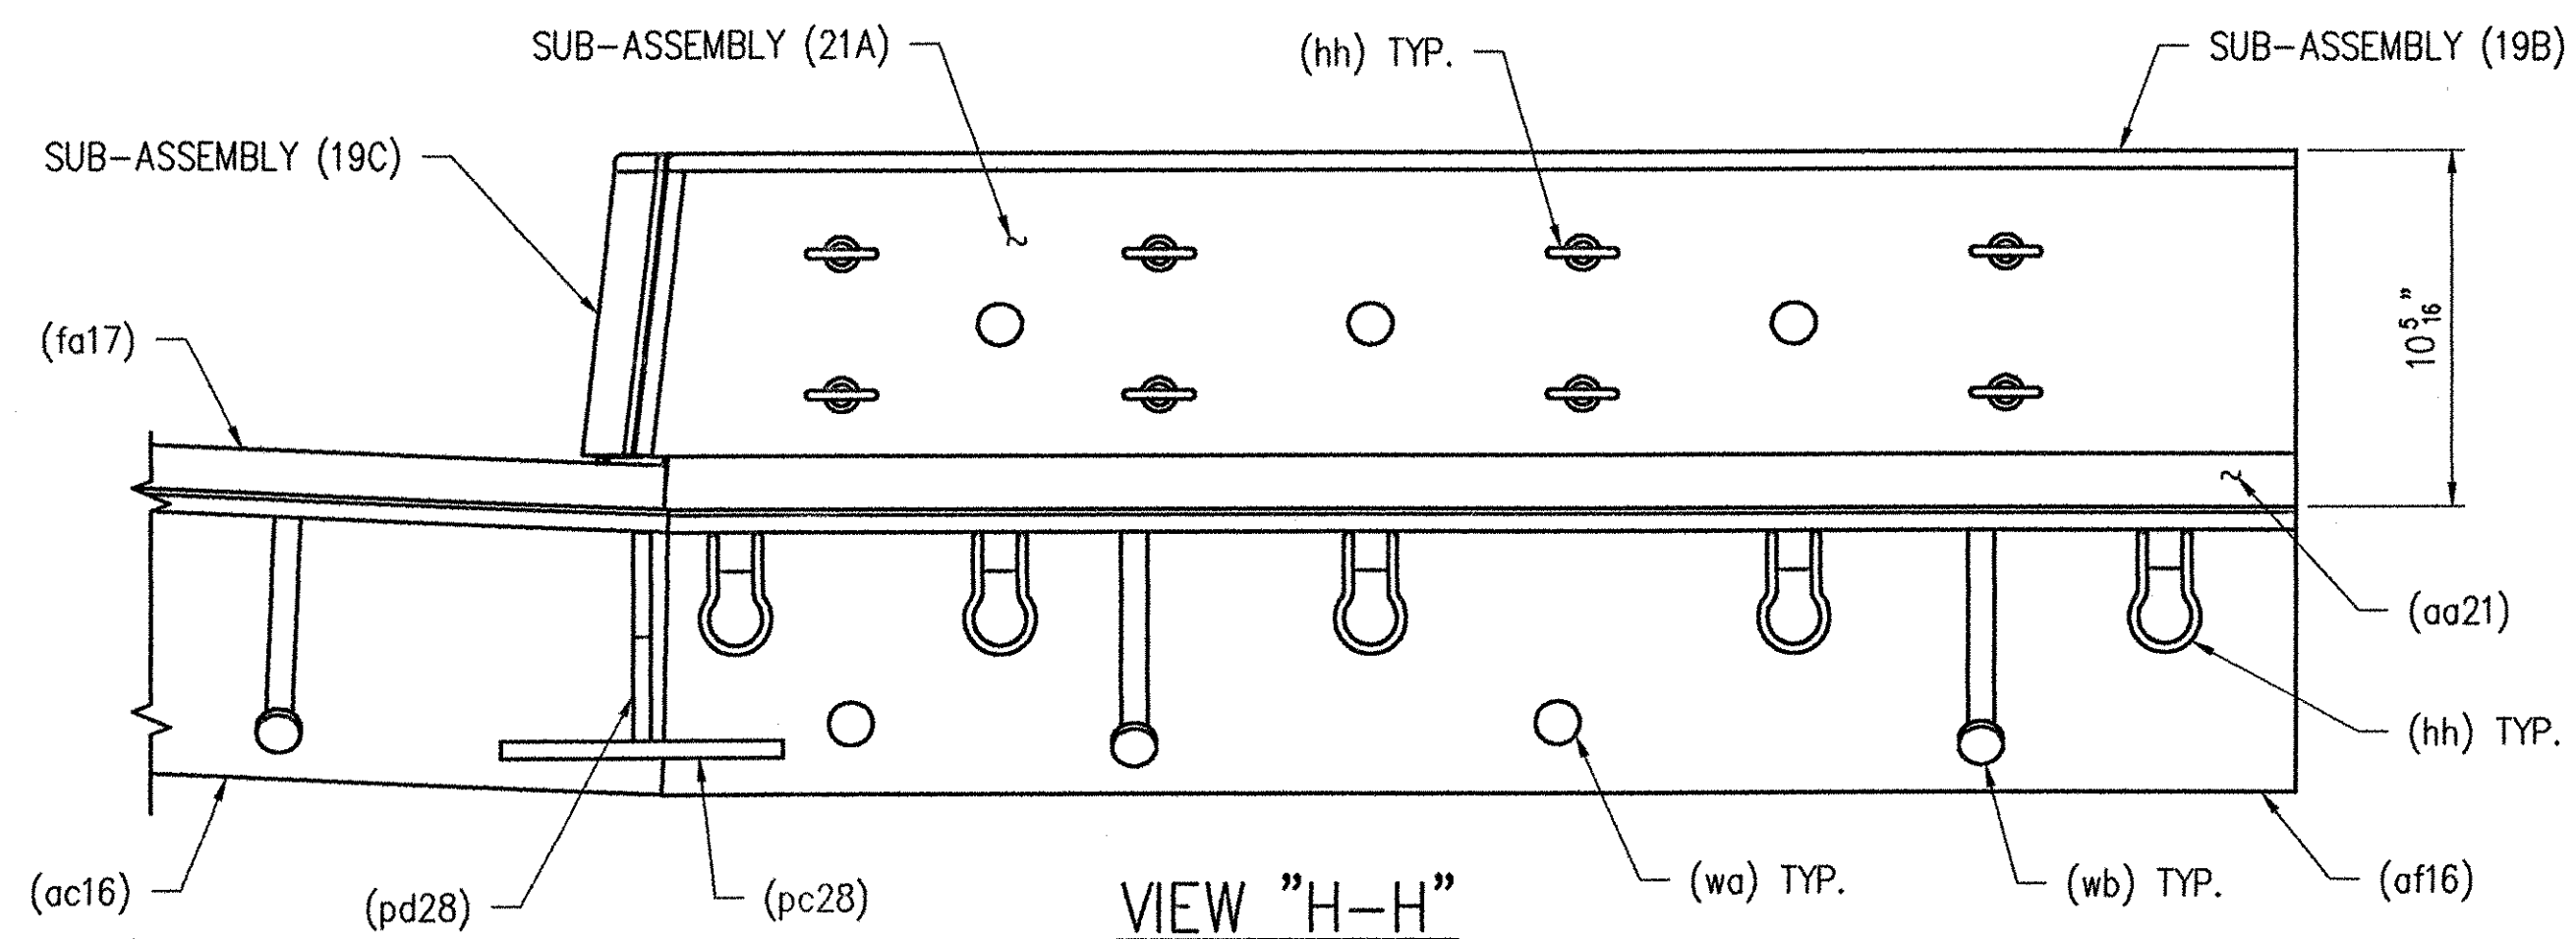

GENERAL REVISION PER APPROVAL.		1/11/02 JMB	
REV.	DESCRIPTION	DATE	INT.
ANY AND ALL BACKCHARGES WILL BE REJECTED UNLESS WRITTEN CONSENT IS GIVEN BY LEWIS ENGINEERING COMPANY PRIOR TO ANY WORK PERFORMED FOR OUR ACCOUNT. SUCH REJECTION MEANS THAT INVOICES WILL NOT BE HONORED OR DEDUCTIONS FROM PAYMENT WILL BE CHARGED BACK.			
LEWIS ENGINEERING COMPANY 4201 NOREX DRIVE - CHASKA, MINNESOTA 55318 - (952) 368-3000		W.P. CHIK'D	
PROJECT	— ROYALTON / RTE. NO. TH 1, CL 1 BRIDGE NO. 3	Orig.	
STATE PROJECT	— AC BRZ 1444(22)	Drawn By JMB	
FEDERAL PROJECT	—	Chk'd. By TSF	
CUSTOMER	— BECK & BELLUCCI, INC.	Date: 12/20/01	
LOCATION	— WINDSOR COUNTY, VT		
DESCRIPTION	— EXPANSION JOINT DETAILS		
	ABUTMENT NO. 1		
L.E.C. 18 OF 30		SHEET NO. 3 OF 15	
		Job. No. : 2034.1042.1	

RECEIVED
CK'D BY WJS OK'D BY _____
JAN 21 2002
RESUBMIT _____ APPROVED ☒
BY CPW DATE 1/24/02