




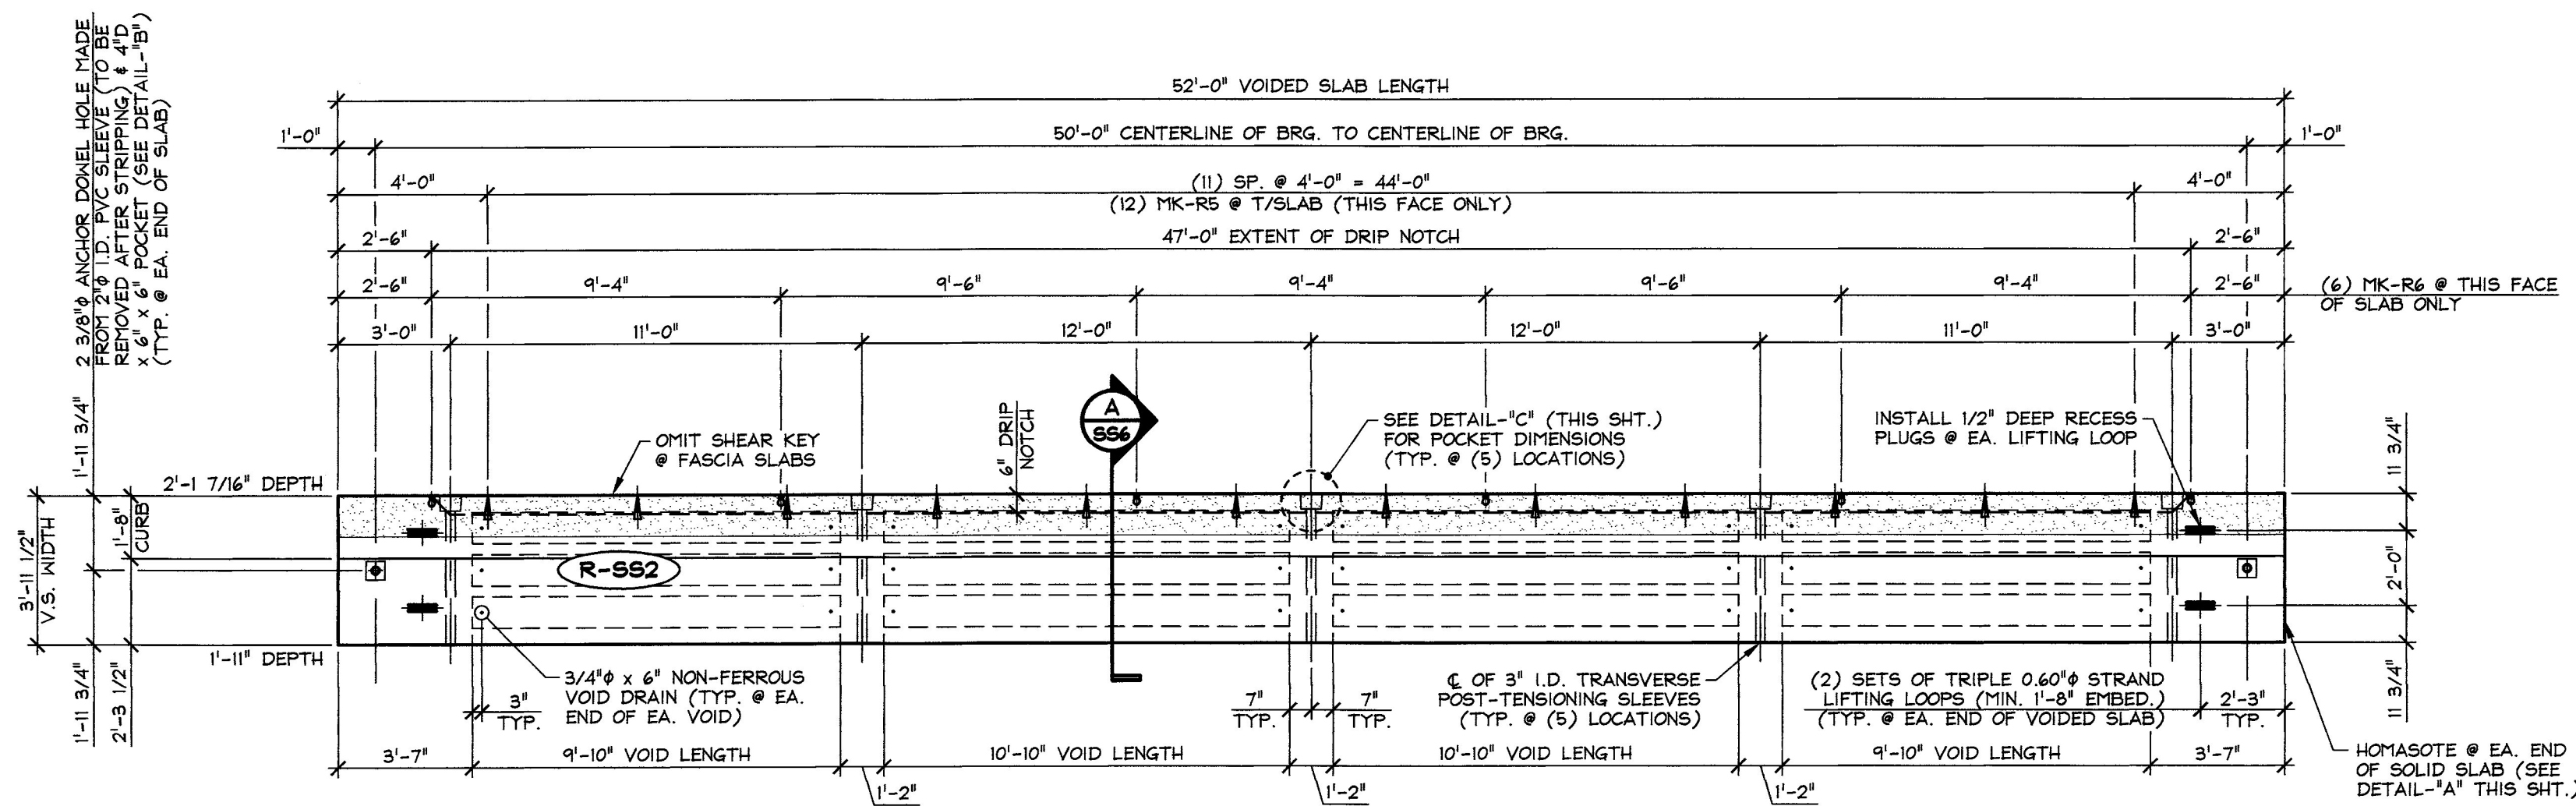



1 DIMENSIONAL PLAN VIEW IN FORM
SS6
1/4" = 1'-0"

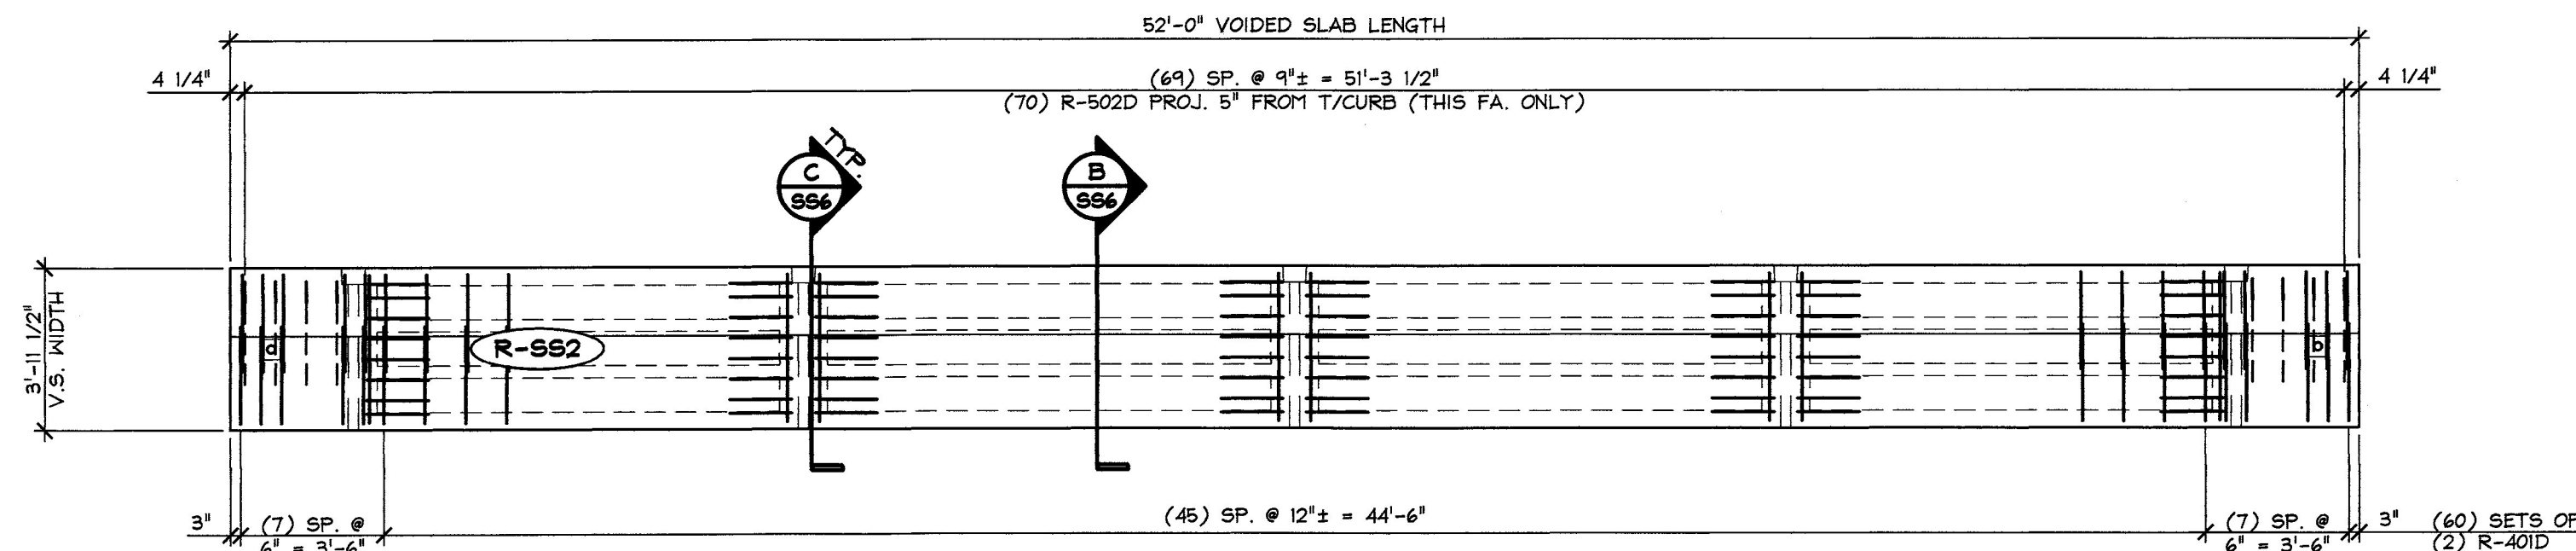


2 REINFORCING PLAN VIEW IN FORM
SS6
1/4" = 1'-0"

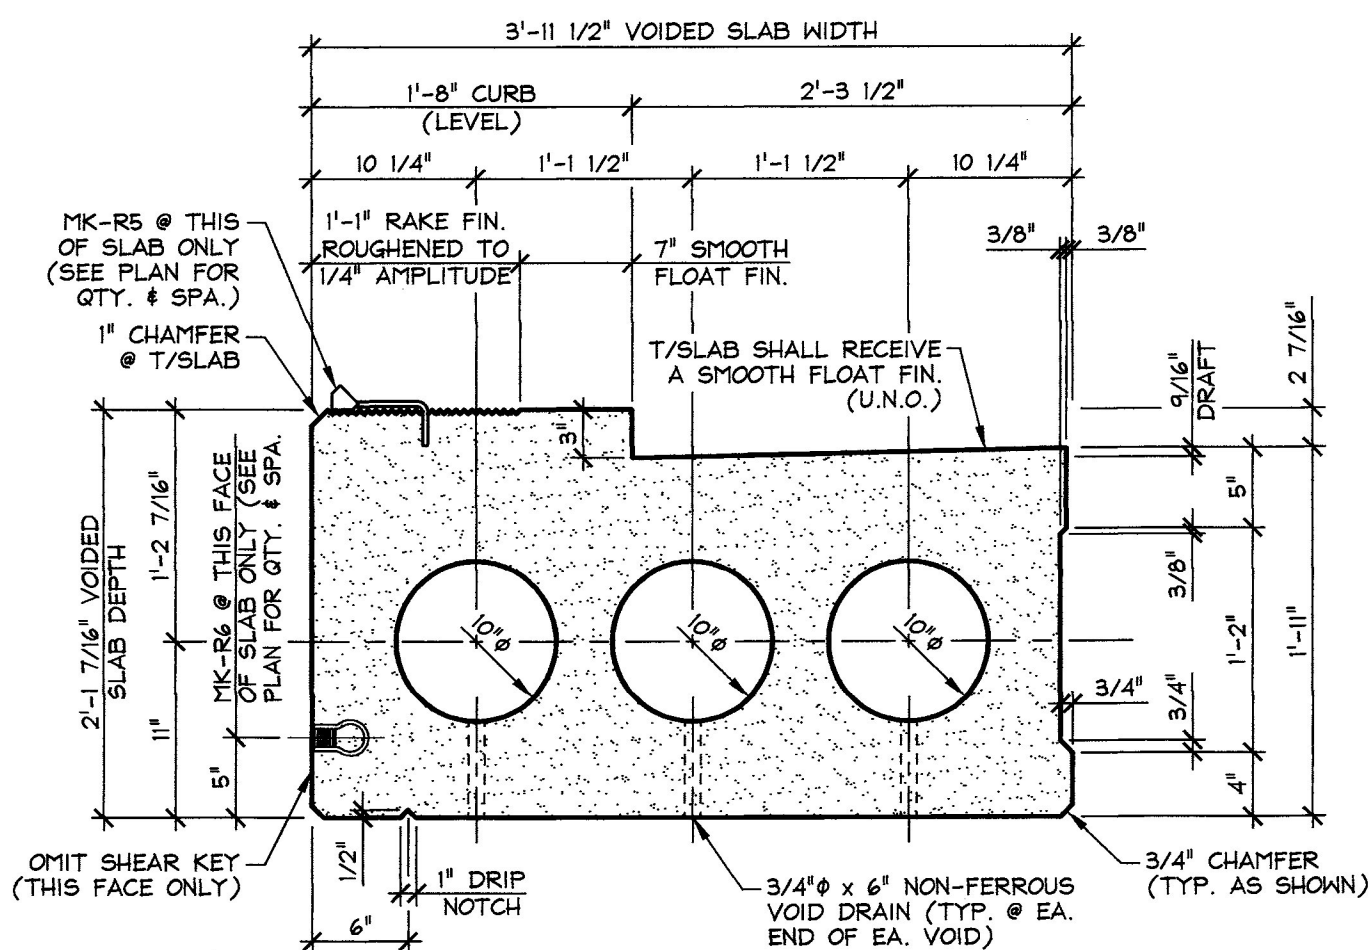


A DIMENSIONAL SECTION
SS6
1" = 1'-0"

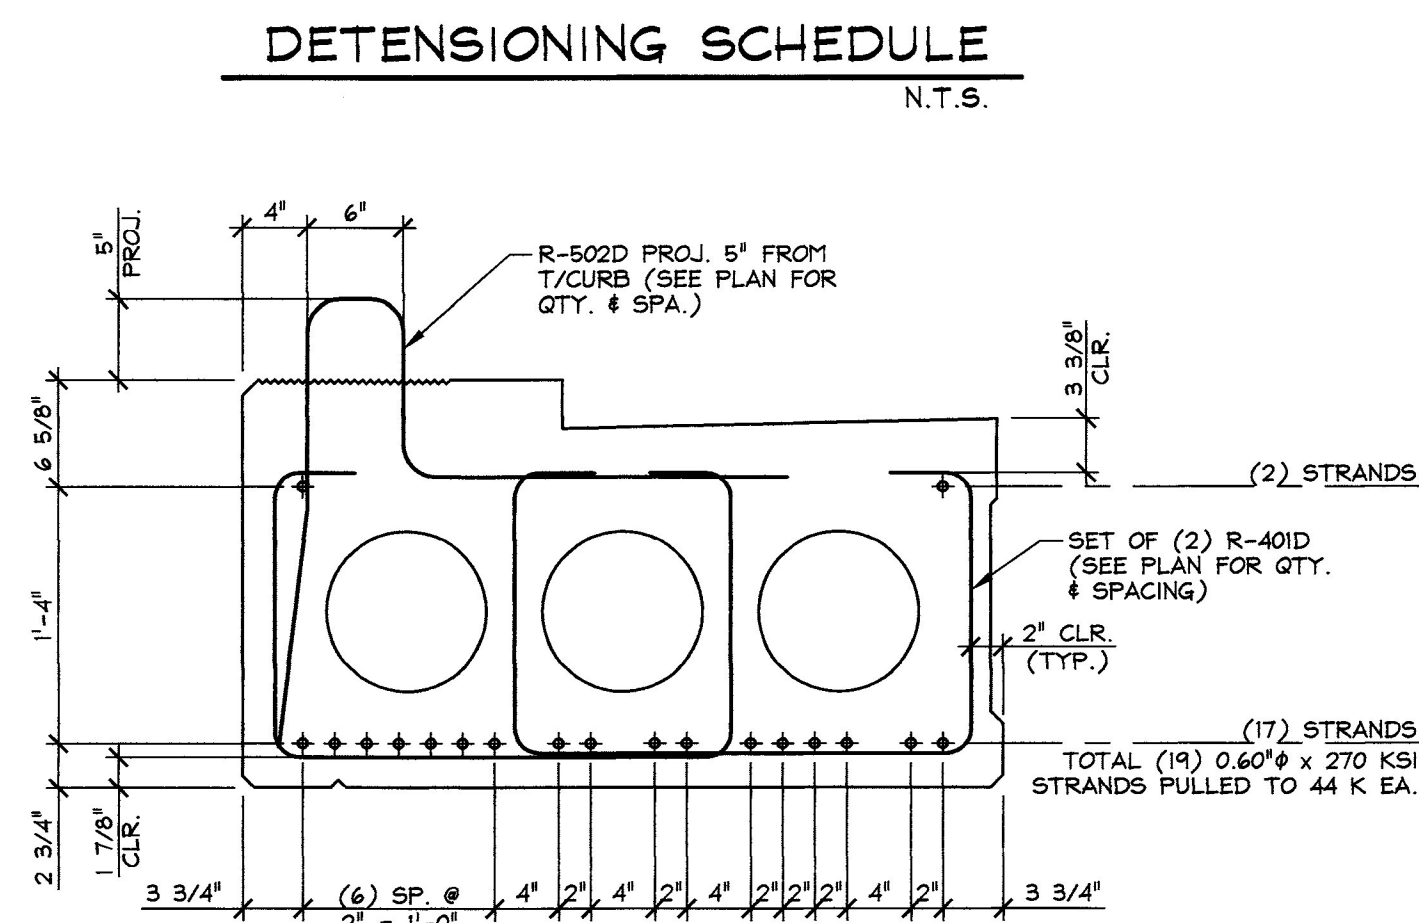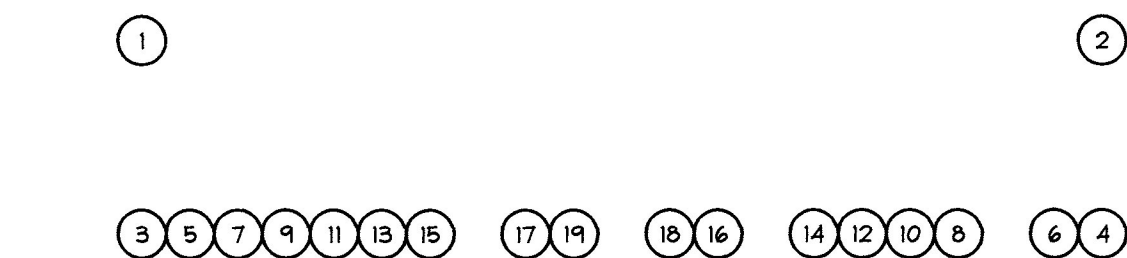


B REINFORCING SECTION
SS6
1" = 1'-0"

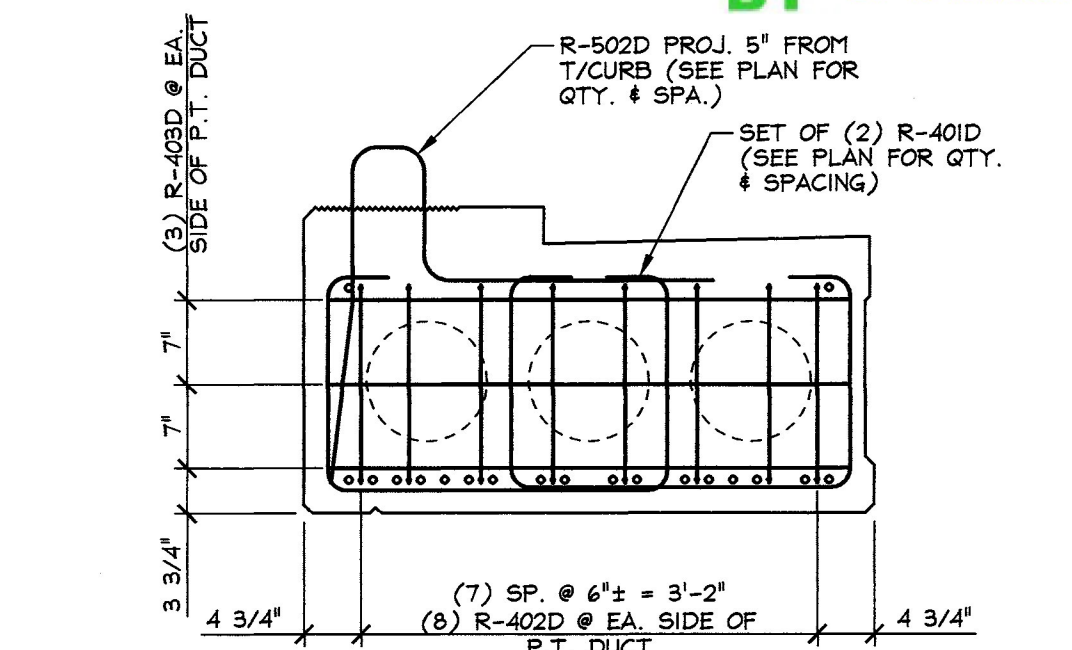


C POST-TENSIONING DIAPHRAGM REINFORCING SECTION
SS6
3/4" = 1'-0"

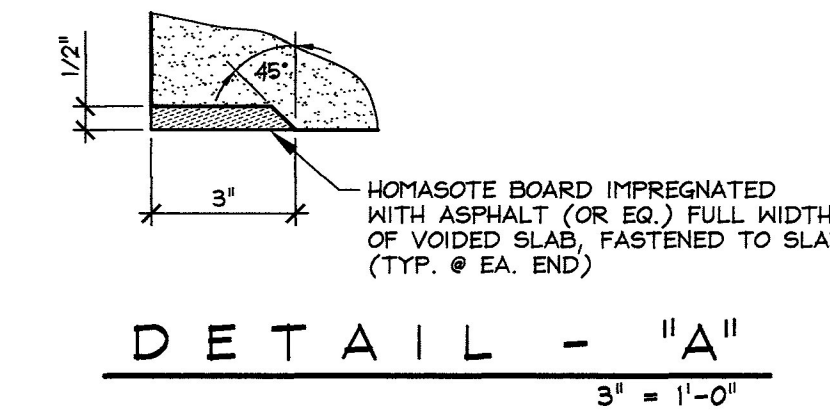

DETAIL - "A"
3' = 1'-0"

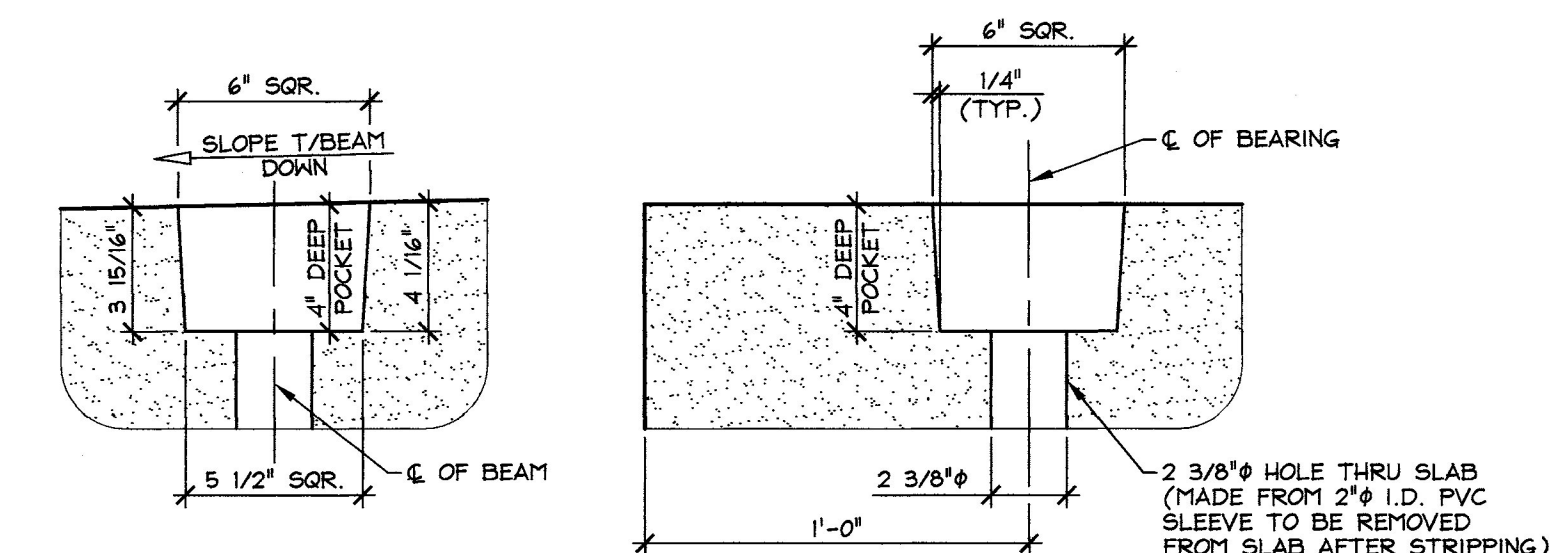

DETAIL - "B"
2' = 1'-0"

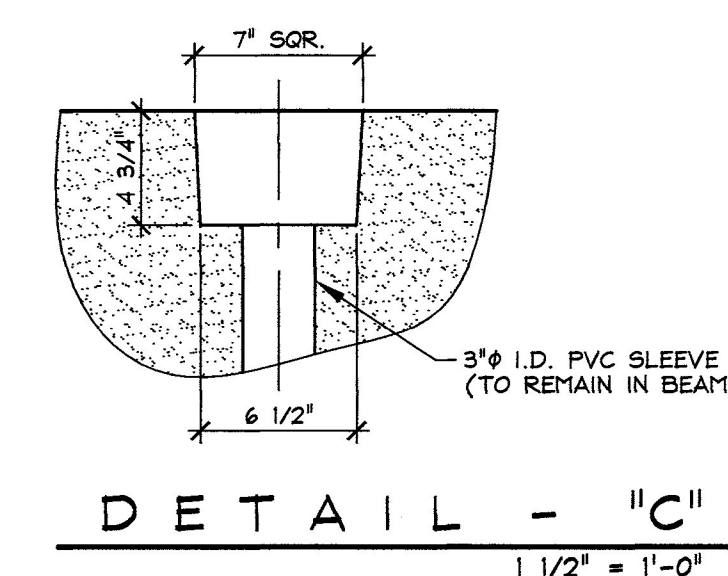

DETAIL - "C"
1 1/2" = 1'-0"

Vermont Agency of Transportation
RECEIVED
CK'D BY M. Umberger OK'D BY C. Carlson
July 1, 2014
RESUBMIT No Approved
BY C. Carlson DATE 07/08/2014

MARK:	R-SS2	QTY.:	1	WT.:	25.25 T	VOL.:	12.47 cy
MATERIAL LIST / VOIDED SLAB							
ITEM	MARK	DESCRIPTION				QTY.	
1	R-401D	#4 BENT BAR (LEVEL II, DUAL COATED)				120	
2	R-402D	#4 BENT BAR (LEVEL II, DUAL COATED)				64	
3	R-403D	#4 x 3'-7 1/2" (LEVEL II, DUAL COATED)				24	
4							
5	R-502D	#5 BENT BAR (LEVEL II, DUAL COATED)				70	
6							
7							
8							
9	MK-R5	DAYTON C-24 TYPE 4-APR DECK FORM HANGER (GALV.)				12	
10	MK-R6	DAYTON 1"Ø-BNC F-42 LOOP FERRULE INSERT (GALV.)				6	
11		3/4"Ø x 6' NON-FERROUS VOID DRAIN				24	
12		10"Ø x 9'-10" VOID				6	
13		10"Ø x 10'-10" VOID				6	
14		SET OF TRIPLE 0.60"Ø STRAND LIFTING LOOPS				4	
15							

APPROVAL STAMP:	J.P. CARRARA & SONS INC. Precast & Prestress Manufacturer 2464 CASE ST., WOODBURY, VERMONT 05753 Phone:(802)388-6361 Fax:(802)388-9010		THE BELDEN COMPANY, INC. CONTRACTOR RUTLAND, VERMONT	
	STATE OF VERMONT AGENCY OF TRANSPORTATION COUNTY OF RUTLAND		DATE: APR. 25, 2014	
			SCALE: NOTED	
	CITY OF RUTLAND ROUTE NO.: TH 13 (FOREST STREET) - URBAN COLLECTOR BRIDGE NO.: 14 PROJECT NO.: BRP 3000(18)		CHKD: M.D.	DFTM: B.L.
			JOB NO: 23430-014	
	PRESTRESSED VOIDED SLAB DETAILS		DWG. NO: SS6	