


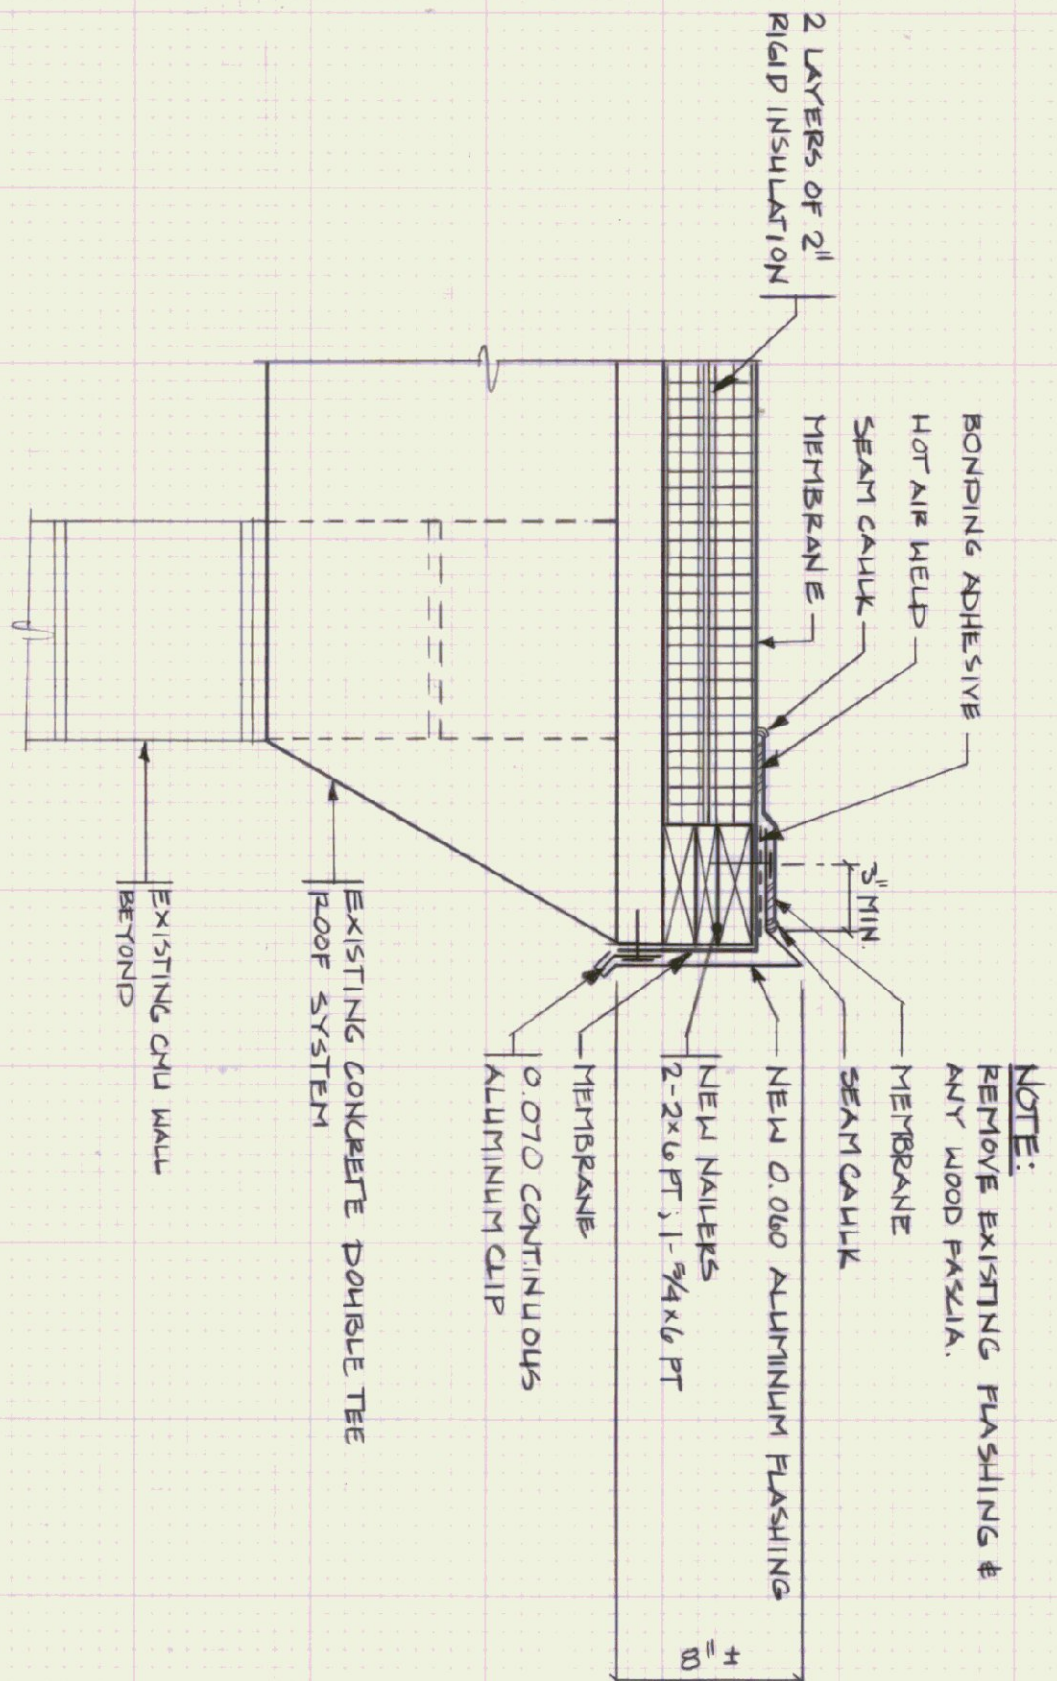


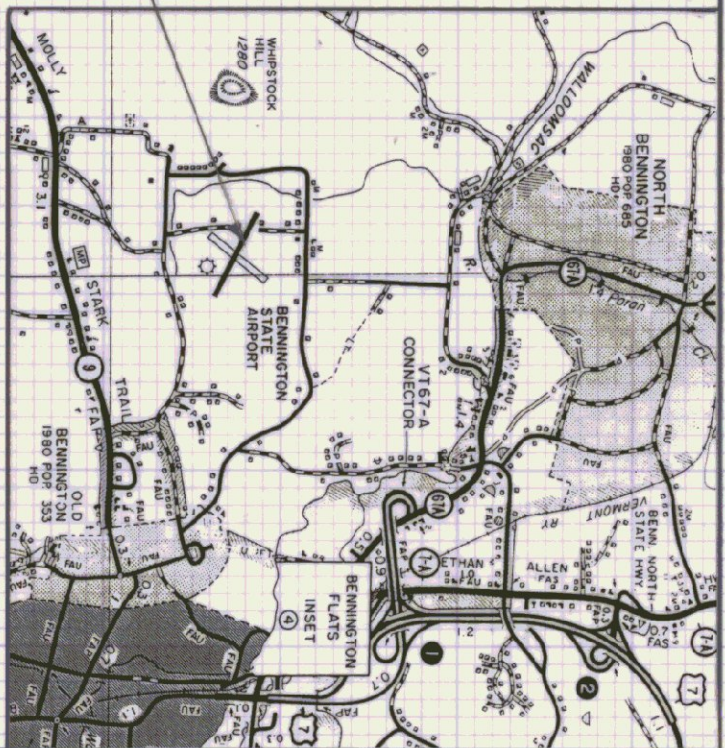


1 GRAVEL STOP & OVERHANG  
SCALE: 1 1/2" = 1'-0"

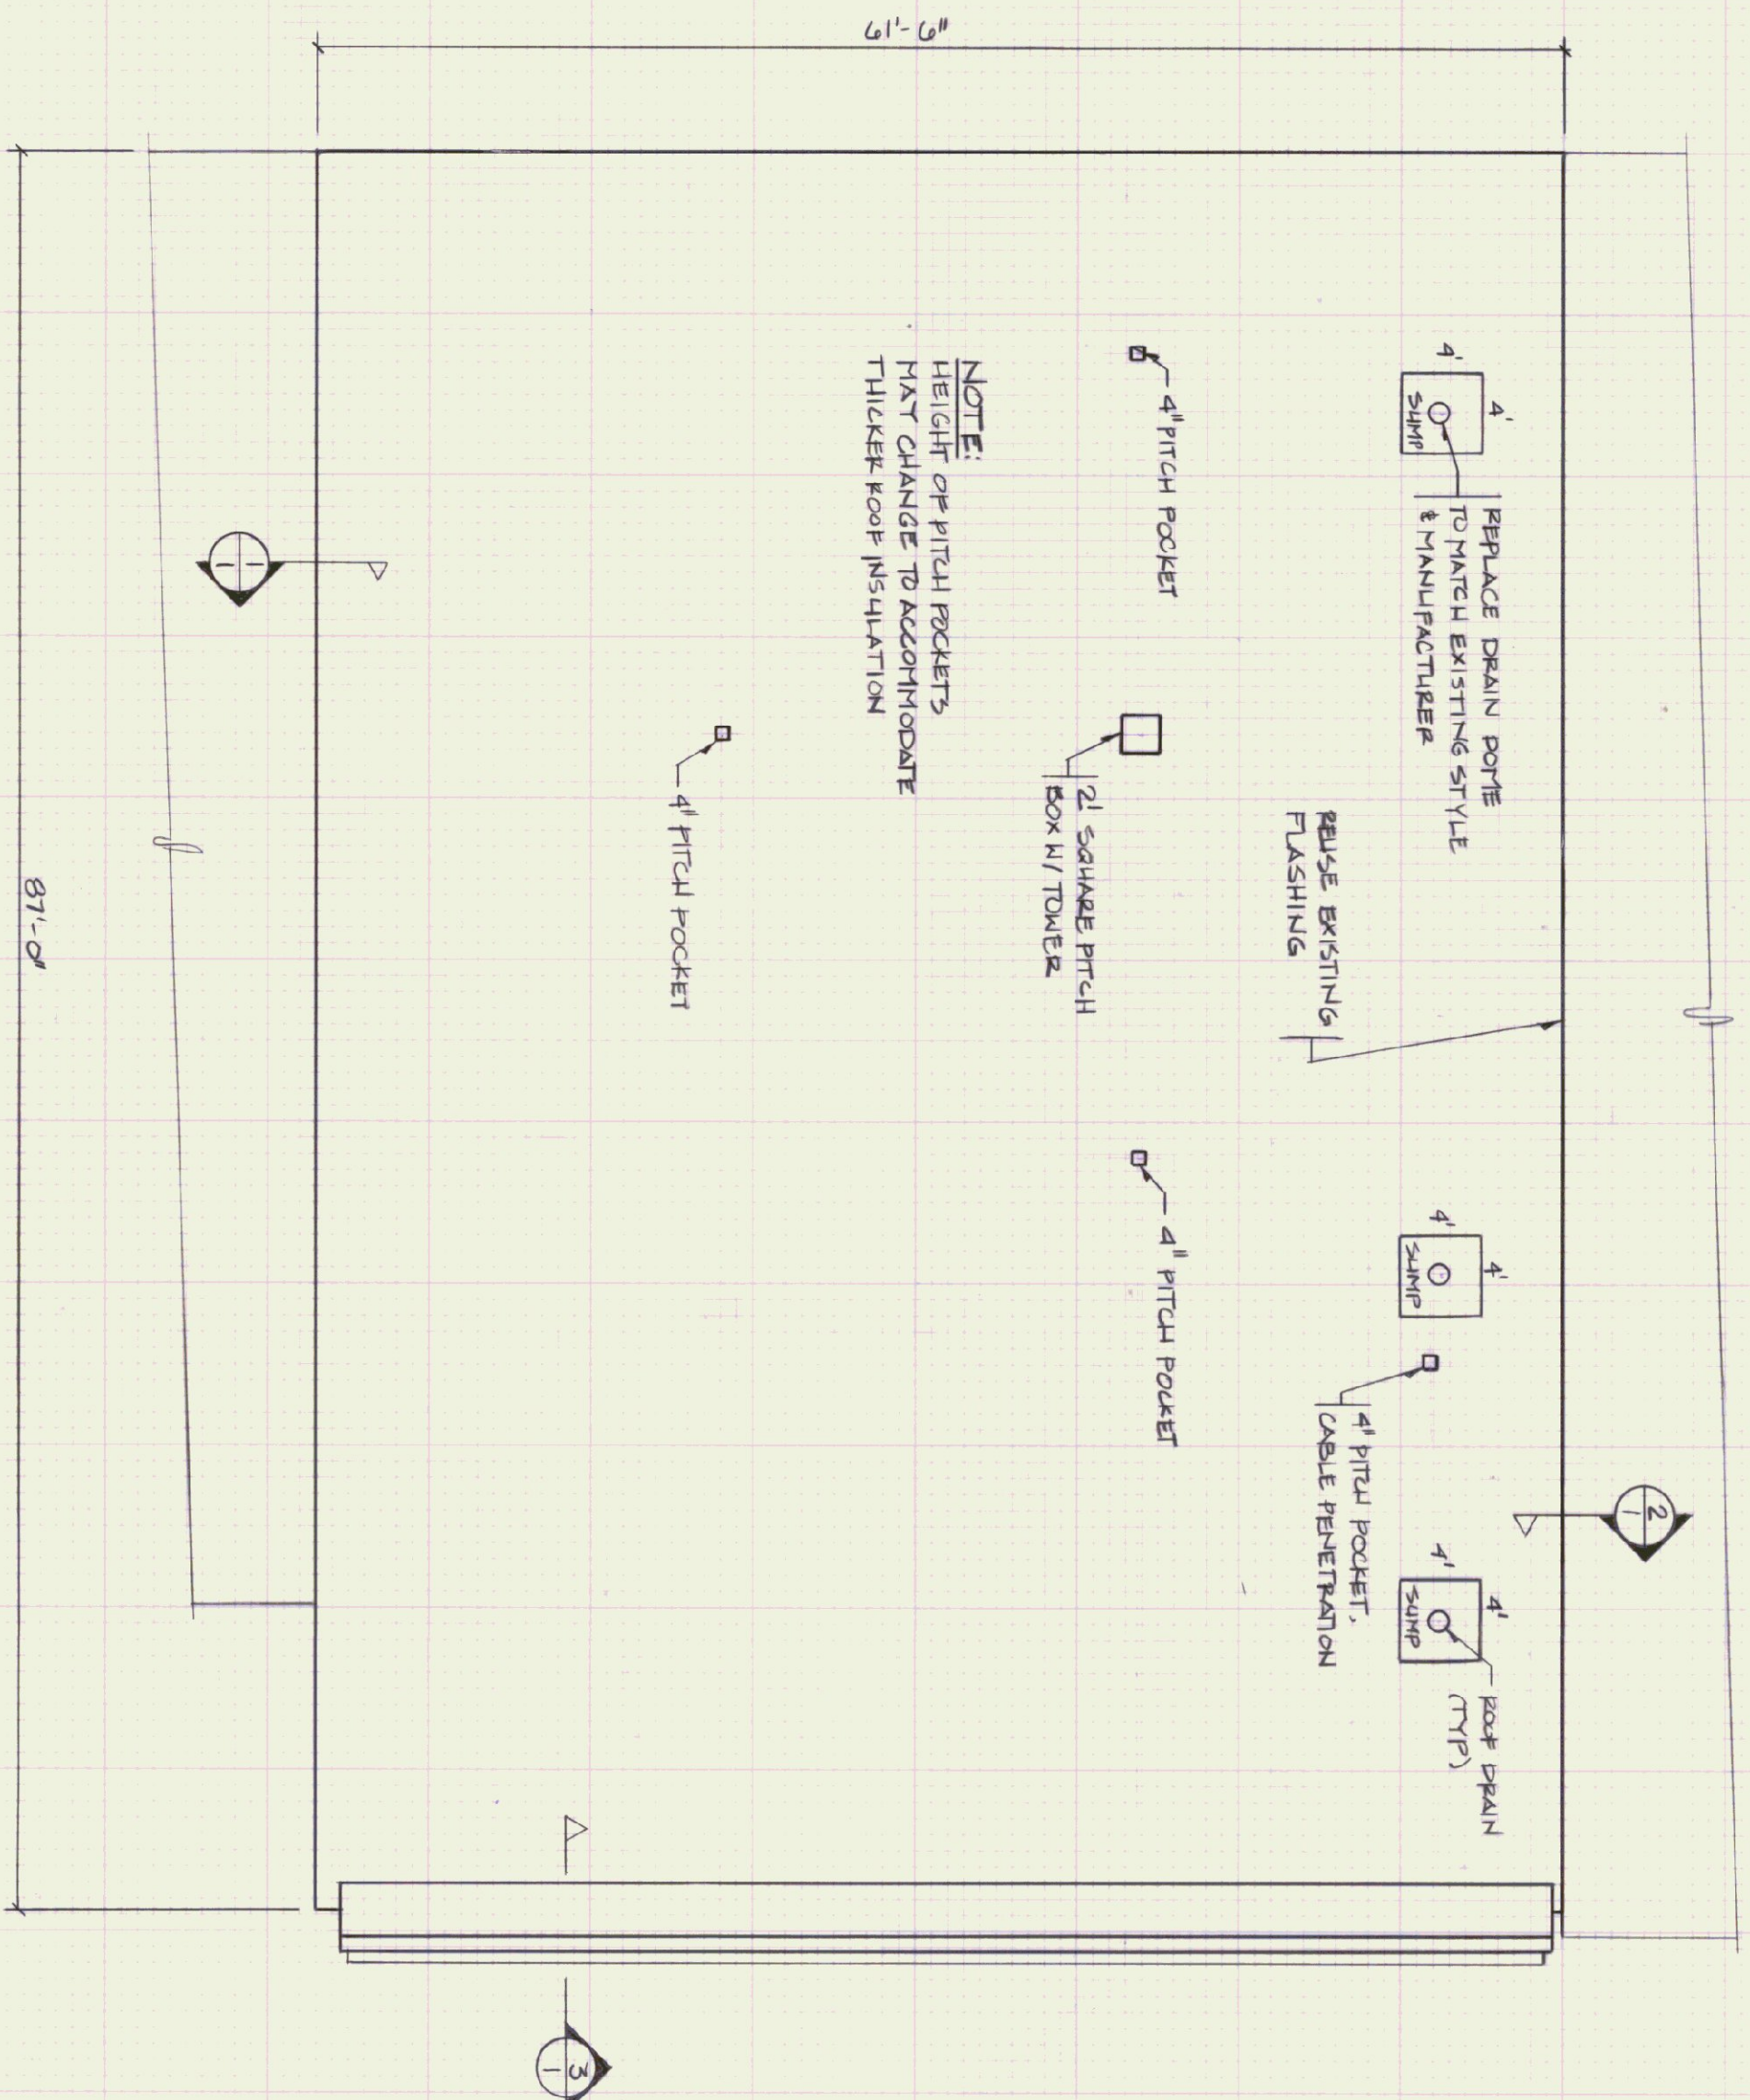


2 FLASHING DETAIL @ OFFICE BLDG. WALL  
SCALE: 1 1/2" = 1'-0"

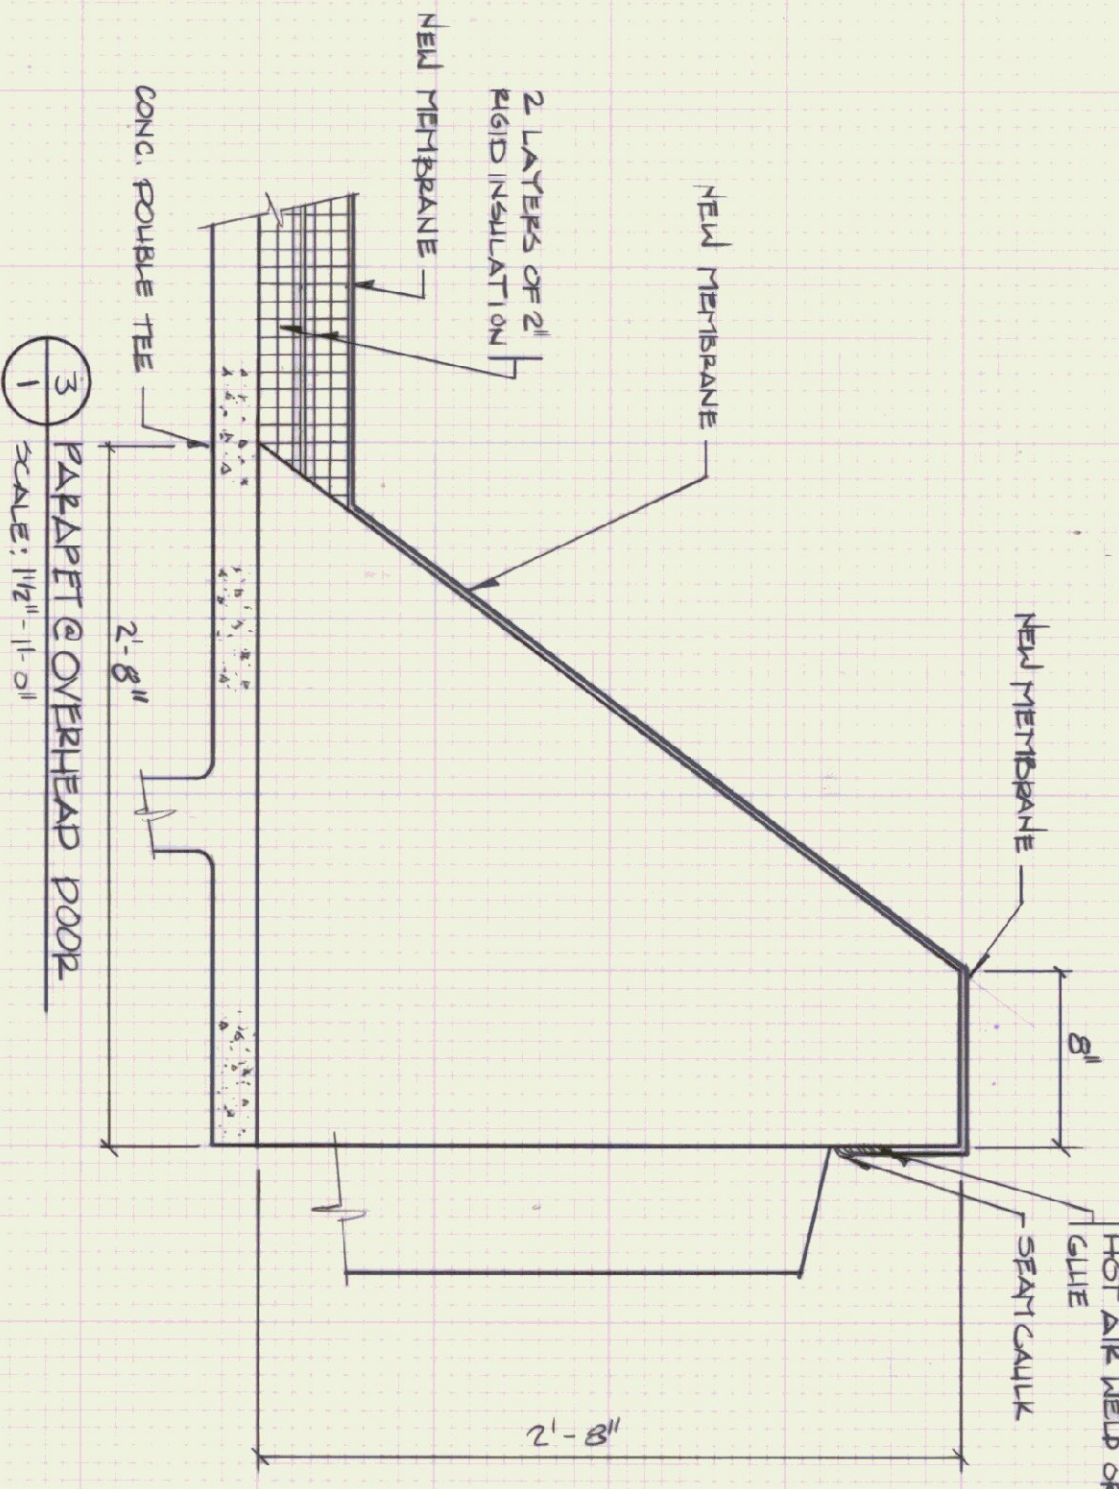

3 PARAPET / OVERHEAD DOOR  
SCALE: 1 1/2" = 1'-0"

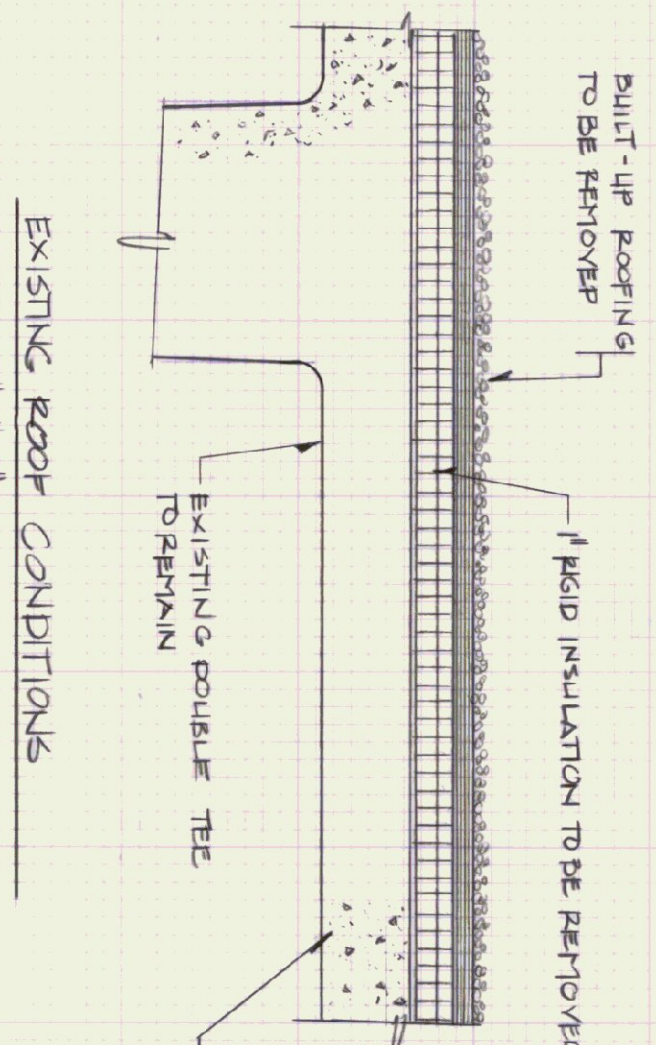

EXISTING ROOF CONDITIONS  
SCALE: 3" = 1'-0"

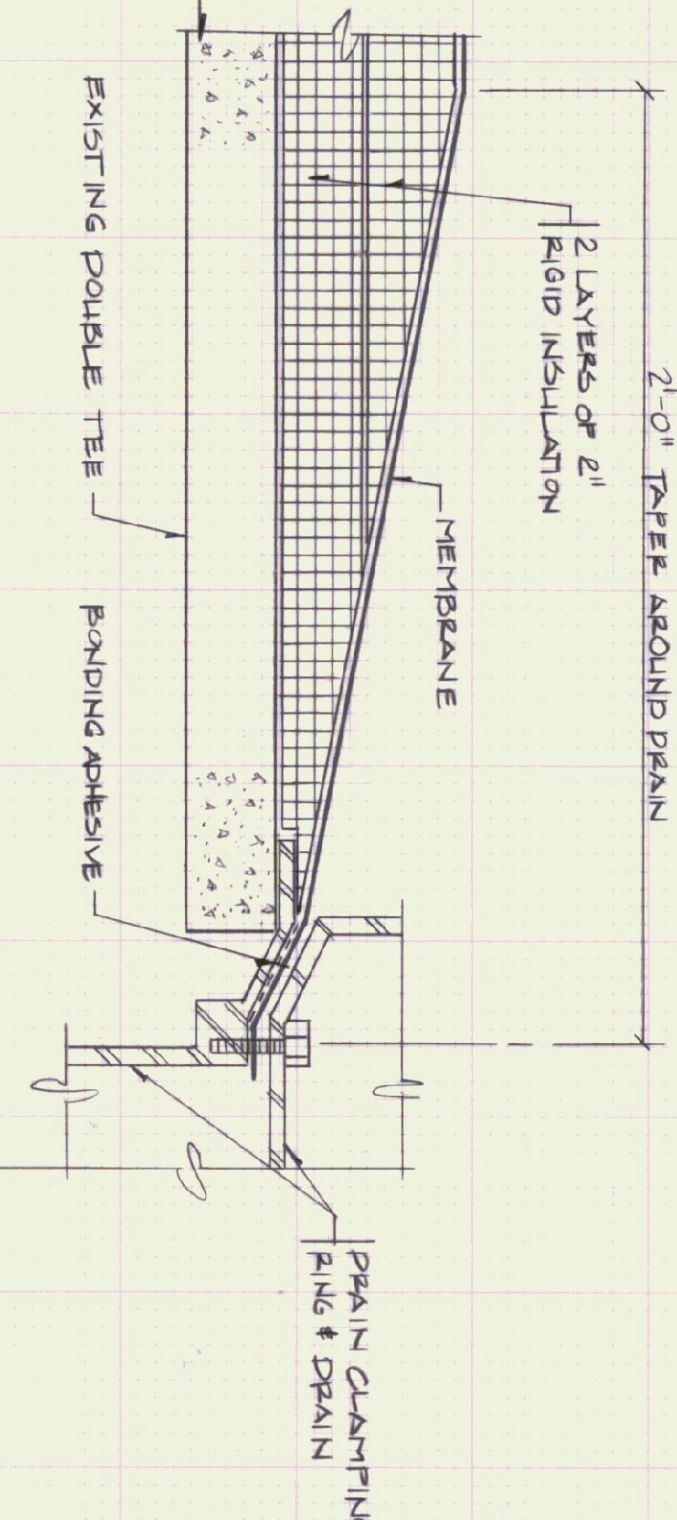

ROOF DRAIN DETAIL  
SCALE: 3" = 1'-0"

- NOTES:
- REMOVE EXISTING BUILT-UP ROOF AND INSULATION. REPLACE WITH NON-BALASTED SINGLE-PLY MEMBRANE ROOFING SYSTEM.
  - REPLACE ALL ALUMINUM FLASHING EXCEPT WHERE NOTED.
  - HEIGHT OF PITCH POCKETS MAY CHANGE TO ACCOMMODATE THICKER ROOF INSULATION.

STATE OF VERMONT  
DEPARTMENT OF STATE BUILDINGS  
AGENCY OF ADMINISTRATION  
MONTPELIER, VERMONT

**BENNINGTON STATE AIRPORT  
HANGAR BUILDING REROOF**

| BENNINGTON, VERMONT     |                           |           | VERMONT  |  |
|-------------------------|---------------------------|-----------|----------|--|
| DATE                    | SCALE                     | REVISIONS | DWG. NO. |  |
| 5-15-90                 | AS NOTED                  |           | R1       |  |
| DRAWN BY:<br>D. THURBER | APPROVED BY:<br>F. R. STY |           |          |  |