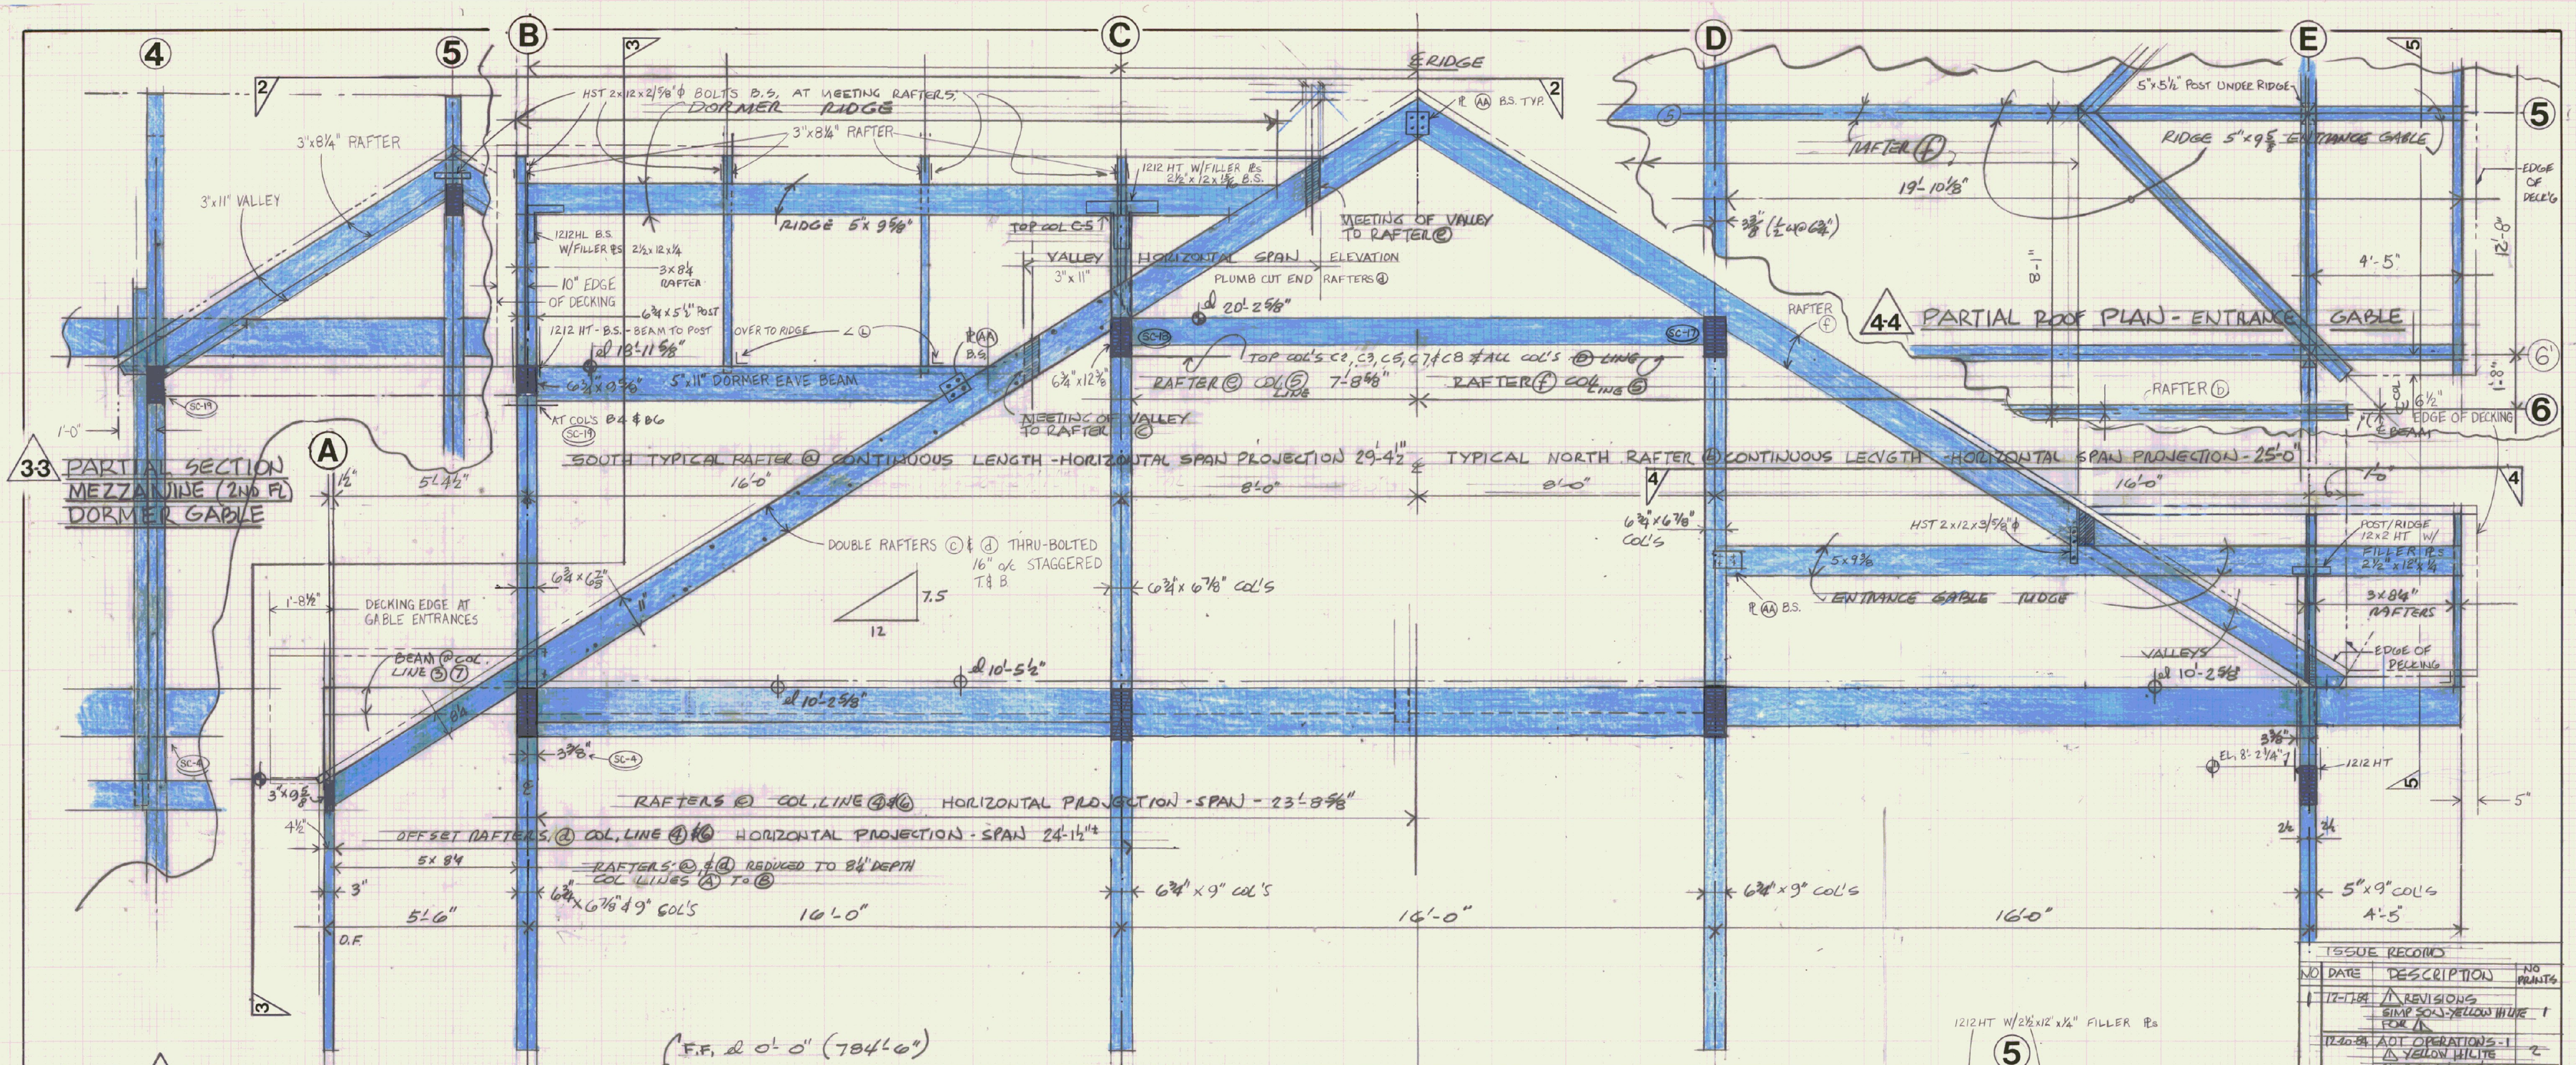

ISSUE RECORD

NO	DATE	DESCRIPTION	NO PRINTS
1	12-17-84	REVISIONS SIMPSON-YELLOW HILITE FOR	1
2	12-20-84	AOT OPERATIONS-1 YELLOW HILITE SIMPSON 4, LB1-1 KCE-1, WW-1	7

STATE OF VERMONT
DIVISION OF STATE BUILDINGS
AGENCY OF ADMINISTRATION
MONTPELIER, VERMONT

RUTLAND TERMINAL BUILDING AIR 23-2024

FRAMING X-SECTIONS

RUTLAND STATE AIRPORT
CLARENDON, VERMONT

DATE: 6/8/84	SCALE: 1/2"=1'-0"	REVISIONS: 7/10/84 S.A.NULHERN	DWG. NO. SF-3
DRAWN BY: RA / JRO	APPROVED BY: RA FOR DSB	10-30-84	13 OF 20