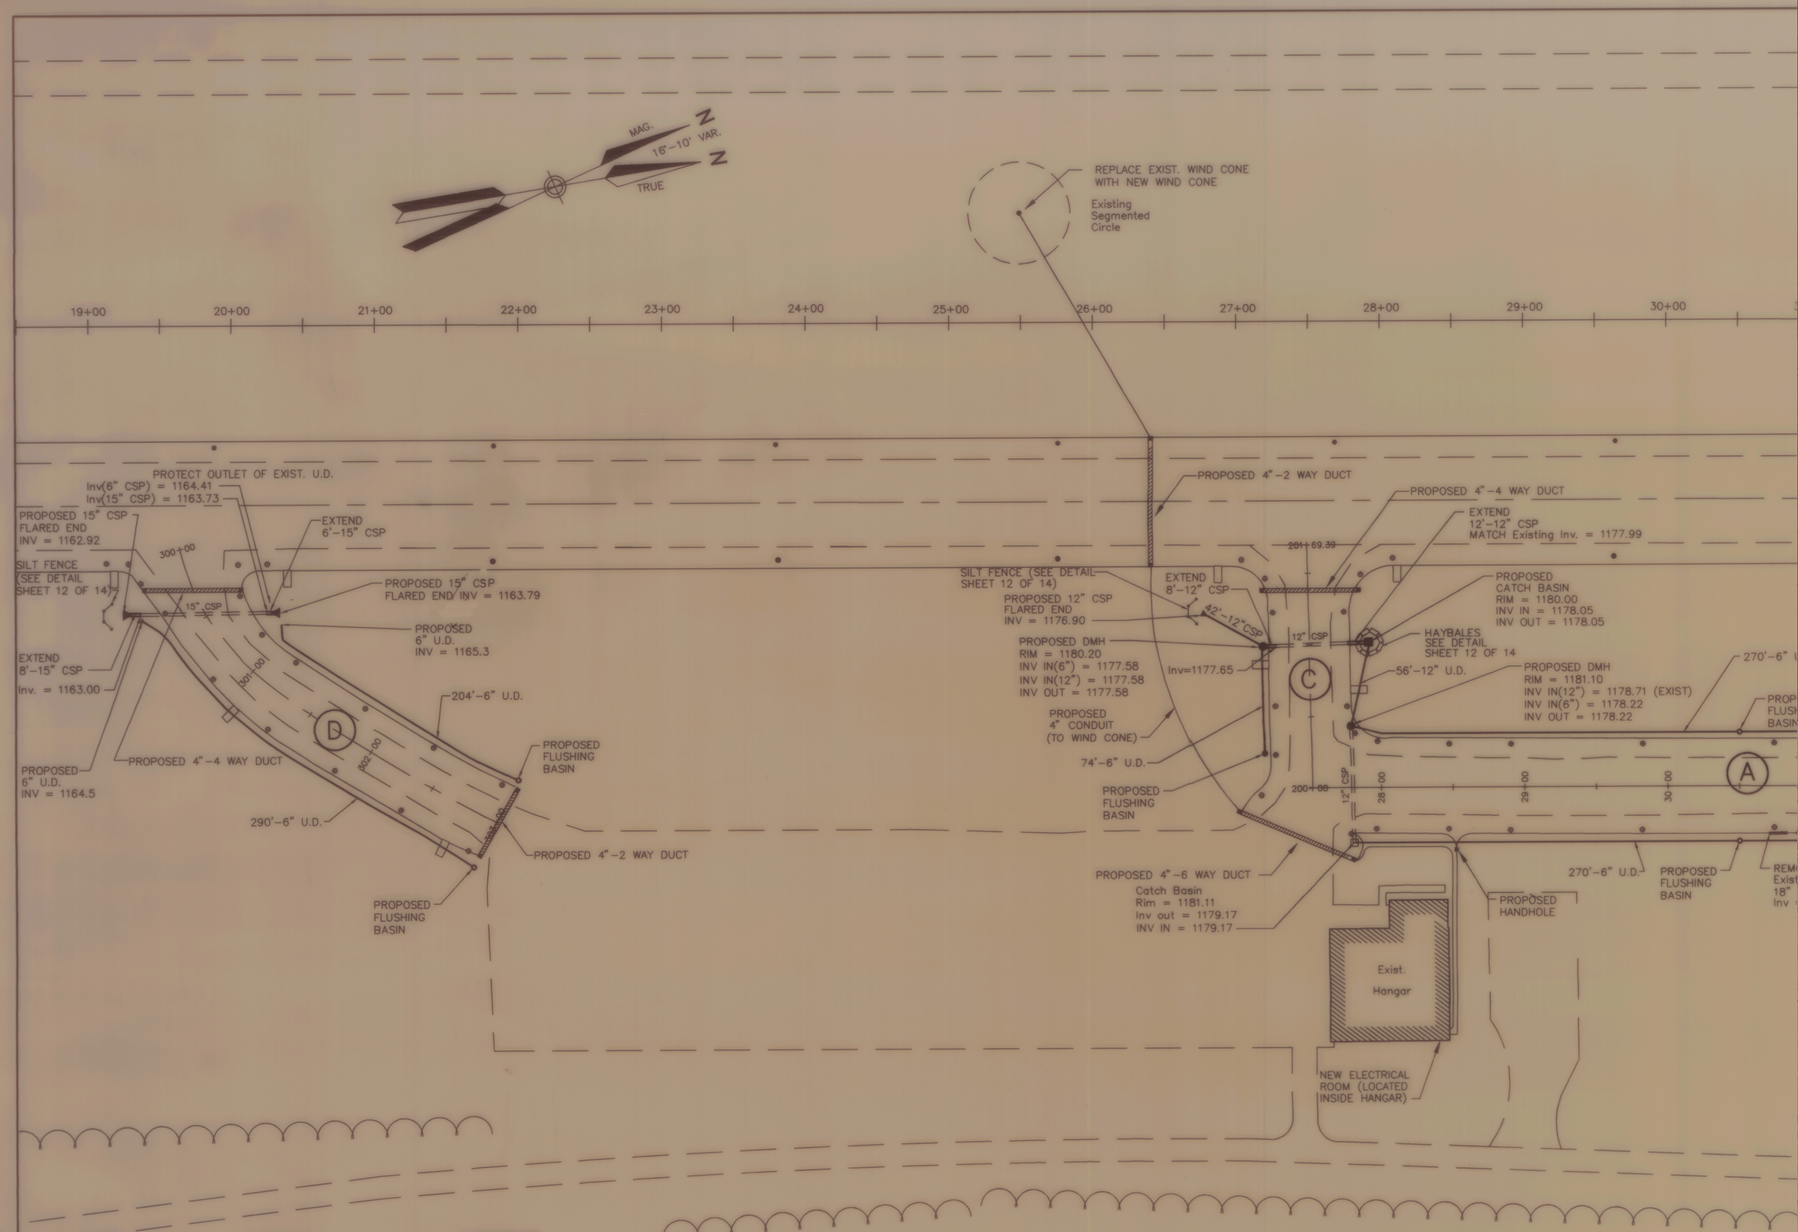

LEGEND

- (D) PROPOSED TAXIWAY DESIGNATION
- PROPOSED SIGN
- PROPOSED RUNWAY END IDENTIFICATION LIGHT (REIL)
- PROPOSED RUNWAY EDGE LIGHT
- PROPOSED TAXIWAY EDGE LIGHT
- PROPOSED RUNWAY END LIGHT
- PROPOSED DUCT MARKER
- SILT FENCE
- HAY BALE

NOTE

SEE LIGHTING AND ELECTRICAL SITE PLAN FOR TYPE AND SIZE OF SIGNS.

0 50 100 150 200

SCALE: 1" = 50'

NO.	DATE	RE

C:\DATA\PROJECTS\N12603\CALDNA1 Tue Feb 28 14:02:34 1995