




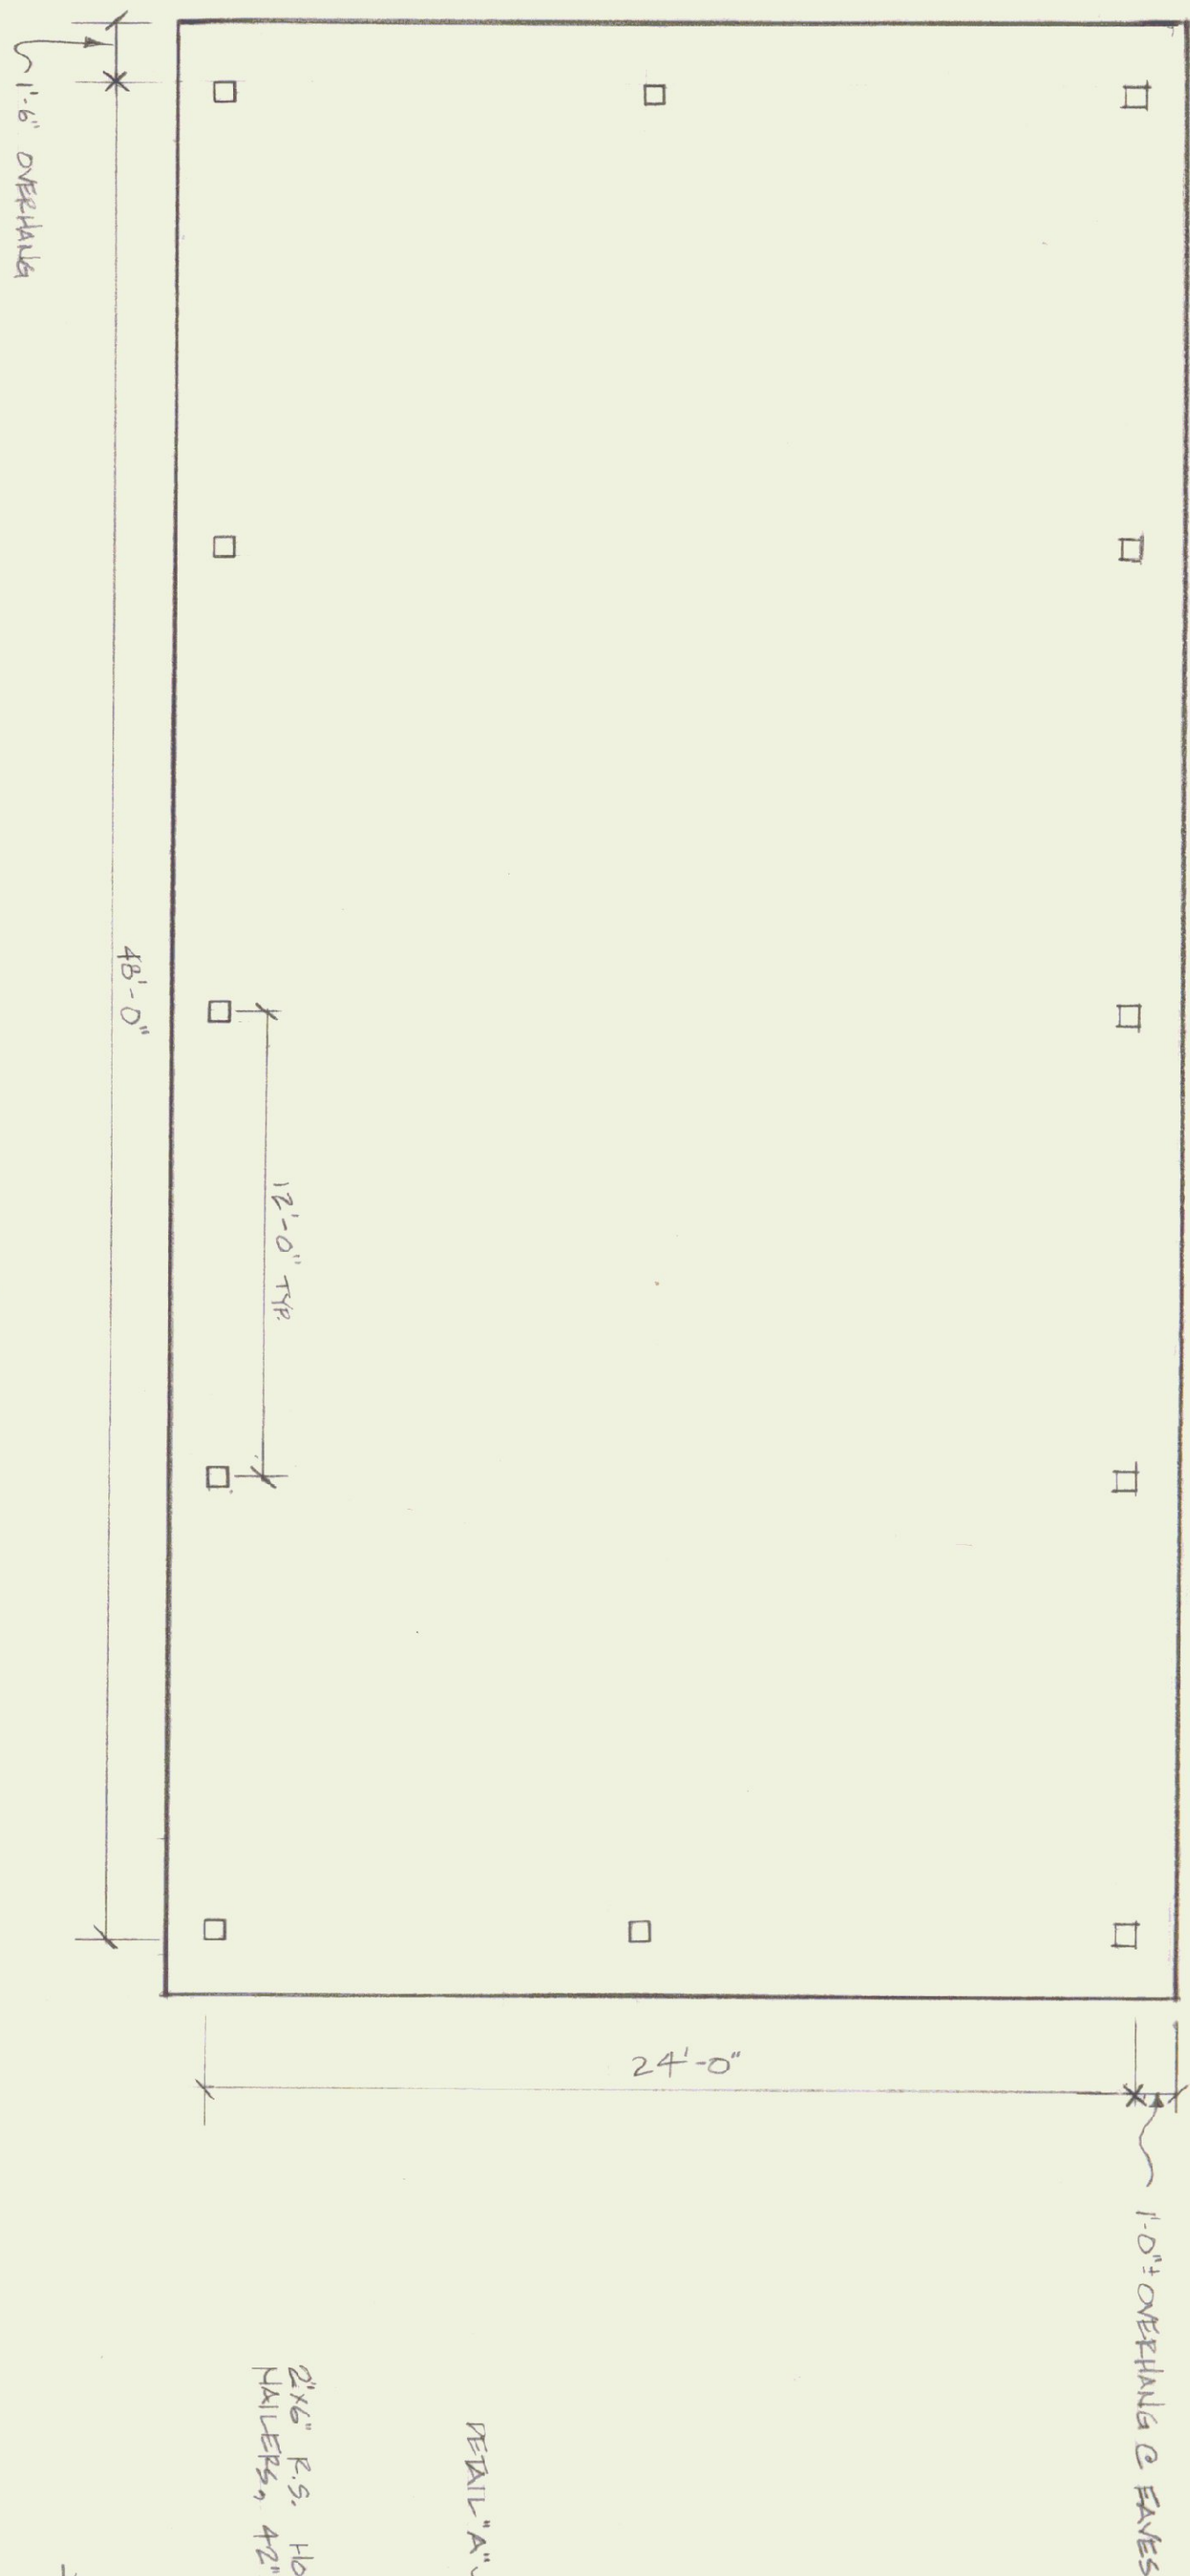


SHED PLAN 1/4"=1'-0"

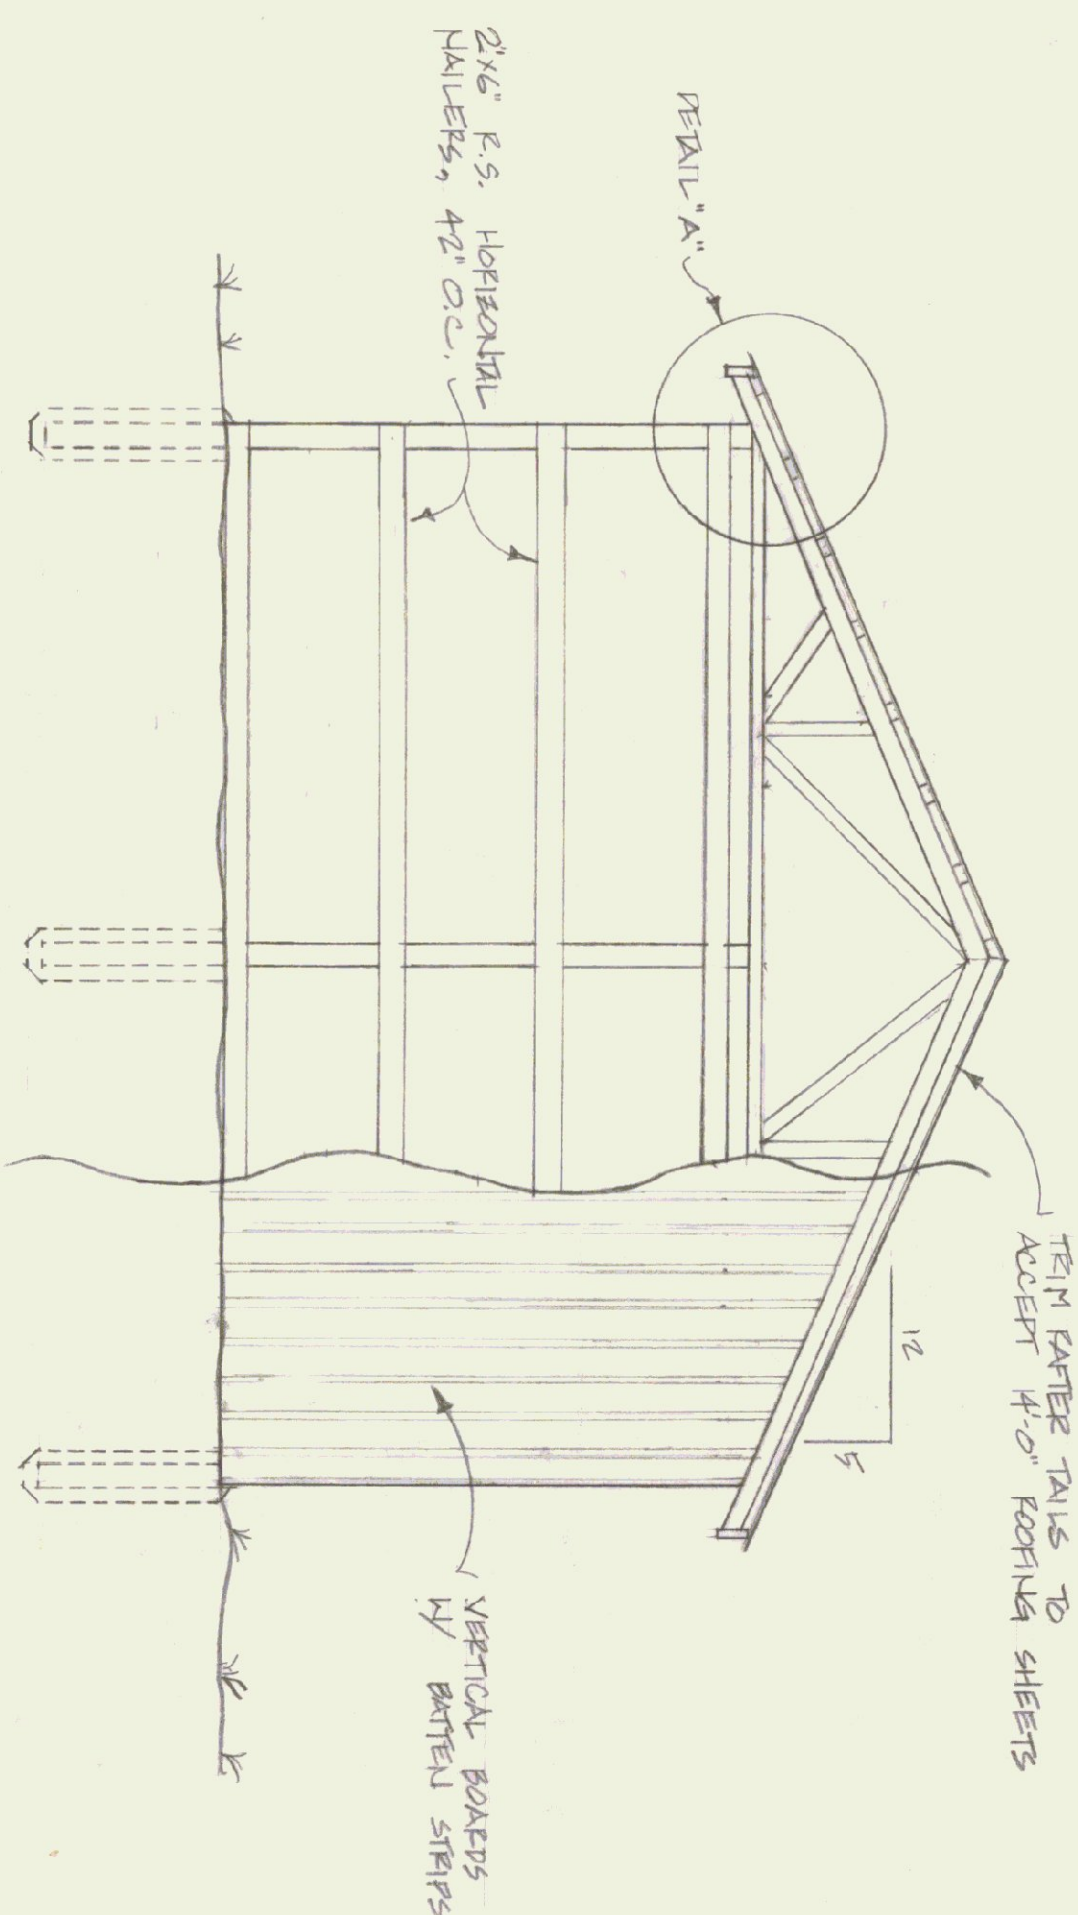

EUP ELEVATION 1/4"=1'-0"

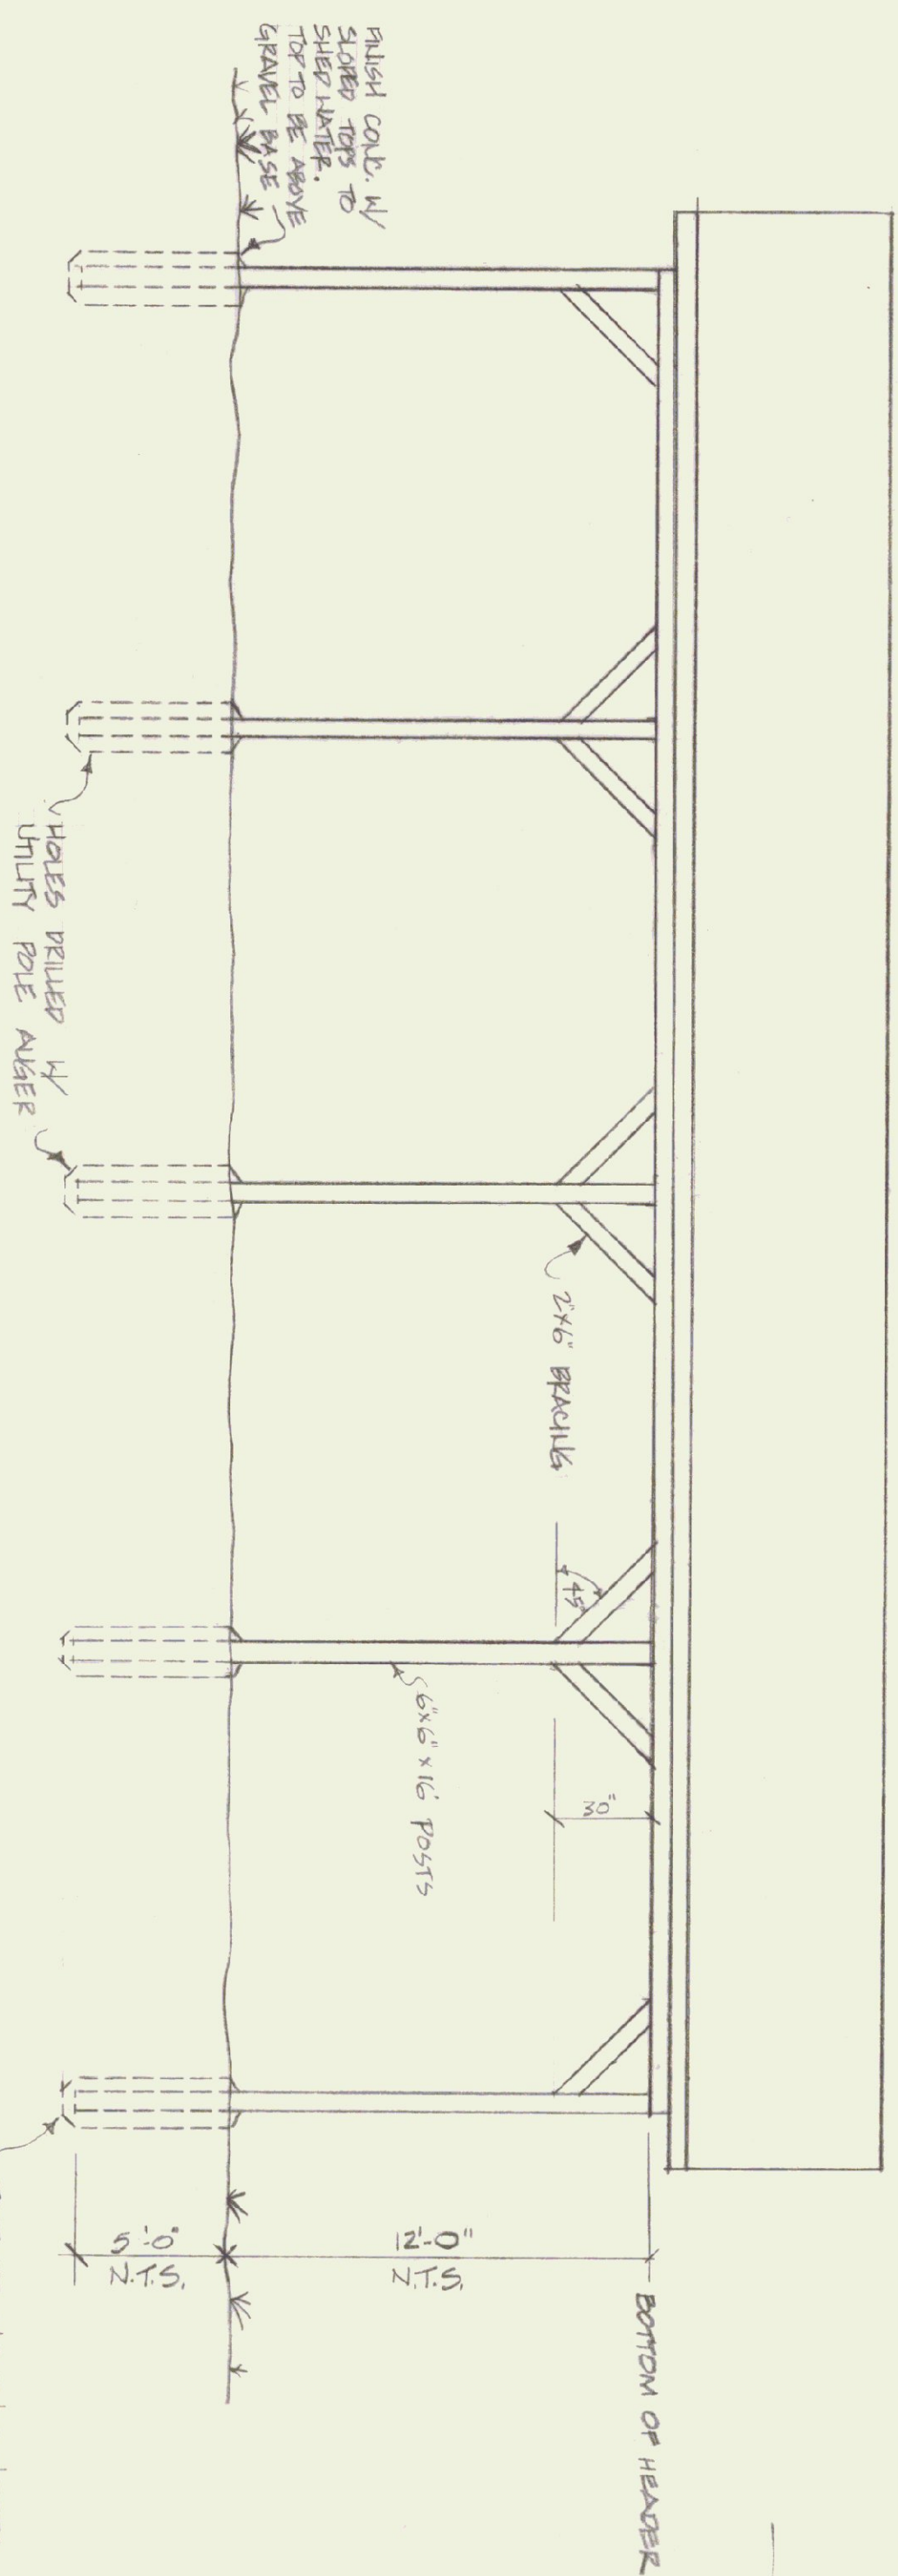

SHED ELEVATION 1/4"=1'-0"

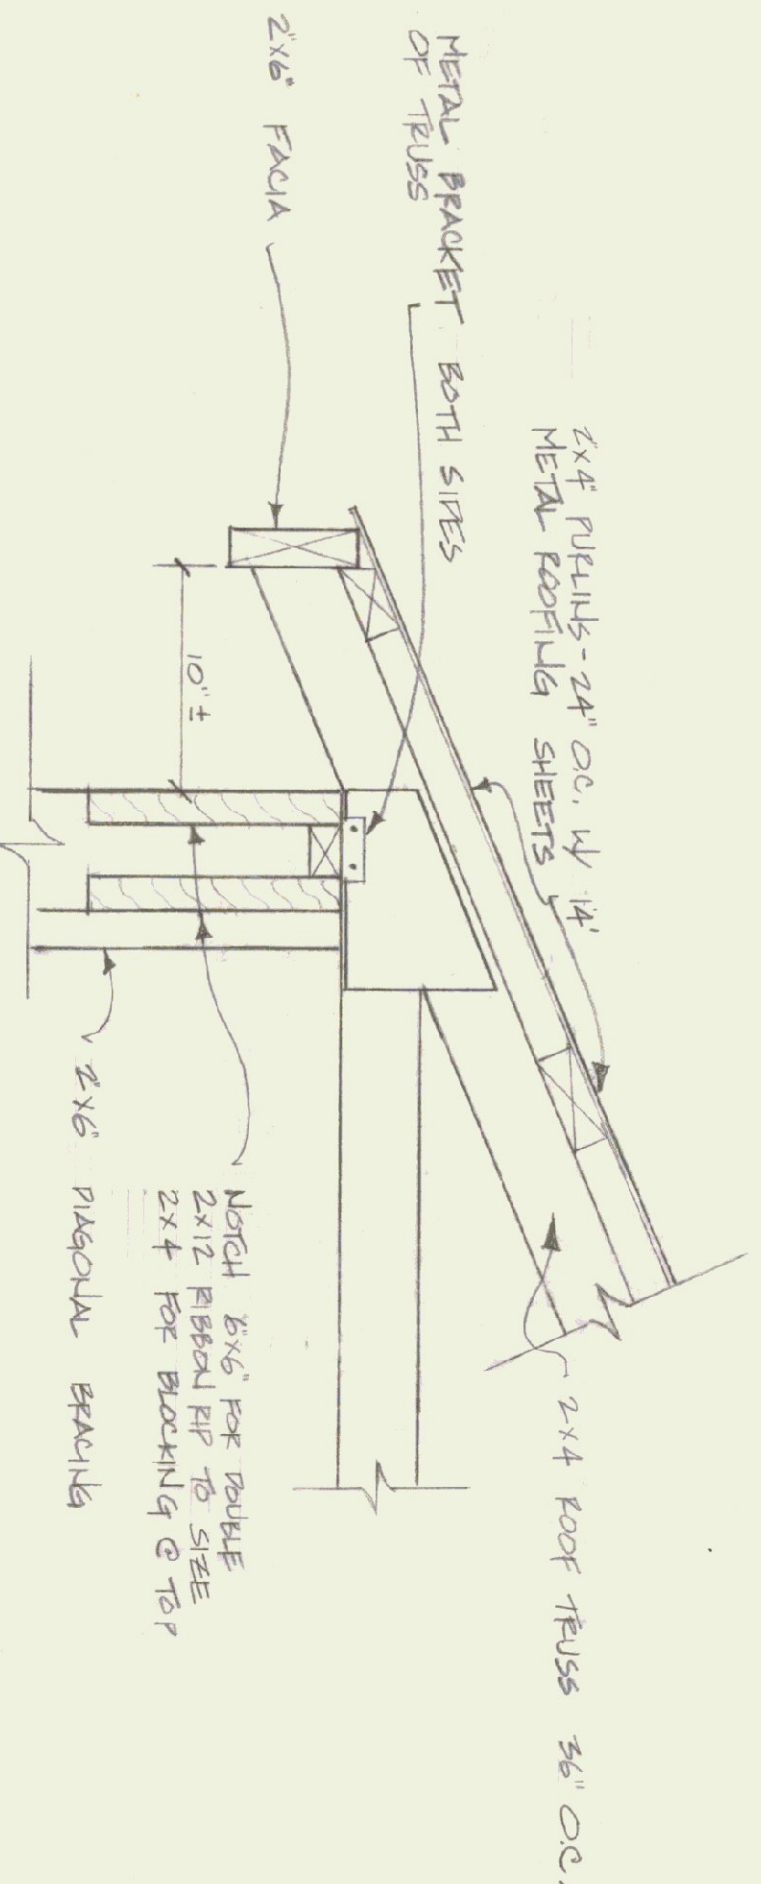

DETAIL "A" 1/4"=1'-0"

MATERIALS LIST FOR TRUSSED ROOF WOOD SHED

- 12 - 6" x 6" x 18' CREOSOTE PRESURE TREATED POSTS - TO BE SUPPLIED BY VERNONT INSTITUTIONAL INDUSTRIES
- SAS STRUCTURAL GRADE DIMENSION LUMBER
- 68 - 2" x 4" x 12' PURLING
- 10 - 2" x 6" x 12' FACIA
- 16 - 2" x 12" x 12' RIBBONS
- 4 - 2" x 4" x 14' GABLE END FACIA
- 4 - 2" x 6" x 14' DIAGONAL BRACING
- 17 - ROOF TRUSSES (FOR 48' SHED) 24' SPAN 5/12 PITCH ± 12" OVERHANG
- 70 - GALVANIZED FRAMING ANCHORS (ANGLE BRACKET)
- 13 - SQUARE 14' SHEETS METAL ROOFING
- 51 - L. F. RIDGE CAP

SIDING CAN BE SUPPLIED BY VERNONT INSTITUTIONAL INDUSTRIES

- 32 - 2" x 6" x 12' ROUGH SAWN LUMBER
- 1365 - 3/8" X 12' ROUGH SAWN BOARDS
- SBS - 80' GALVANIZED NAILS
- 20BS - 16d GALVANIZED NAILS
- 10BS - 20d GALVANIZED NAILS
- 10BS - 2" GALVANIZED NAILS W/NEOPRENE WASHERS



STATE OF VERMONT			
DIVISION OF STATE BUILDINGS			
AGENCY OF ADMINISTRATION			
MONTPELIER.			
24x48 STORAGE SHED			
(TYPICAL)			
DATE: 24 MAY '83	SCALE: AS NOTED	REVISIONS:	DWG. NO.
DRAWN BY: EUG	APPROVED BY: [Signature]		1 OF 1