

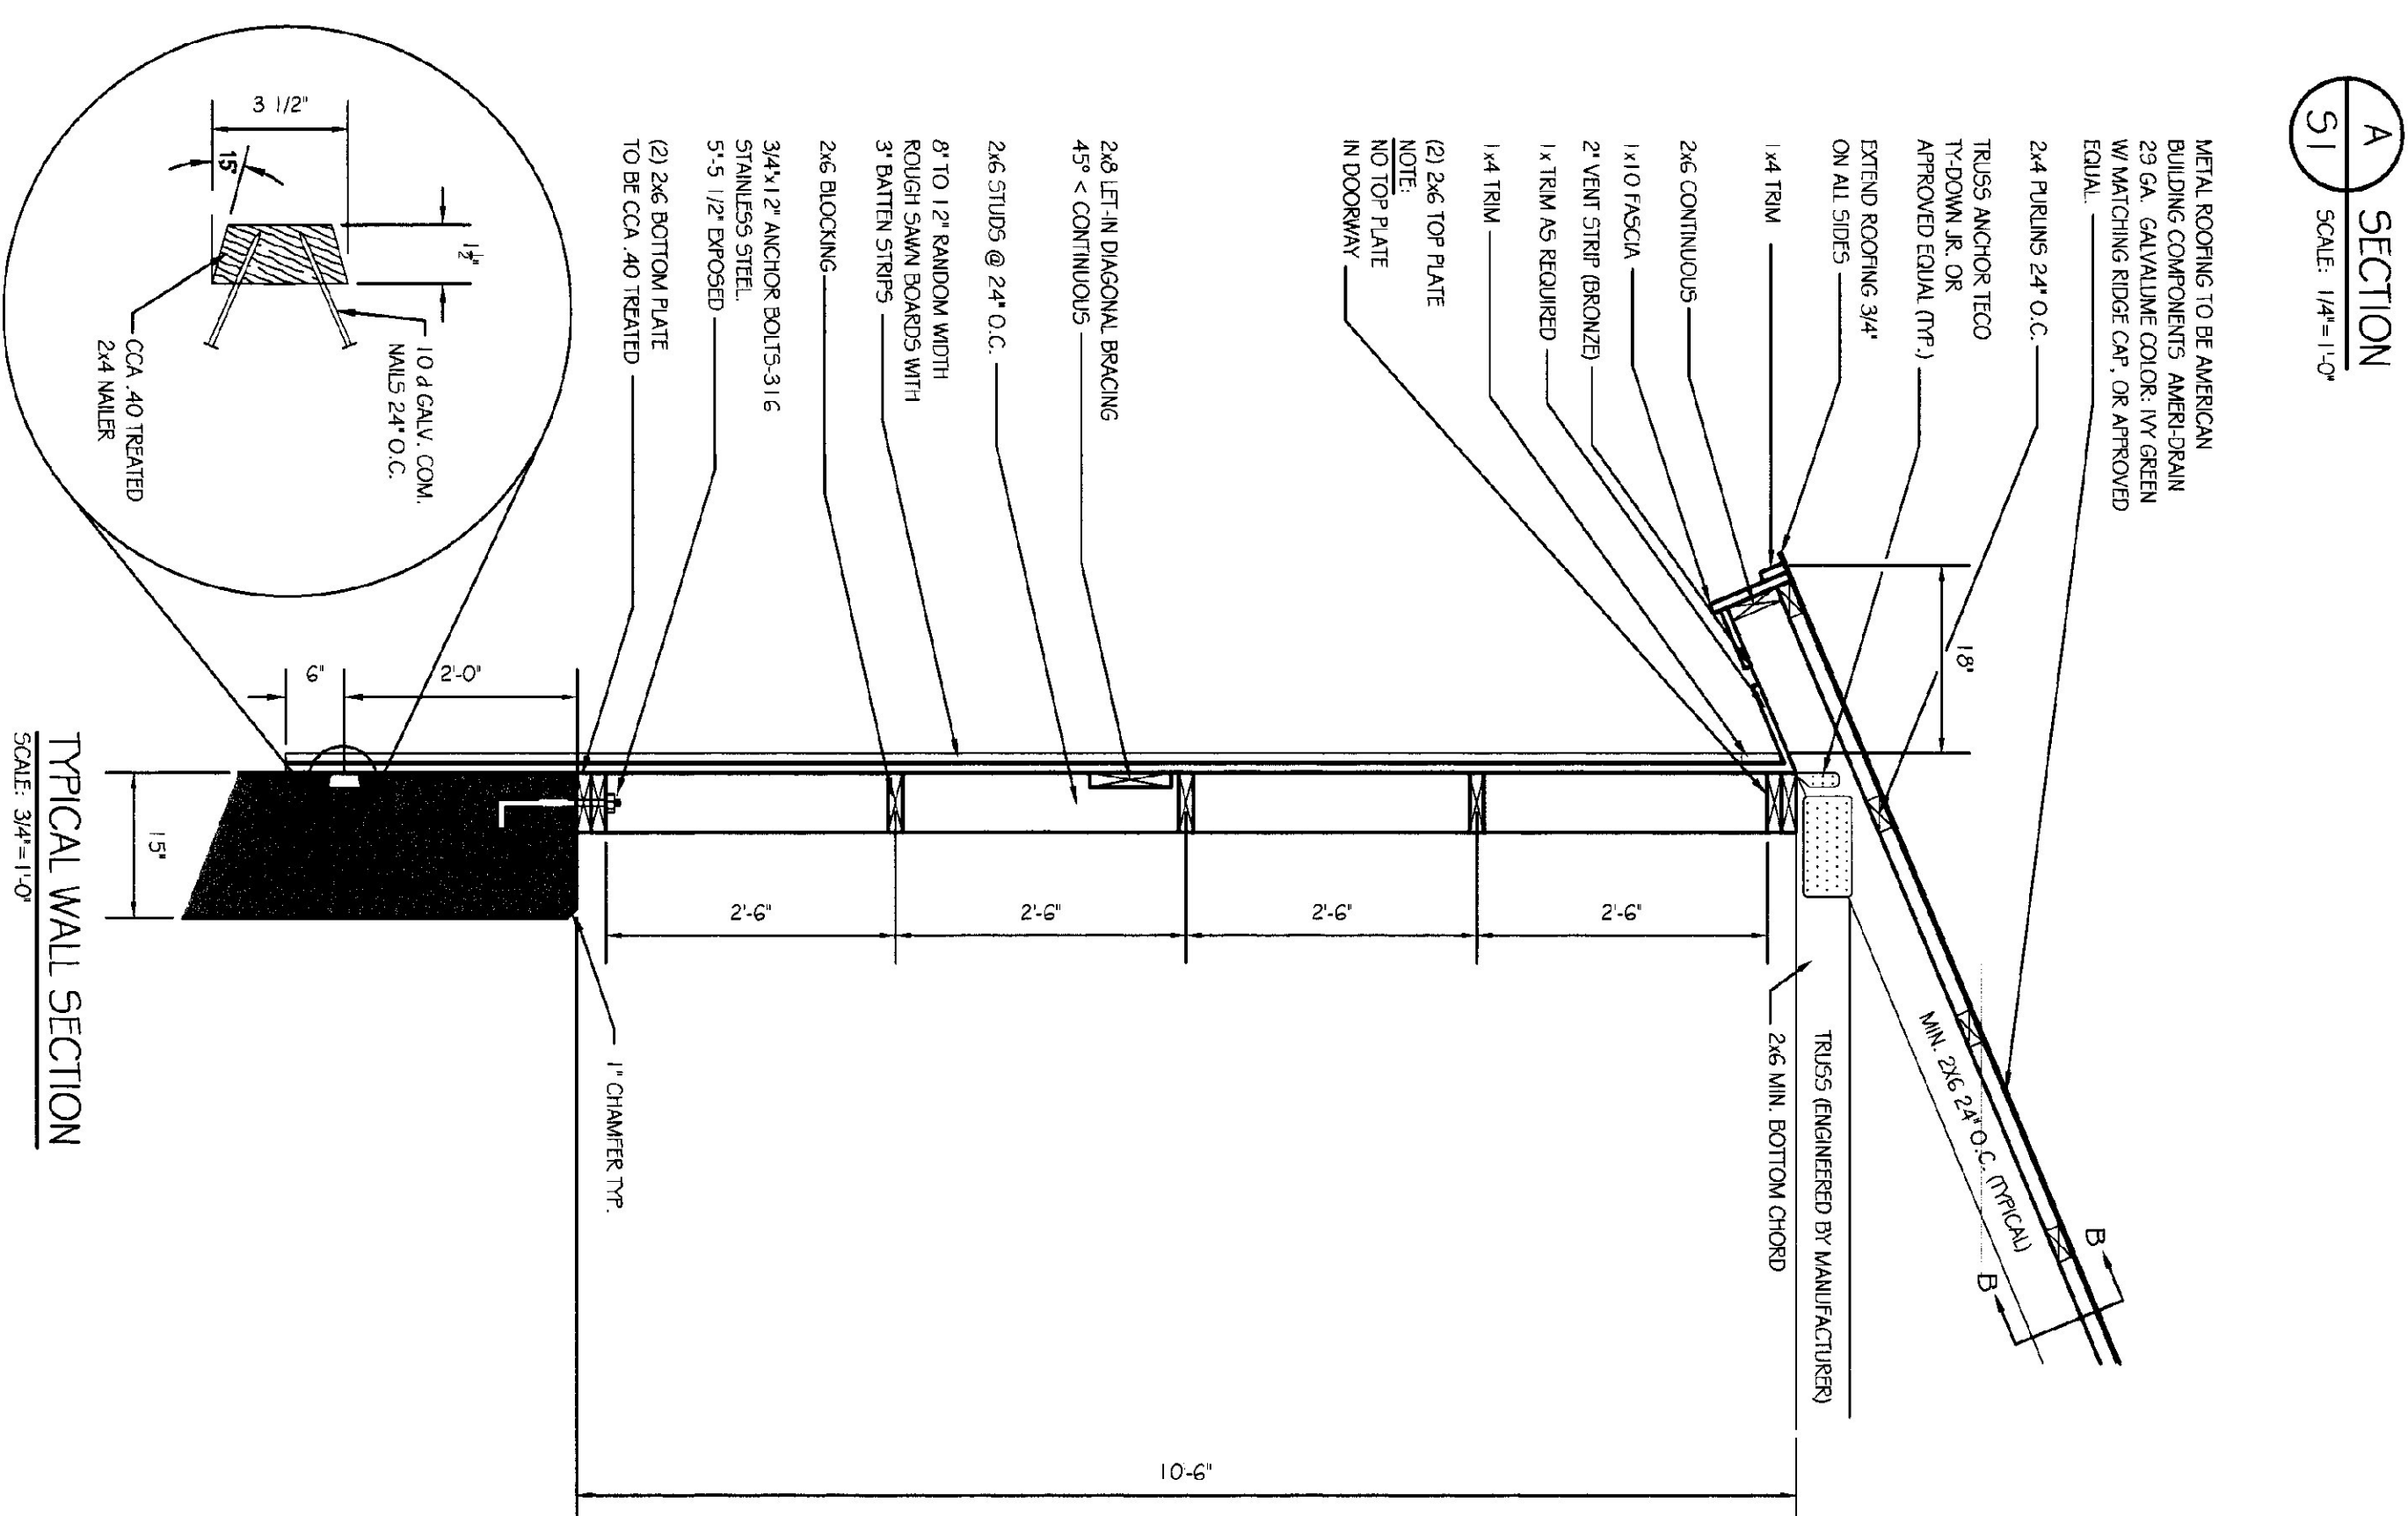
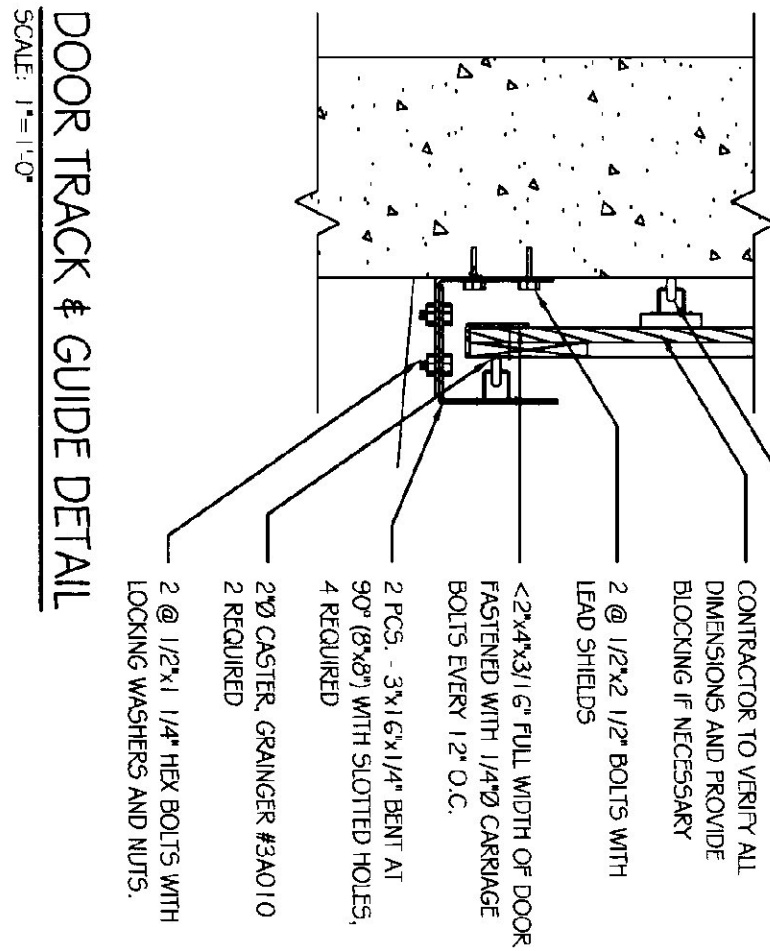
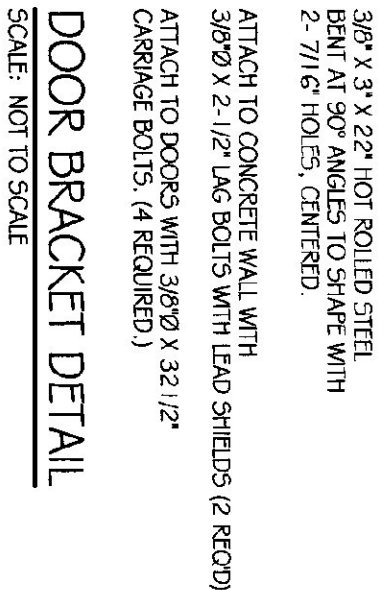
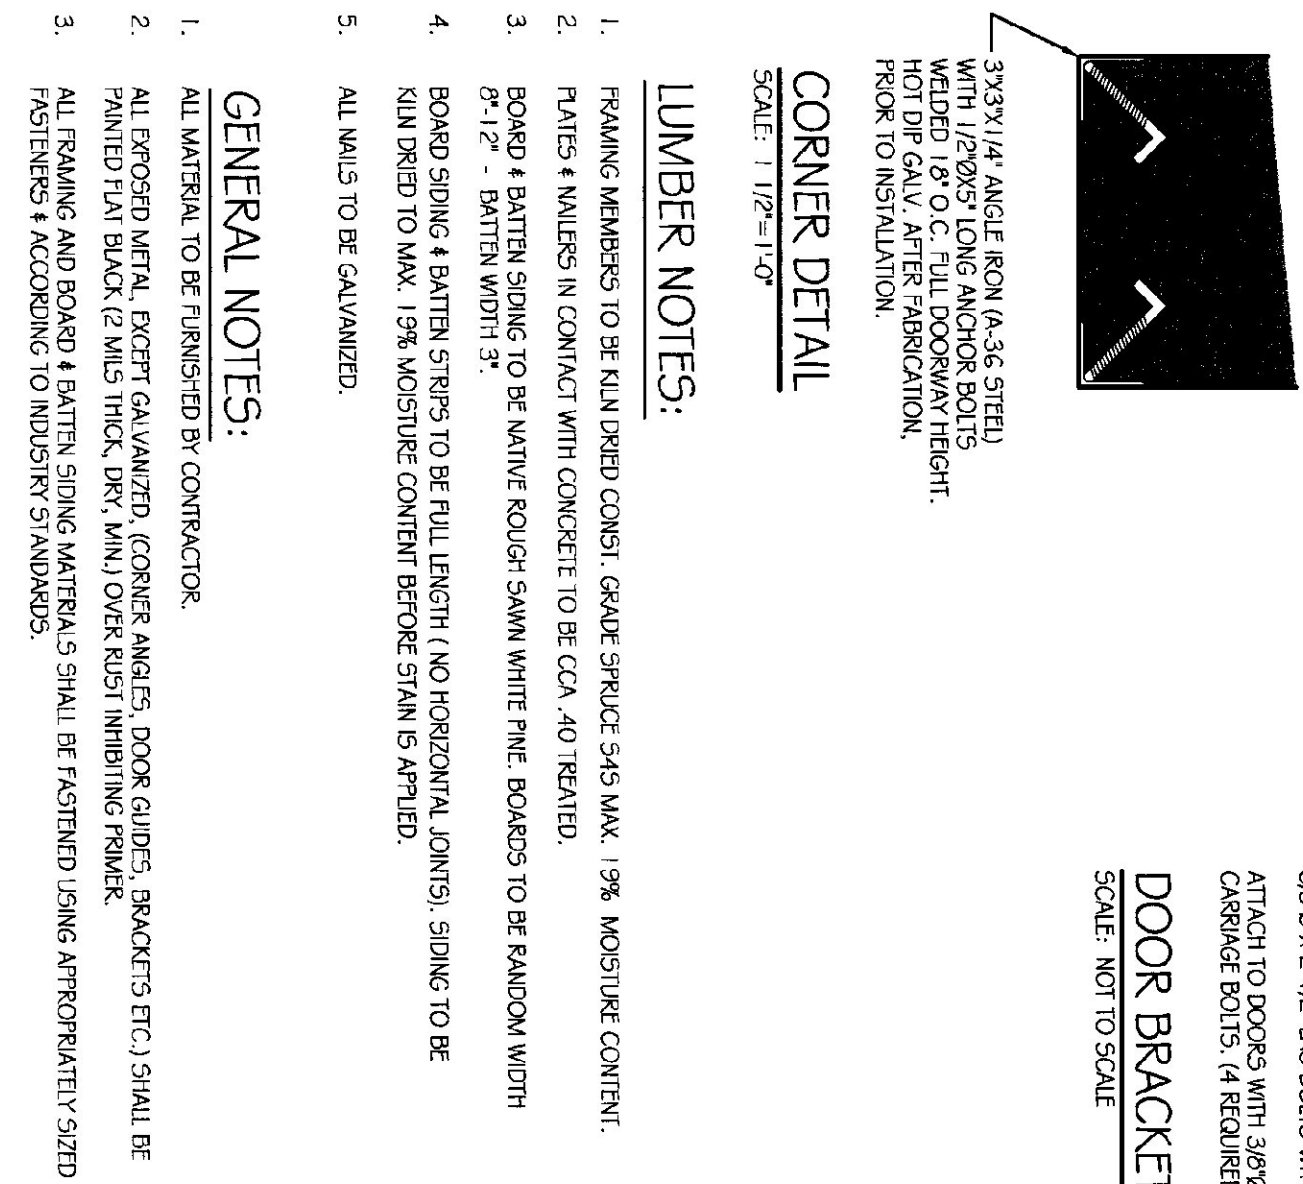
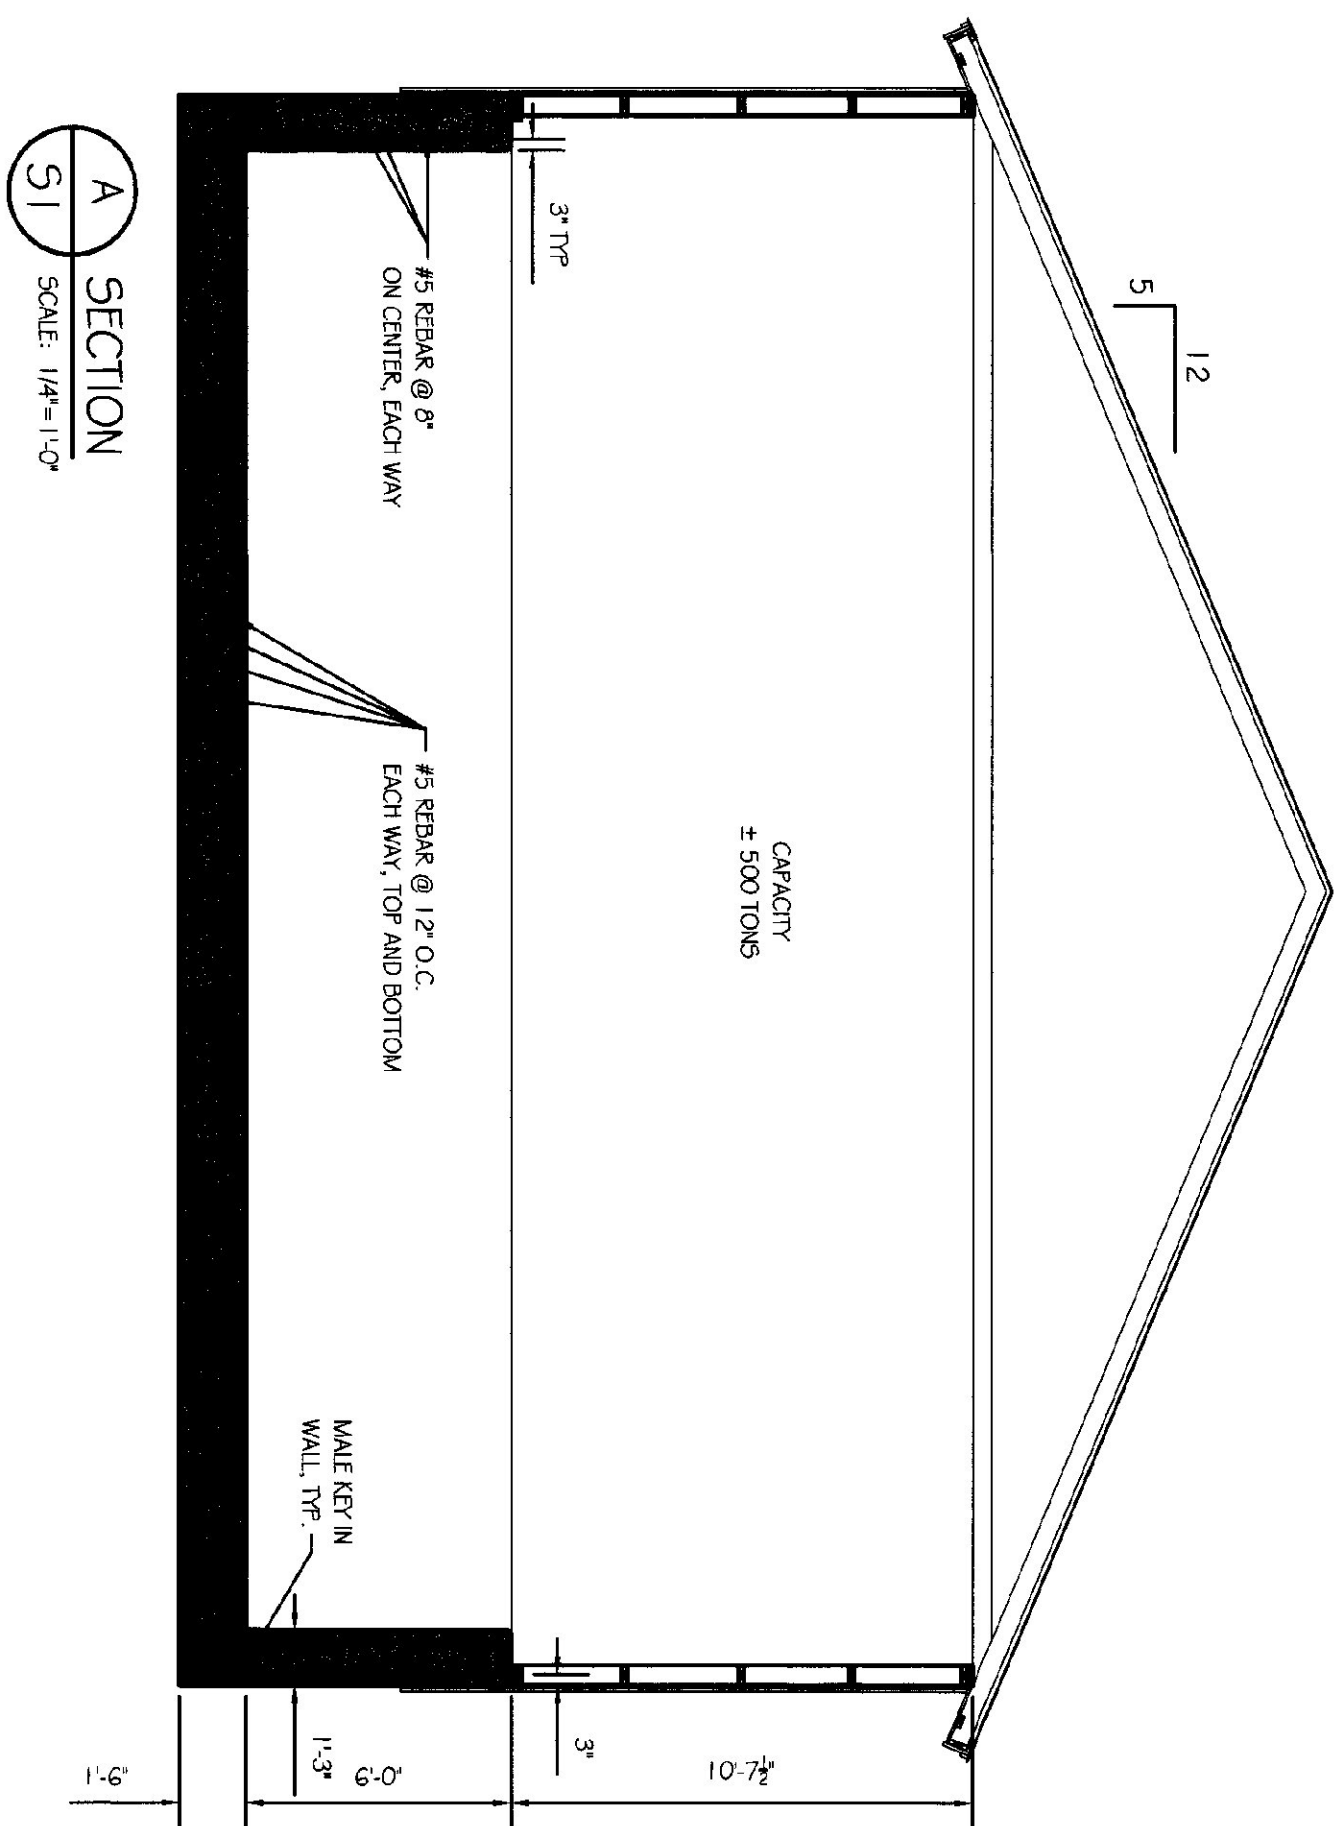
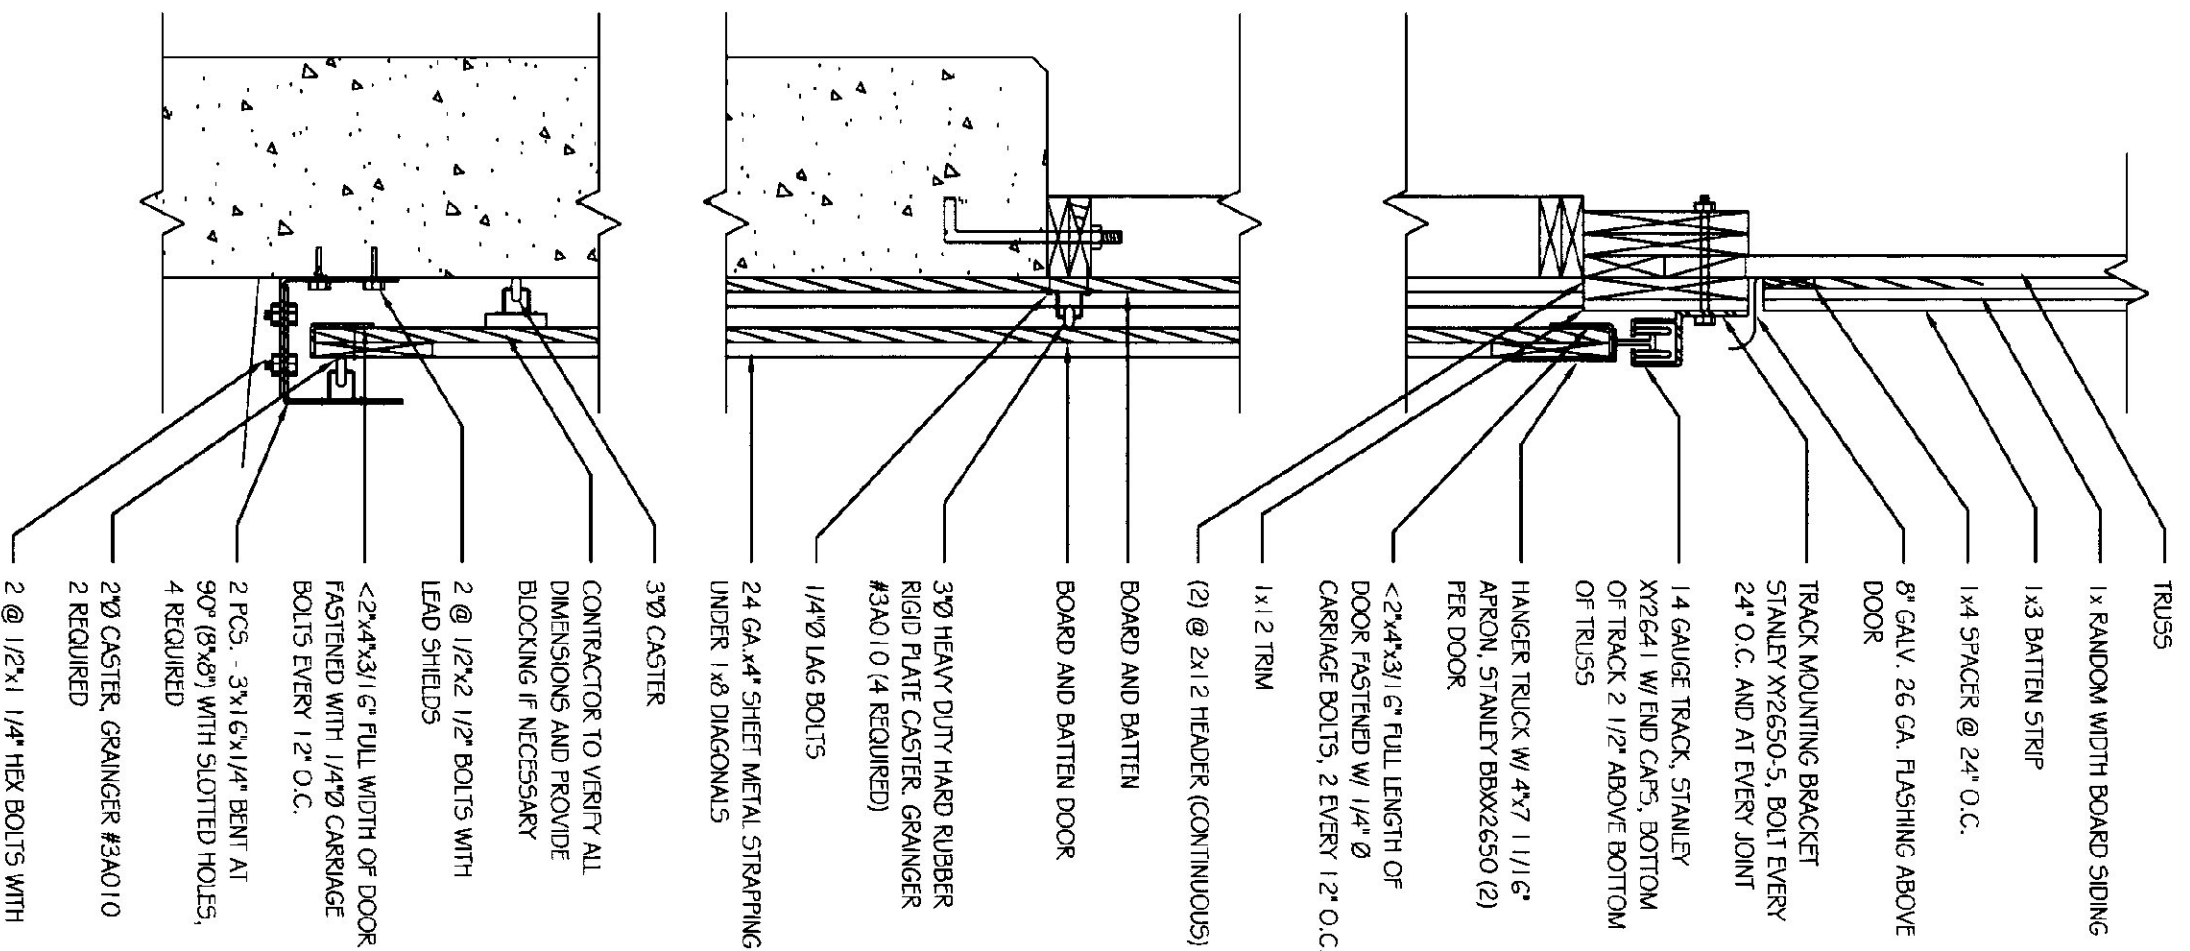
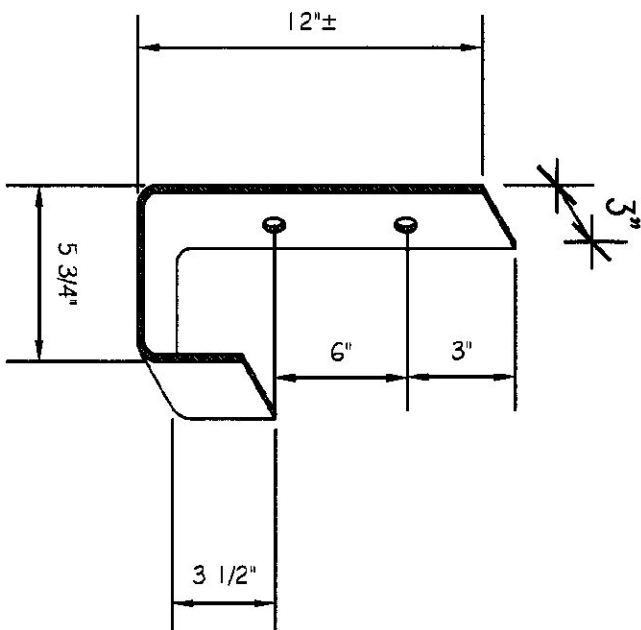
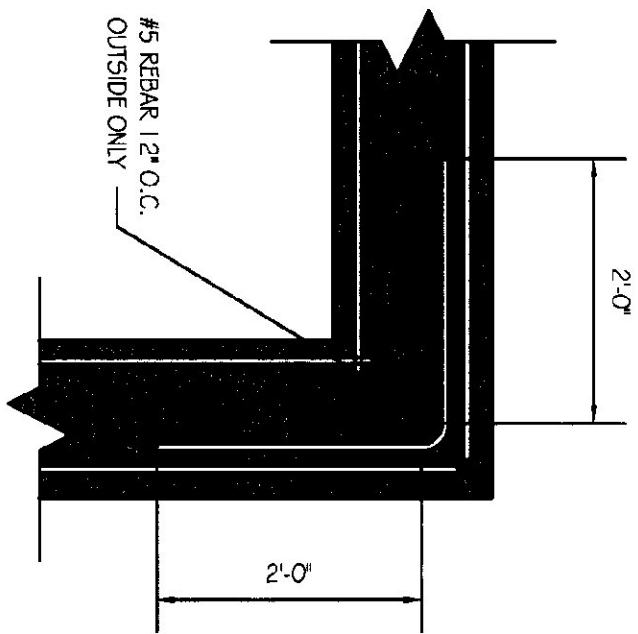
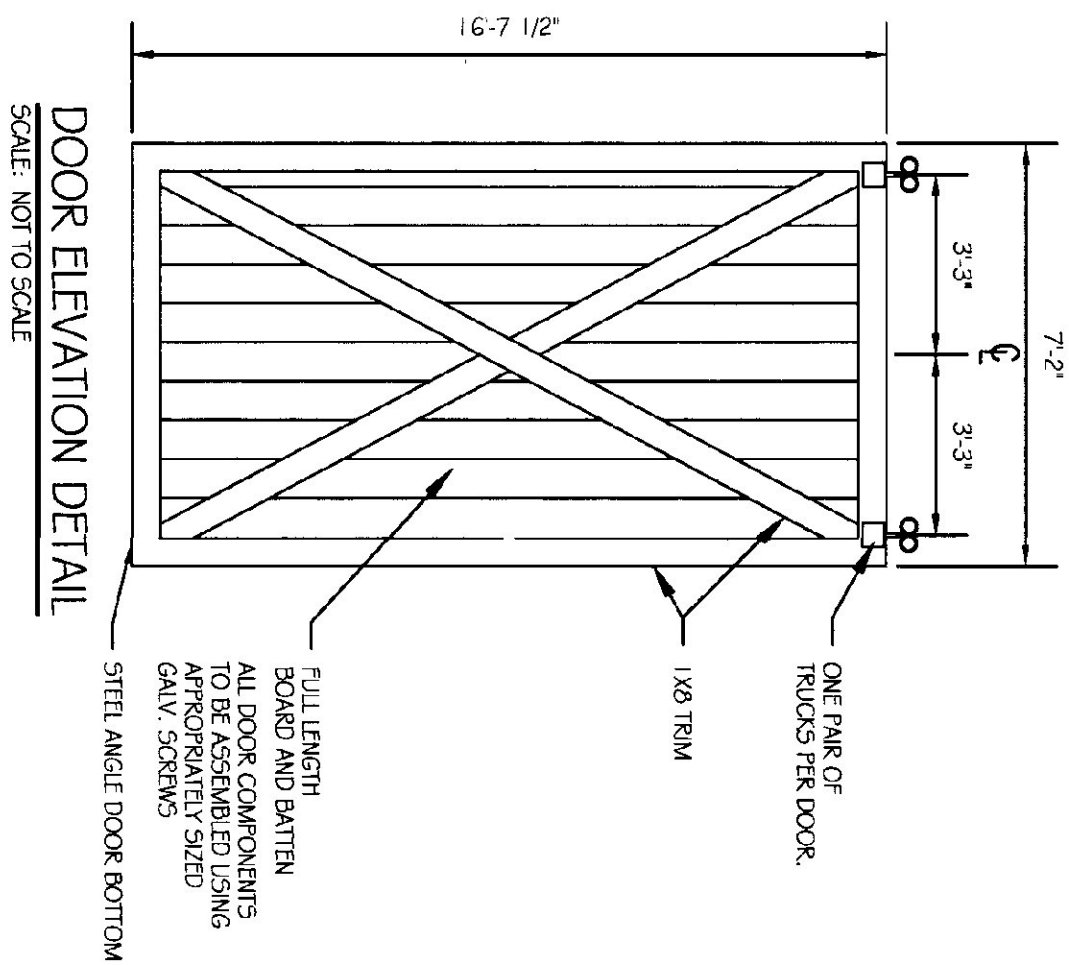


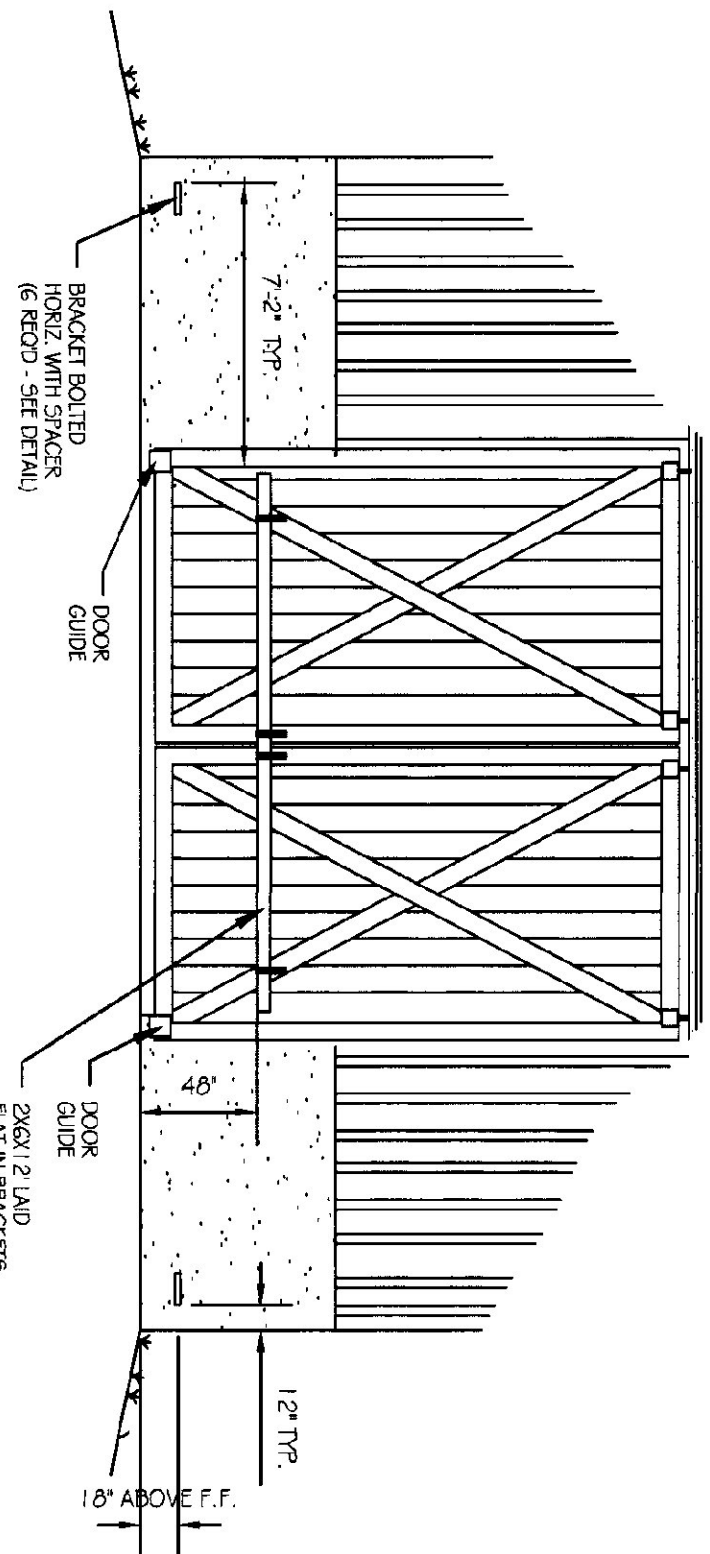


REVISIONS

36'x48' SALT SHED
NEW SALT SHED
PLAN, DETAILS AND NOTES

VERMONT

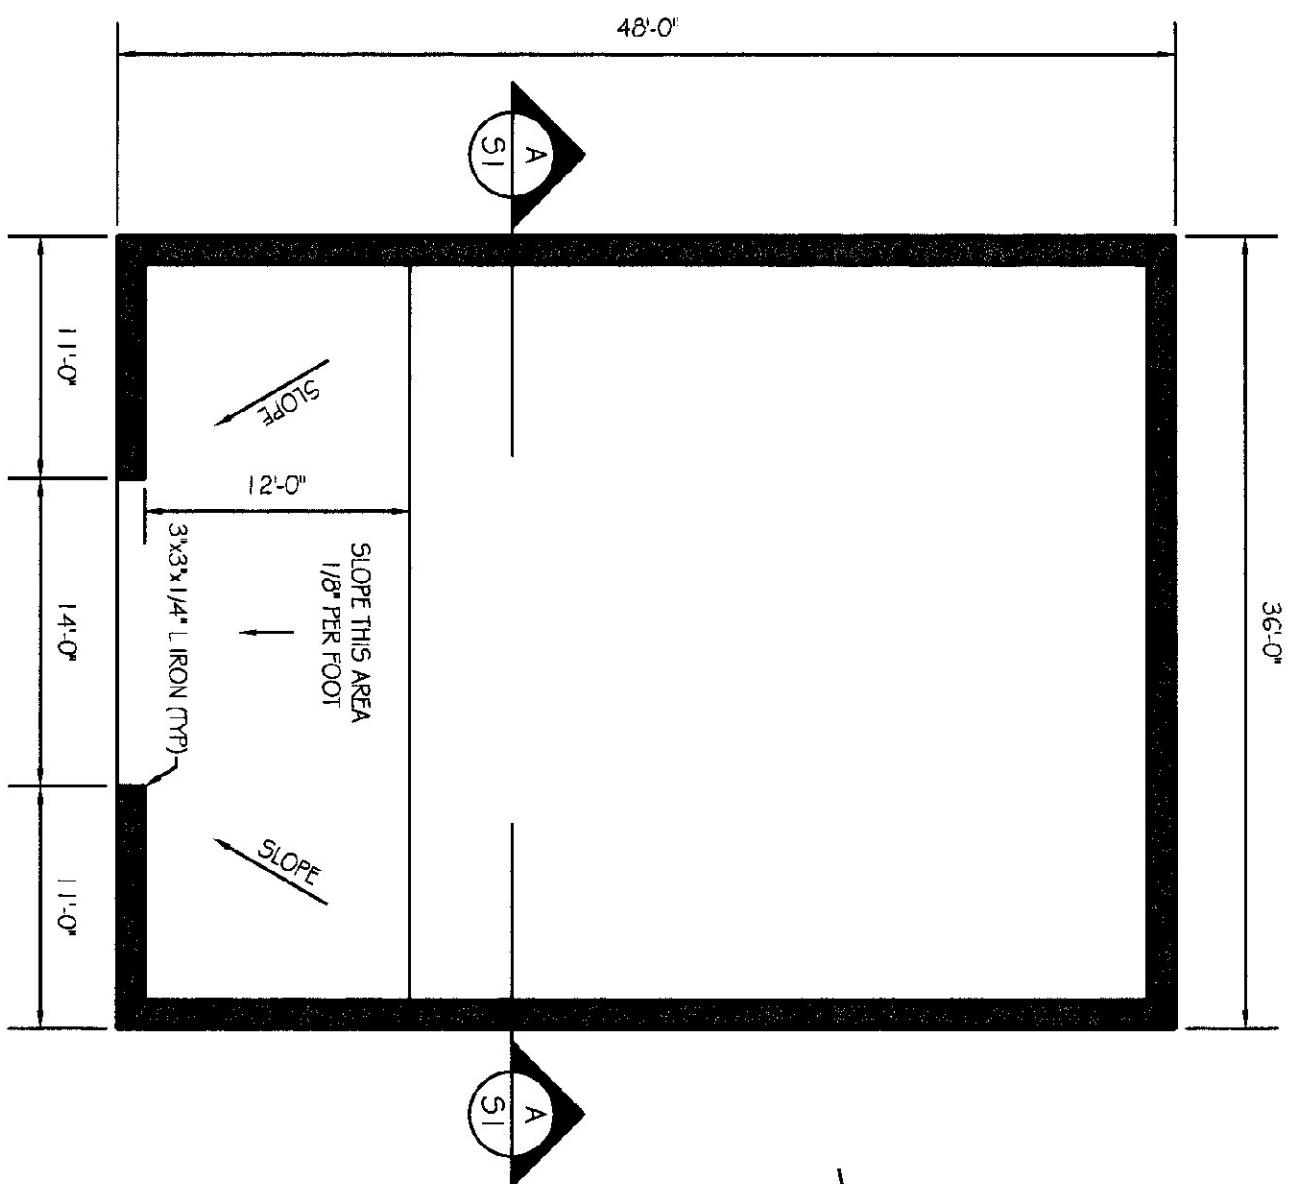

STATE OF VERMONT
Department of Buildings
and General Services
Agency of Administration
Montpelier, Vermont

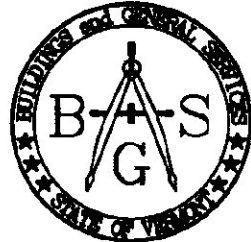

SCALE:	AS NOTED
DATE:	12/16/2002
DRAWN BY:	TJD
APPR. BY:	F. PRATT

NEW SALT SHED

PLAN, DETAILS
AND NOTES