


PLAN 1/8"=1'-0"

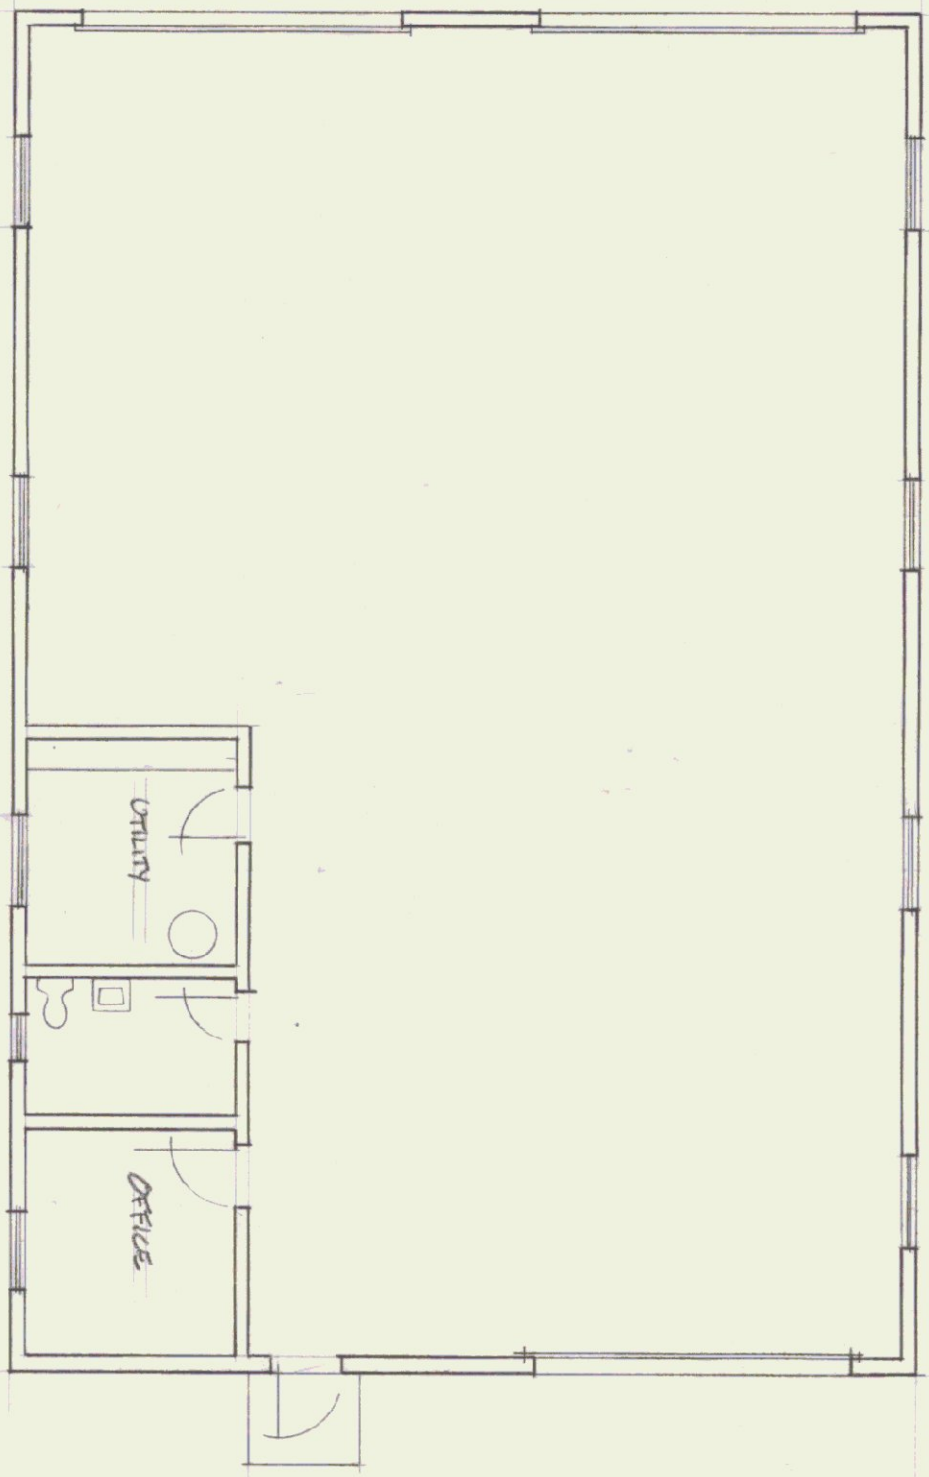

STATE OF VERMONT
DIVISION OF STATE BUILDINGS
AGENCY OF ADMINISTRATION
MONTPELIER, VERMONT

AGENCY OF TRANSPORTATION GARAGE
SPRINGFIELD, VERMONT

DATE MAY 25, 1980	SCALE	REVISIONS	DWG. NO.
DRAWN BY: HANSON	APPROVED BY:		OF