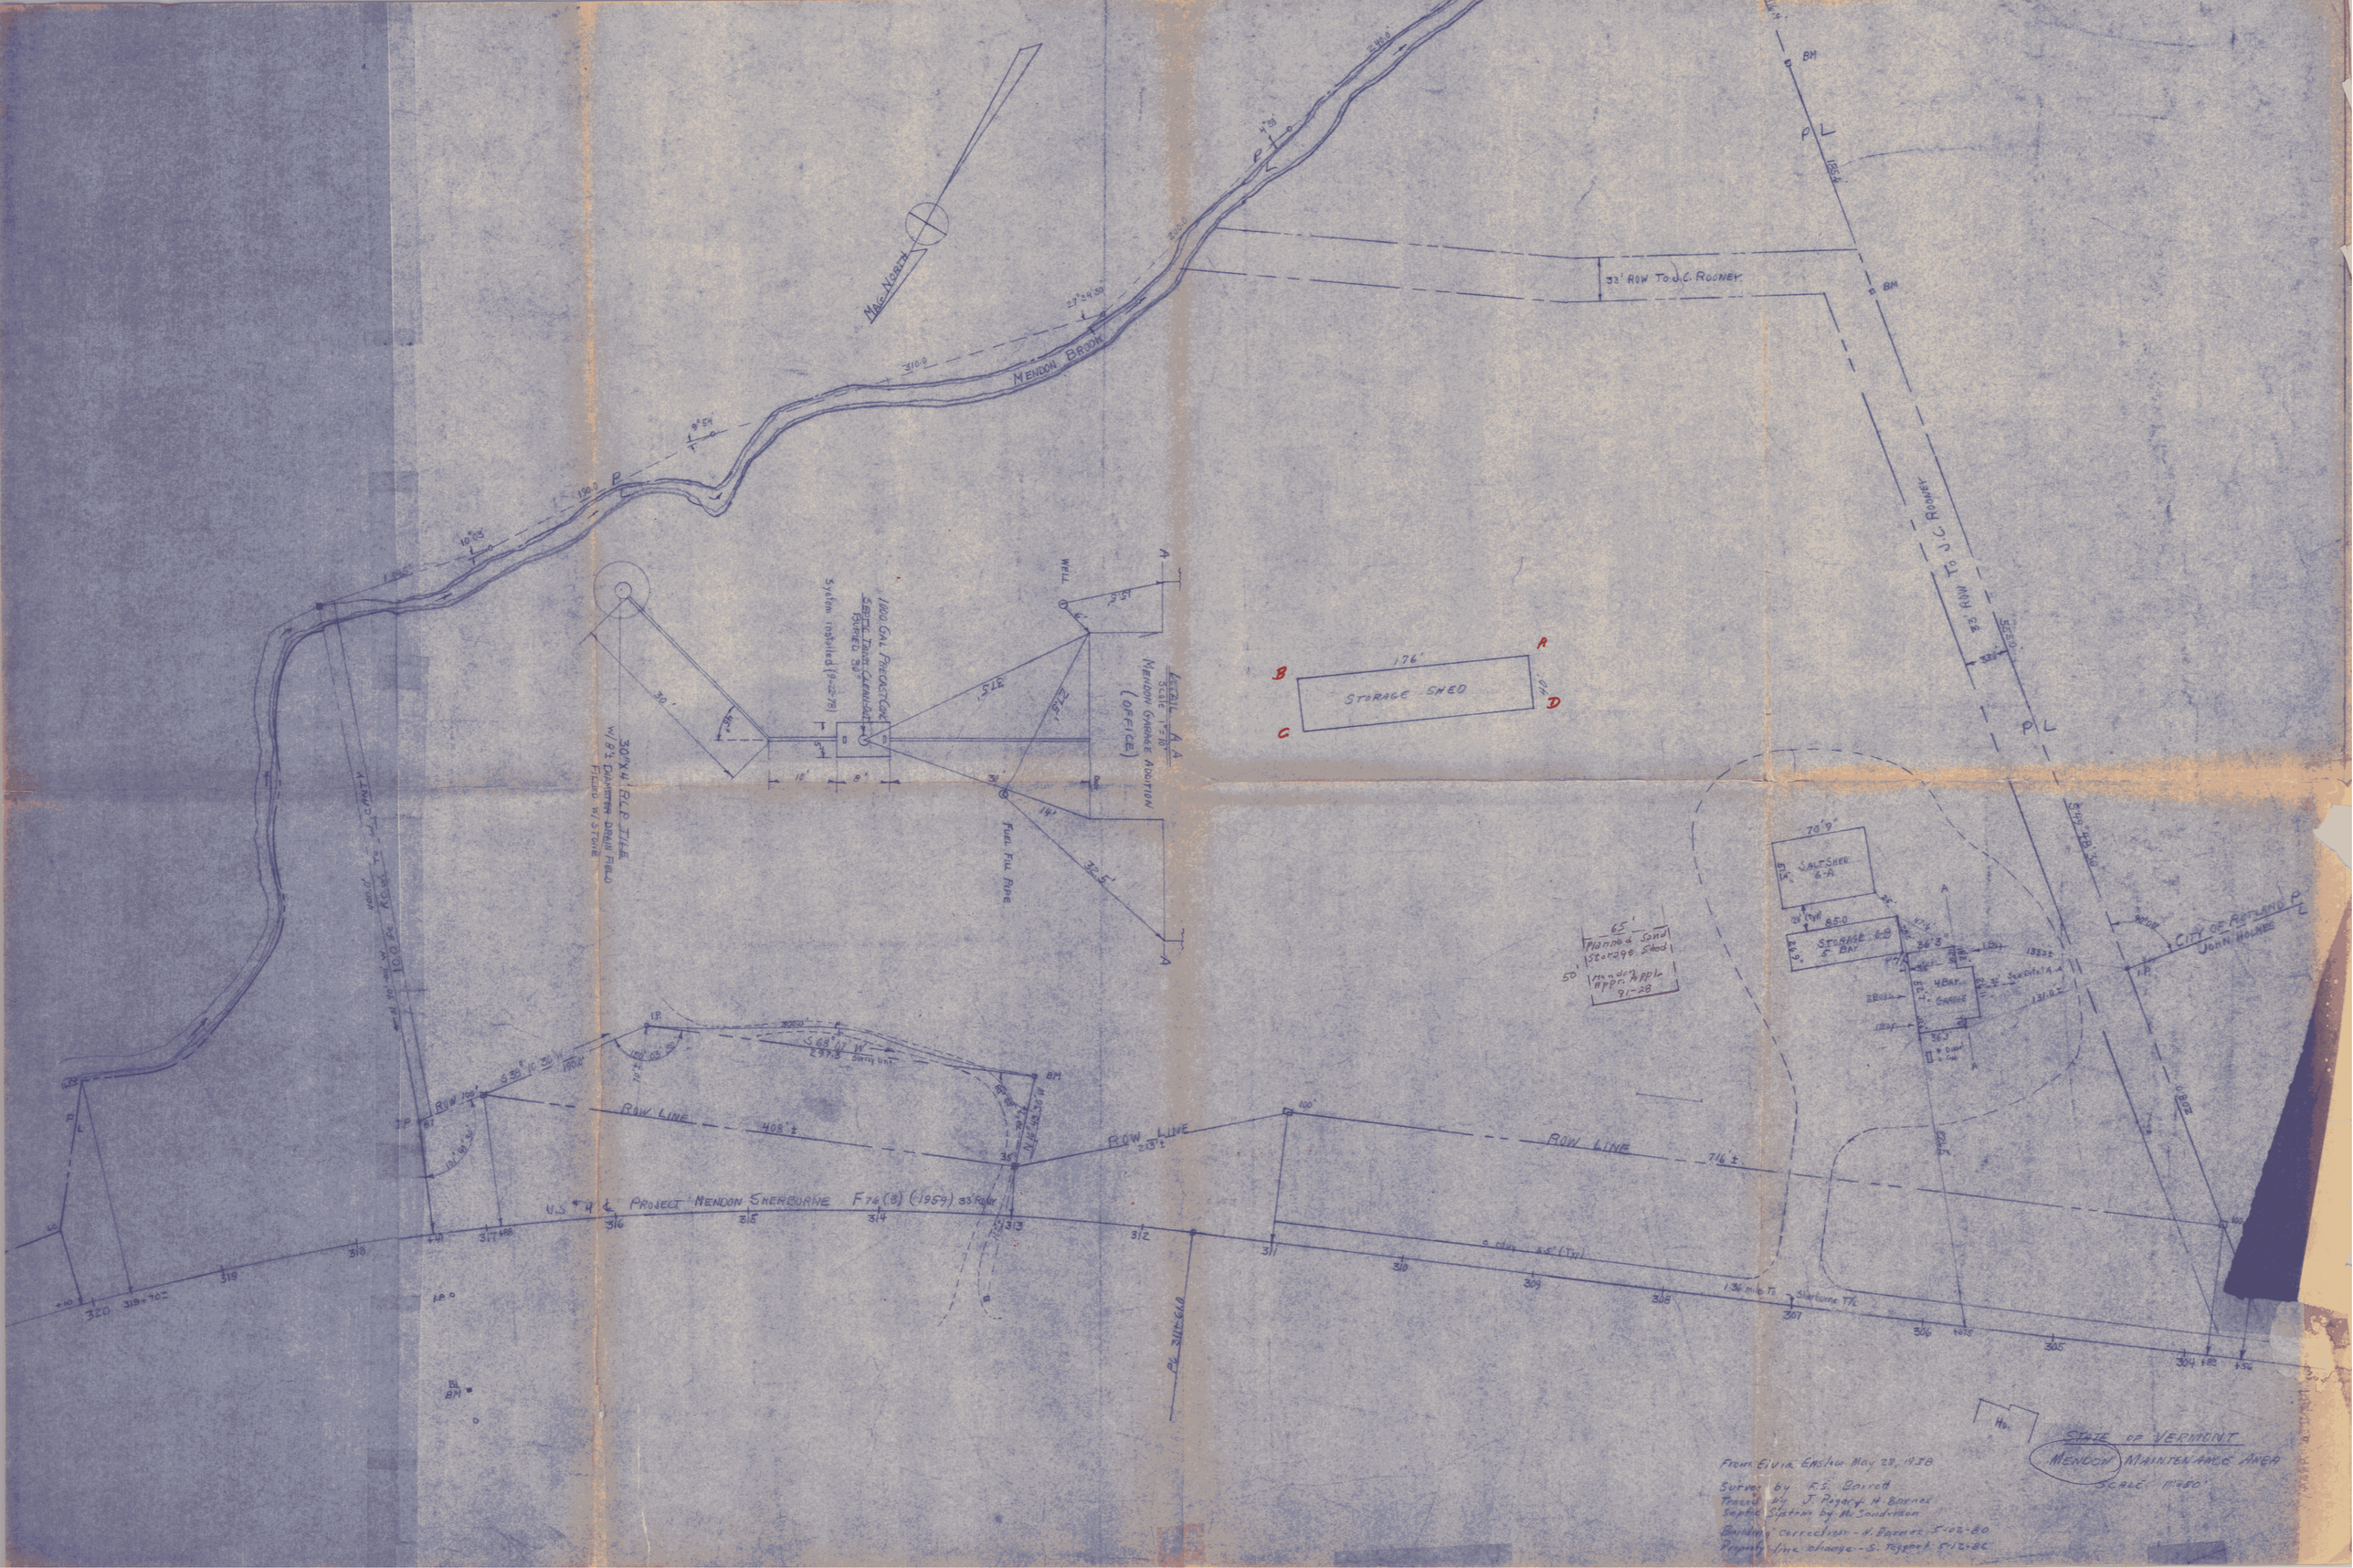
Mag. North
MENDON BROOK
33' ROW TO J.C. ROONEY
STORAGE SHED
176'
40'
A
B
C
D
BM
P L
1354
25' ROW TO J.C. ROONEY
SECTION
Locale A-A
Scale 1"=10'
MENDON GARAGE ADDITION
(OFFICE)
1000 GAL. PRECAST CONC.
SEPTIC TANK CLEAN OUT
BURIED 36"
System installed (9-27-78)
30'x4' SLP TILE
w/ 8" DIAMETER DRAIN FIELD
FILLED W/ STONE
FUEL FILL PIPE
WELL
275'
262'
30'
14'
36.5'
ROW LINE
408' ±
213' ±
716' ±
S 68° 07' W
237.3
U.S. #4 & PROJECT MENDON SHERBURNE F76(8) (1959) 33 Rule
Pc 311+60.0
1.36 mile T.
Sherburne T.C.
CITY OF RUTLAND
JOHN HOLMES
SALT SHED
6-A
STORAGE 6-B
5 BAY
4 BAY
SCALE: 1"=50'
From Elvia Enslow May 22, 1958
Survey by R.S. Barrett
Traced by J. Pegard, H. Barnes
Septic System by M. Sandvison
Building correction - H. Barnes 5-02-80
Property line change - S. Pegard 5-12-80
STATE OF VERMONT
MENDON MAINTENANCE AREA
SCALE: 1"=50'