
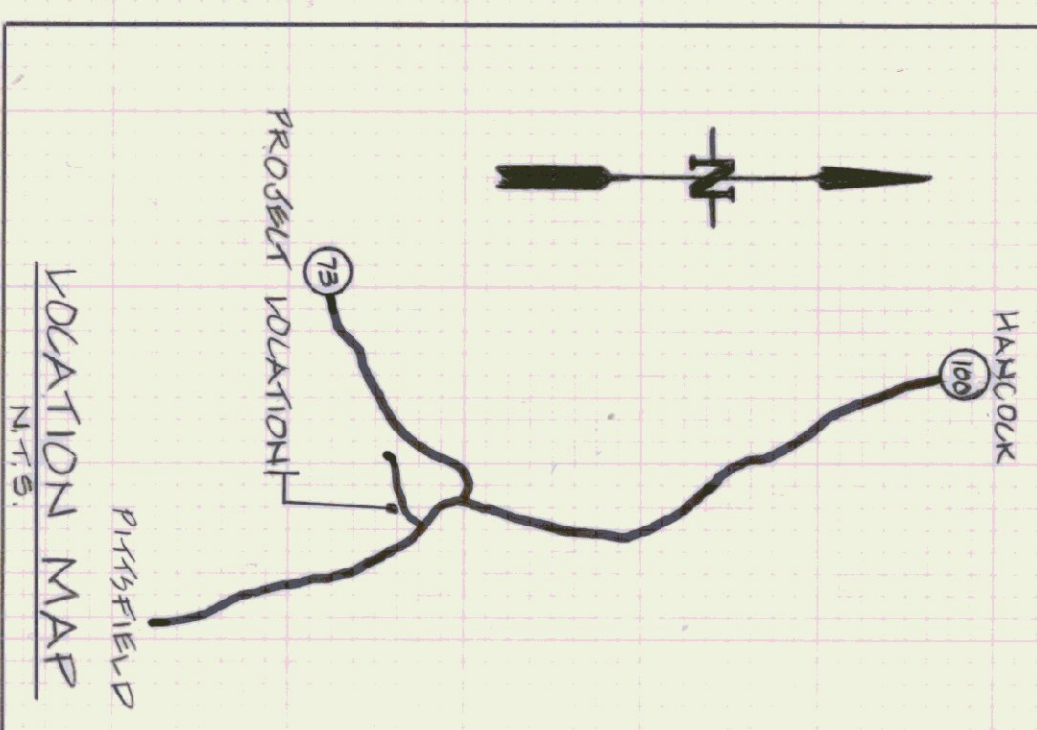
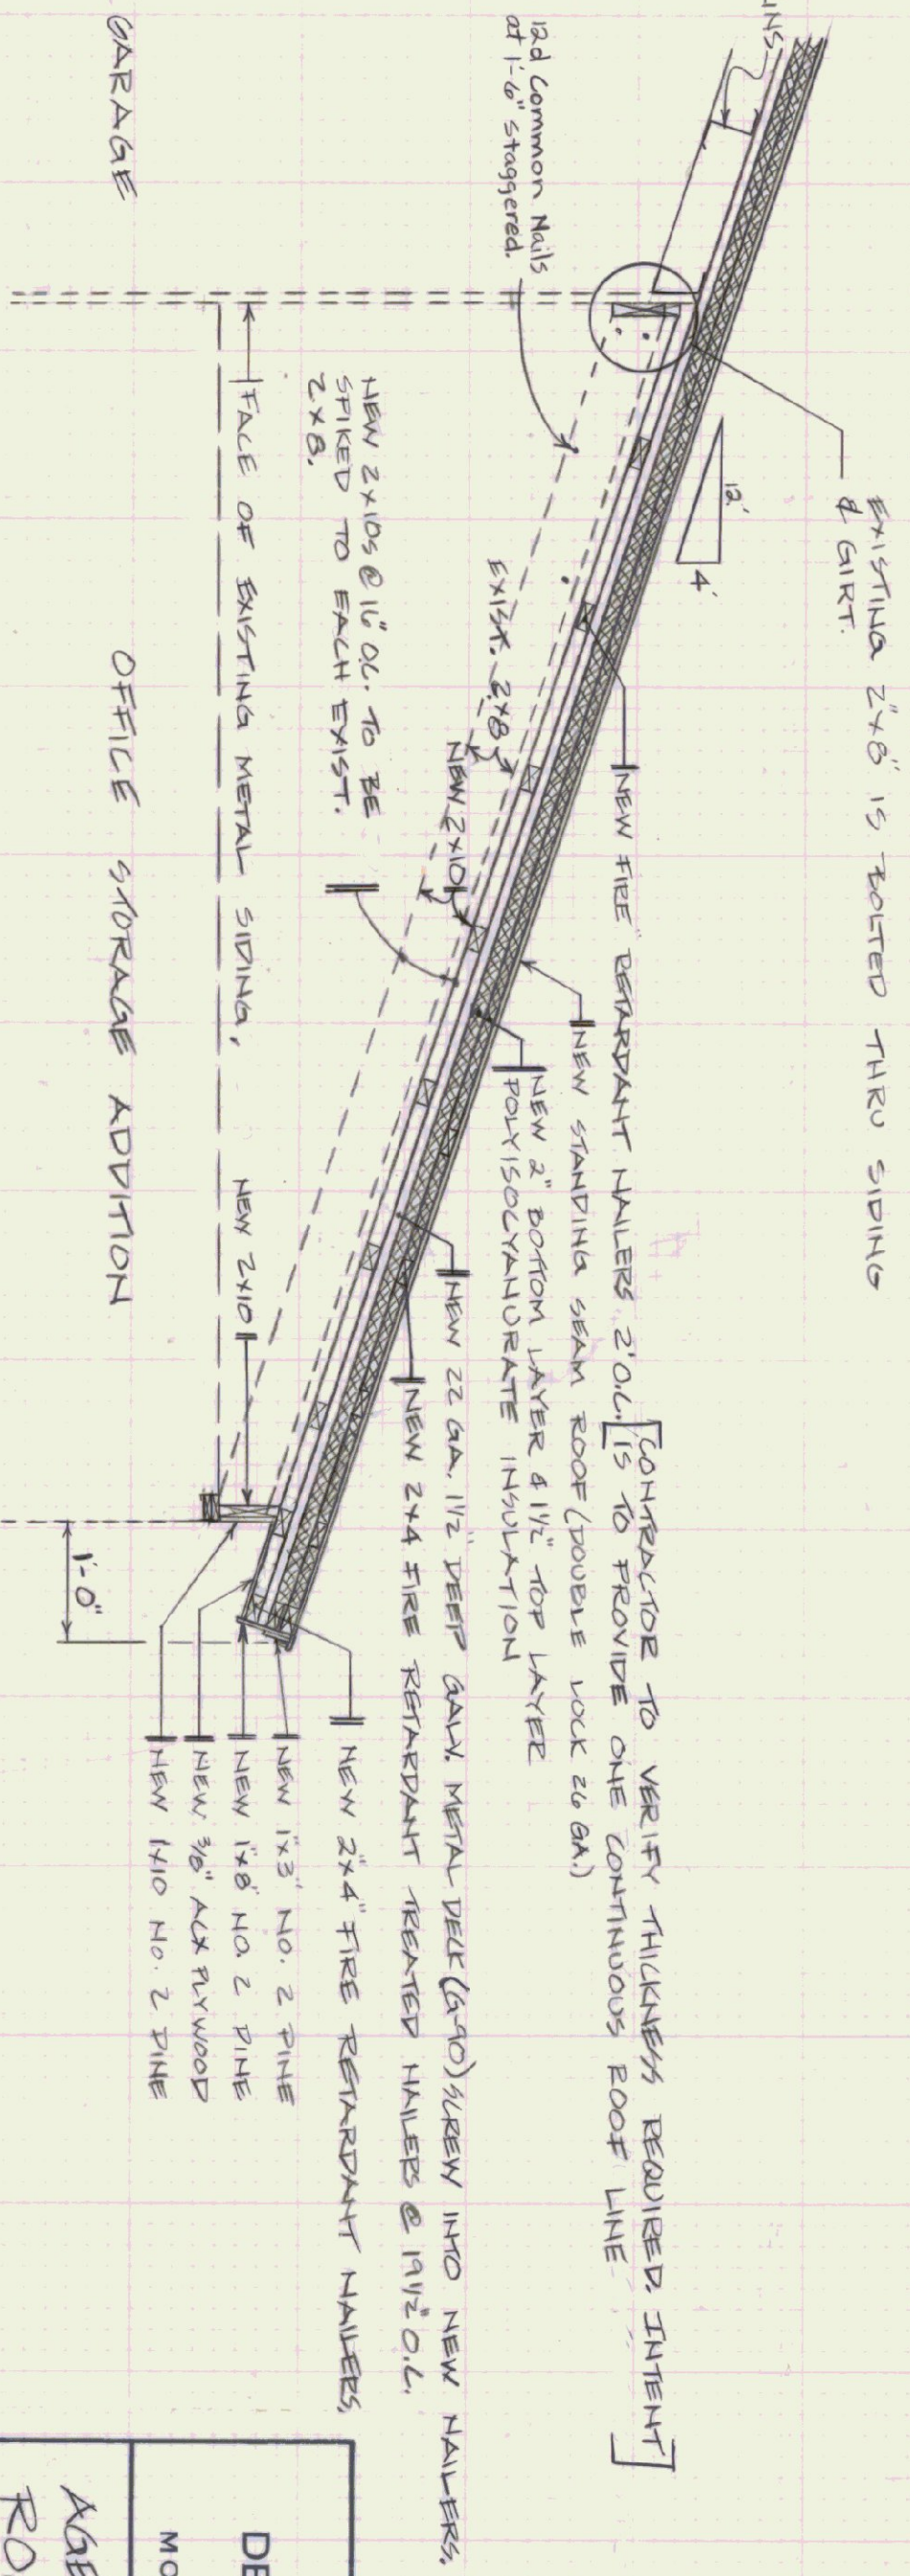
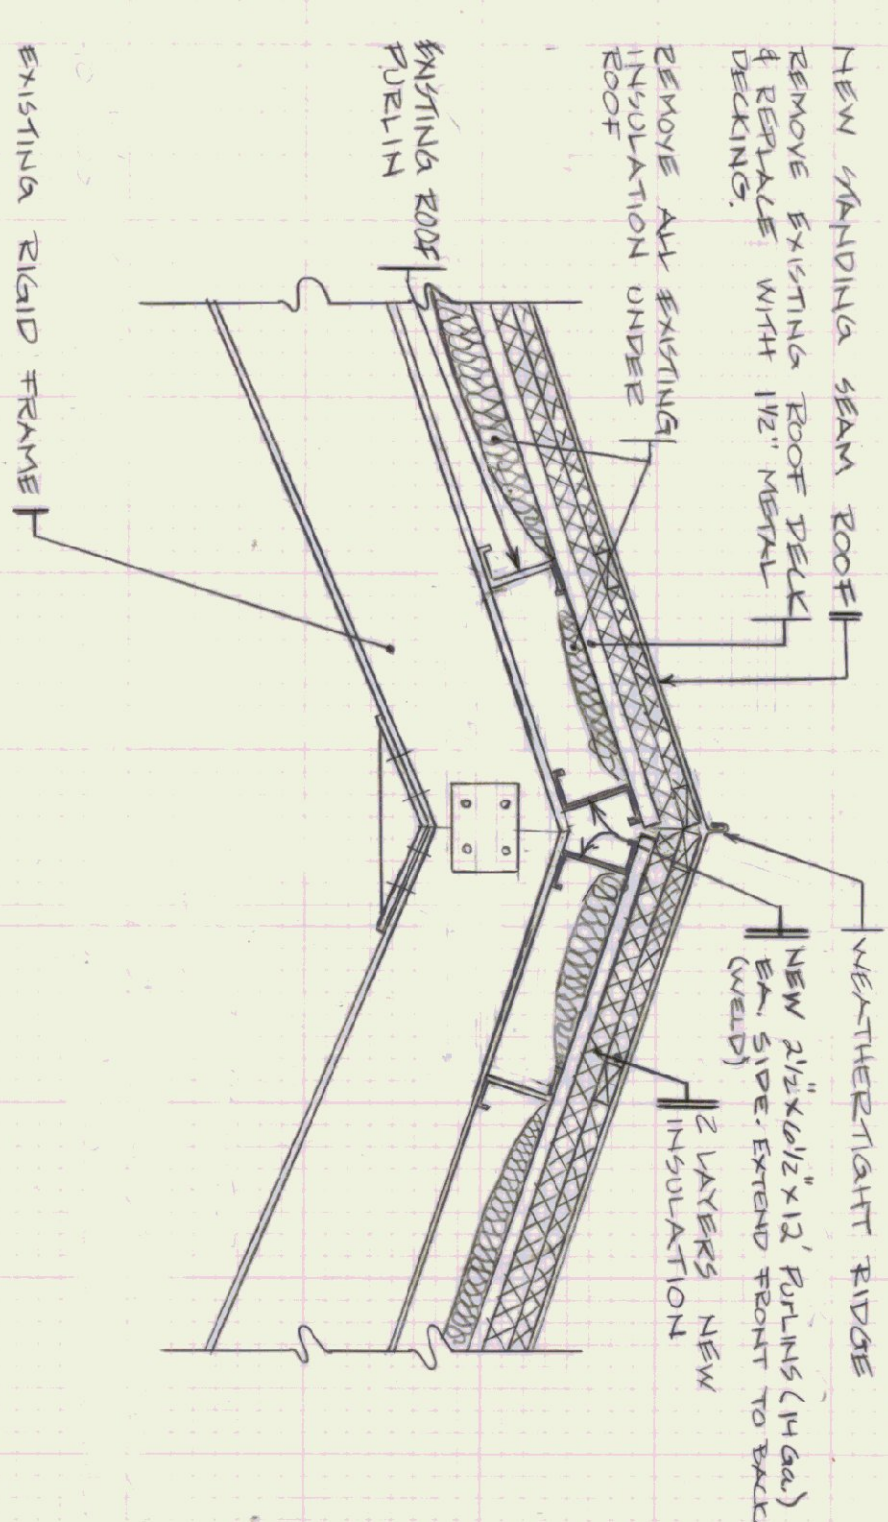
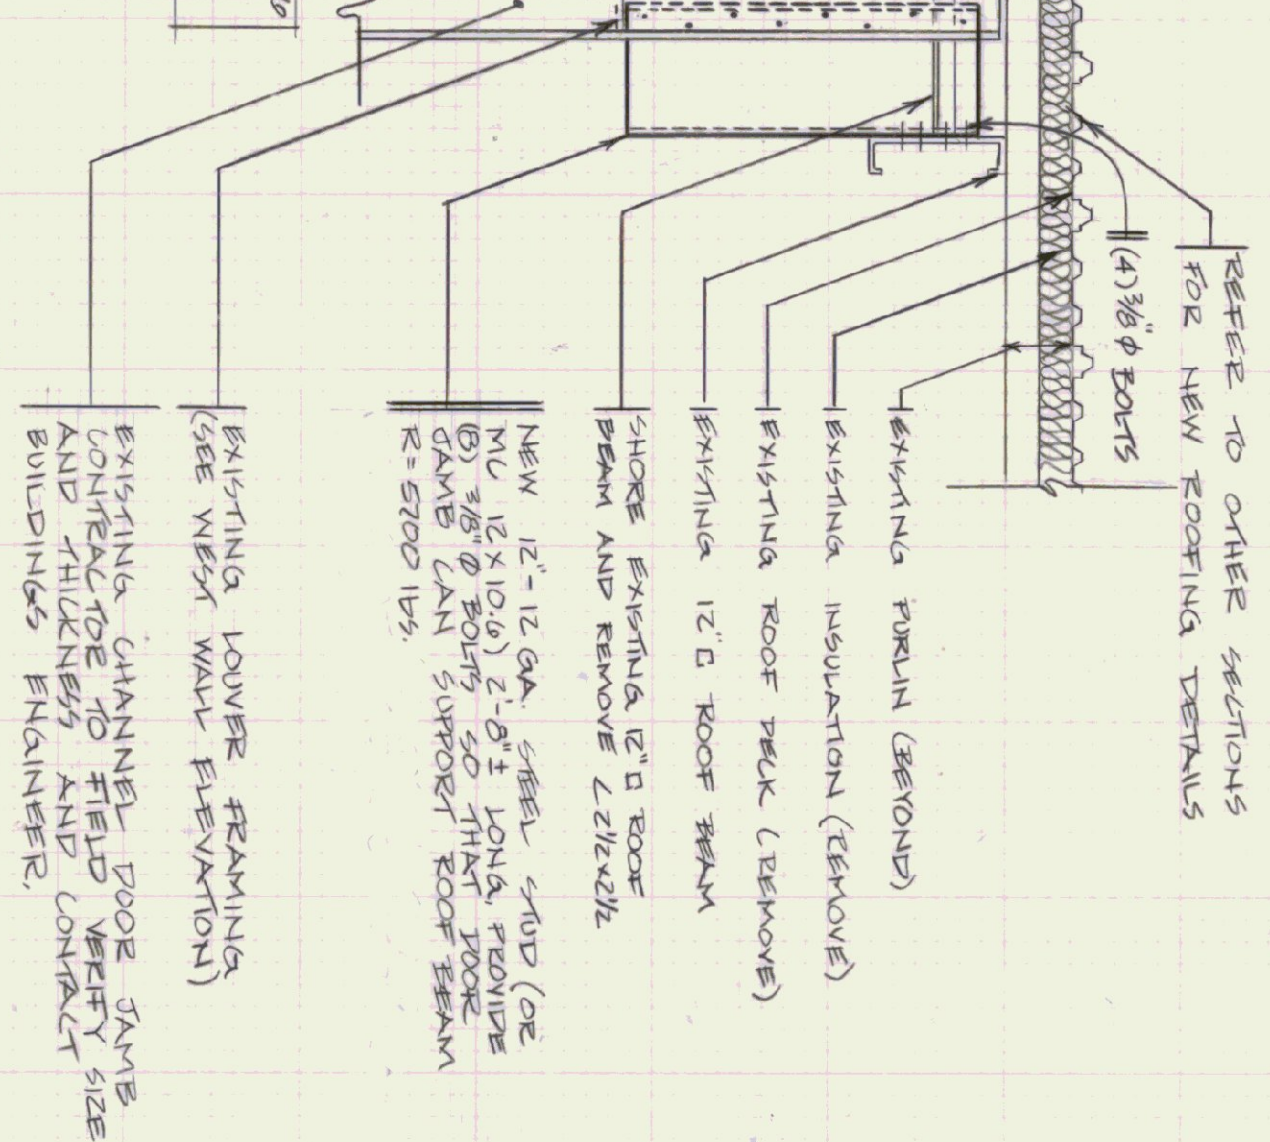
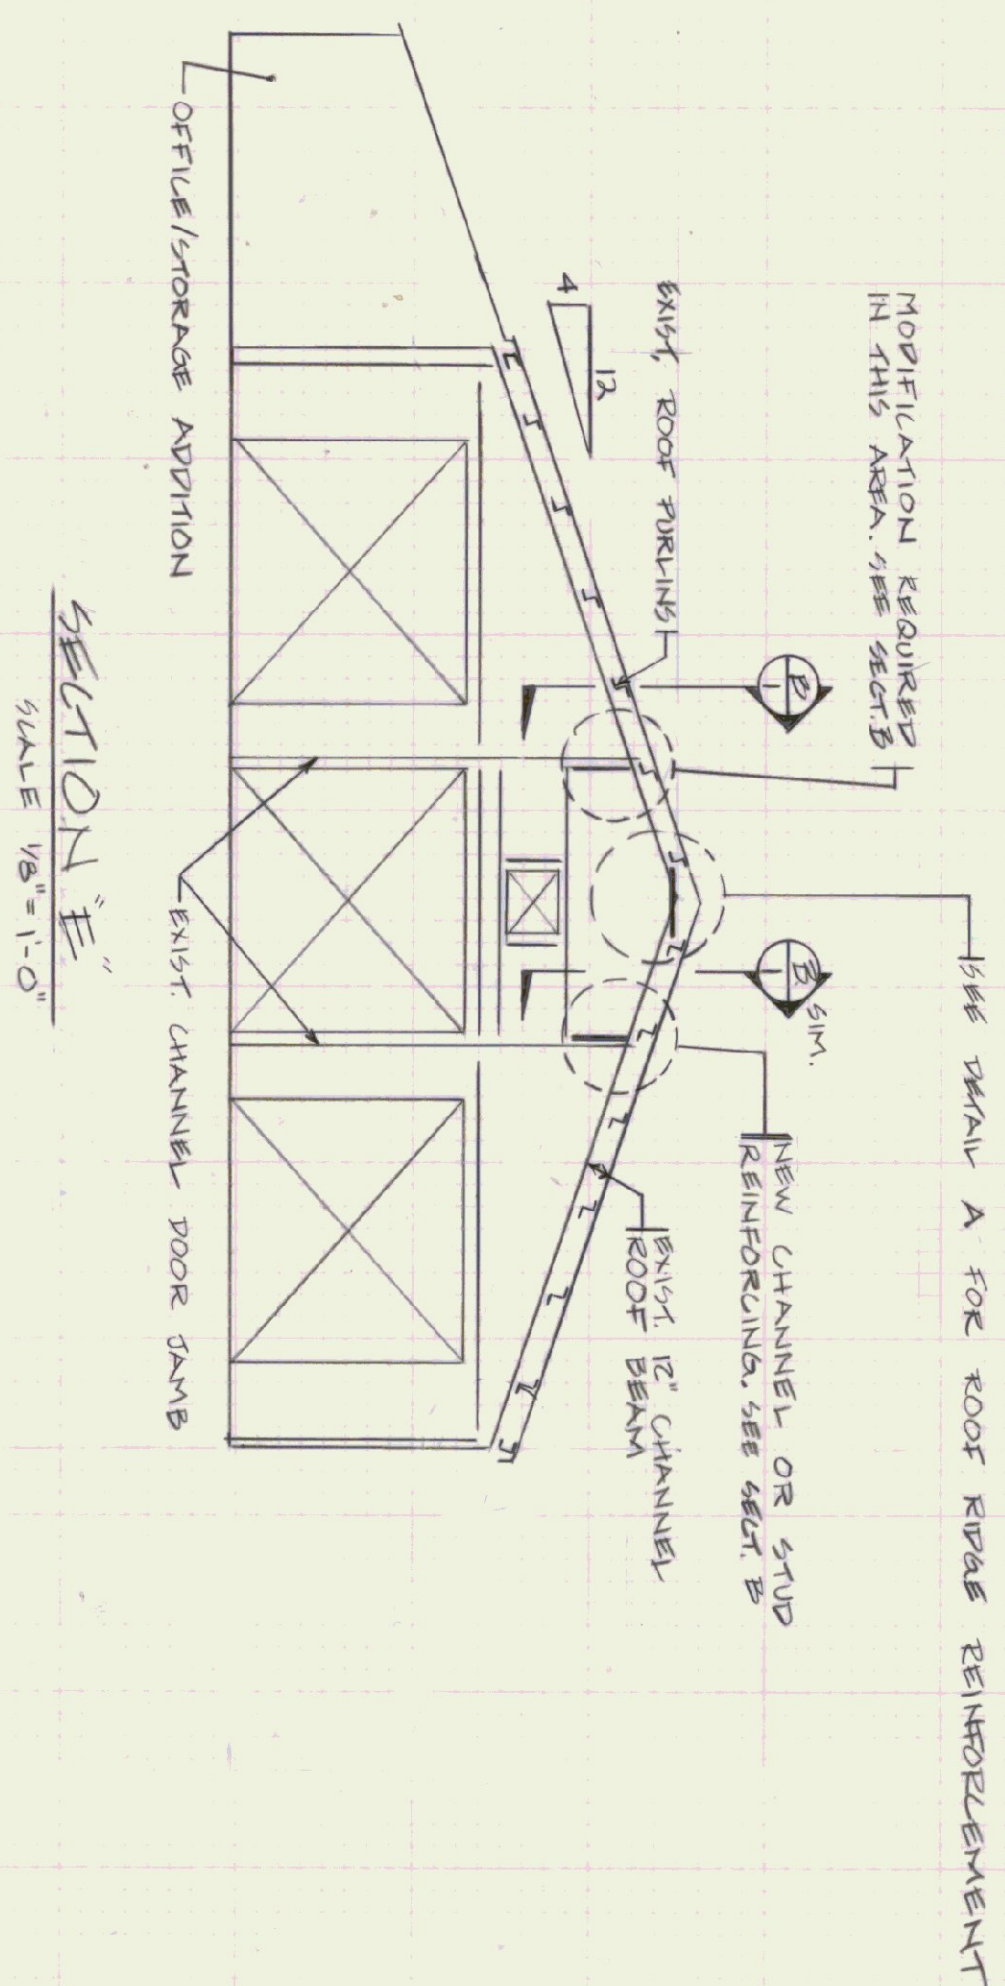
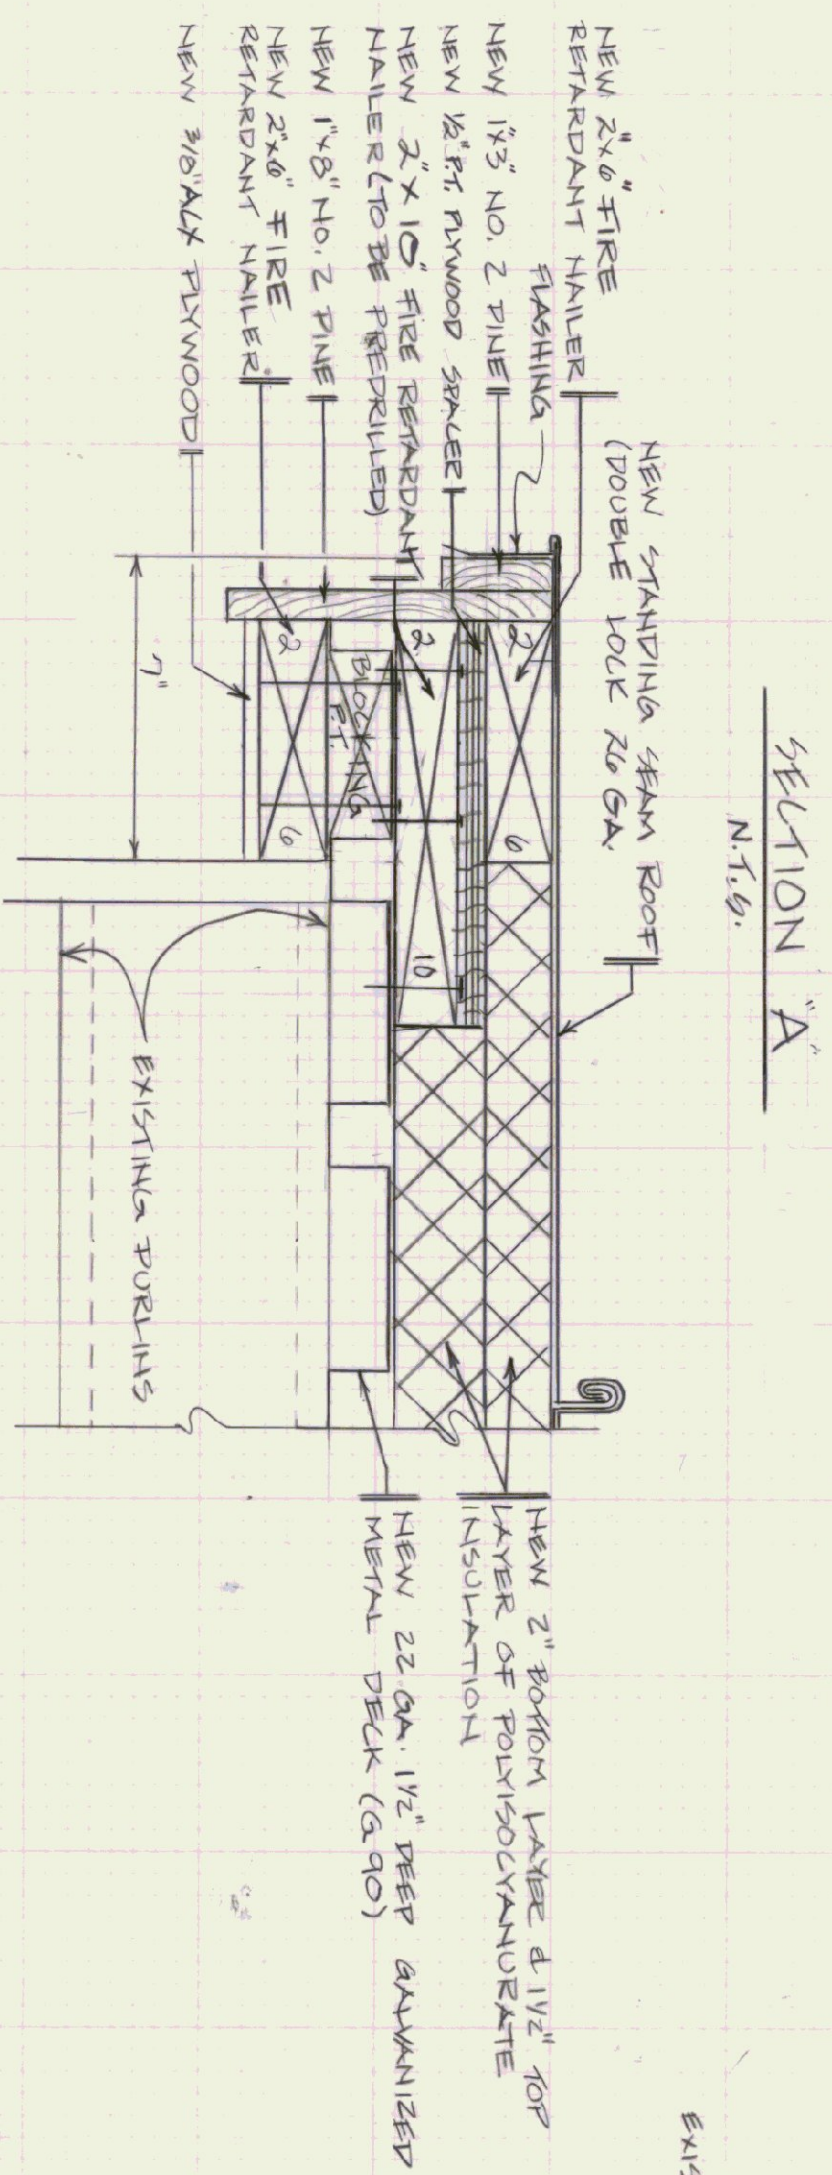
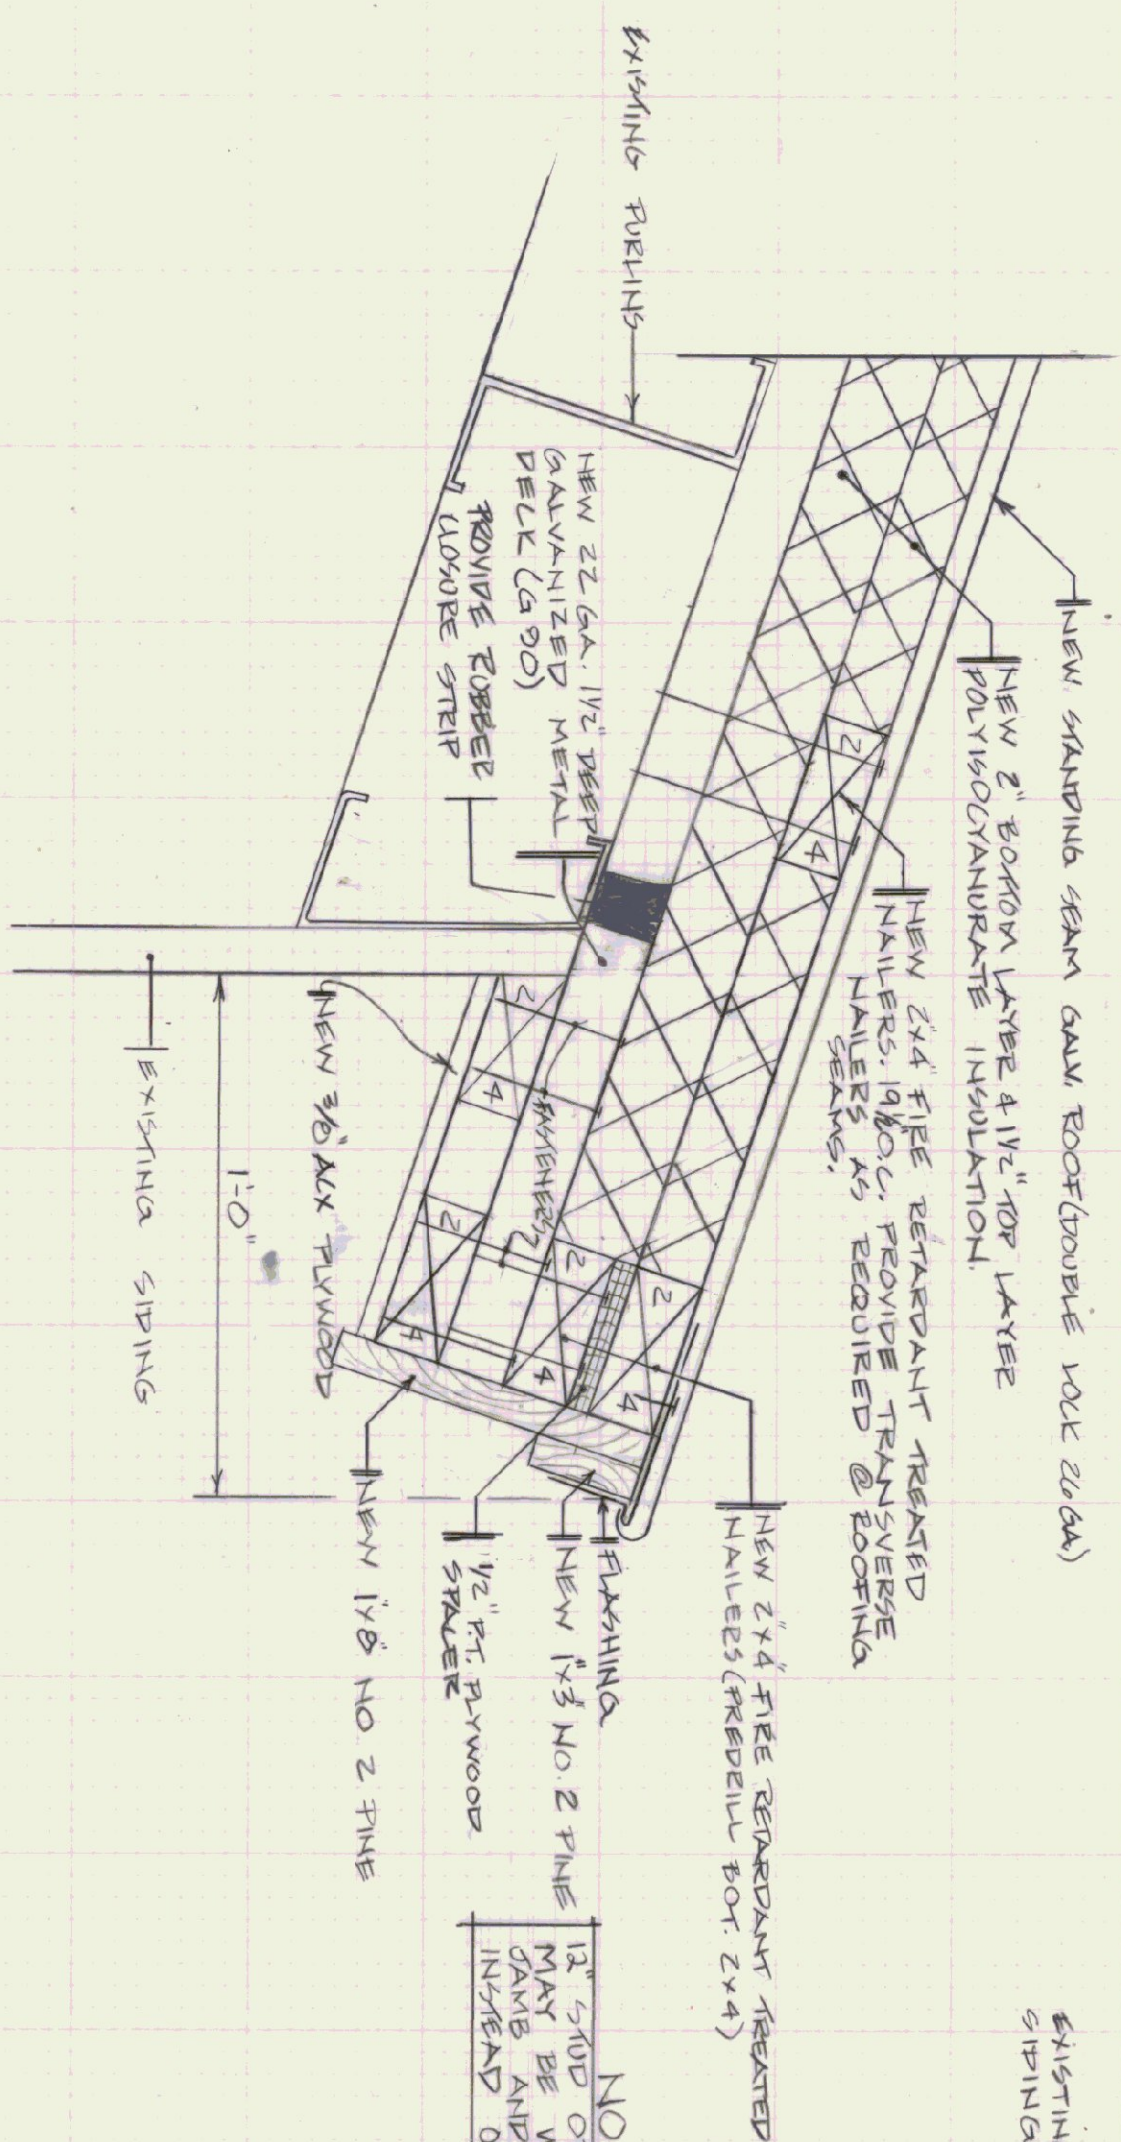


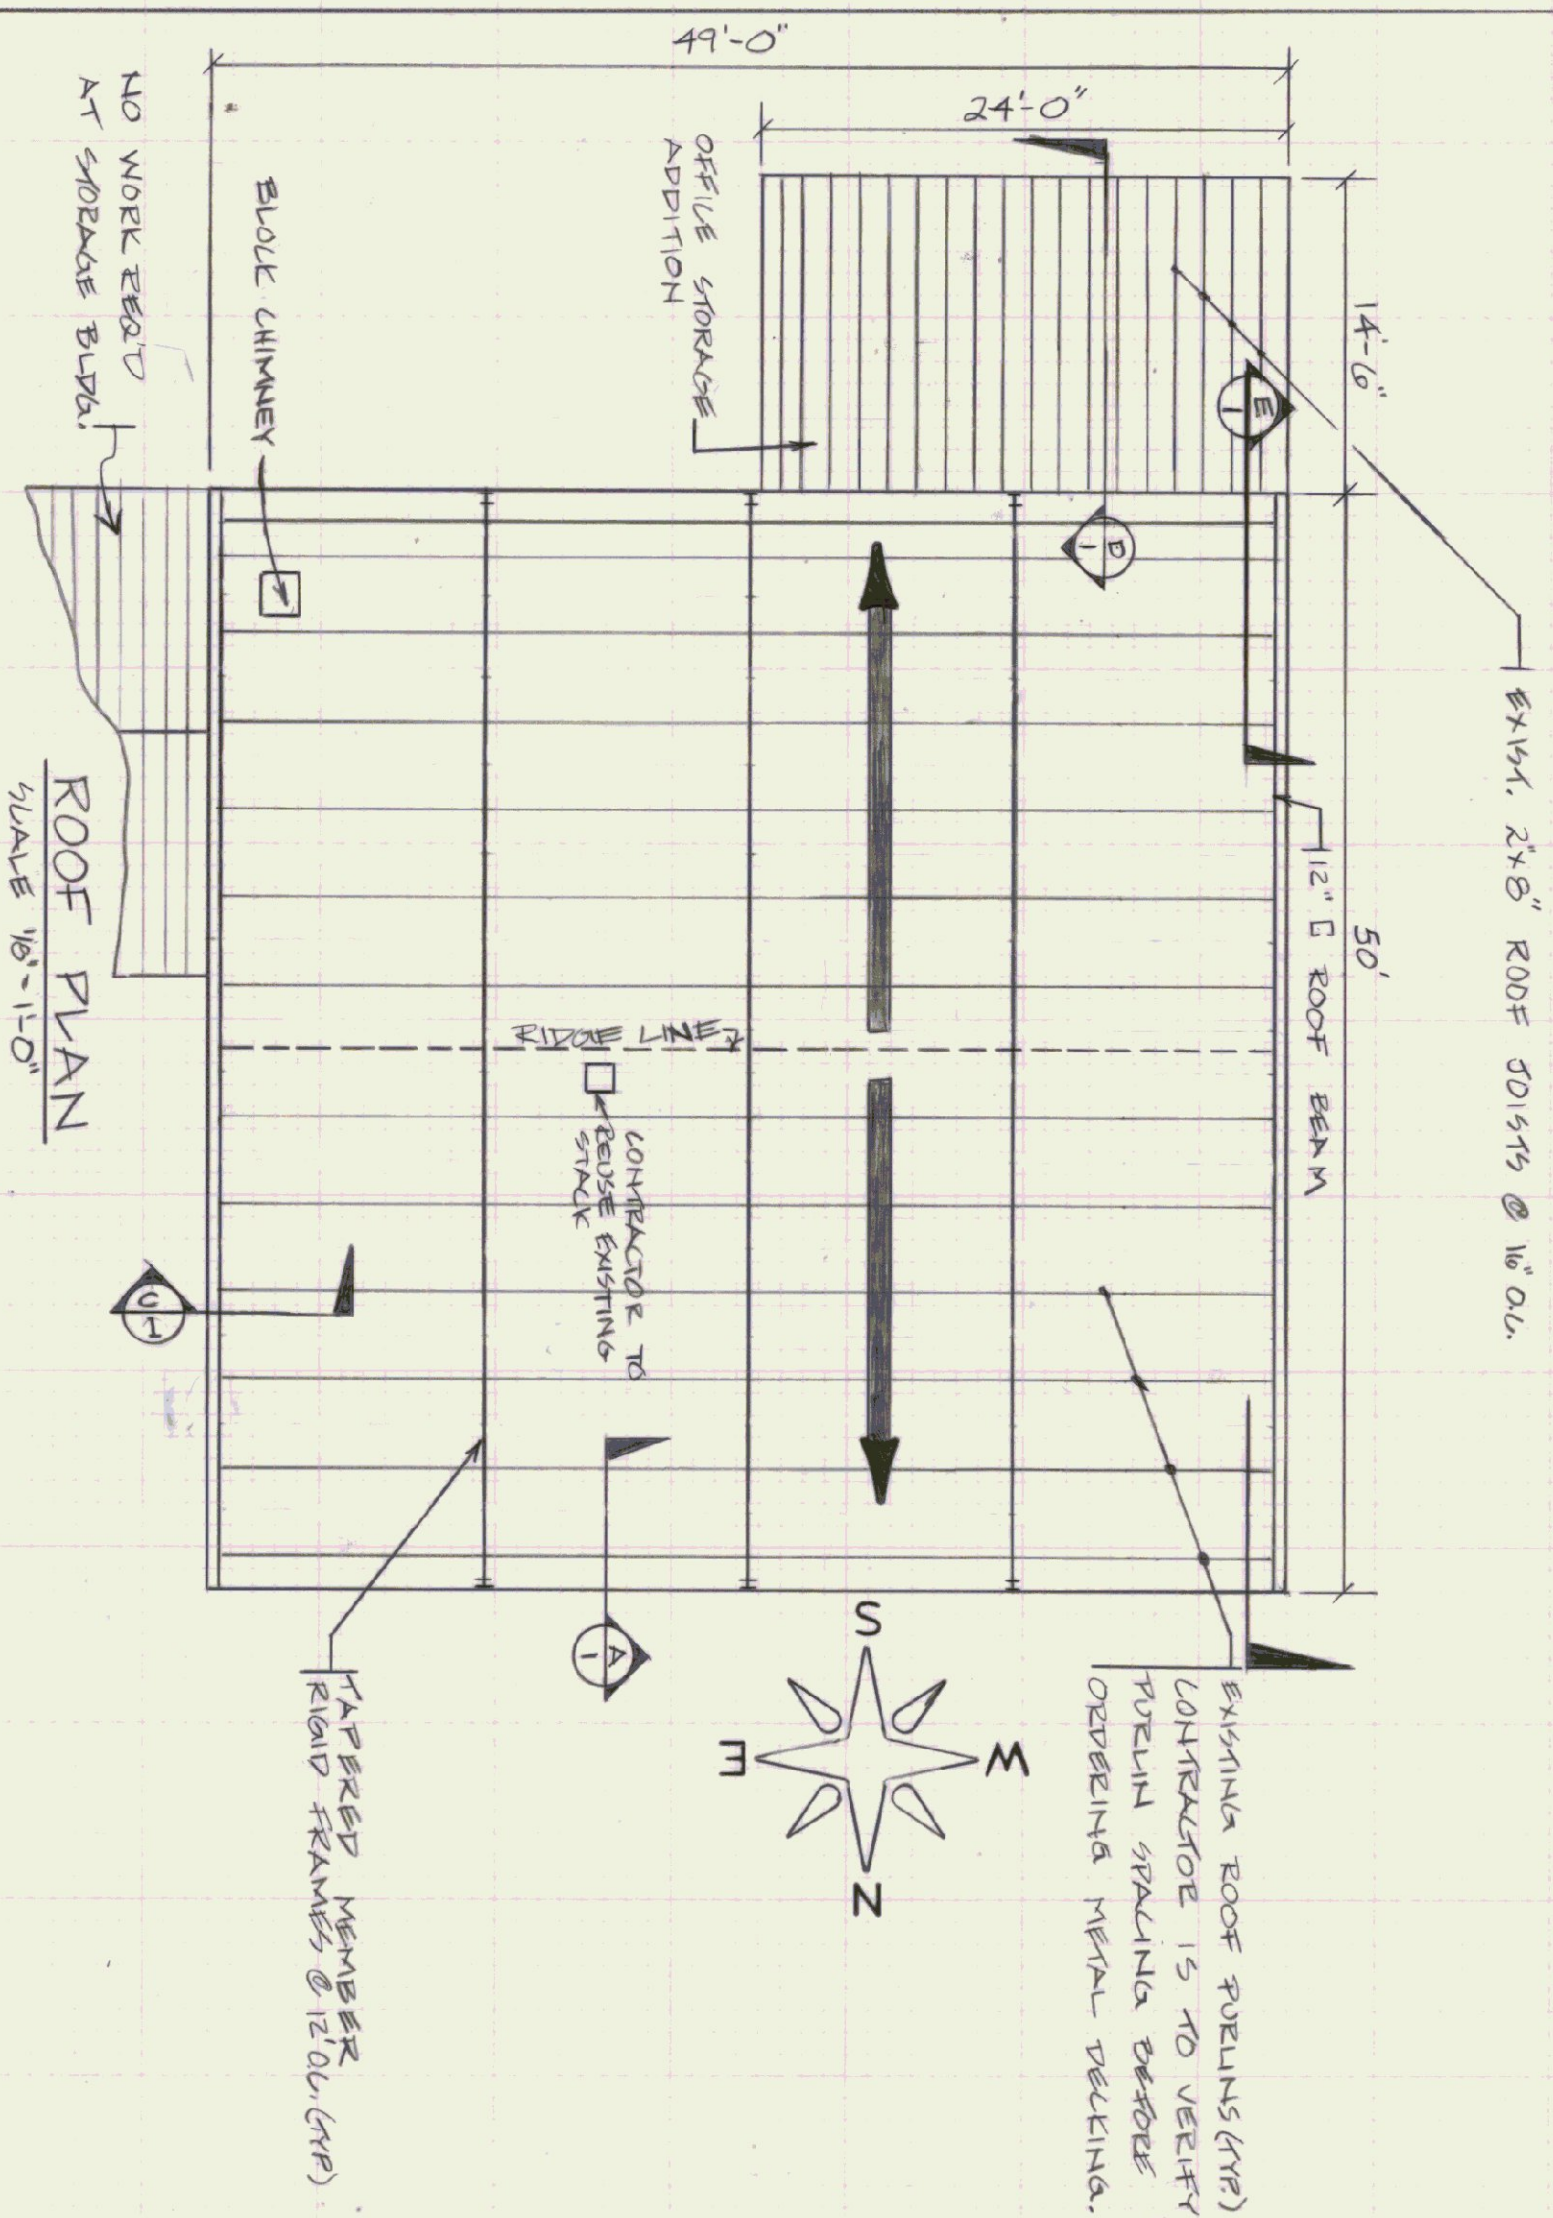

- 1) REMOVE EXISTING ROOFING & INSULATION ON GARAGE & OFFICE ADDITION.
- 2) NEW 2x6 @ 16" DEEP TYP. B GYM METAL DECK (A 90') TO THE WELDED TO EXISTING METAL POULNS & SCREWED TO NEW 2x10s. MANUFACTURER TO BE UNITED STEEL DECK OR APPROVED EQUAL.
- 3) NEW ROOFING TO THE 2x6s GALVANIZED STEEL.
- 4) ADD NEW RIBS FULL LENGTH OF FLOOR @ FLOOR IS SHOWN.

STATE OF VERMONT	
DEPARTMENT OF STATE BUILDINGS	
AGENCY OF ADMINISTRATION	
MONTPELIER.	VERMONT
AGENCY OF TRANSPORTATION ROCHESTER 3 BAY GARAGE ROOFING PROJECT ROCHESTER, VERMONT	
DATE:	1-17-80
DRAWN BY:	AS NOTED
REVISIONS:	1-27-80 4-12-80
APPROVED BY:	F. PRATT
DWG. NO.	R-1
1 OF 1	