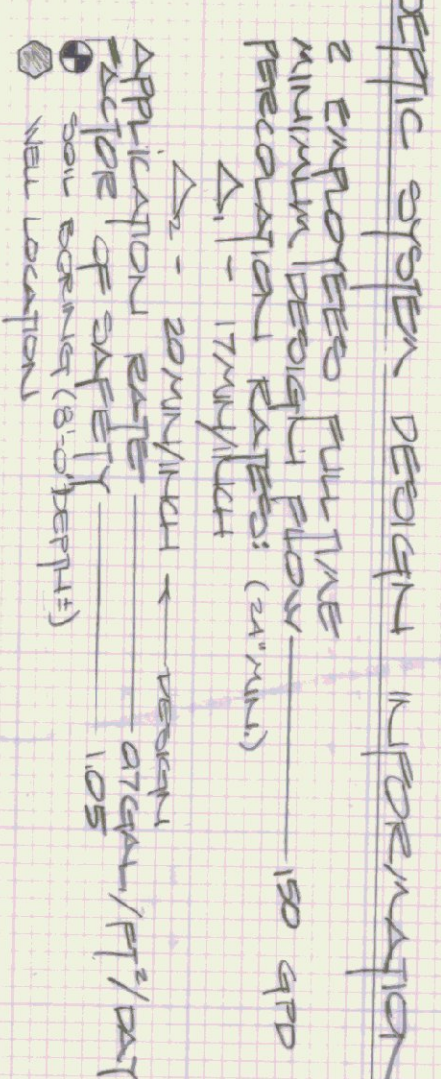
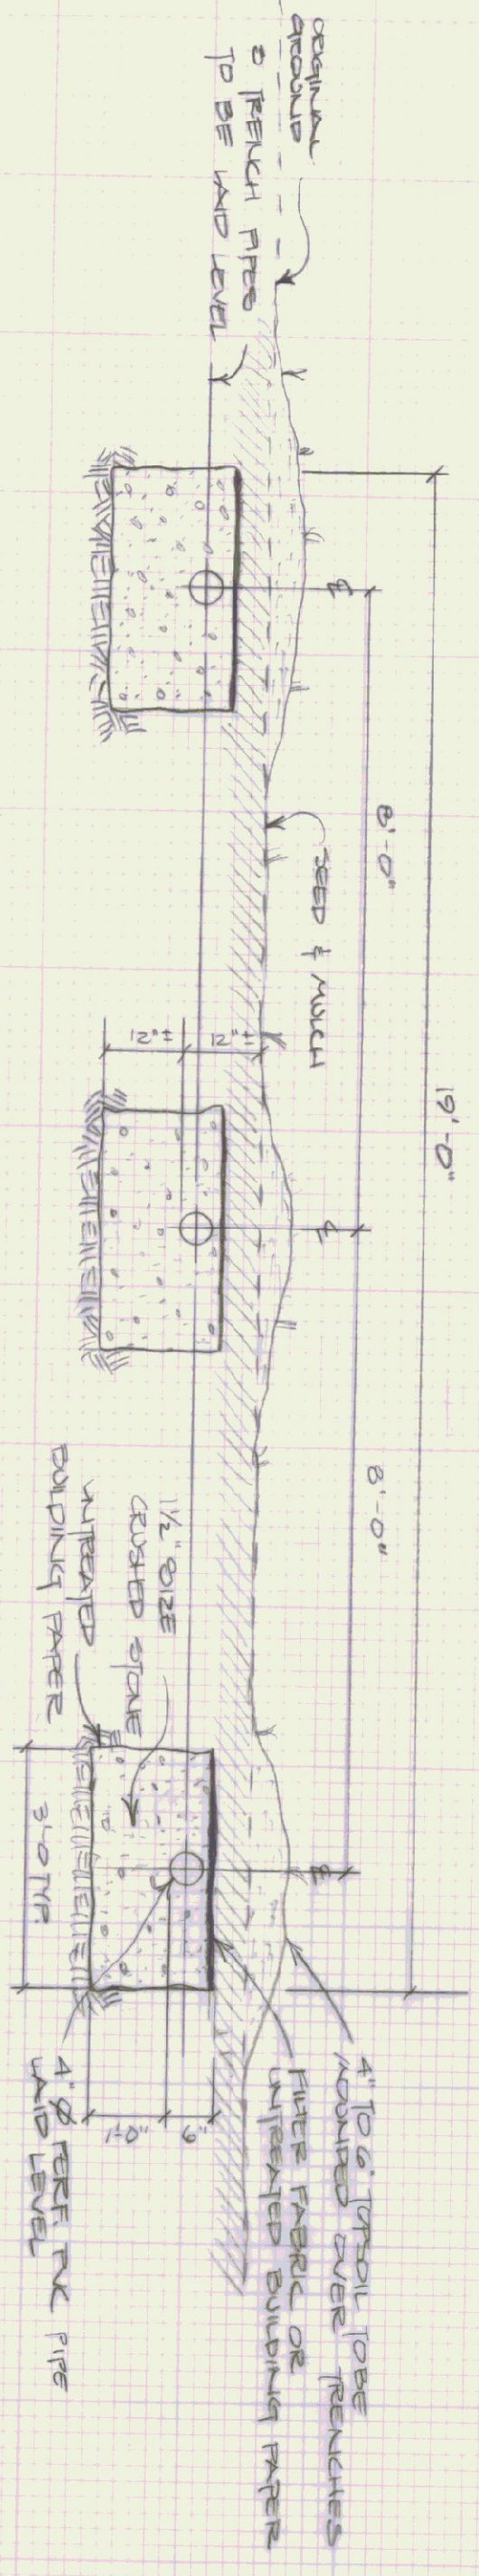
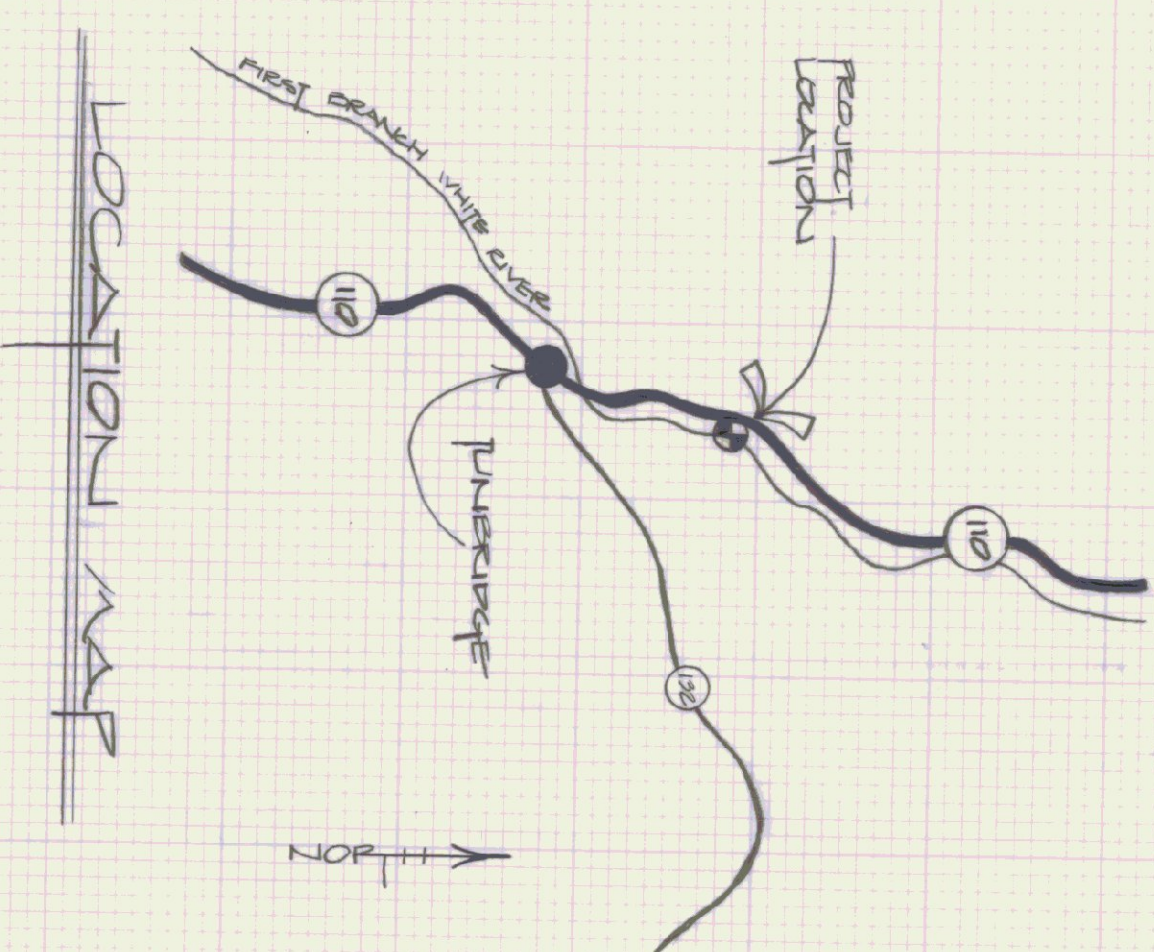


STATE OF VERMONT	
DEPARTMENT OF STATE BUILDINGS	
AGENCY OF ADMINISTRATION	
MONTPELIER, VERMONT	
SEPTIC SYSTEM PURBRIDGE GARAGE AGENCY OF REPRODUCTION PURBRIDGE VERMONT	
DATE:	SCALE:
APPROVED BY:	APPROVED BY:
DRAWN BY:	DRAWN BY:
REVISIONS:	DWG. NO.
	5-1