


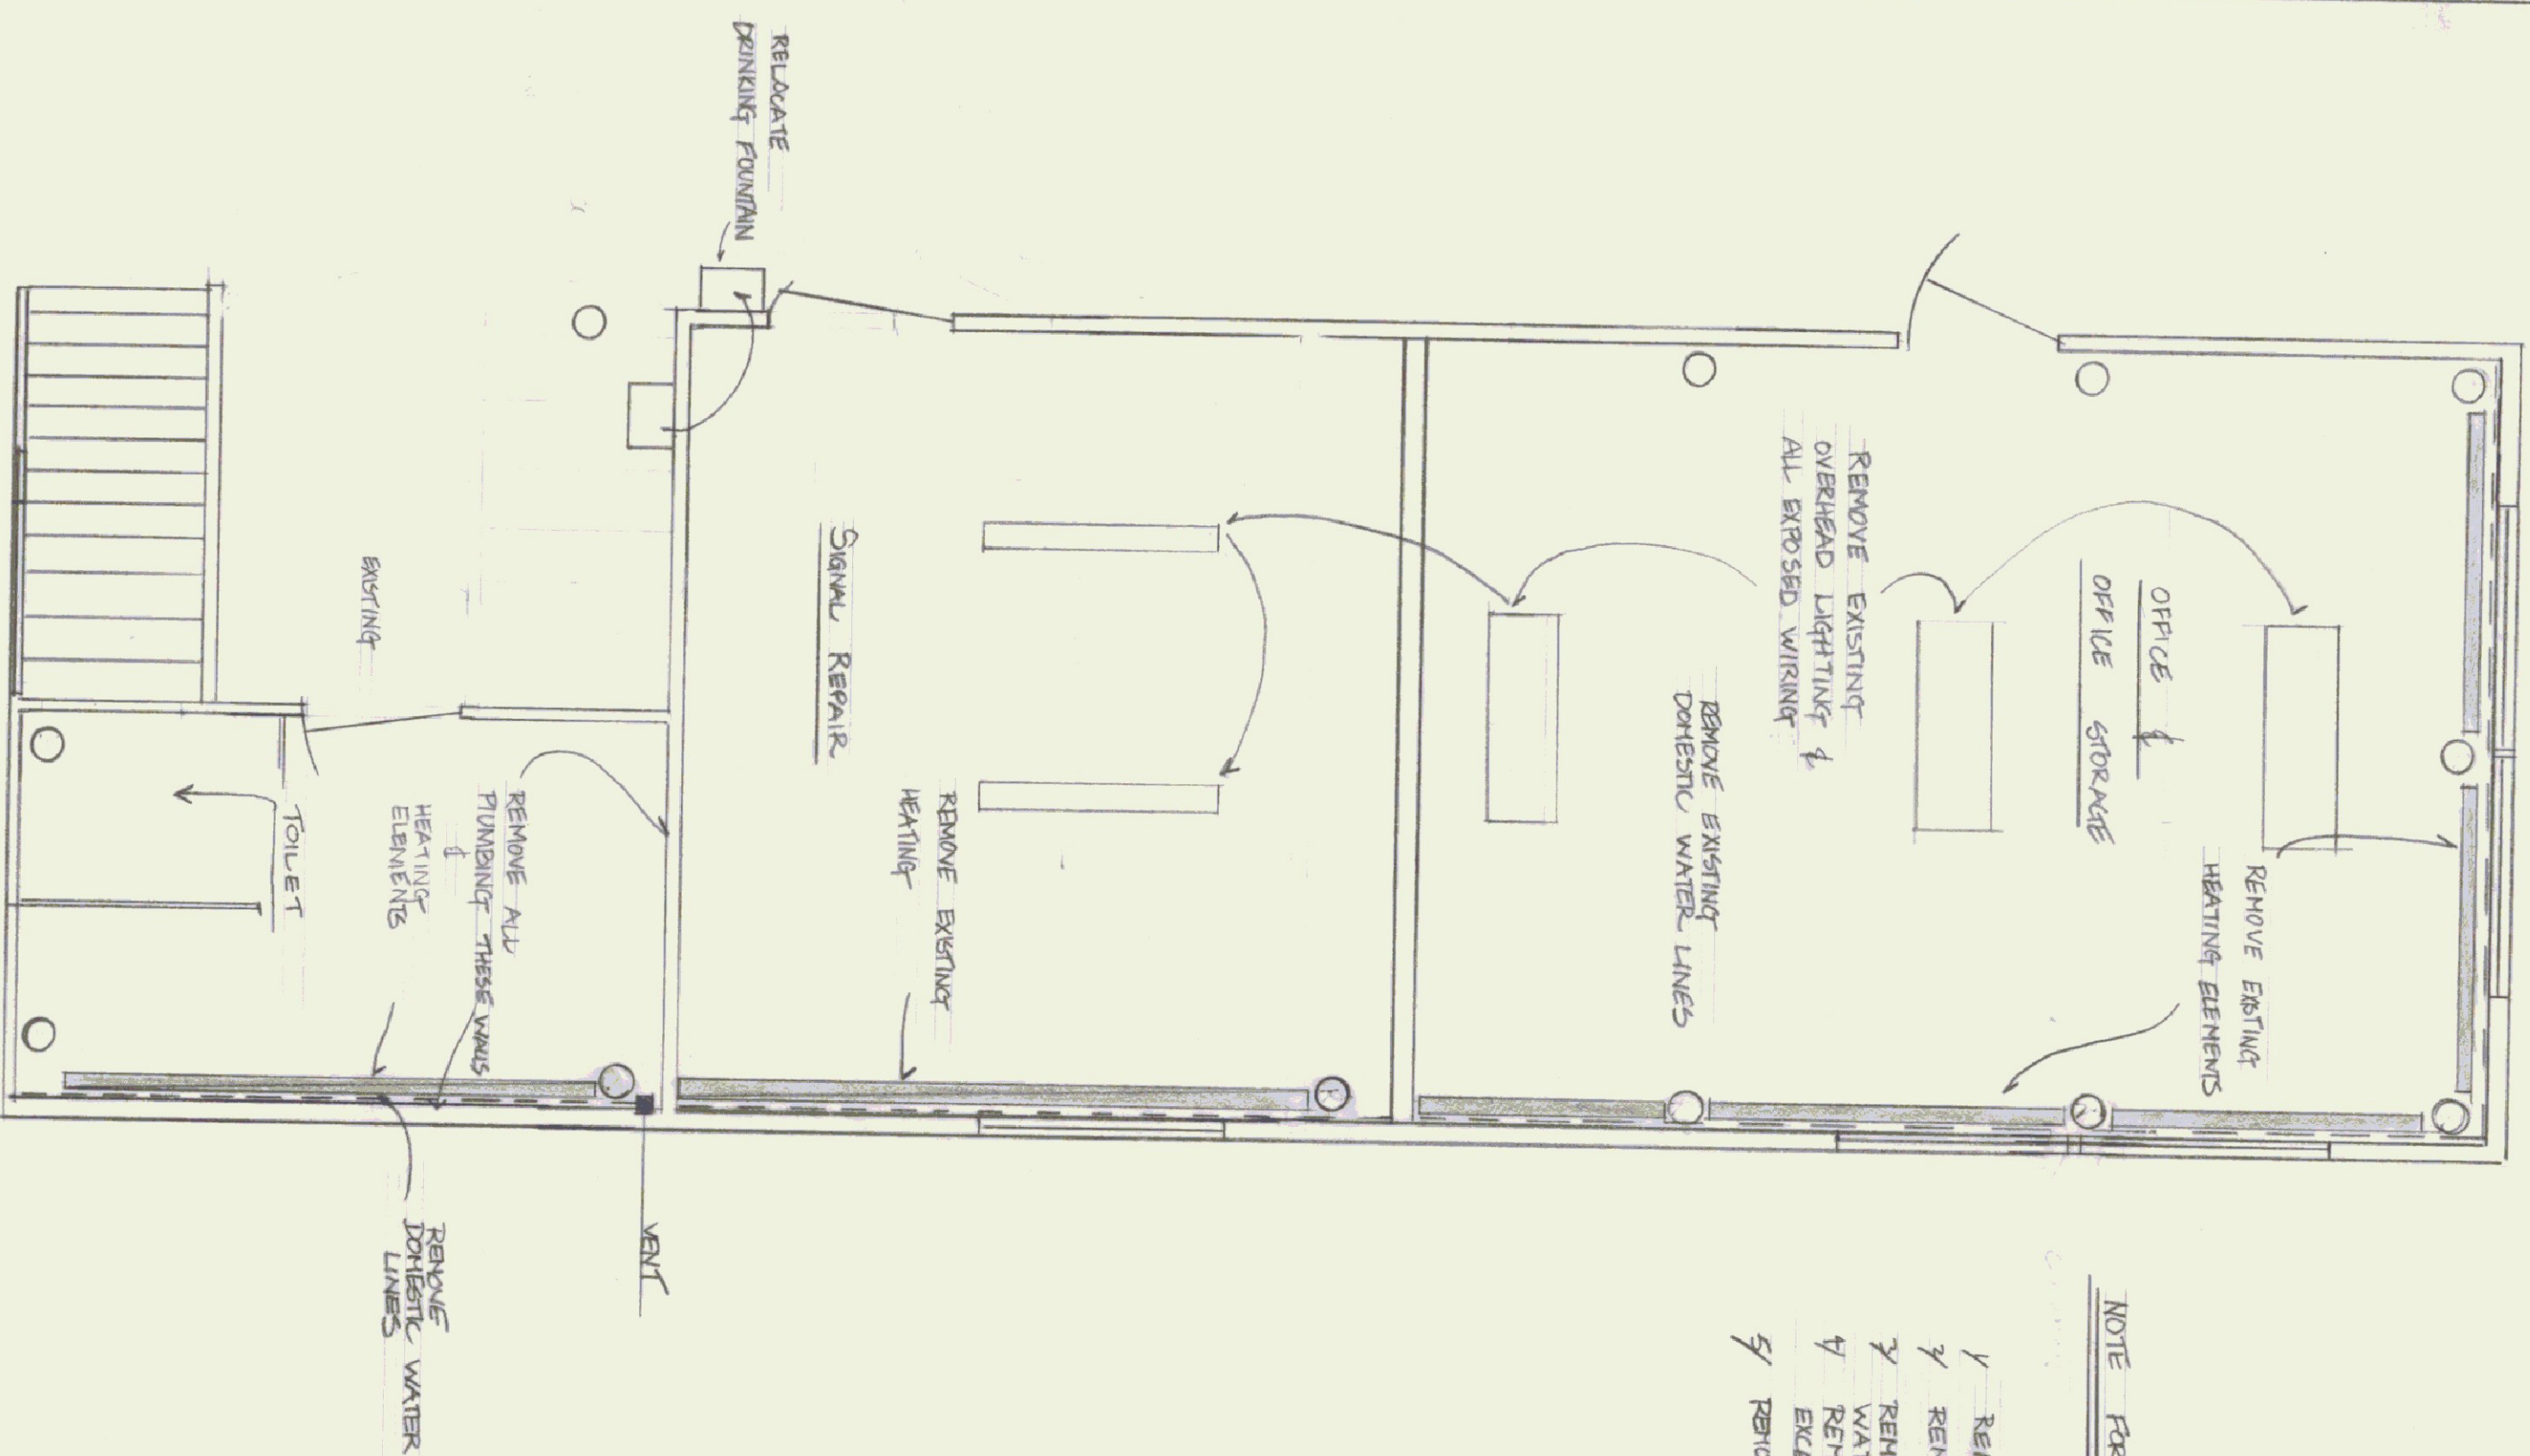

NOTE FOR OWNER


- 1 REMOVE ALL BASEBOARD & HEATING ELEMENTS.
- 2 REMOVE ALL LIGHTING & ELECTRICAL CONDUIT
- 3 REMOVE OUTSIDE WALL PERIMETER DOMESTIC WATER LINES
- 4 REMOVE EXISTING ROCK-A-WAY PARTITIONS EXCEPT TOILET AREA (OWNER TO REPAIR)
- 5 REMOVE & RELOCATE DRAINING PUMP/IN

CONTRACTOR

NOTE:

- 1 ALL SHEETROCK TO BE FASTENED WITH SCREWS.
- 2 ⑤ - SAVE COLUMN
- 3 ⑧ - REMOVE COLUMNS (OWNER TO REPAIR) ADD ADDITIONAL 2x6 STUDS
- 4 5x6 (6) WINDOWS NOT IN THIS CONTRACT FRAMING ONLY.
- 5 FIVE (5) DOORS, FRAMES, & BUTTS TO BE FURNISHED BY OTHER & INSTALLED BY CONTRACTOR (7 3/4" FRAMES)
- 6 CONTRACTOR TO TAKE & REPAIR SHEETROCK FOR FRAMING BY OWNER.
- 7 CONTRACTOR TO INSTALL ELECTRICAL CONDUIT AS FOLLOWS:
8 CEILING LIGHTS
12 WALL OUTLETS.
- 9 FRAME & SHEETROCK WALL OVER OFFICE AREA W/ FIRE CODE SHEETROCK, SHOP FACE ONLY. (APPROX. 400 sq. ft.)
- 10 INSULATE ALL CEILING W/ R-20 INSULATE ALL EXTERIOR WALLS W/ R-19 INSULATE ALL INTERIOR WALLS W/ R-11

NOTE: FRAME W/ 2x12 JOISTS 3/4" PLYWOOD TOP SURFACE 5/8 FIRE CODE SHEETROCK BELOW

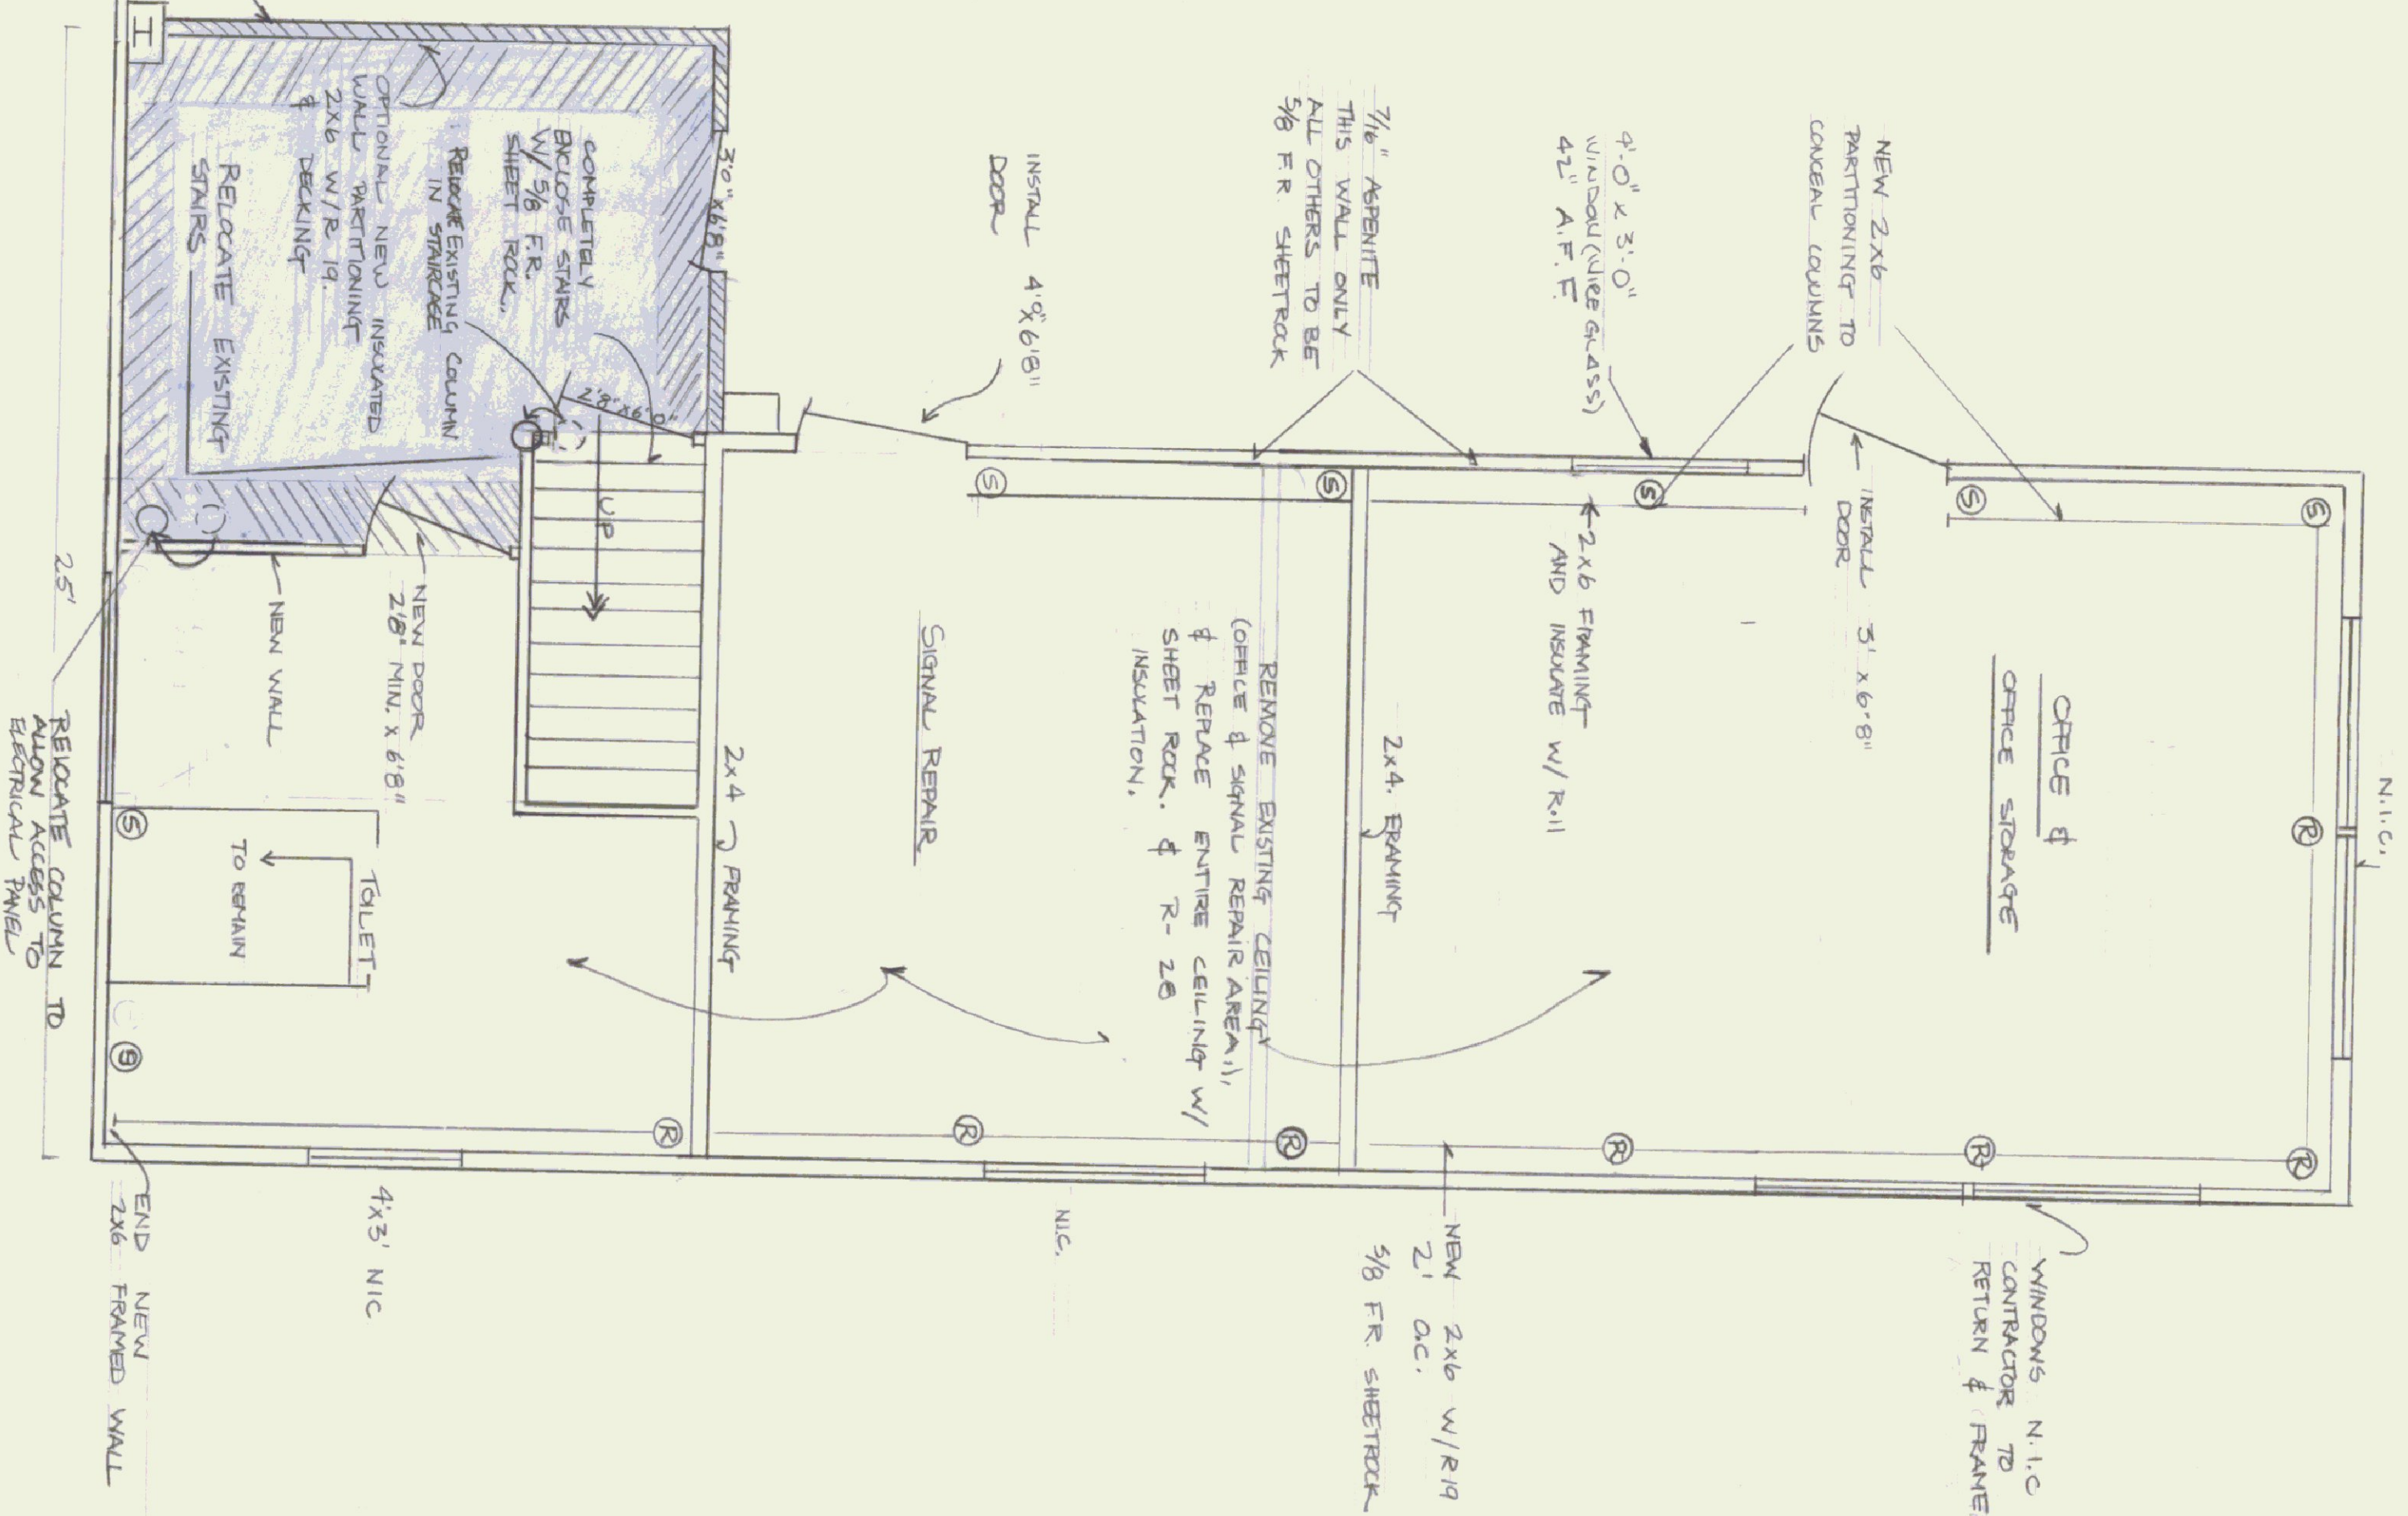

REVISED:
12 NOV 81 HES

OCT. 26, 1981

AGENCY OF TRANSPORTATION

TRAFFIC SHOP - BERLIN, VT.

SCALE 1/4" = 1'0"

TRANS. LOCATION