
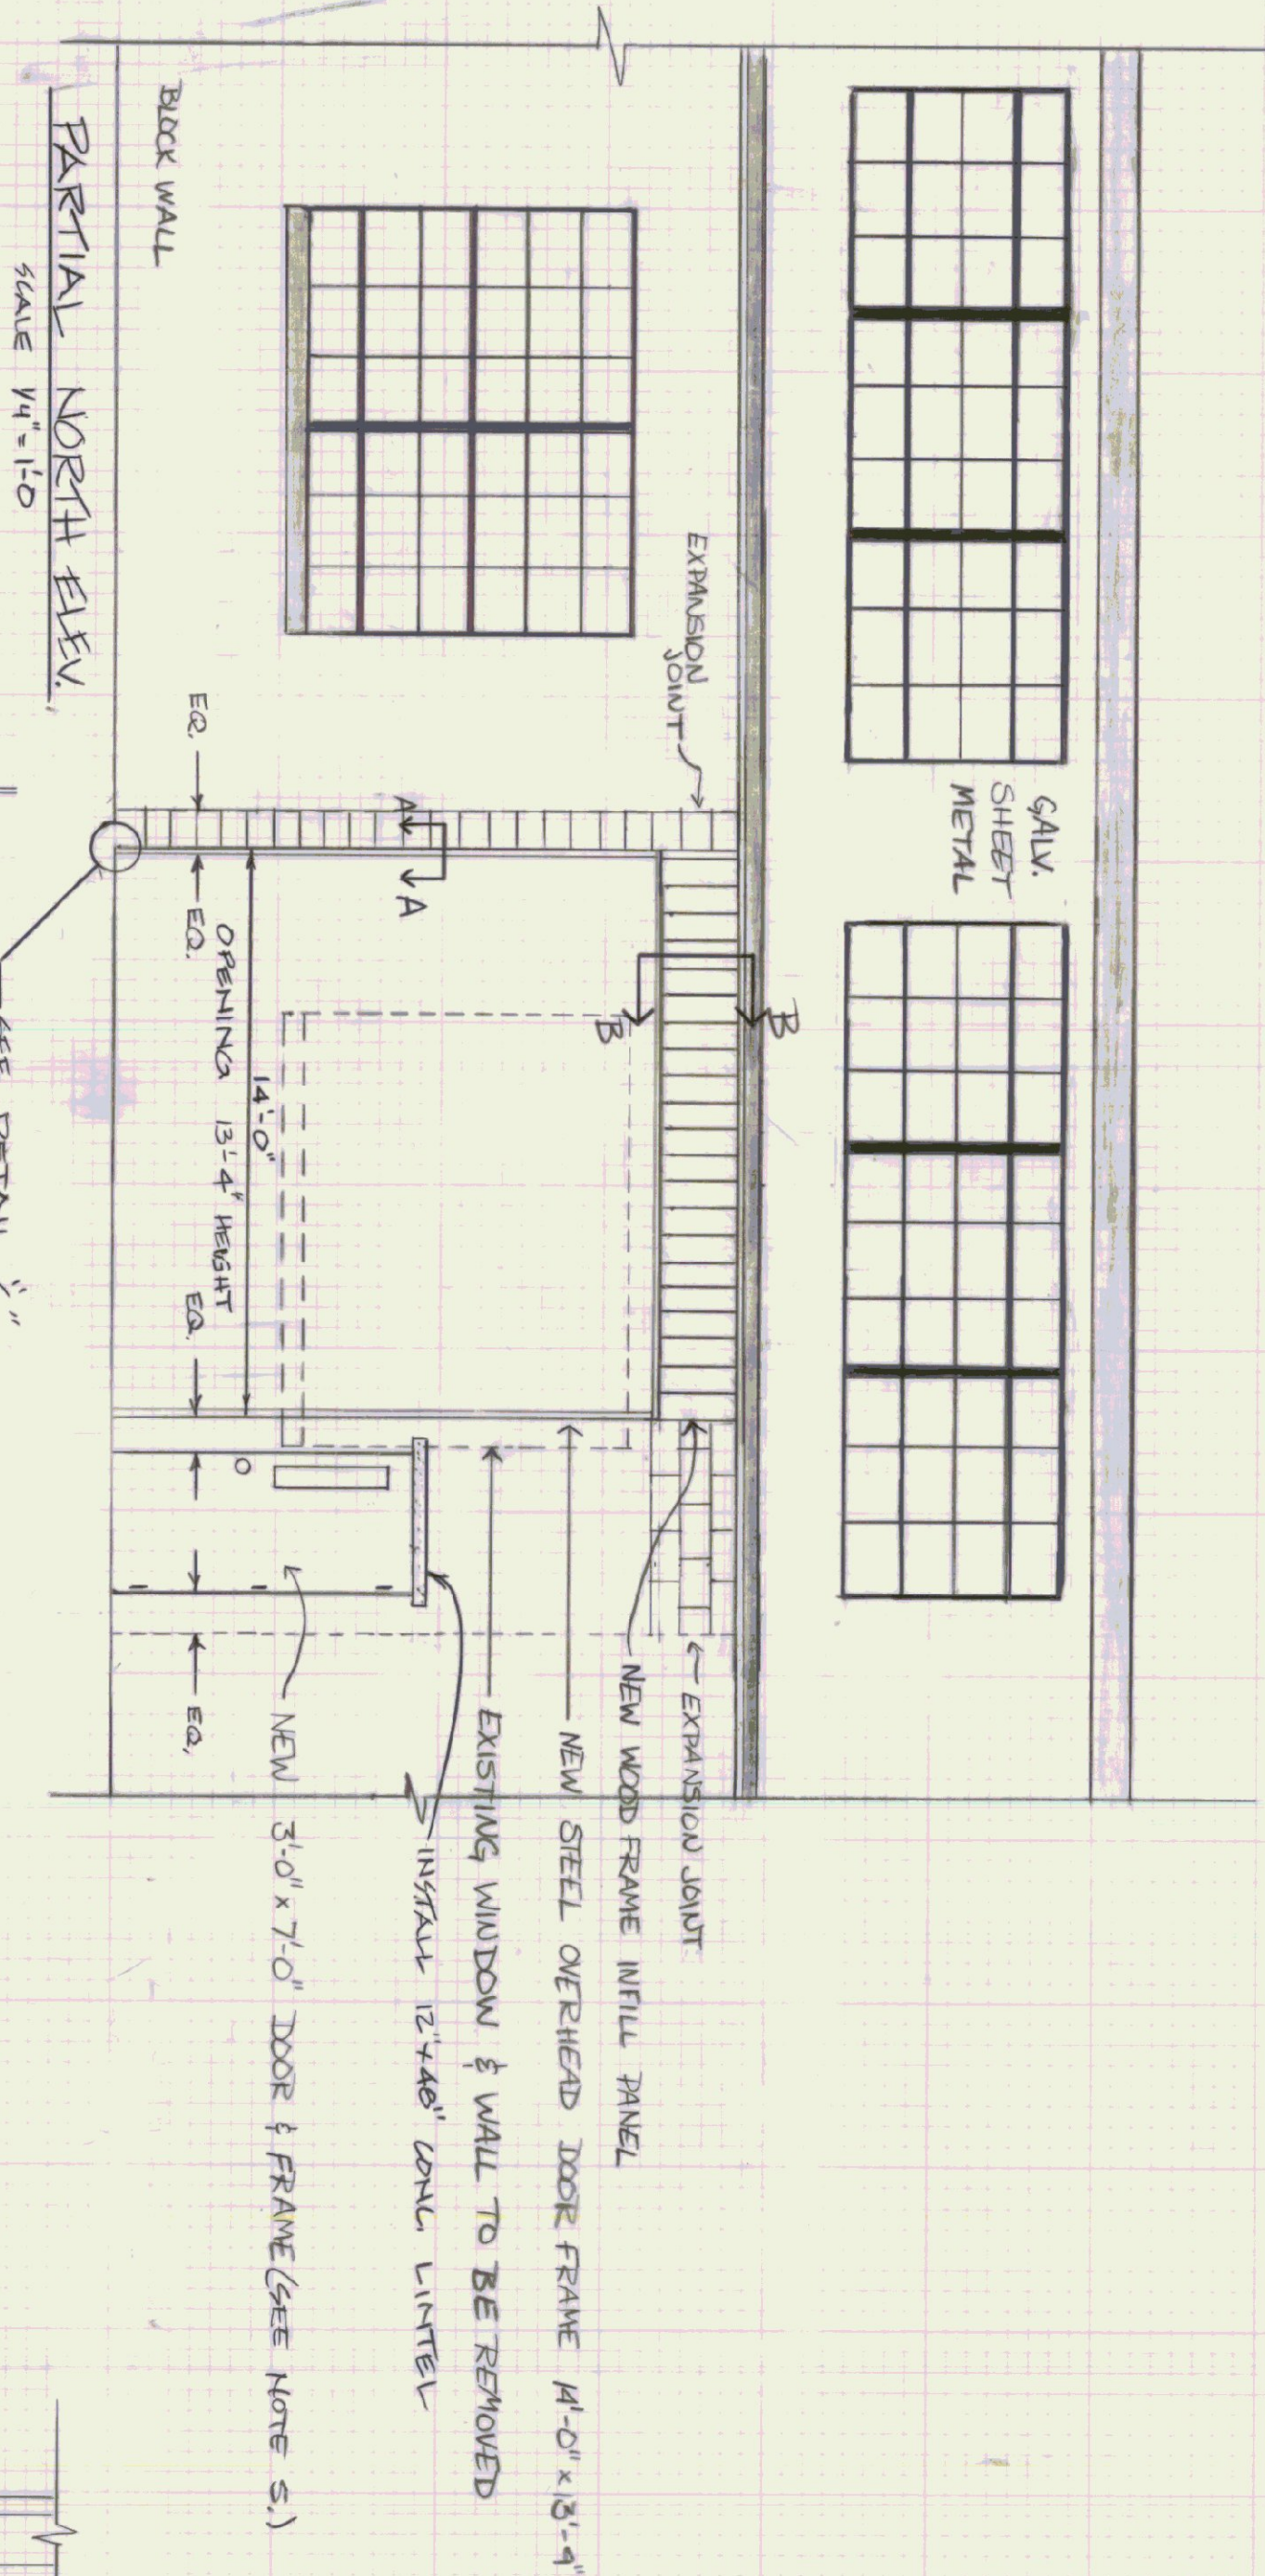
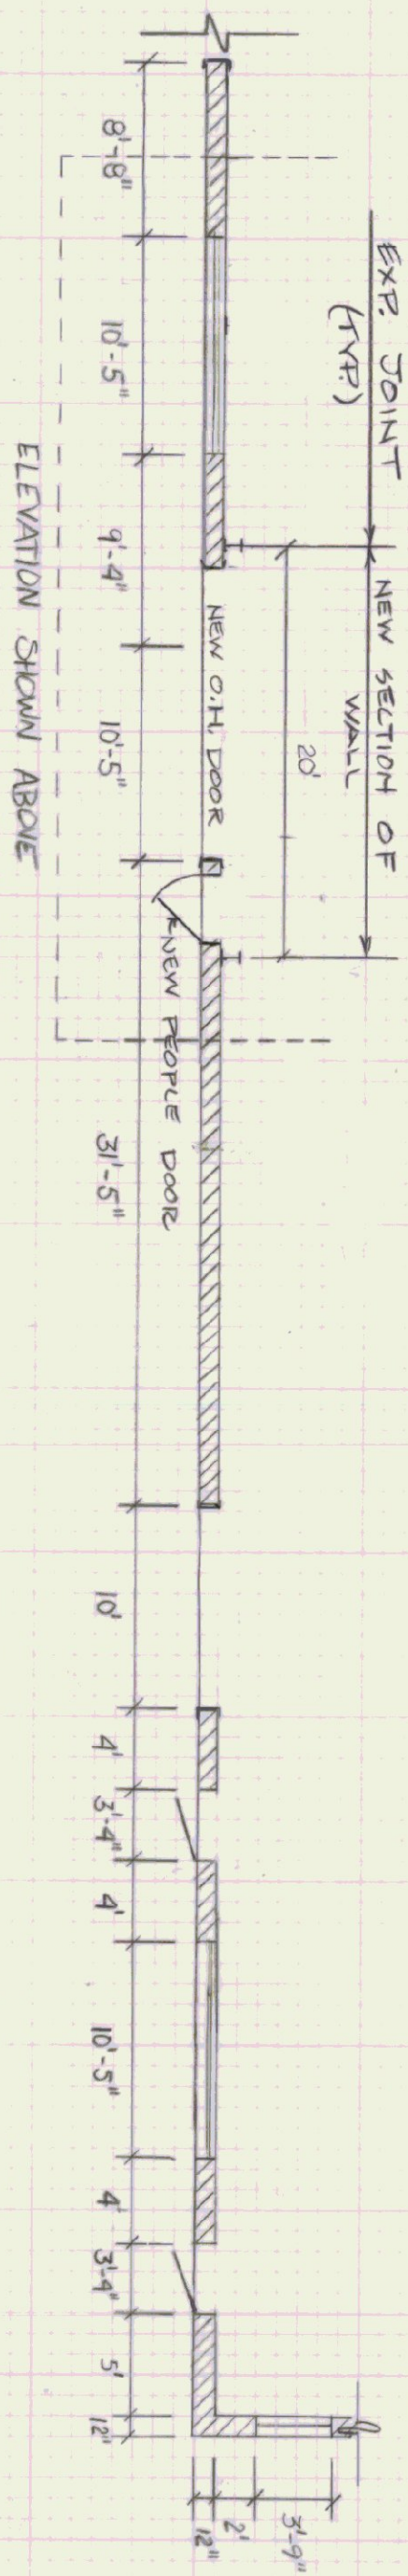
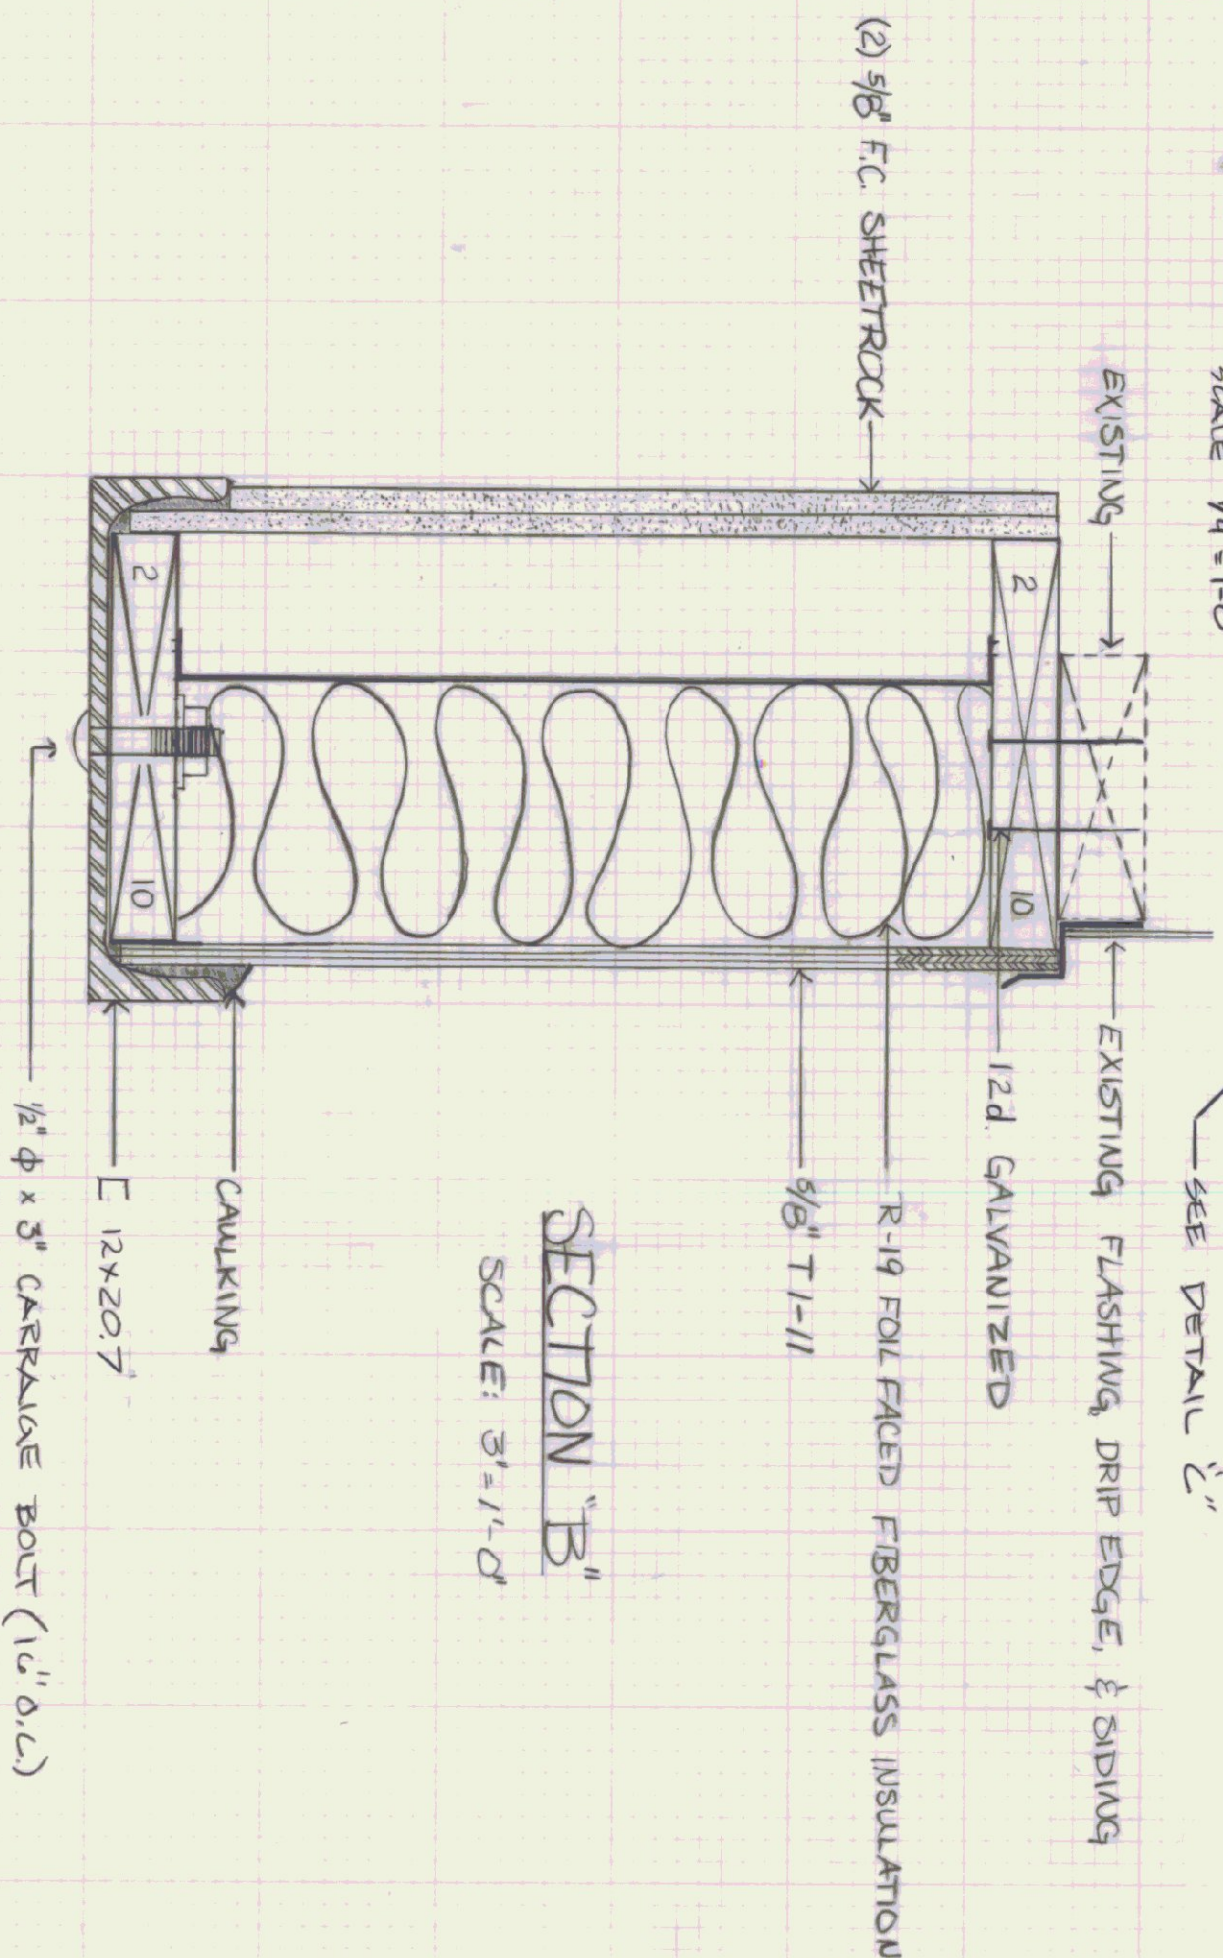



EXISTING CONDITIONS:

1. CONTRACTOR TO REMOVE & DISPOSE OF EXISTING WINDOW
2. CONTRACTOR TO REMOVE & DISPOSE OF BLOCK WALL BETWEEN EXPANSION JOINTS AS INDICATED
3. CONTRACTOR MAY RE-USE EXISTING COLUMN CLIPS
4. AIR LINES AND ELECTRICAL CONDUIT WILL BE REMOVED BY OTHERS

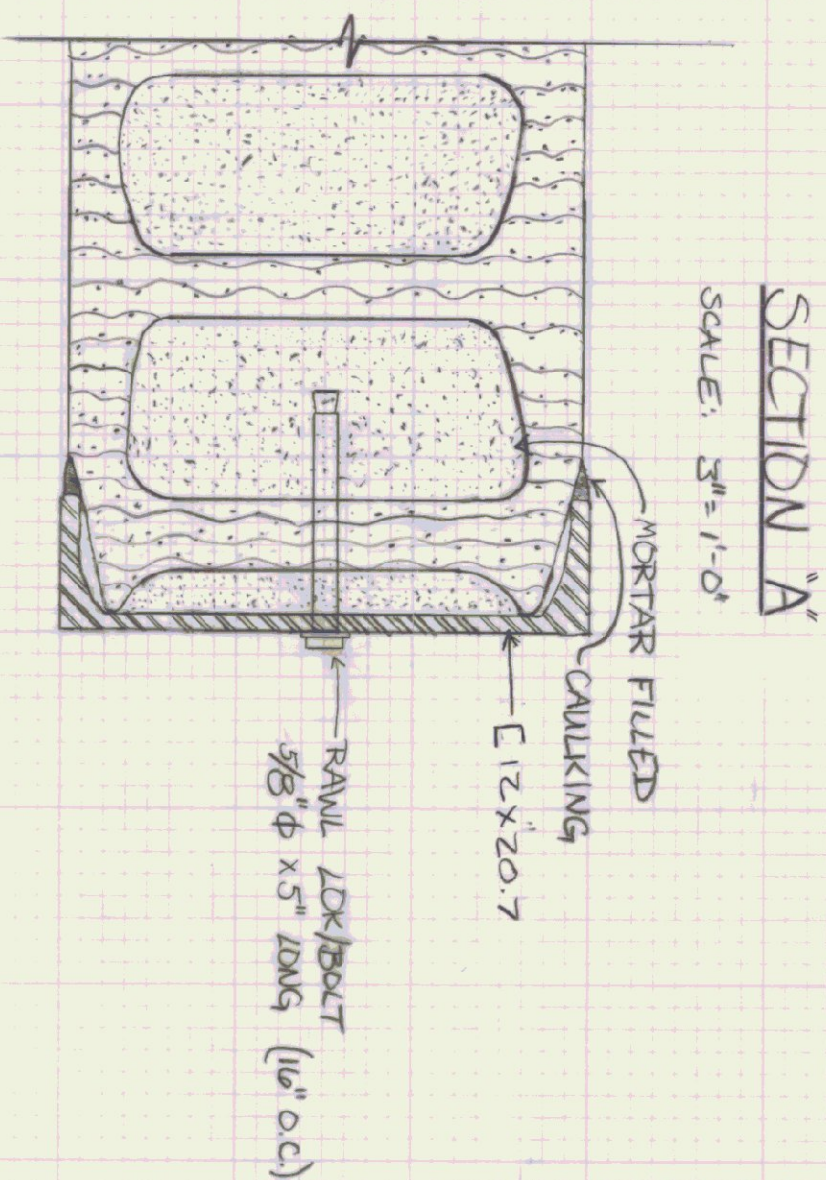

CONSTRUCTION NOTES:

1. PROVIDE NEW STEEL CHANNEL OVERHEAD DOORFRAME, C12x20.7 (12" x 2.94" x .28")
2. CONSTRUCT NEW 12" MASONRY BLOCK WALL (FILL ALL BLOCK VOIDS WITH MORTAR)
3. CONSTRUCT 2"x10" WOOD FRAME INFILL PANEL
 - A. 5/8" T-11 EXTERIOR SURFACE
 - B. 3/8" F.C. SHEETROCK (2 LAYERS) INTERIOR
 - C. 6" (R-19) FIBERGLASS INSULATION
 - D. PROVIDE NEW METAL FLASHING (INFILL PANEL)
4. PROVIDE NEW INSULATED GLASS DOOR (18 GA) WITH 100 SQ. INCHES GLASS & SS KICKPLATE
5. REMOVE NEW RIONEER DOOR AND FRAME (OR EQUAL) DOOR TO BE 3'x7'x13 3/4" (18 GA) SERIES HT POLY. INSULATED w/100'd GLASS & S.S. KICK PLATE. FRAME TO BE 3'x7' SERIES F-10 w/ PERIMETER INSULATION STEPS. BUTT 1 1/2" HINGES w/ NON REMOVABLE PINS. (1 1/2" x 1 1/2") CLOSER TO BE A (SAGEHIT 1250XTB) BACK CHECK.)
6. NEW OVERHEAD DOOR BY OTHERS.
7. DURA-WALL EVERY 3rd COURSE IN NEW BLOCKS.
8. PAINTING BY OTHERS.

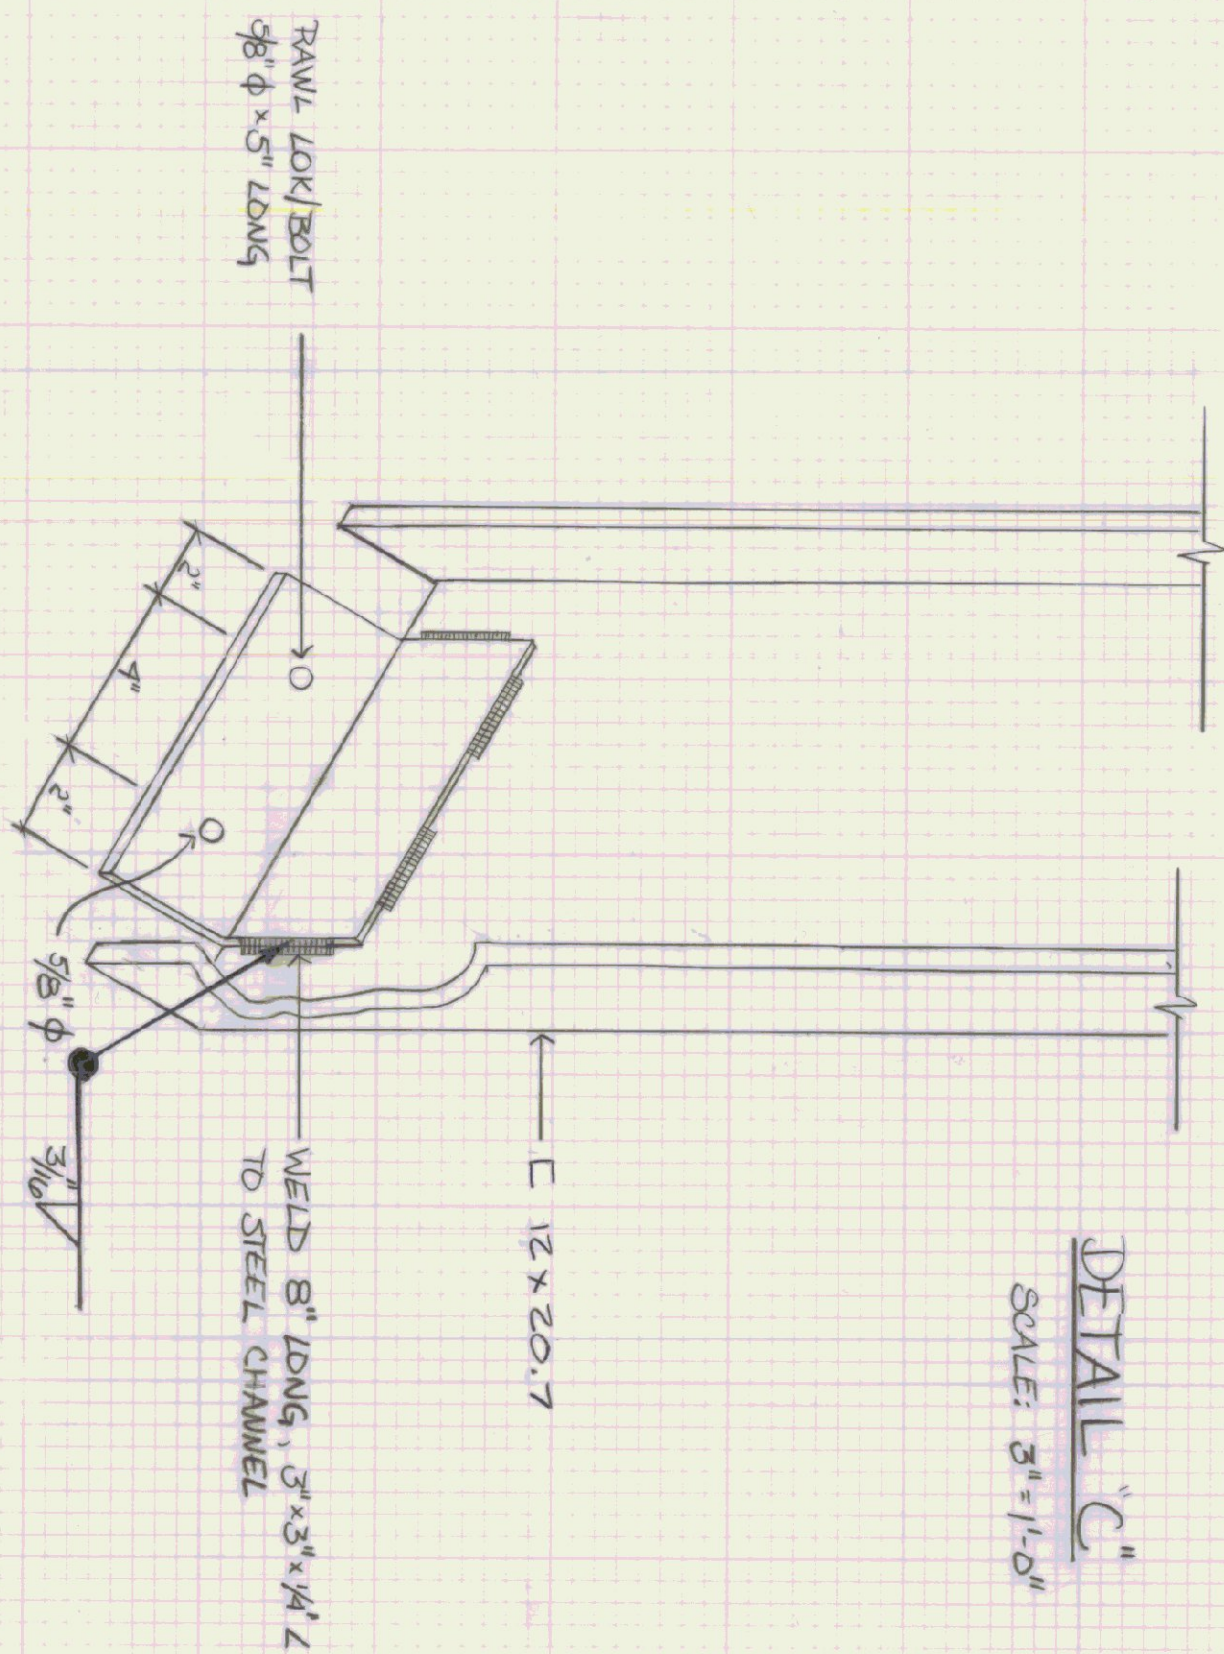

STATE OF VERMONT			
DEPARTMENT OF STATE BUILDINGS			
AGENCY OF ADMINISTRATION			
MONTPELIER.			
AGENCY OF TRANSPORTATION			
CENTRAL HIGHWAY GARAGE			
BERLIN			
DATE: 2 JULY 1986		SCALE: AS NOTED	
DRAWN BY: M. INCERPI		REVISIONS:	
APPROVED BY: [Signature]		DWG. NO. S-1	
		VERMONT	
		1 of 1	