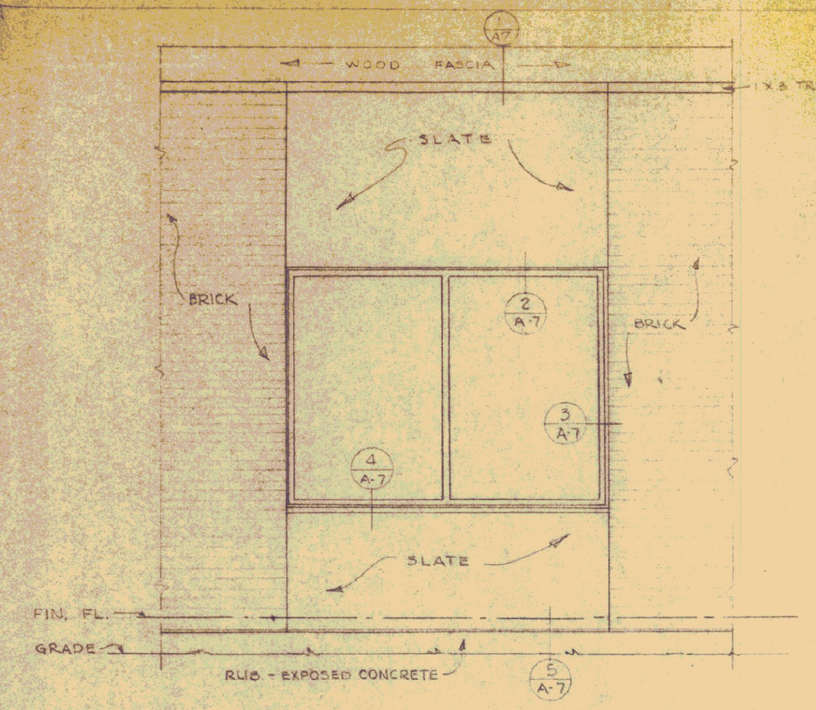

WINDOW ELEVATION
SCALE: 1/2" = 1'-0"

ALT. No. 4
OMIT SLATE SPANDRELS AT WINDOWS AND SUBSTITUTE GLASWELD (U.S. PLYWOOD) EXTERIOR 1/8" FACING OVER 1/2" PLYWOOD-SLATE 4 B 12 OR RHINE SAND.

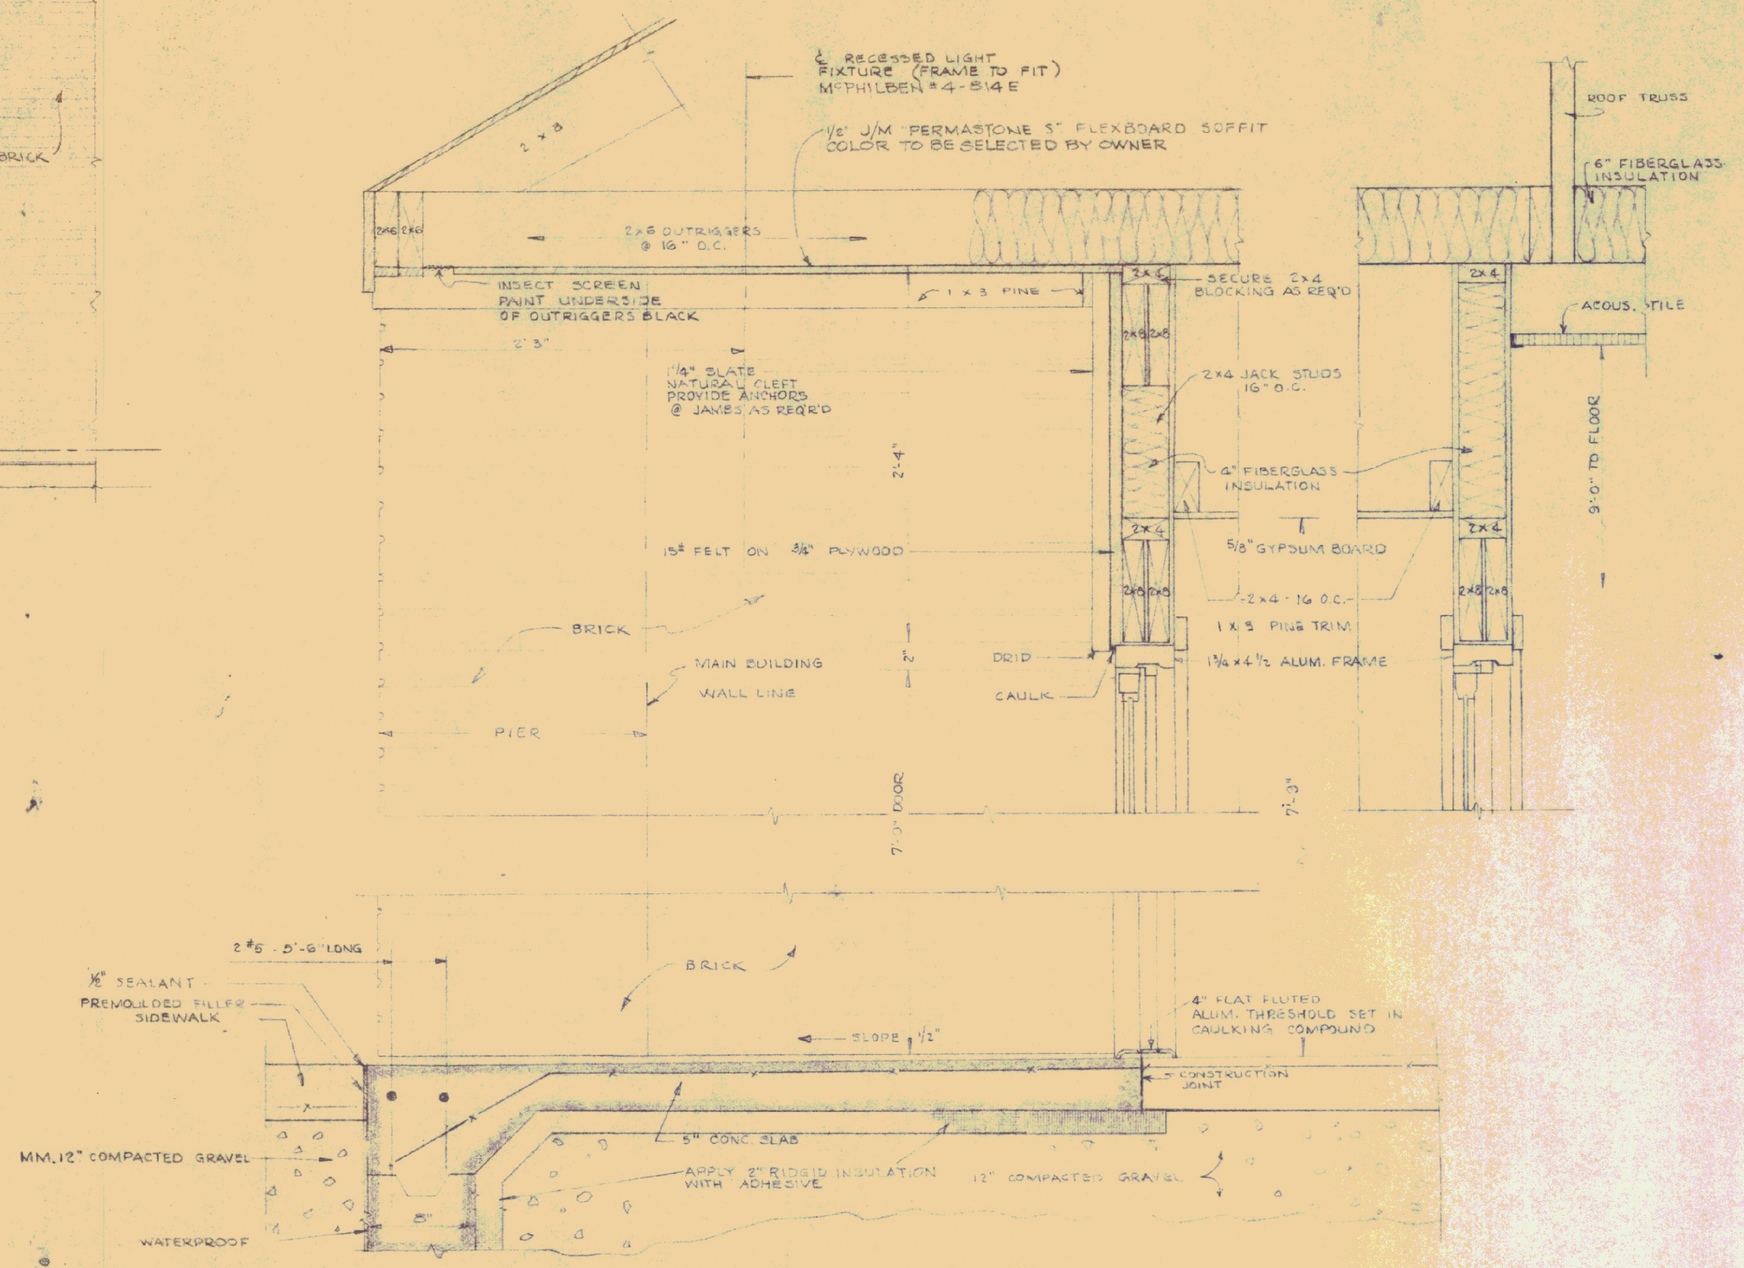

DETAILS
SECTION THRU MAIN ENTRANCE (1/A8)
SCALE: 1 1/2" = 1'-0"

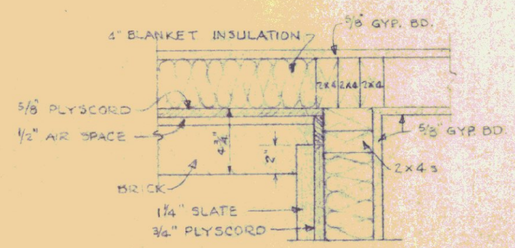

SECTION THRU DOOR SPANDREL (2/A8)
SCALE 1 1/2" = 1'-0"

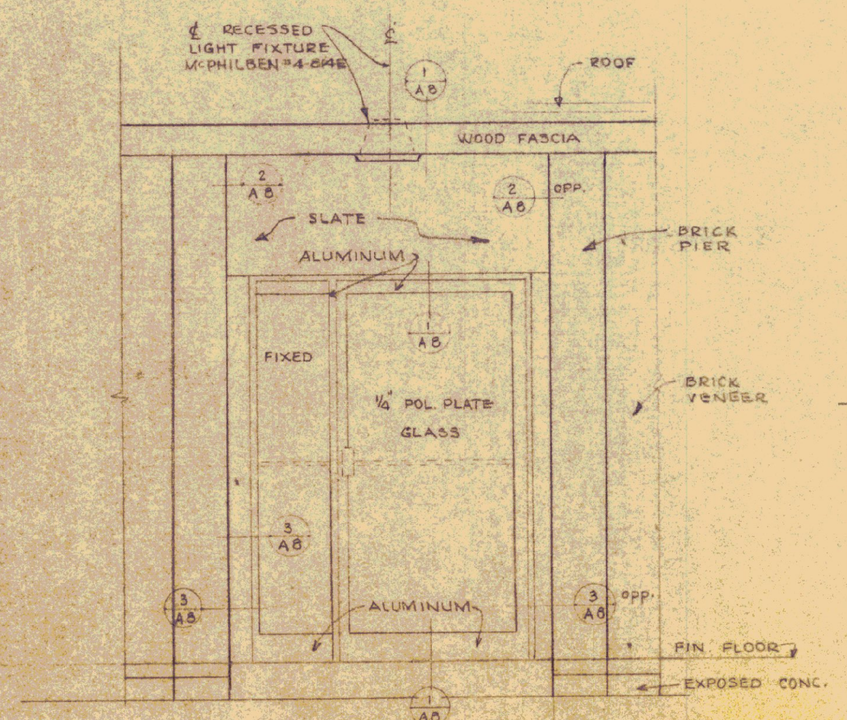

ENTRANCE ELEVATION
SCALE 1/2" = 1'-0"

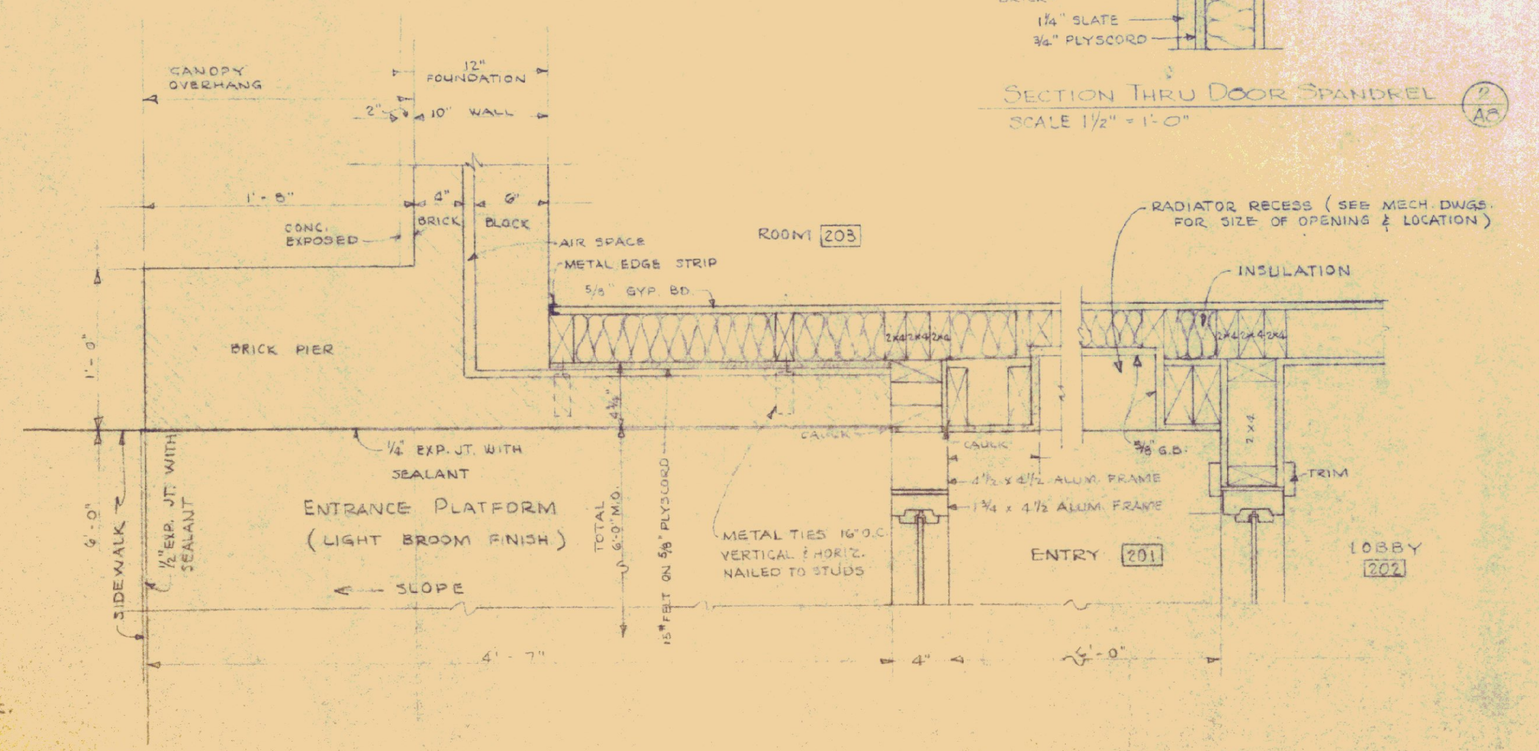

HALF PLAN - MAIN ENTRANCE (3/A8)
SCALE 1 1/2" = 1'-0"

REVISIONS		
REVISION	BY	DATE

STATE OF VERMONT
STATE BUILDINGS DIVISION
DEPARTMENT OF ADMINISTRATION
MONTPELIER, VERMONT

ST. JOHNSBURY OFFICE BUILDING

Main Entrance Details

DATE:	DESIGNED BY:	CHECKED BY: TJS	DWG. NO. A·8
DRAWN BY: P.W.	APPROVED BY:	DATE: 6/20/72	9 OF 17