



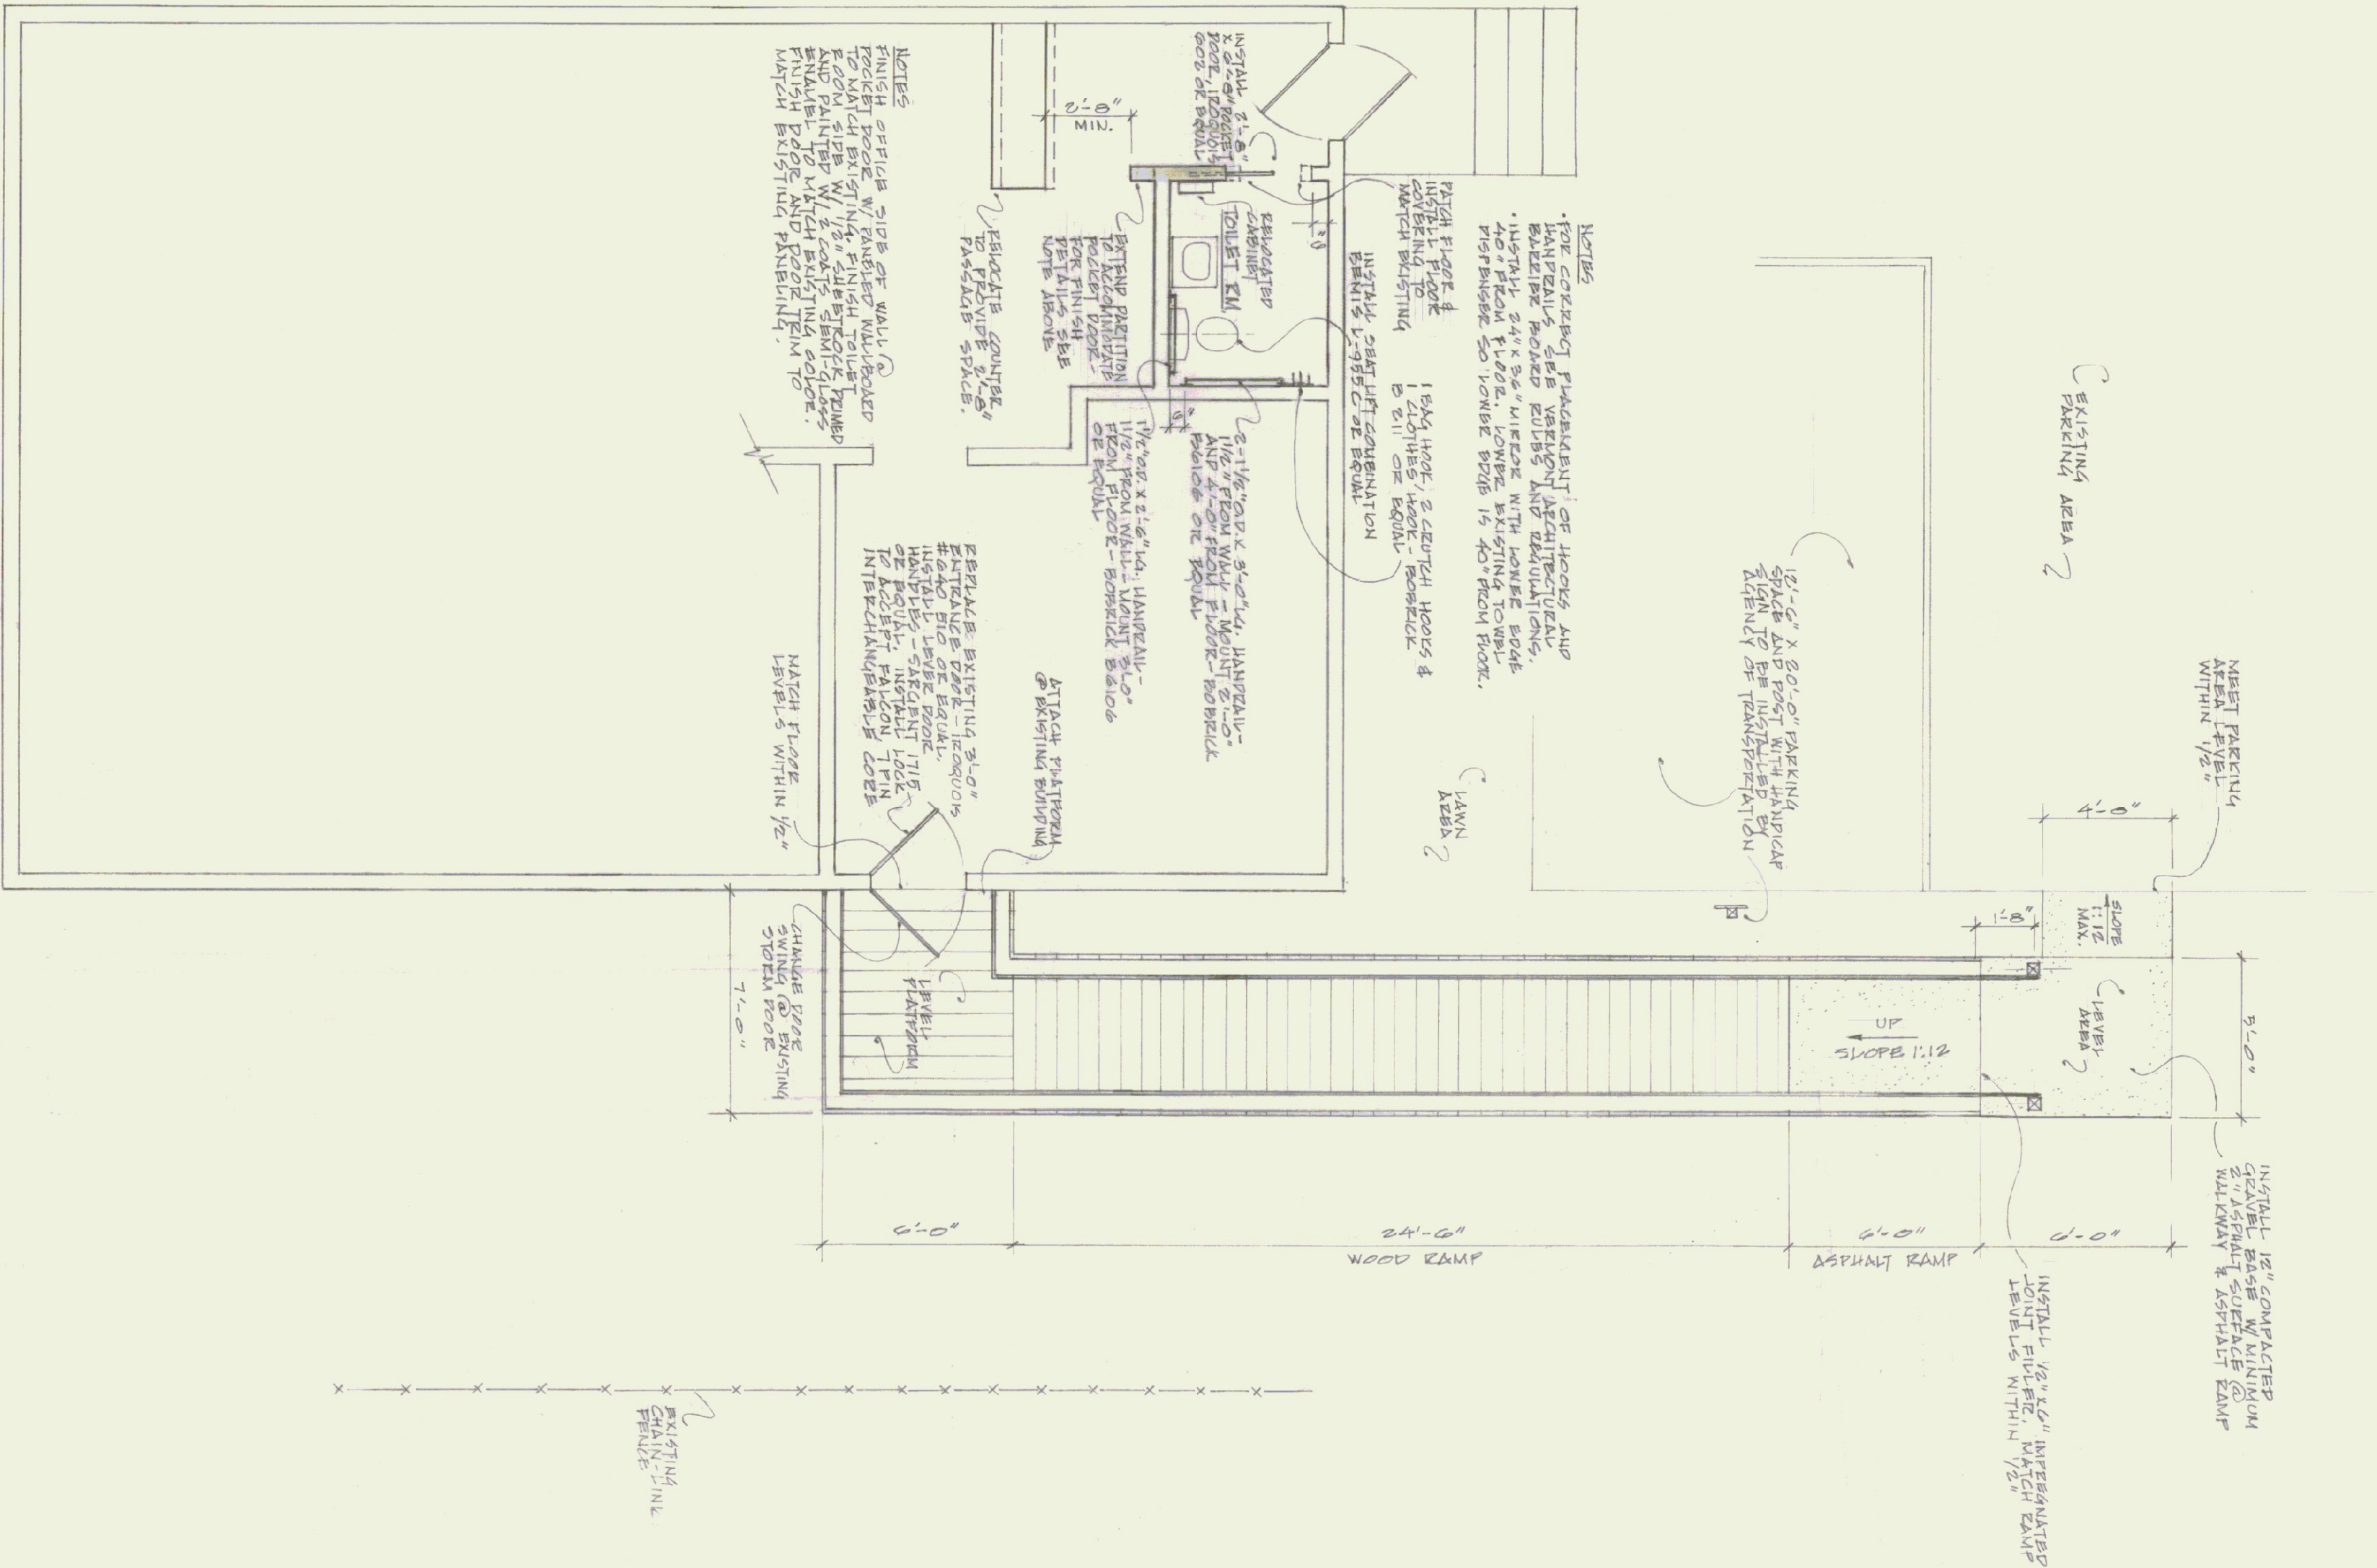


PLAN @ ENTRANCE RAMP & TOILET ROOM
1/4" = 1'-0"


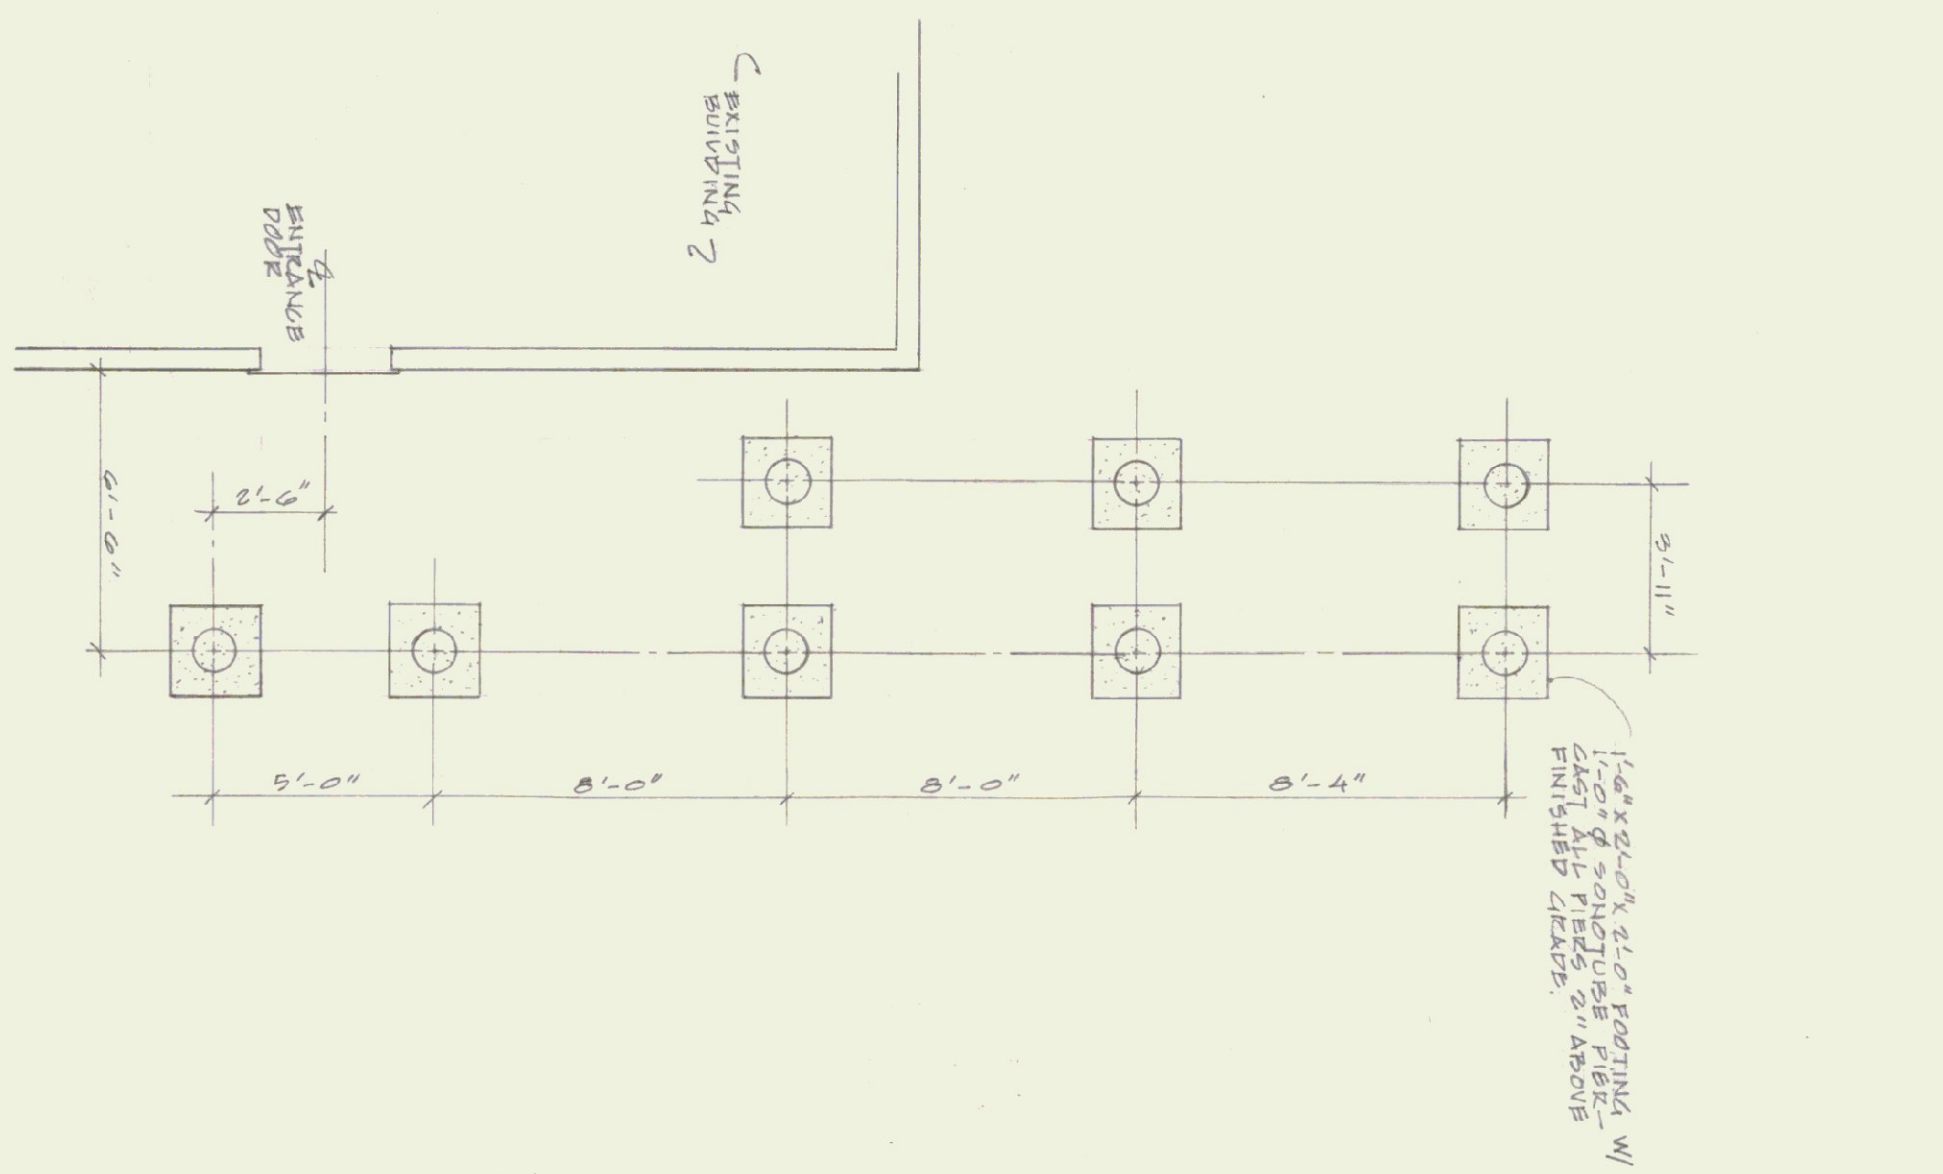


PLAN @ PIER FOUNDATION
1/4" = 1'-0"

ELEVATION @ RAMP & SIDE ENTRANCE
1/4" = 1'-0"

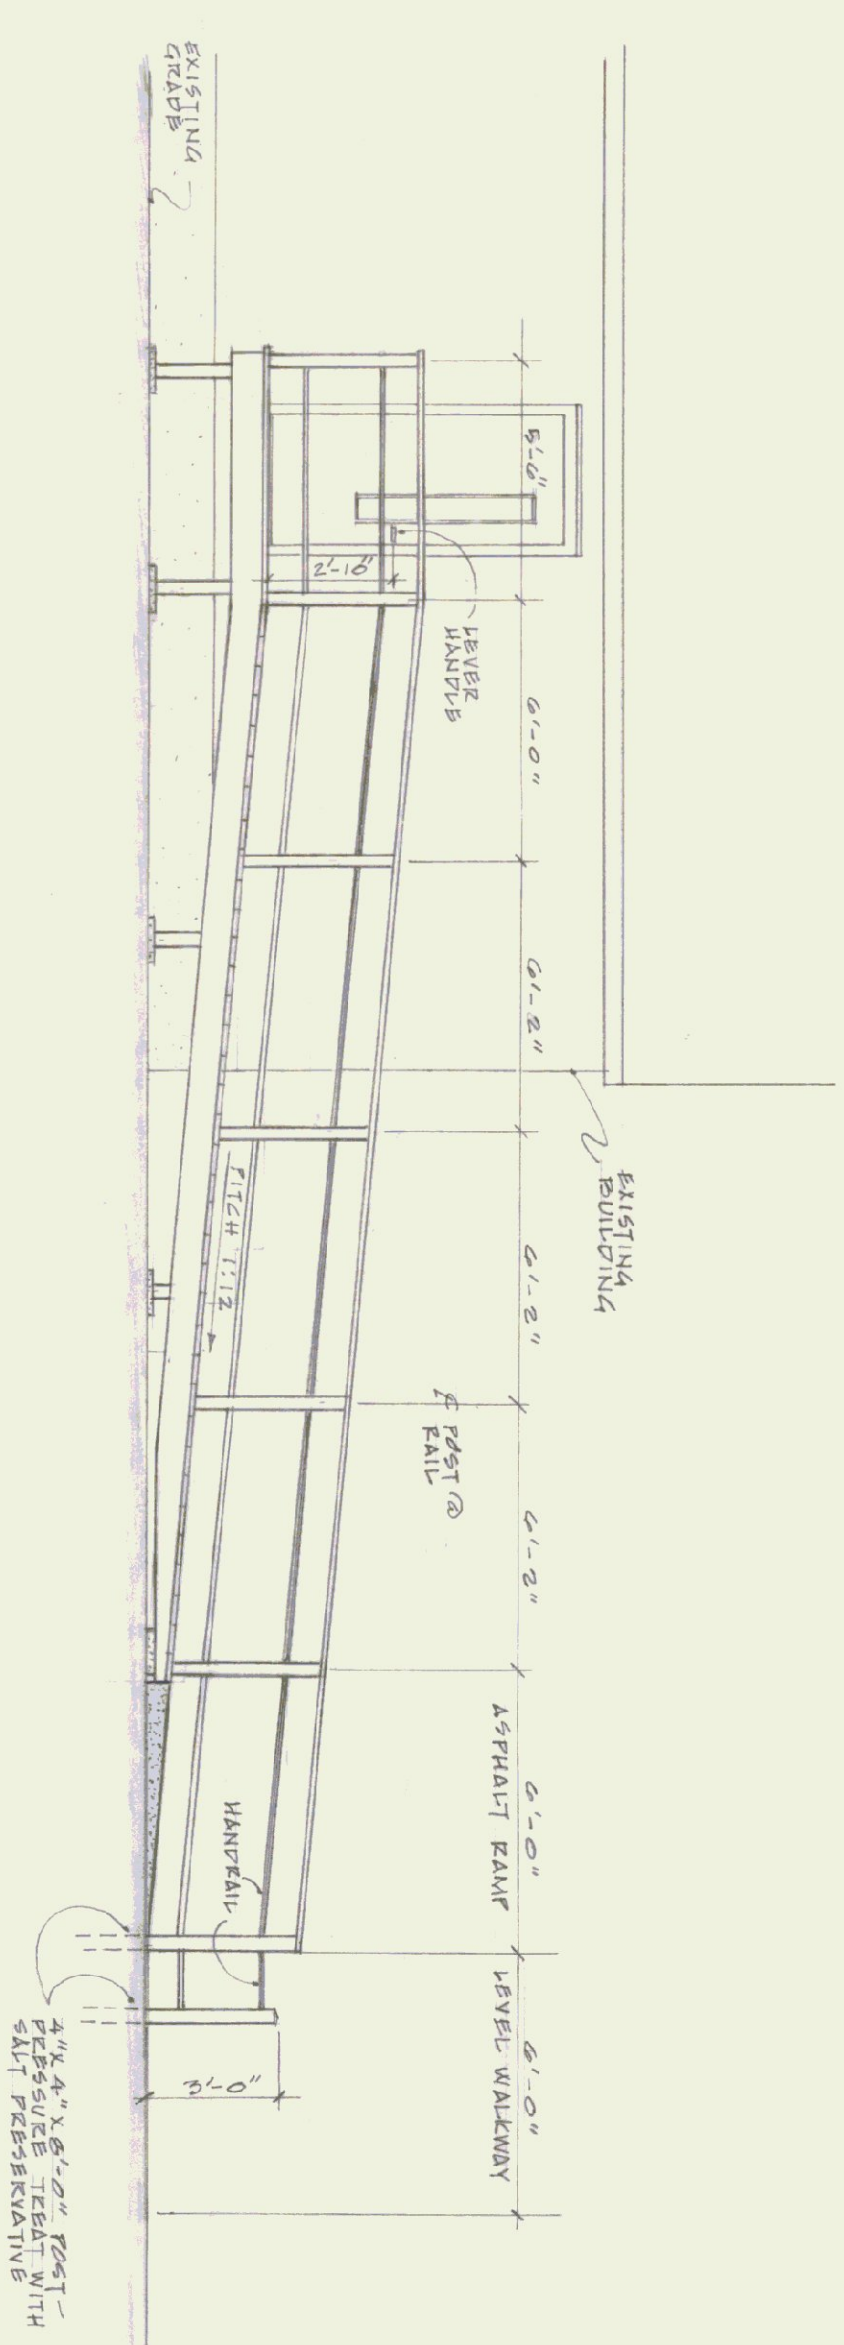

- NOTES
1. ALL EXTERIOR WOOD SHALL HAVE TWO COATS OF "WOODPINE PRESERVATIVE"
 2. BEFORE CONSTRUCTION AND ONE COAT AFTER CONSTRUCTION. STAIN SHALL BE WITH "WOODPINE" APPROXIMATELY EQUAL TO "WOODPINE" FOR COLOR MATCHING.
 3. ALL PINE, SPRUCE AND FIR TO BE PAINTED WITH TWO COATS "PRIM & FINISH" BY OWNER
 4. STAIN EXTERIOR DOOR TO MATCH BUILDING DOOR. APPLY TWO COATS POLYURETHANE
 5. PRIME STEEL HANDRAILS W/ ZINC CHROMATE METAL PRIMER PRIMER TO APPLICATION OF TWO COATS OF ALKID PAINT

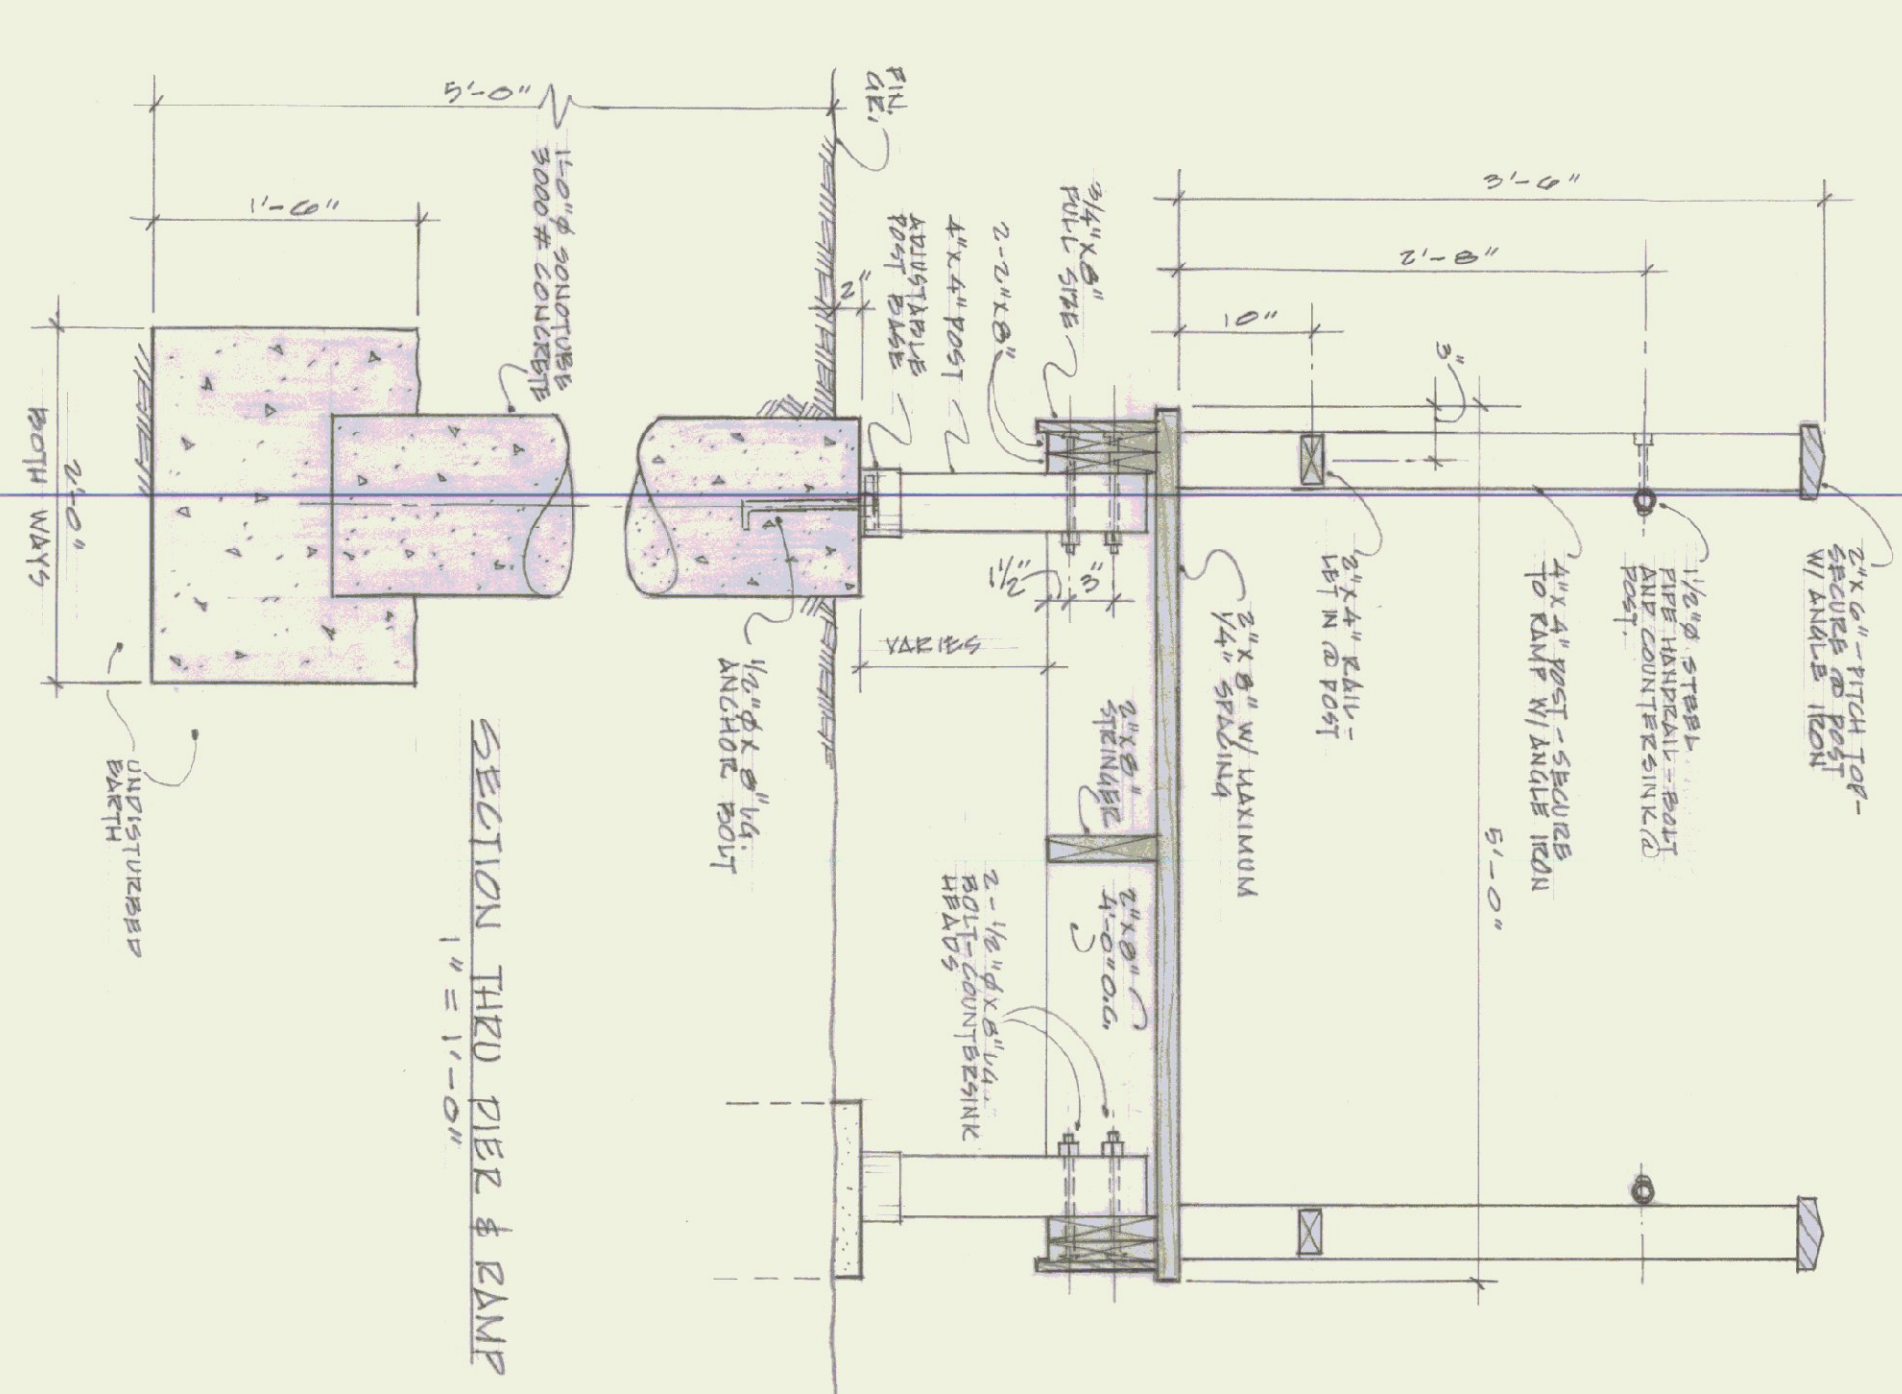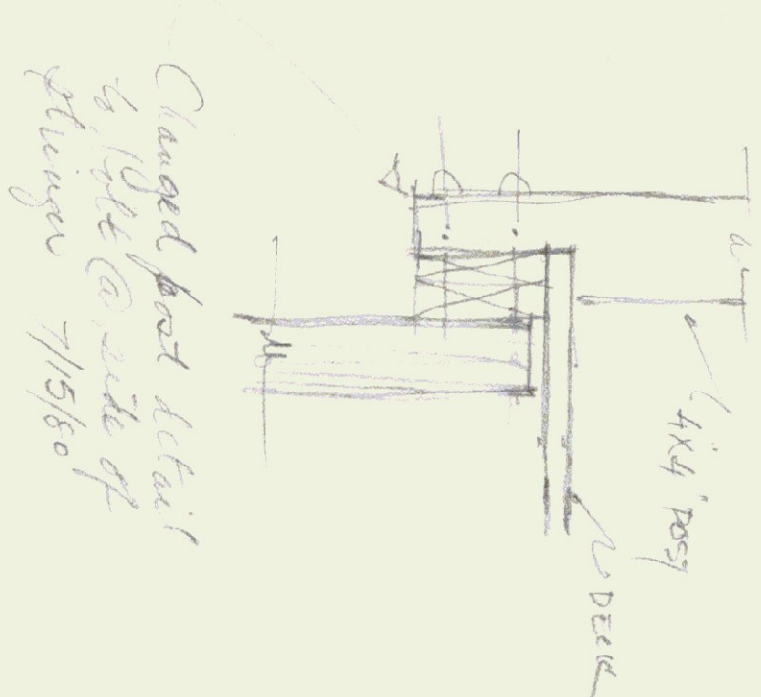

SECTION THIRD PIER & RAMP
1" = 1'-0"

STATE OF VERMONT			
DIVISION OF STATE BUILDINGS			
AGENCY OF ADMINISTRATION			
MONTPELIER, VERMONT			
ENTRANCE RAMP ADDITION & TOILET ROOM MODIFICATIONS			
A.D.T. DISTRICT OFFICE # 8			
ST. ALBANS, VERMONT			
DATE	4/22/80	REVISIONS:	DWG NO. 1
DRAWN BY:	J. HUGHES	APPROVED BY:	1 OF 1
J. HUGHES			