
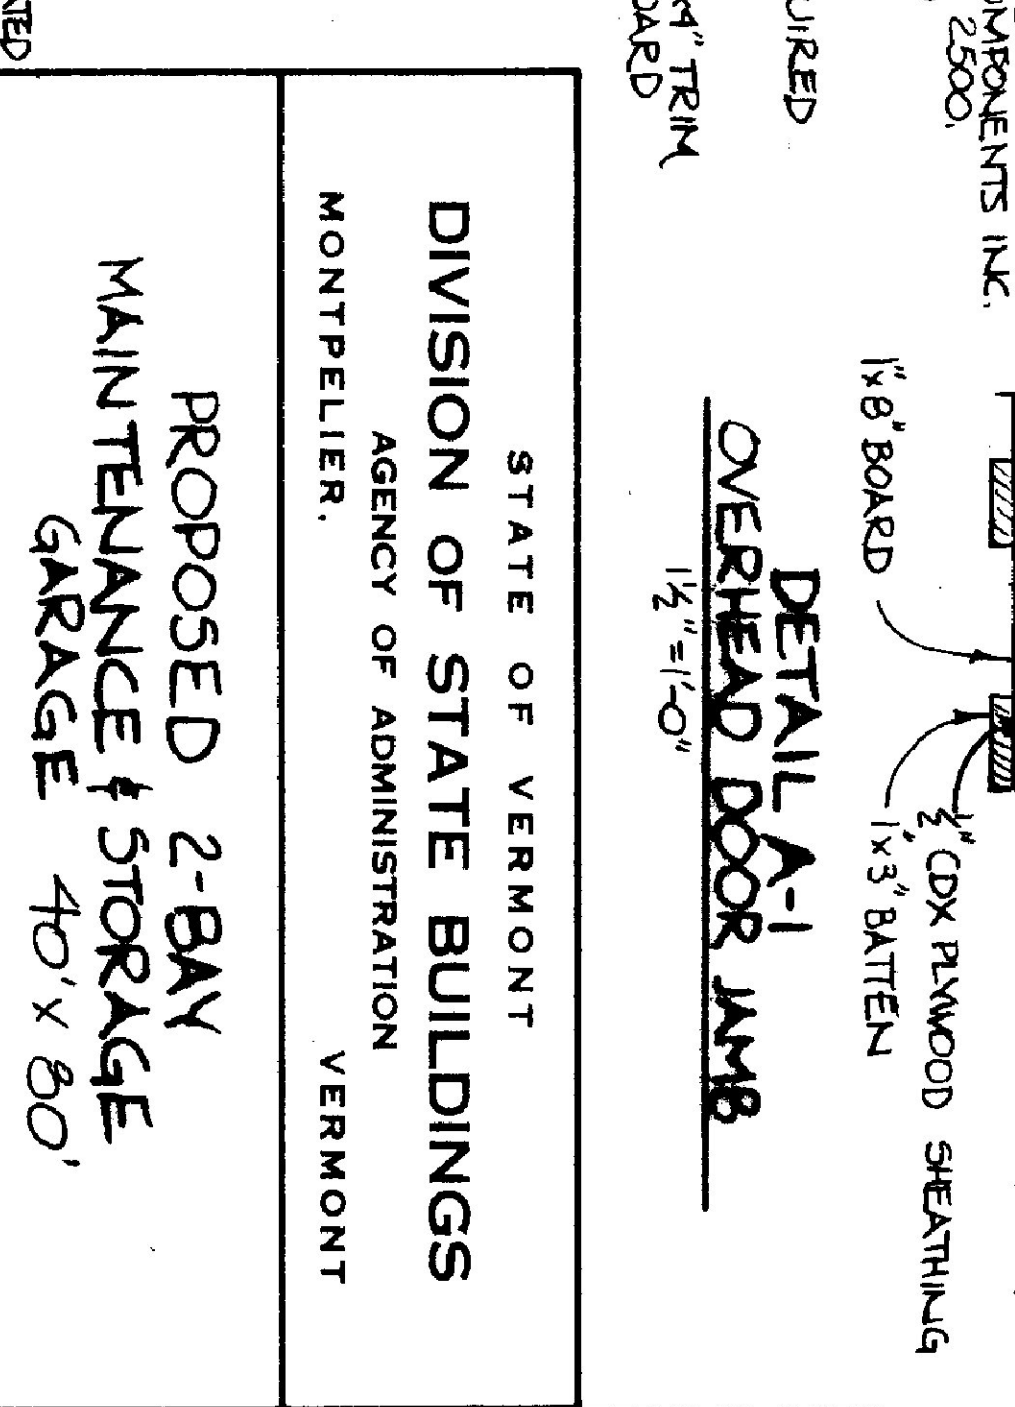
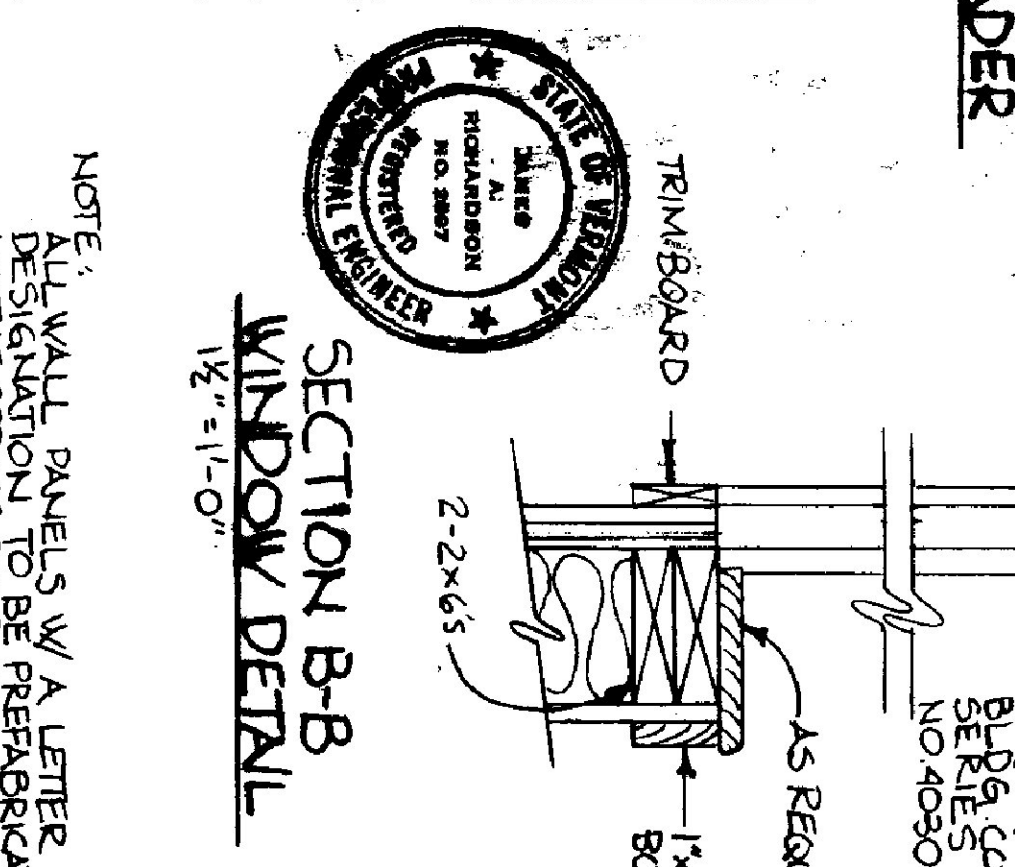
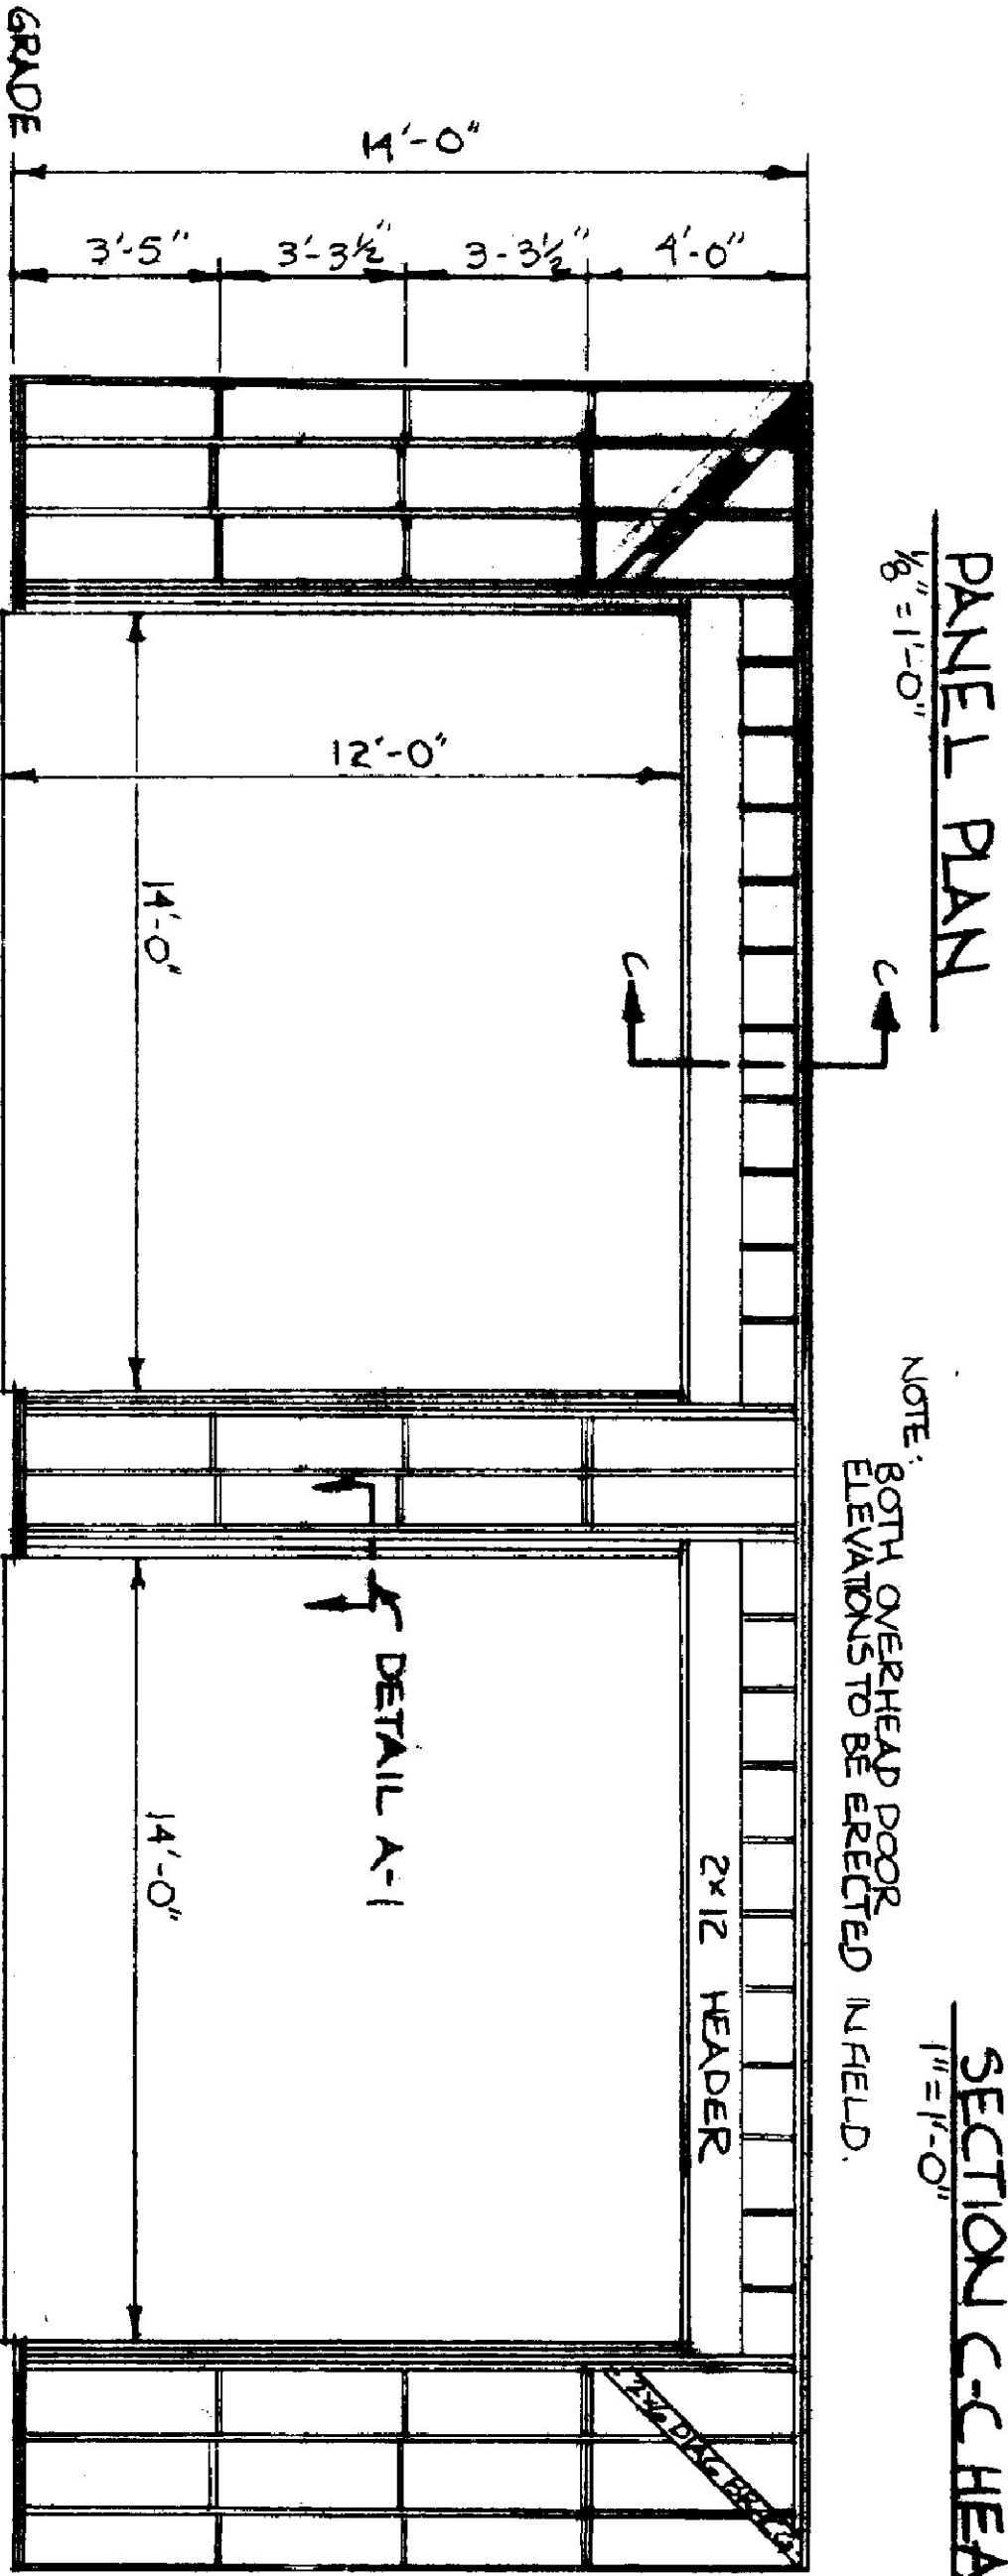
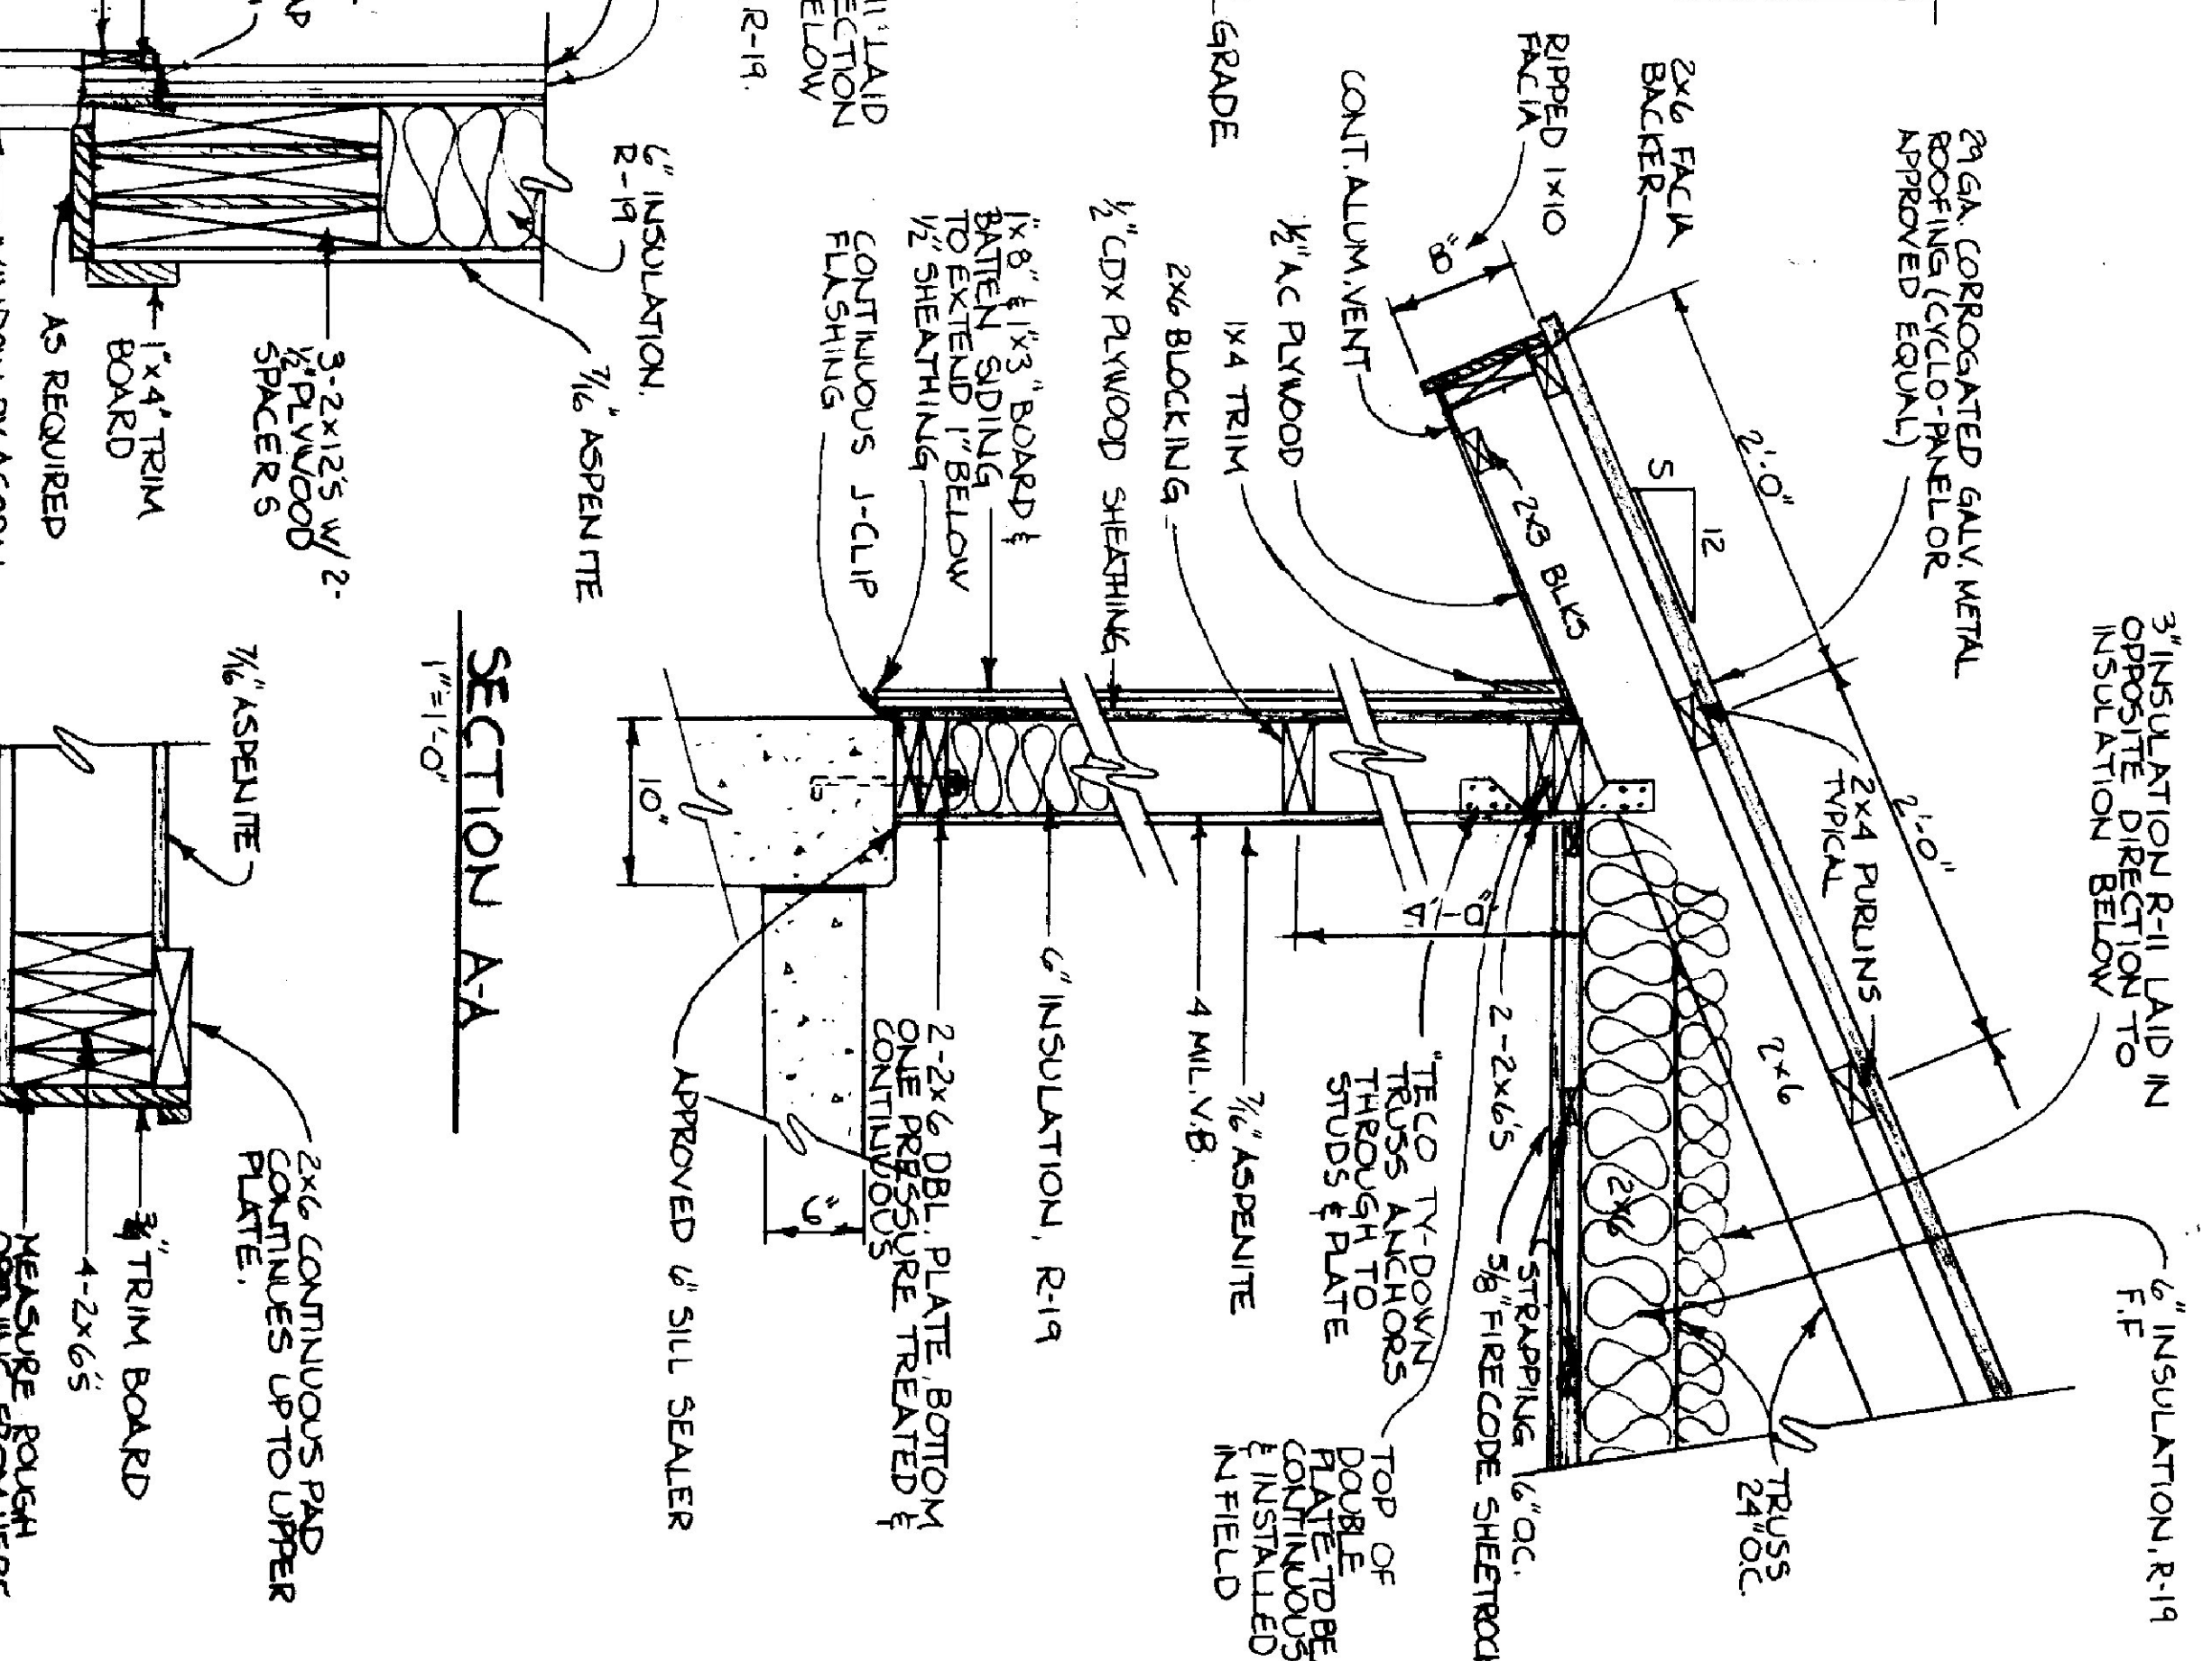
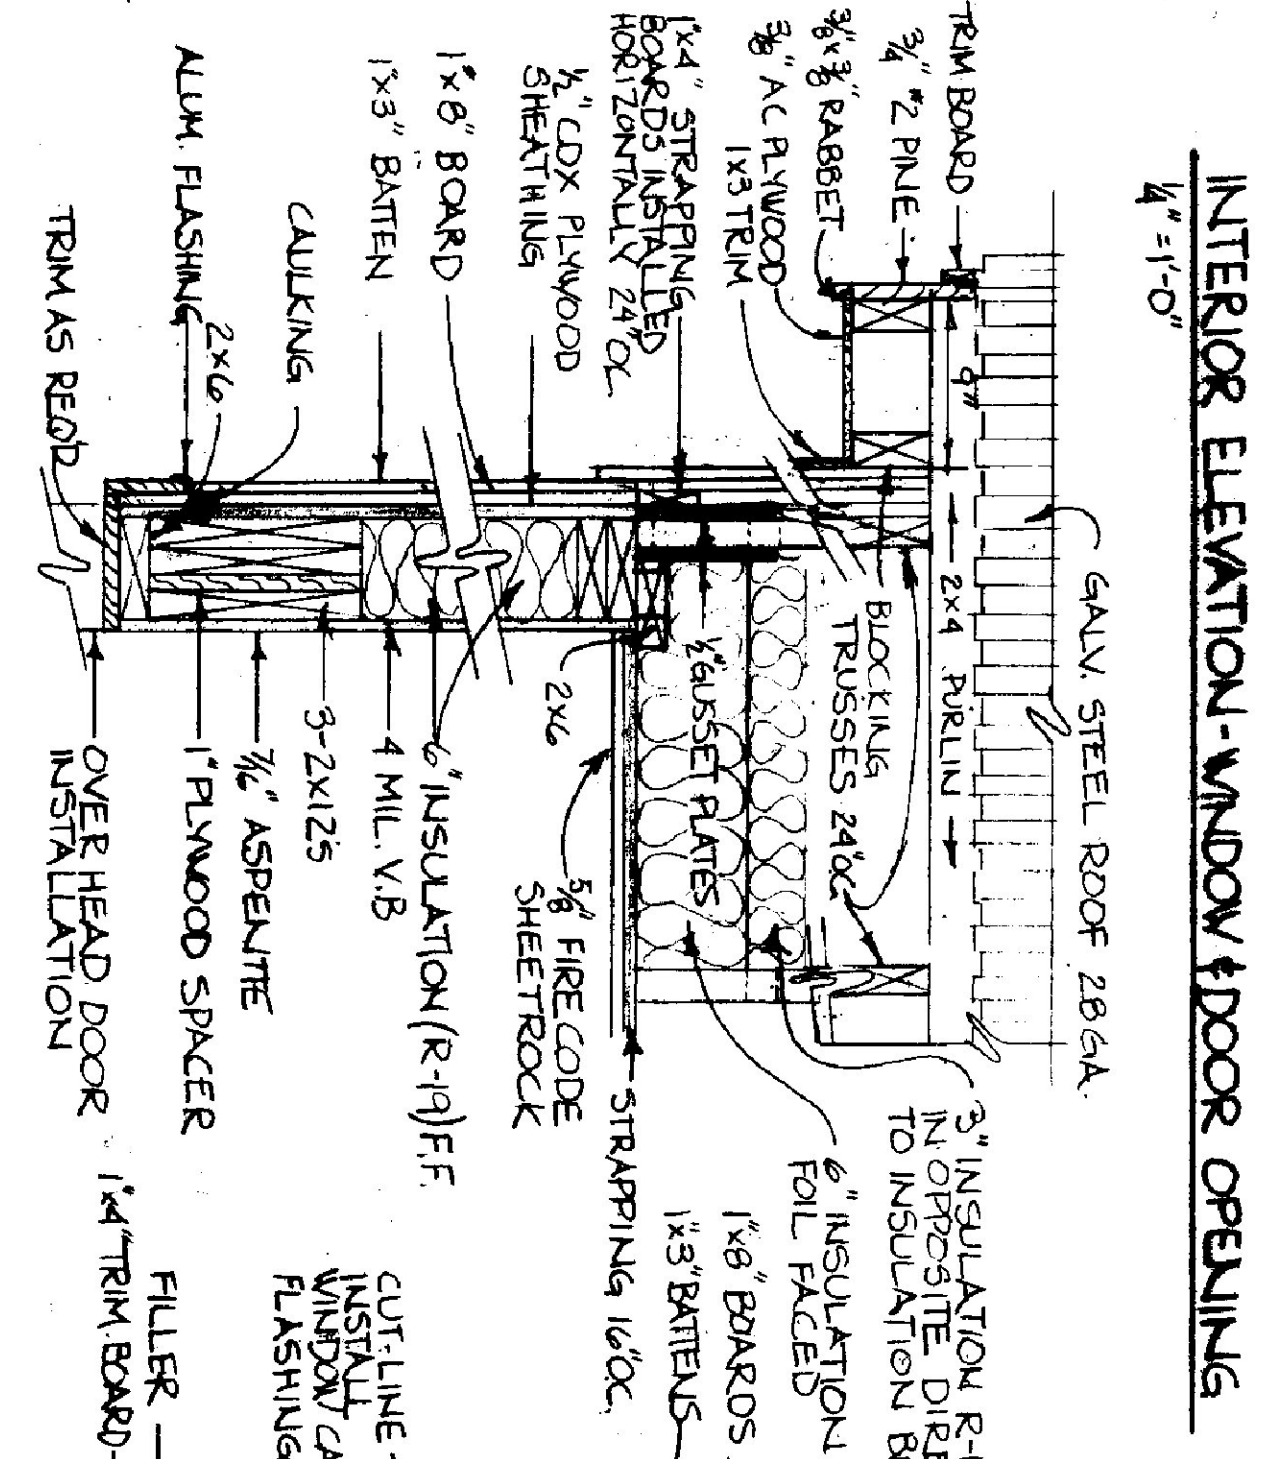
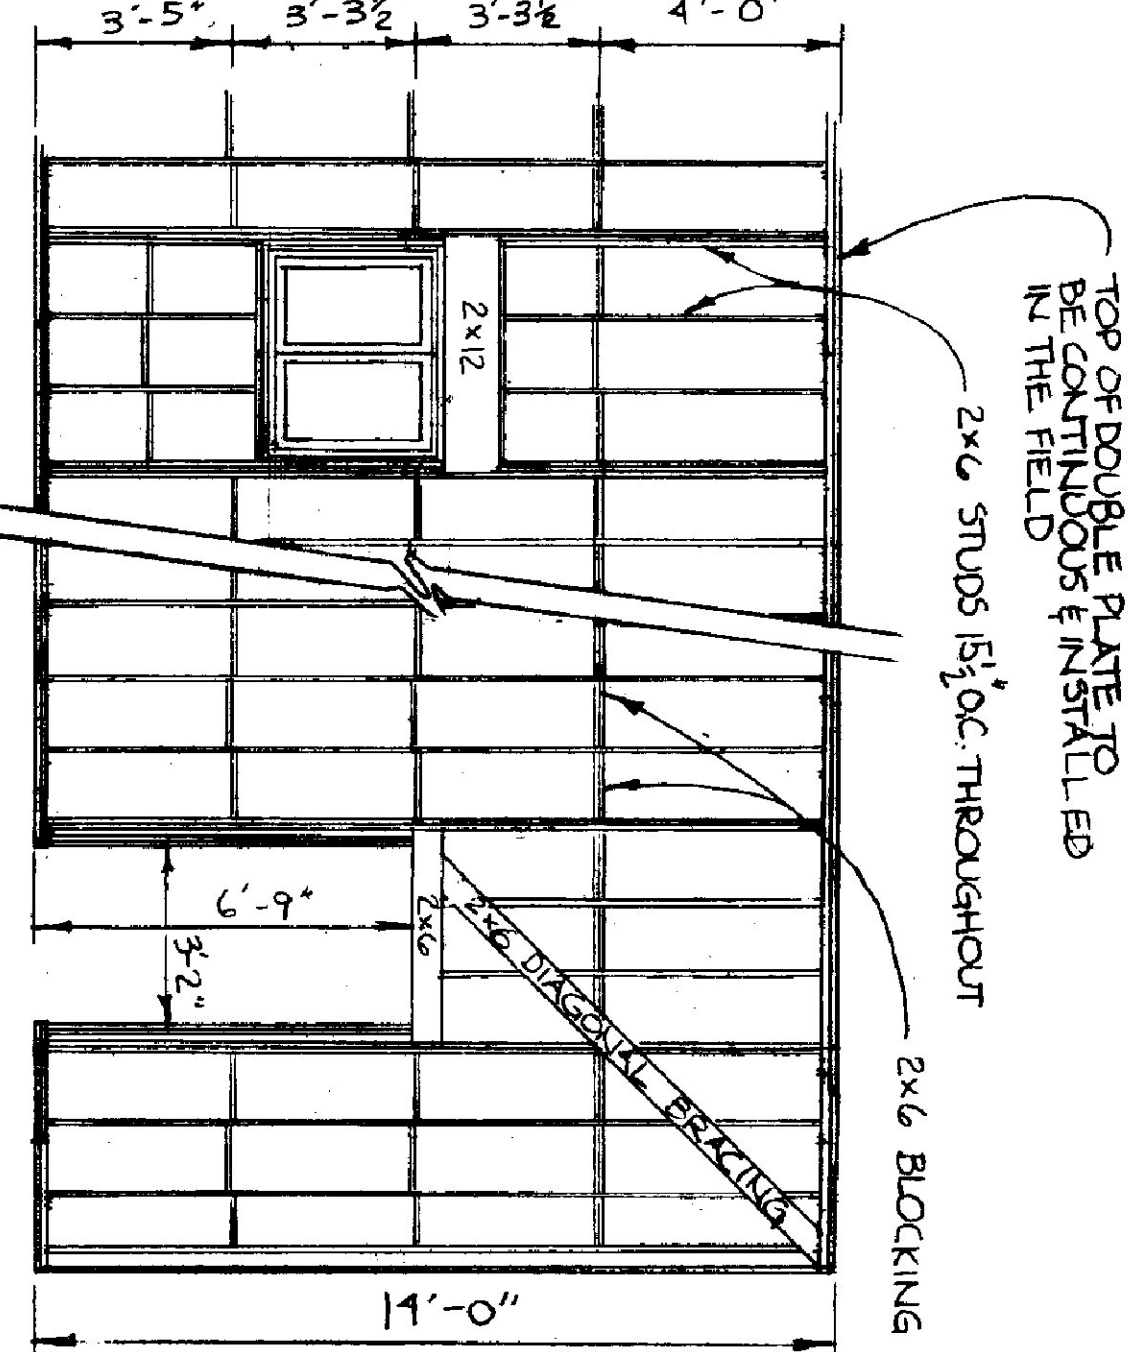


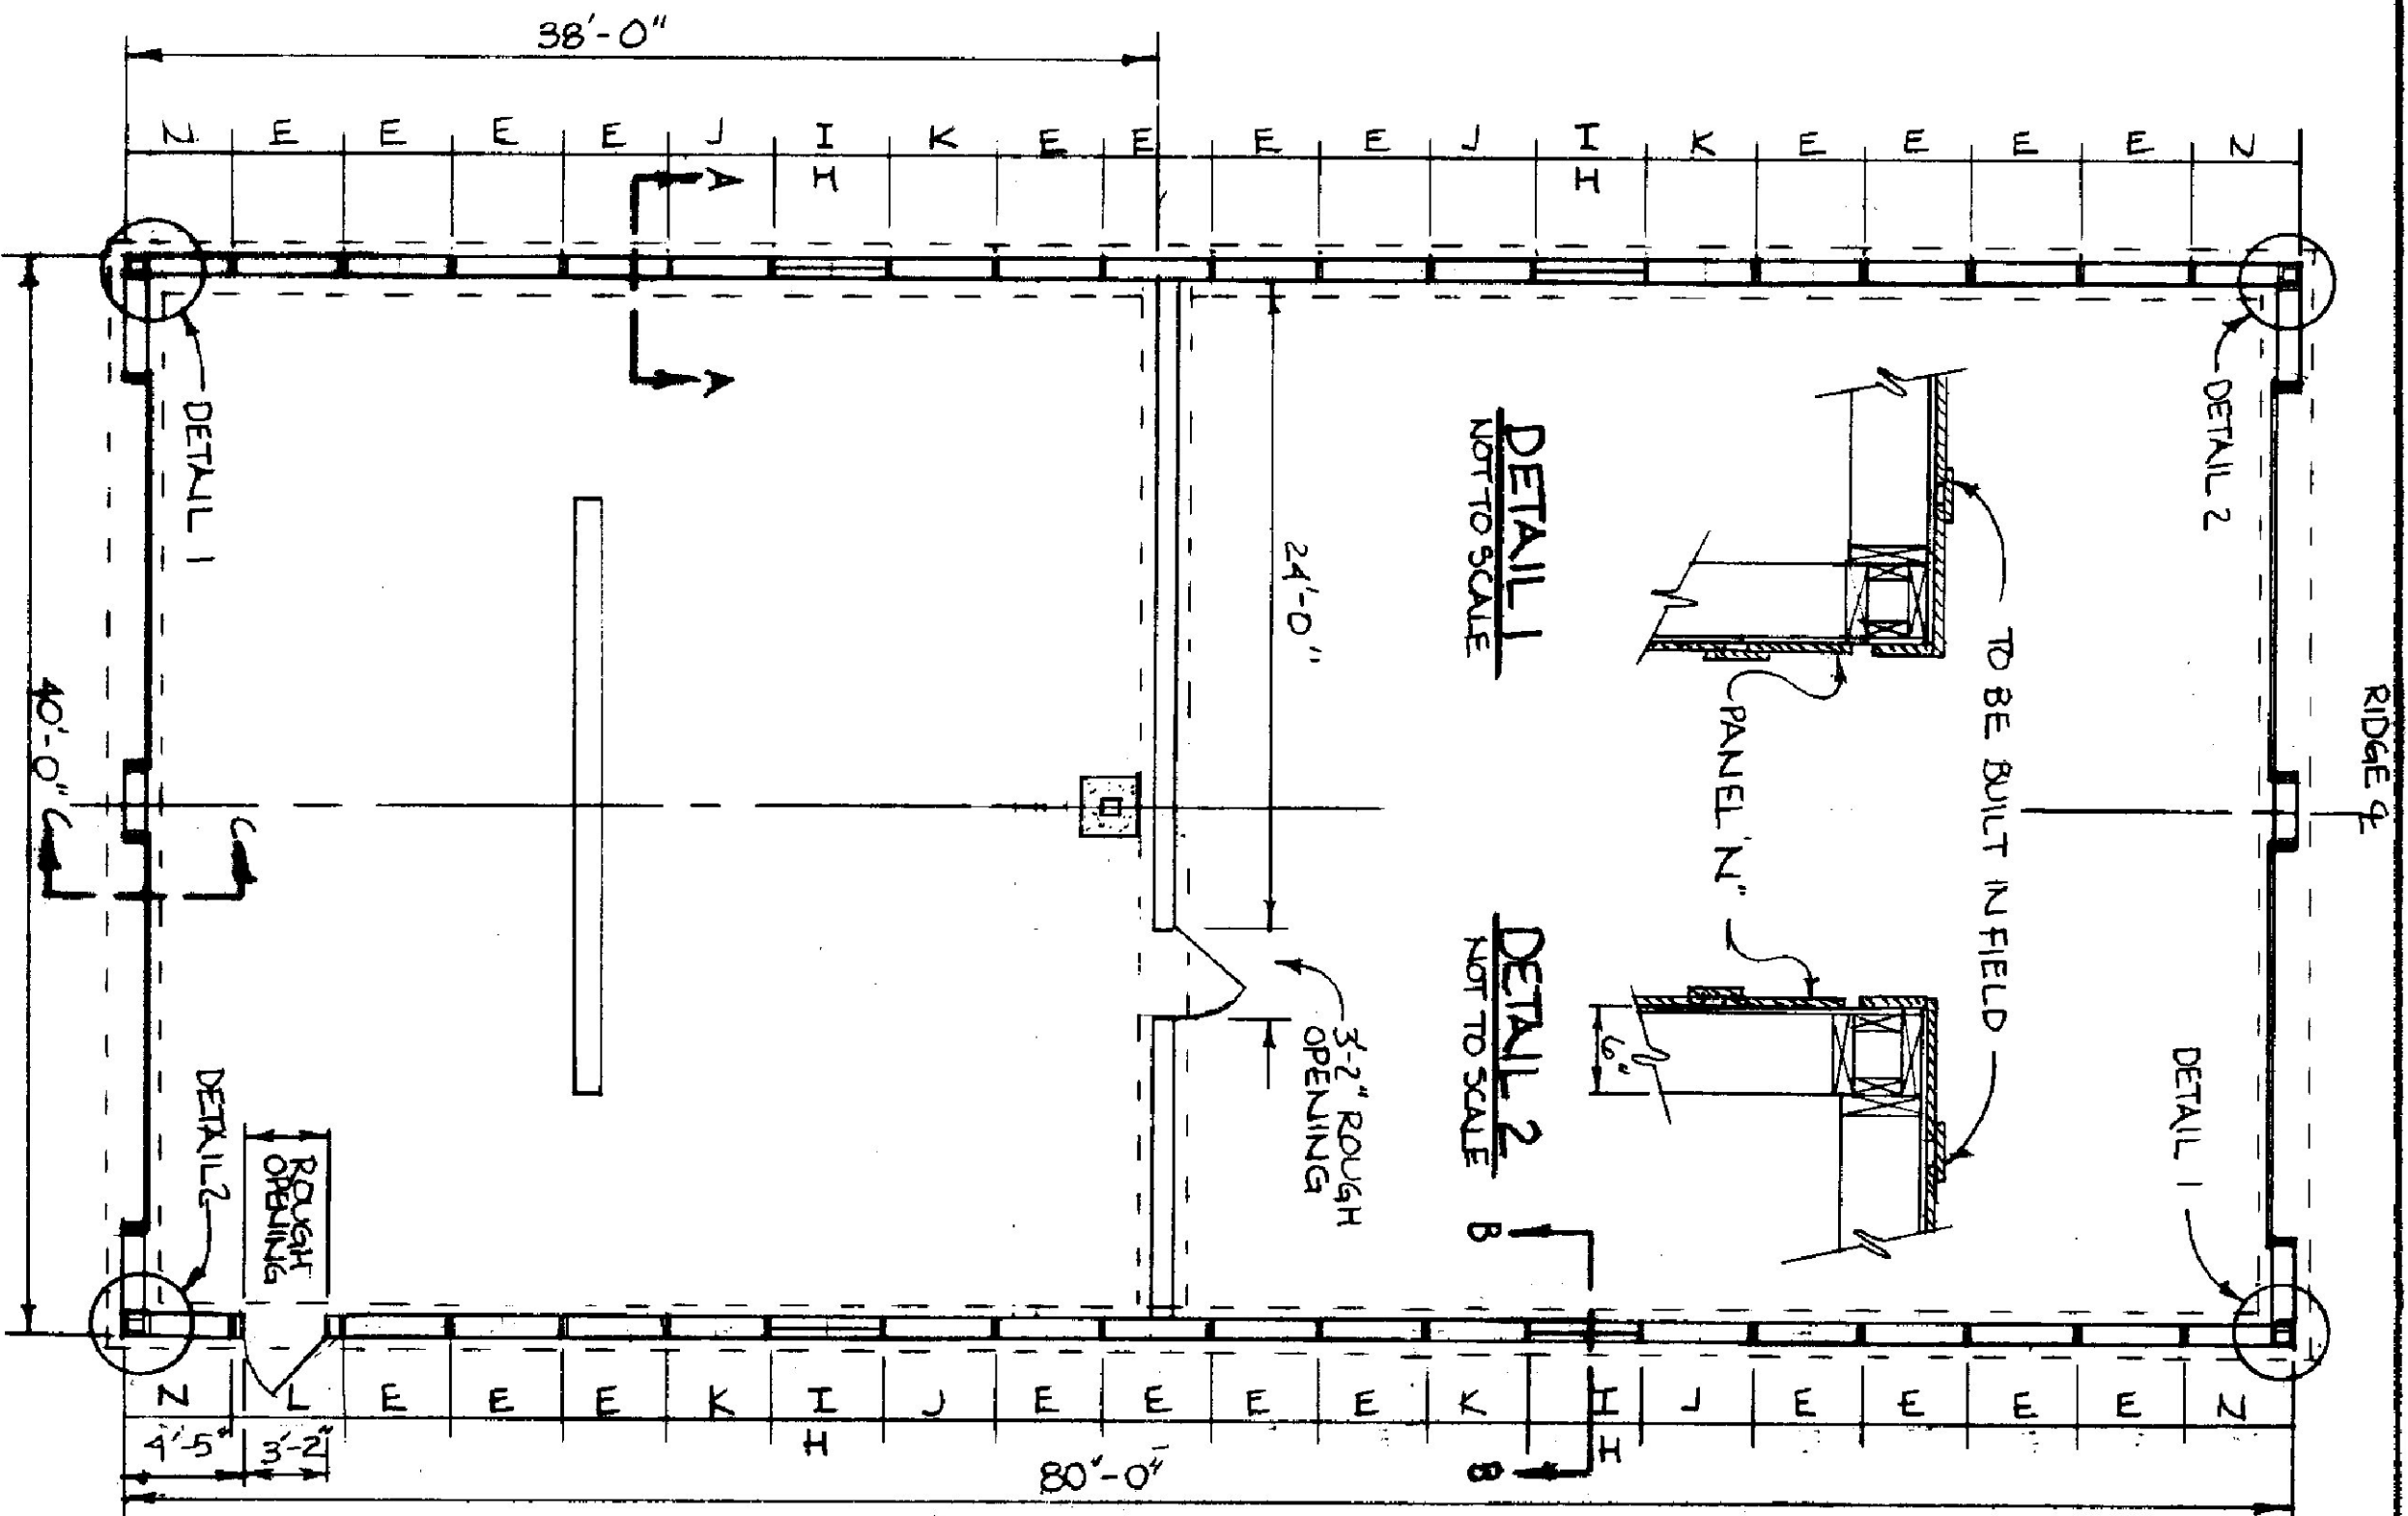

INTERIOR ELEVATION - OVERHEAD DOOR OPENING

STATE OF VERMONT DIVISION OF STATE BUILDINGS AGENCY OF ADMINISTRATION MONTPELIER, VERMONT		PROPOSED 2-BAY MAINTENANCE & STORAGE GARAGE 40' x 80'	
DATE: 3/18/83	SCALE: AS SHOWN	DESIGNER: CARREUTRY	DRAWN BY: PARASETTI
APPROVED BY: JARRETT	REVISIONS:	DWG. NO. 2 OF 2	VERMONT