

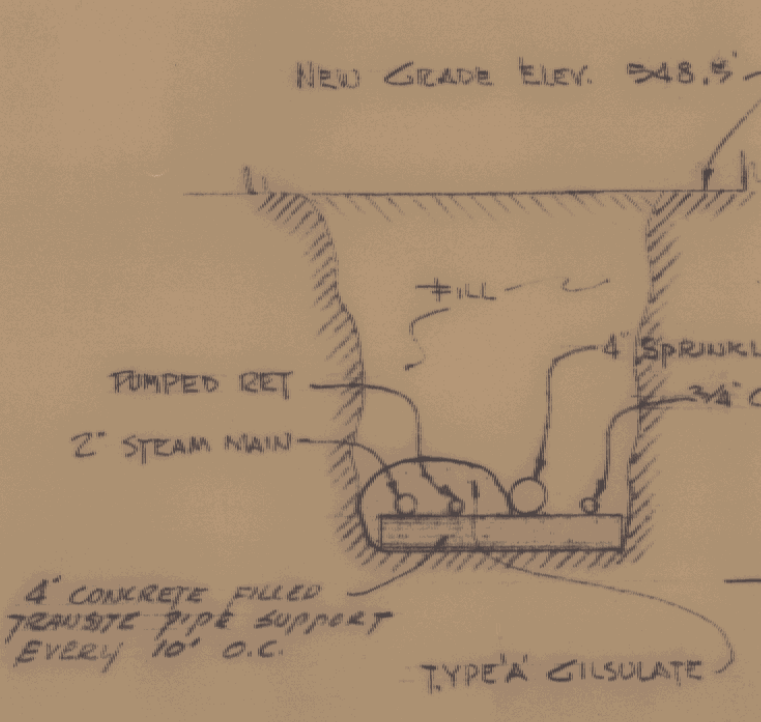
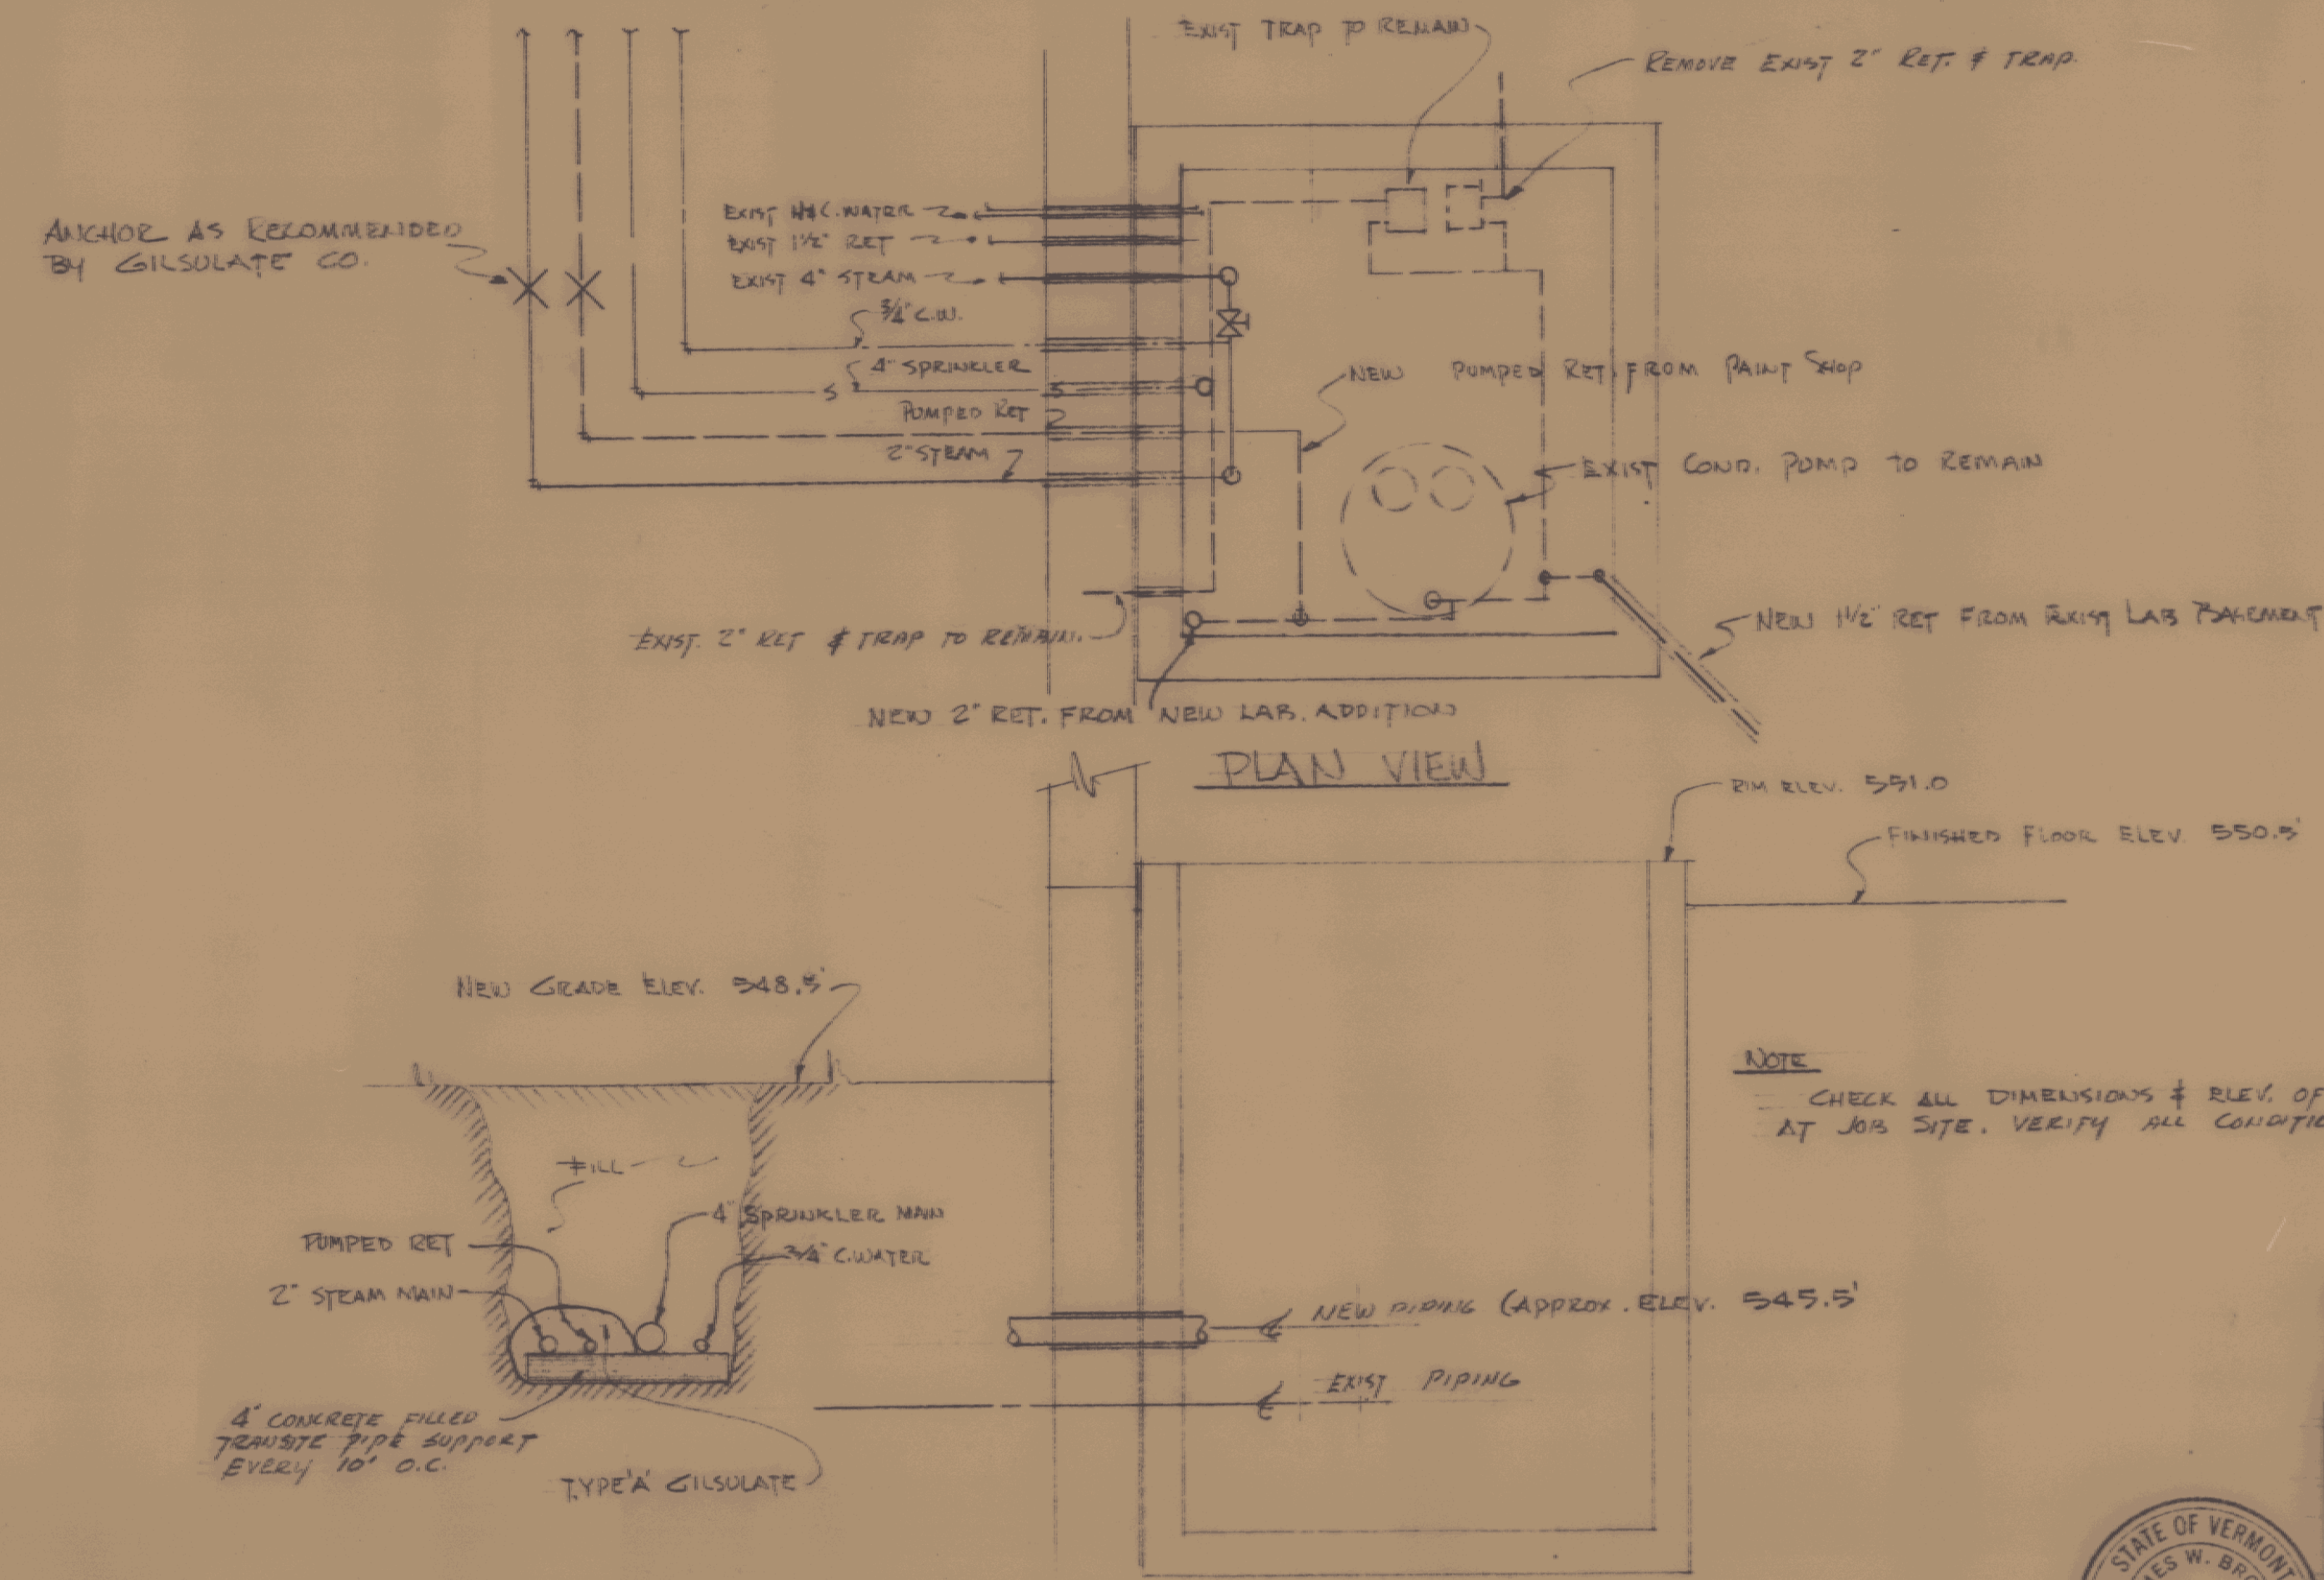
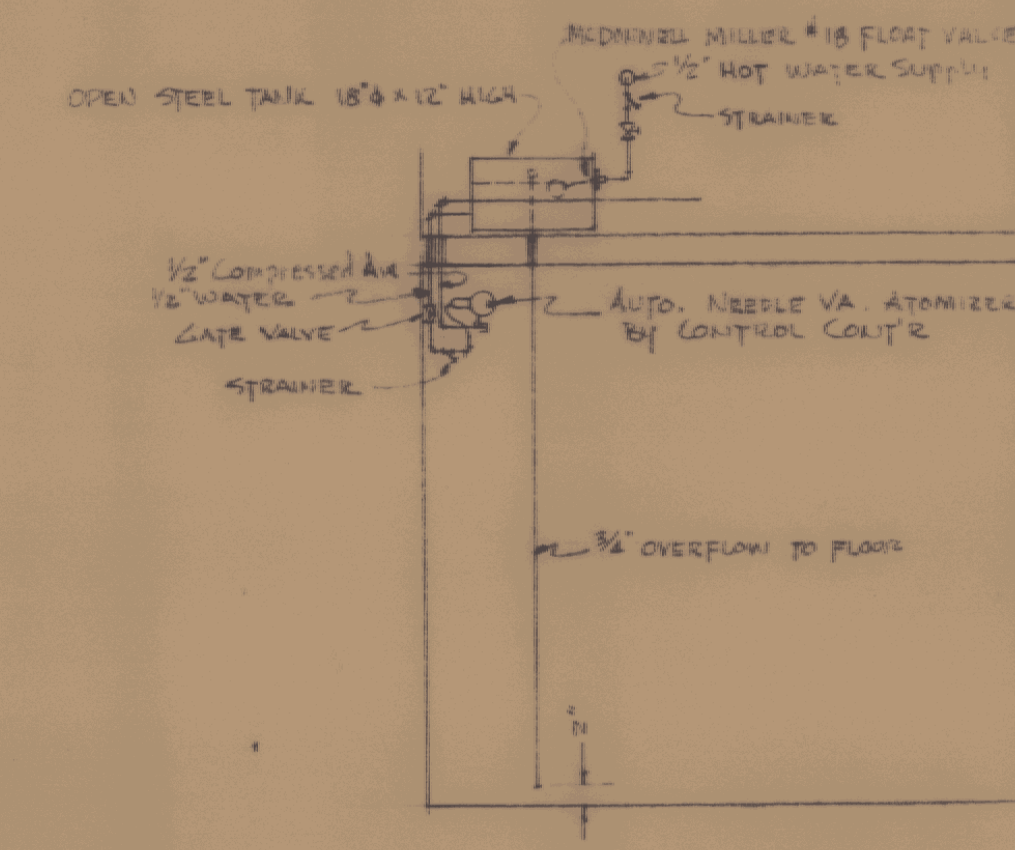
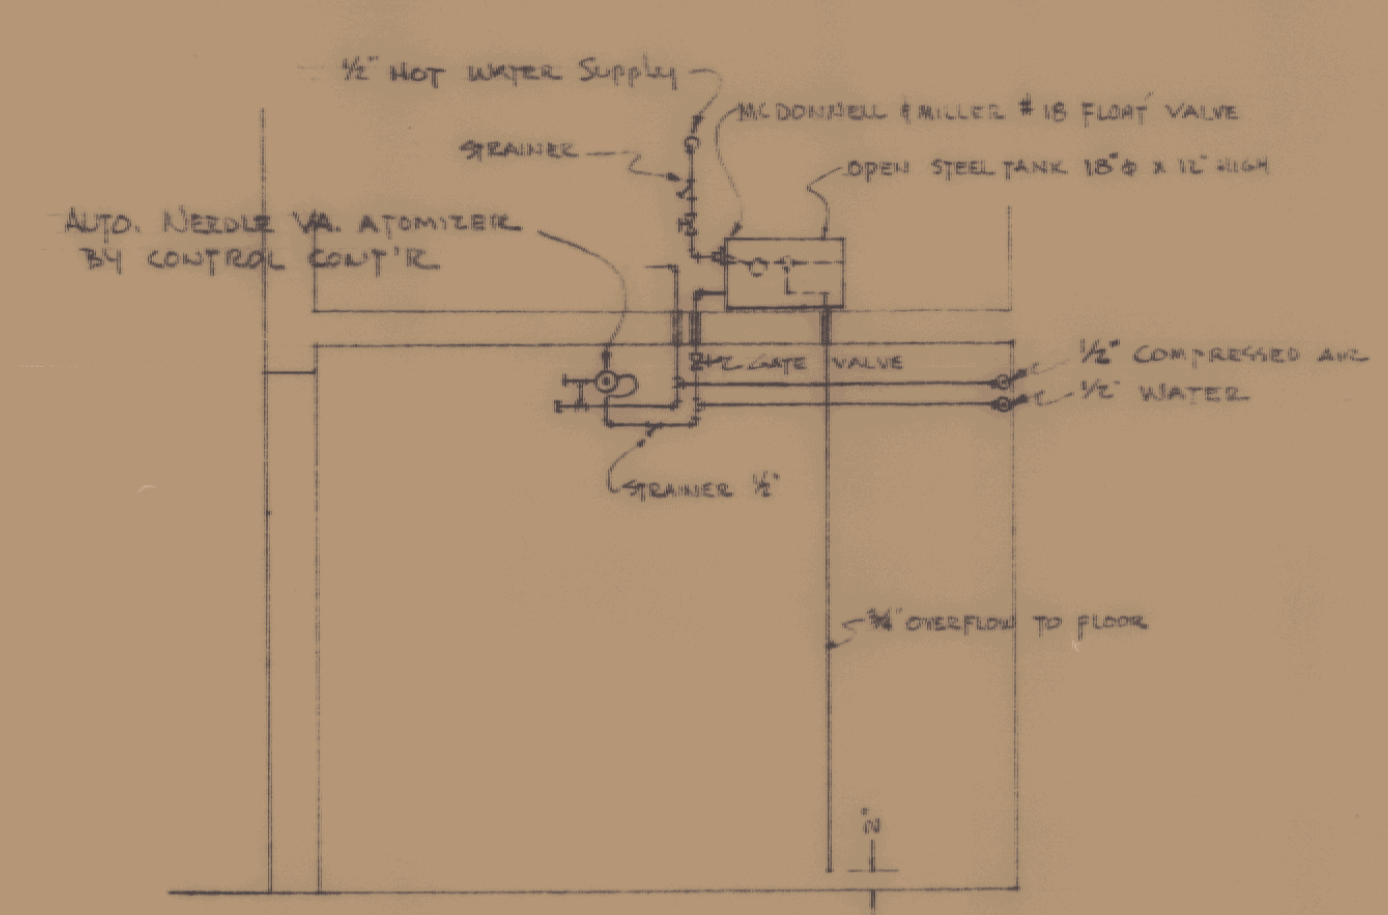
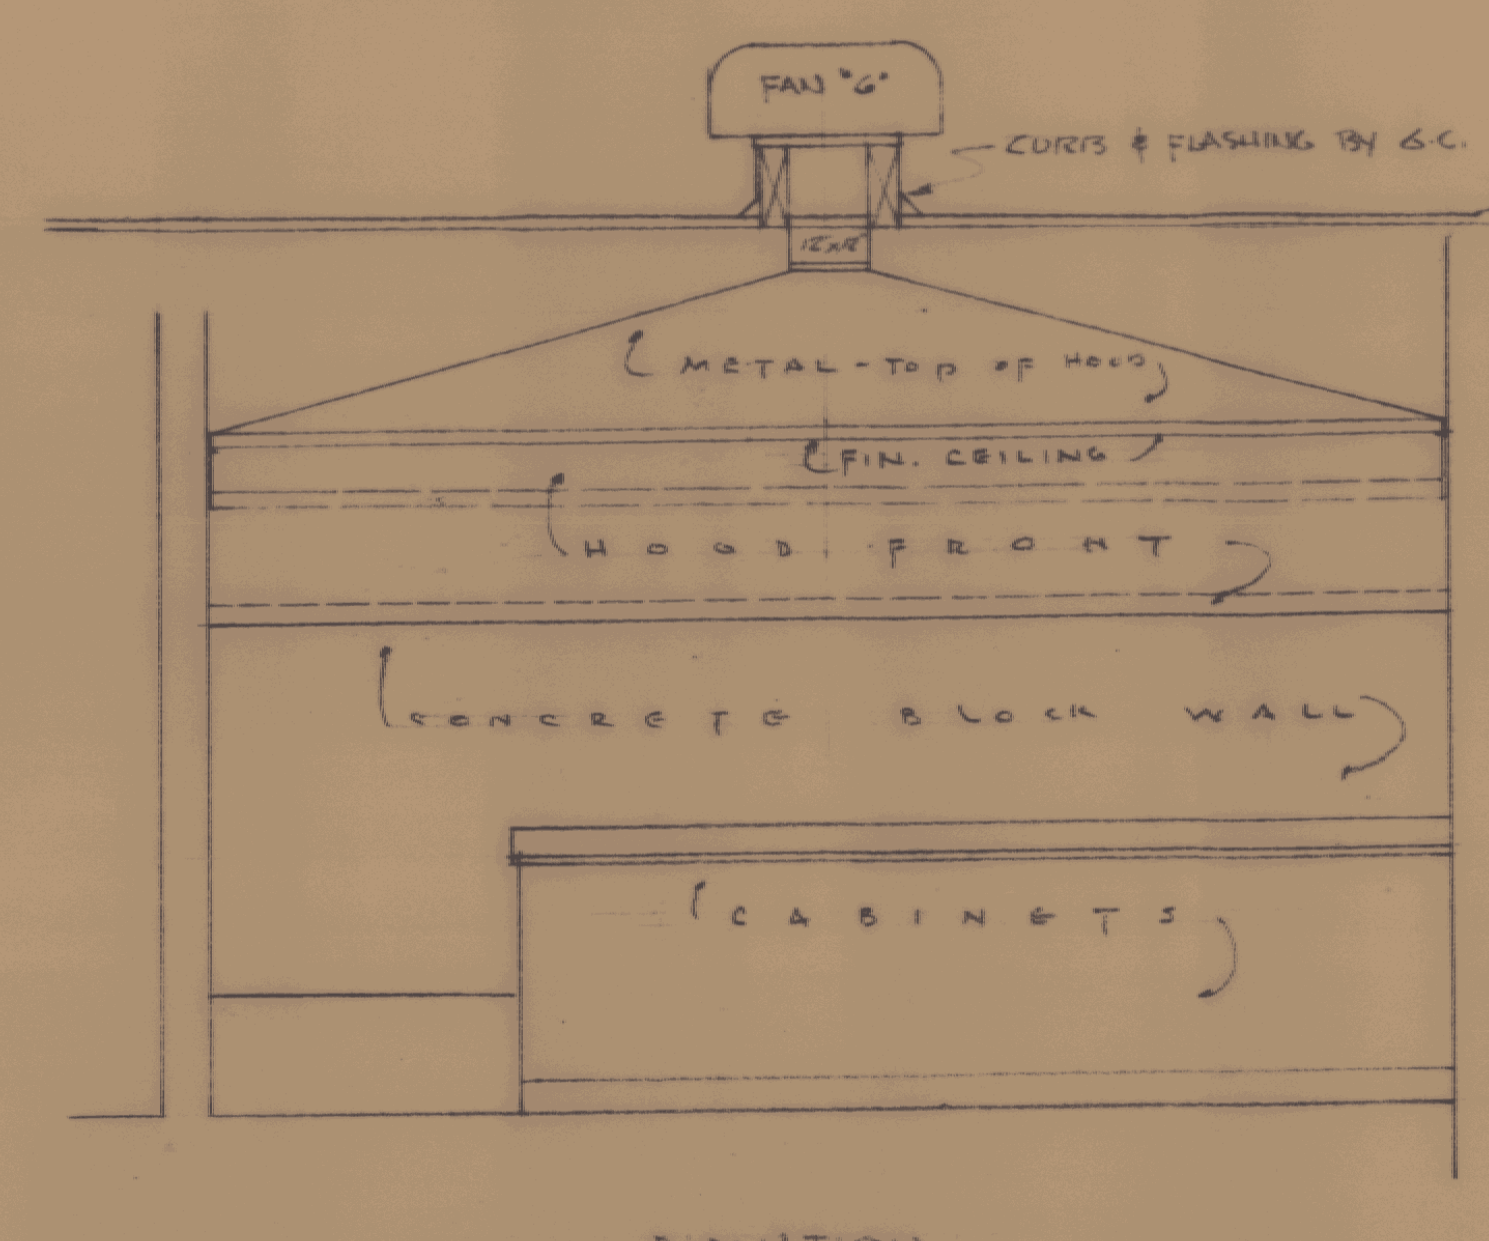
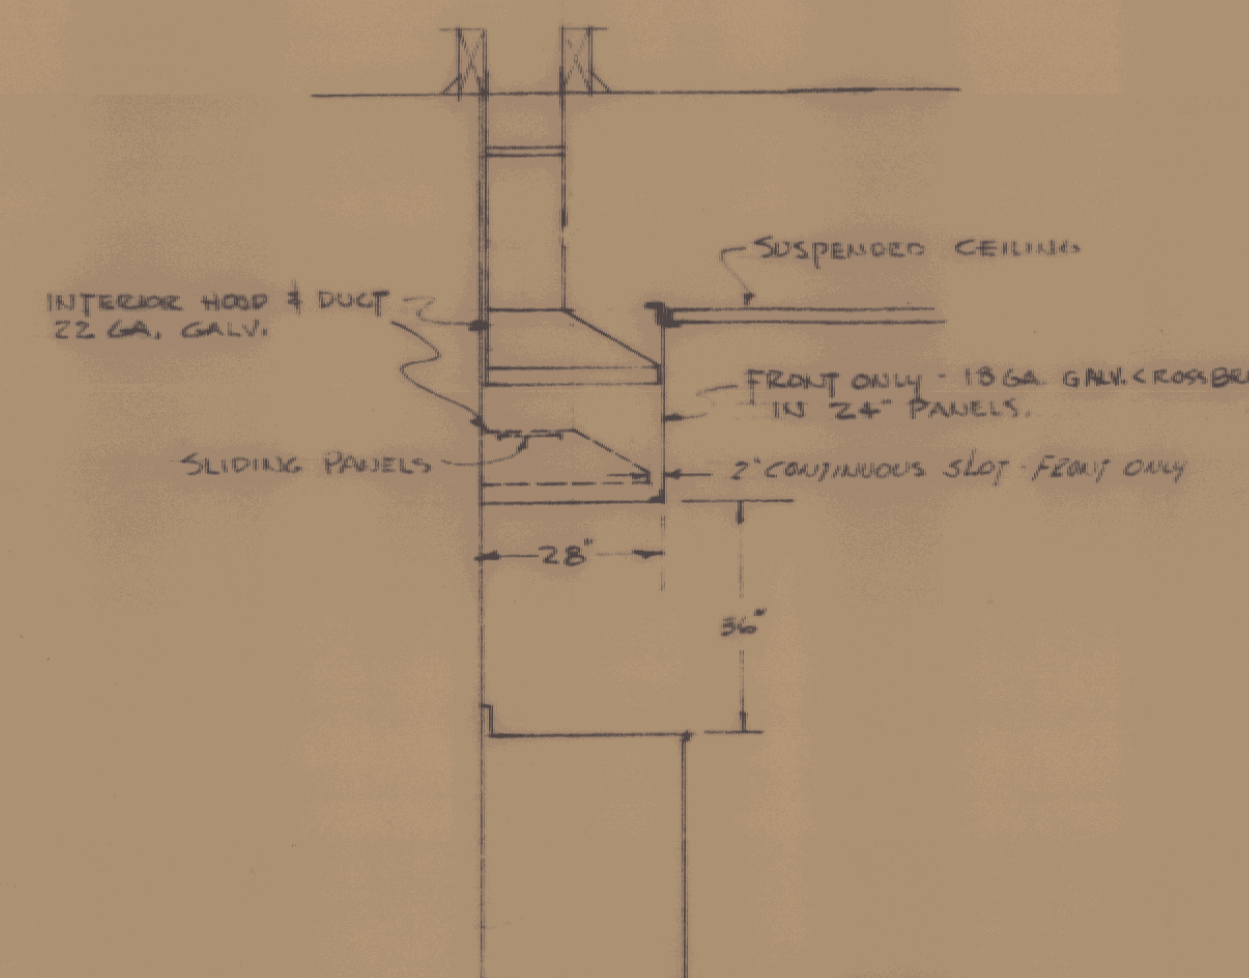
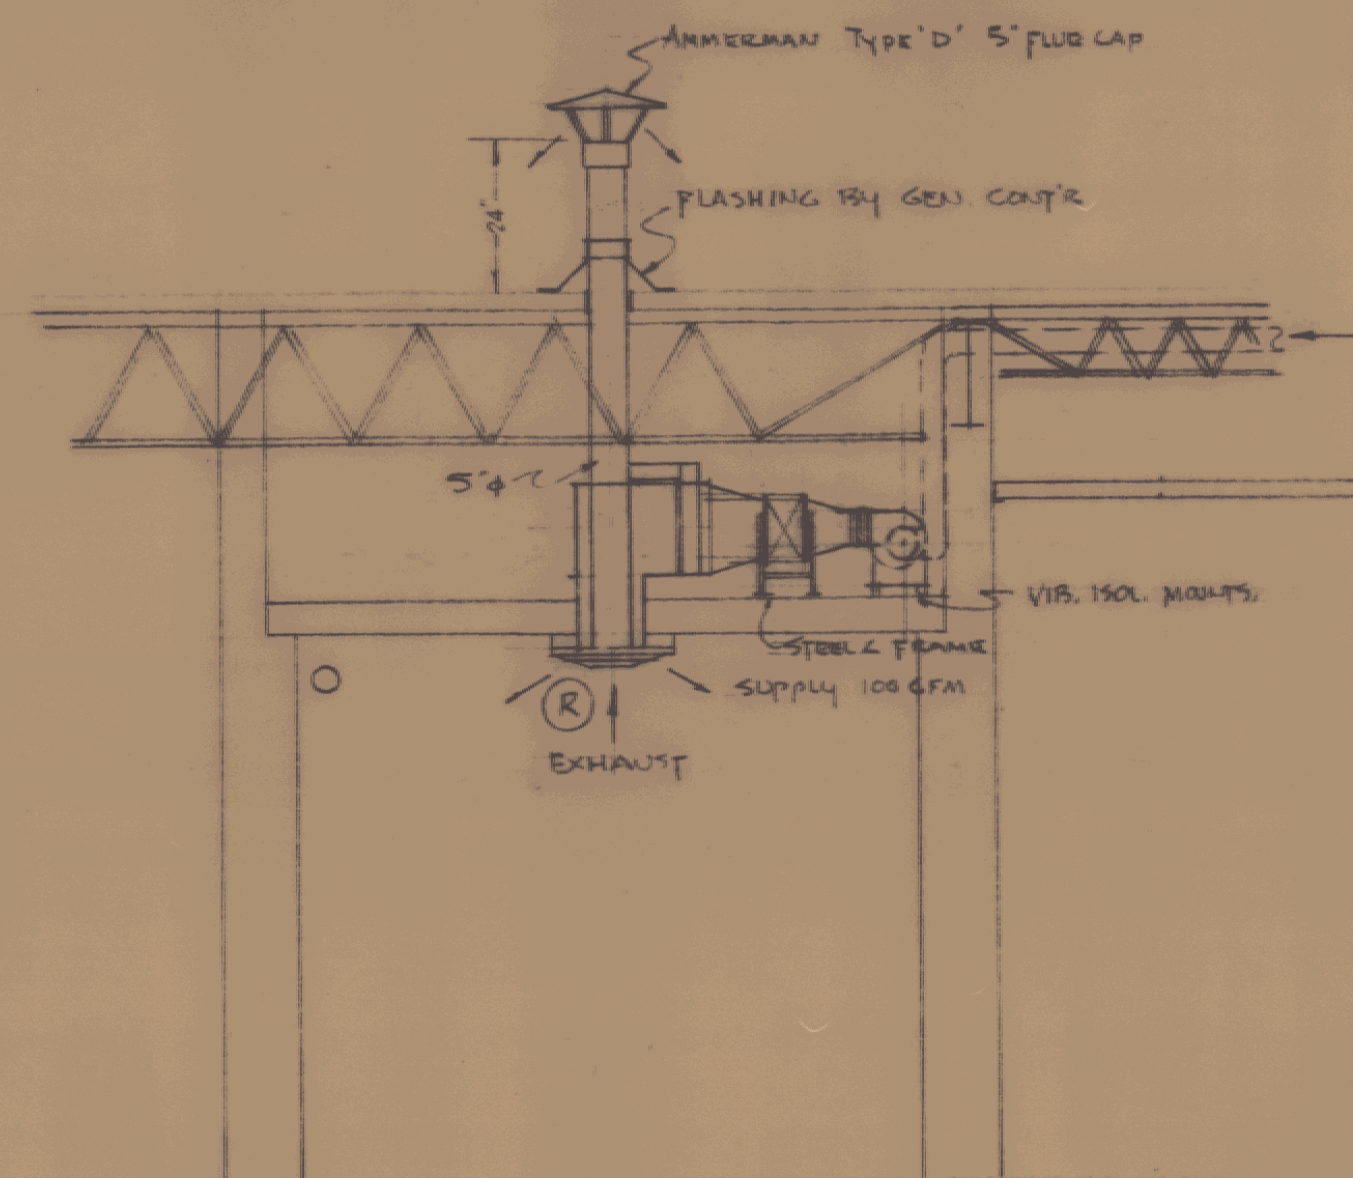
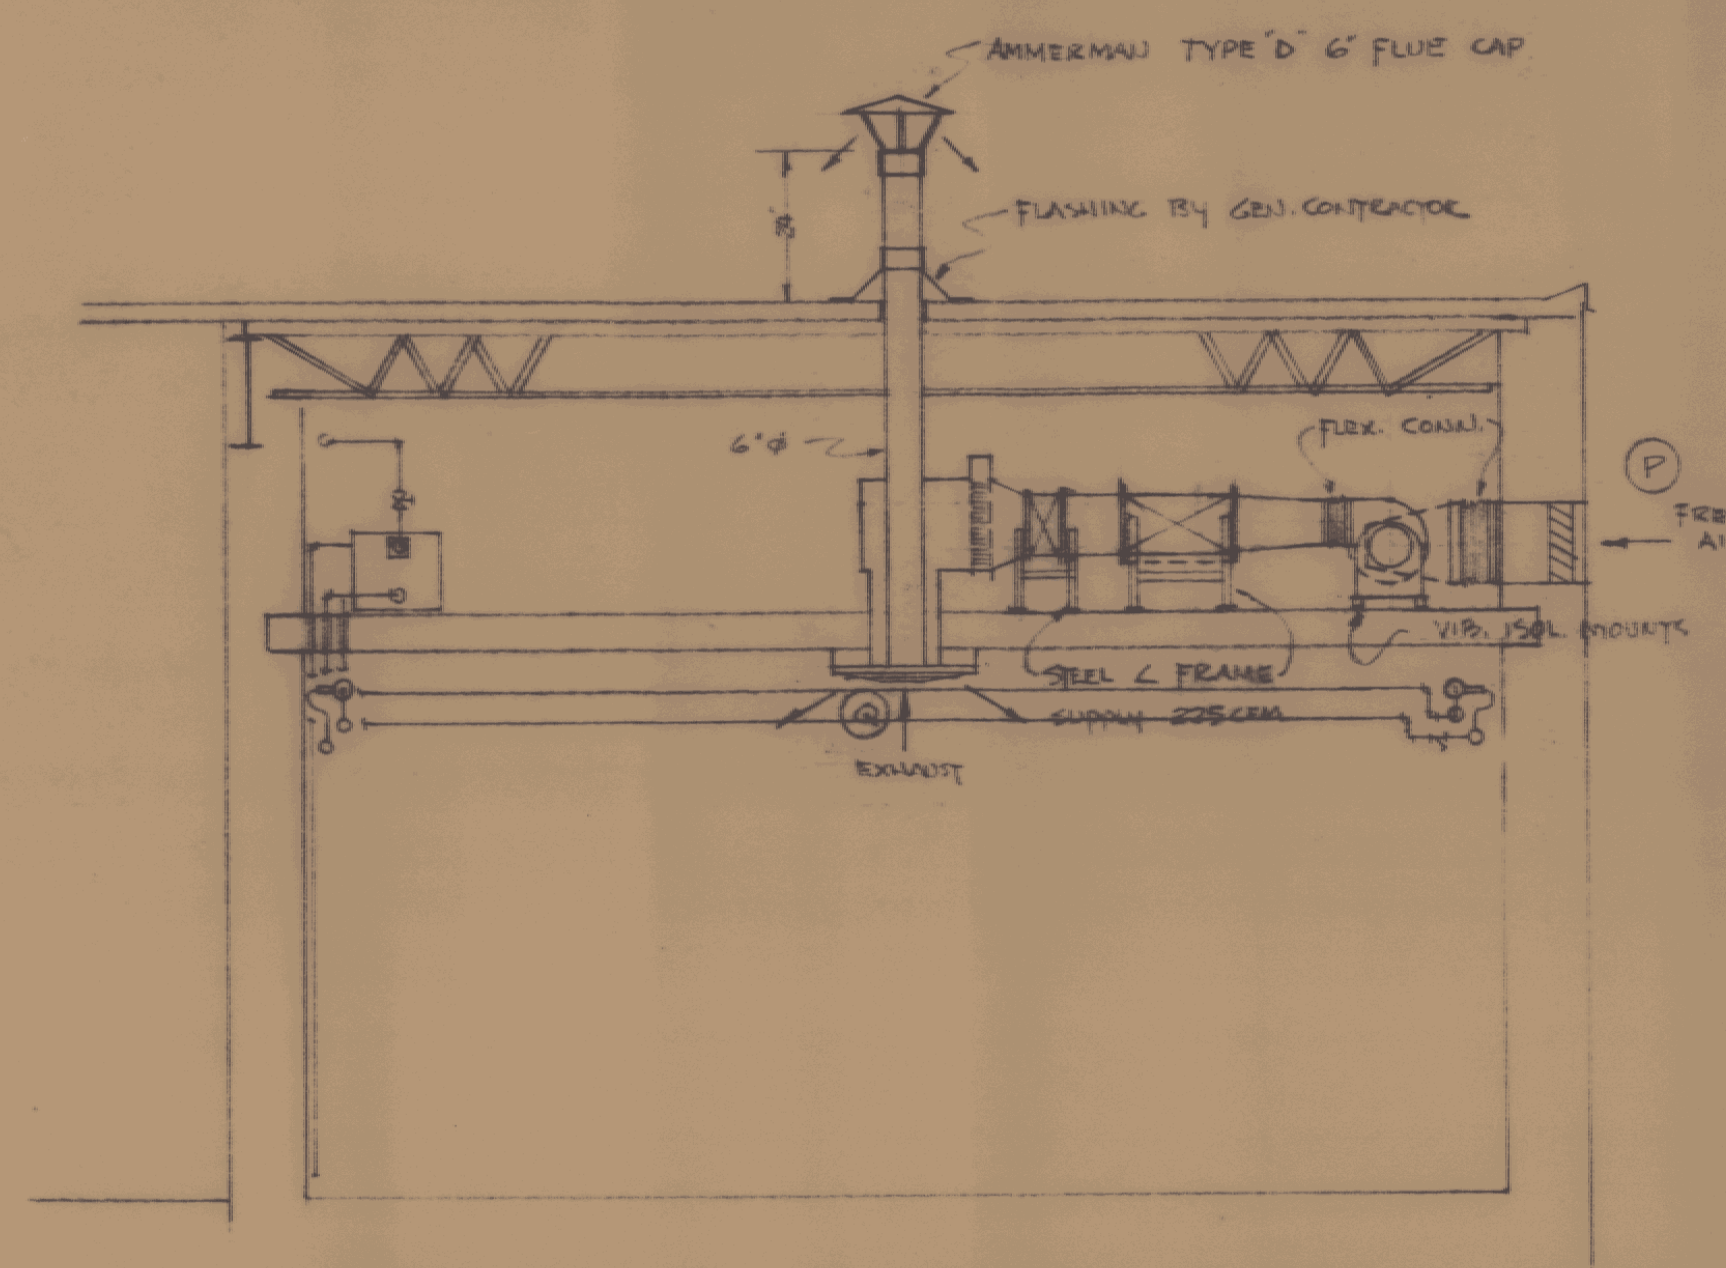
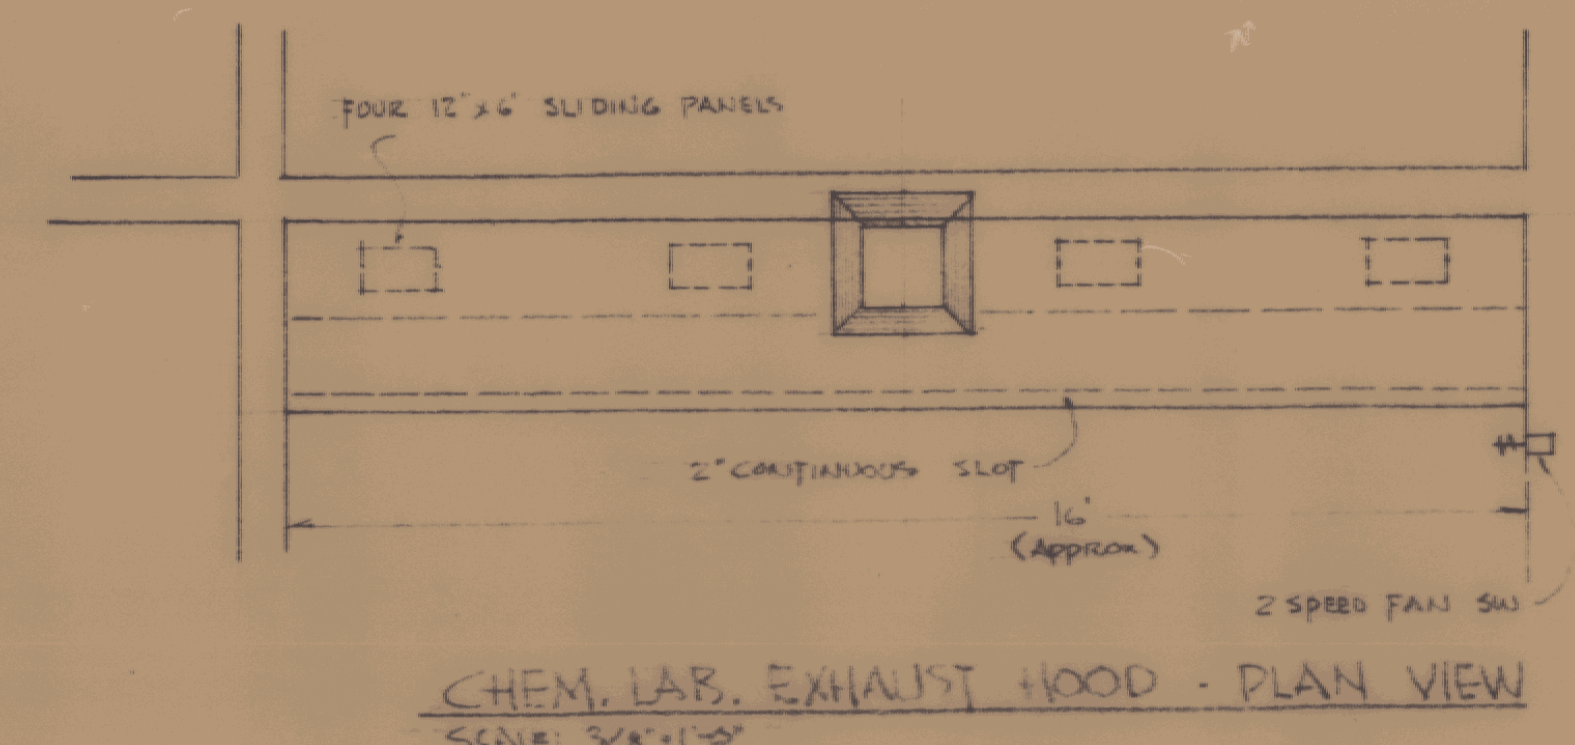


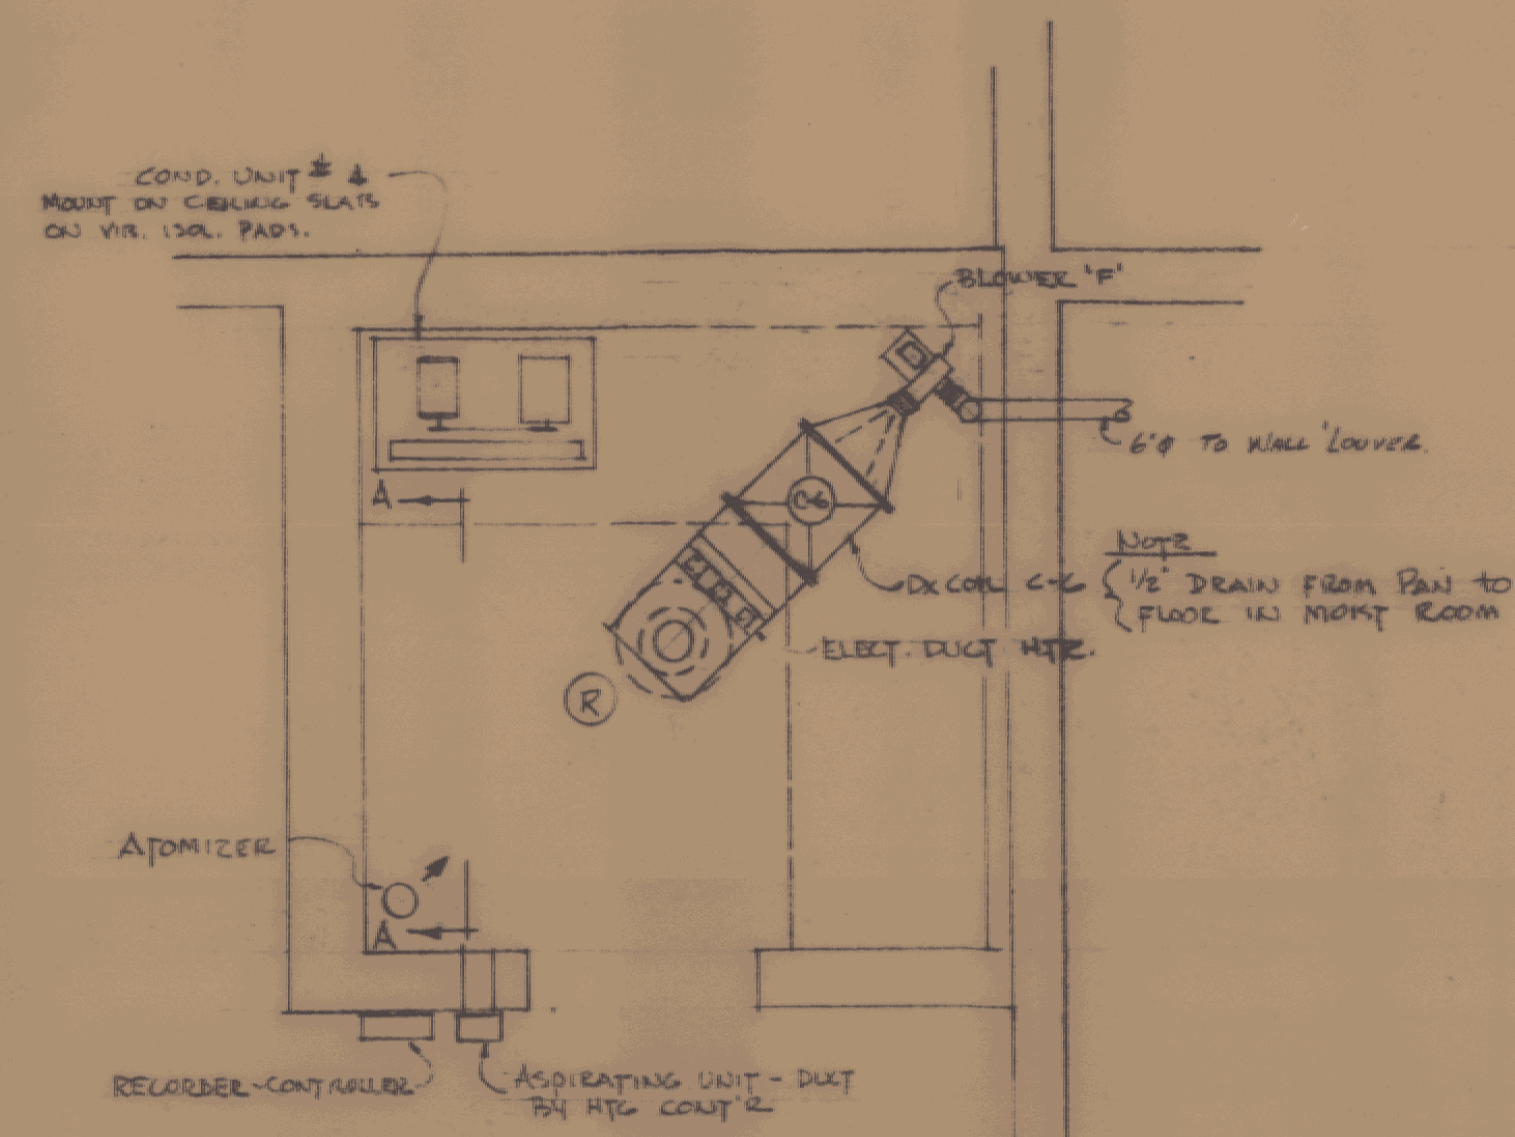

EXISTING CONDENSATE PUMP PIT
SCALE: 1/2" = 1'-0"

NOTE: CHECK ALL DIMENSIONS & ELEV. OF PIT & PIPING AT JOB SITE. VERIFY ALL CONDITIONS.

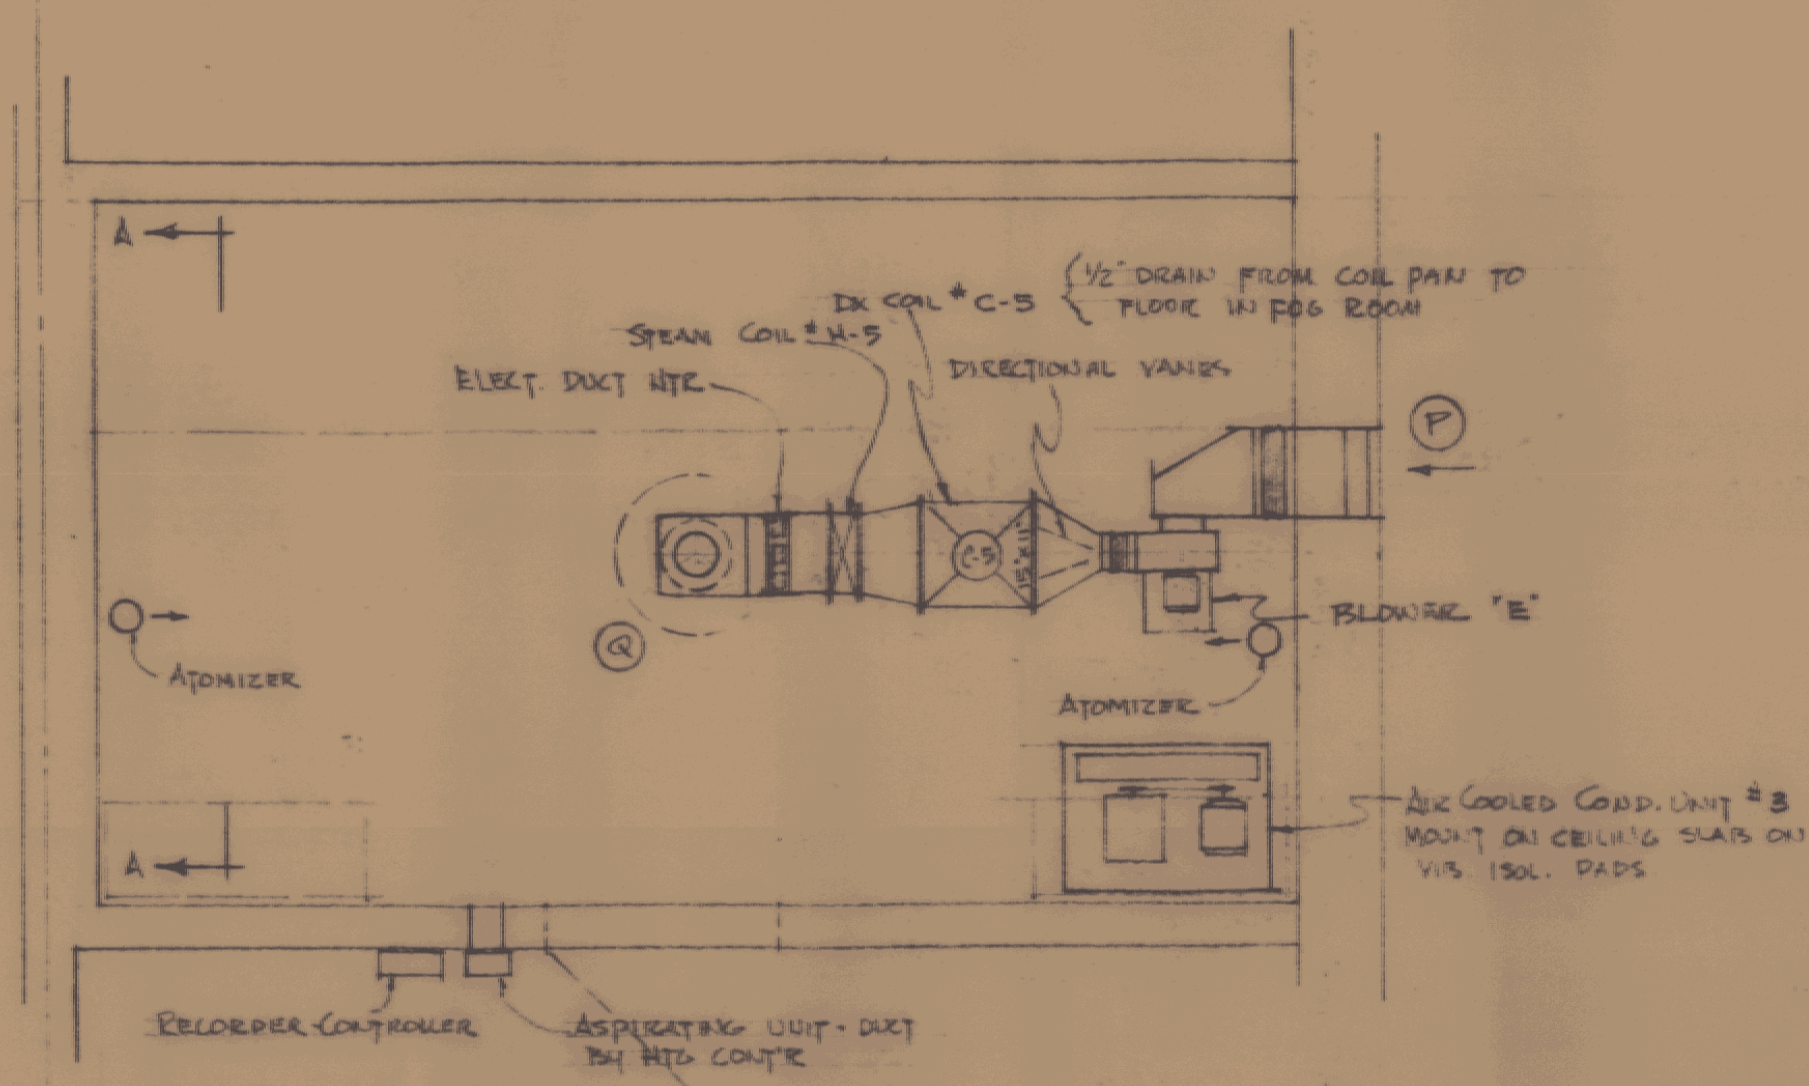

JENNISON ENGINEERING INC.
95 COLLEGE ST. BURLINGTON, VT.

ADDITION TO VERMONT
STATE HIGHWAY LABORATORY
MONTPELIER, VERMONT

GORDON G. WOODS
ARCHITECTS
ST. JOHNSBURY, VERMONT

DESIGNED BY: J.B.
CHECKED BY: G.W.
DATE: 11/10/61
DRAWING NO: H-3