

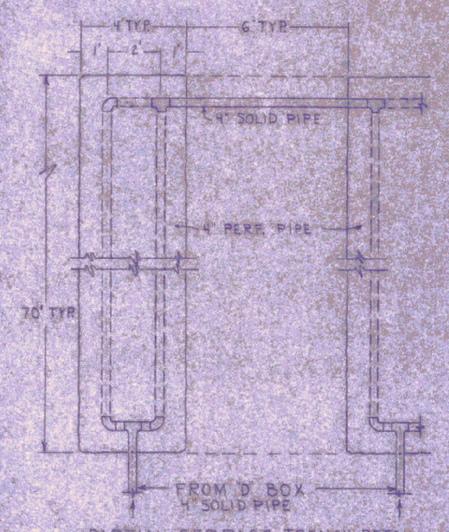


PARTIAL SEEPAGE TRENCH DETAIL
N.T.S.

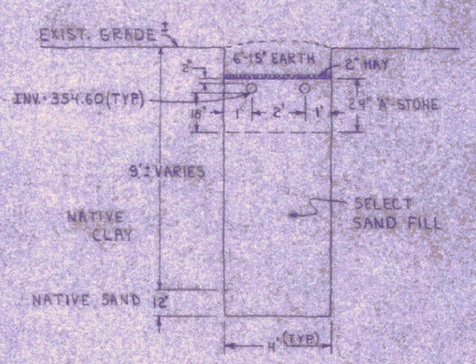


SEEPAGE TRENCH DETAIL
N.T.S.

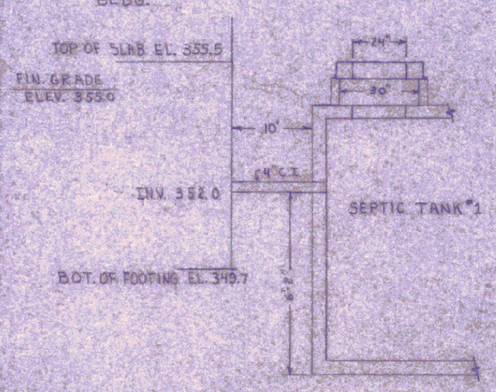


SECTION 'A-A'
N.T.S.

INVERT TABLE
352.0 - INV. AT BLDG.
351.92 - INLET INV. AT SEPTIC TANK #1
351.75 - OUTLET INV. AT SEPTIC TANK #1
351.30 - INLET INV. AT SEPTIC TANK #2
351.13 - OUTLET INV. AT SEPTIC TANK #2
351.08 - INLET INV. AT PUMP STA.
348.9 - OUTLET INV. AT PUMP STA.

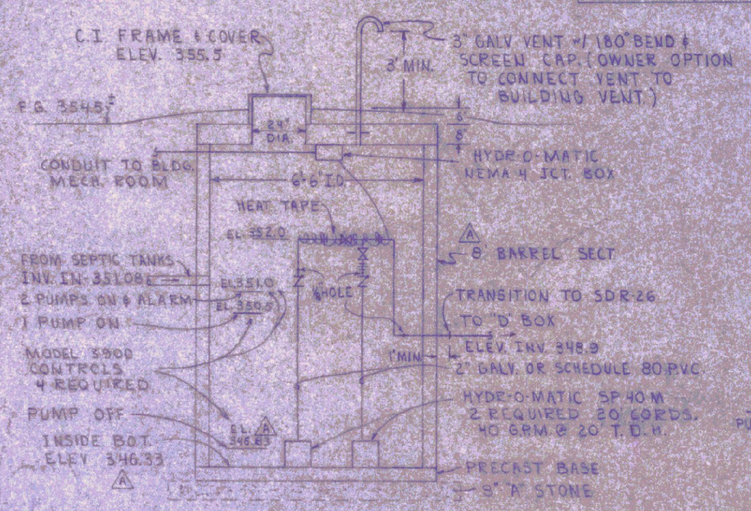

PUMP STATION DETAIL
N.T.S.

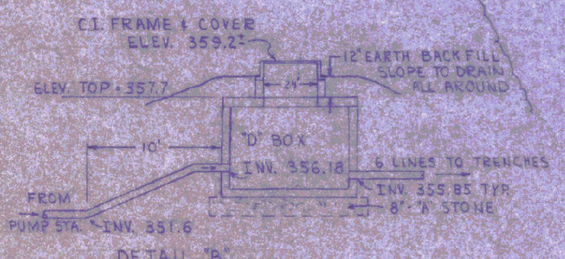

DETAIL 'B'
N.T.S.

A REVISED 11-16-79 REVISED PUMP STATION ELEVATIONS.

SPENCER ENGINEERING, INC.
82 NORTH MAIN STREET
RUTLAND, VERMONT
CIVIL ENGINEERS — SURVEYORS
PLANNERS

STATE OF VERMONT REGISTERED PROFESSIONAL ENGINEER R.E. 1523

SEPTIC SYSTEM
VERMONT WELCOME CENTER
FAIR HAVEN, VERMONT

SCALE: 1"=40' OCT. 26, 1979
40 20 0 40 80 120 160

DWN. BY. AWS CK'D. BY. DWG. NO. E 79-38