





INTERIOR ELEVATIONS
SCALE 1/4"=1'-0"

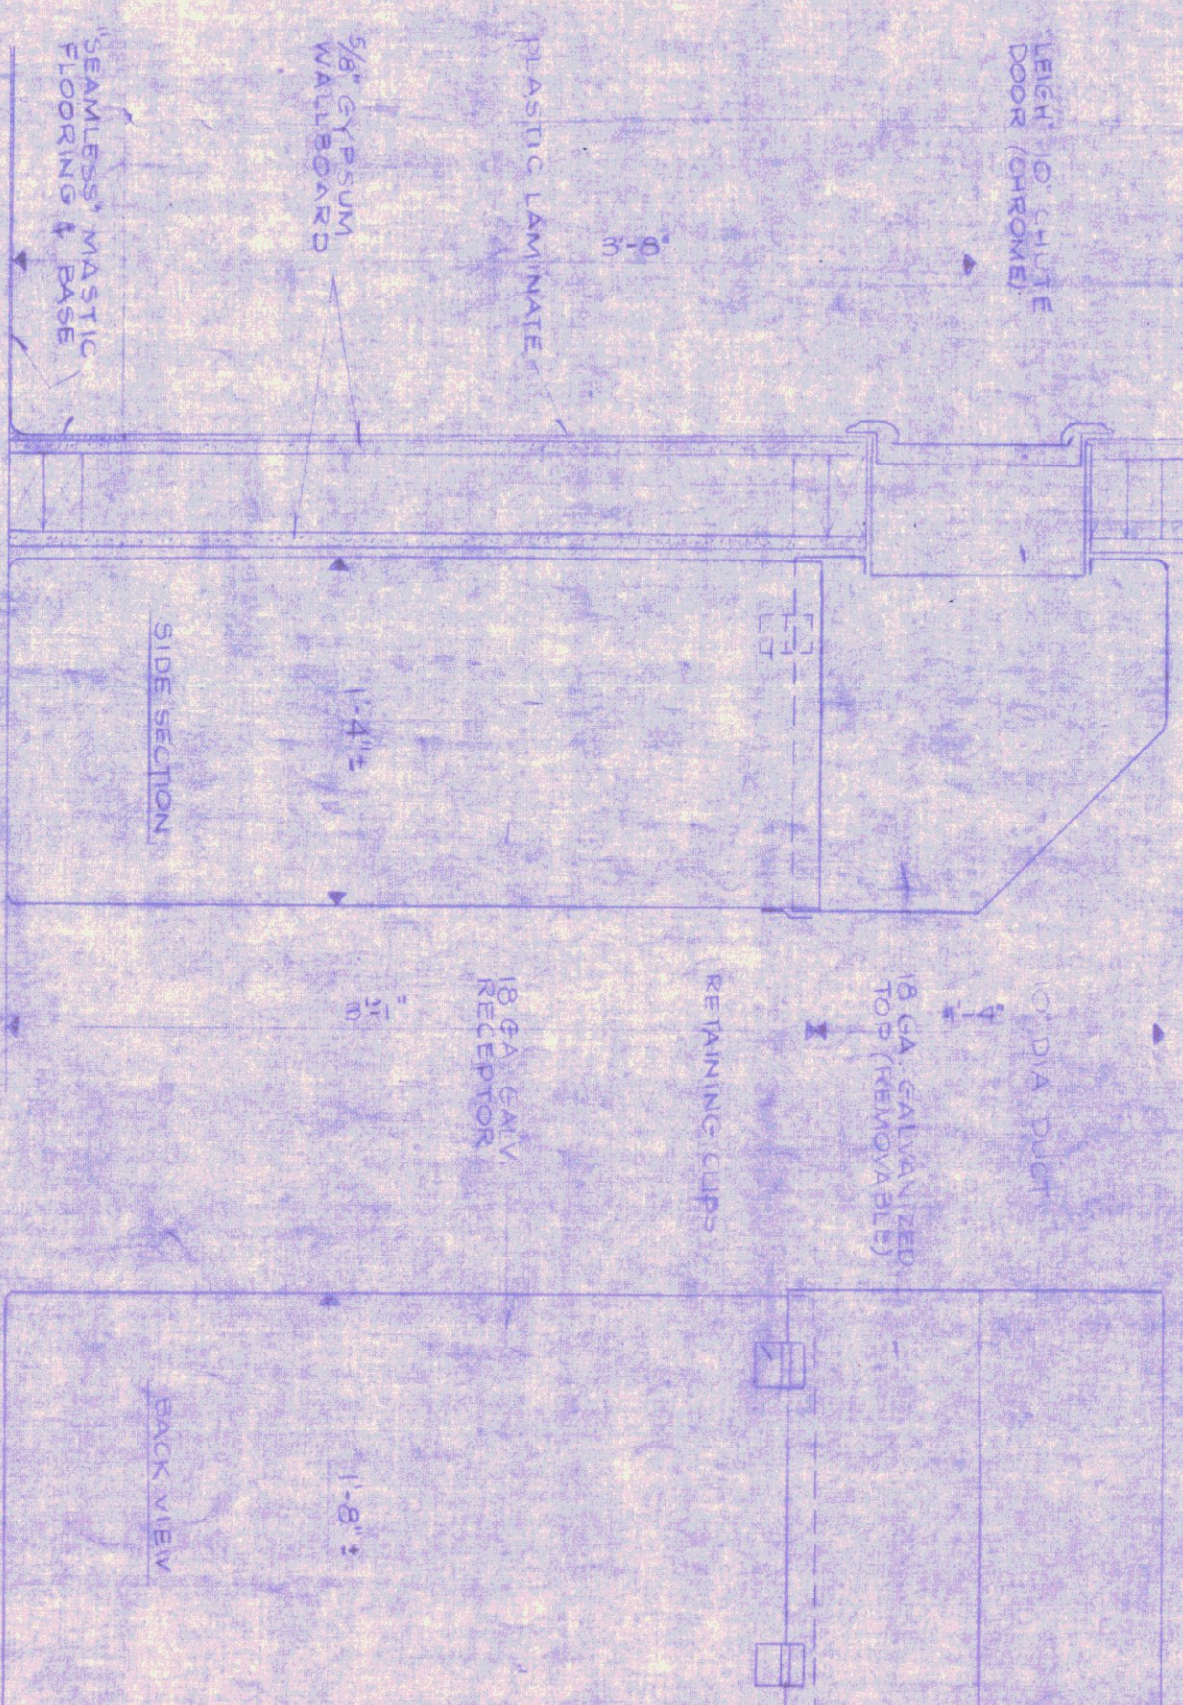

USED TOWEL RECEPTORS 24

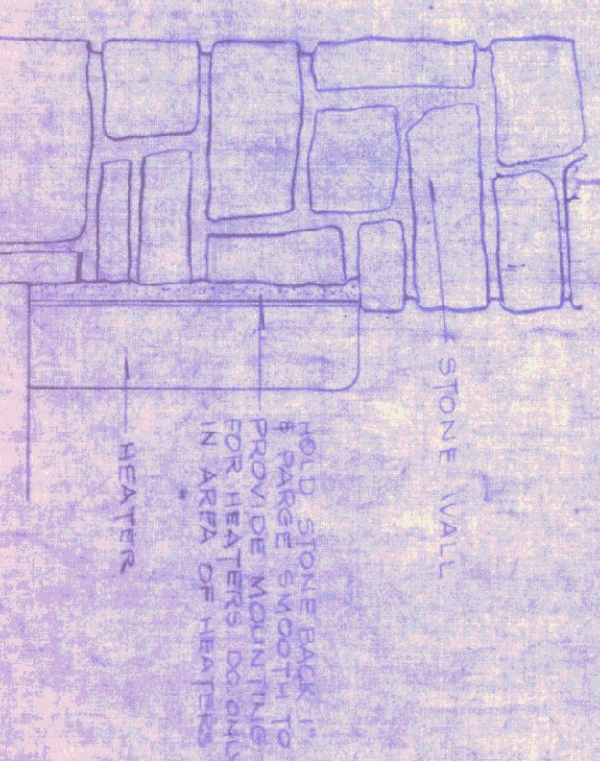

HEATER RECESS 27