


MS # 107

VT 9 EAST

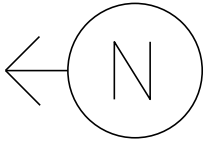

VT 279 WEST

PB

PB

PB

PB

PB

PB



- VIDEO CAMERA
- CONTROL BOX
- MAST ARM
- VIDEO DETECTION
- PULL BOX
- STANCHION

ONLY



ONLY



VT 279 EAST

NOT TO SCALE

YIELD

YIELD

6

9

9

4

4

4

5

D

2

2


ONLY

5

2

VT 9 WEST

MS # 107

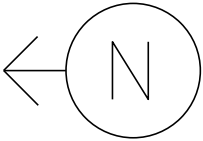

VT 9 EAST

VT 279 WEST

16'

11'

11'

STOP BAR 11'

16'

YIELD

STOP BAR 16'

16'

STOP BAR 22'

ONLY



ONLY



YIELD

16'

11'

11'

11'

LANE LINE 225'



ONLY



VT 279 EAST

NOT TO SCALE

VT 9 WEST

D I A G R A M	Ø 1 <
---------------------------------	---




PROPERTY OF :
VT. AGENCY OF TRANS.
MAINTENANCE DIV.

IN EMERGENCY CALL :
DIST. TRANS. OFFICE
447-2790

NIGHTS & WEEKENDS : 442-1030
INTERSECTION NO. MS-107




DETECTOR RACK

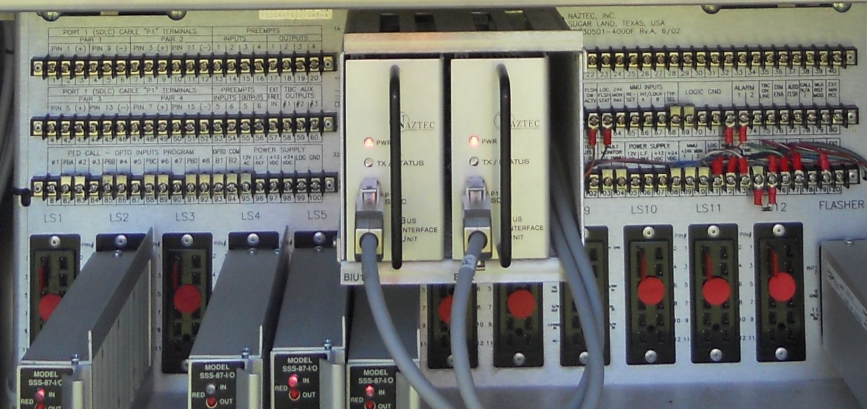


CX06-MINI
CX06-MINI
CX06-MINI

DETECTOR RACK

POWER SUPPLY

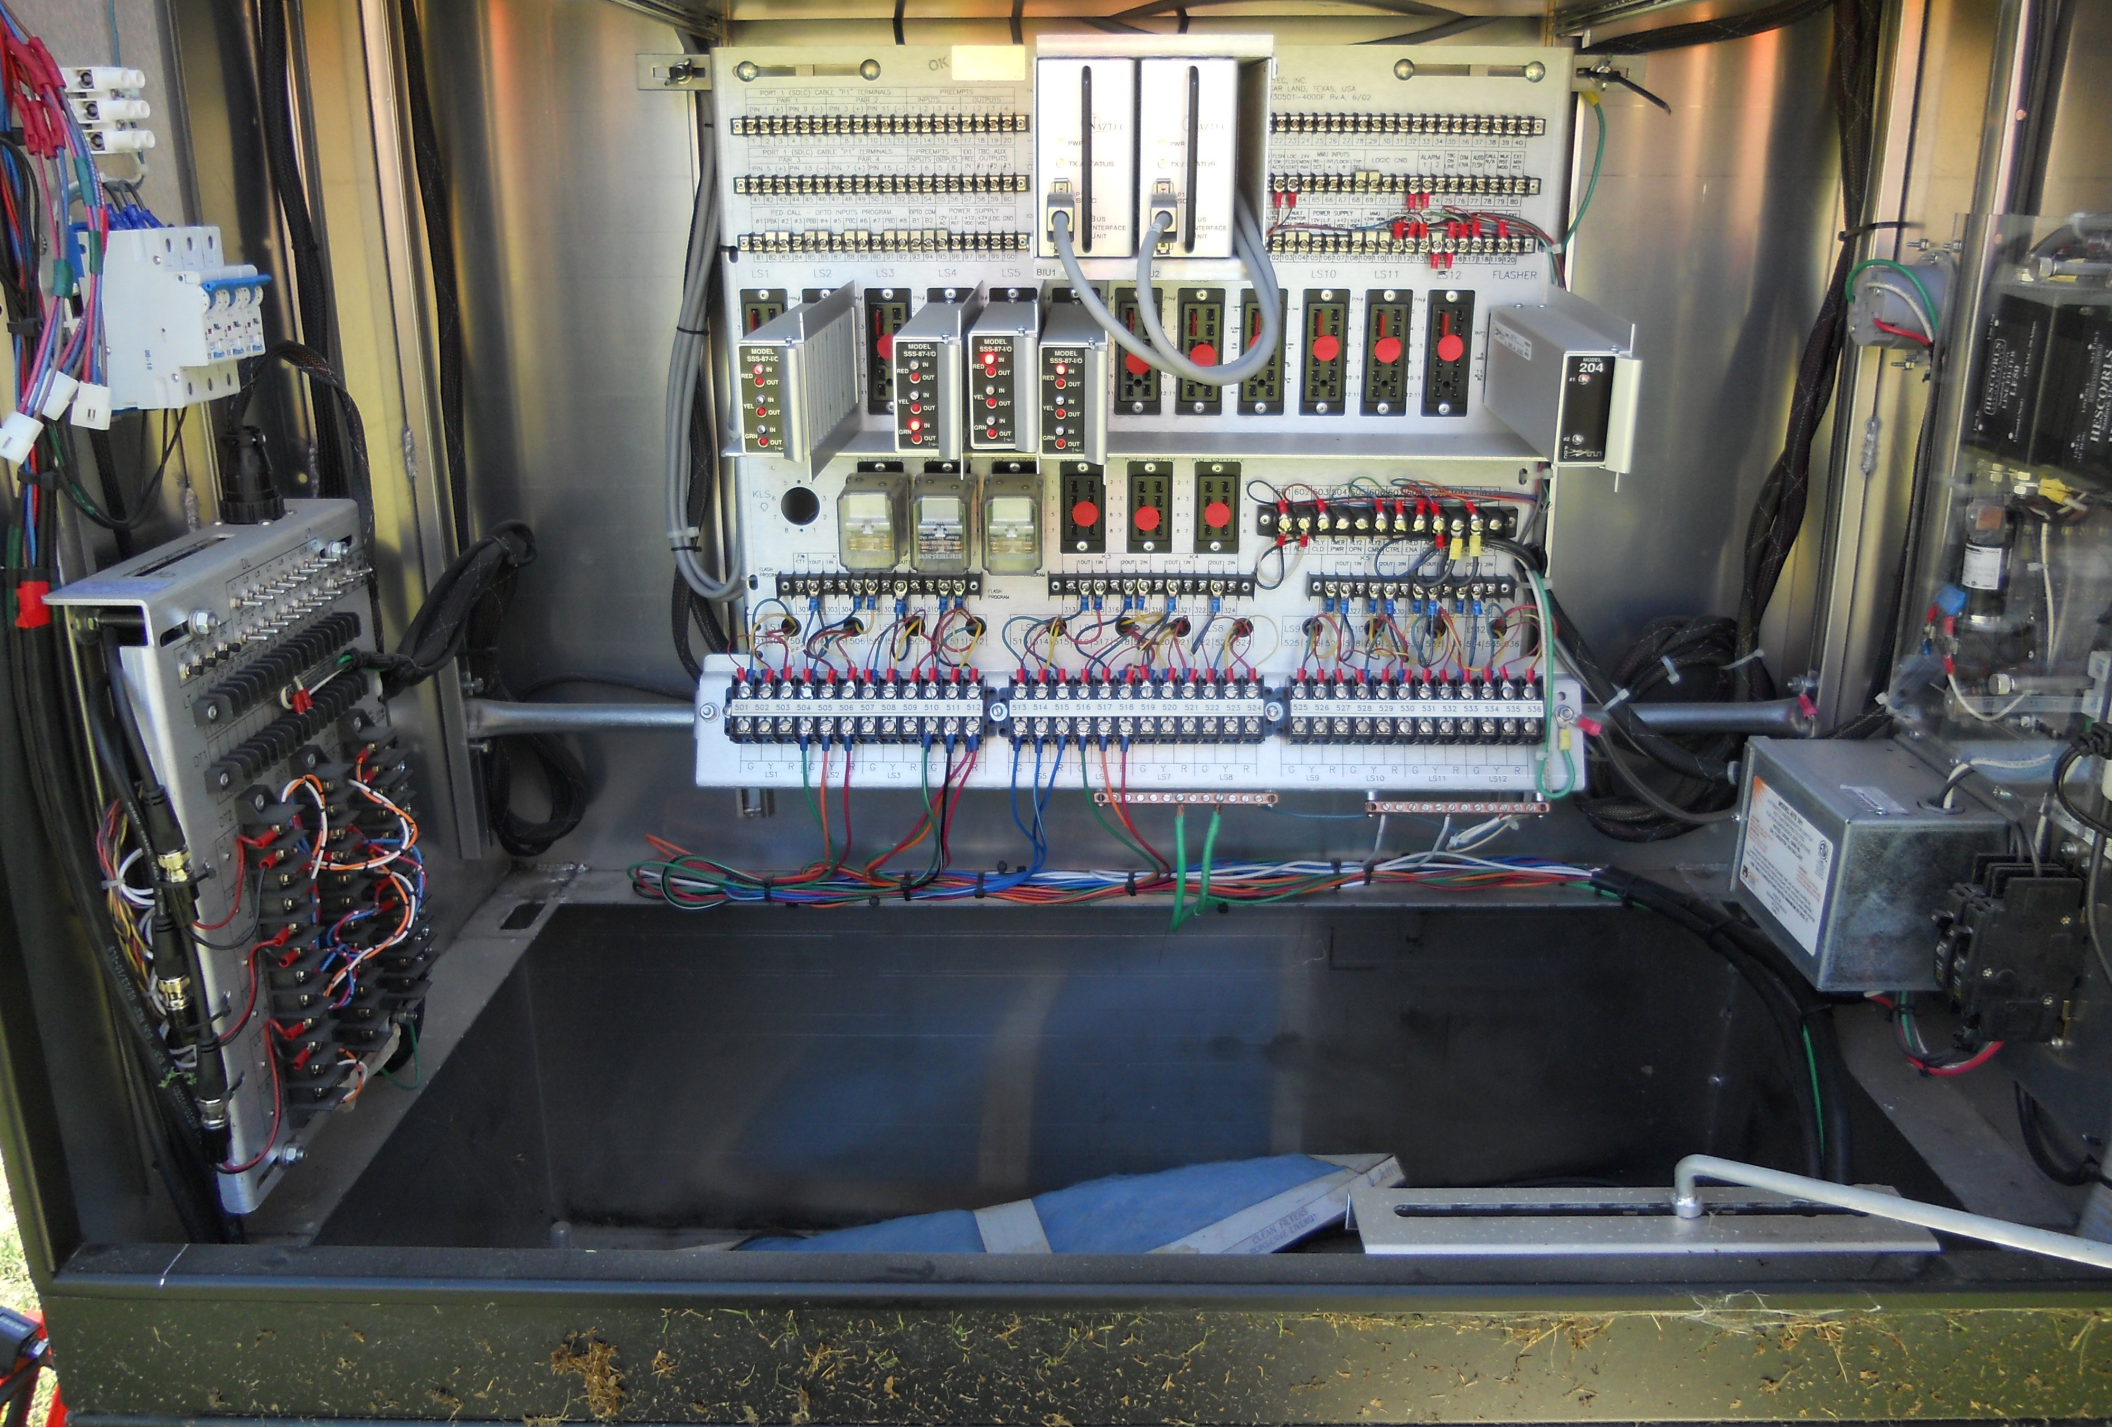

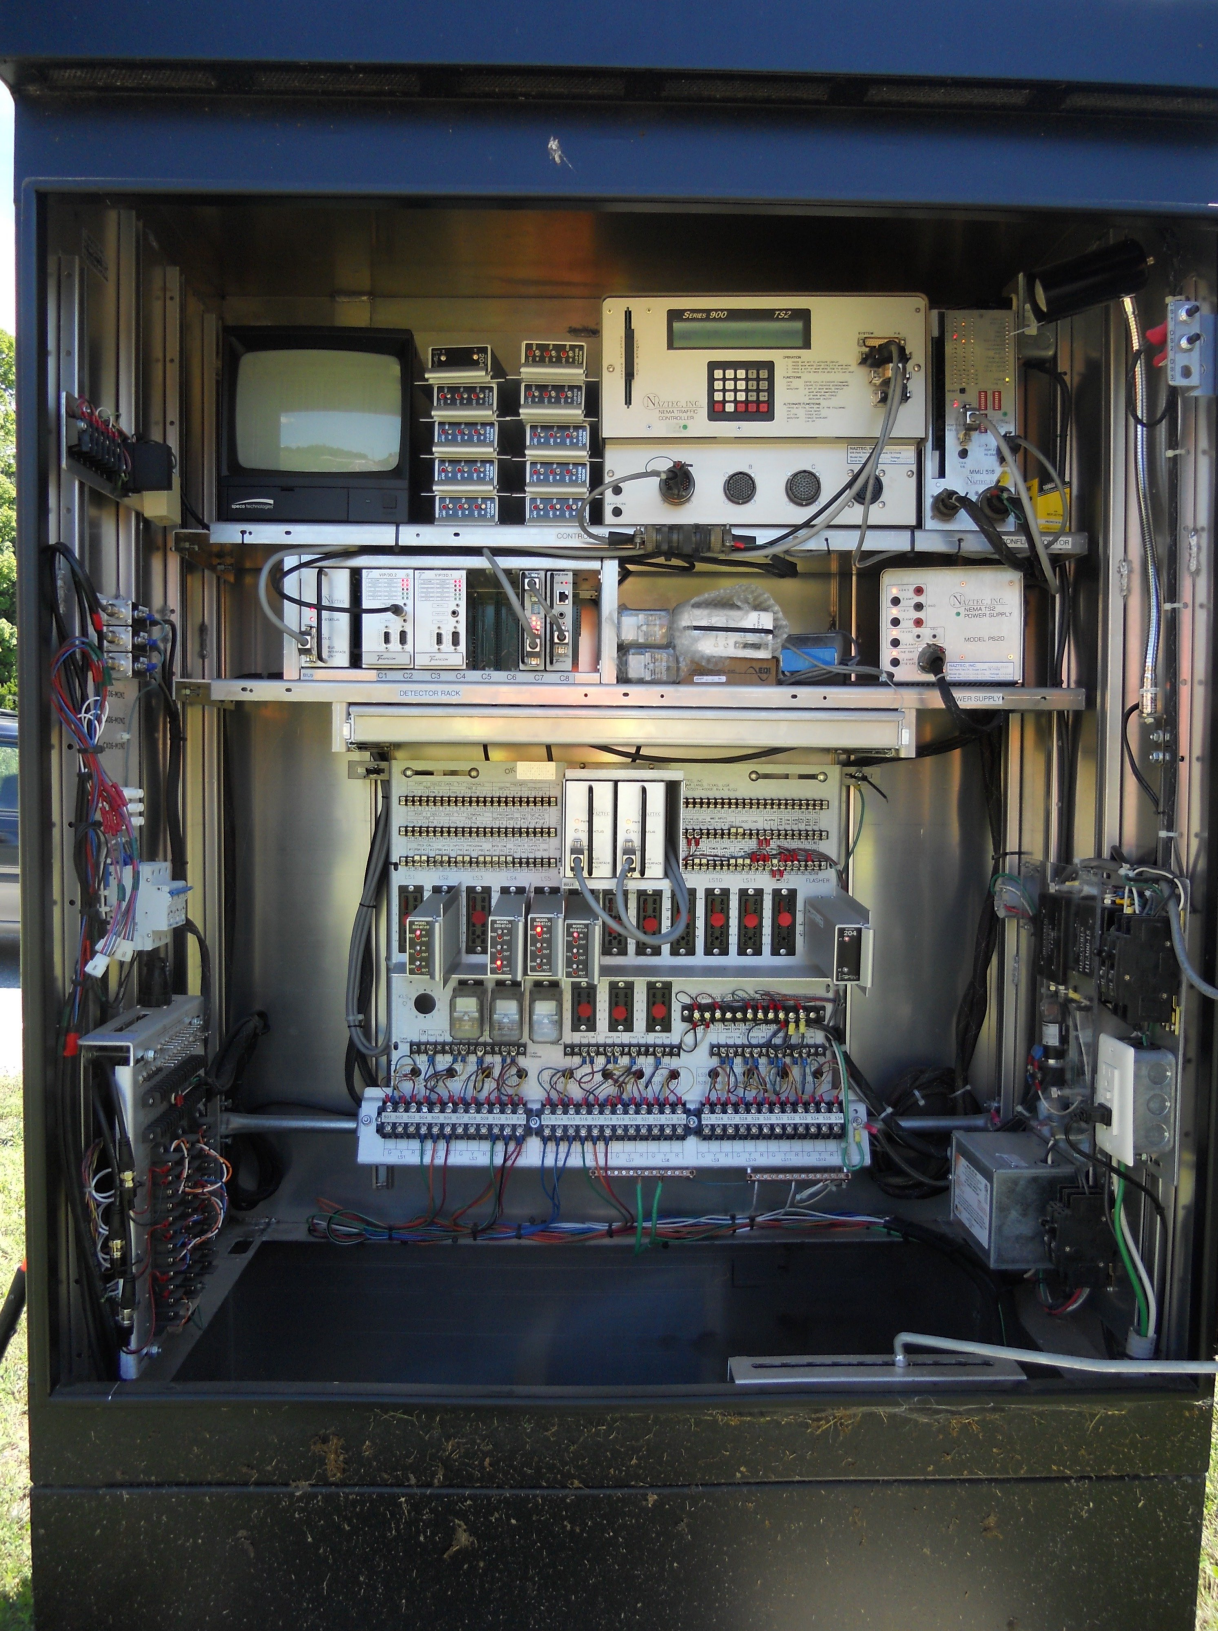

SERIES 900

TS2

Supervisor Monitor Cabinet System
TIMING 1 OK OK ONLINE
FREE

Naztec, Inc.
NEMA TRAFFIC
CONTROLLER



OPERATION

1. PRESS ANY KEY TO ACTIVATE DISPLAY
2. PRESS MAIN MENU (DISP CTRL) FOR MAIN MENU
3. PRESS # KEY OF MAIN MENU ITEM TO SELECT
4. PRESS ALT FCN TWICE FOR HELP & TO END HELP

FUNCTIONS

- ENTR ENTER DATA OR EXECUTE COMMAND
ESC ESCAPE TO PREVIOUS SCREEN/MENU
MAIN/DISP IF NOT AT MAIN MENU, DISPLAY
MAIN MENU IMMEDIATELY
IF AT MAIN MENU, TOGGLE
BACKLIGHT ON/OFF

ALTERNATE FUNCTIONS

- PRESS ALT FCN, THEN ONE OF THE FOLLOWING:
ESC CLEAR ENTRY
ALT FCN TOGGLE HELP
MAIN/DISP TOGGLE BACKLIGHT
9 LOG OFF

SYSTEM

P-A

PC/P

SOL

TX

FBK

RX

Naztec, Inc.
820 Park Two Dr., Sugar Land, TX 77478
Model No. TS2/TS2-001 Voltage 115VAC
Serial No. 0335-001 Date 1/28/08

A

B

C

MMU 516

Naztec, Inc.

CONFLICTOR

Naztec, Inc.
NEMA TS2
POWER SUPPLY

MODEL PS2D

Naztec, Inc.
820 Park Two Dr., Sugar Land, TX 77478
Model No. TS2/CAB/PS- Voltage 115VAC
Serial No. 0335-004-2777 Date 03/02/09


+24 V 2 AMP
+12 V 5 AMP
12 VAC 1/4 AMP
LINE REF 2 AMP 115 VAC

GND


NEU

LINE REF

2 AMP 115 VAC

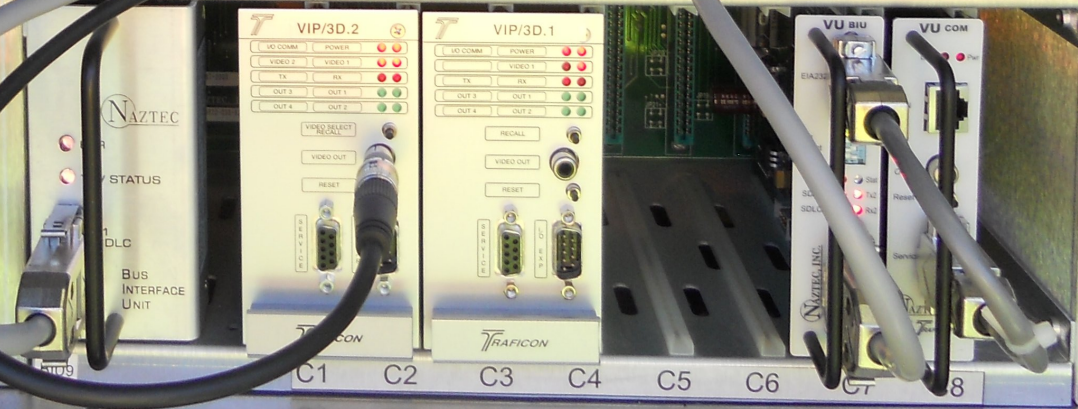

⚠ DANGER / PELIGRO
HAZARD OF ELECTRICAL SHOCK OR BURN
SERVICE BY UTILITY AUTHORIZED PERSONNEL ONLY
DO NOT PAINT OVER OR REMOVE THIS LABEL
PELIGRO DE DESCARGA ELÉCTRICA O QUEMADURA
SÓLO PARA PERSONAS AUTORIZADAS DE LA COMPAÑÍA
ELECTRICA PUERTO RICO
NO PINTES ENCIMA NI REMUEVA ESTA ETIQUETA

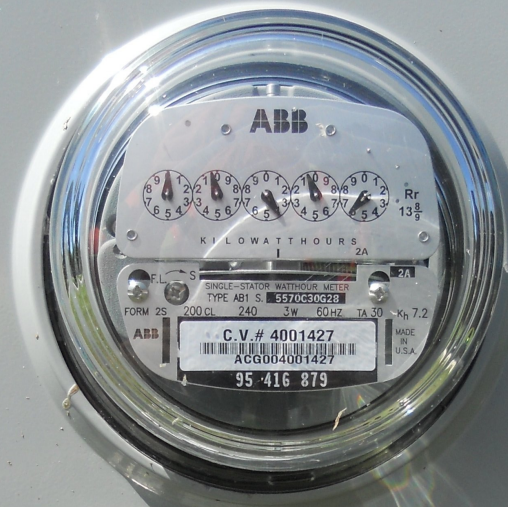

10070

**CIRCUIT BREAKERS UNDER FLAP
NO FUSES IN BOX
DO NOT BREAK SEAL**

⚠ DANGER / PELIGRO
HAZARD OF ELECTRICAL SHOCK OR BURN
SERVICE BY UTILITY AUTHORIZED PERSONNEL ONLY
DO NOT PAINT OVER OR REMOVE THIS LABEL
PELIGRO DE DESCARGA ELÉCTRICA O QUEMADURA
SÓLO PARA PERSONAS AUTORIZADAS DE LA COMPAÑÍA
ELECTRICA PUERTO RICO
NO PINTES ENCIMA NI REMUEVA ESTA ETIQUETA





DO NOT
ENTER

ONLY

9









10.00 DIA / 21.00 FT
55 KSI / 7 GA
10.00 DIA / 28.00 FT / 7 GA
J146179





WEST
VERMONT
9



TO
SOUTH

7



H





ROAD
CLOSED

PROHIBITED
HEAVY VEHICLES
TRUCKS
TRAILERS
OVER 10' HIGH
OVER 10' WIDE
OVER 10' LONG
OVER 10' WEIGHT
OVER 10' WHEELS

















WEST
VERMONT
9
↗

AHEAD

YIELD















Date: 08/09/2012

Timing Data:

Phase	1	2	3	4	5	6	7	8	9
Phases in use		x		x	x	x			
Min Green	0	8	0	8	8	8	0	0	0
Walk	0	0	0	0	0	0	0	0	0
Ped Clr	0	0	0	0	0	0	0	0	0
Veh Ext	0	2	0	2	2	2	0	0	0
MAX 1	0	44	0	25	22	22	0	0	0
MAX 2	0	44	0	25	22	22	0	0	0
MAX 3	0	0	0	0	0	0	0	0	0
Yellow	0	4	0	4	4	4	0	0	0
All Red	0	2	0	2	2	2	0	0	0
Recall to Max	0	0	0	0	0	0	0	0	0

Coordination Patterns: ACS3/Naztec Not Coordinated

Pattern 1									
Cycle Length		Offset		COS					
Splits	Ph 1		Ph 2		Ph 3		Ph 4		
	Ph 5		Ph 6		Ph 7		Ph 8		
	Ph 9		Ph 10		Ph 11		Ph 12		
Pattern 2(21)									
Cycle Length		Offset		COS					
Splits	Ph 1		Ph 2		Ph 3		Ph 4		
	Ph 5		Ph 6		Ph 7		Ph 8		
	Ph 9		Ph 10		Ph 11		Ph 12		
Pattern 3									
Cycle Length	74	Offset		COS					
Splits	Ph 1		Ph 2		Ph 3		Ph 4		
	Ph 5		Ph 6		Ph 7		Ph 8		
	Ph 9		Ph 10		Ph 11		Ph 12		

Day Plan [1]

Event	Action Plan	Step Begins
1	54	0000

Day Plan [2]

Event	Action Plan	Step Begins

Day Plan [3]

Event	Action Plan	Step Begins

Action Plan

Action Plan	Pattern
0-53	0
54	254-FREE
55	255-FLASH