


MS # 538

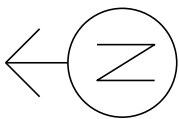



VT 15 EAST

ST MIKES


SAINT MICHAEL'S
FIRE & RESCUE

VT 15 WEST

NOT TO SCALE

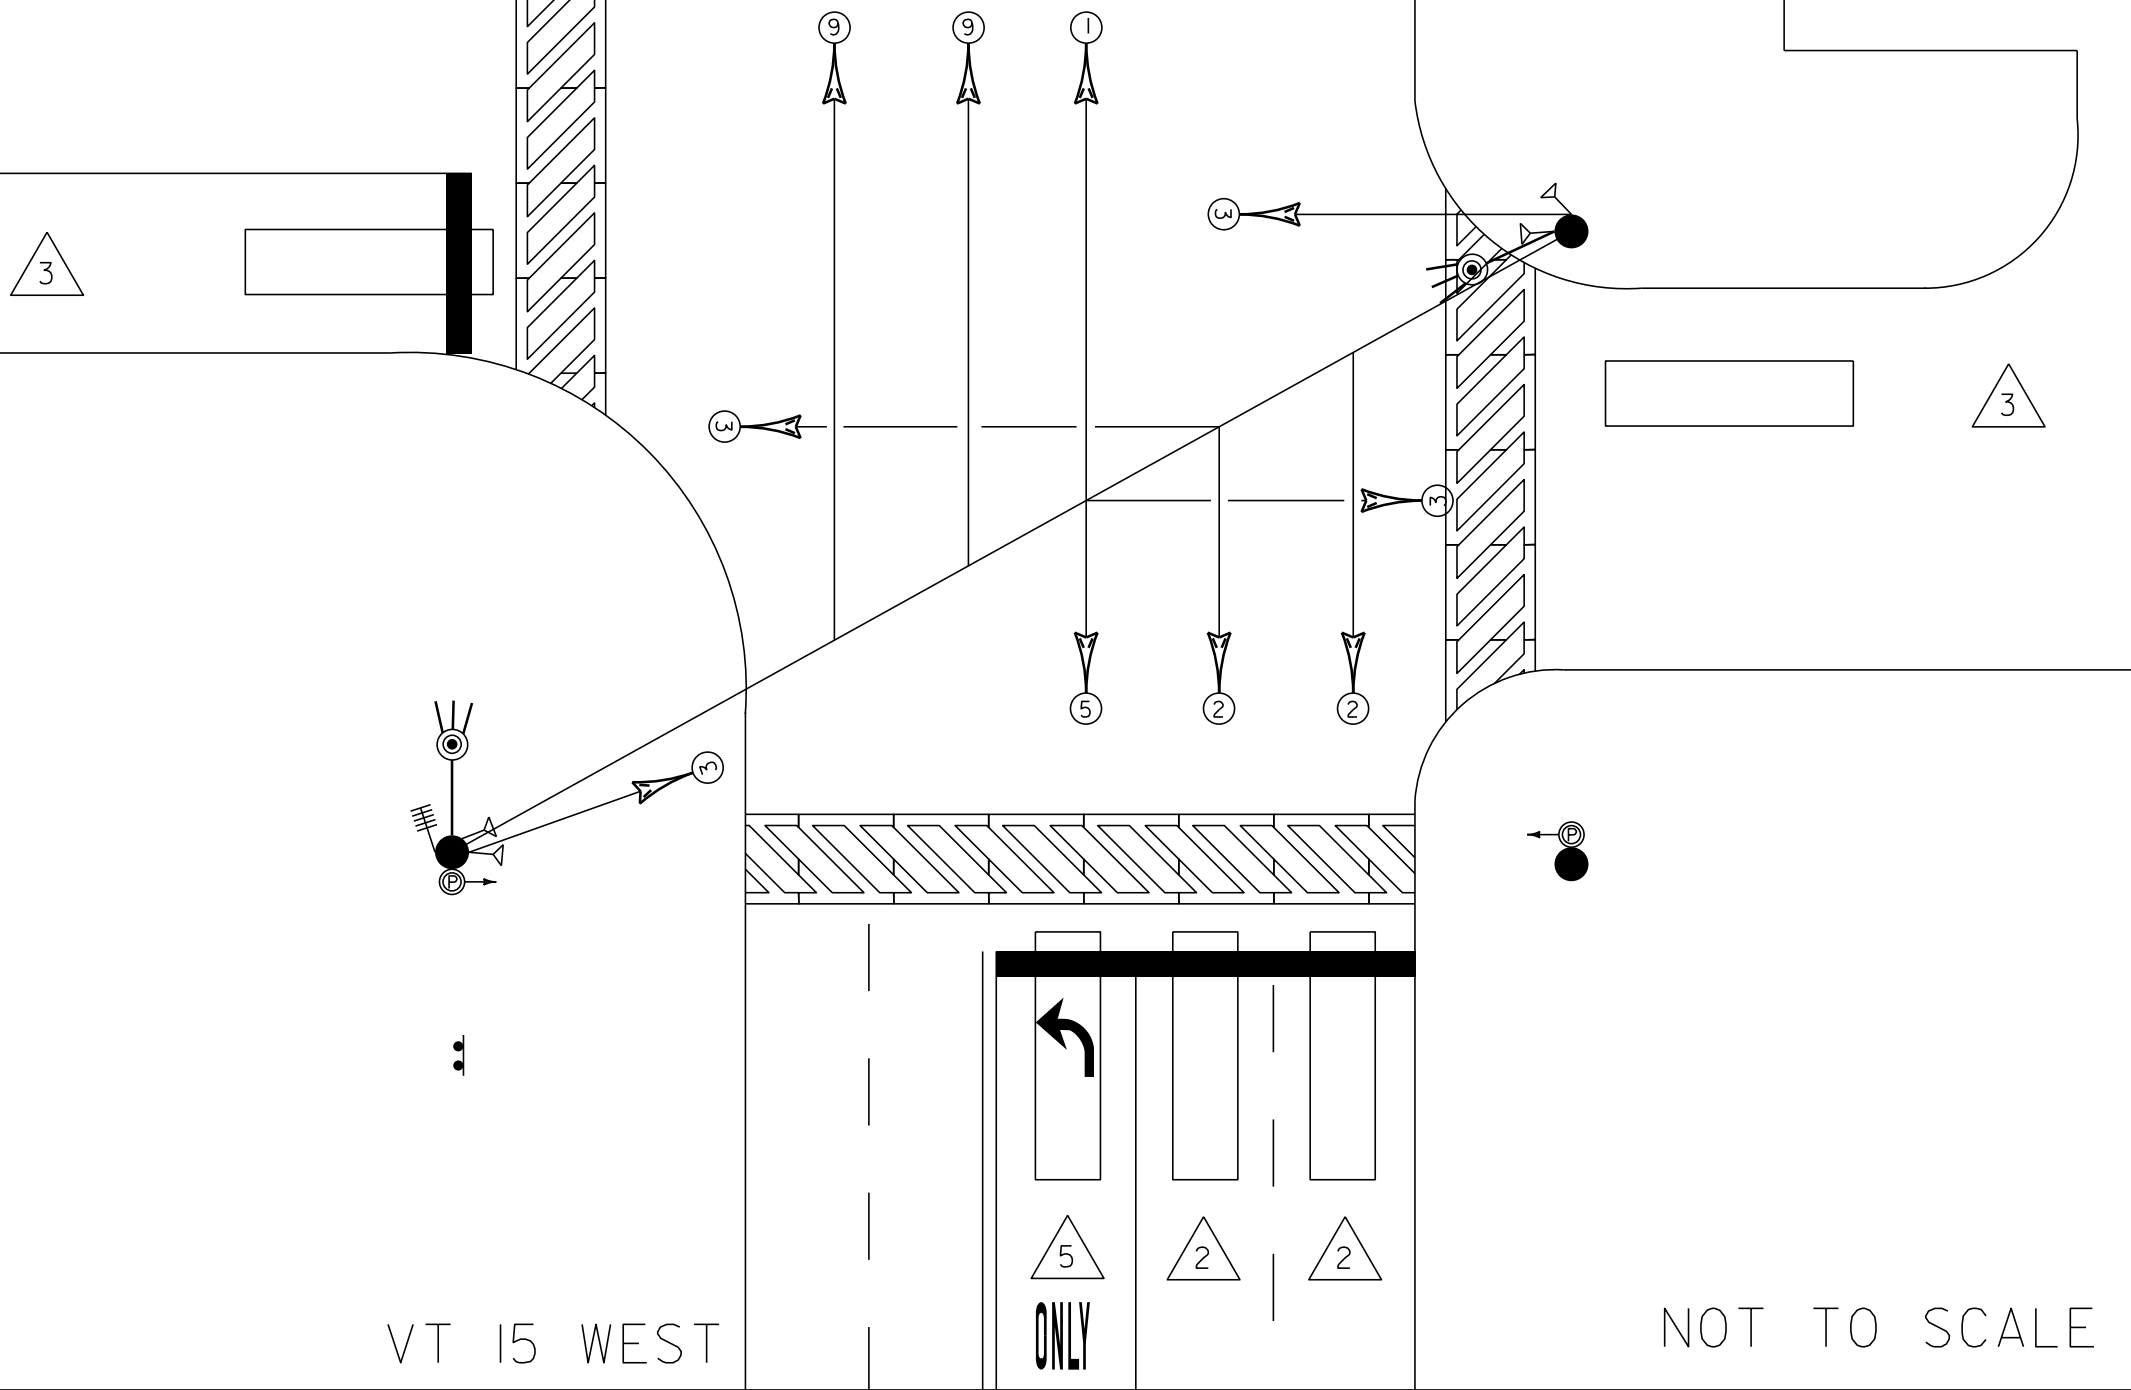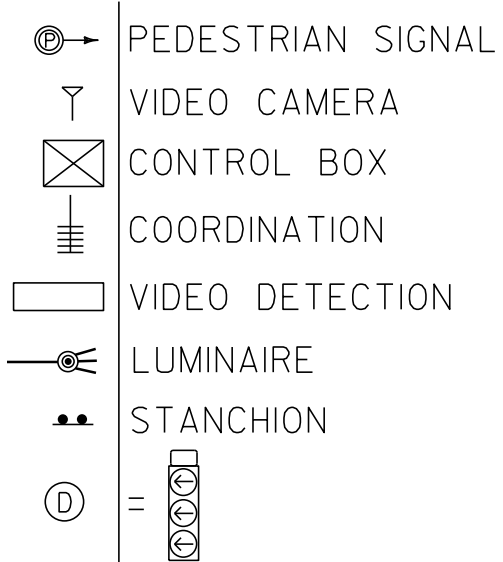

MS # 538

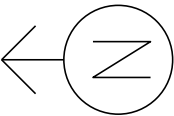

ST MIKES

15'

13'

CROSSWALK 45'

STOP BAR 14'

LANE LINE 80'

STOP BAR 31'

ONLY

VT 15 EAST

SAINT MICHAEL'S
FIRE & RESCUE

22'

CROSSWALK 35'

CROSSWALK 56'








STOP BAR 32'

LANE LINE 115'

ONLY

VT 15 WEST

NOT TO SCALE

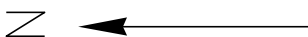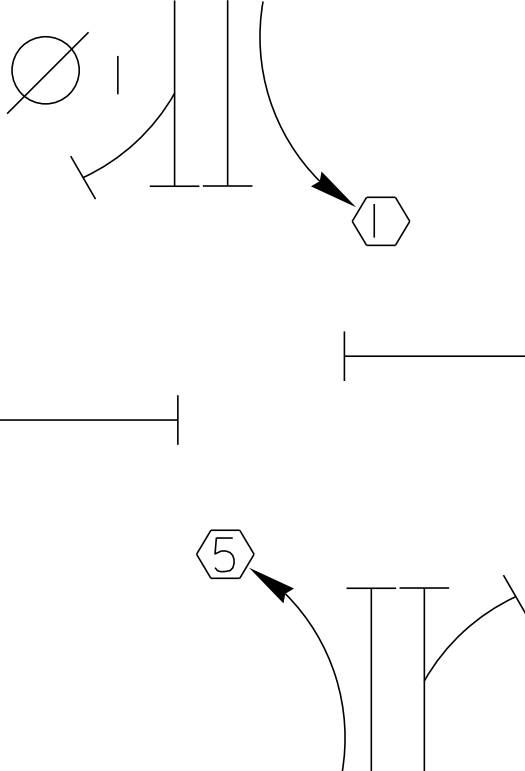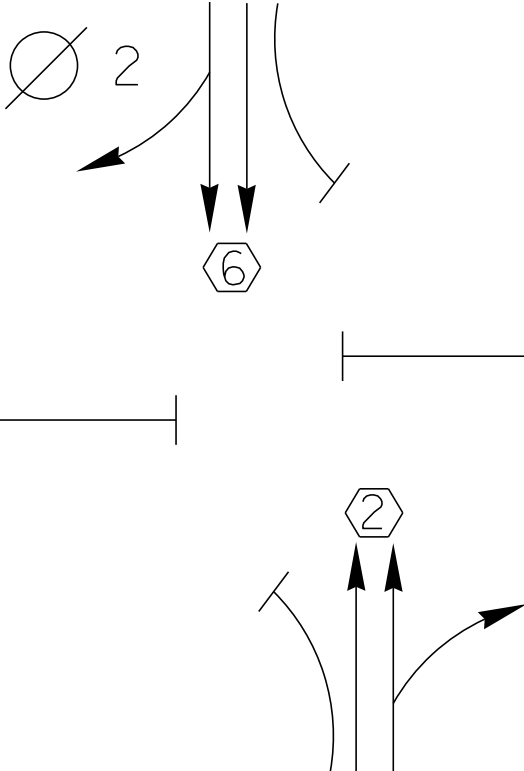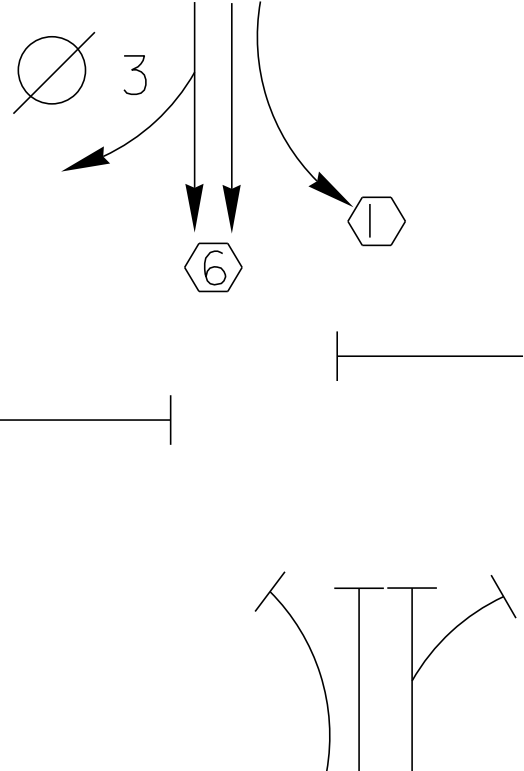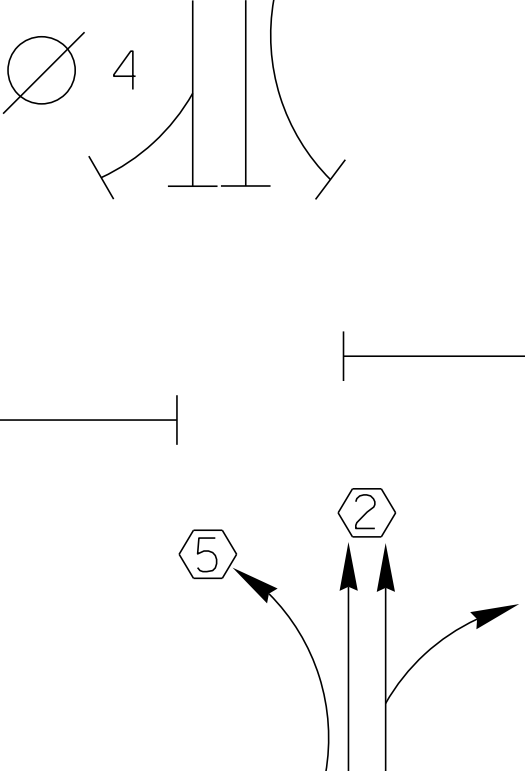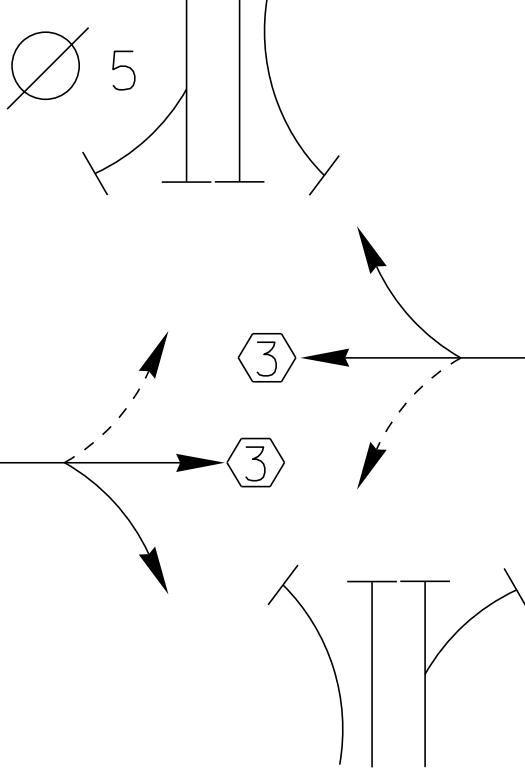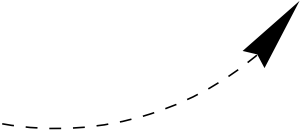D I A G R A M 				
TIMING	G = Y =	G = Y =	G = Y =	G = Y =
D I A G R A M				
TIMING	G = Y =	G = Y =	G = Y =	G = Y =
 PROTECTED TURNS	 PERMITTED TURNS PEDESTRIAN	CYCLE LENGTH, C= _____ S		



ECONOLITE

PROPERTY OF
VT. AGENCY OF TRANS.
MAINTENANCE DIV.
IN EMERGENCY CALL
DET. TRANS. OFFICE
605-590 COLCHESTER
NIGHTS & WEEKENDS 478-7111

PROPERTY OF:
VT. AGENCY OF TRANS.
MAINTENANCE DIV.

IN EMERGENCY CALL:
DIST. TRANS. OFFICE
655-1580 COLCHESTER


NIGHTS & WEEKENDS: 878-7111

WARNING

DO NOT OPERATE
CABINET WITHOUT
CONFLICT MONITOR UNIT


DANGER


115 VOLTS A.C.

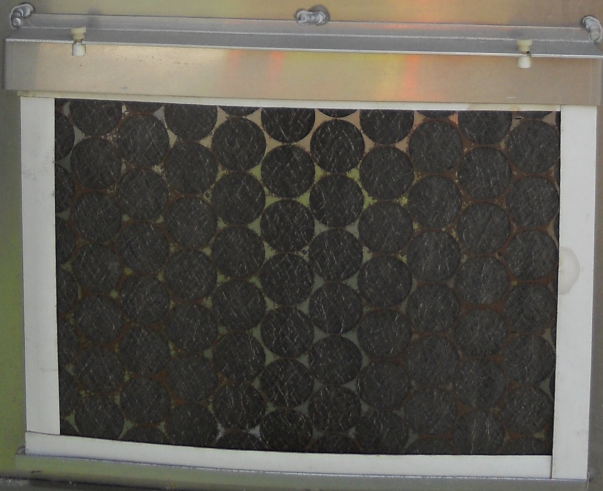




CONTROLLER

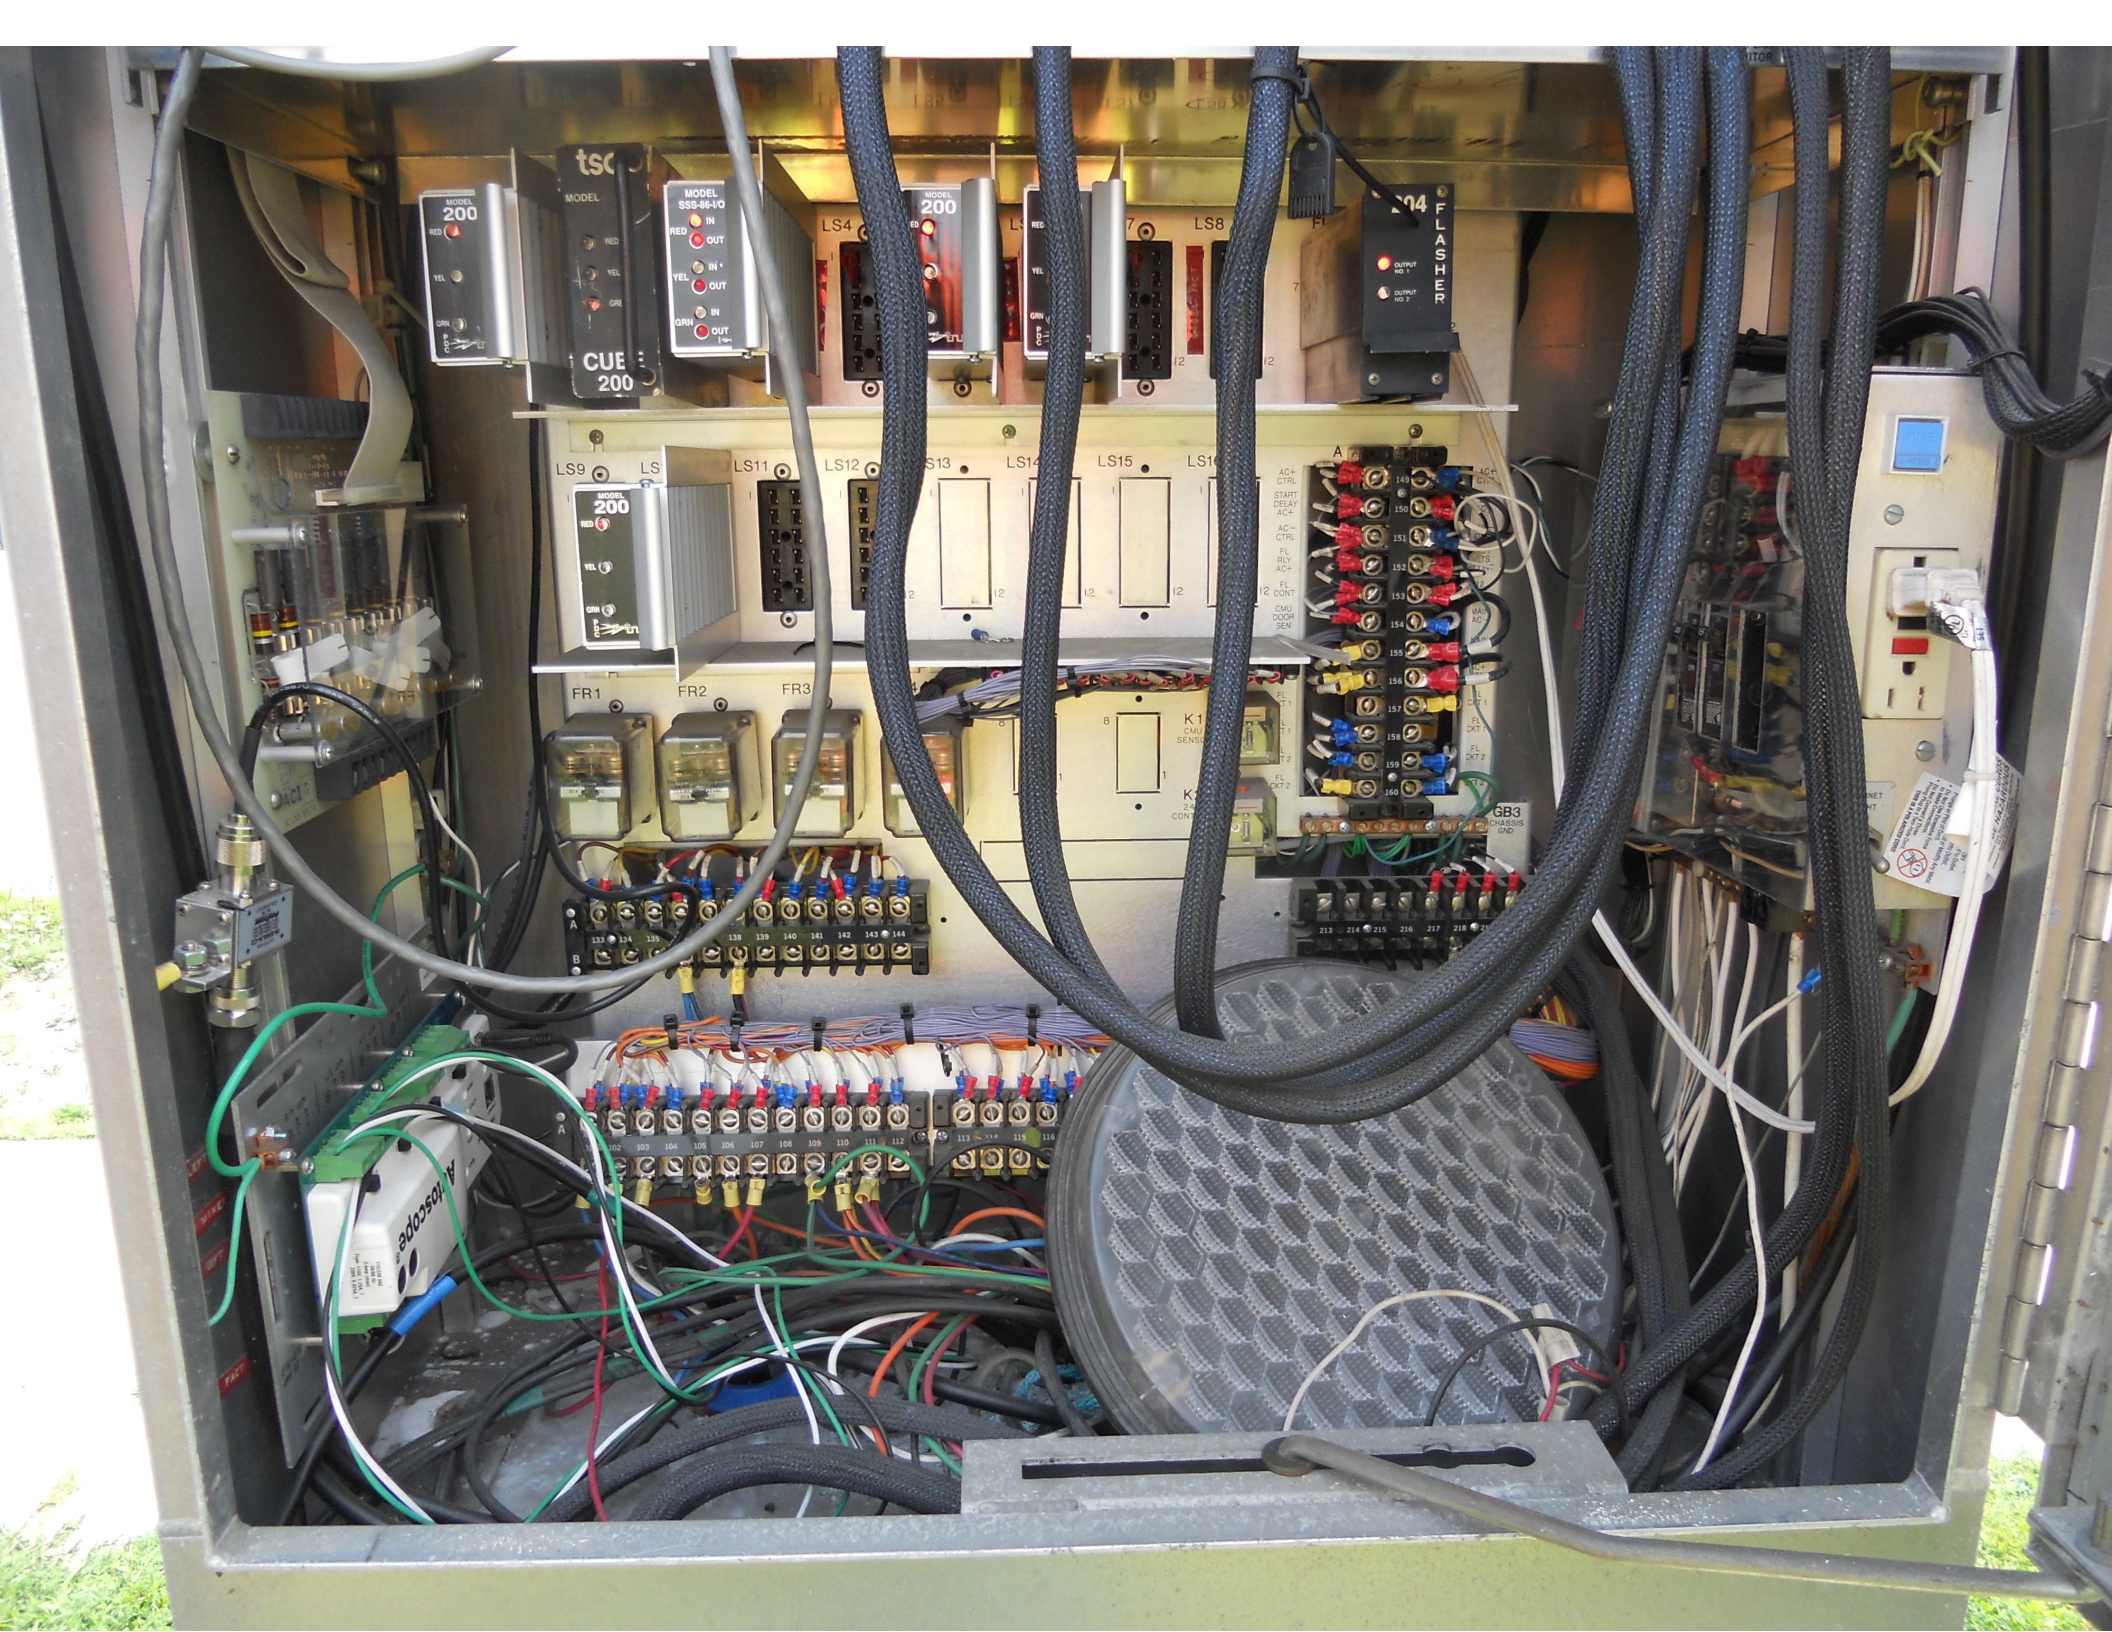

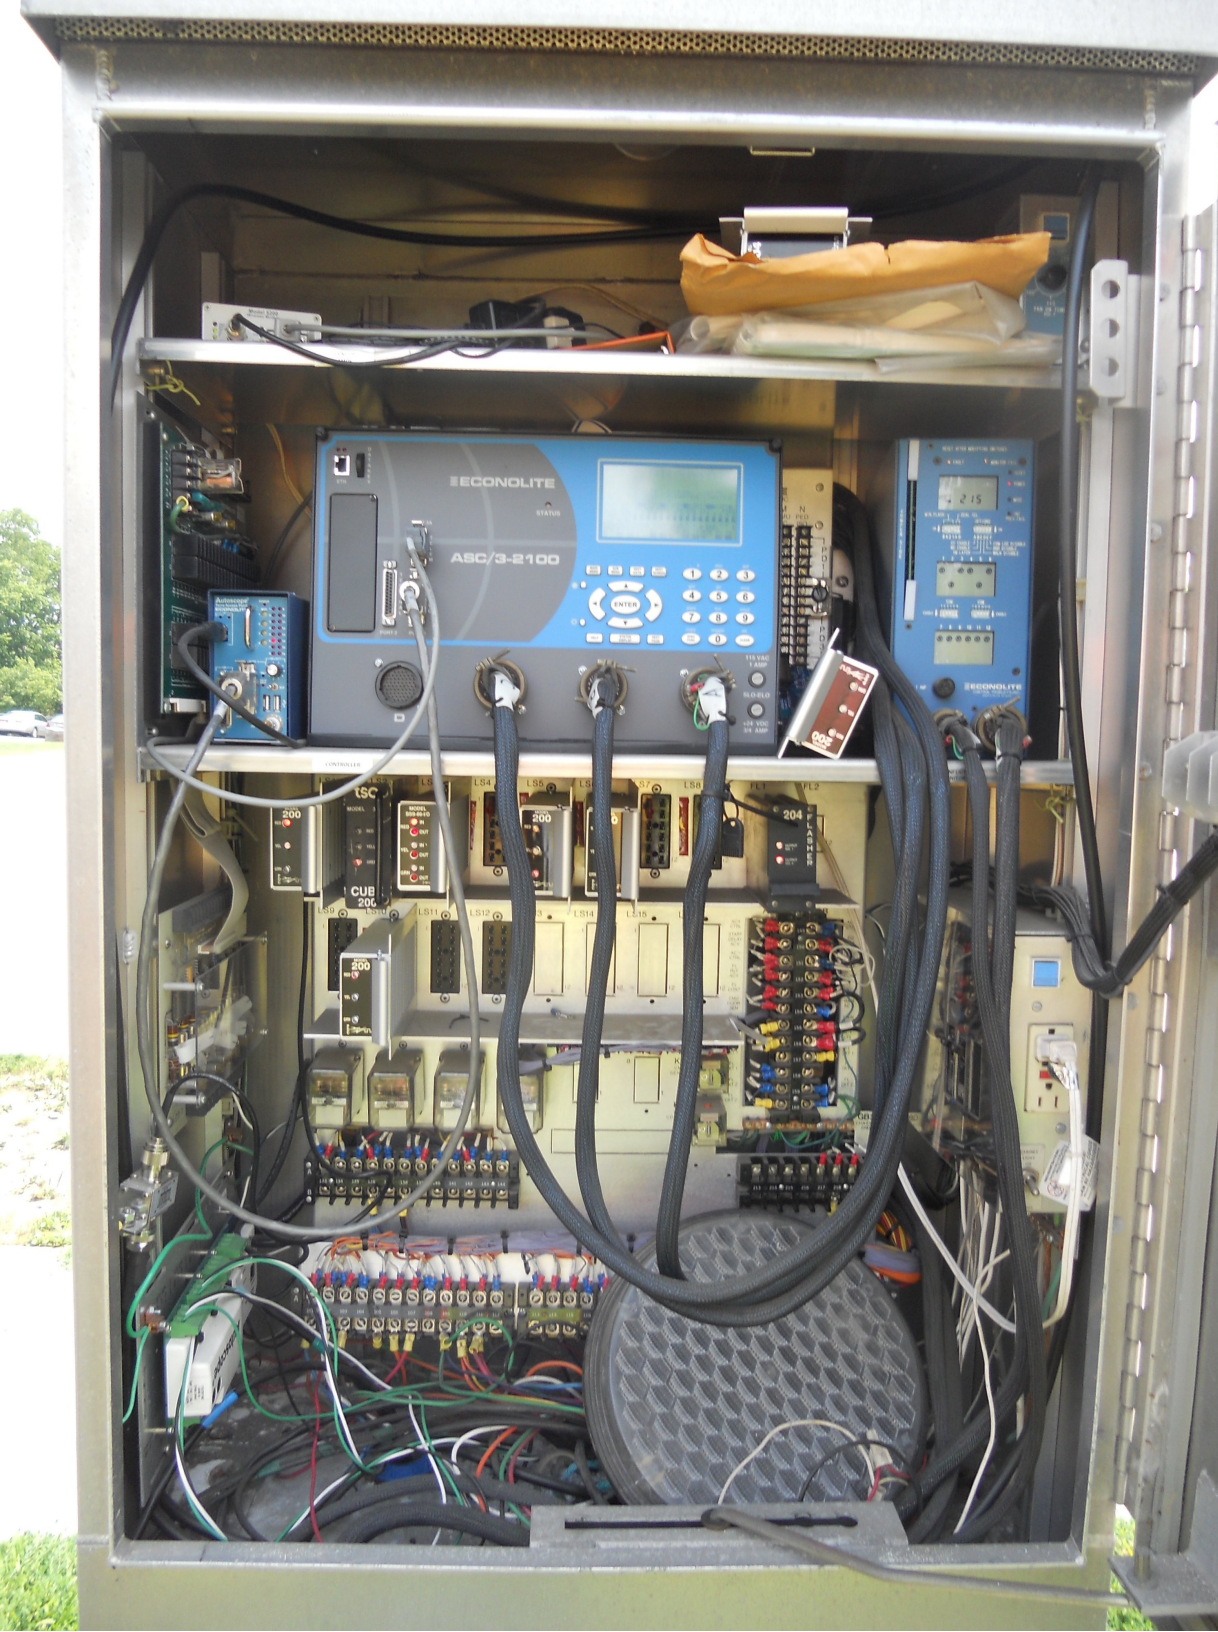

DANGER / PELIGRO
HAZARD OF ELECTRICAL SHOCK OR BURN
SERVICE BY UTILITY AUTHORIZED PERSONNEL ONLY
DO NOT PAINT OVER OR REMOVE THIS LABEL
PELIGRO DE DESCARGA ELECTRICA O QUEMADURA
SOLAMENTE PERSONAS AUTORIZADAS DE LA COMPAÑIA
ELECTRICA PUEDEN MANTENERLO
NO PINTES ENCIMA NI REMUEVA ESTA ETIQUETA

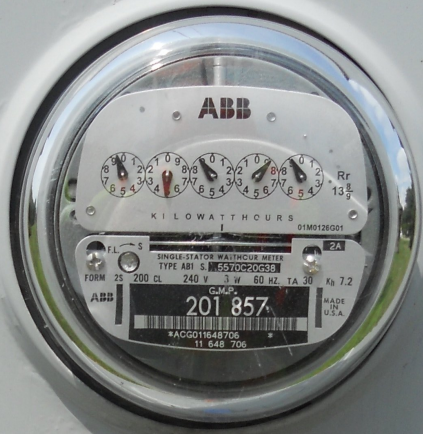

CIRCUIT BREAKERS UNDER FLAP
NO FUSES IN BOX
DO NOT BREAK SEAL

DANGER / PELIGRO
HAZARD OF ELECTRICAL SHOCK OR BURN
SERVICE BY UTILITY AUTHORIZED PERSONNEL ONLY
DO NOT PAINT OVER OR REMOVE THIS LABEL
PELIGRO DE DESCARGA ELECTRICA O QUEMADURA
SOLAMENTE PERSONAS AUTORIZADAS DE LA COMPAÑIA
ELECTRICA PUEDEN MANTENERLO
NO PINTES ENCIMA NI REMUEVA ESTA ETIQUETA



WILSON'S
REAL ESTATE
CALL 781-326-1234
WWW.WILSONSREALTY.COM

YIELD

DO NOT
ENTER

ONLY

































35

SALISBURY
UNIVERSITY
COLLEGE
→







TURNING
TRAFFIC
MUST
YIELD TO
PEDESTRIANS













