


MS # 704

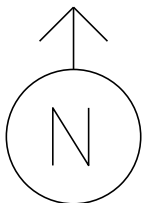

US 5 NORTH

VT 25 WEST

ONLY



CONTROL BOX

Ⓢ

=





ONLY






VT 25 EAST

US 5 SOUTH

NOT TO SCALE

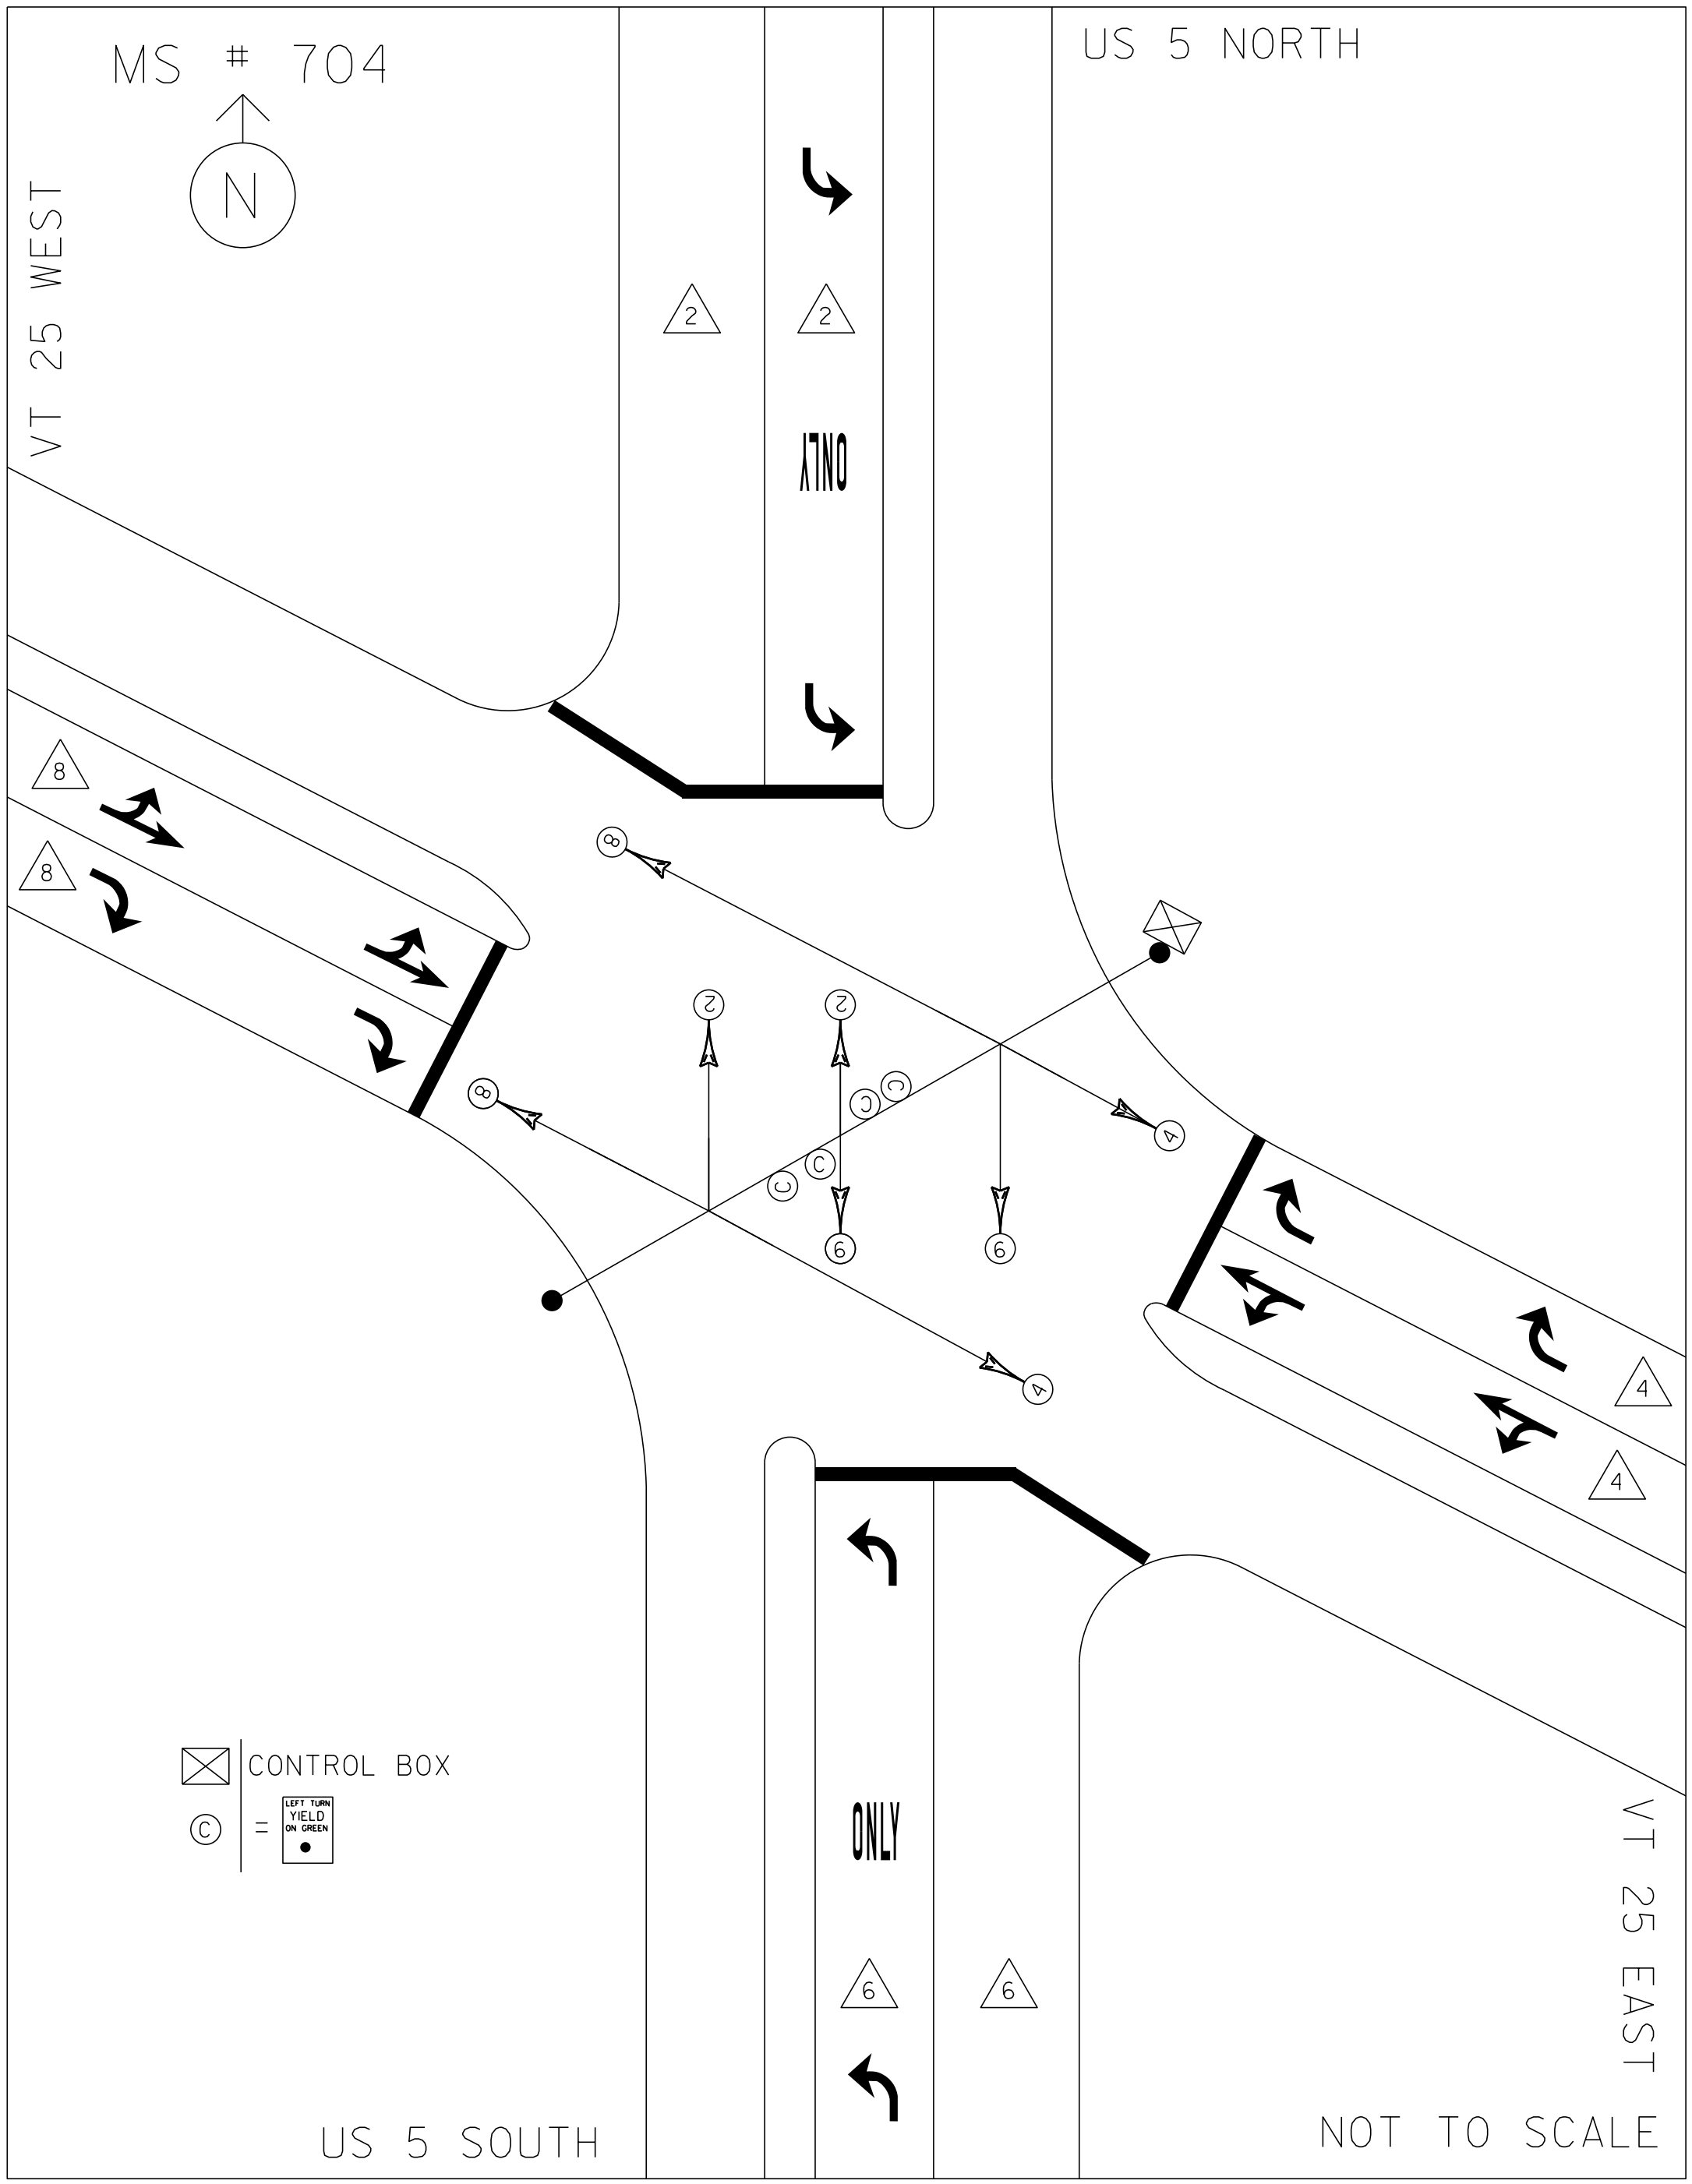

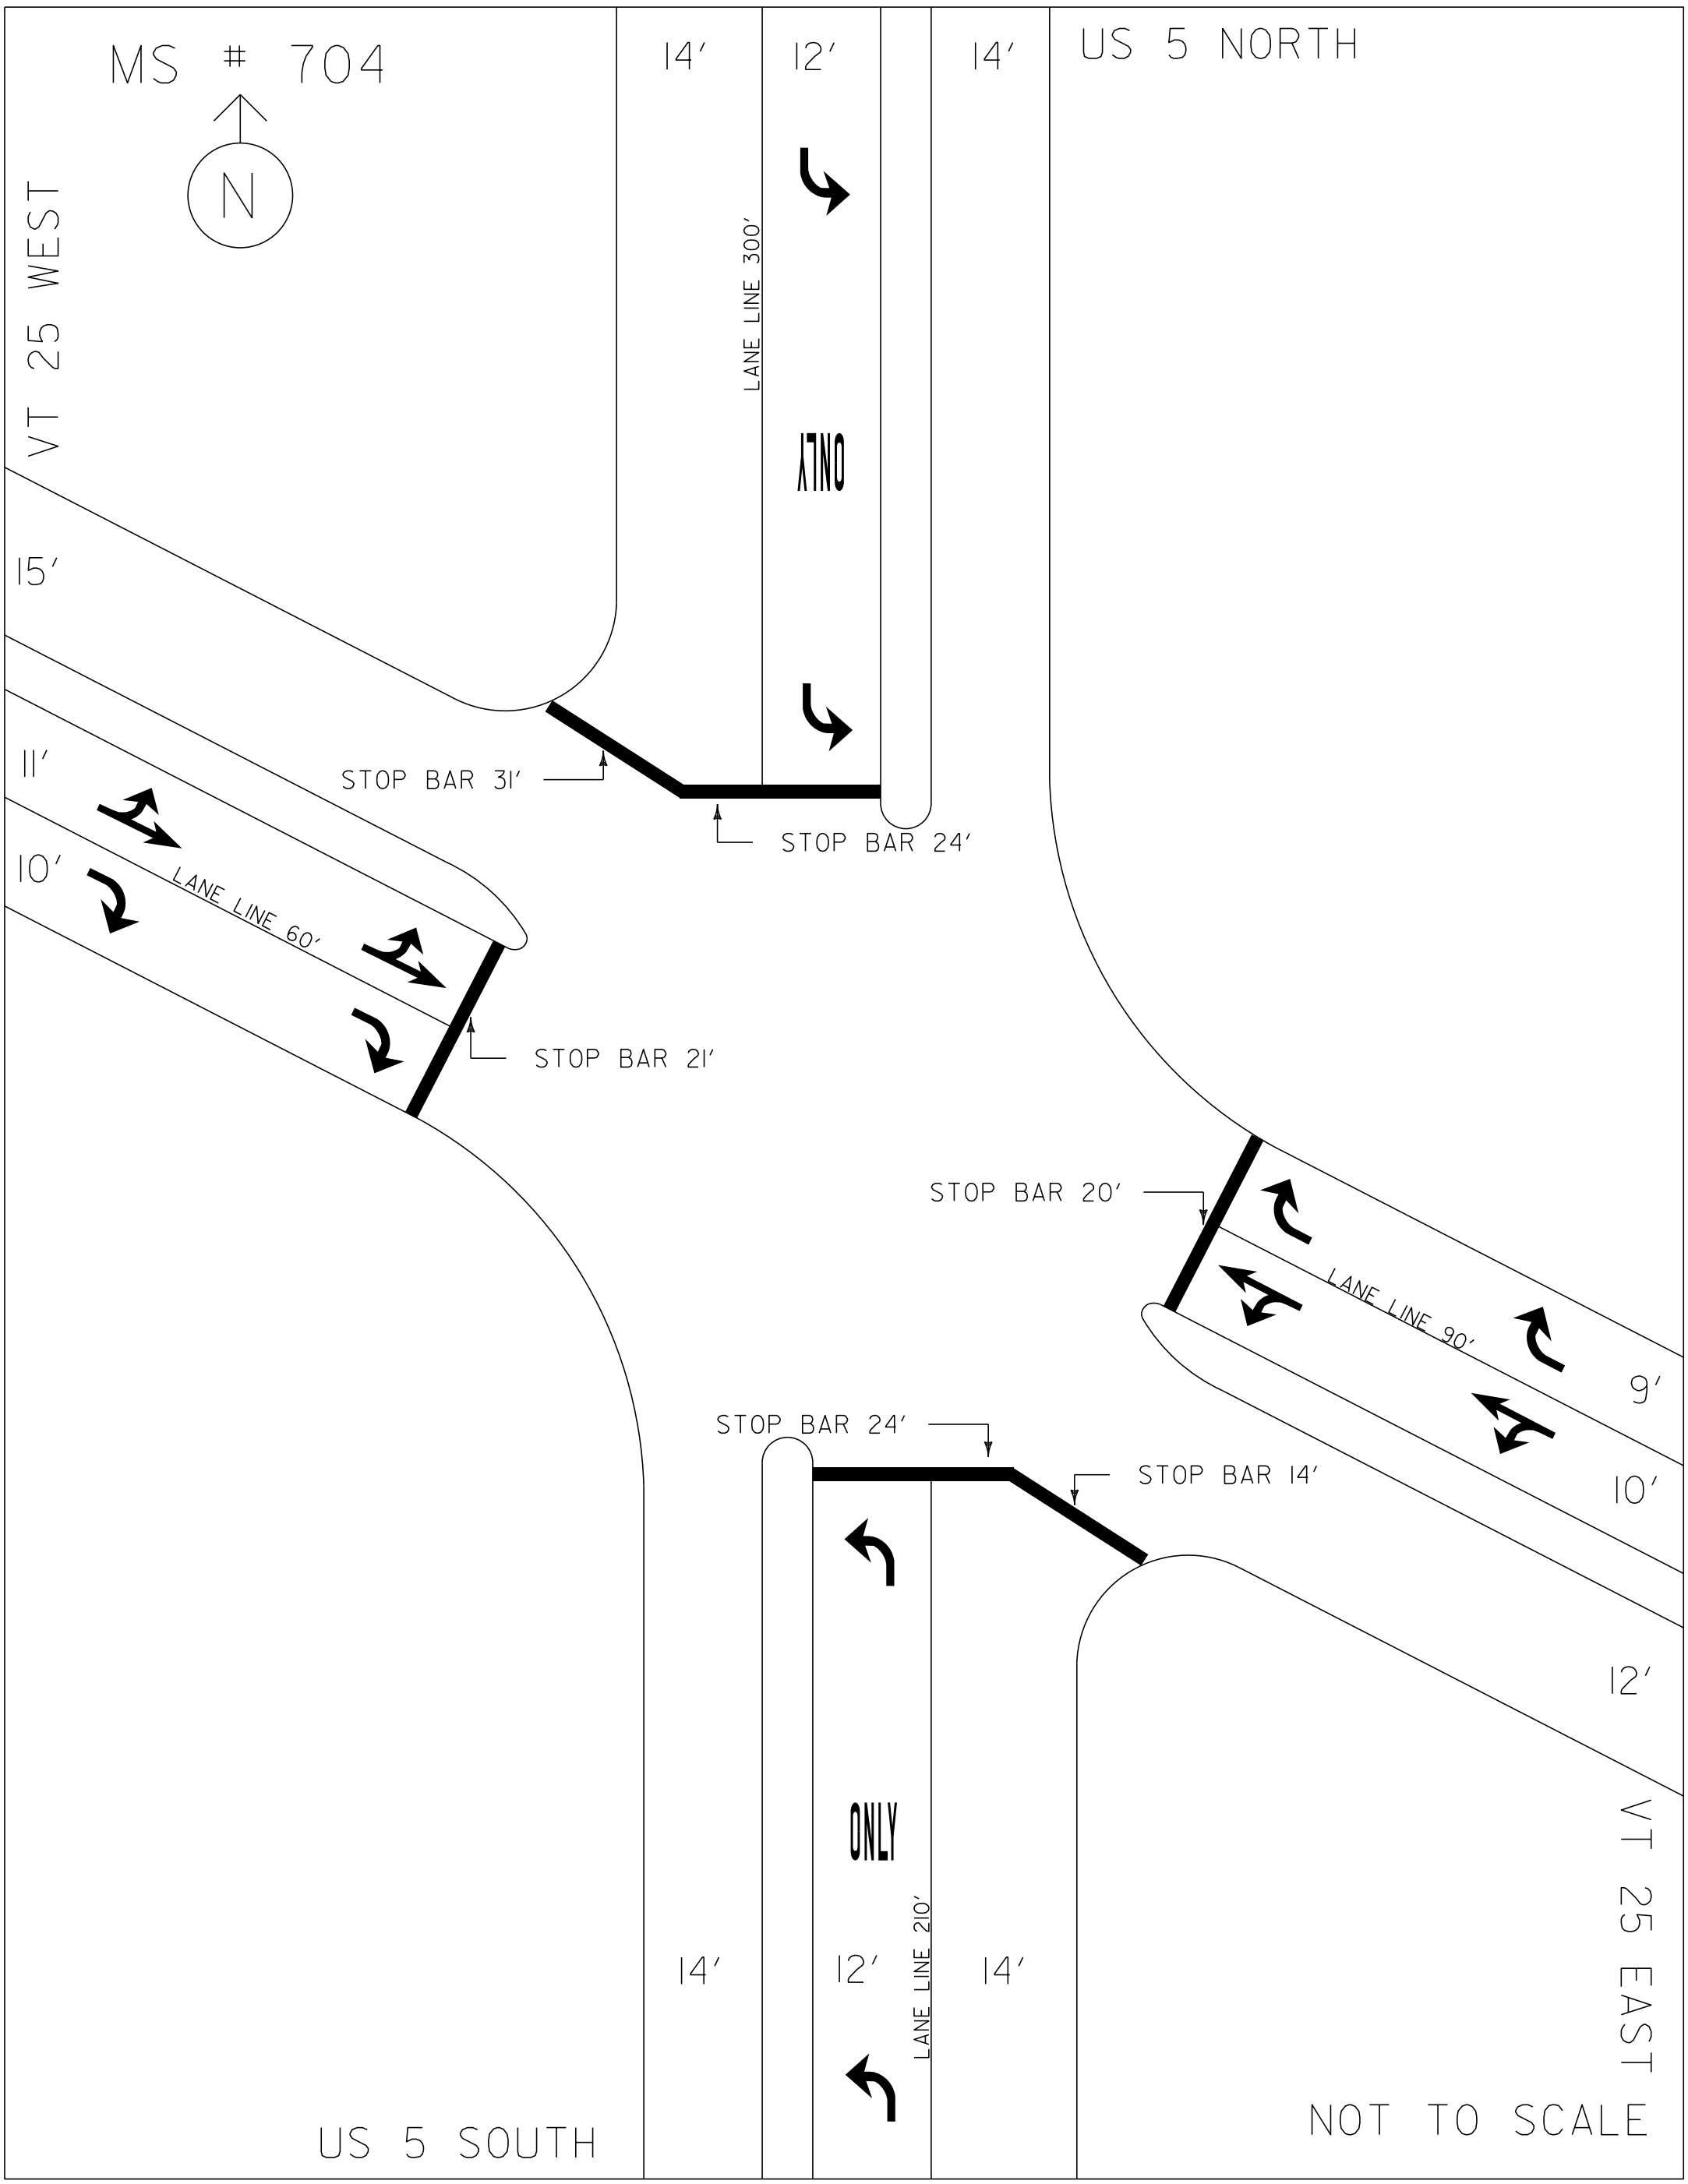

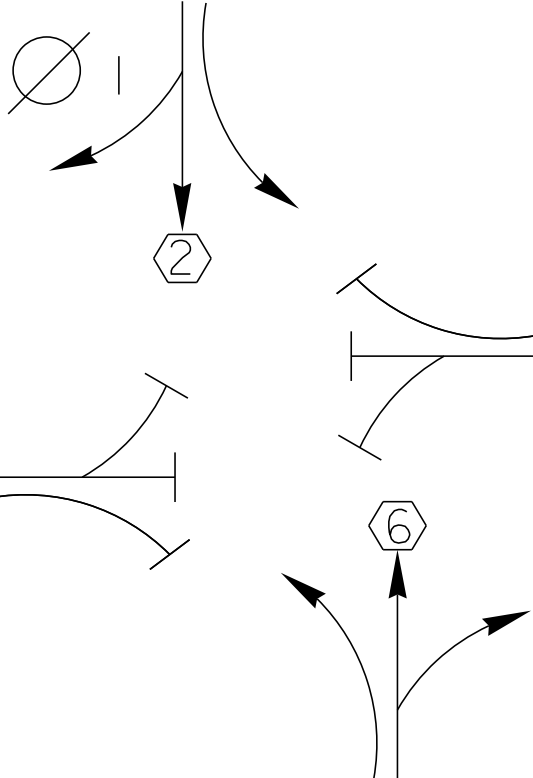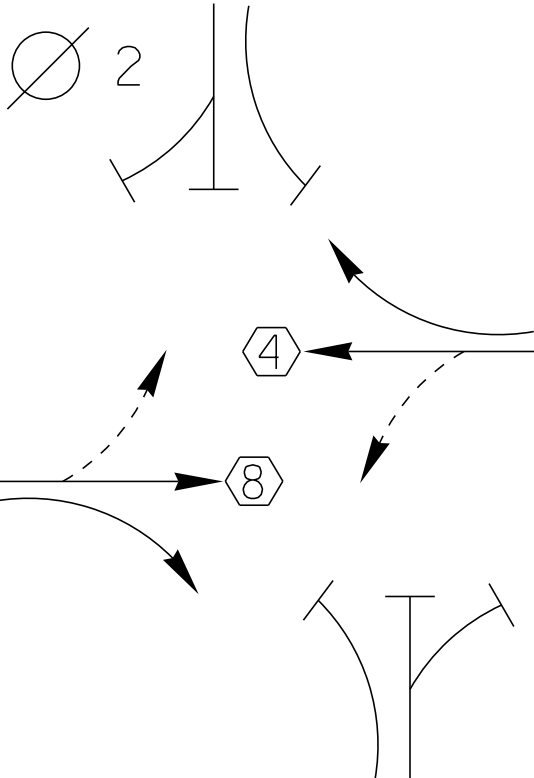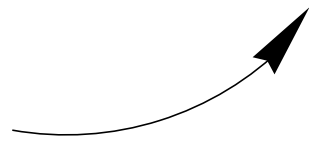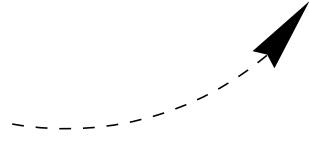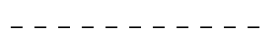D I A G R A M 				
T I M I N G	G = Y =	G = Y =	G = Y =	G = Y =
D I A G R A M				
T I M I N G	G = Y =	G = Y =	G = Y =	G = Y =
 PROTECTED TURNS	 PERMITTED TURNS  PEDESTRIAN	CYCLE LENGTH, C= _____ S		



DANGER
115 VOLTS A.C.

WARNING
DO NOT OPERATE
CABINET WITHOUT
CONFLICT MONITOR UNIT


VEH TEST SW'S




AUTO S I O	AUTO O F F	CONT ON	#1A	#2B	#3C	#4D
FLASH	FLASH	OFF	#1	#2	#3	#4
OUTLET FUSE 15A	CABINET LIGHT ON	CABINET LIGHT OFF	#1A	#2B	#3C	#4D
	OFF	OFF	#1	#2	#3	#4


PED TEST SW'S


#1A	#2B	#3C	#4D
#1	#2	#3	#4

1697-98-S


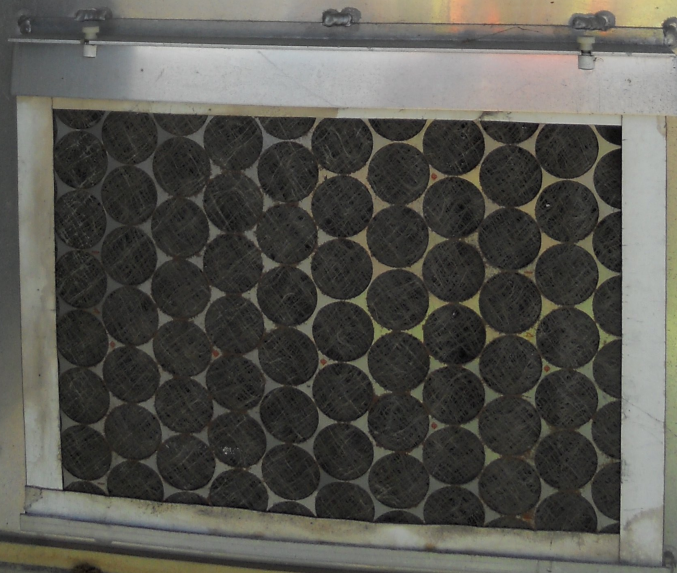


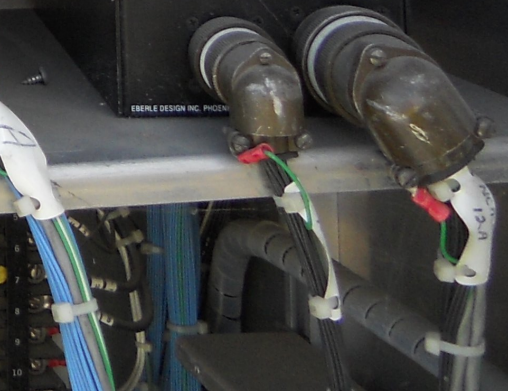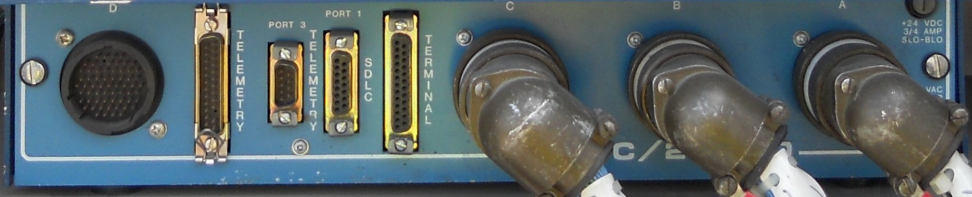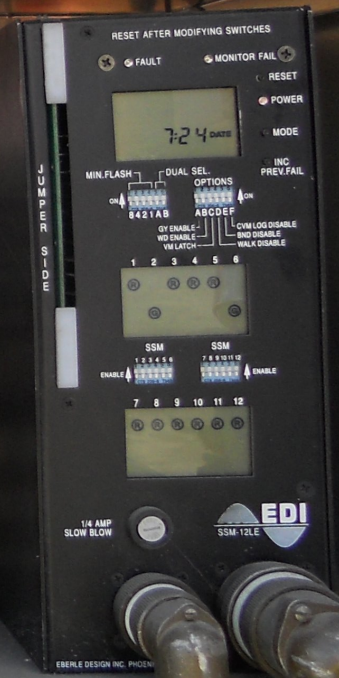

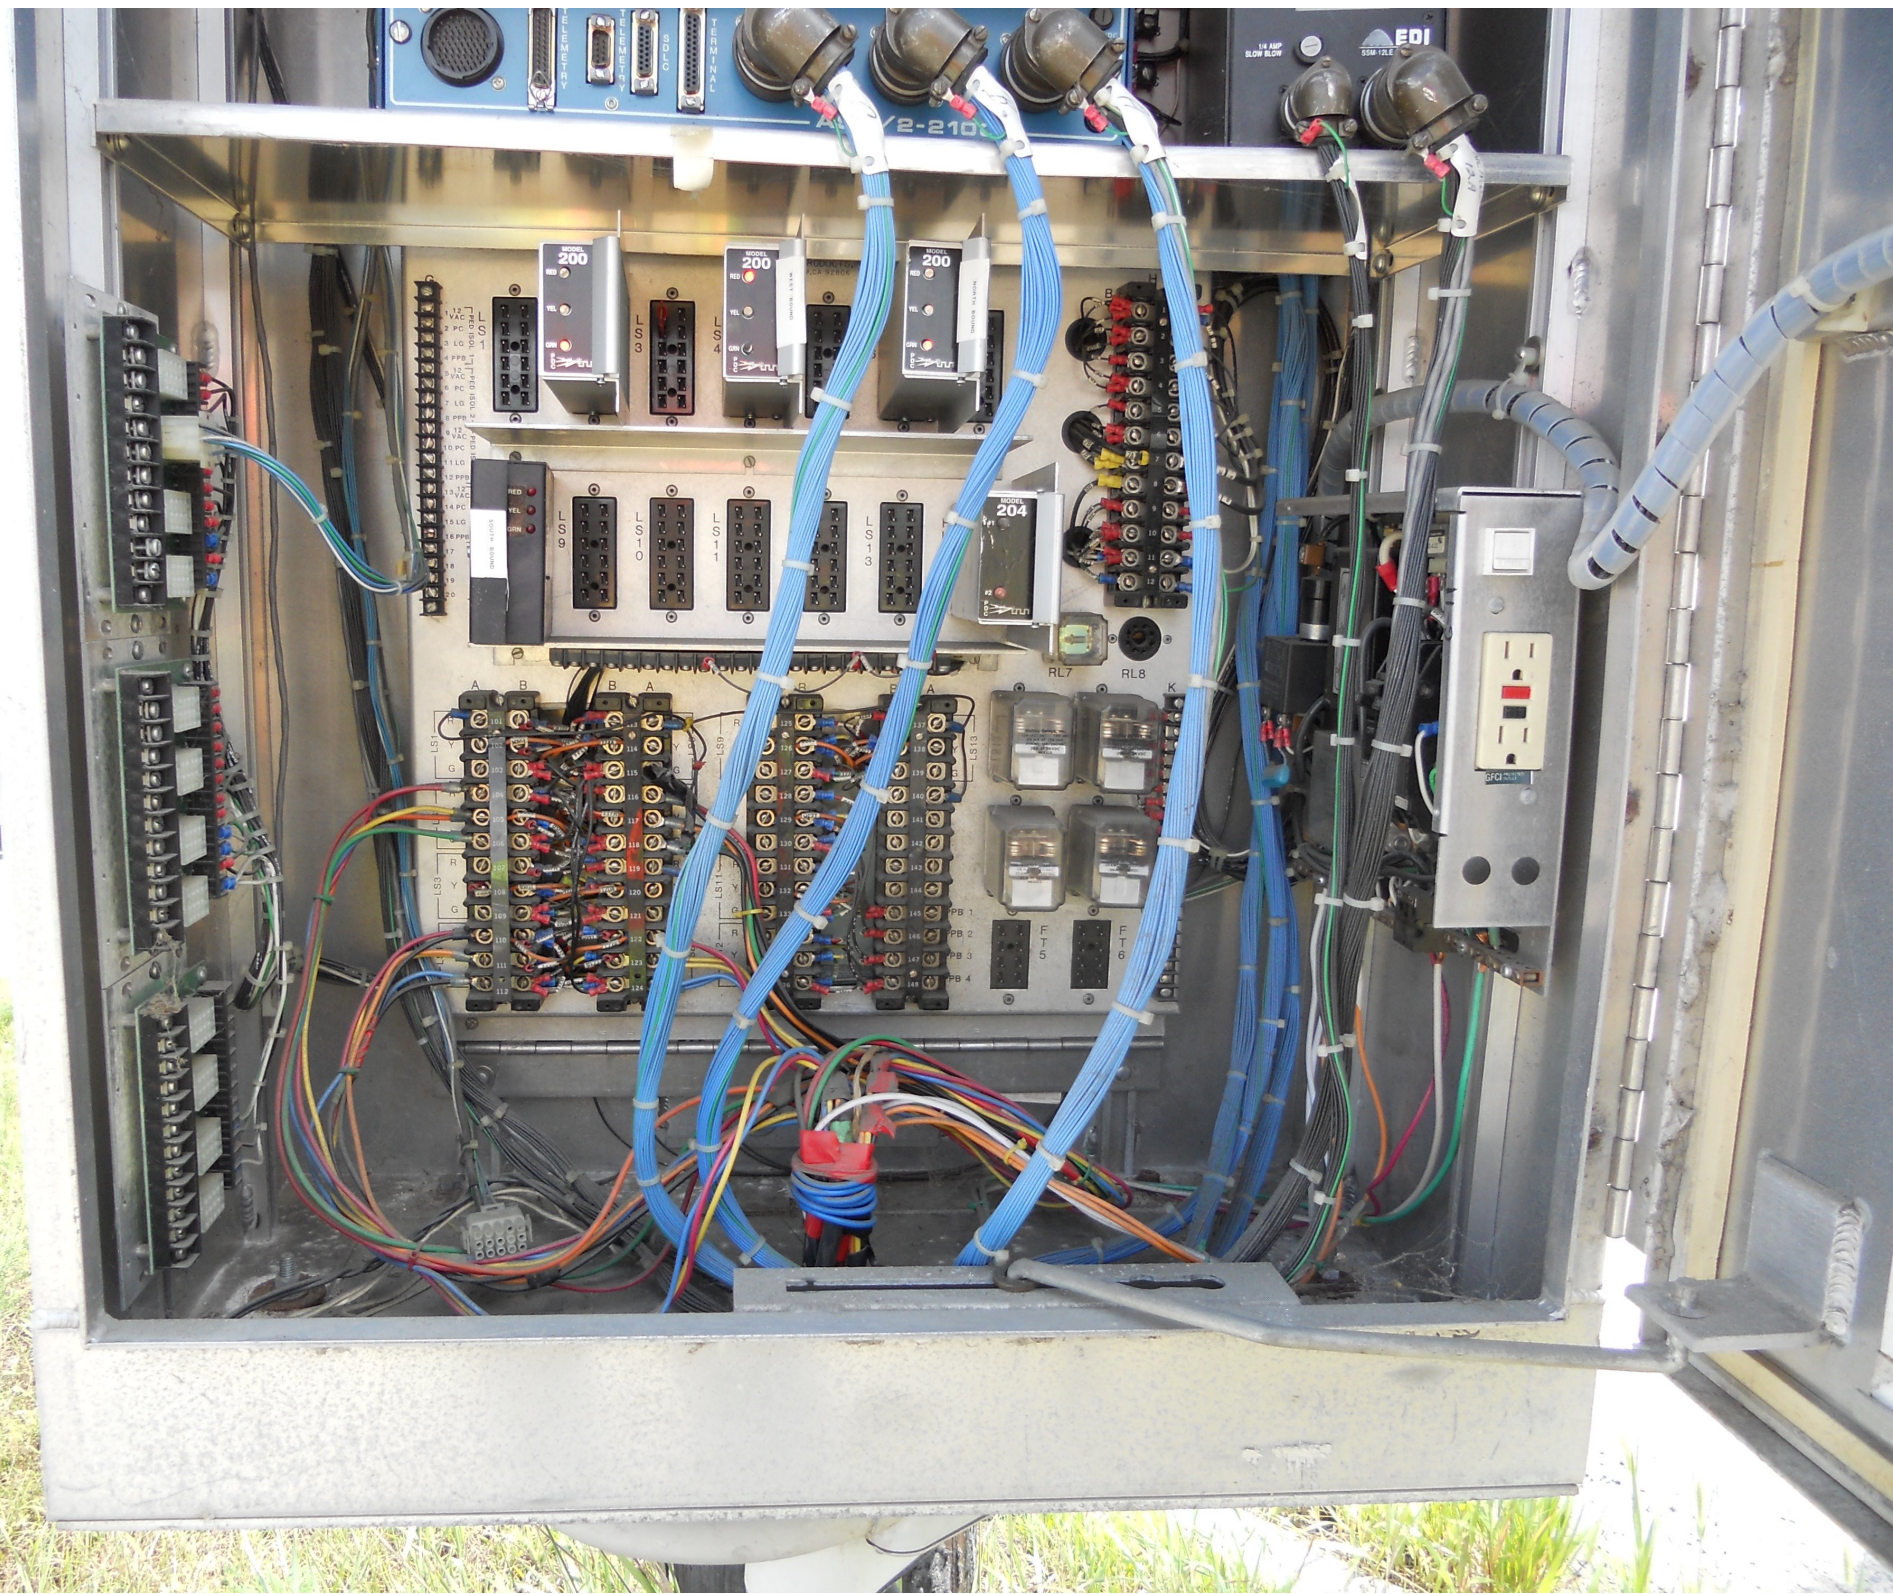

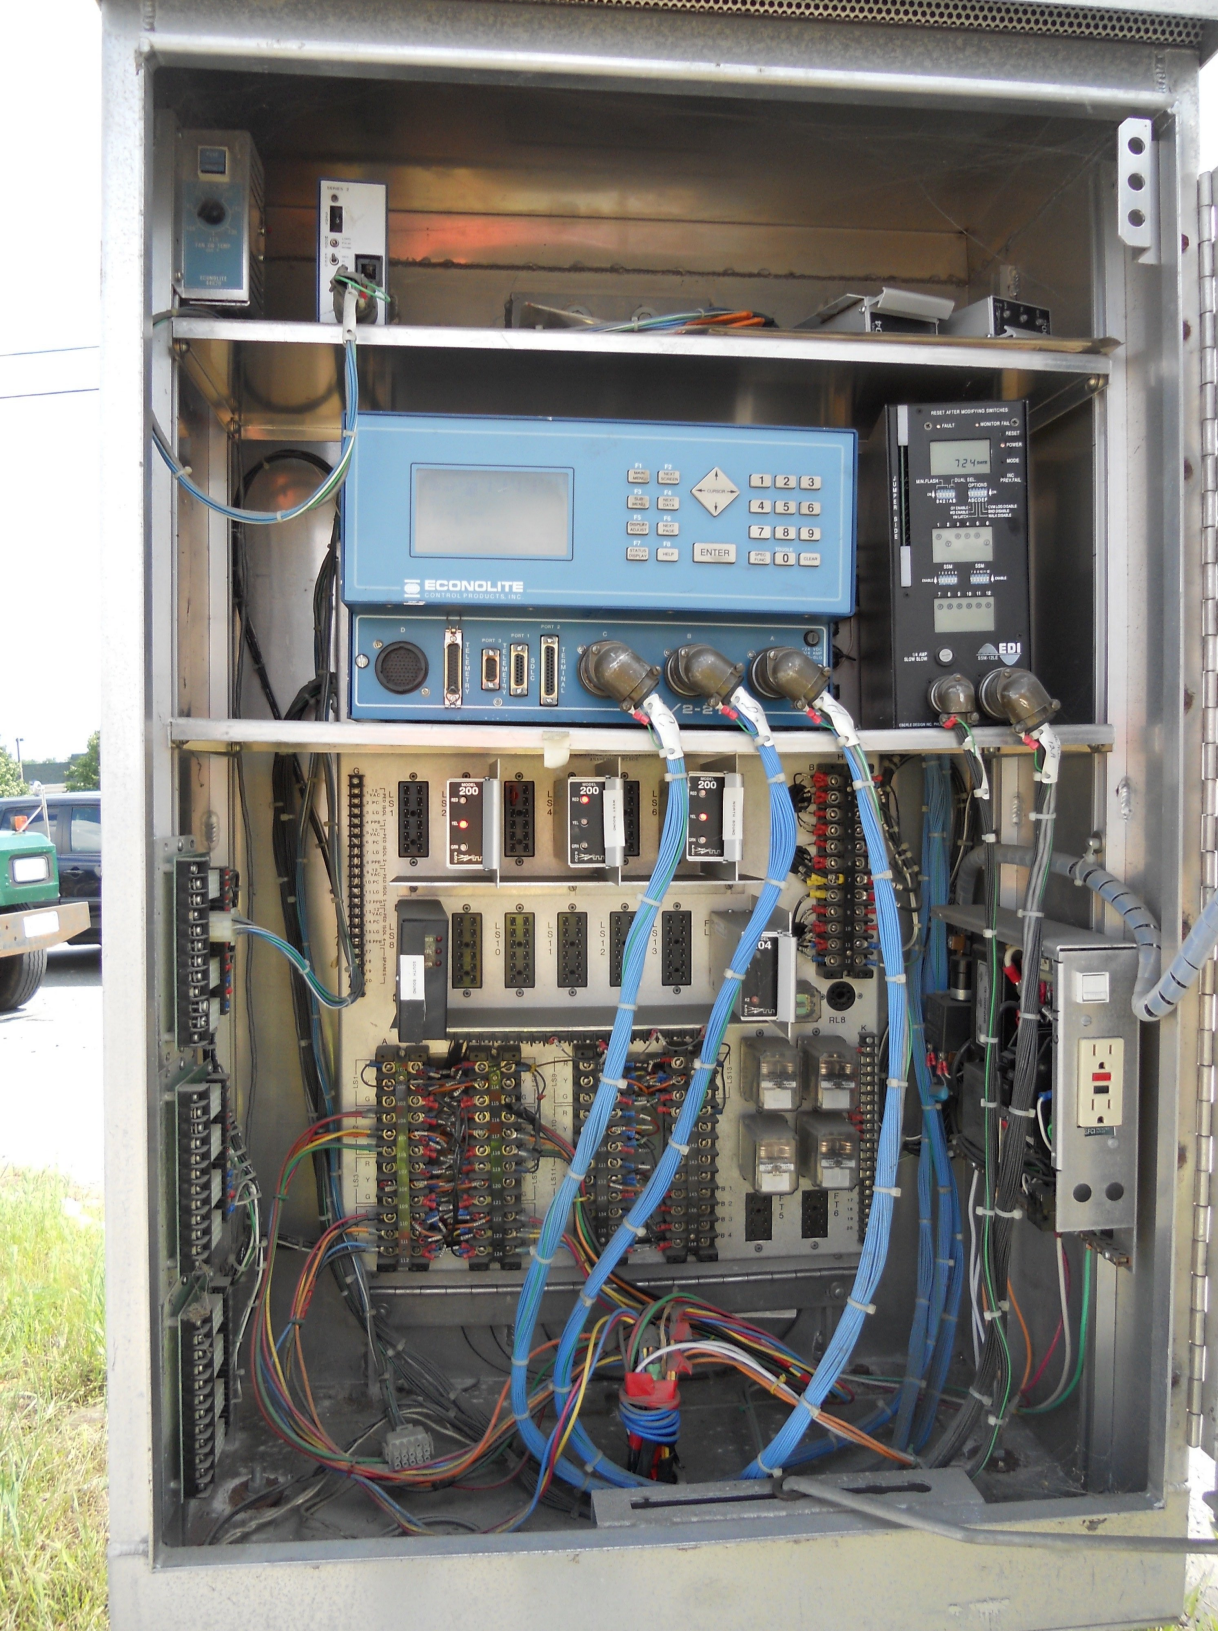

WARNING OF ELECTRICAL
SHOCK OR BURN
SERVICE BY UTILITY
AUTHORIZED PERSONNEL ONLY
DO NOT OPEN COVER OR REMOVE THIS LABEL
MILBANK MFG. CO. GENERAL OFFICE ALBANY, NEW YORK 12204

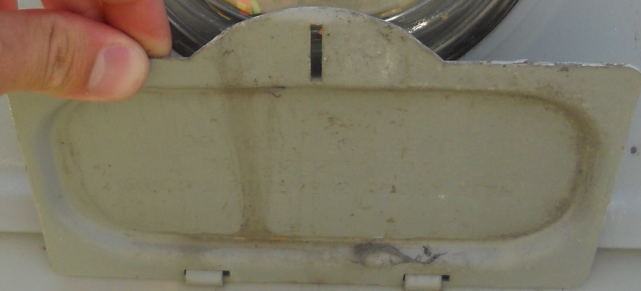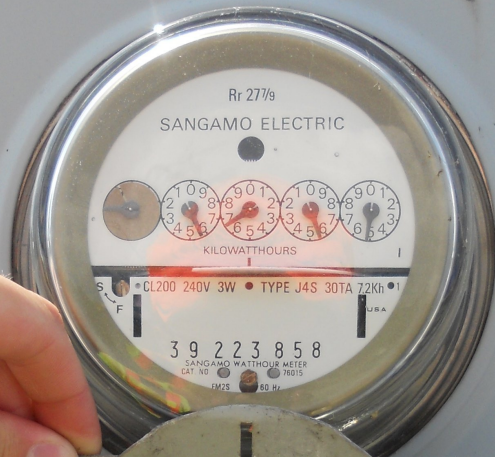



ONLY

TUE
LADIES
NIGHT
HALF OFF
SPECIAL
\$2 BUD
BUD LIGHT



SOUTH	TO
5	INTERSTATE 91
↑	→
SOUTH	NORTH
VERMONT	VERMONT
25	25
←	→





Hardwood

Valley Flooring, Inc.

Hardwood

Hardwood

LOWER PLAN
WANTS RIVER RD





LEFT TURN
YIELD
ON GREEN



SPEED
LIMIT
40





TO NORTH
INTERSTATE 91 5
← ↑
NORTH SOUTH
VERMONT VERMONT
25 25
← →



LEFT TURN
YIELD
ON GREEN



5

J.M. Landscaping

SPEED
LIMIT
40



NORTH	TO
VERMONT	INTERSTATE
25	91
↑	↑
SOUTH	NORTH
5	5
←	→



Valley Floors

40















LOWER PLAIN

WAITS RIVER RD





LOWER PLAN
WATTS RIVER RD

UP

FARMER'S
PHARMACY FOOD MART PHOTO CENTER

LEFT TURN
YIELD
ON GREEN

UP

ROAD WORK AHEAD



Dimming:

[illegible]

.....

[illegible][illegible]

NIC Program Steps

Step	Program	Step Begins	Pattern	Override
------	---------	-------------	---------	----------

