FED. ROAD DIV. No.	STATE	FEDERAL PROJECT No.	SHEET	TOTAL SHEETS
	VERMONT			

PLAN		BY	DATE
	SURVEYED		
	PLOTTED		
NOTE BOOK	ALIGN. CHECKED		
	RT. OF WAY CHECKED		
NO.	TRACED		

PROFILE		BY	DATE
	SURVEYED		
	PLOTTED		
NOTE BOOK	GRADES CHECKED		
	B. Ms NOTED		
NO.	STRUCTURES CHECKED		
	TRACED		

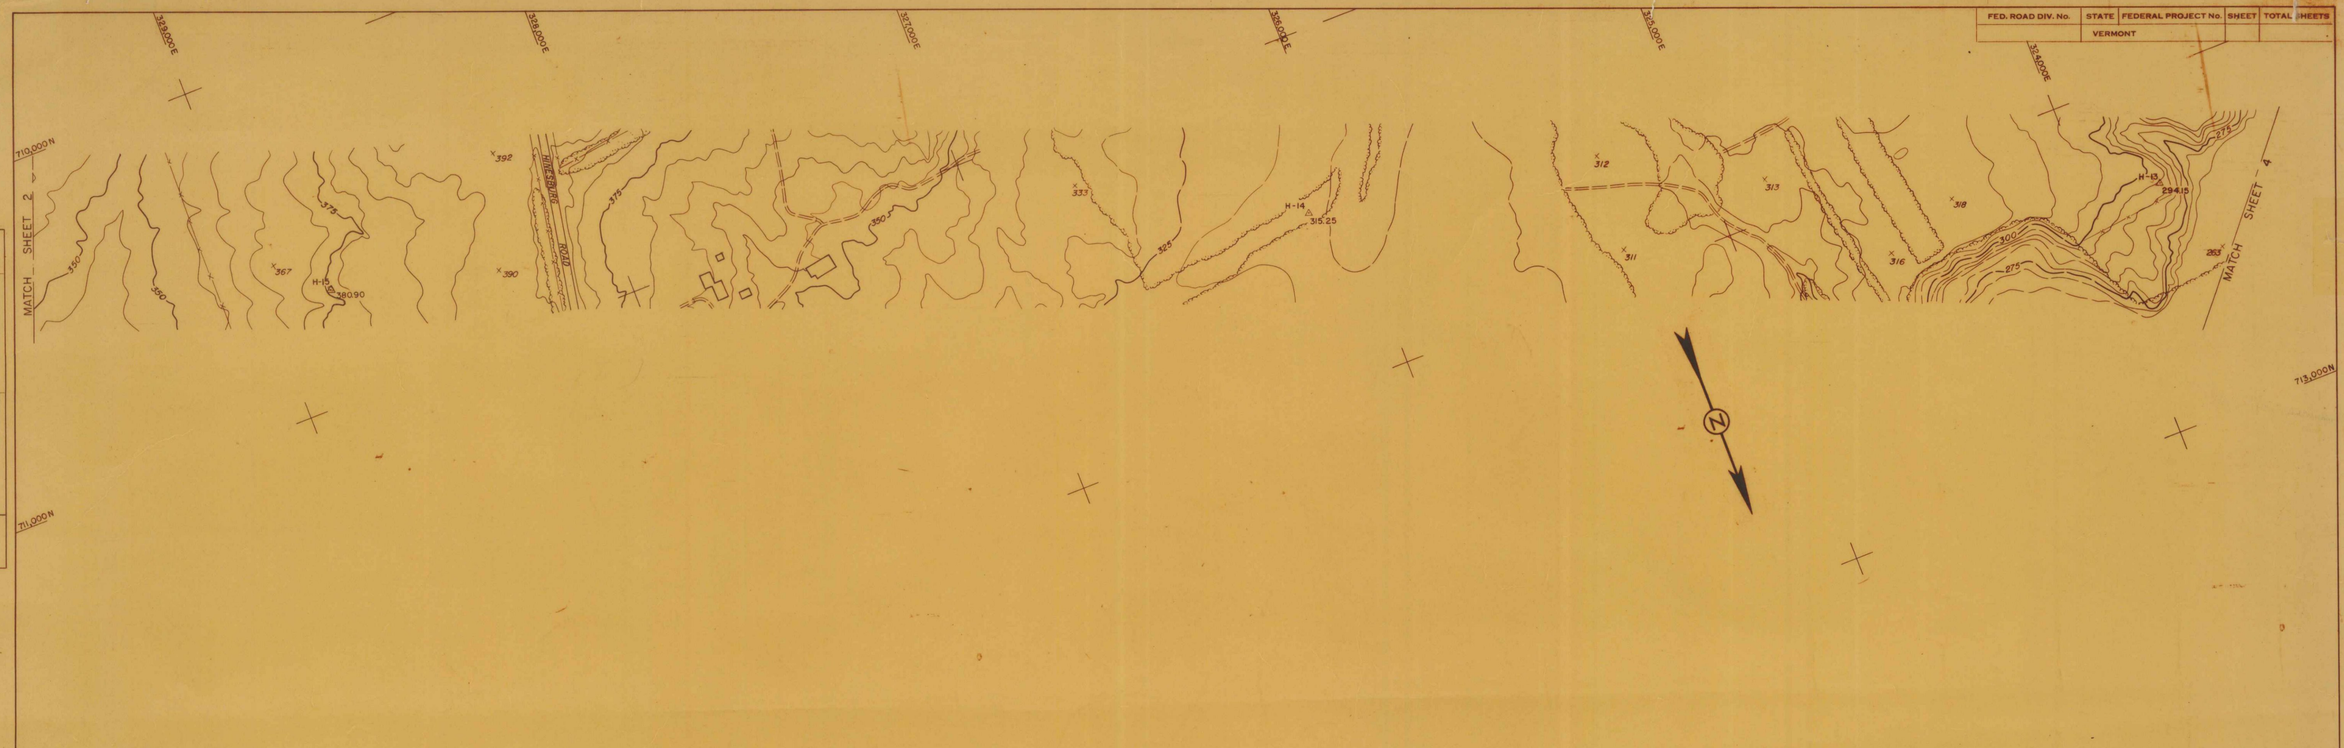

Scale 1:2,400

200 100 0 200 400 600 800 FEET

150 50

Contour Interval 5'
Datum: Mean Sea Level 1929
1000' Grid based on Vermont State Plane Coordinate System
Transverse Mercator Projection

135 C So. BURLINGTON
So. of ROUTE 2 - WEST of ROUTE N6

STATE OF VERMONT
DEPARTMENT OF HIGHWAYS

INTERSTATE PROJECT IN THE TOWNS OF
WILLISTON, SOUTH BURLINGTON, WINOOSKI, COLCHESTER

BOSWELL ENGINEERING CO.
CONSULTING ENGINEERS
RIDGEFIELD PARK, N. J.

PROJECT NO. | SHEET 3 OF 11

525