

032423

WILLISTON - ESSEX STRIP 2 - PROJECT 1052 2-07/85-08/89 SHEET #1 NORTH END


1020

S-1

1-5

1020

8

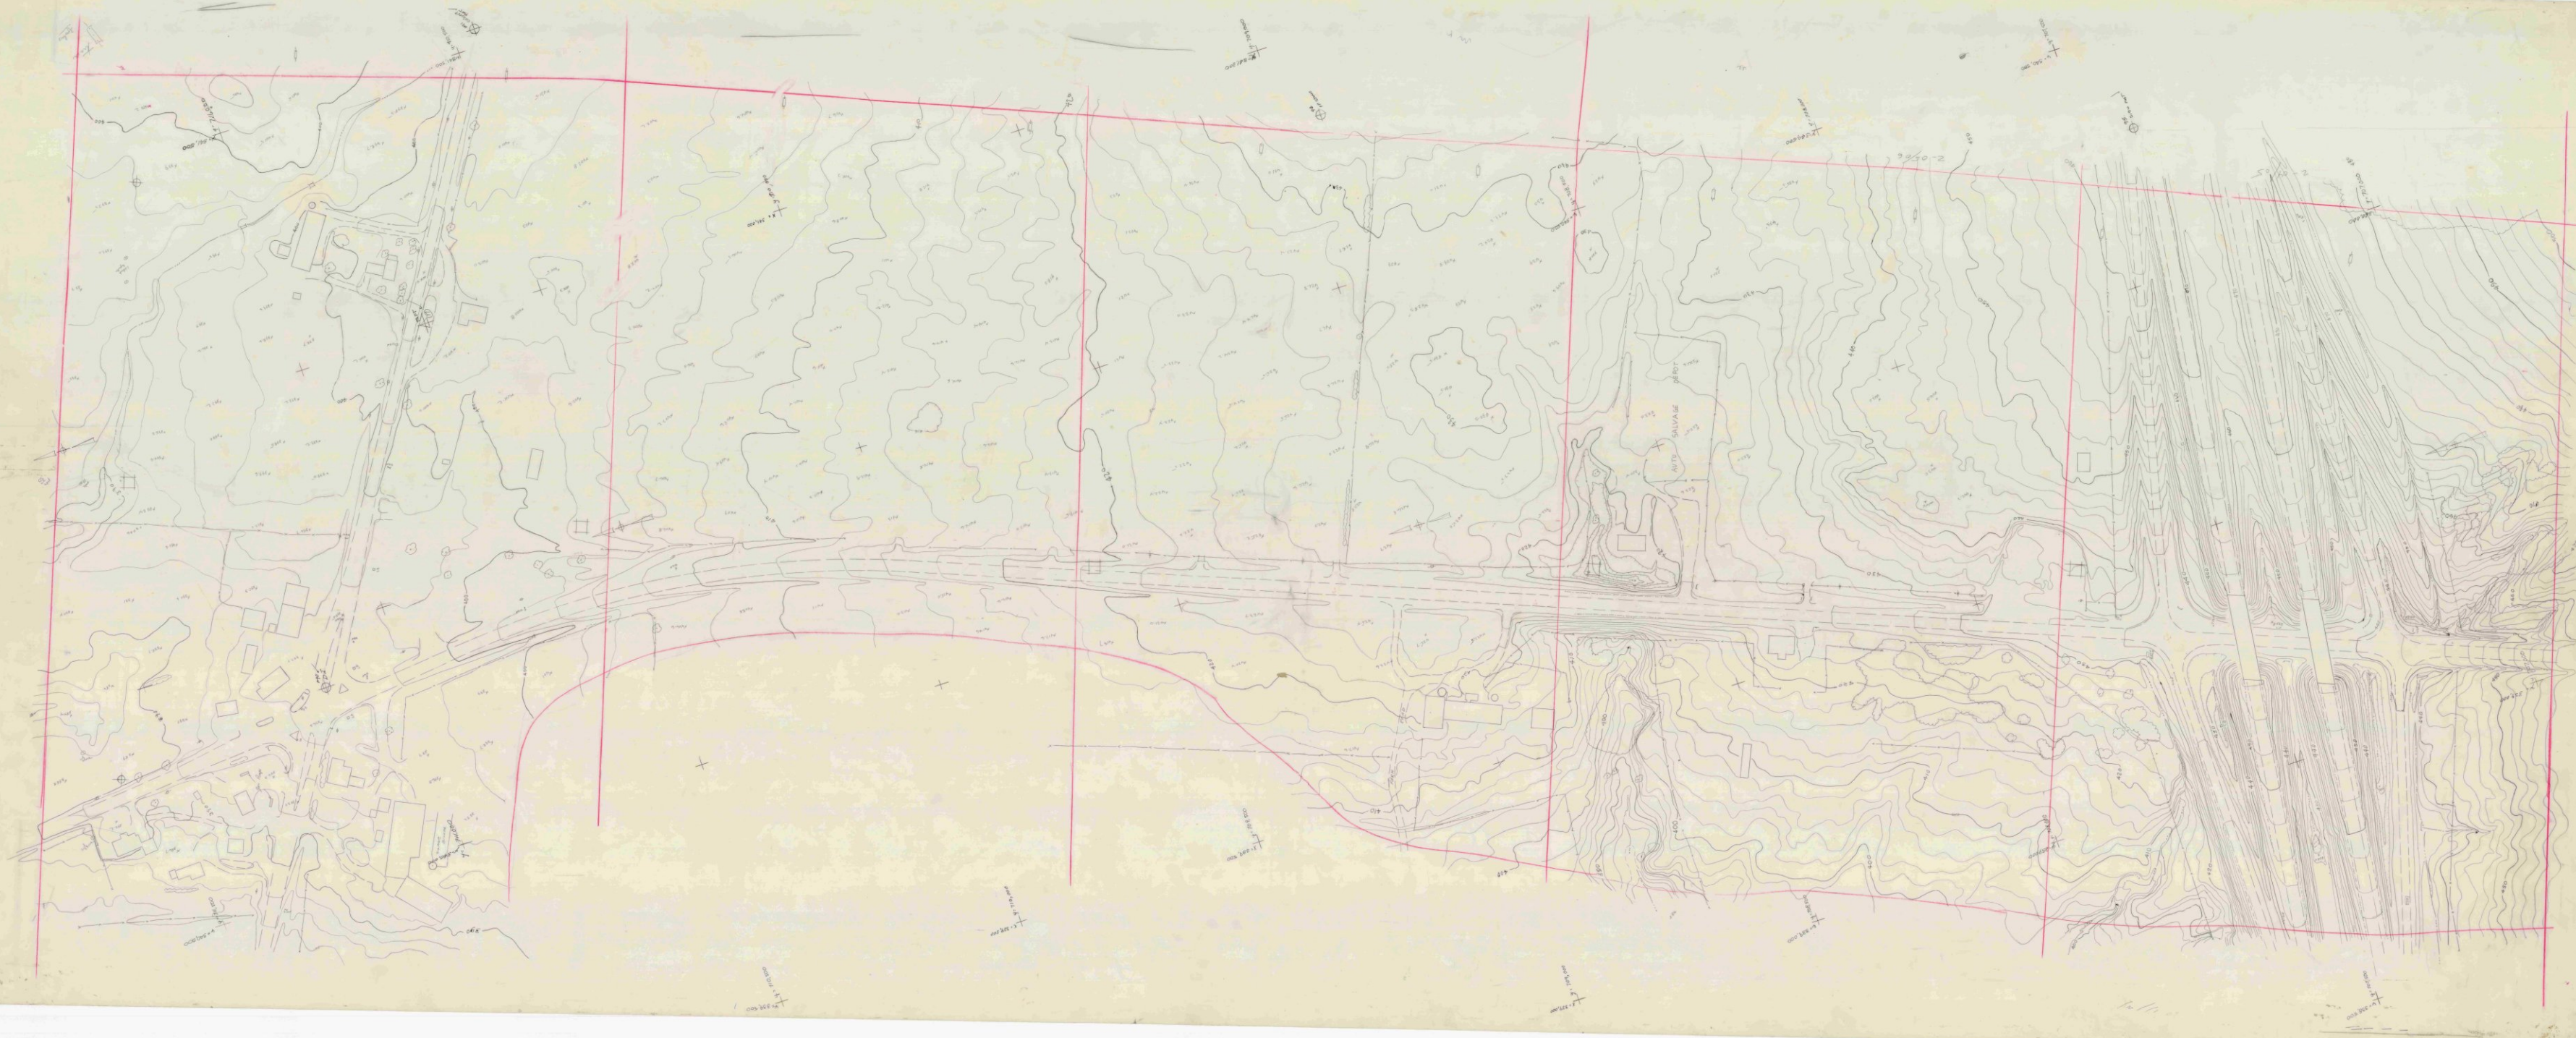

1020 S-1 WILLISTON - 2-X 1-5-20

WILLISTON - ESSEX PROJECT #1052 STRIP 2 2-07/85-08/89 SHEET #1 SOUTH END