HARMON
ROAD
TREE
NURSERY
BENNINGTON
ROAD
SHOPPING
CENTER
PARKING
HENRY
DRIVE
HAYWOOD
DRIVE
WILMOTH

HARMON
ROAD
TREE
NURSERY
BENNINGTON
ROAD
SHOPPING
CENTER
PARKING
HENRY
DRIVE
HAYWOOD
DRIVE
WILMOTH

1114 8-1

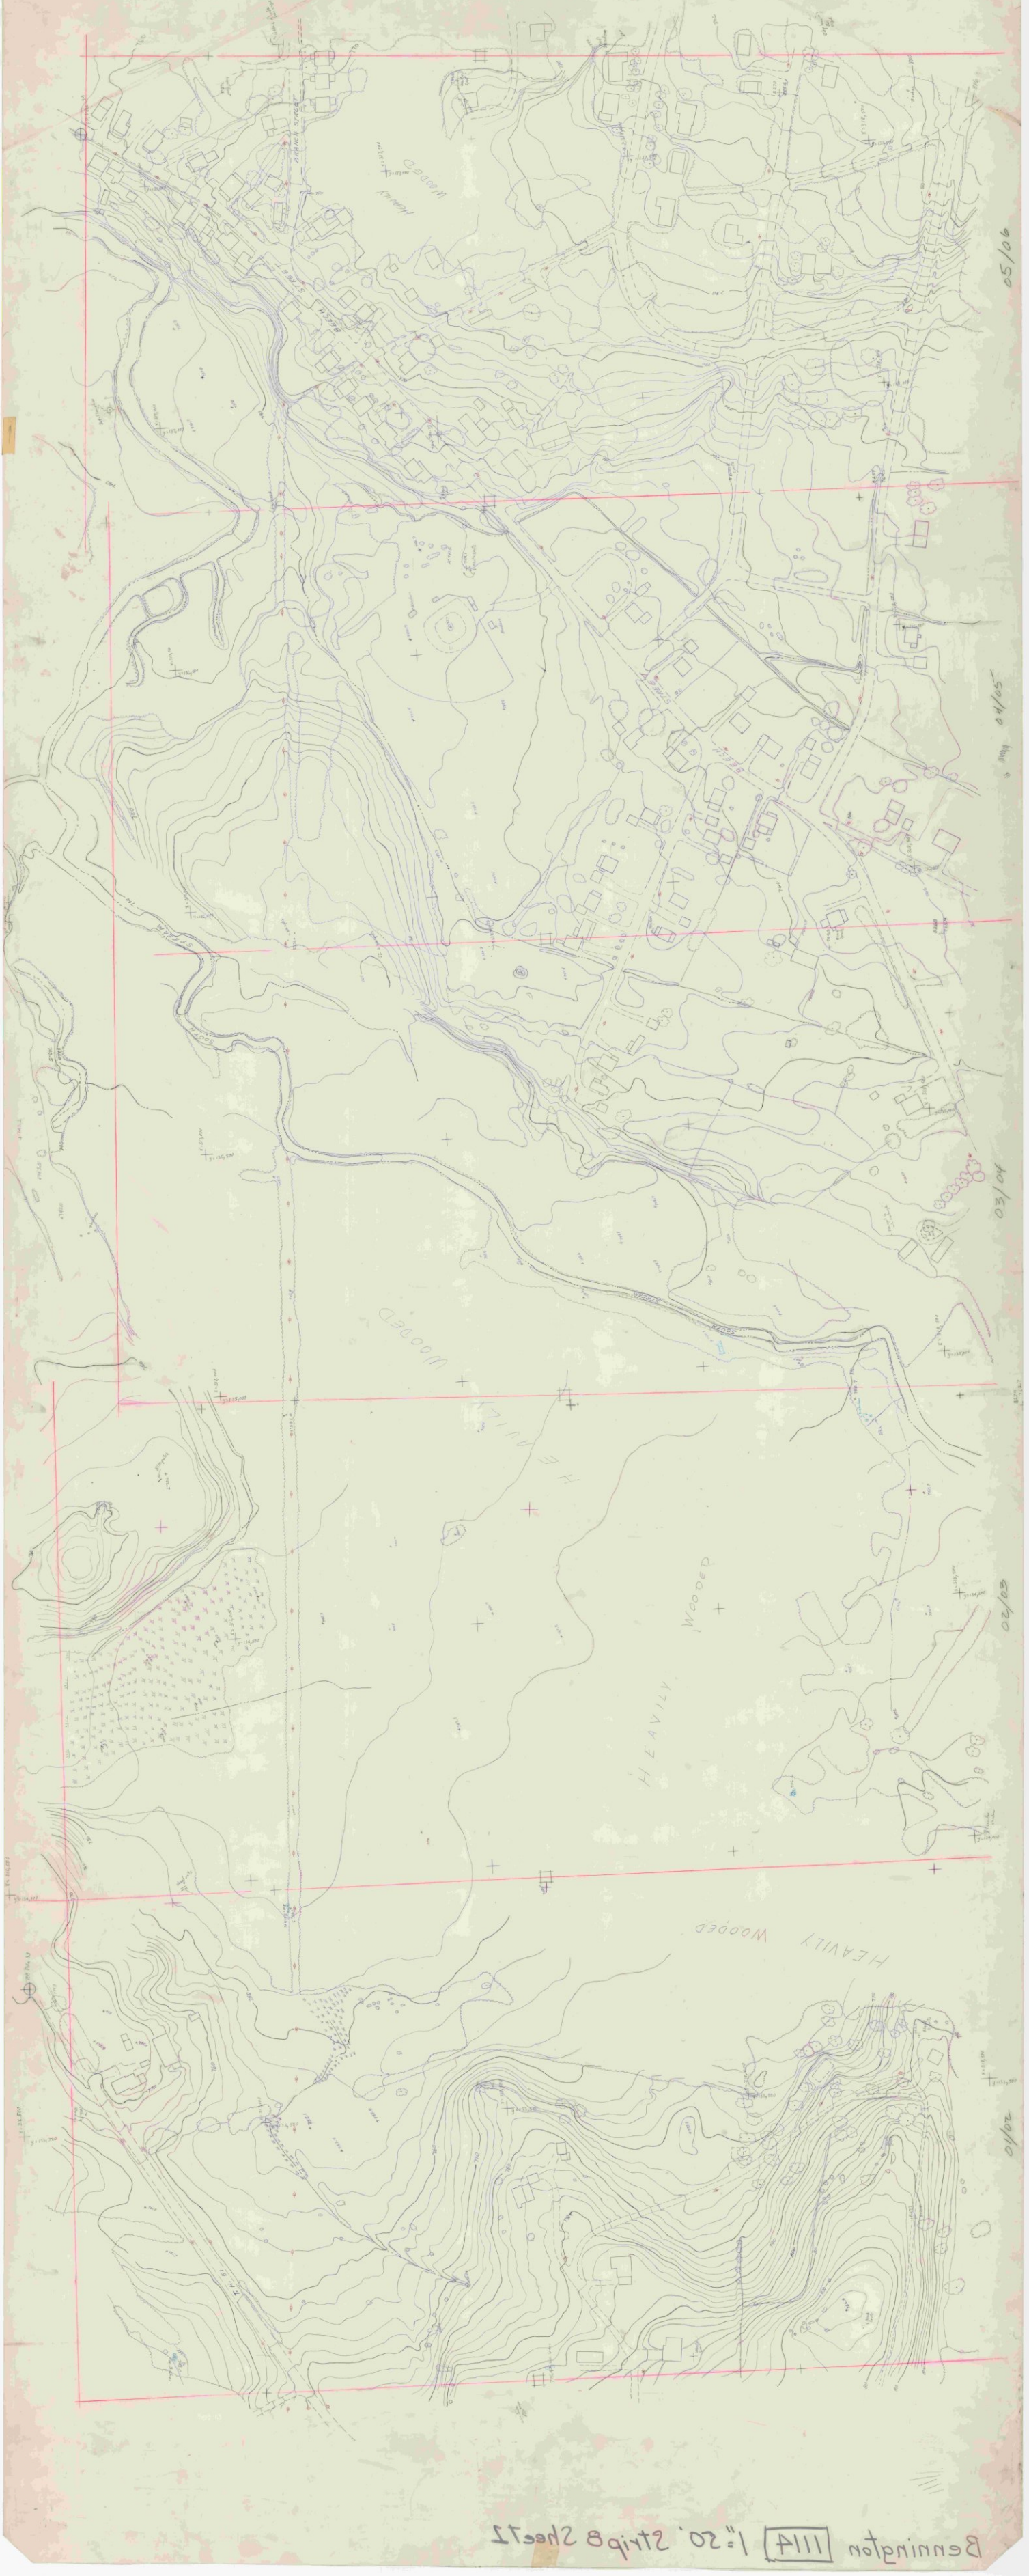

Bennington 1114 1"=50' Strip B Sheet 2

HARMON
ROAD
TREE
NURSERY
BENNINGTON
ROAD
SHOPPING
CENTER
PARKING
HENRY
DRIVE
HAYWOOD
DRIVE
WILMOTH

1114 8-1

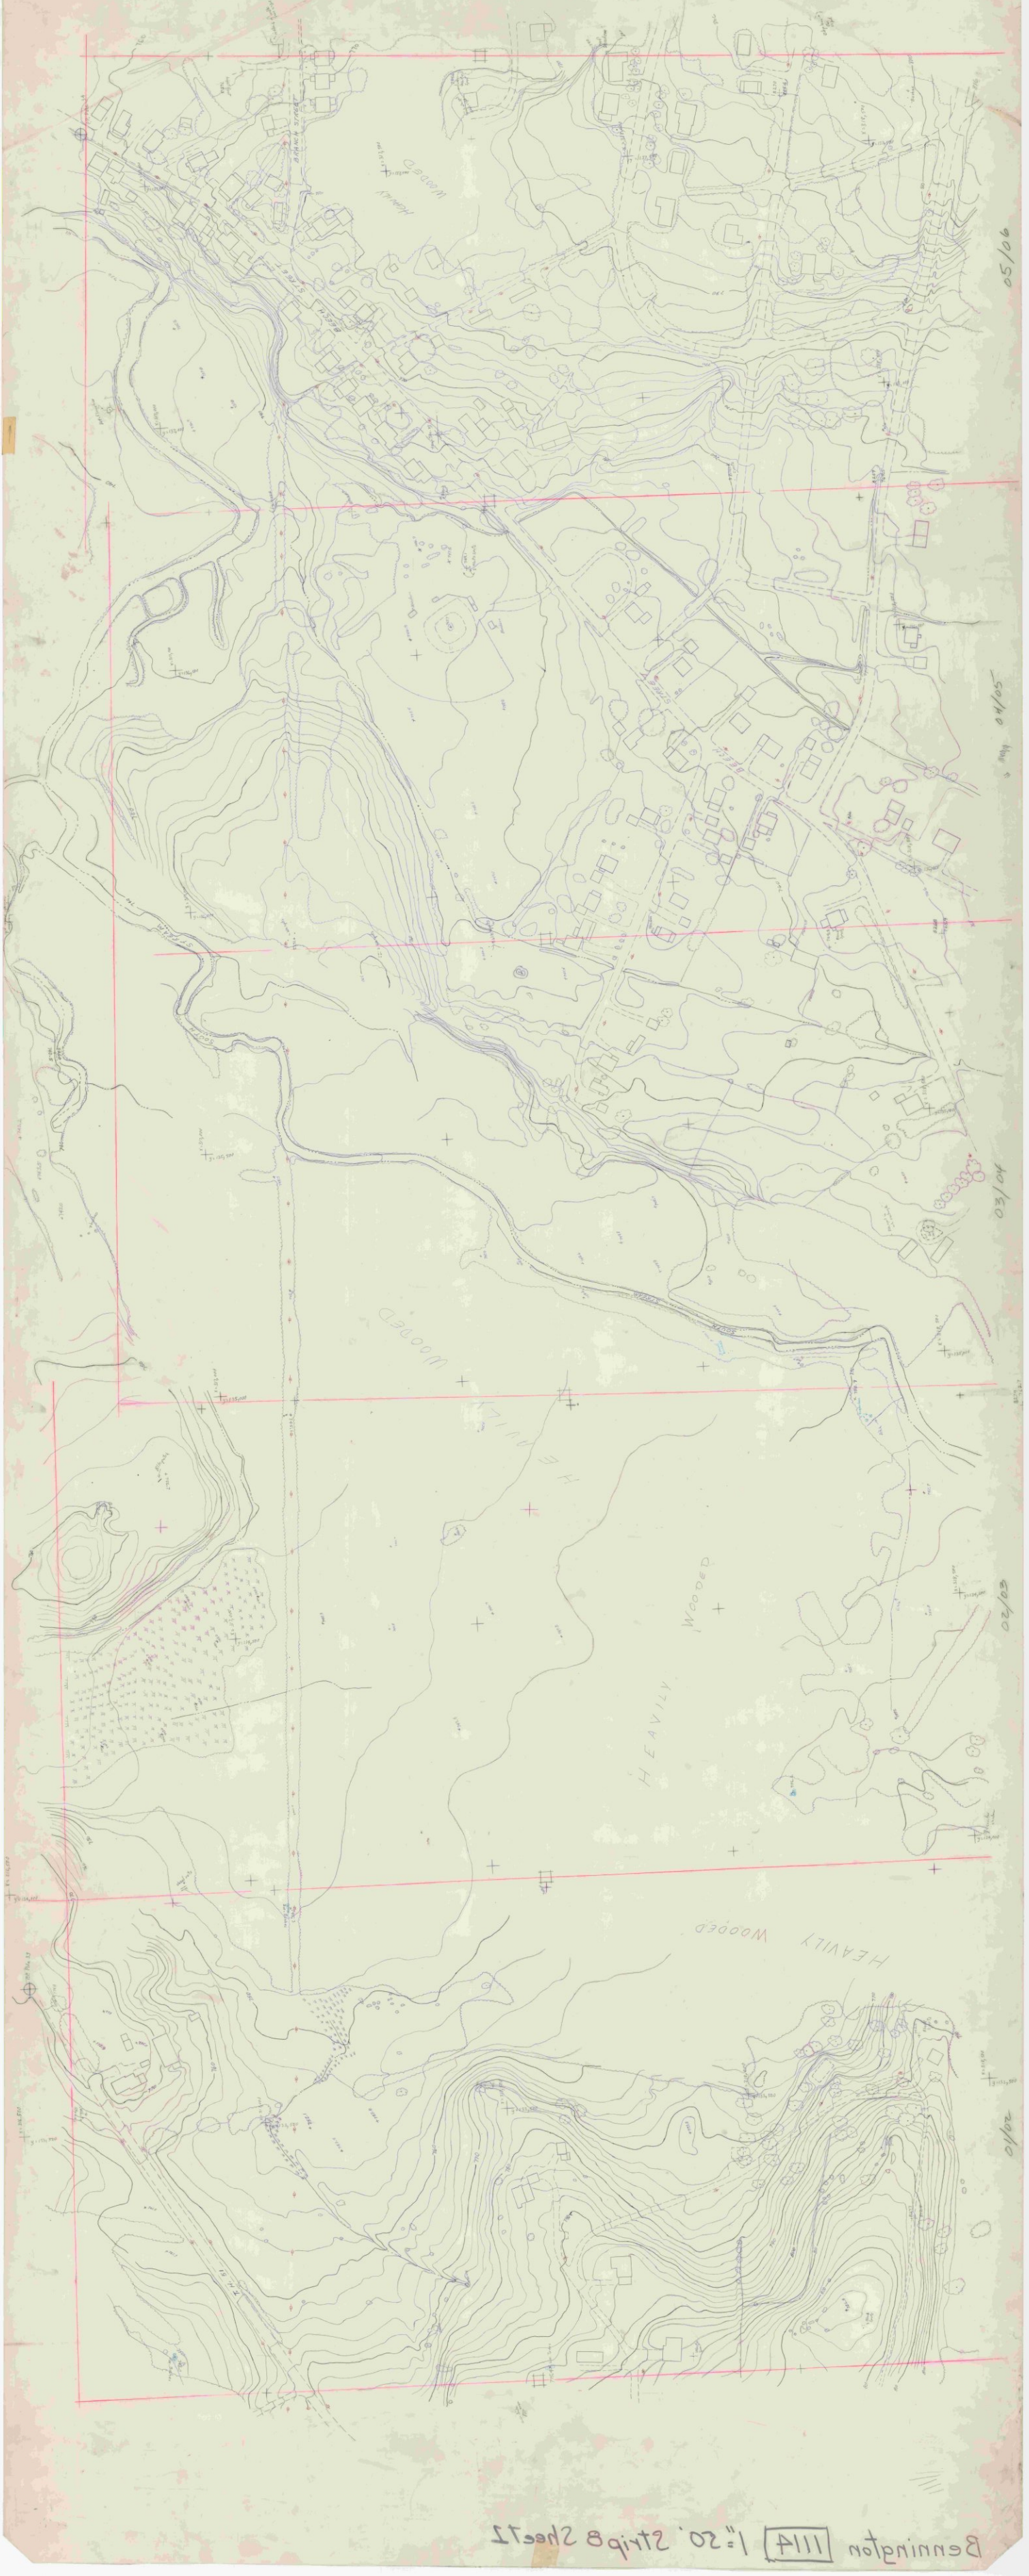

Bennington 1114 1"=50' Strip B Sheet 2

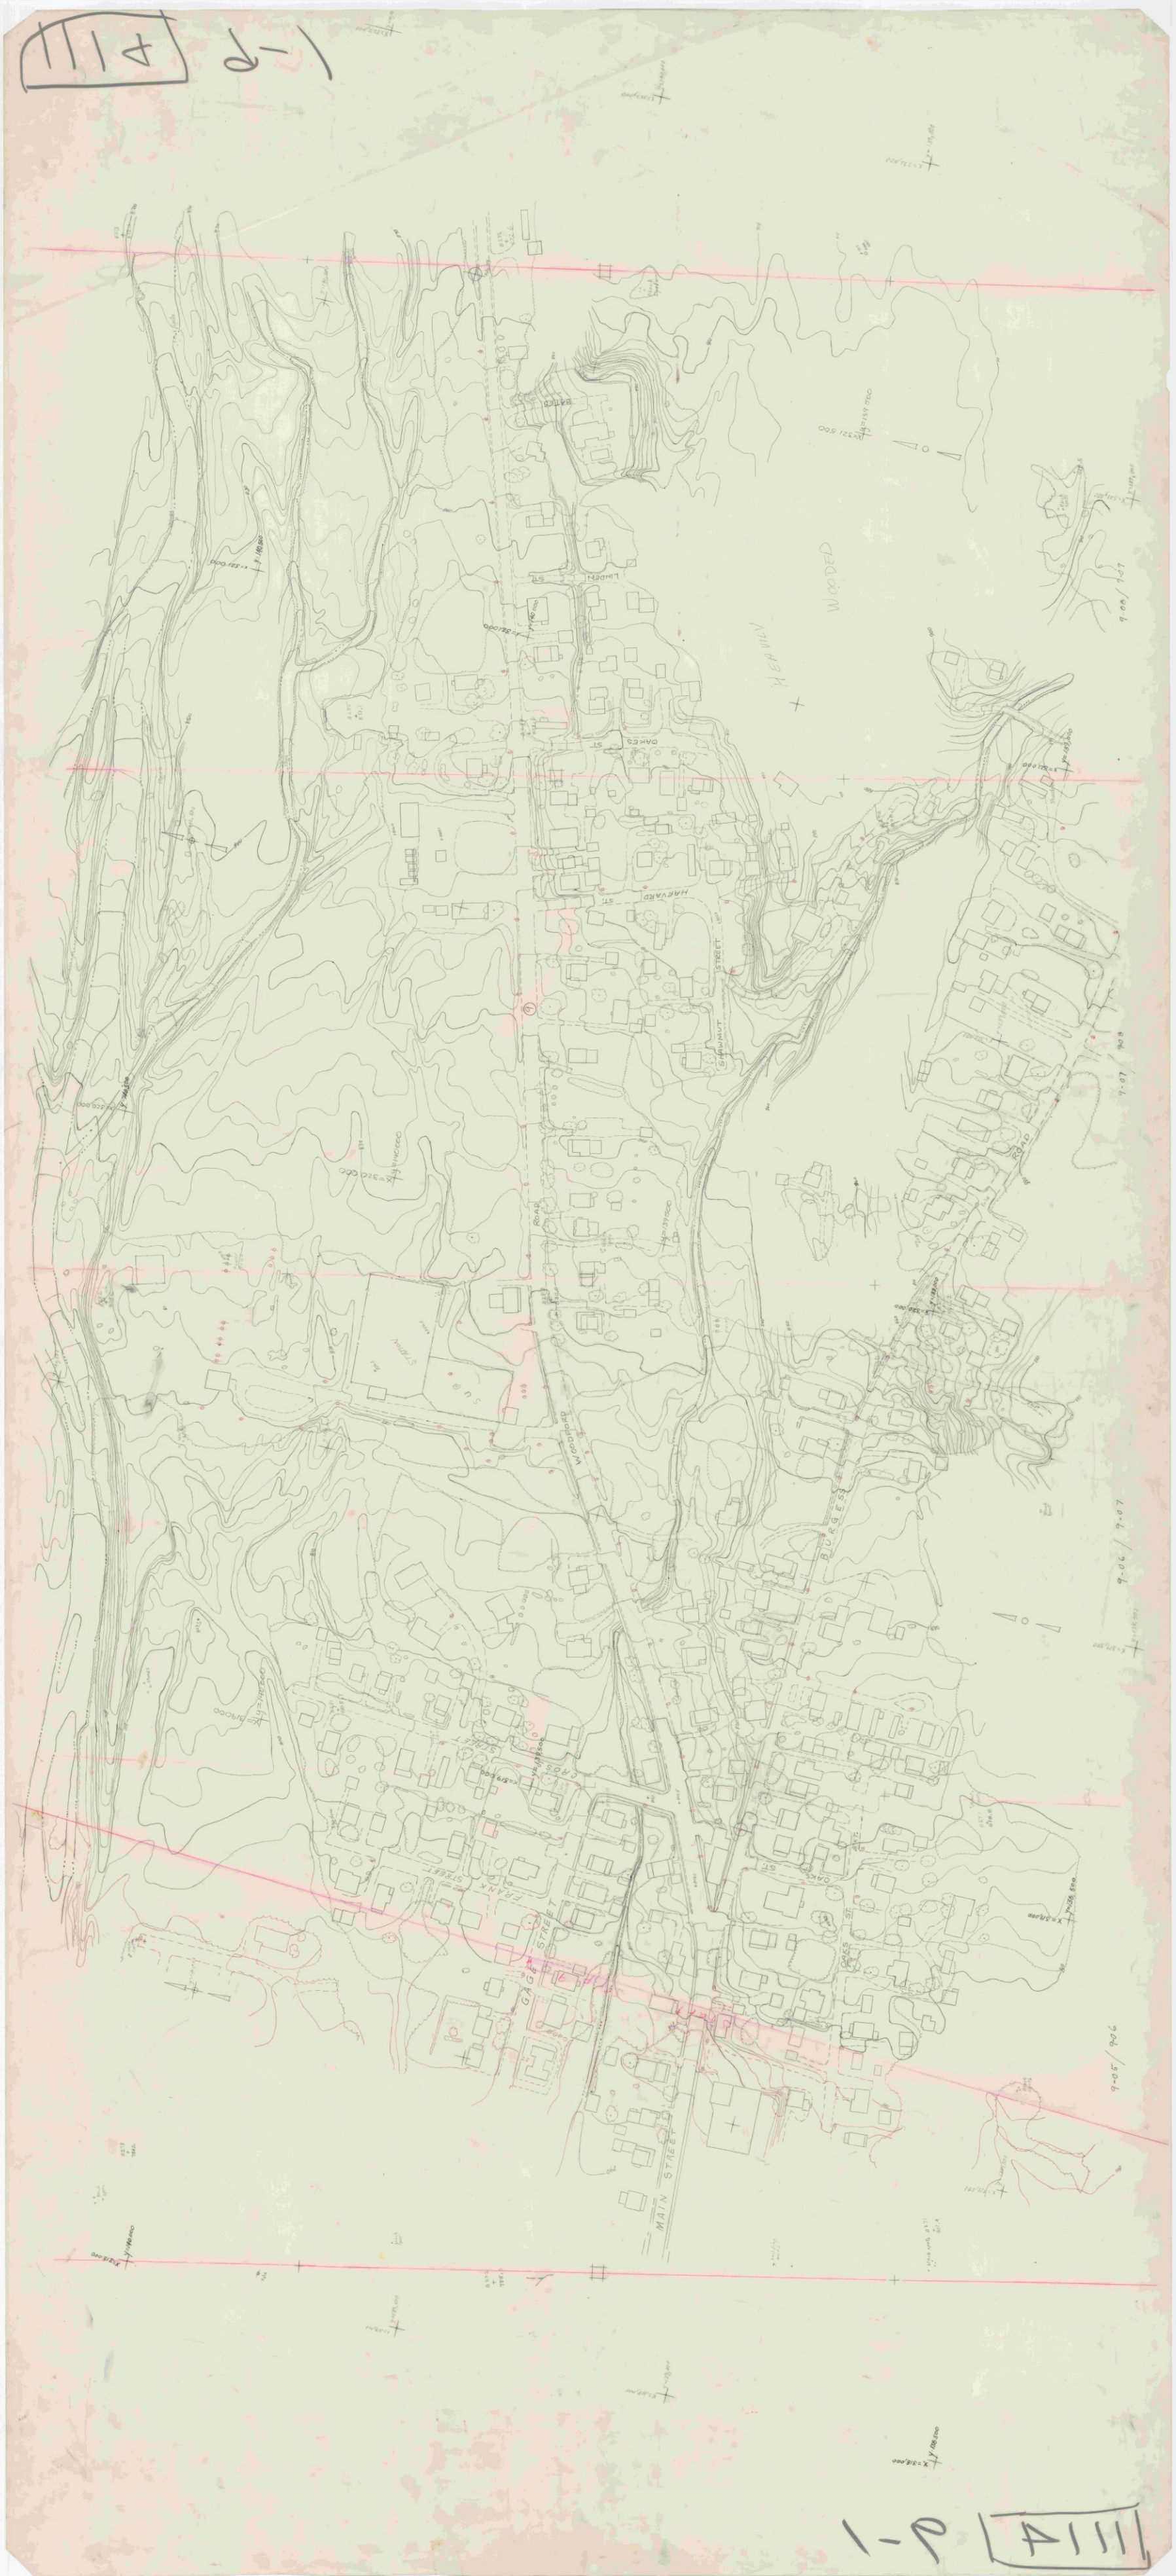
LINDEN ST
OAKES ST
HARVARD ST
STRAWNUT STREET
WOODED HEAVILY
ROAD
WOODPARD
BURGESS
9-07
9-06
9-05
GAG STREET
MAIN STREET
FRANK STREET
CROSS STREET
OAKES ST

HARMON
ROAD
TREE
NURSERY
BENNINGTON
ROAD
SHOPPING
CENTER
PARKING
HENRY
DRIVE
HAYWOOD
DRIVE
WILMOTH

1114 8-1

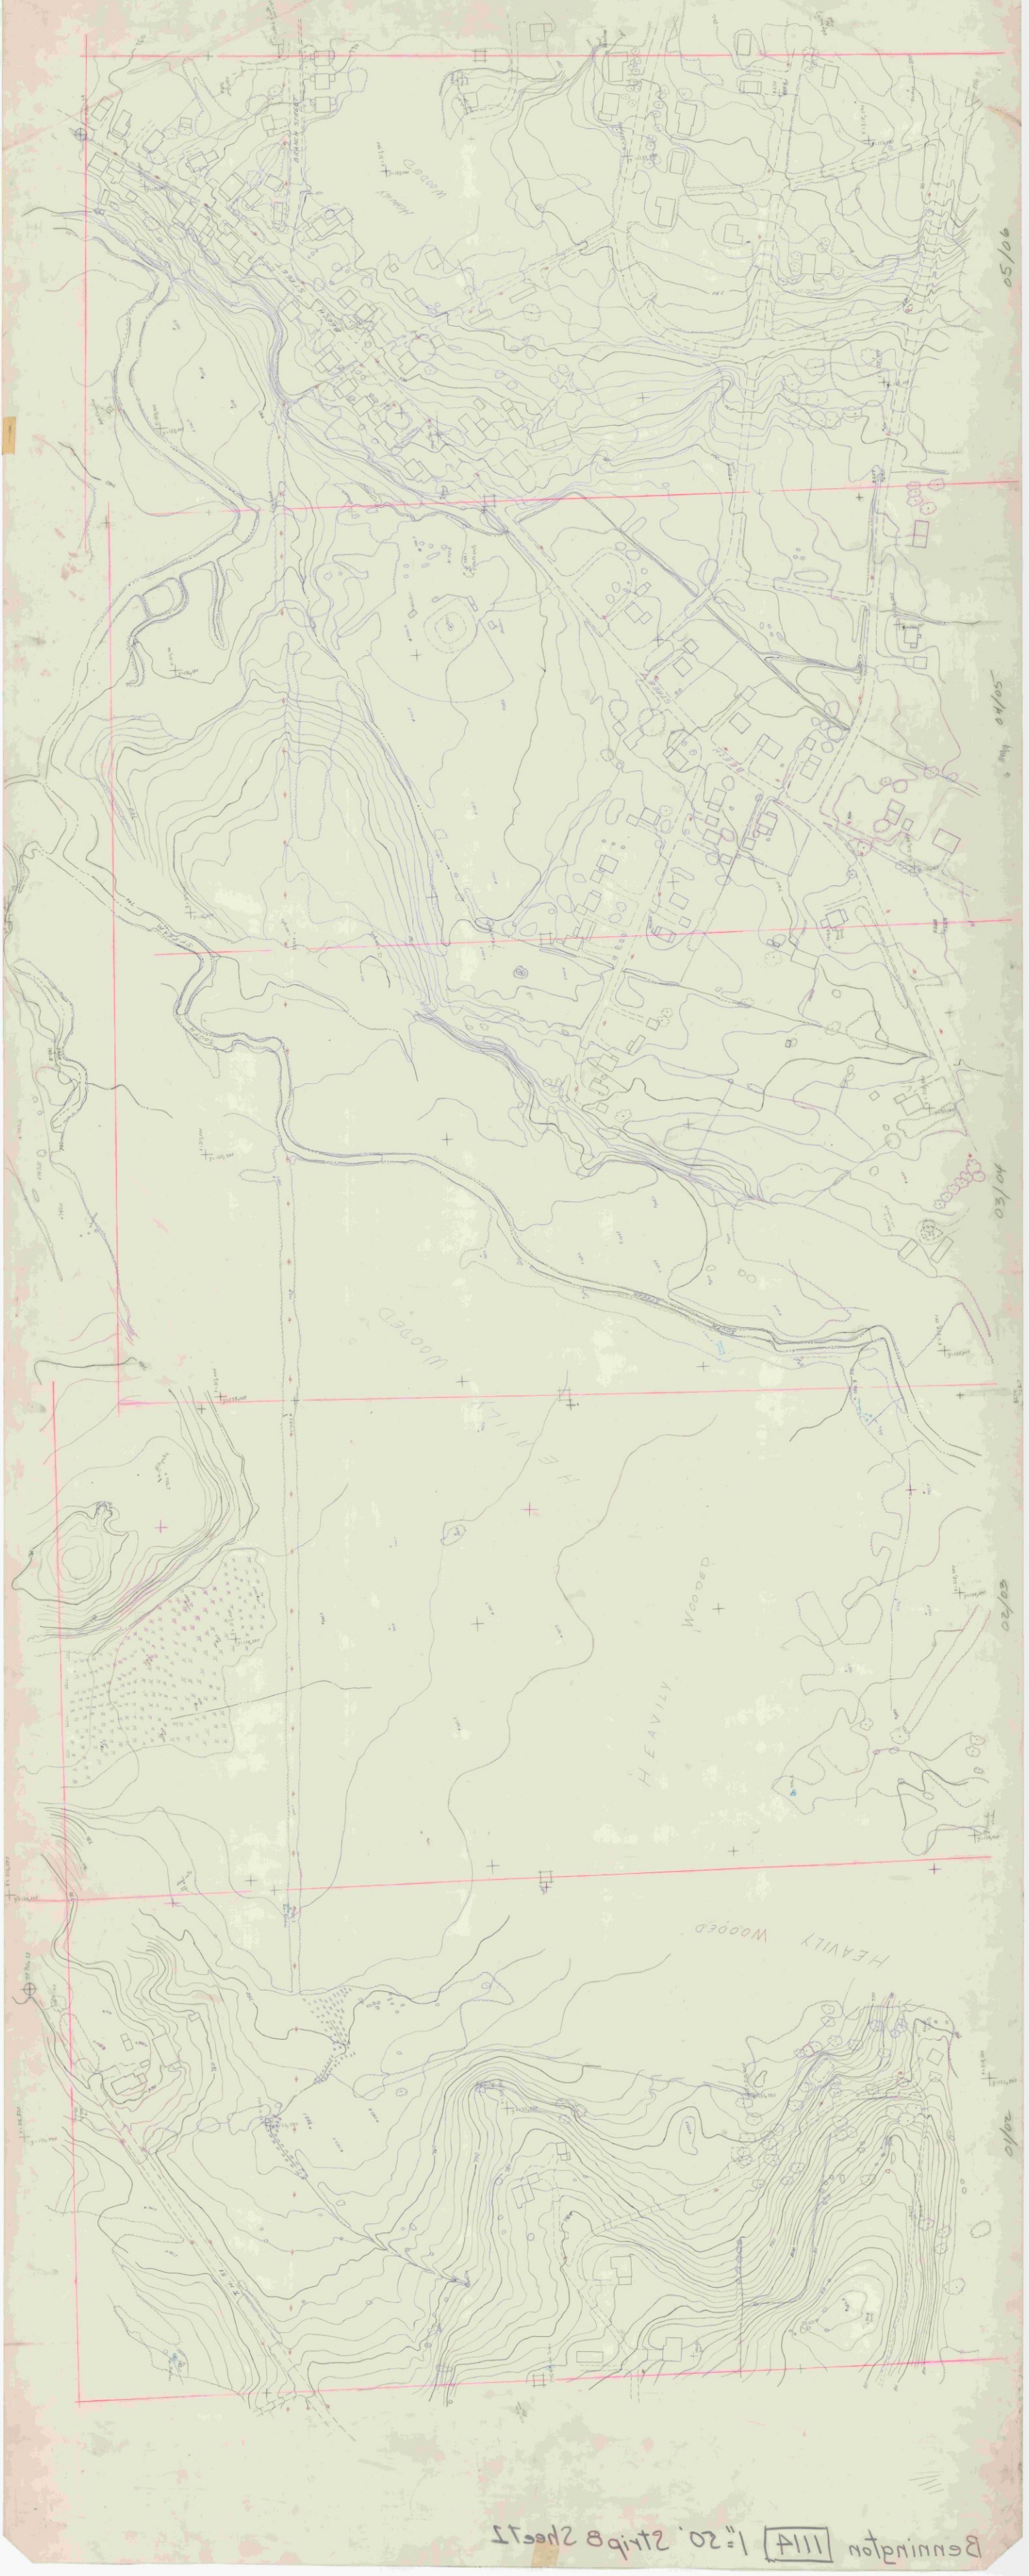

Bennington 1114 1"=50' Strip B Sheet 2

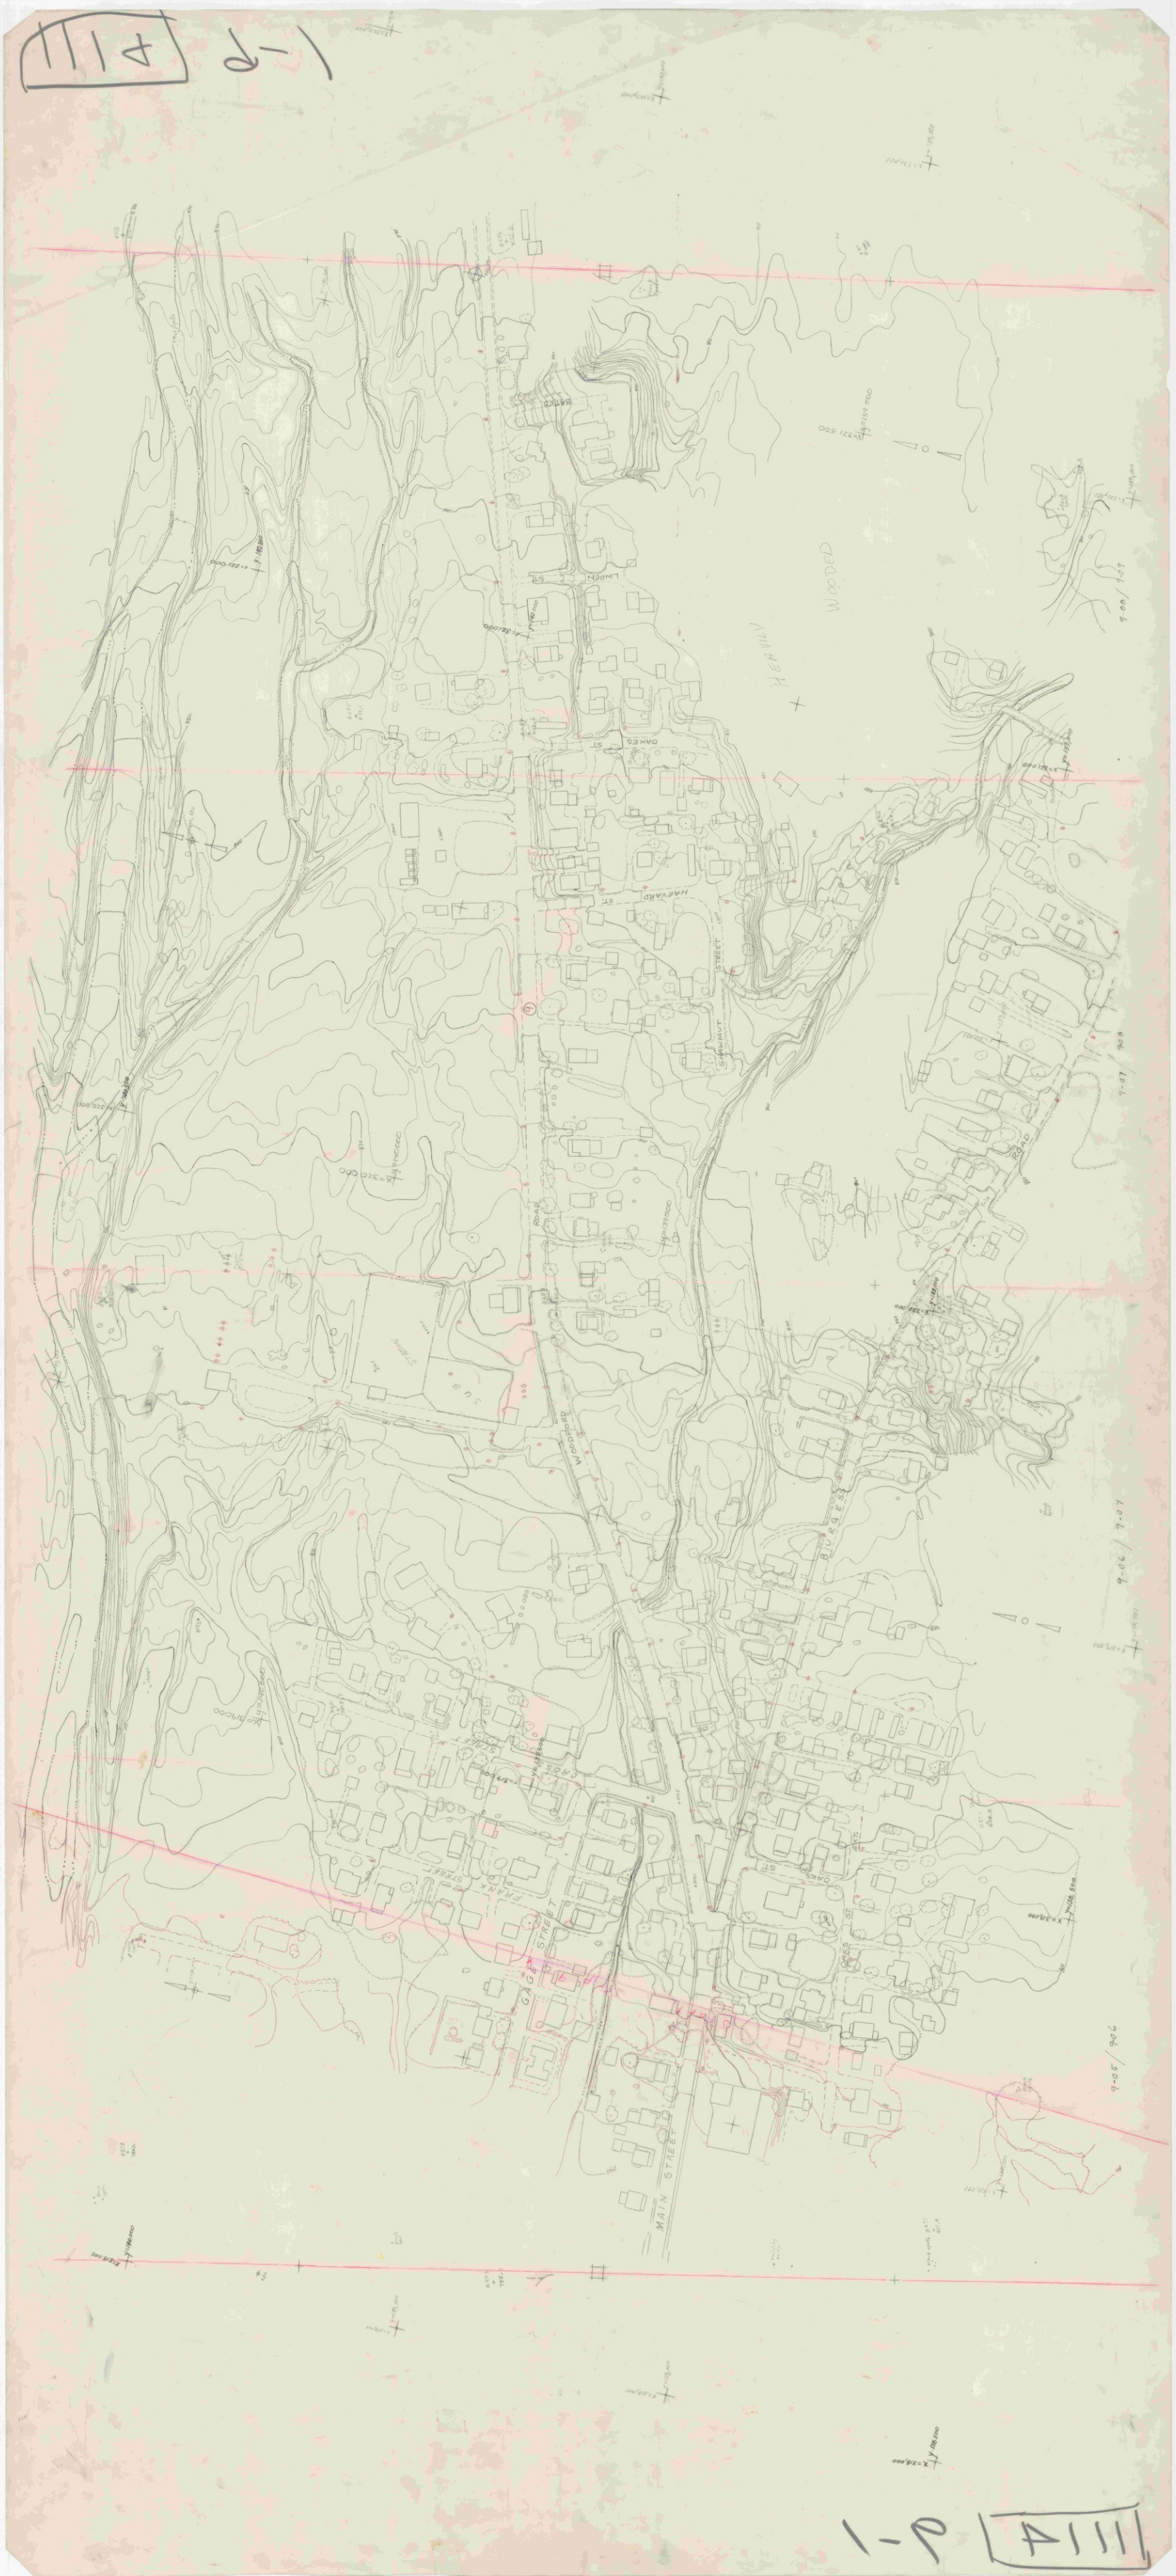
LINDEN ST
OAKES ST
HARVARD ST
STRAWNUT STREET
WOODED HEAVILY
ROAD
WOODPARD
BURGESS
9-07
9-06
9-05
GAG STREET
MAIN STREET
FRANK STREET
CROSS STREET
OAKES ST

1111 11-1 1"=20'

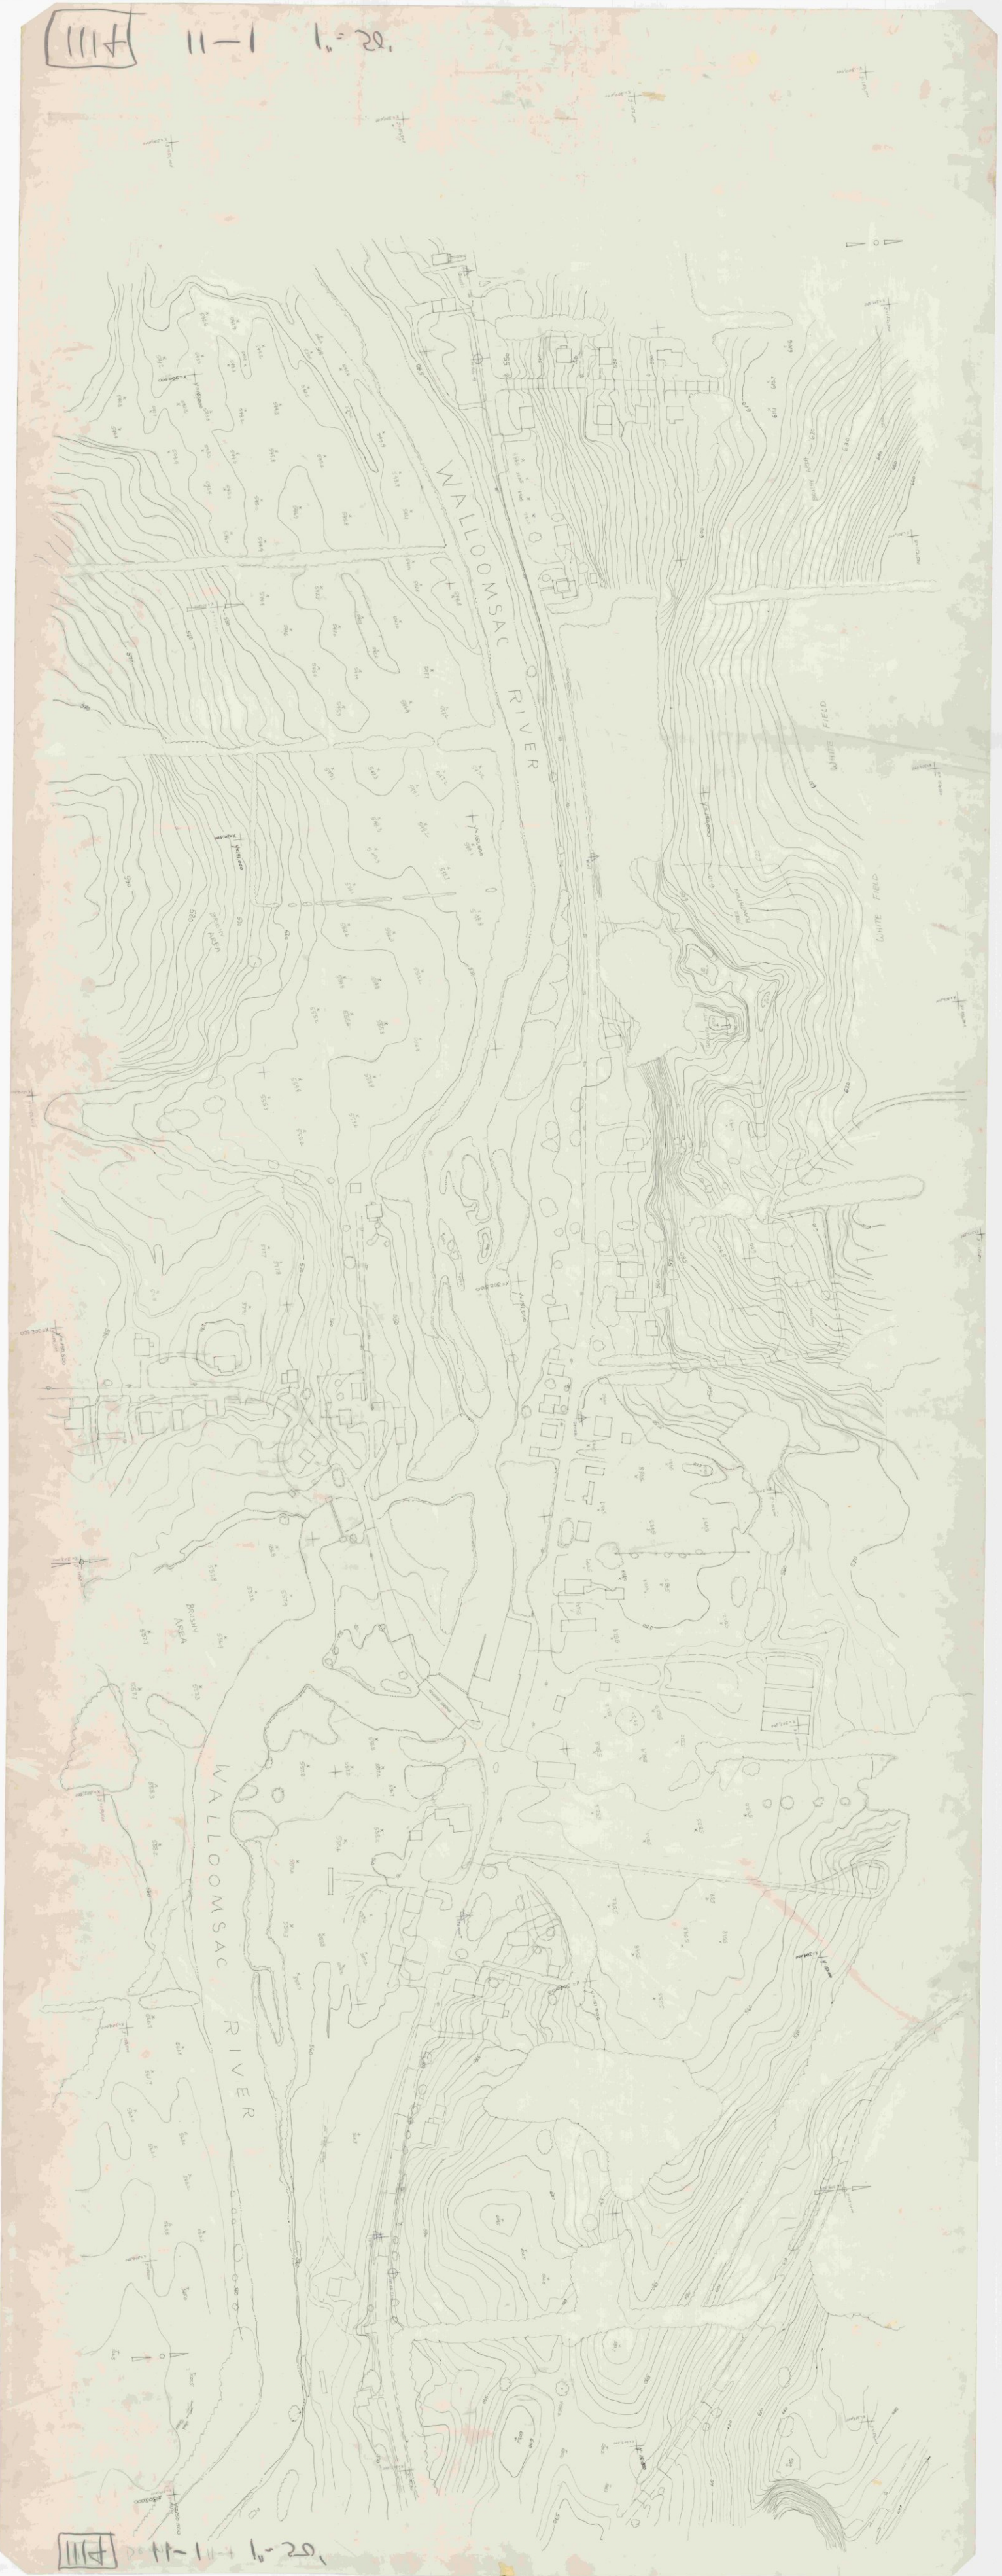

1111 11-1 1"=20'

HARMON
ROAD
TREE
NURSERY
BENNINGTON
ROAD
SHOPPING
CENTER
PARKING
HENRY
DRIVE
HAYWOOD
DRIVE
WILMOTH

1114 8-1

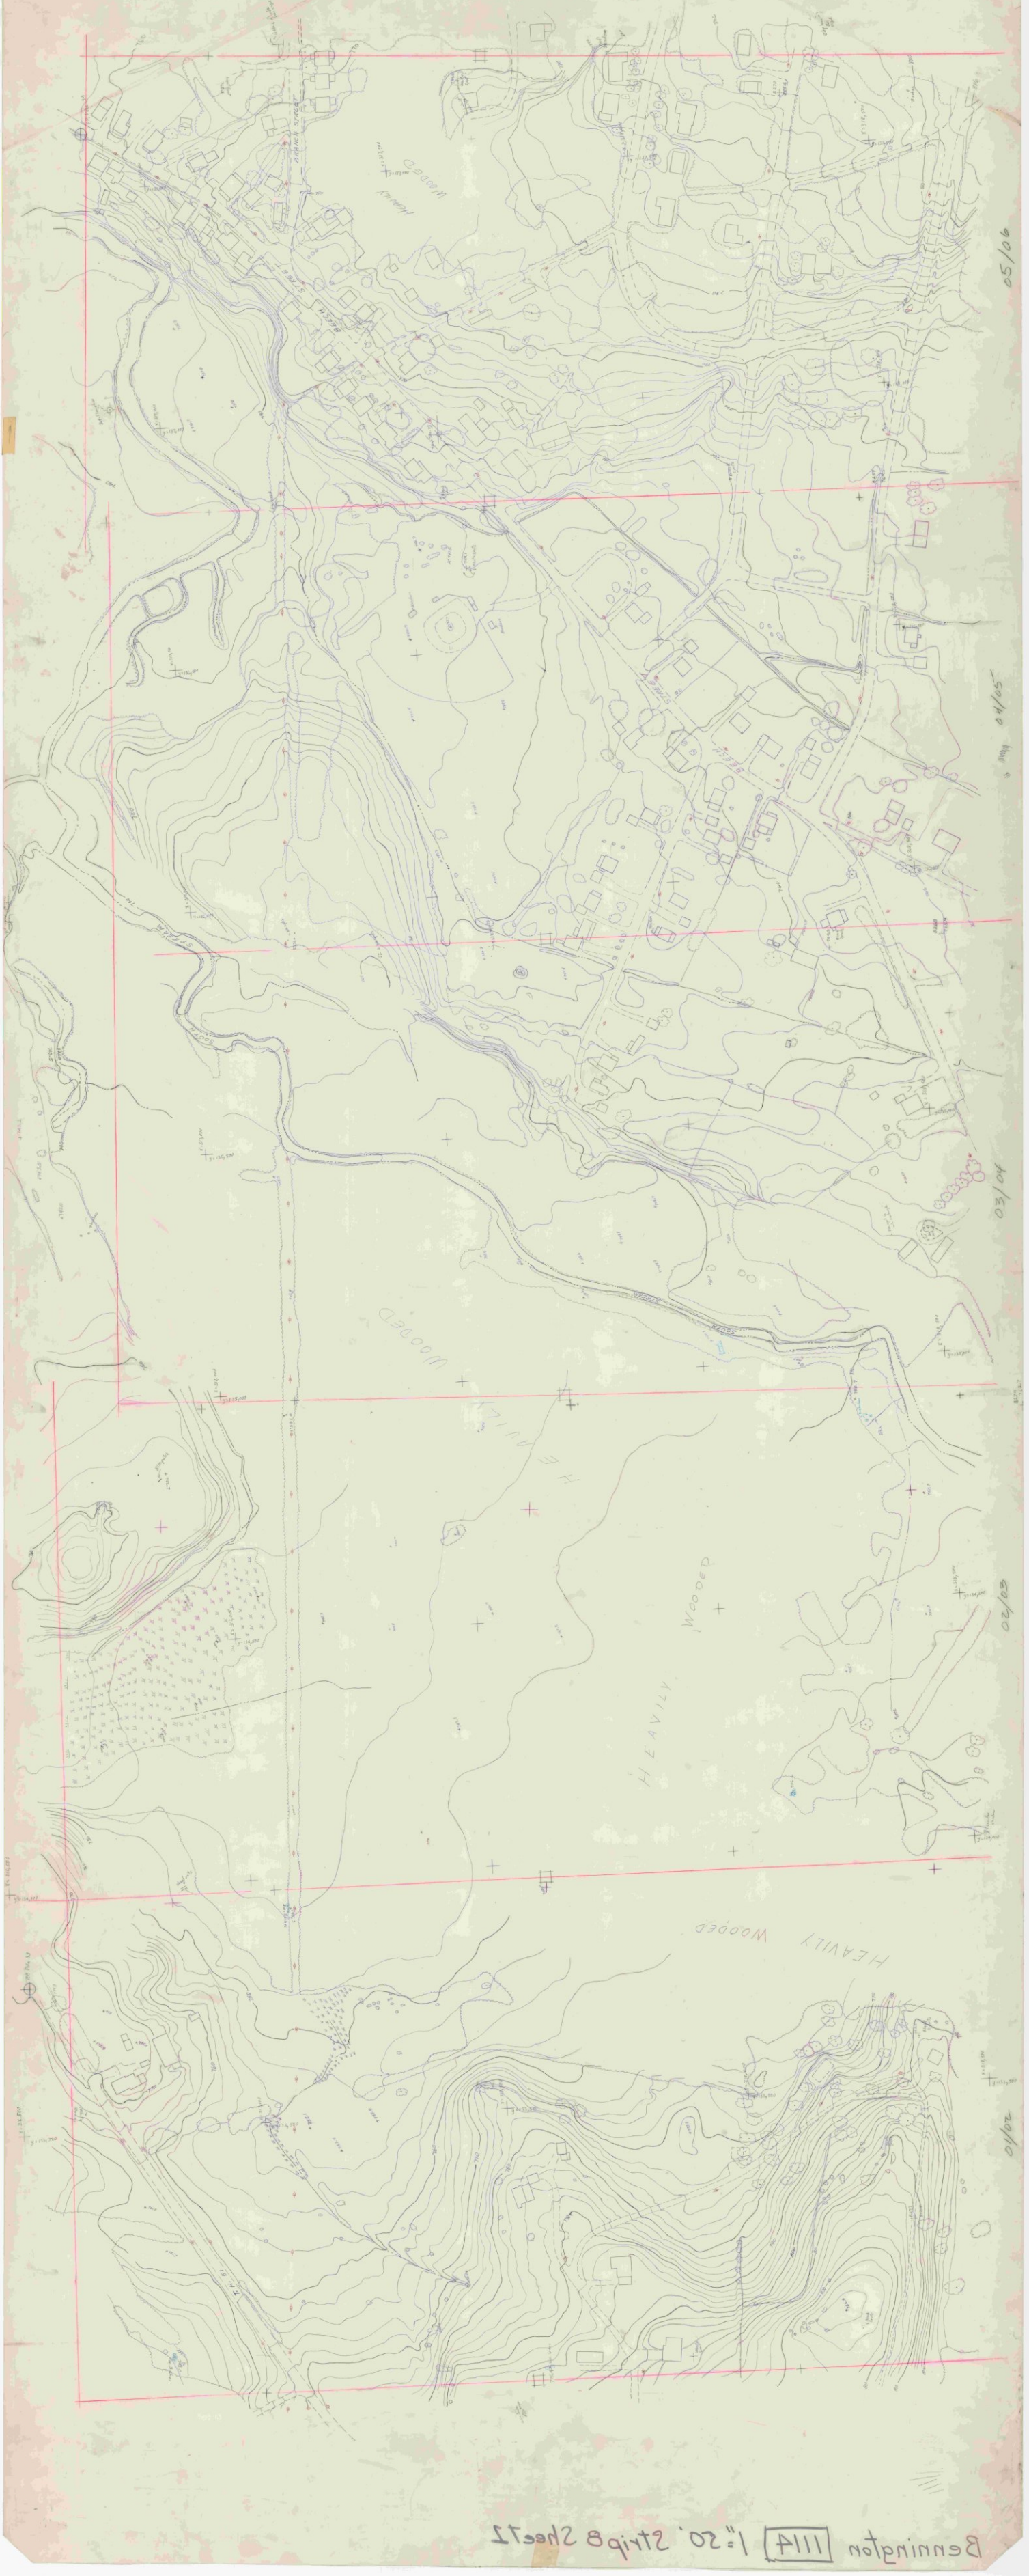

Bennington 1114 1"=50' Strip B Sheet 2

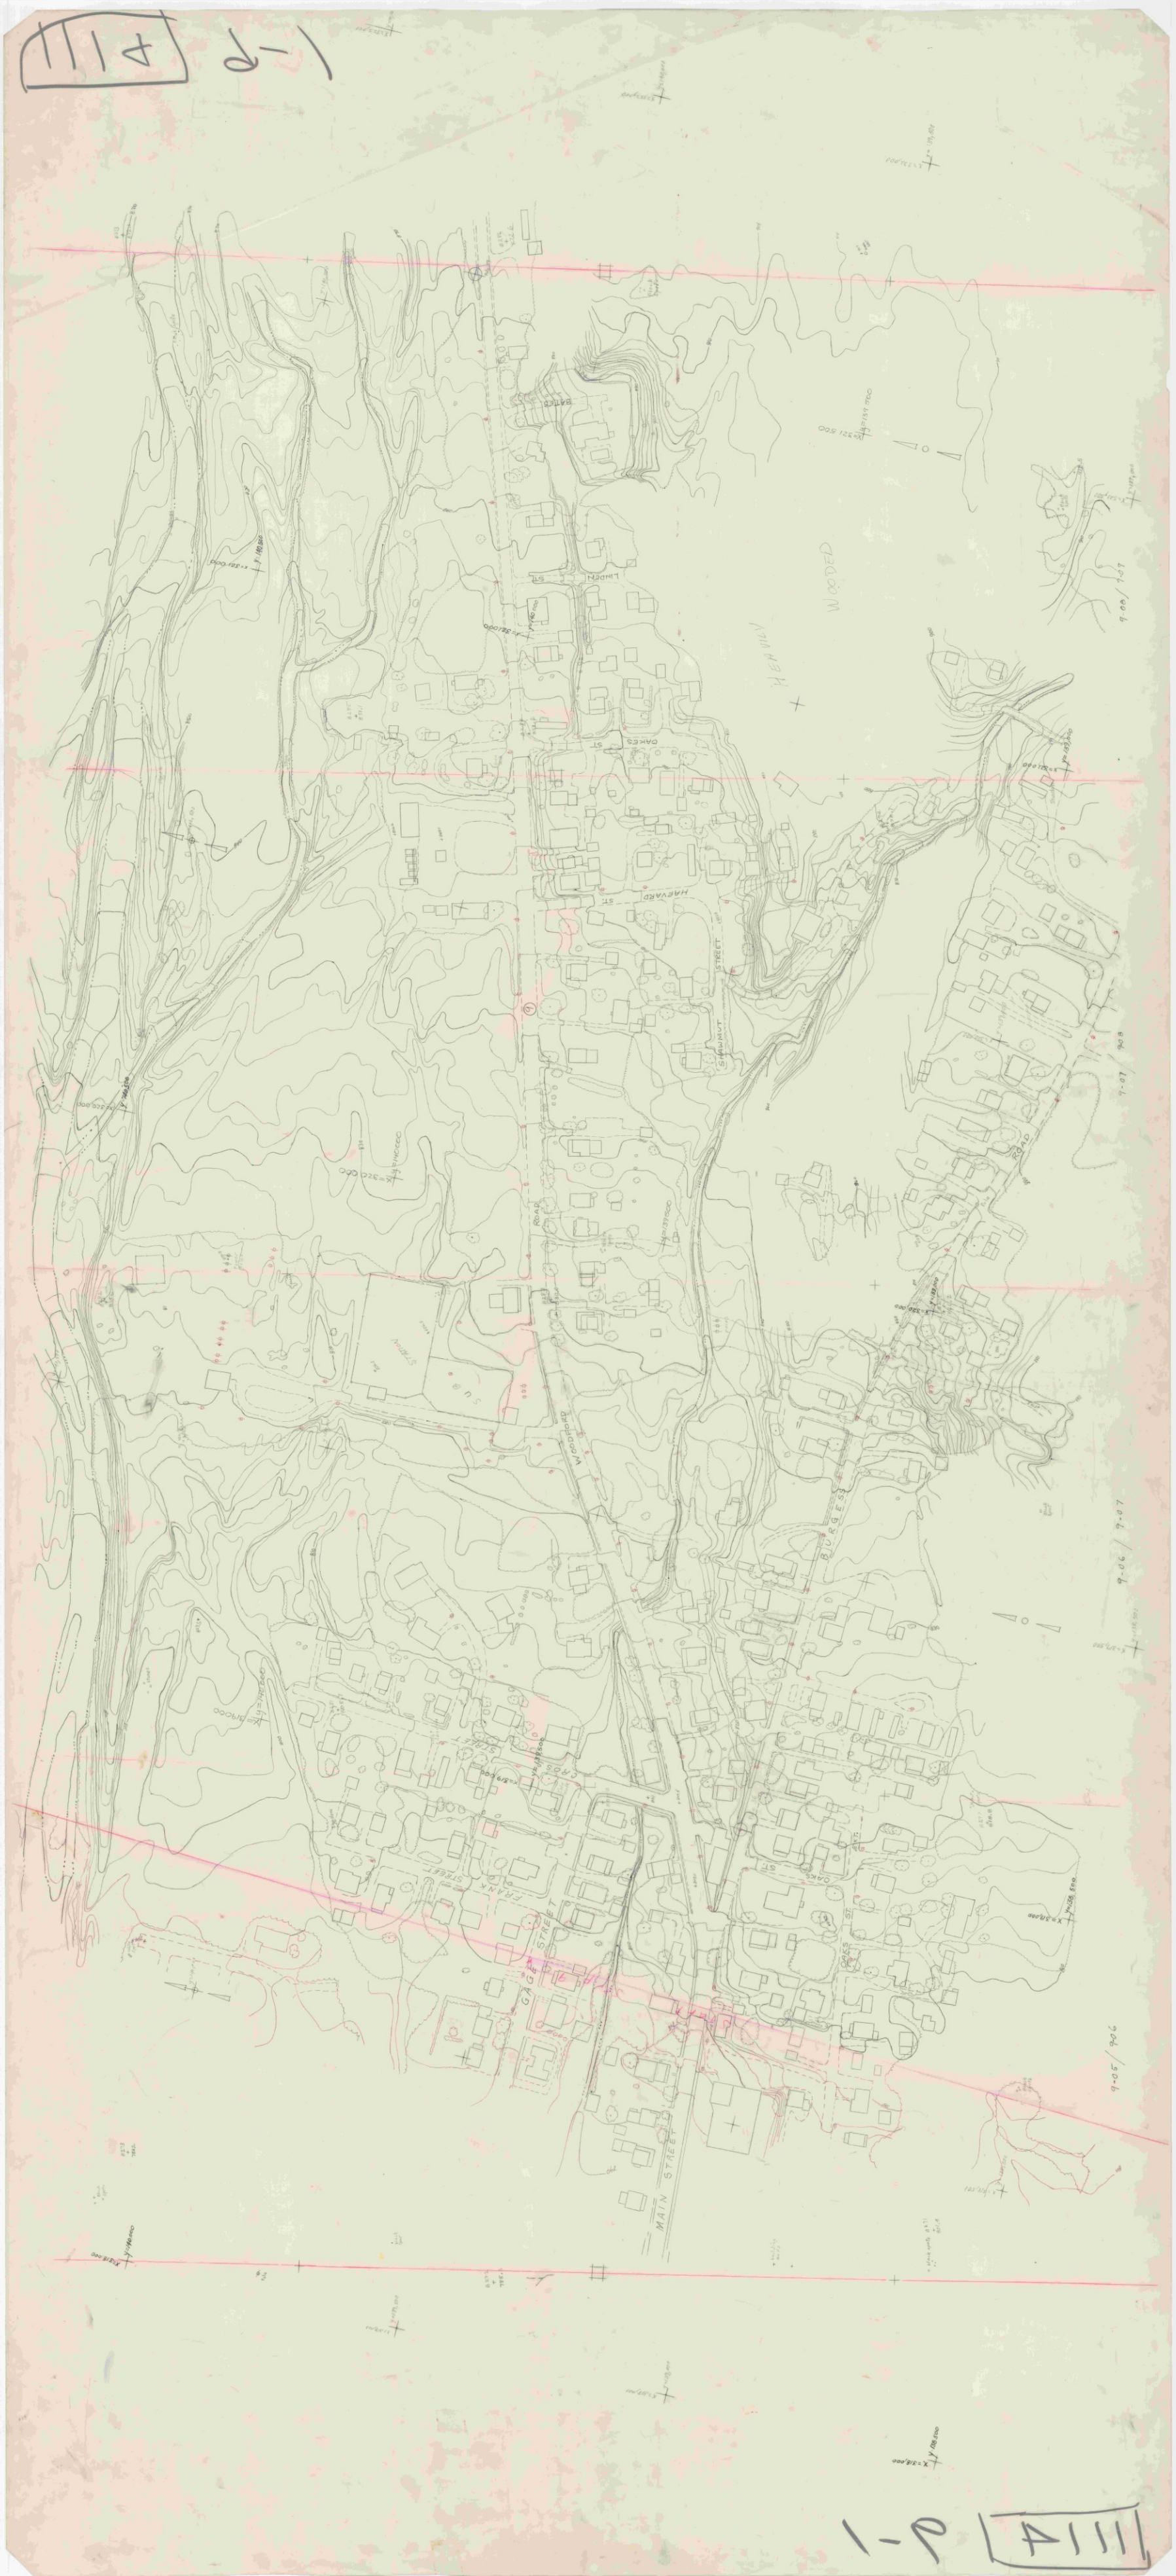
LINDEN ST
OAKES ST
HARVARD ST
STRAWNUT STREET
WOODED HEAVILY
ROAD
WOODPARD
BURGESS
9-07
9-06
9-05
GAG STREET
MAIN STREET
FRANK STREET
CROSS STREET
OAKES ST

1111 11-1 1"=20'

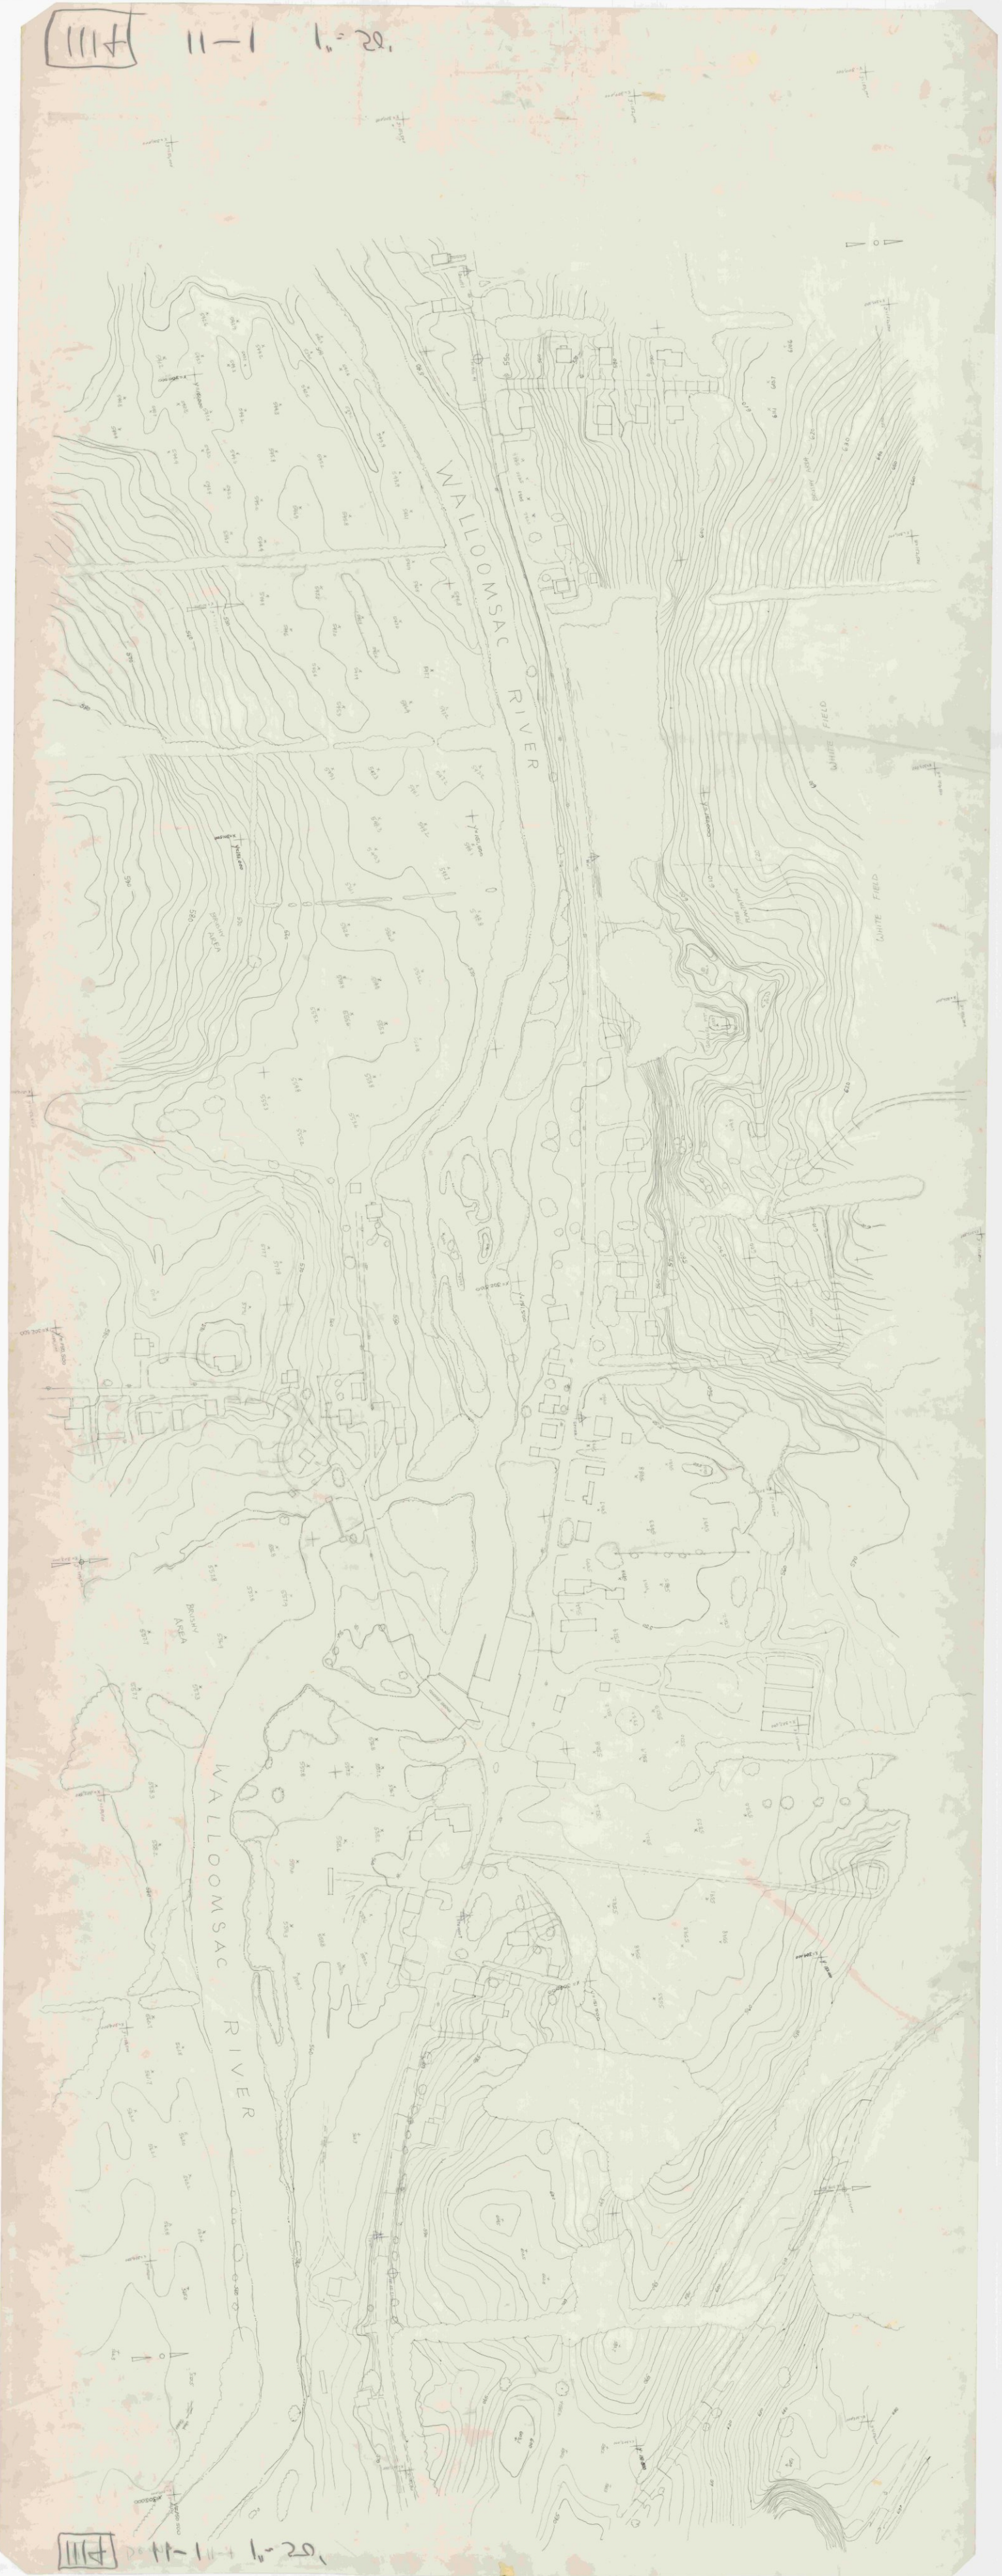

1111 11-1 1"=20'

111H 3-3 1"=20'

111H 3-3 Bennington 1"=50'

HARMON
ROAD
TREE
NURSERY
BENNINGTON
ROAD
SHOPPING
CENTER
PARKING
HENRY
DRIVE
HAYWOOD
DRIVE
WILMOTH

1114 8-1

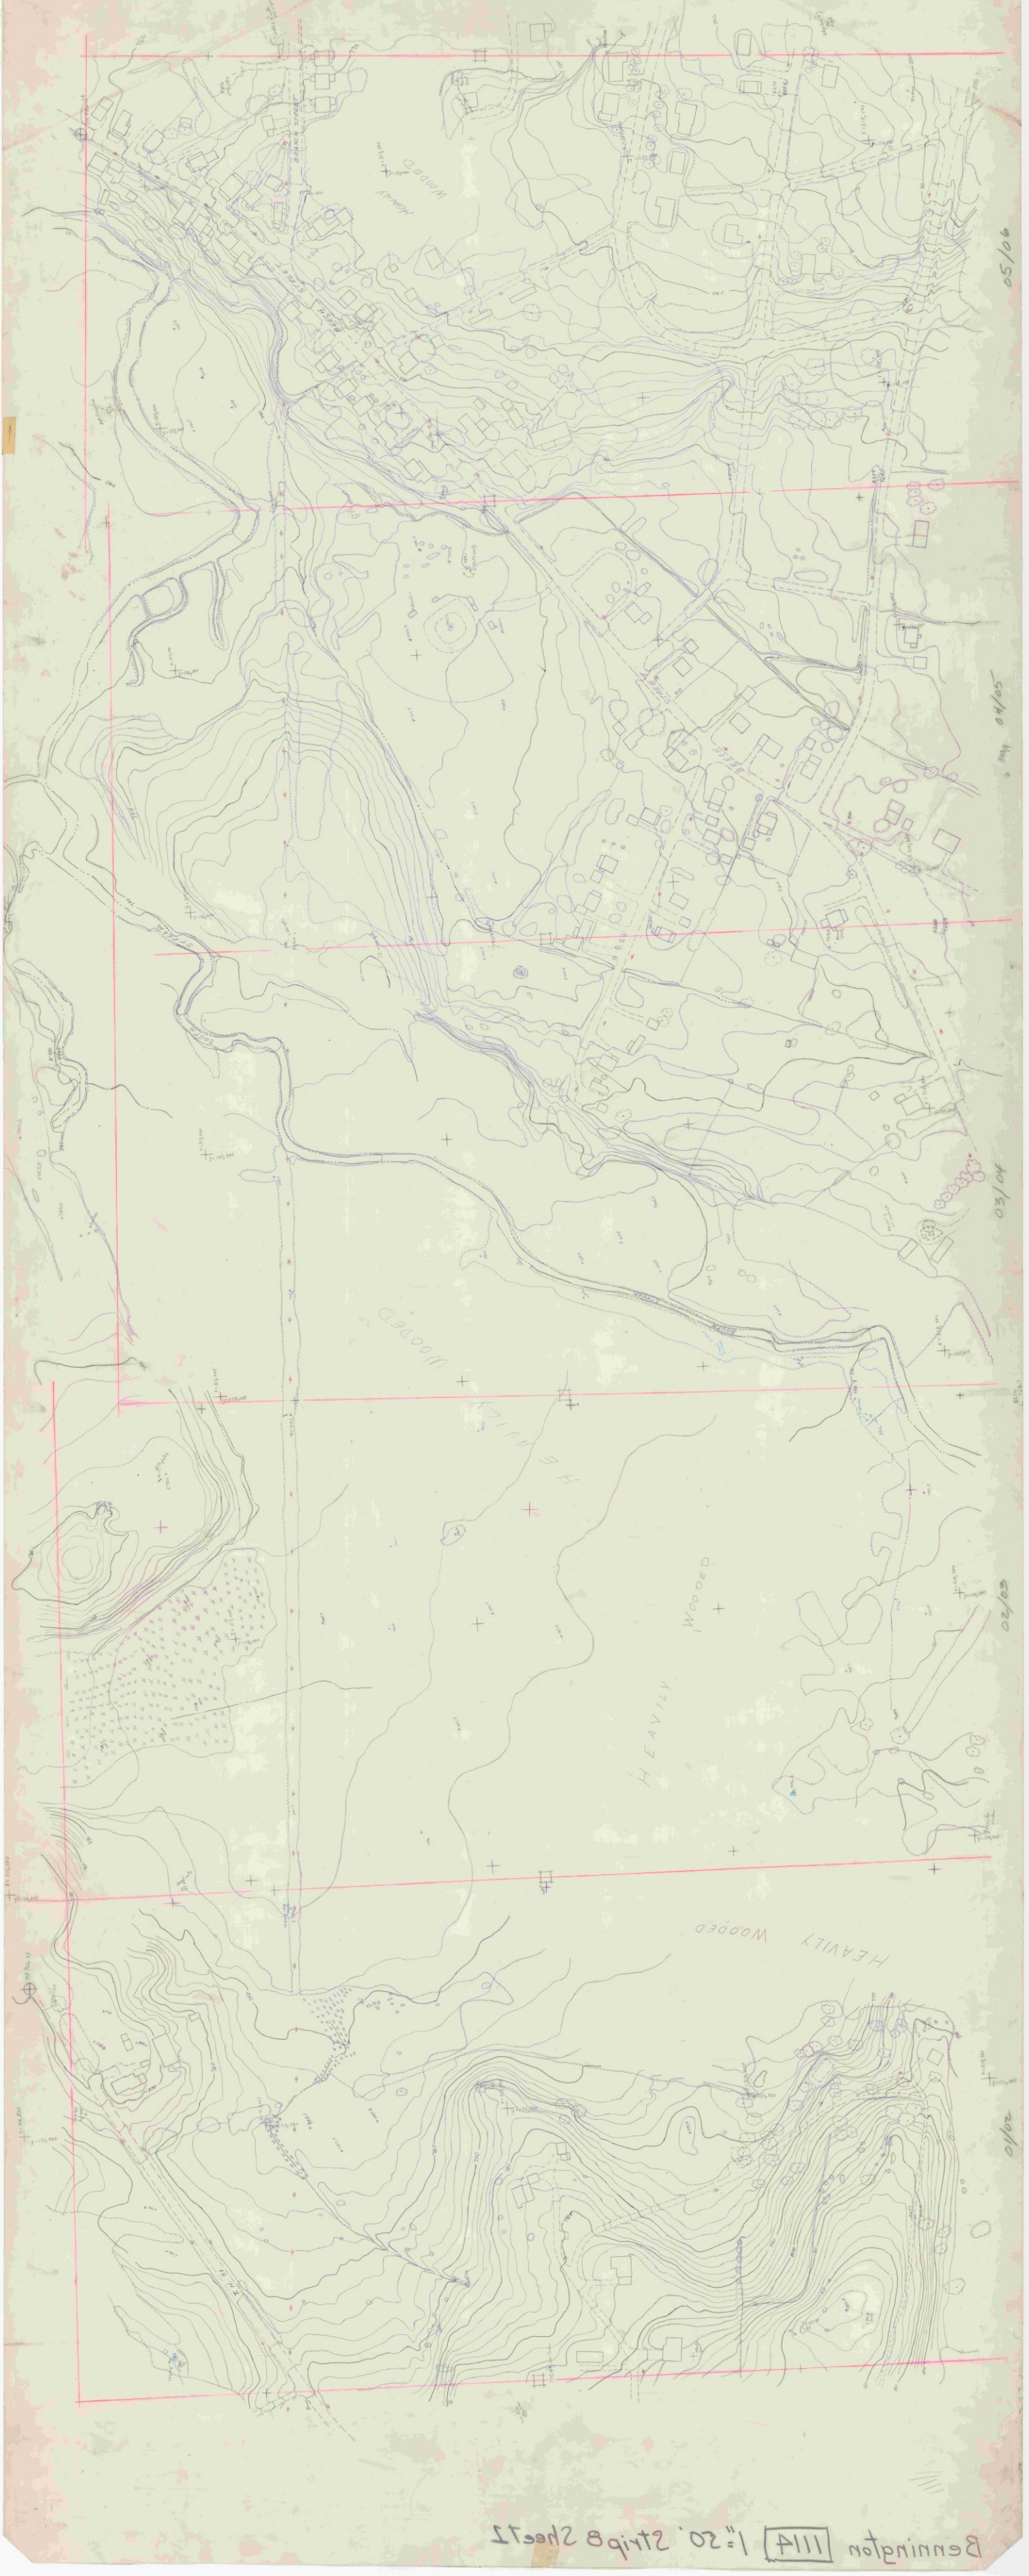

Bennington 1114 1"=50' Strip B Sheet 2

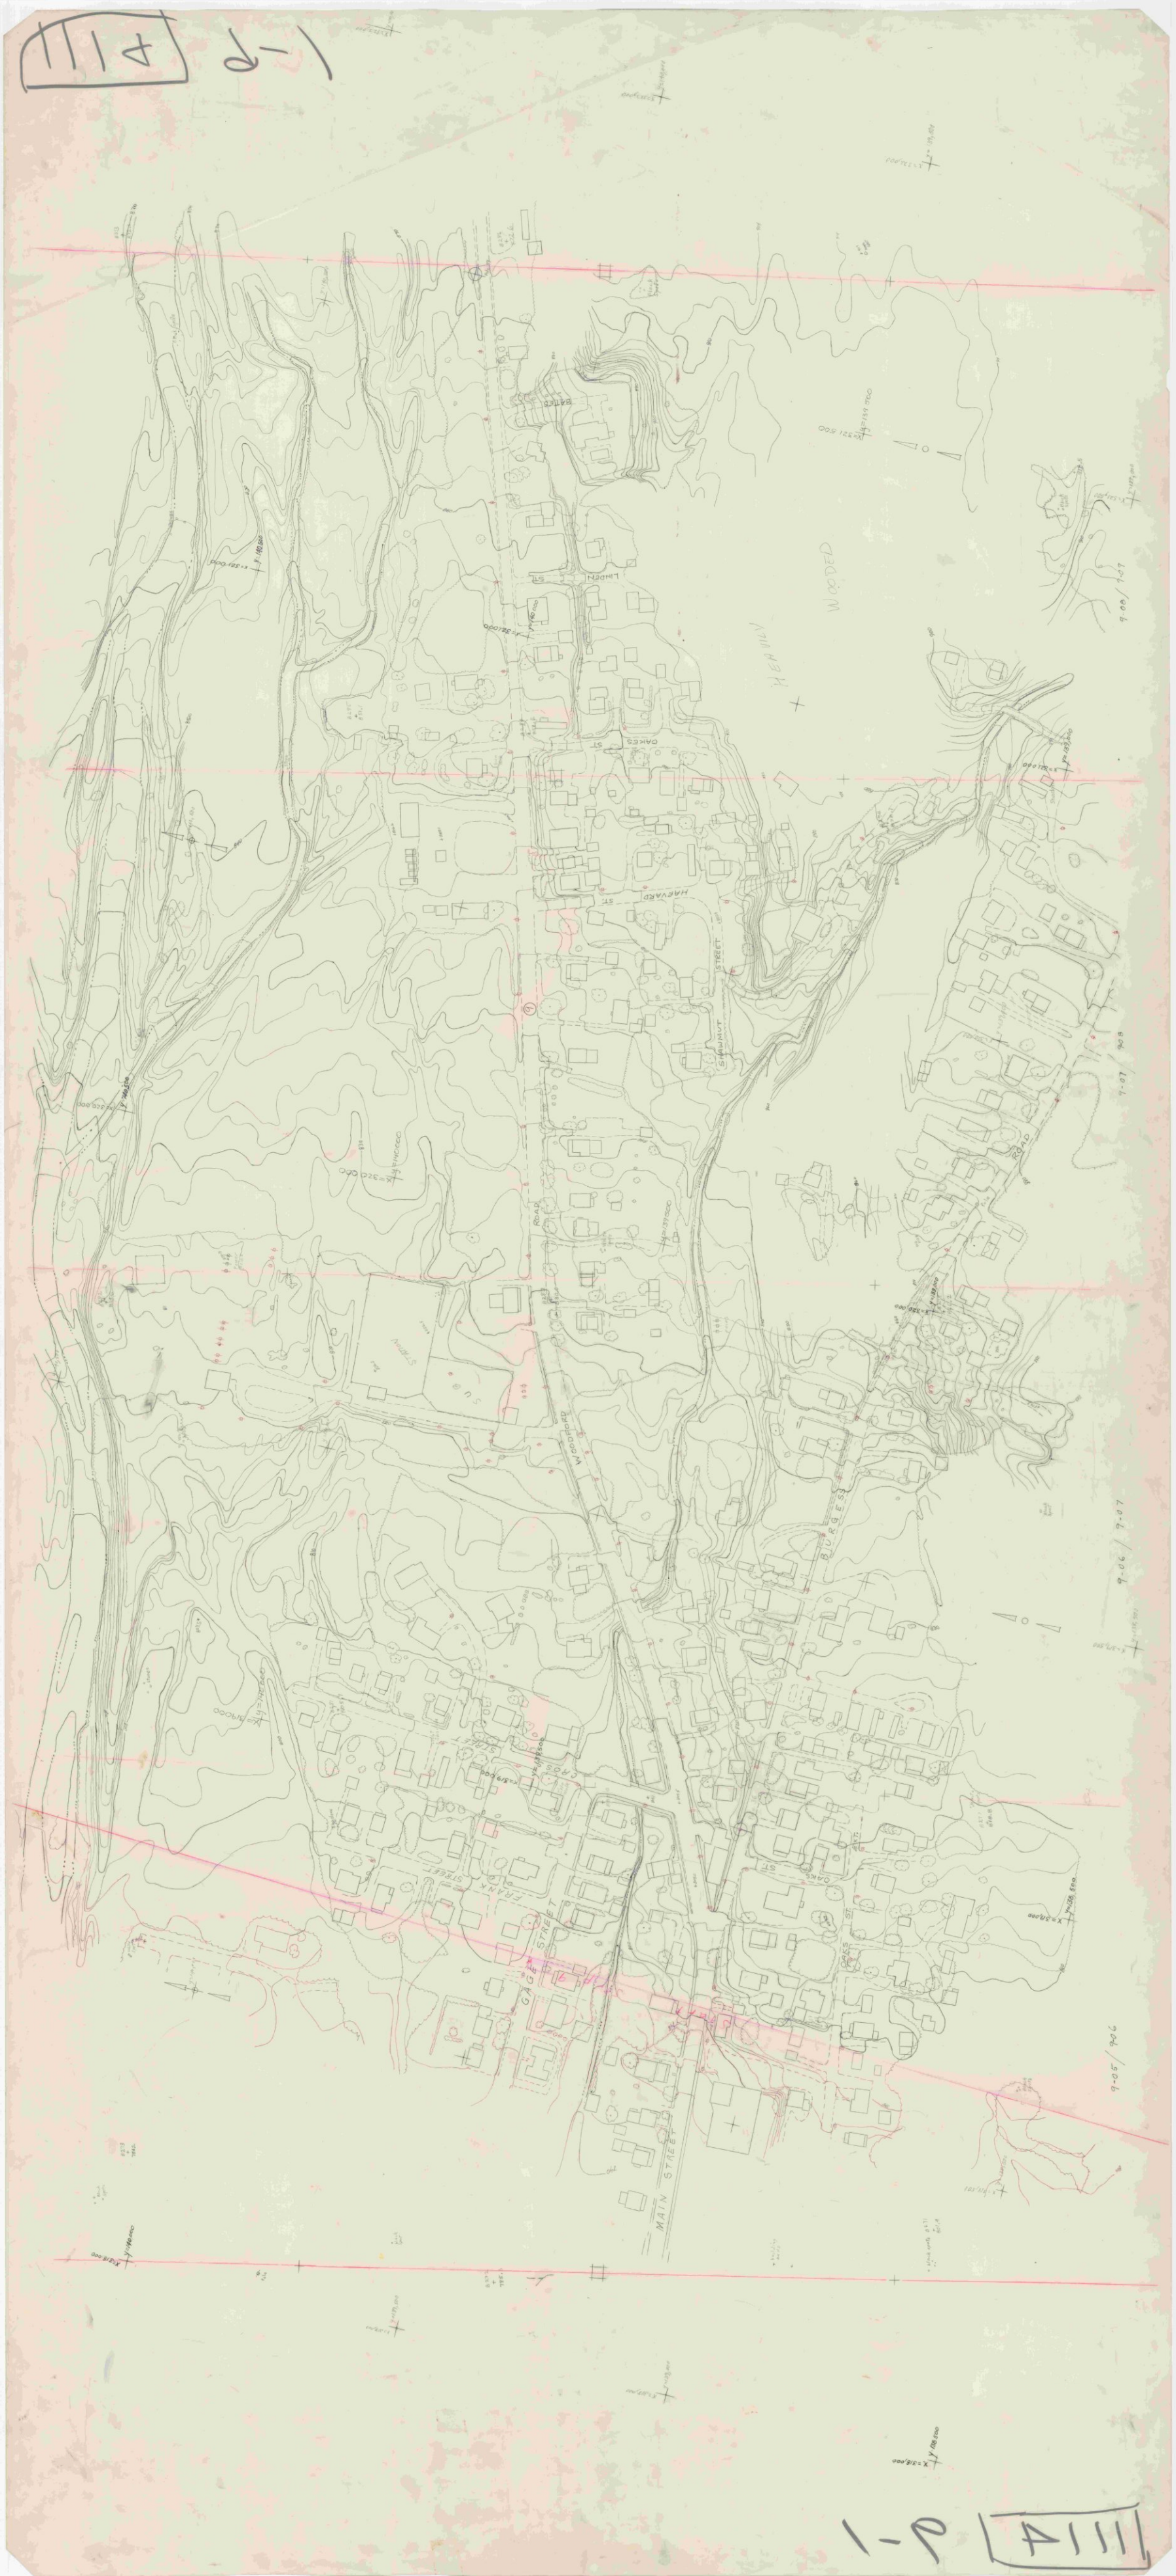
LINDEN ST
OAKES ST
HARVARD ST
STRAWNUT STREET
WOODED HEAVILY
ROAD
WOODPARD
BURGESS
9-07
9-06
9-05
GAG STREET
MAIN STREET
FRANK STREET
CROSS STREET
OAKES ST

1111 11-1 1"=20'

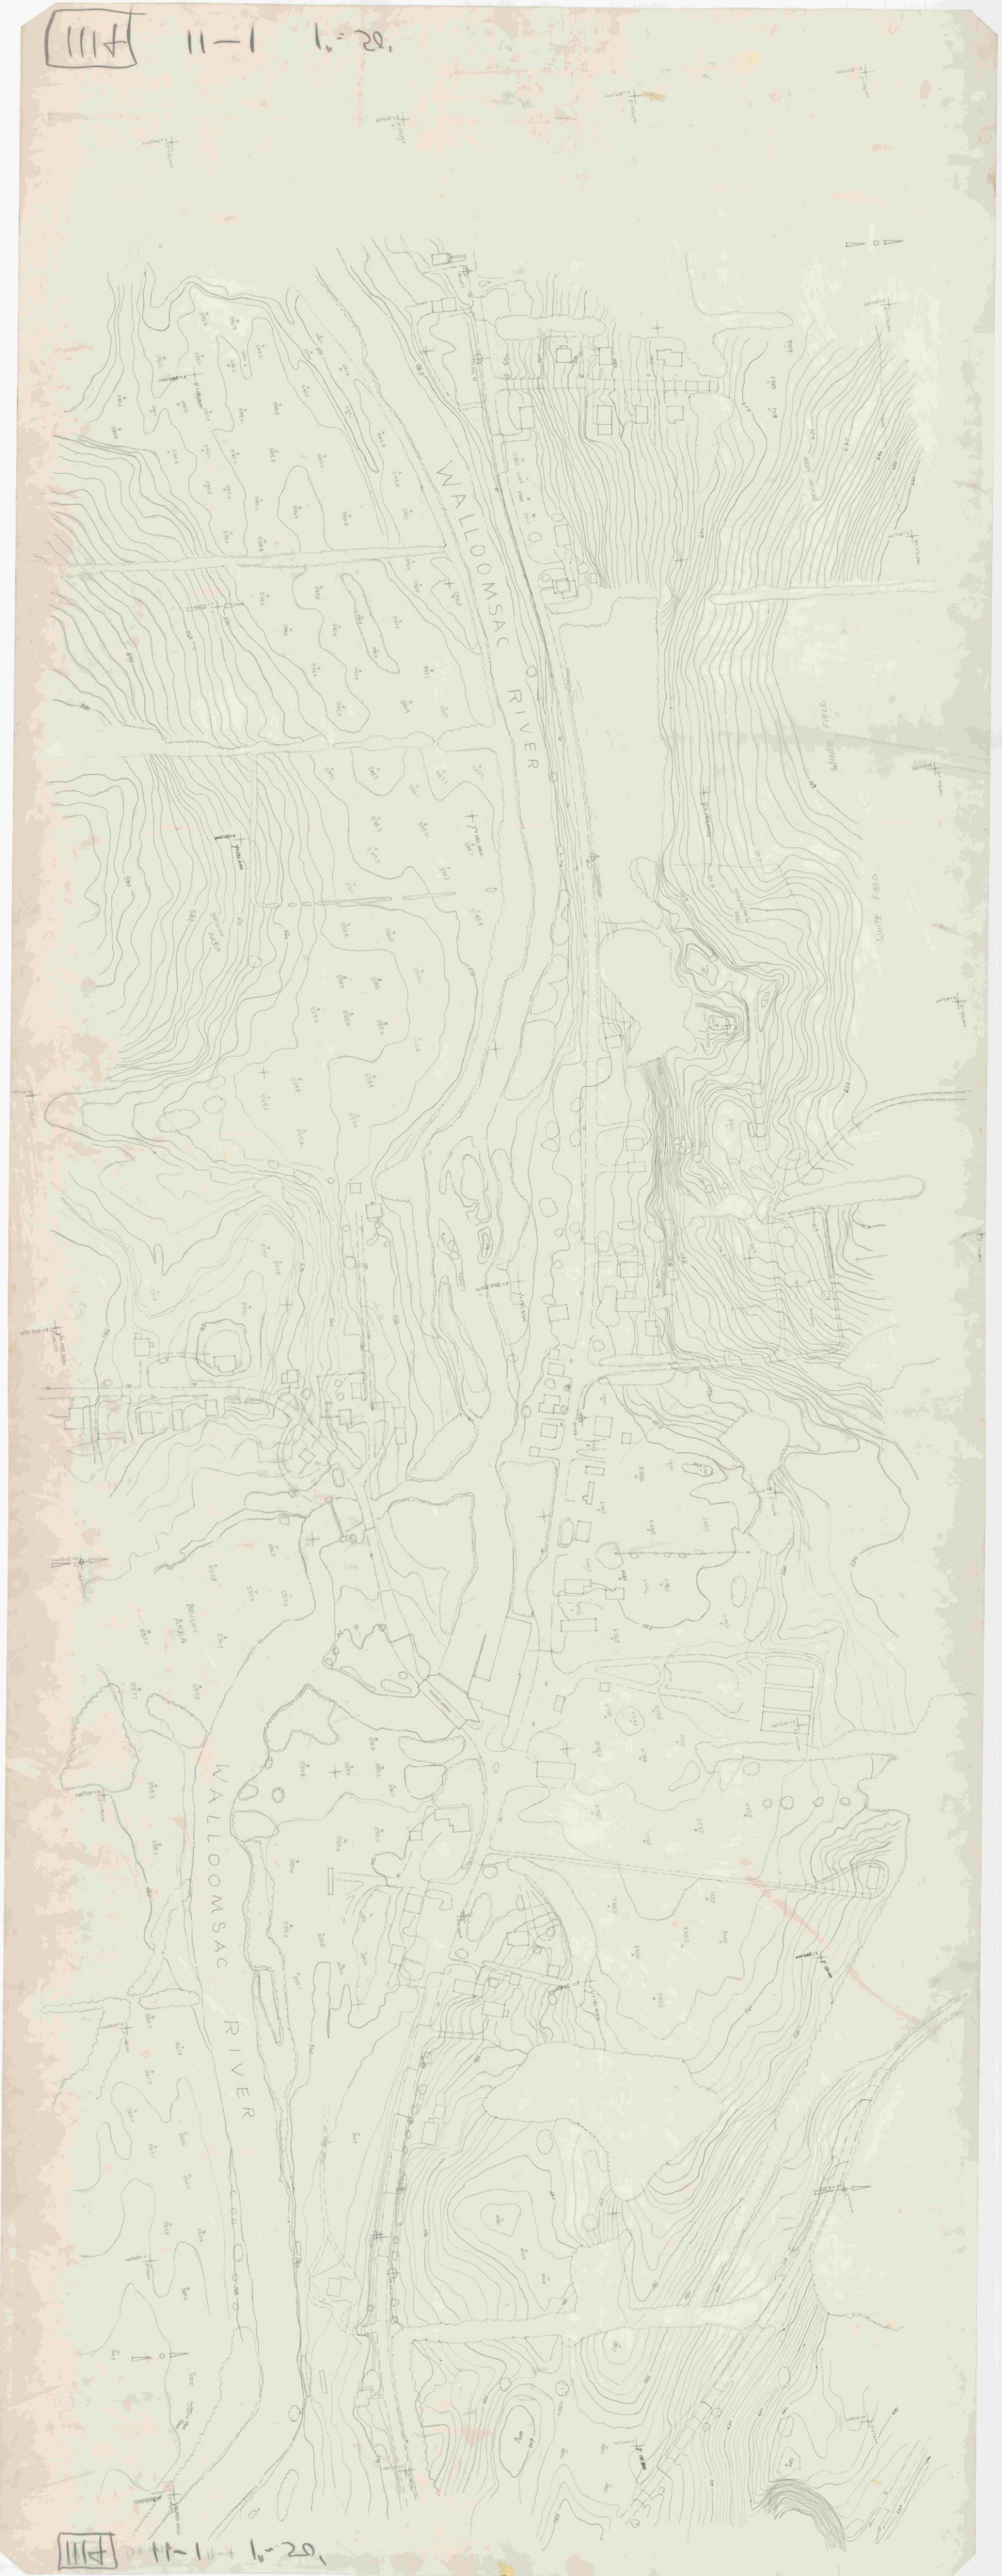

1111 11-1 1"=20'

111H 3-3 1"=20'

111H 3-3 Bennington 1"=50'

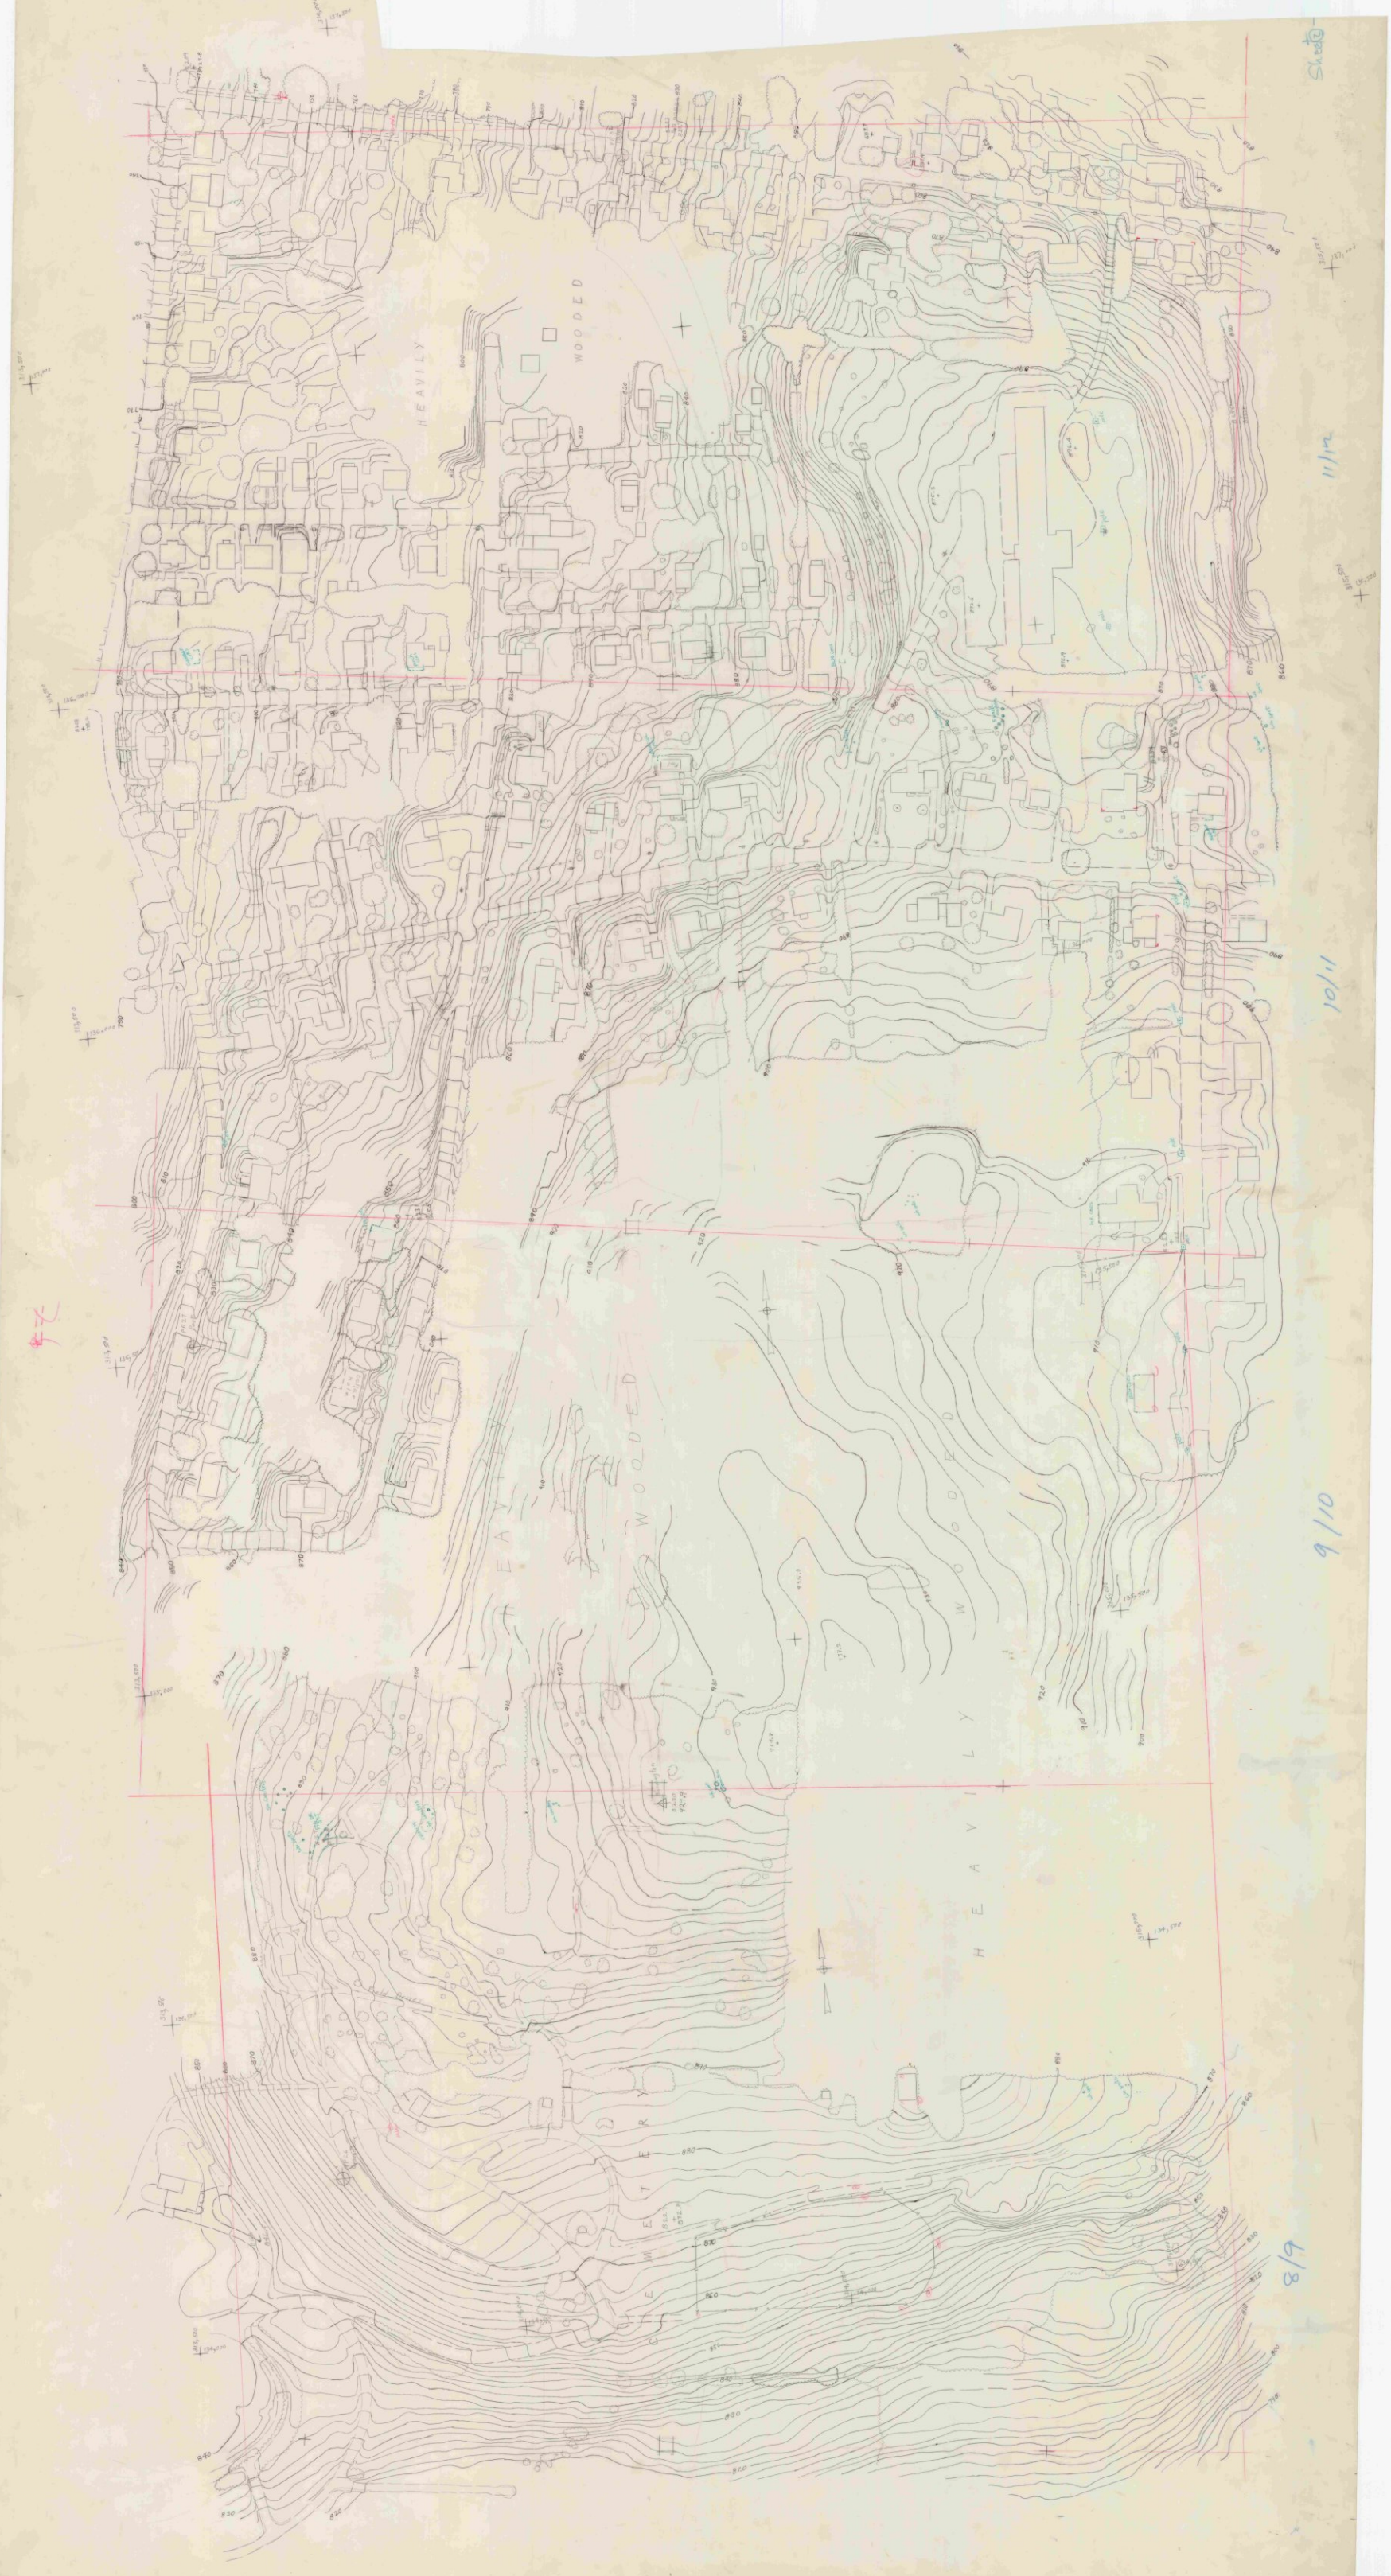

BENNINGTON Mtn stripe sheet 1 scale 1"=20'.

HARMON
ROAD
TREE
NURSERY
BENNINGTON
ROAD
SHOPPING
CENTER
PARKING
HENRY
DRIVE
HAYWOOD
DRIVE
WILMOTH

1114 8-1

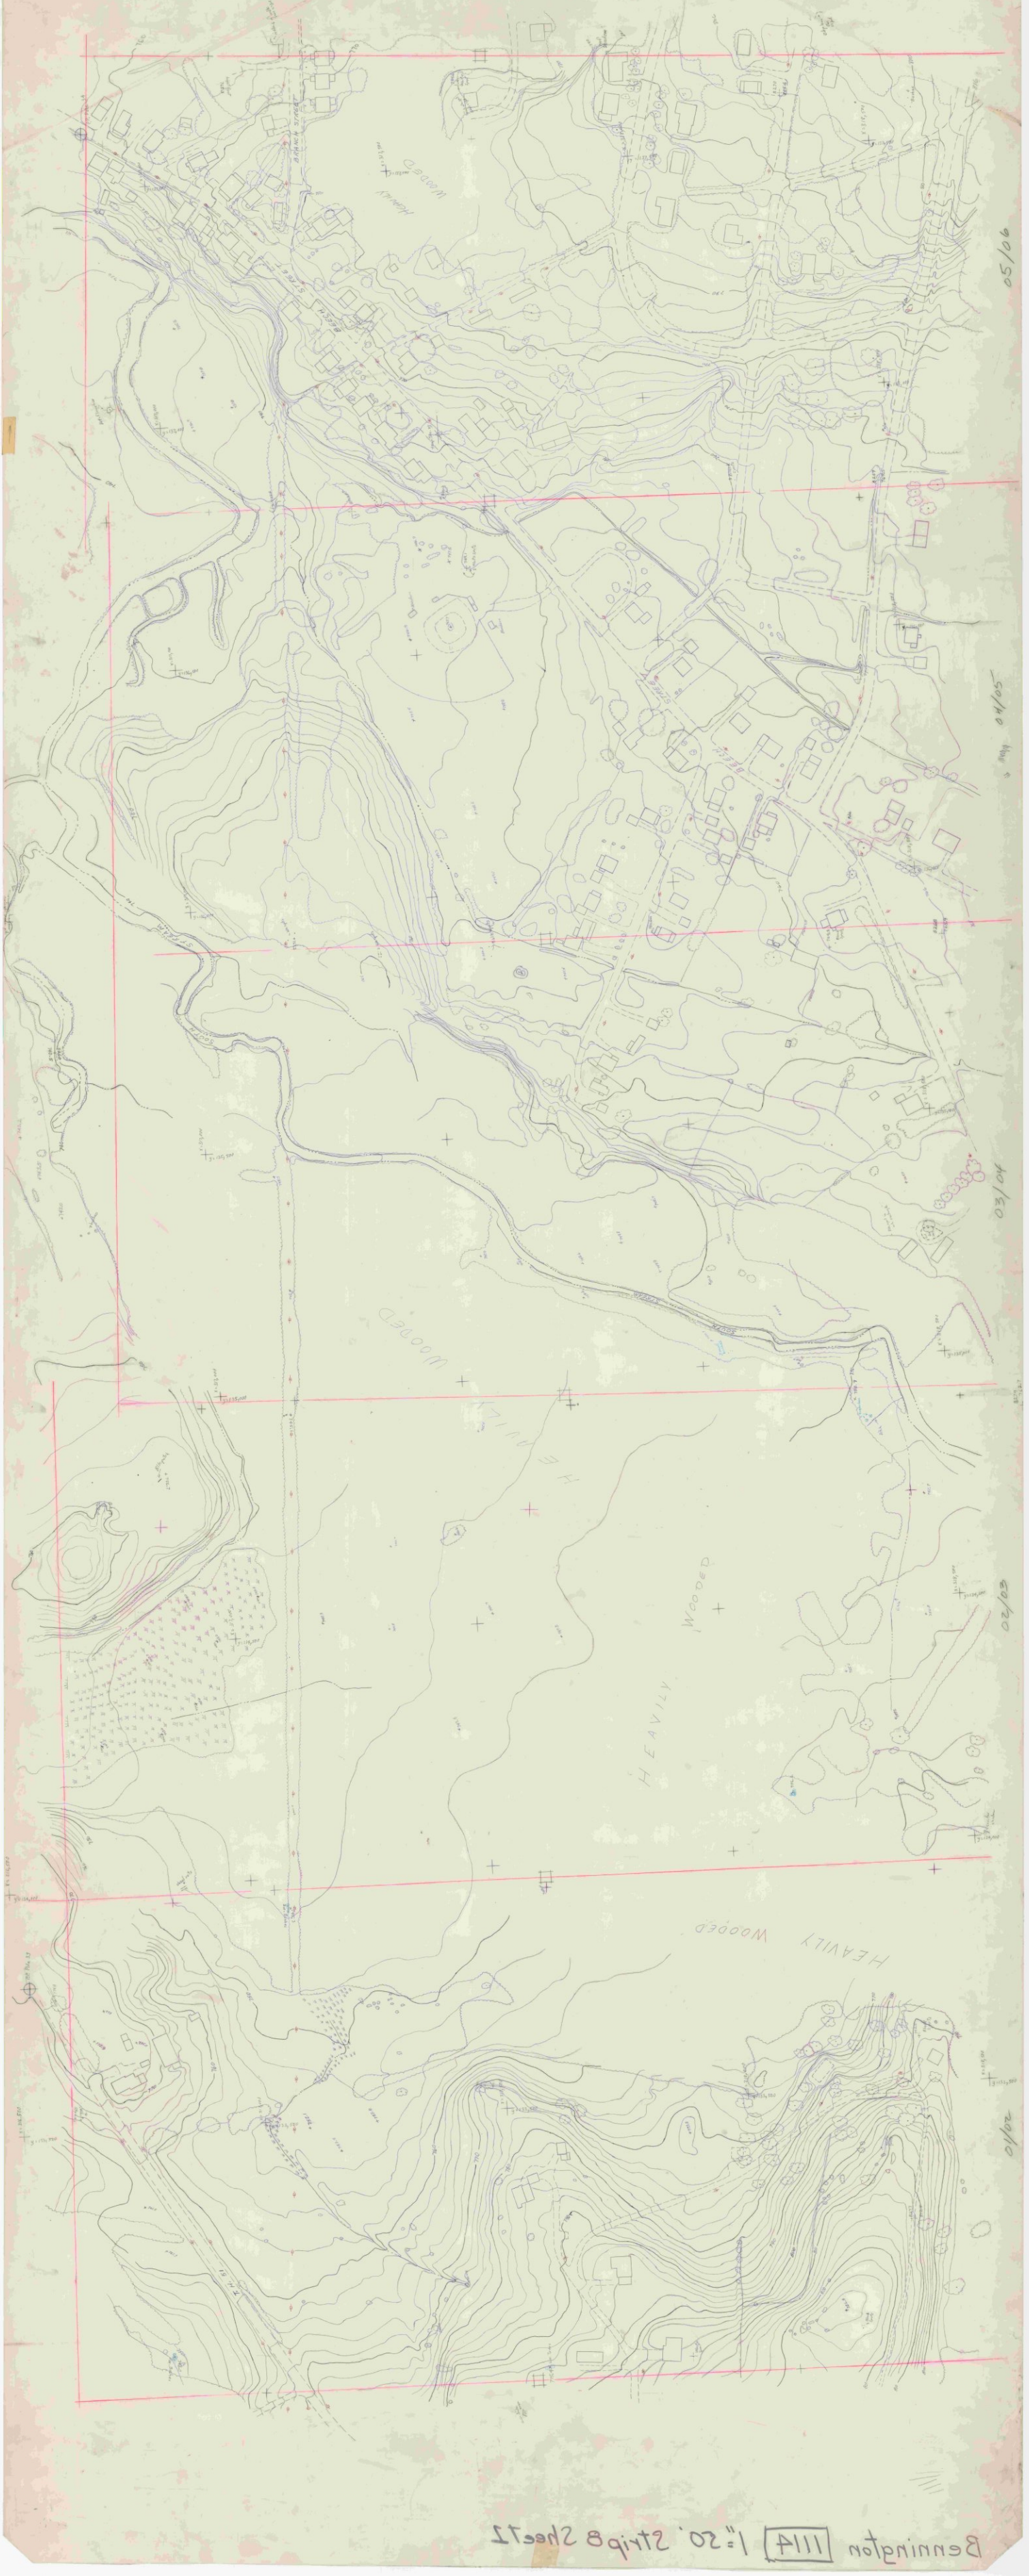

Bennington 1114 1"=50' Strip B Sheet 2

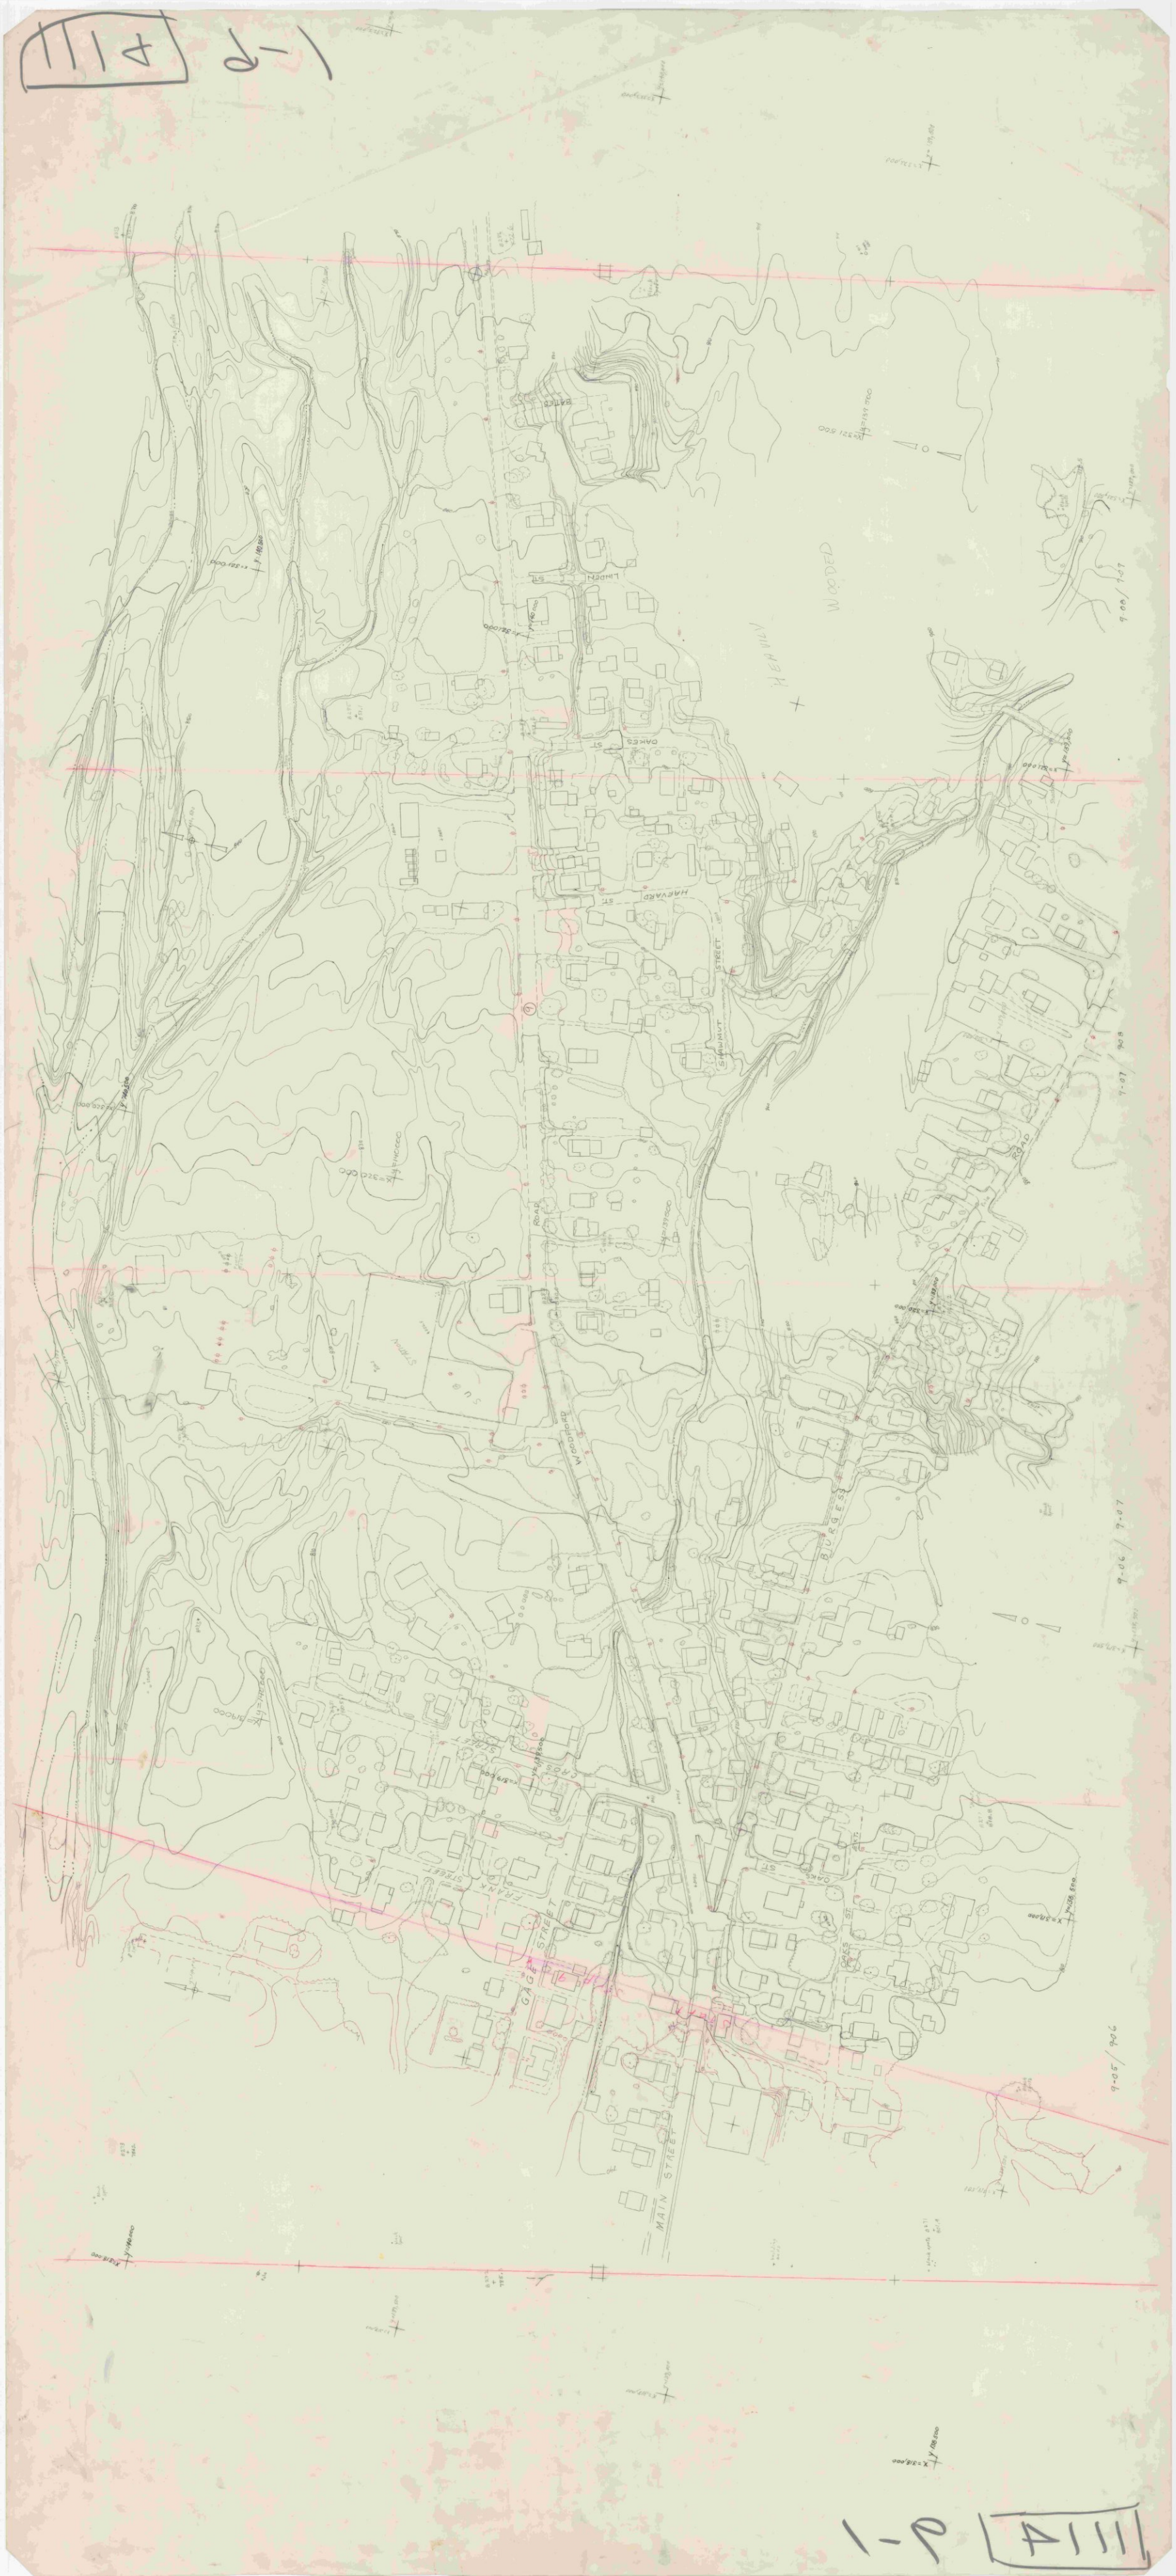
LINDEN ST
OAKES ST
HARVARD ST
STRAWNUT STREET
WOODED HEAVILY
ROAD
WOODPARD
BURGESS
9-07
9-06
9-05
GAG STREET
MAIN STREET
FRANK STREET
CROSS STREET
OAKES ST

1111 11-1 1"=20'

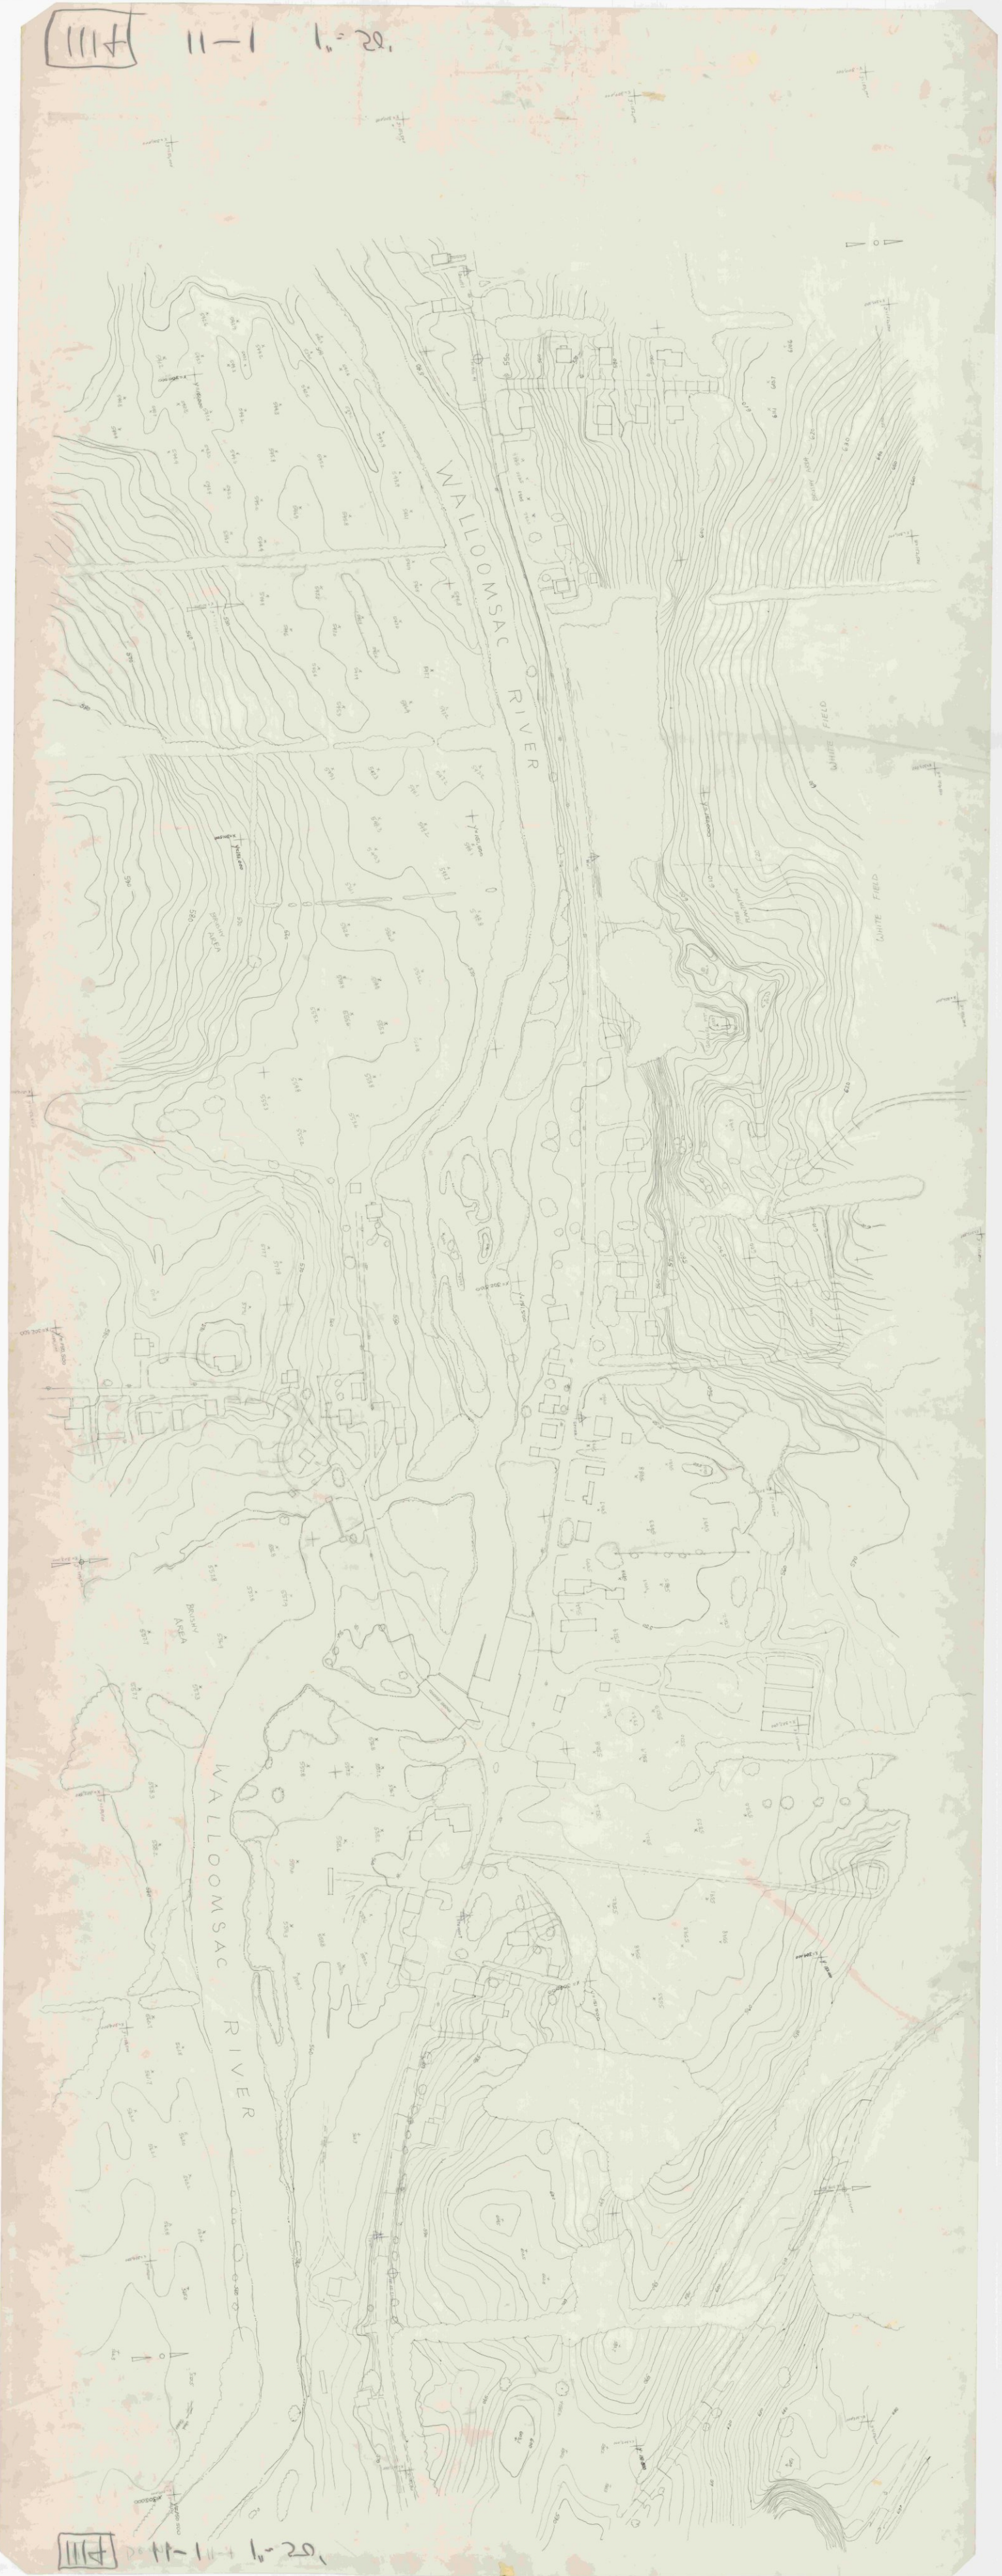

1111 11-1 1"=20'

111H 3-3 1"=20'

111H 3-3 Bennington 1"=50'

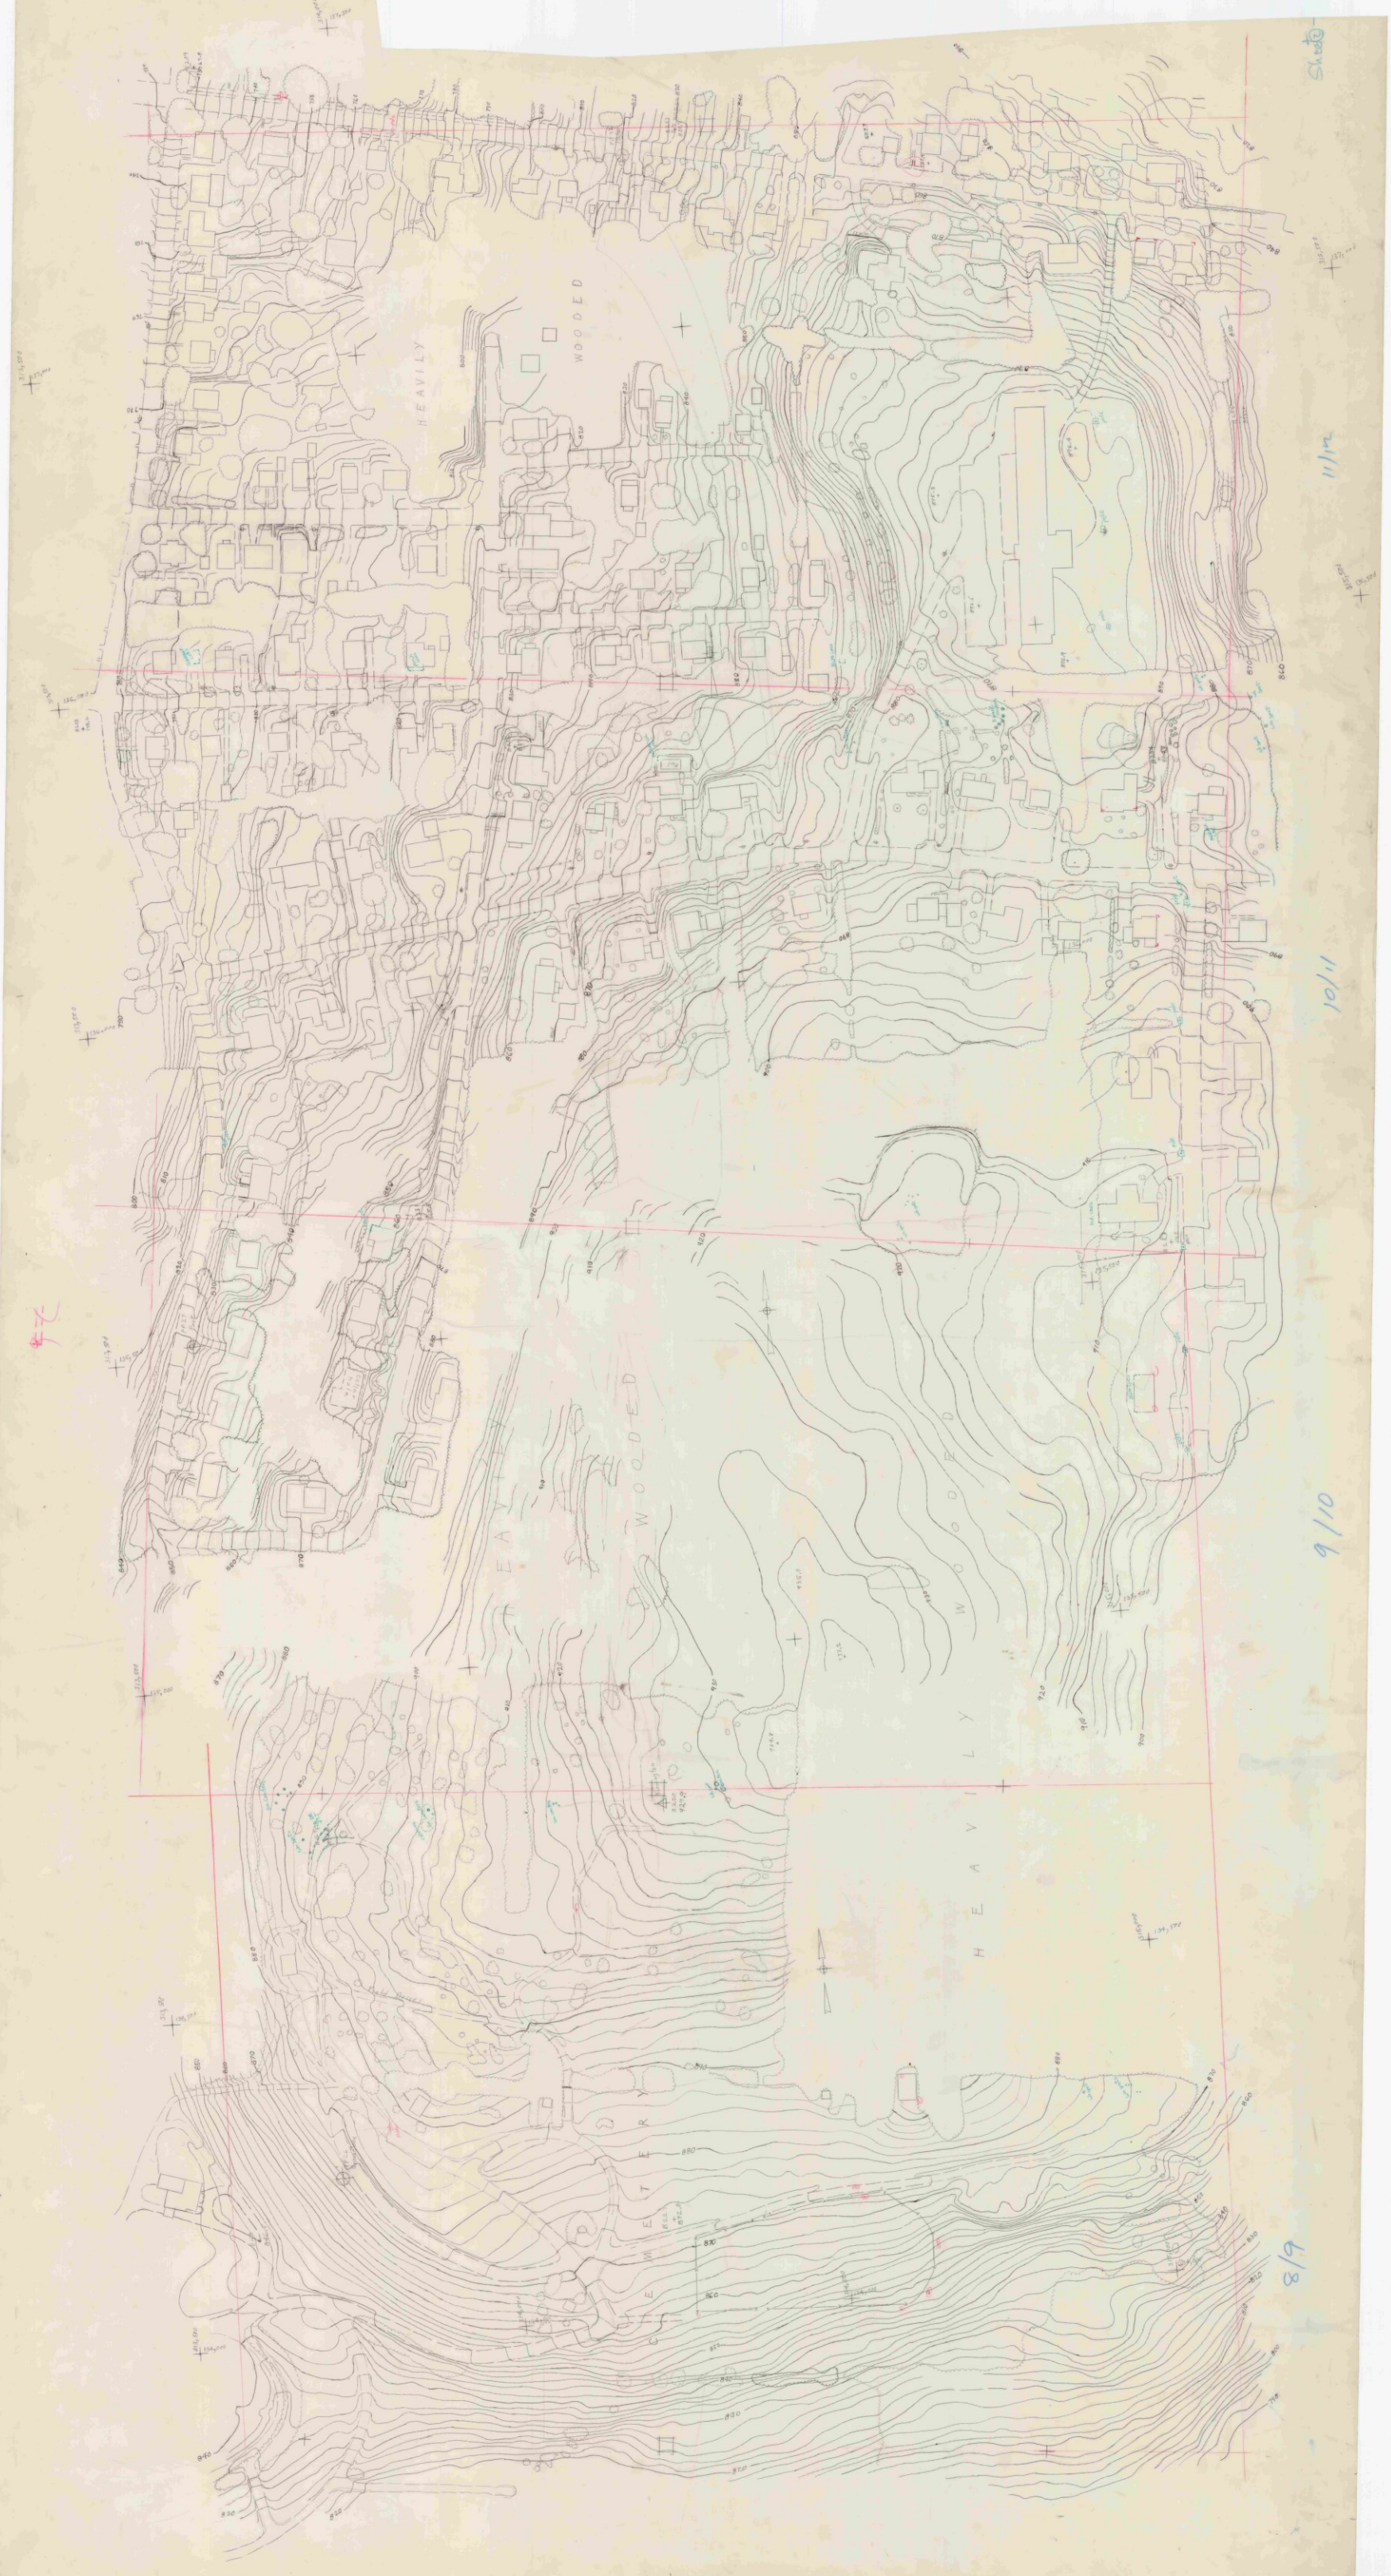

BENNINGTON Mtn stripe sheet 1 scale 1"=20'.

1114 1-1 1"=50'

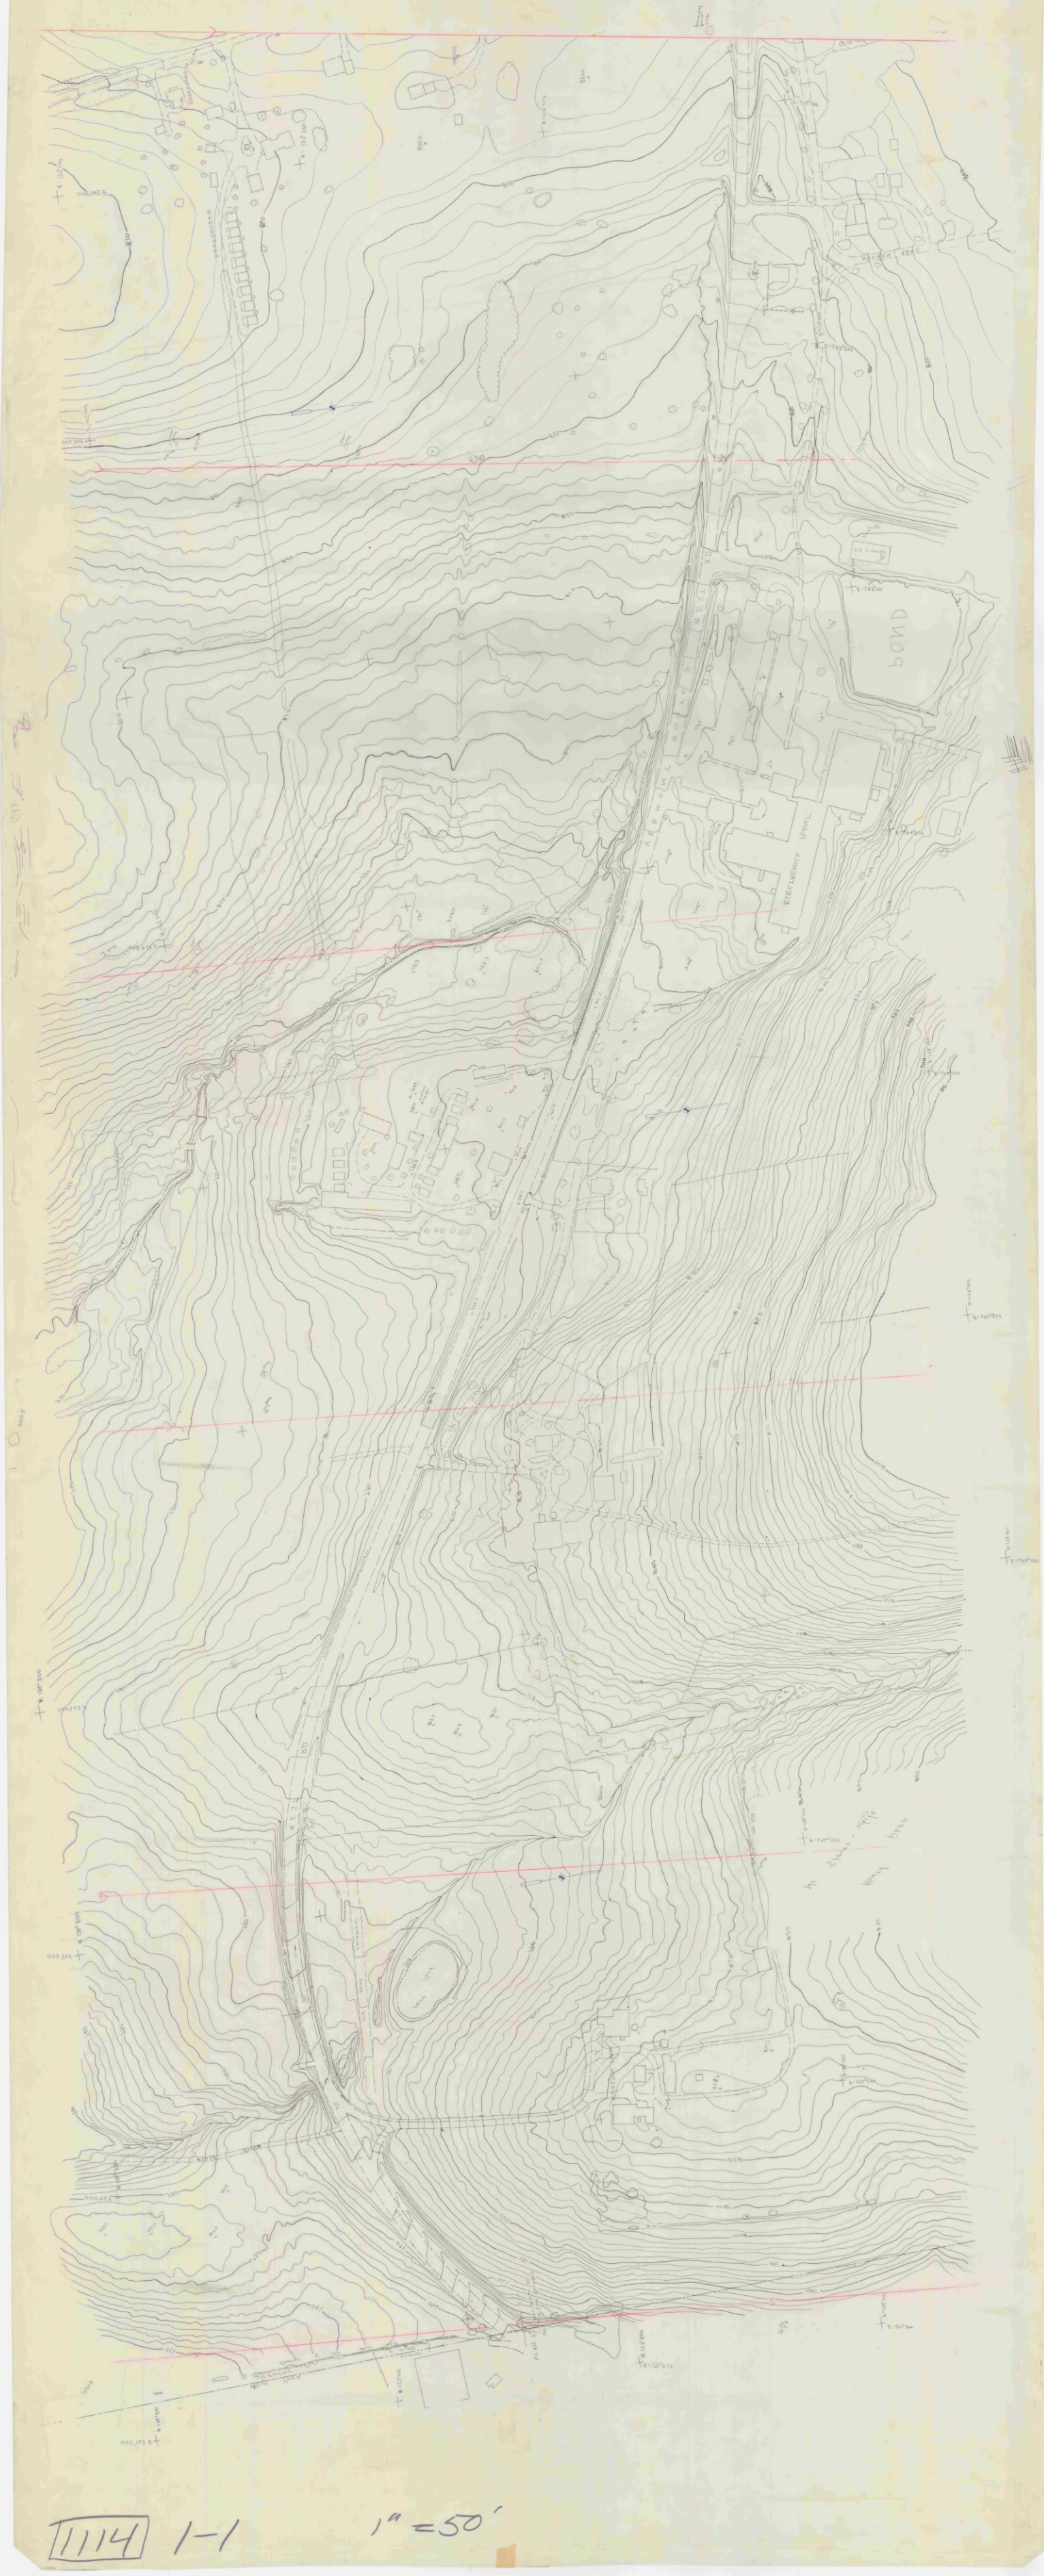

1114 1-1 1"=50'

HARMON
ROAD
TREE
NURSERY
BENNINGTON
ROAD
SHOPPING
CENTER
PARKING
HENRY
DRIVE
HAYWOOD
DRIVE
WILMOTH

1114 8-1

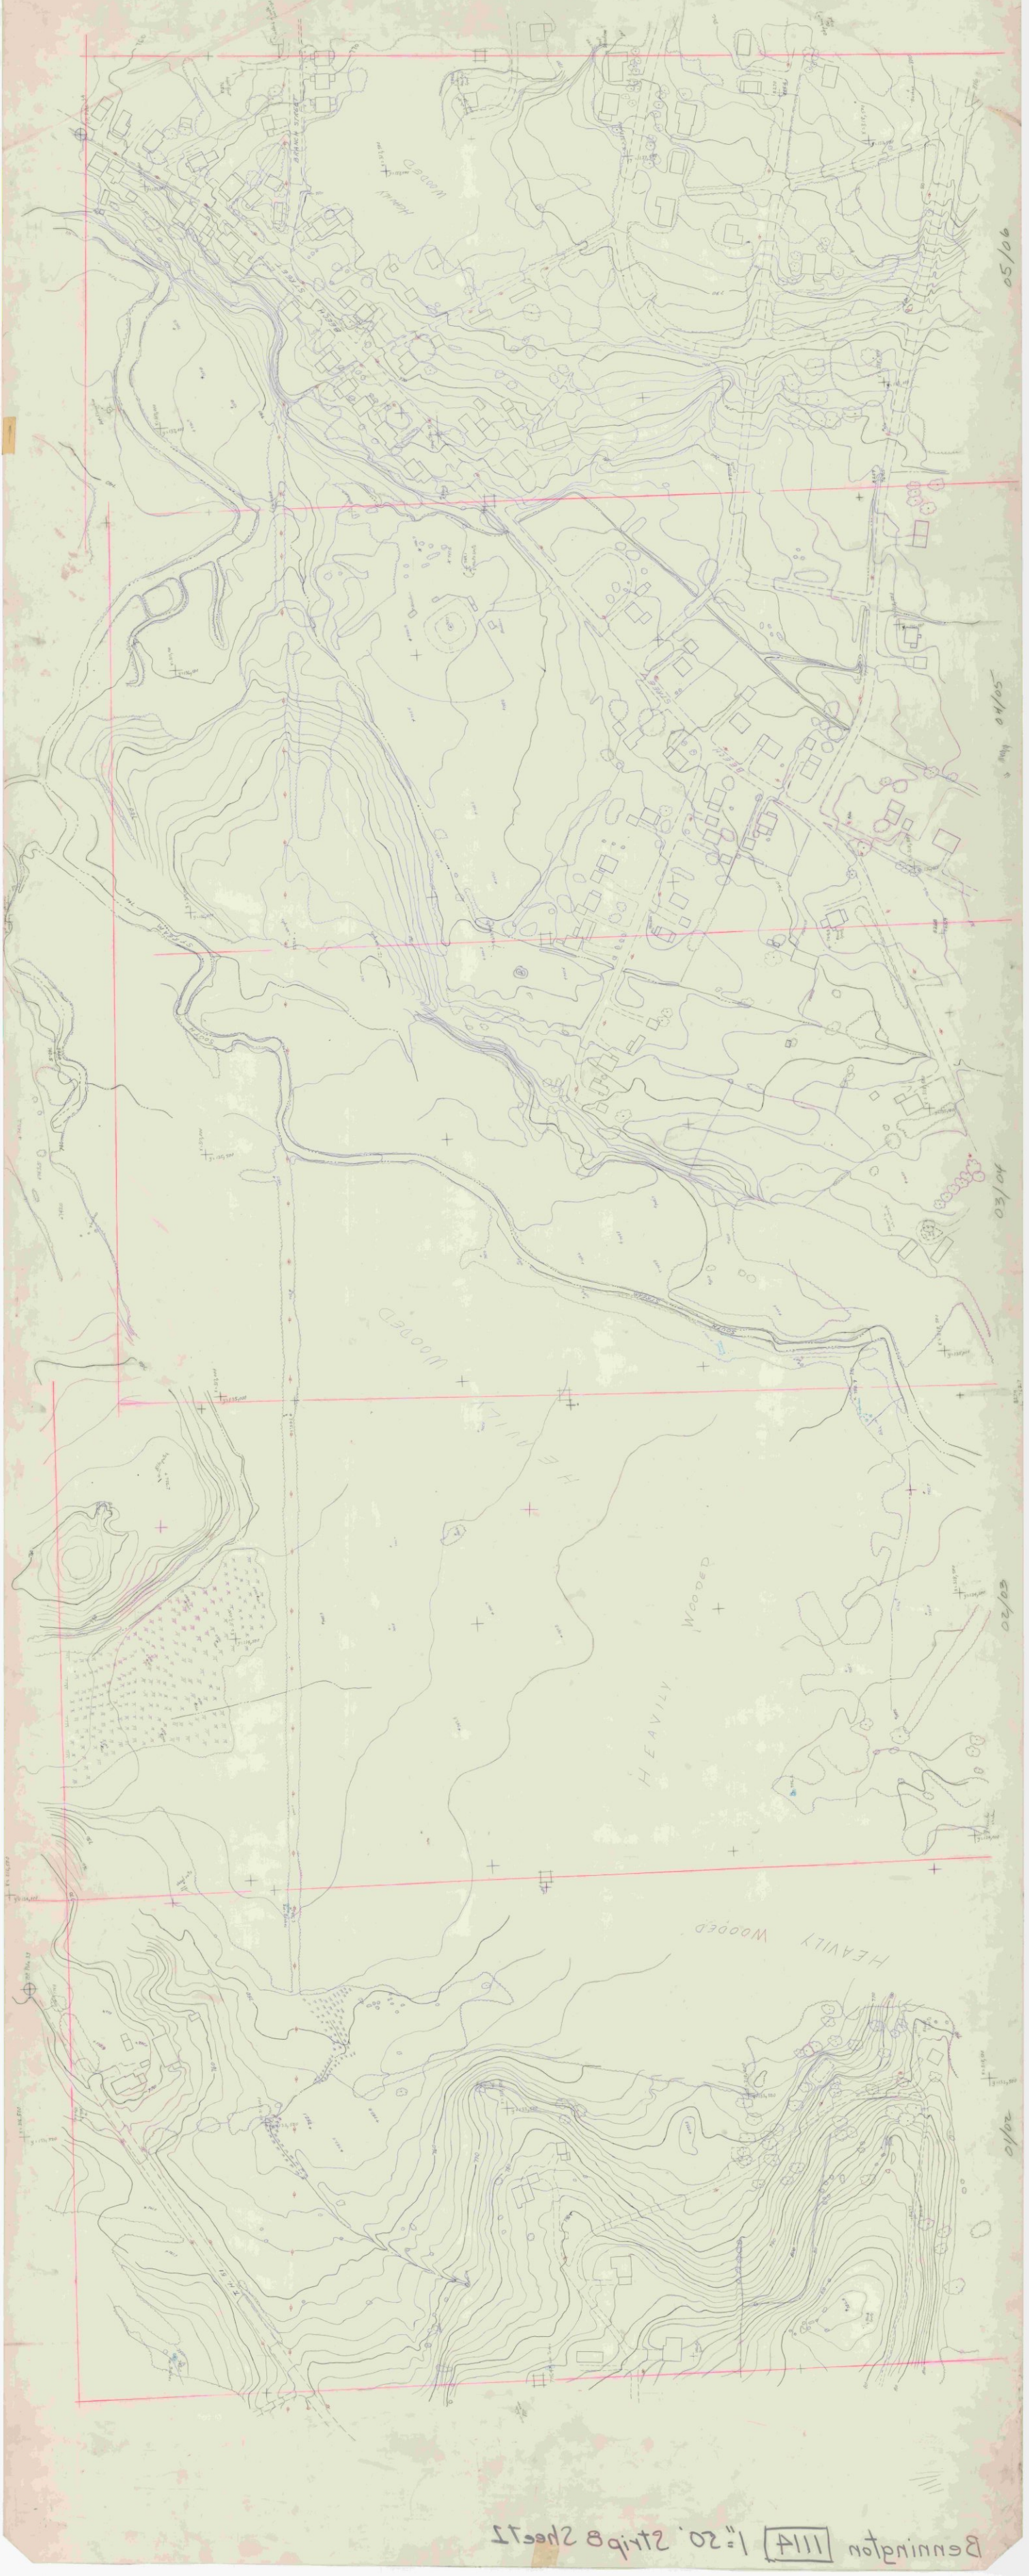

Bennington 1114 1"=50' Strip B Sheet 2

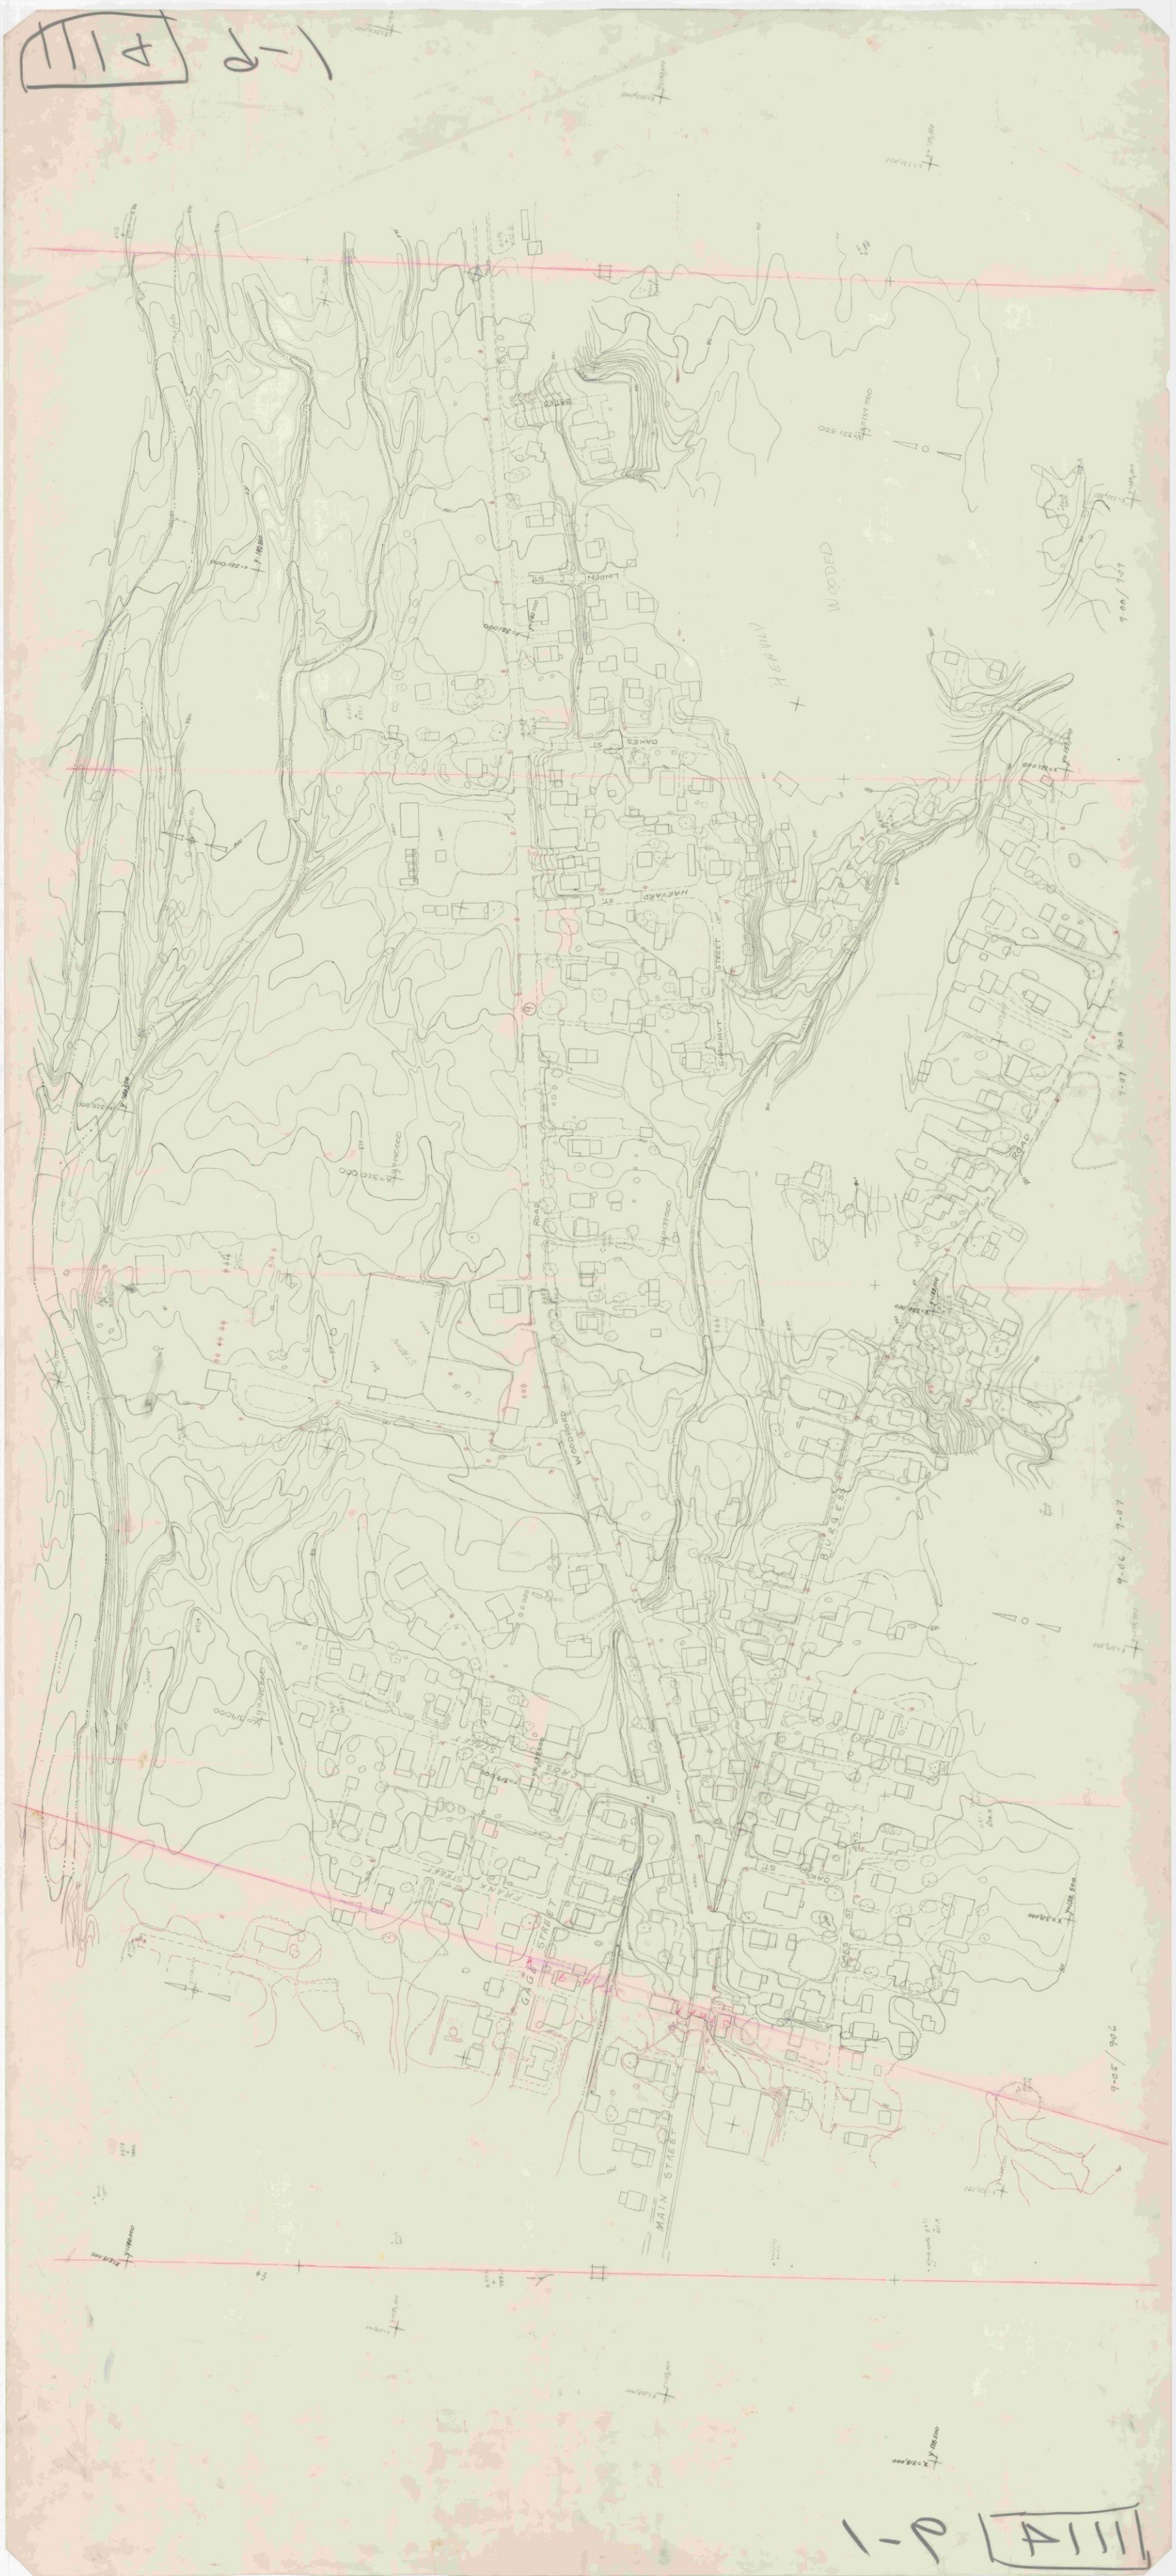
LINDEN ST
OAKES ST
HARVARD ST
STRAWNUT STREET
WOODED HEAVILY
ROAD
WOODPARD
BURGESS
9-07
9-06
9-05
GAG STREET
MAIN STREET
FRANK STREET
CROSS STREET
OAKES ST

1111 11-1 1"=20'

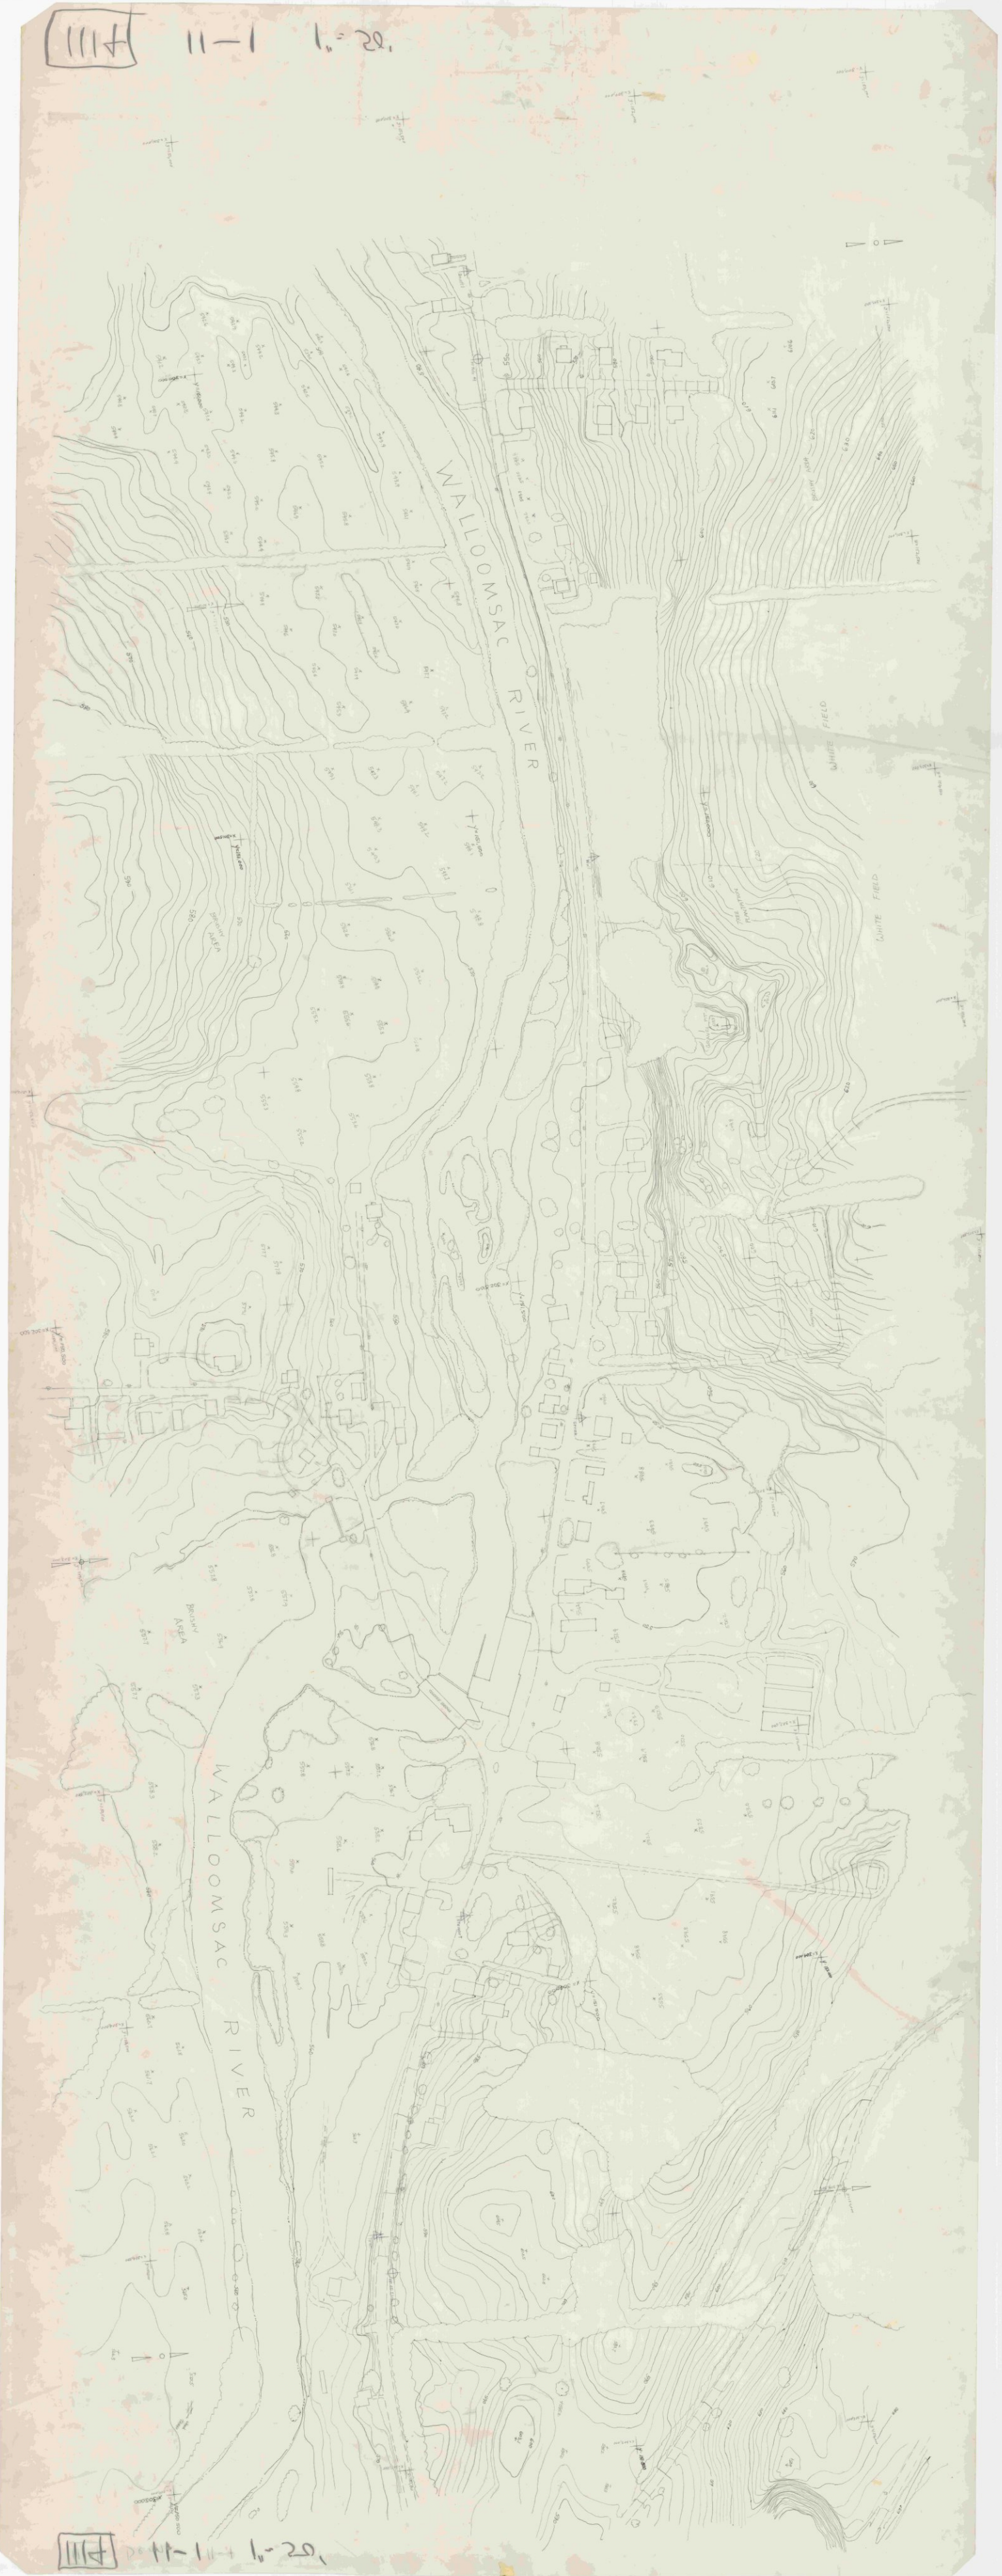

1111 11-1 1"=20'

111H 3-3 1"=20'

111H 3-3 Bennington 1"=50'

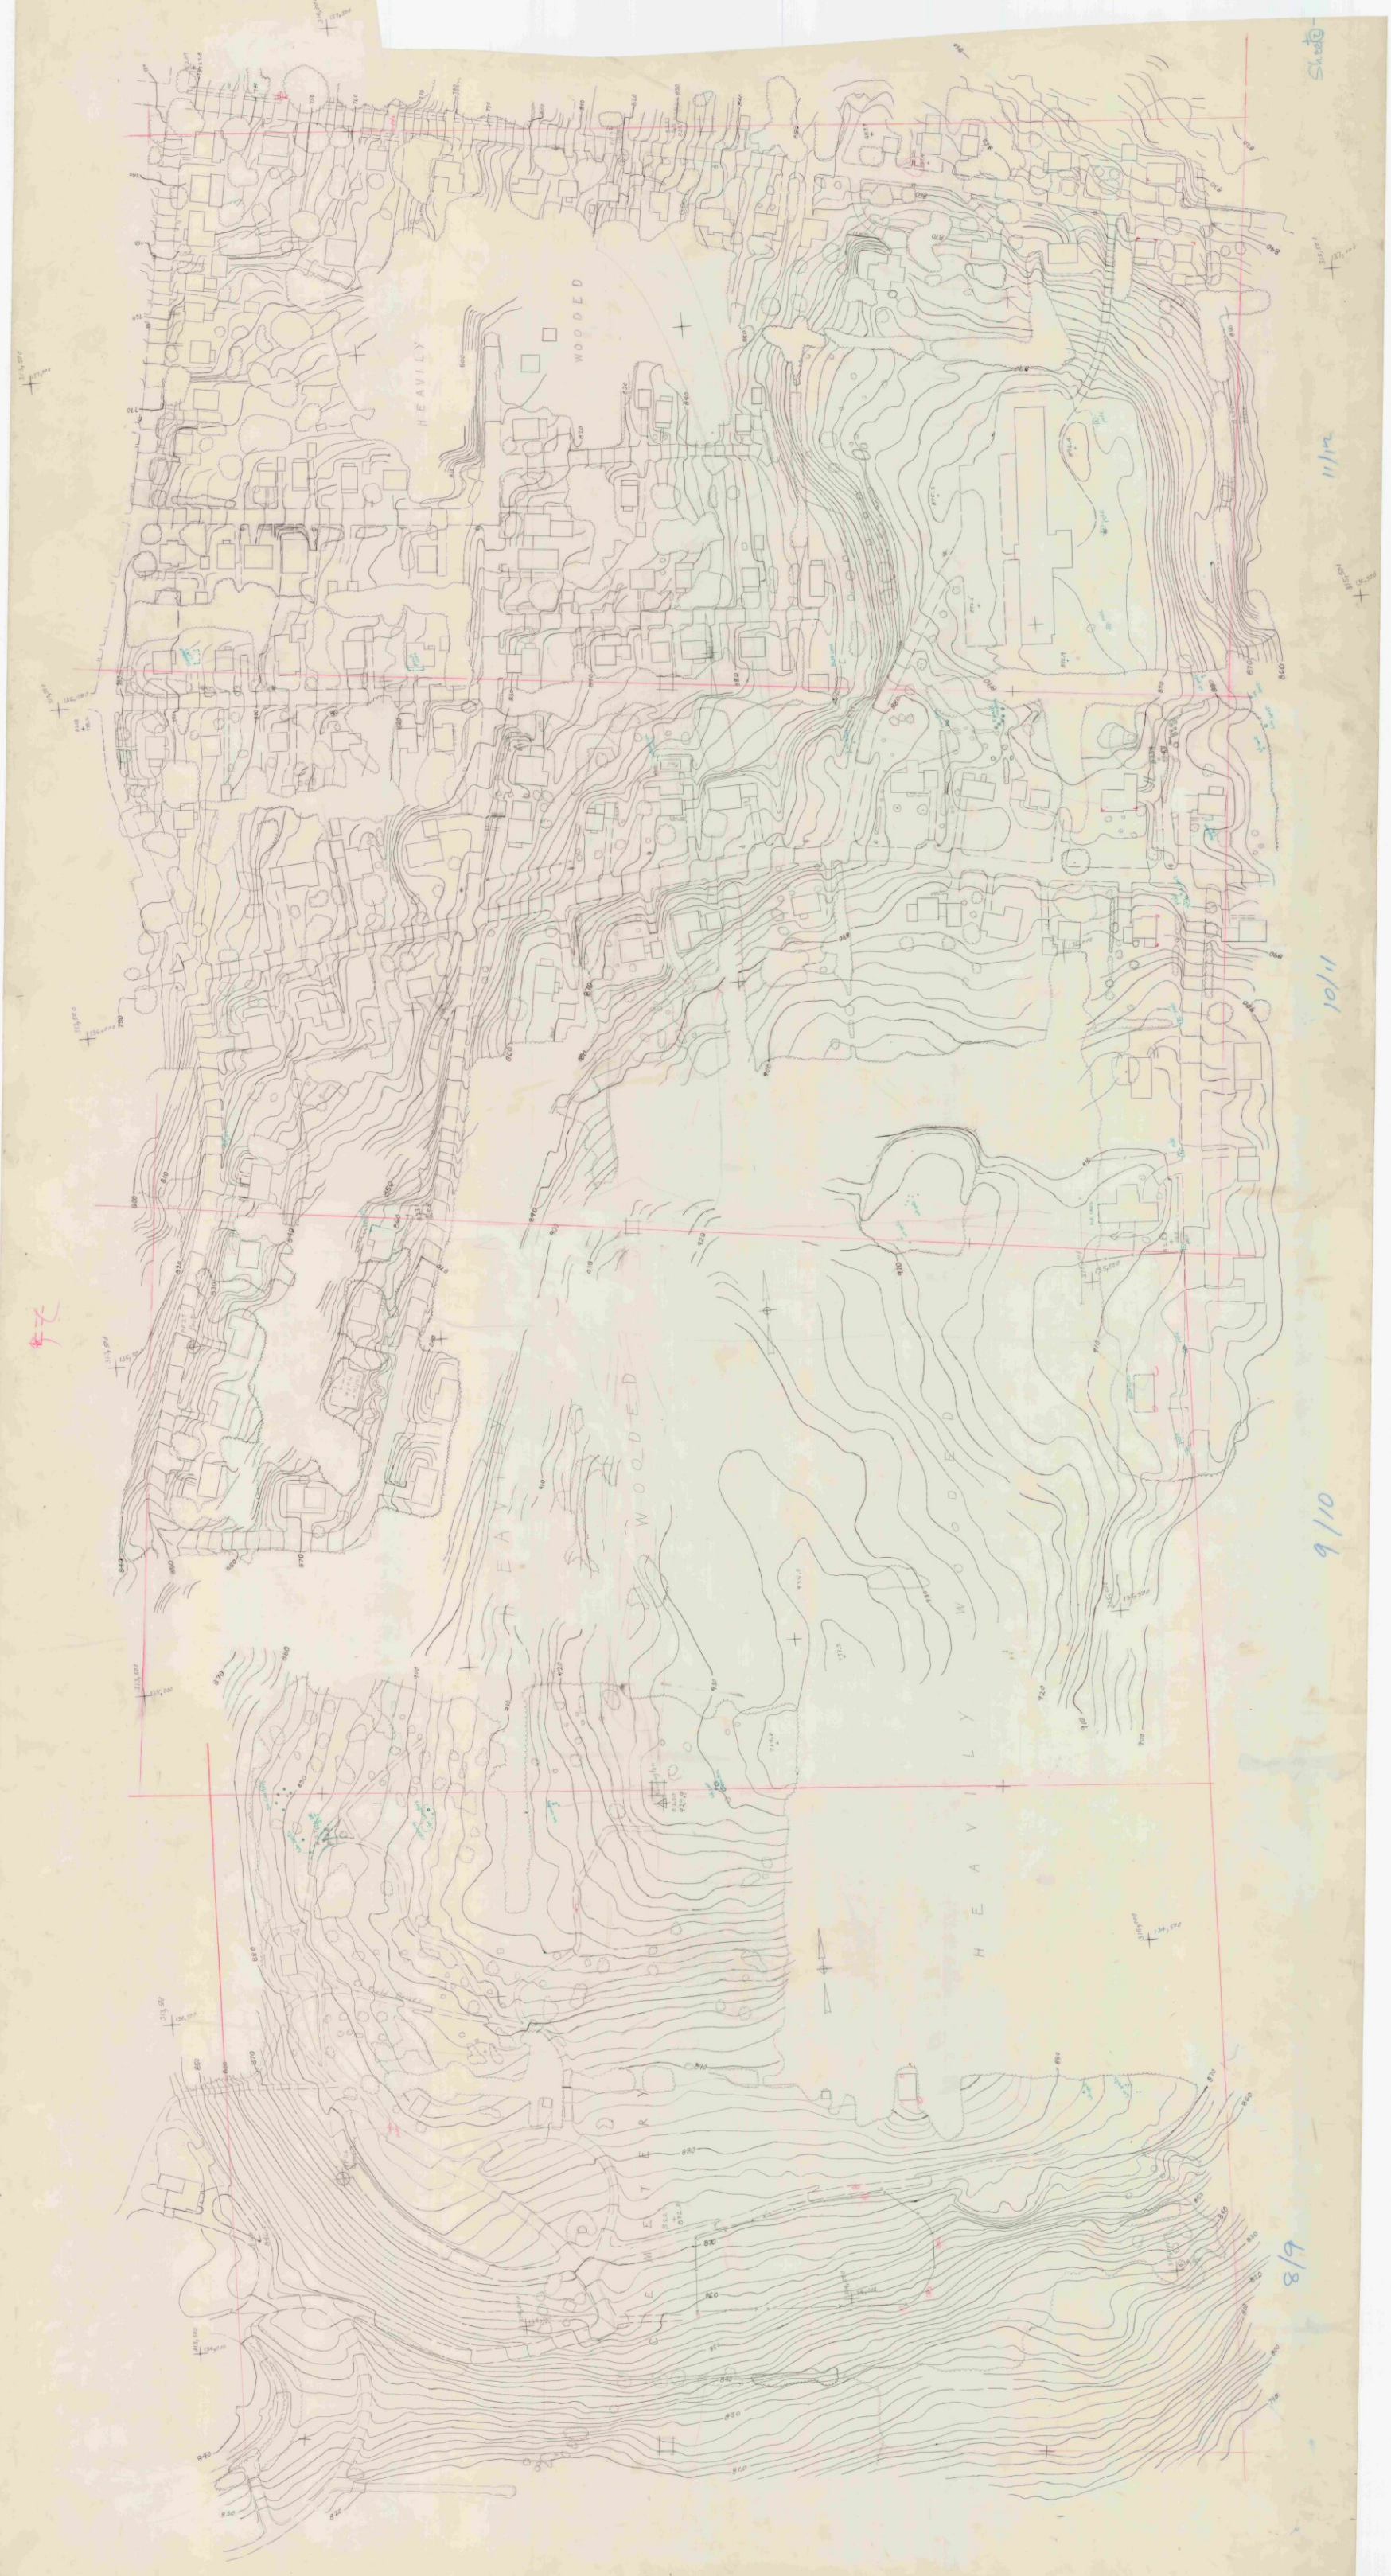

BENNINGTON Mtn stripe sheet 1 scale 1"=20'.

1114 1-1 1"=50'

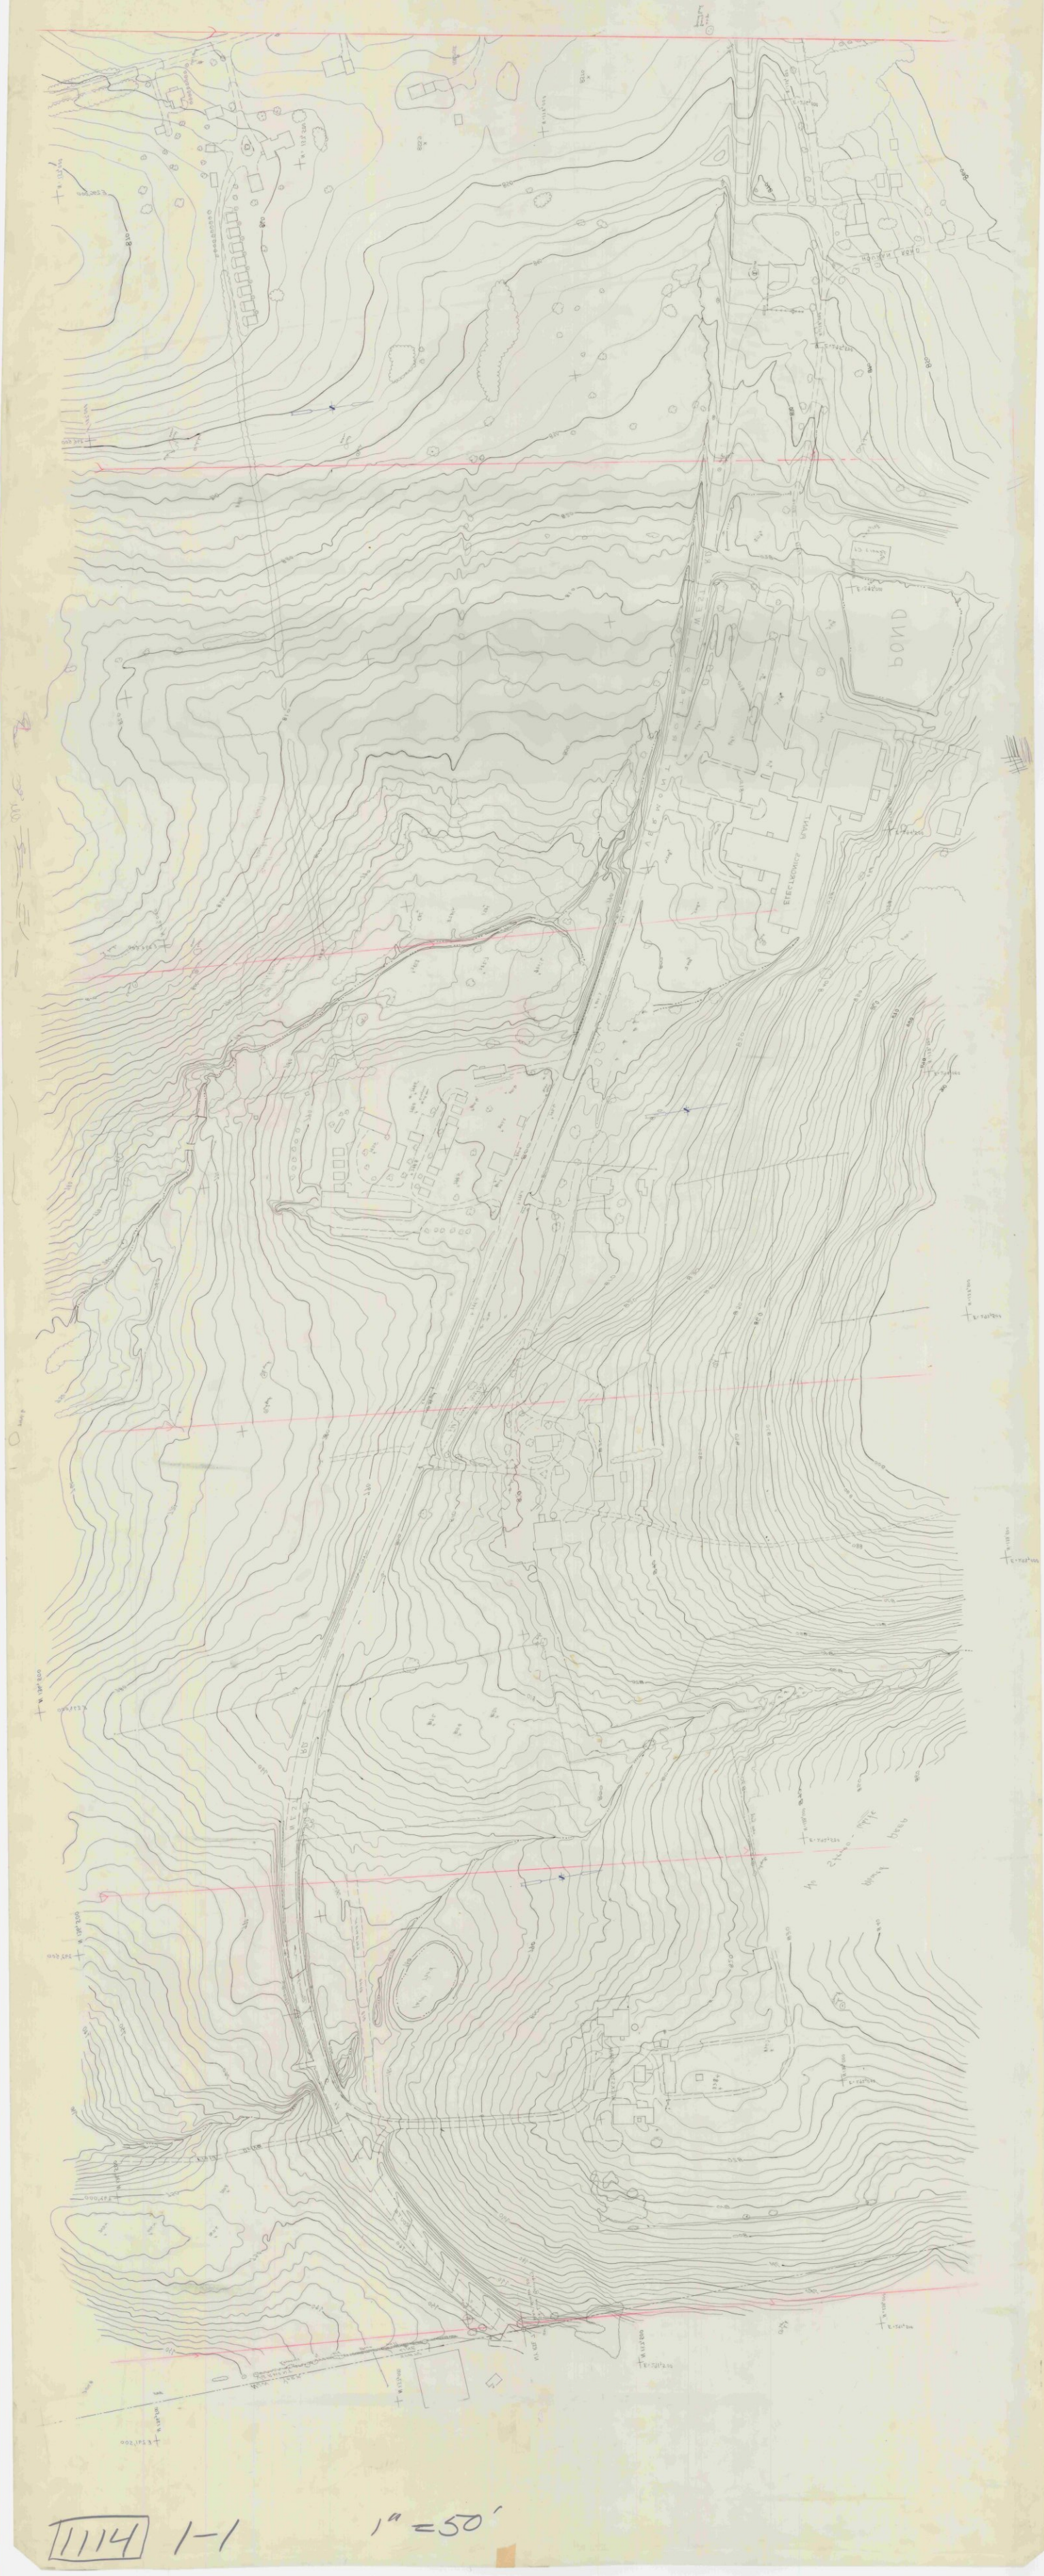

1114 1-1 1"=50'

Bennington IIIA 1"=20'. Strip 2 Sheet 1

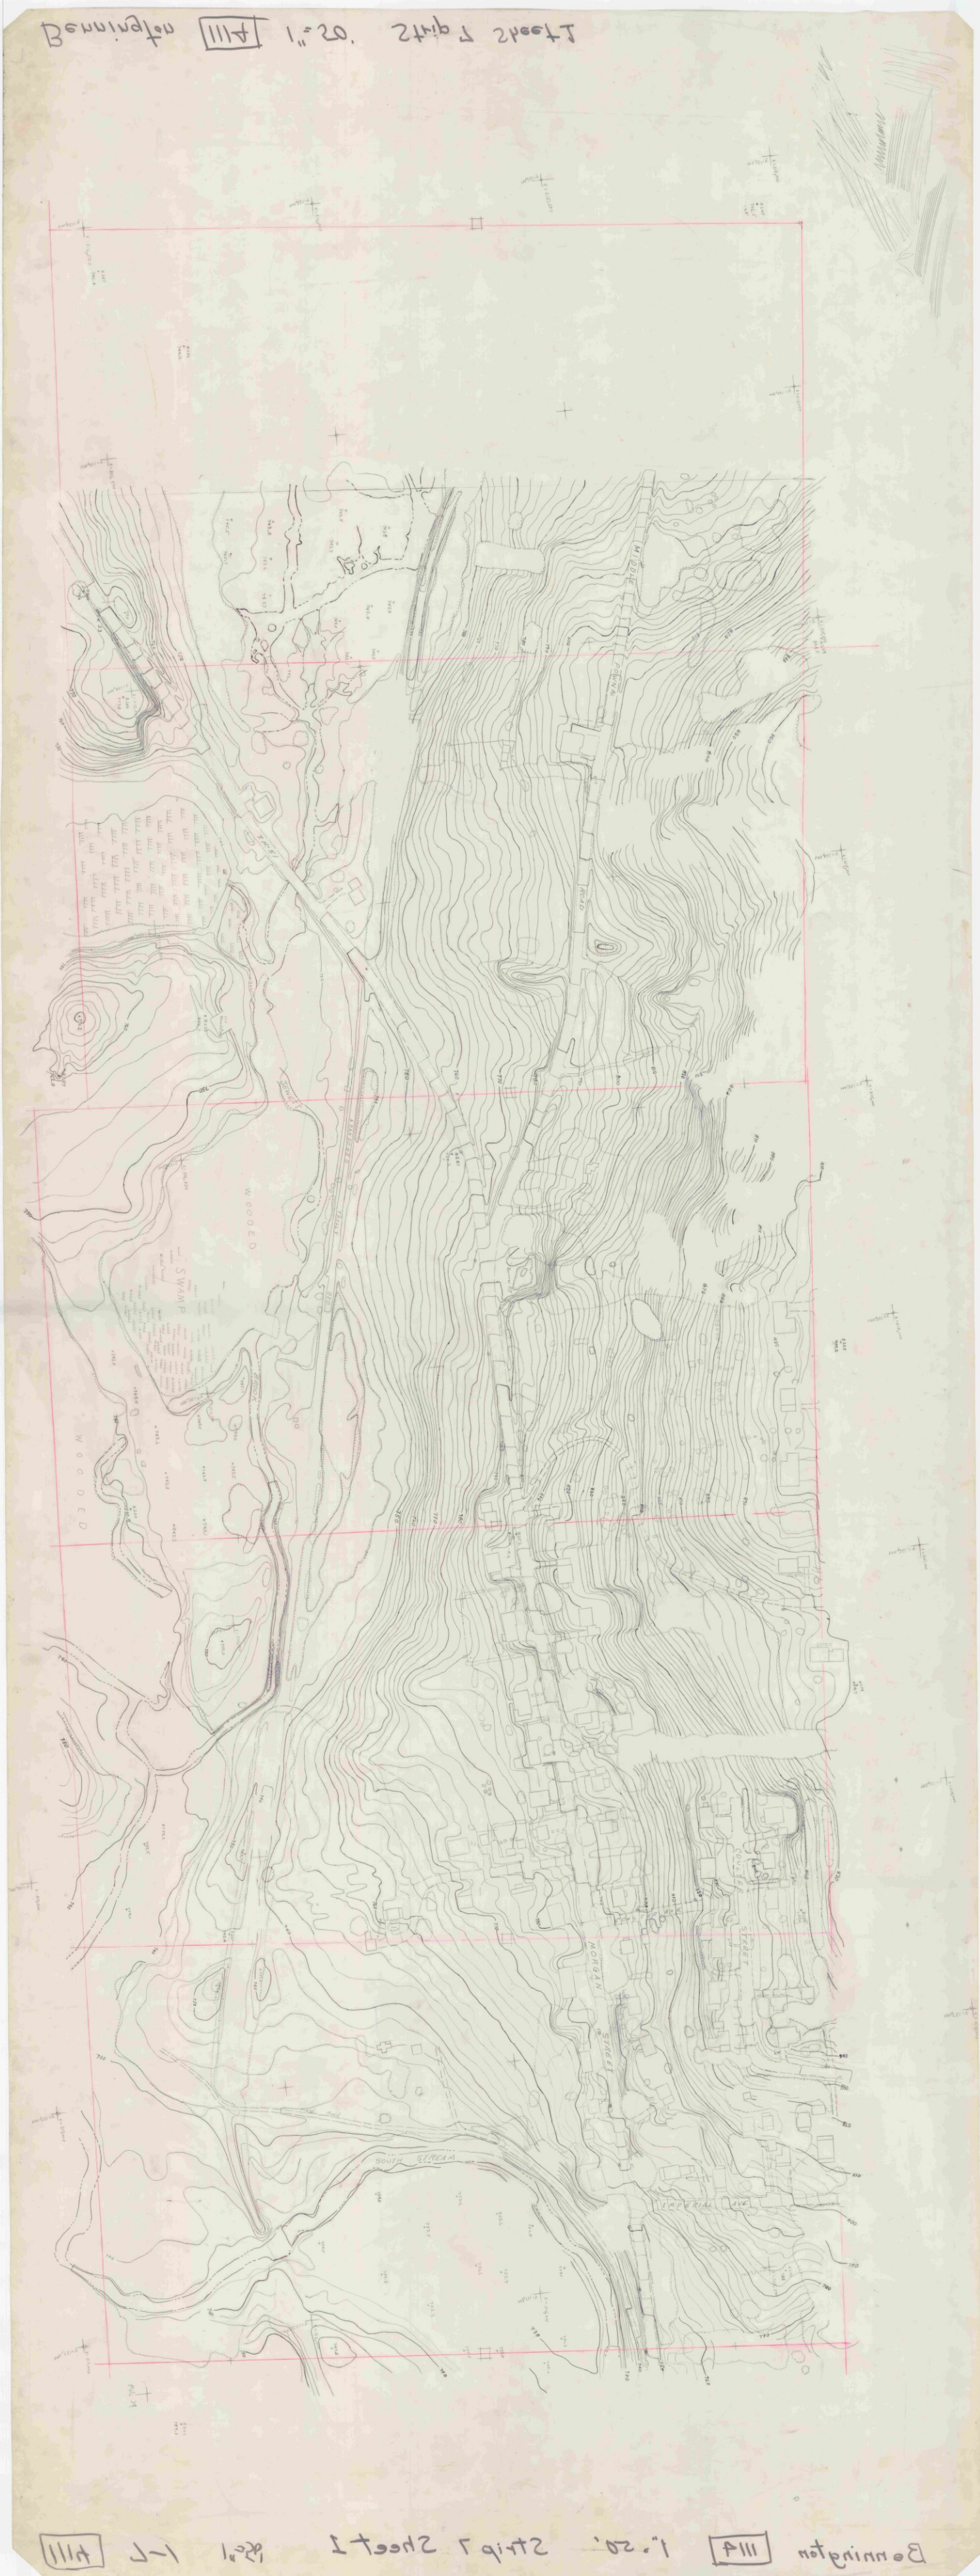

Bennington IIIA 1"=20'. Strip 2 Sheet 1

HARMON
ROAD
TREE
NURSERY
BENNINGTON
ROAD
SHOPPING
CENTER
PARKING
HENRY
DRIVE
HAYWOOD
DRIVE
WILMOTH

1114 8-1

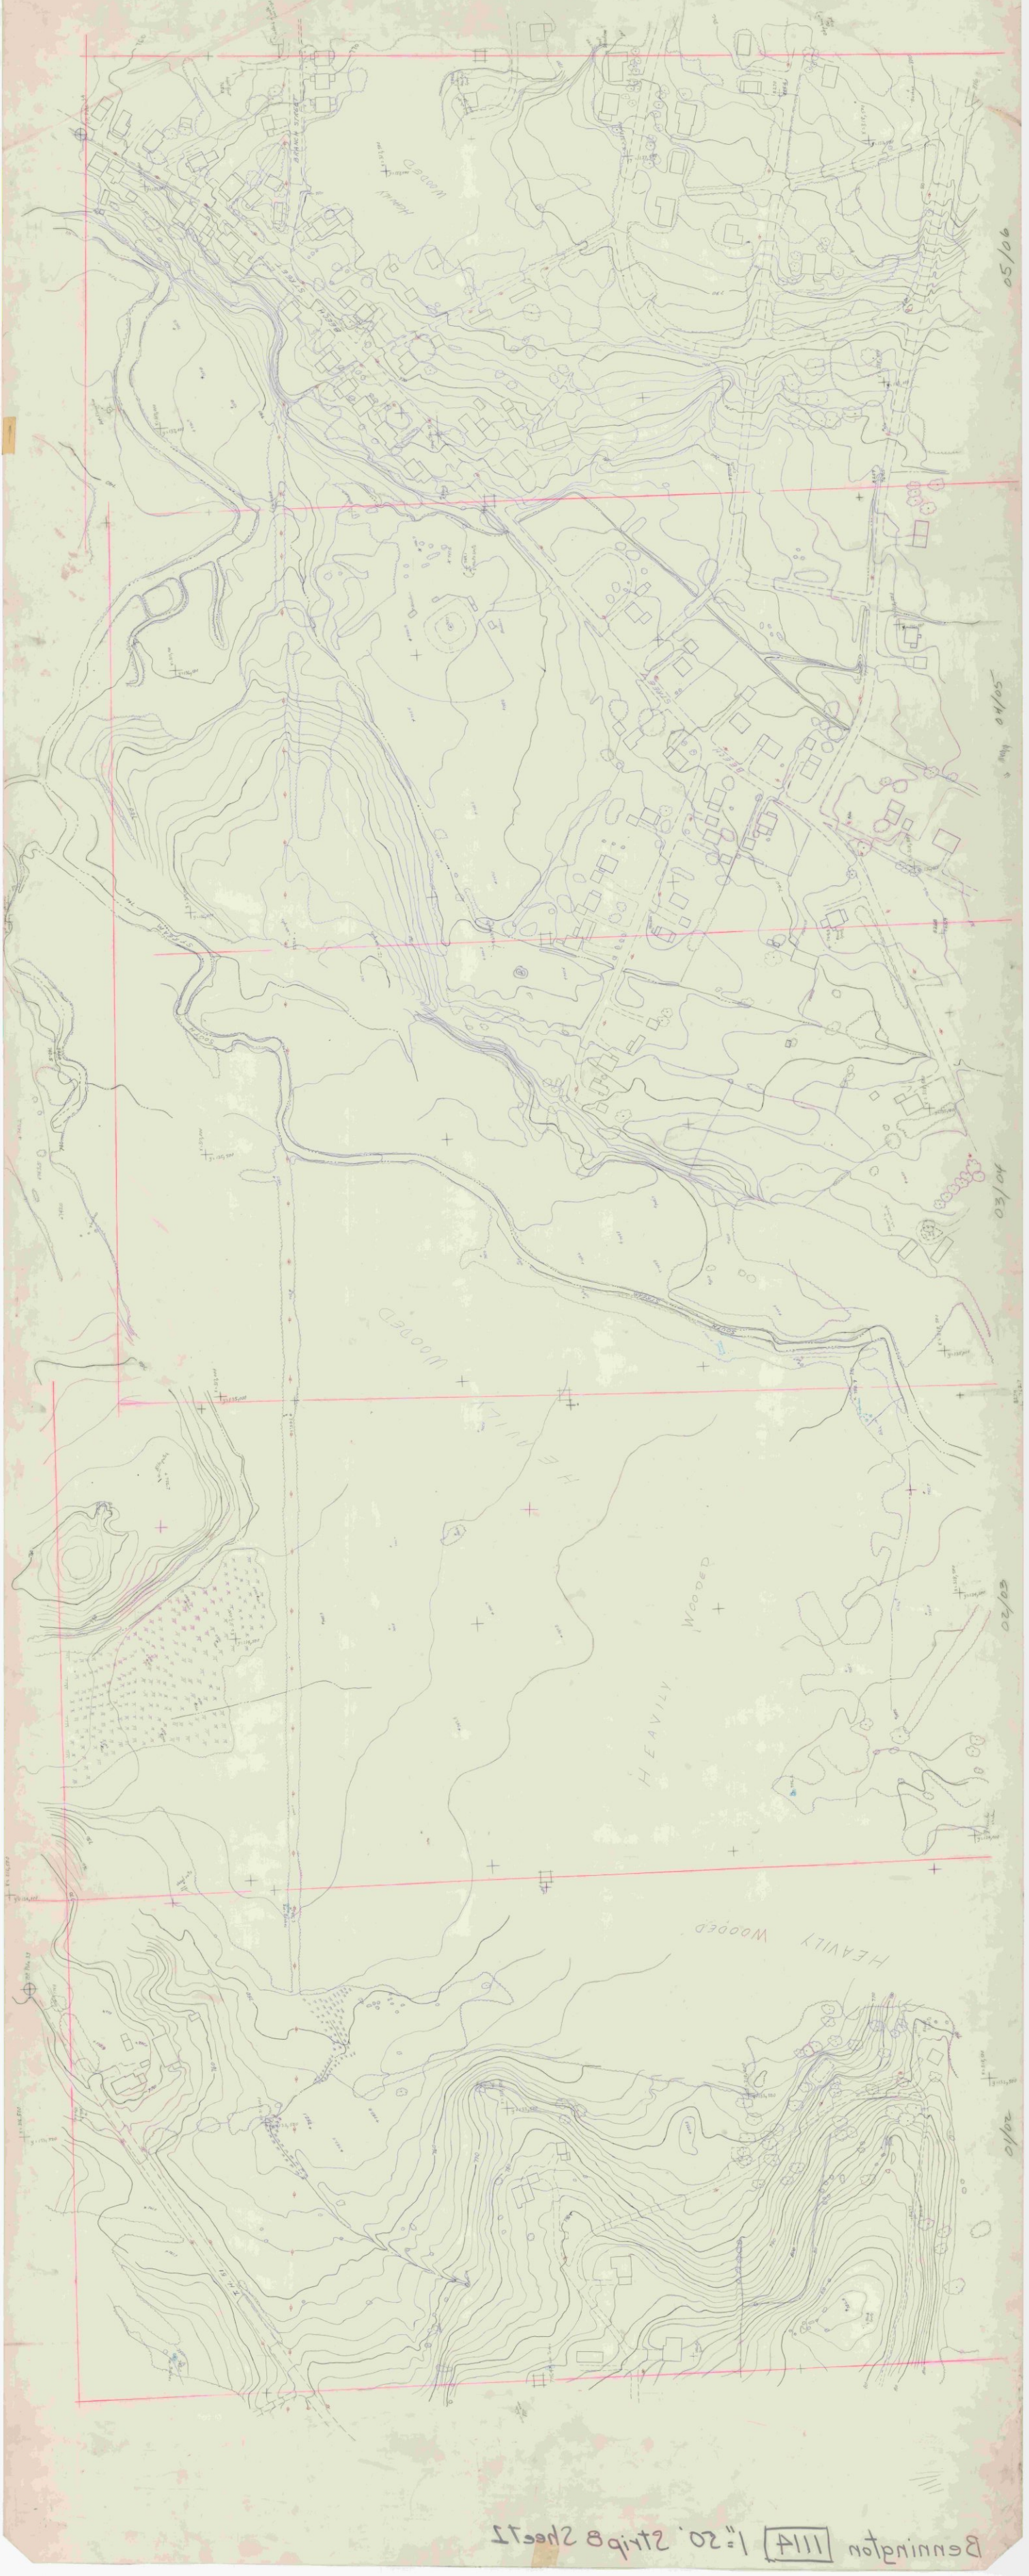

Bennington 1114 1"=50' Strip B Sheet 2

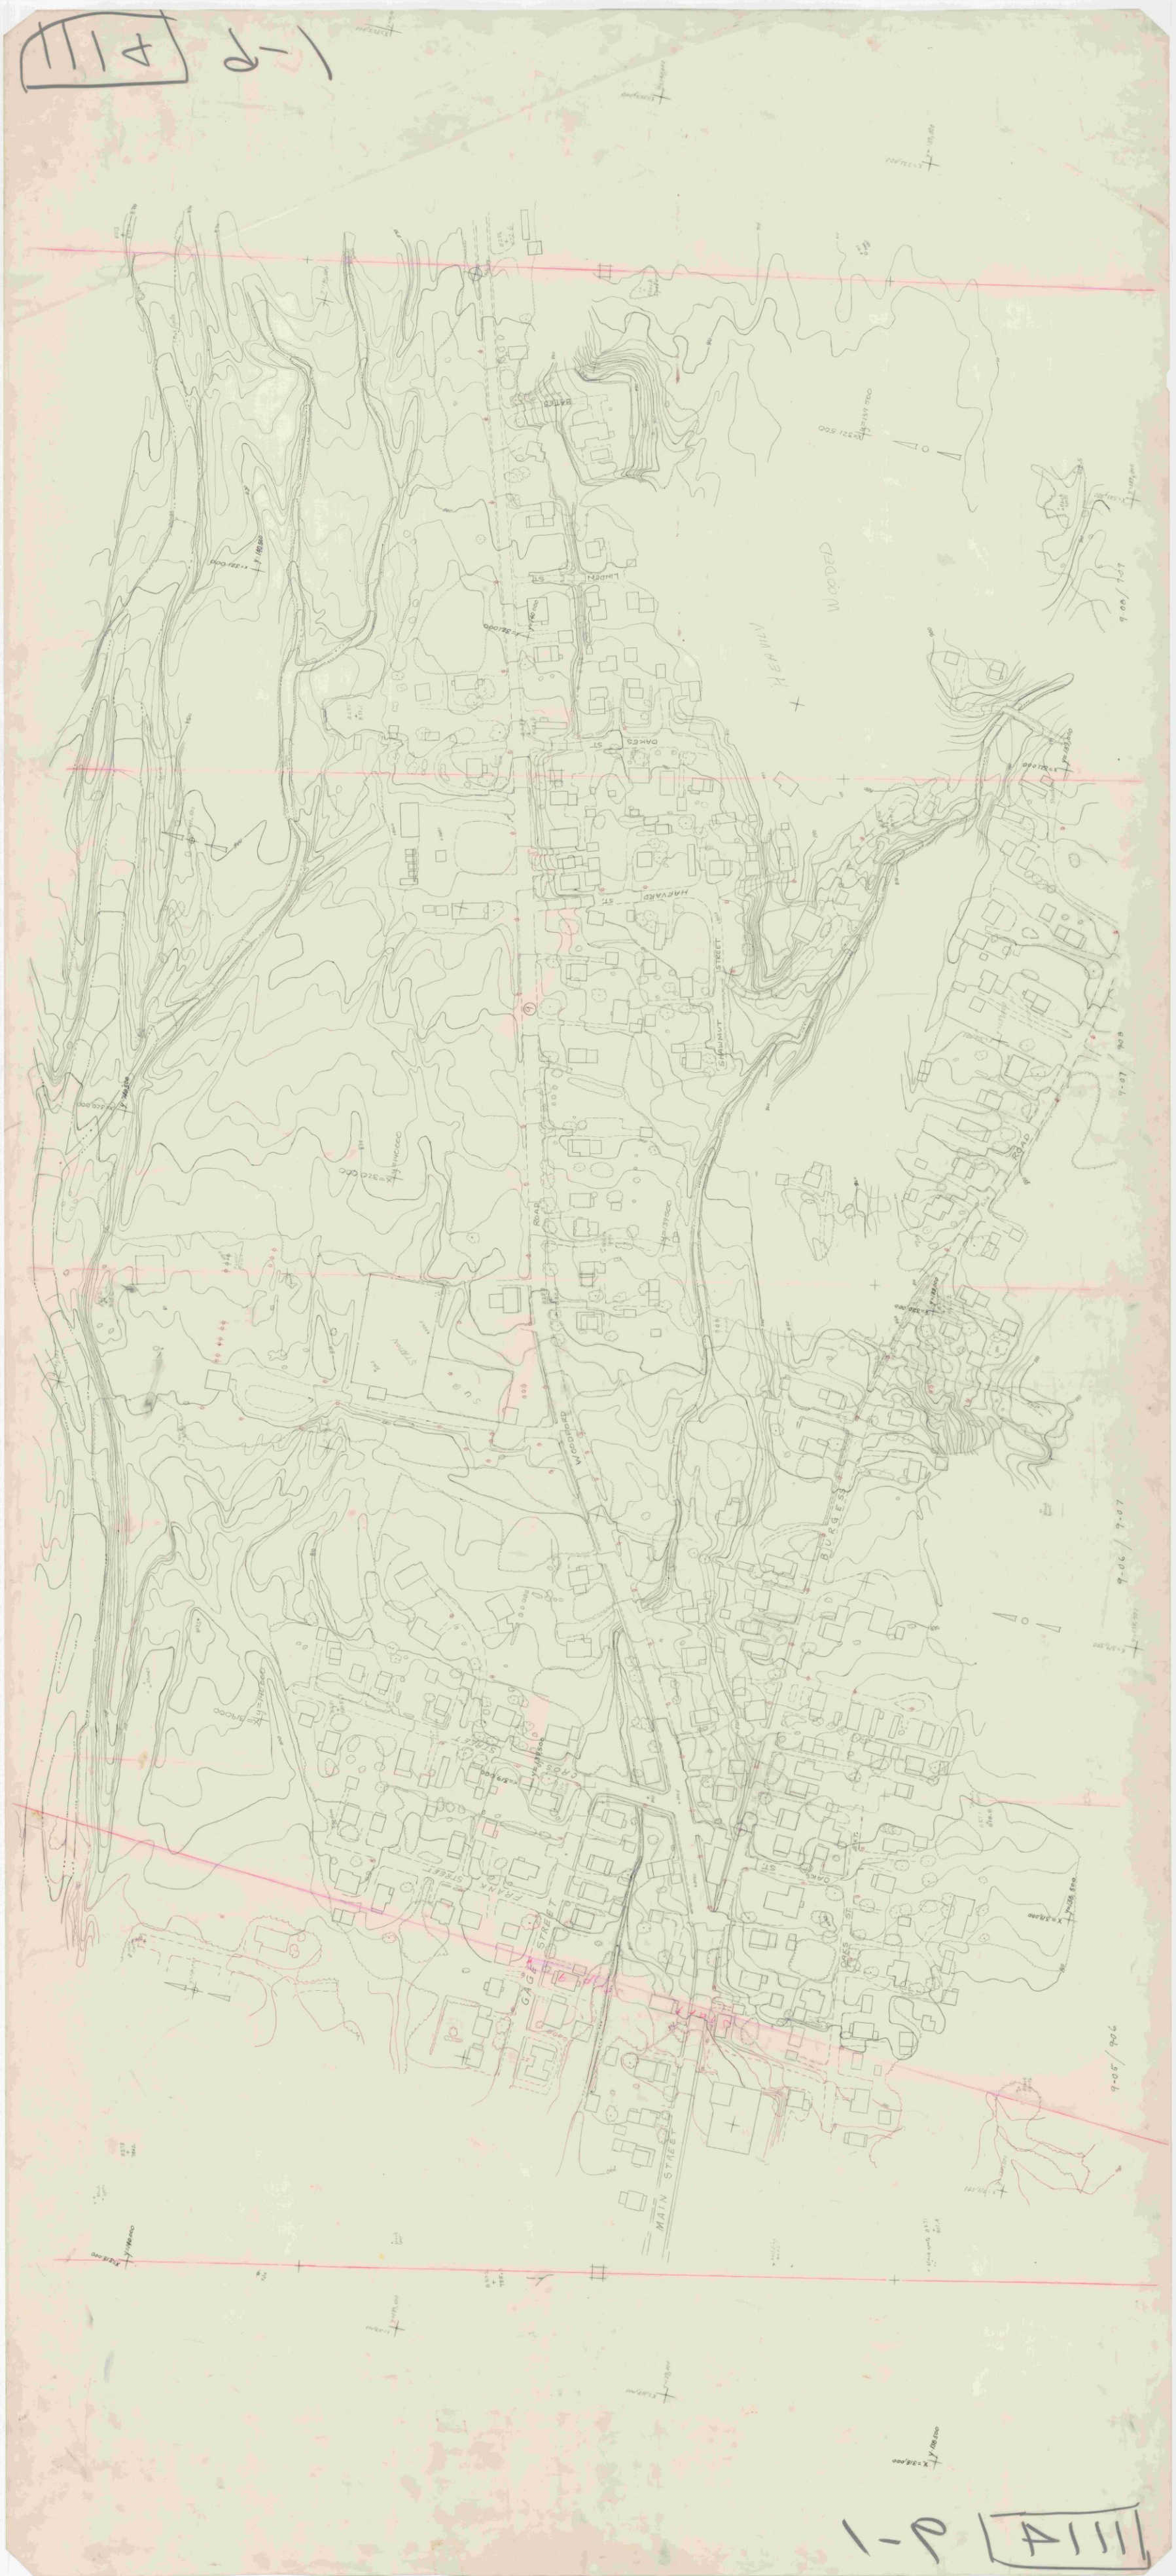
LINDEN ST
OAKES ST
HARVARD ST
STRAWNUT STREET
WOODED HEAVILY
ROAD
WOODPARD
BURGESS
9-07
9-06
9-05
GAG STREET
MAIN STREET
FRANK STREET
CROSS STREET
OAKES ST

1111 11-1 1"=20'

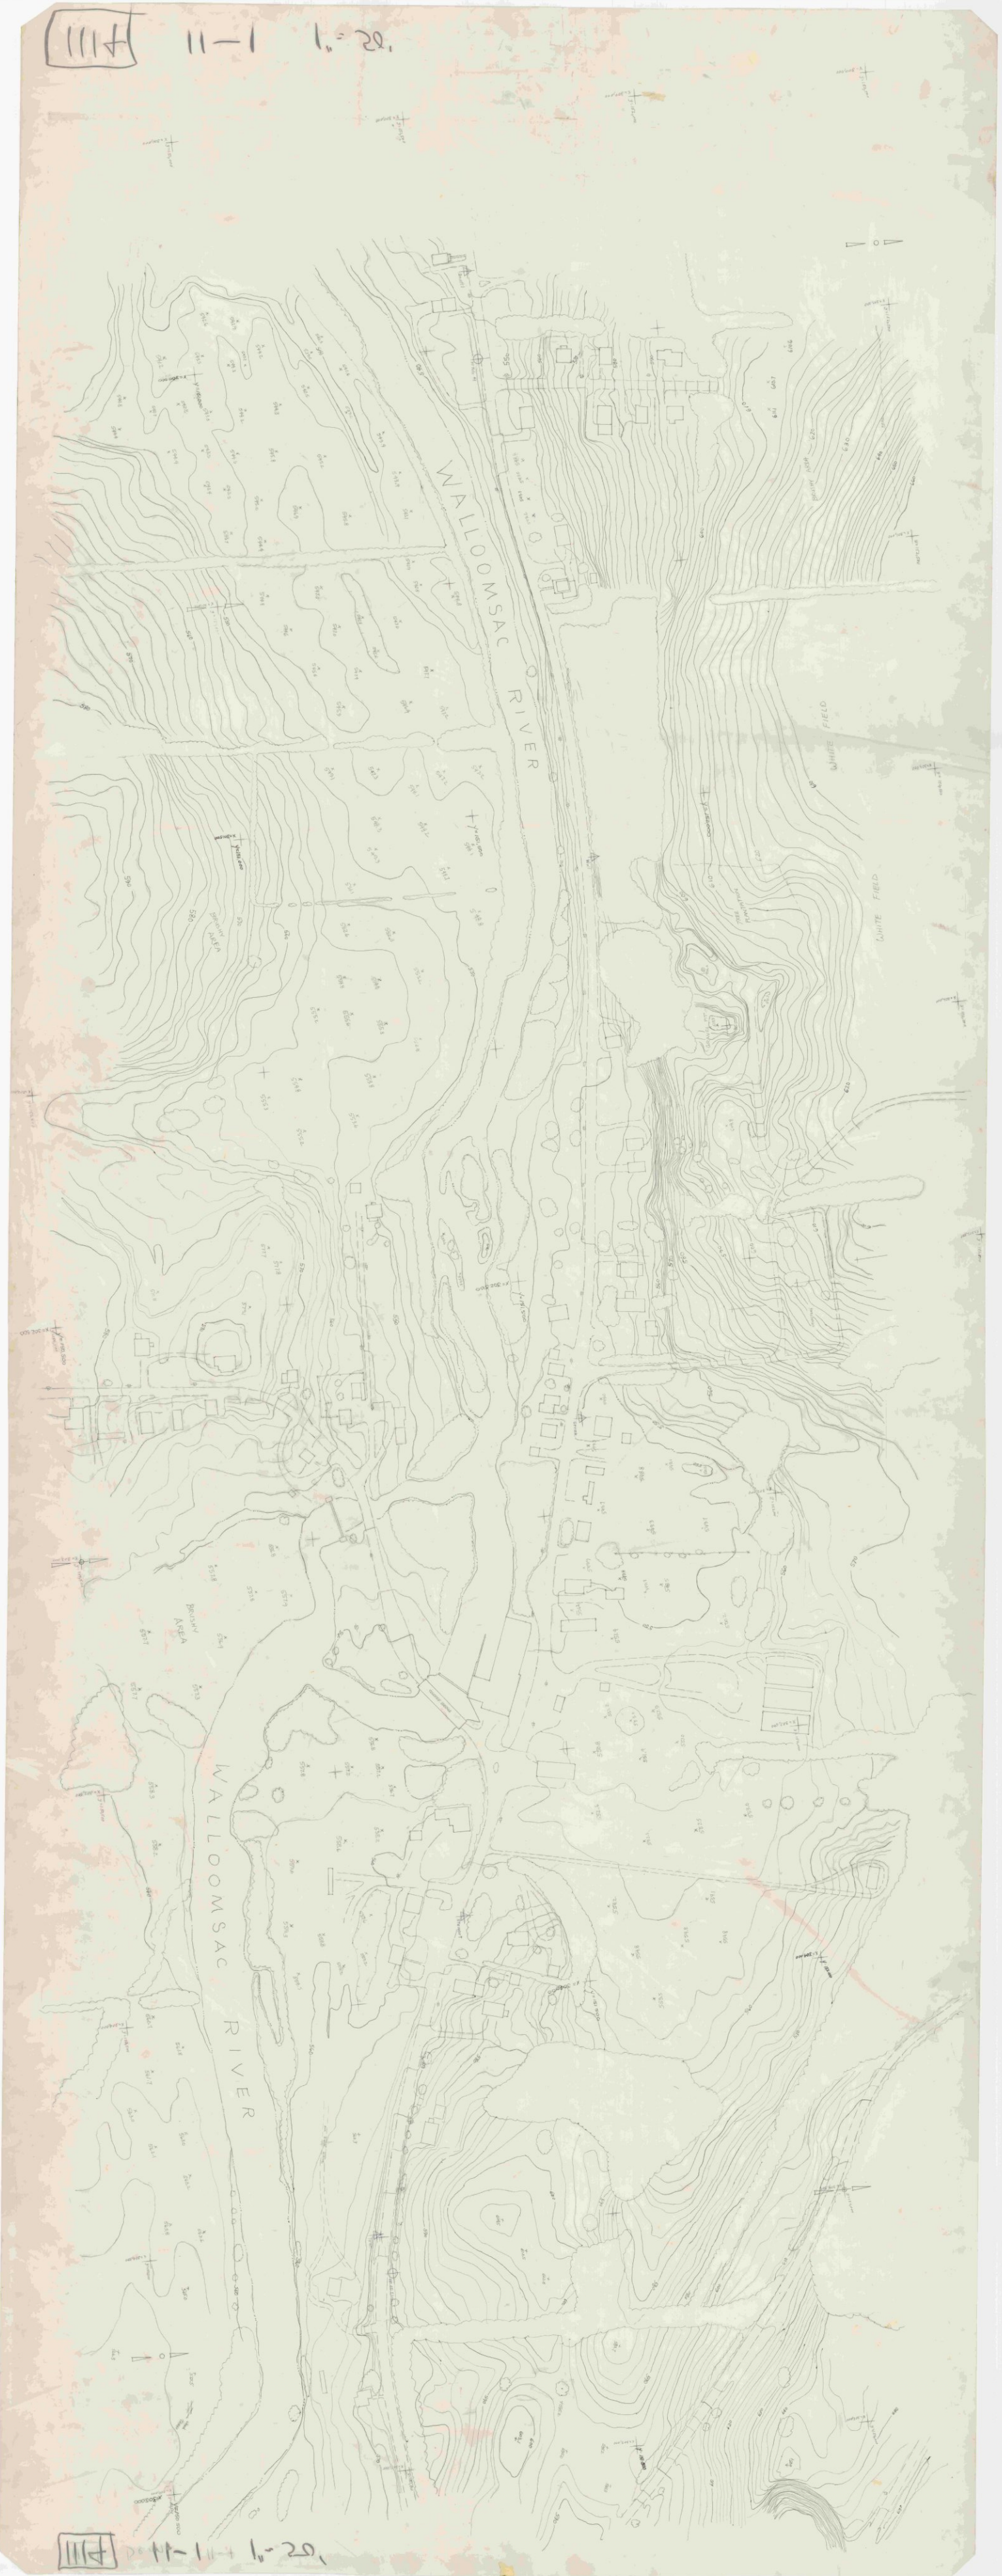

1111 11-1 1"=20'

111H 3-3 1"=20'

111H 3-3 Bennington 1"=50'

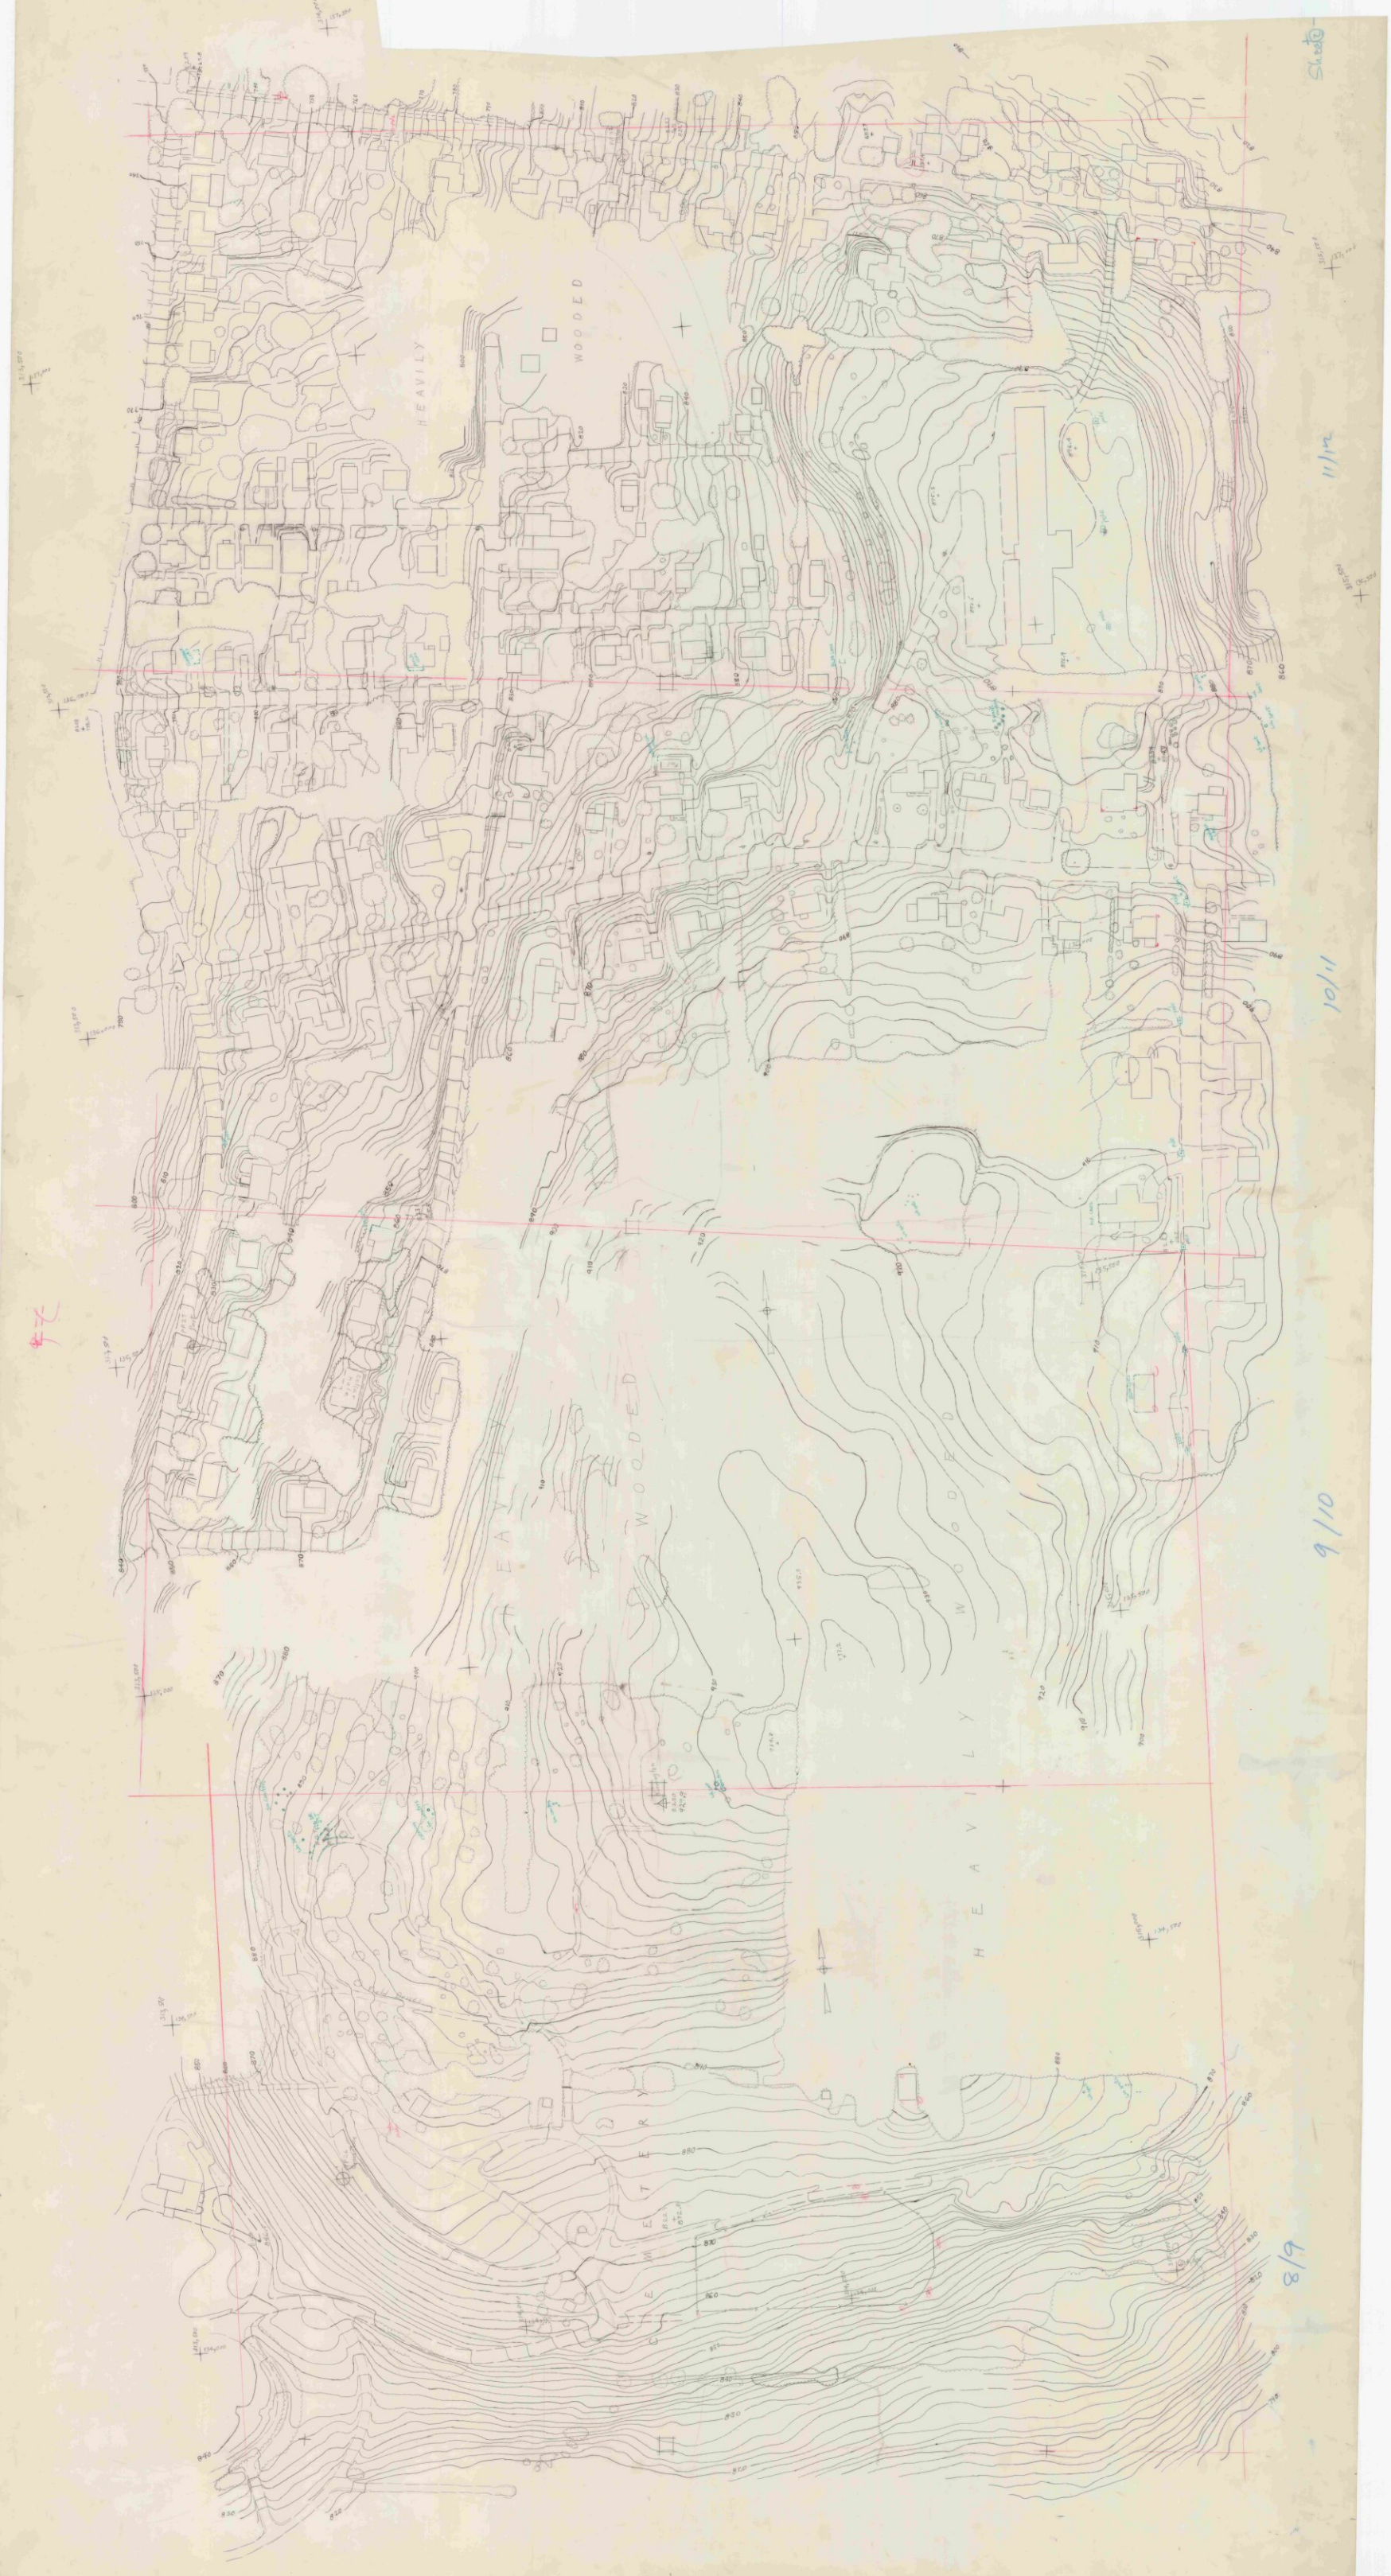

BENNINGTON Mtn stripe sheet 1 scale 1"=20'.

1114 1-1 1"=50'

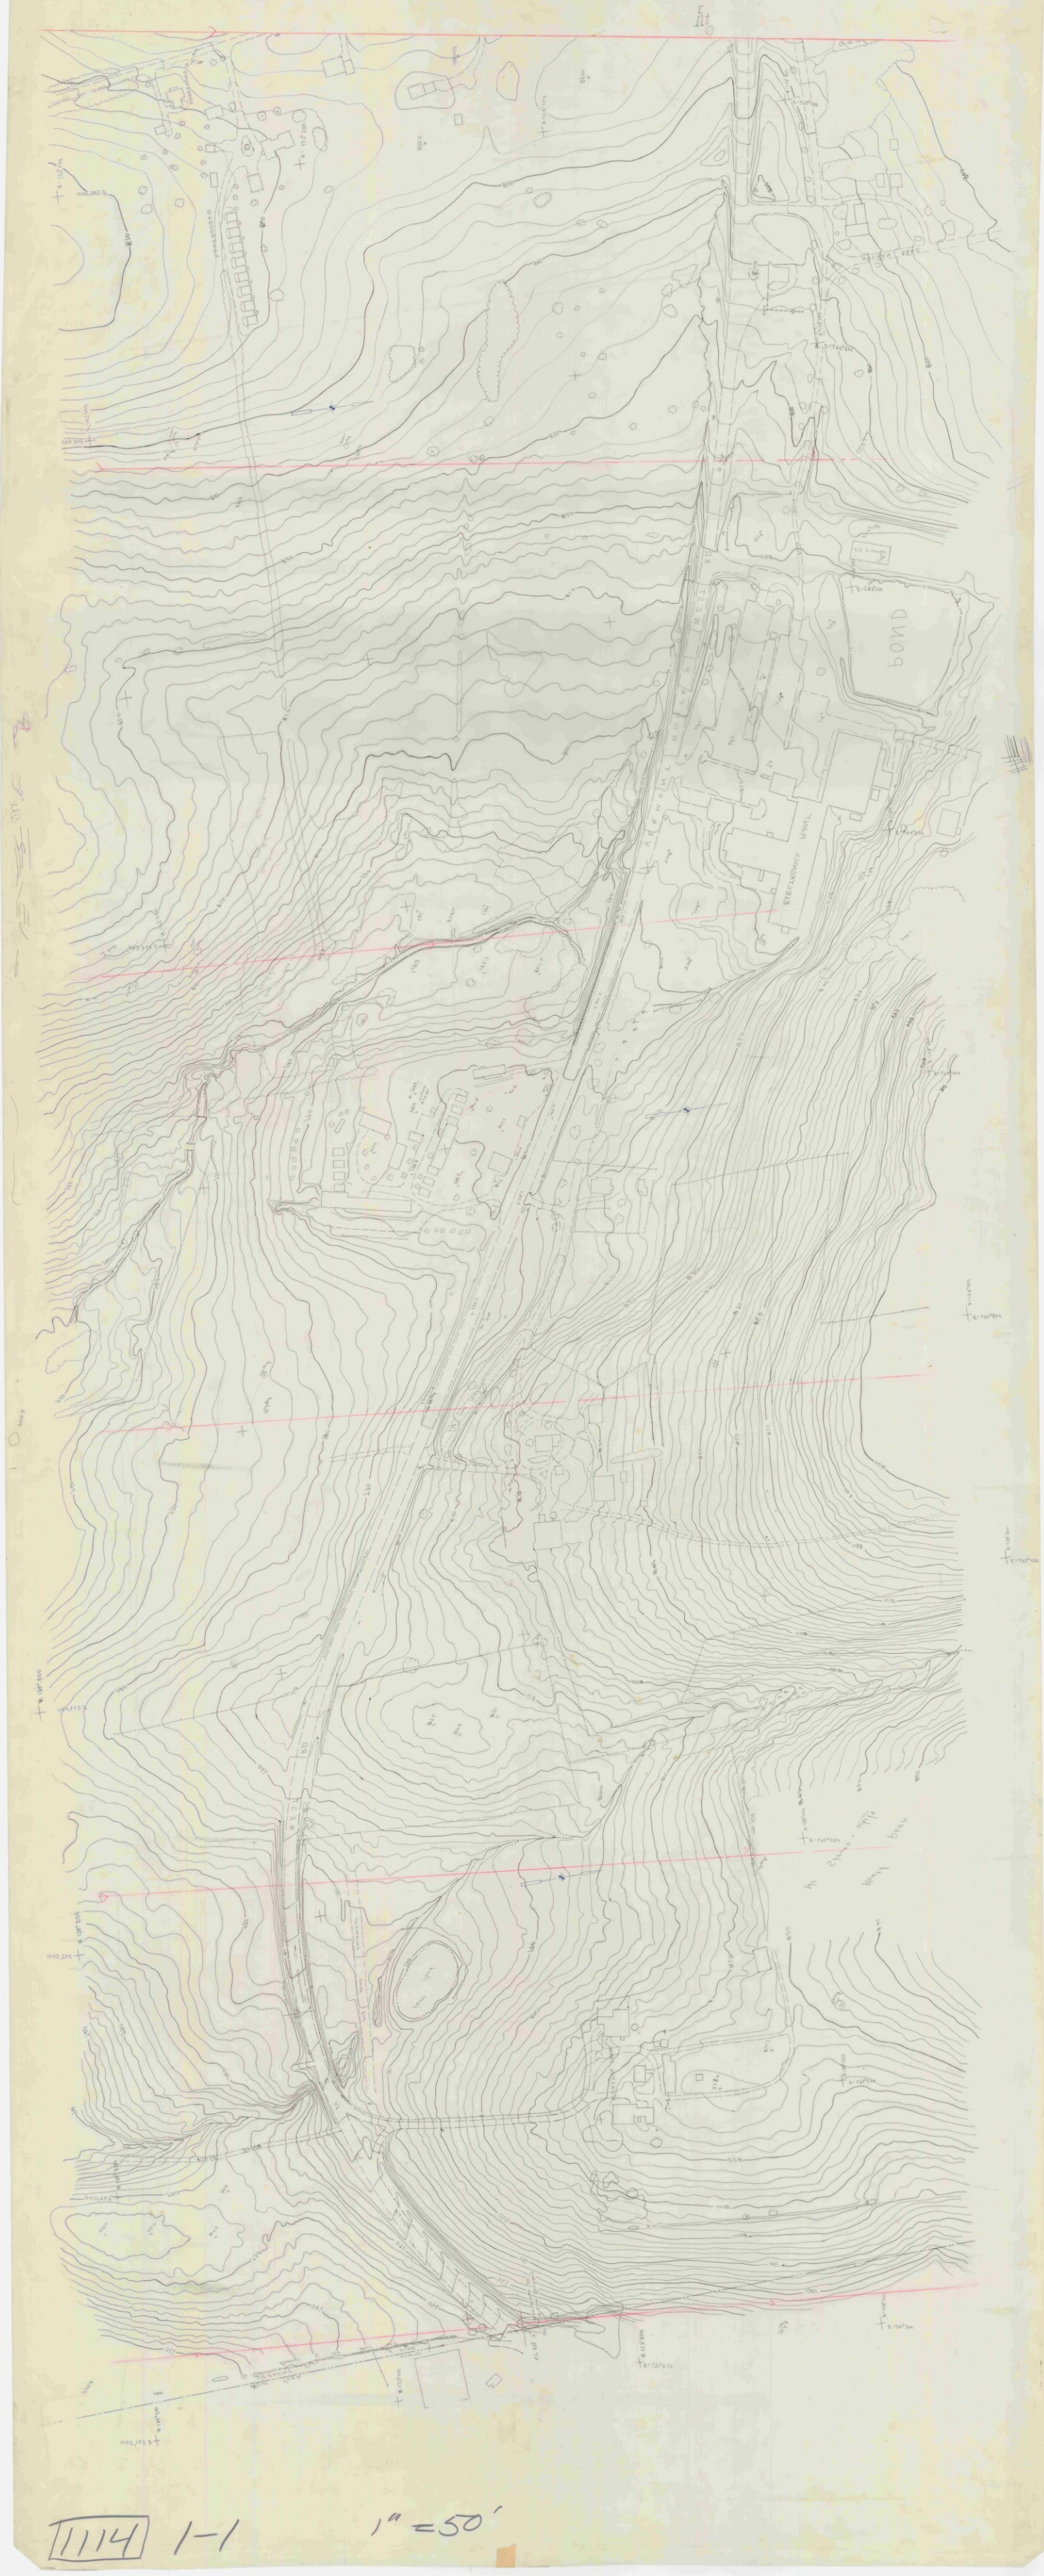

1114 1-1 1"=50'

Bennington IIIA 1"=20'. Strip 2 Sheet 1

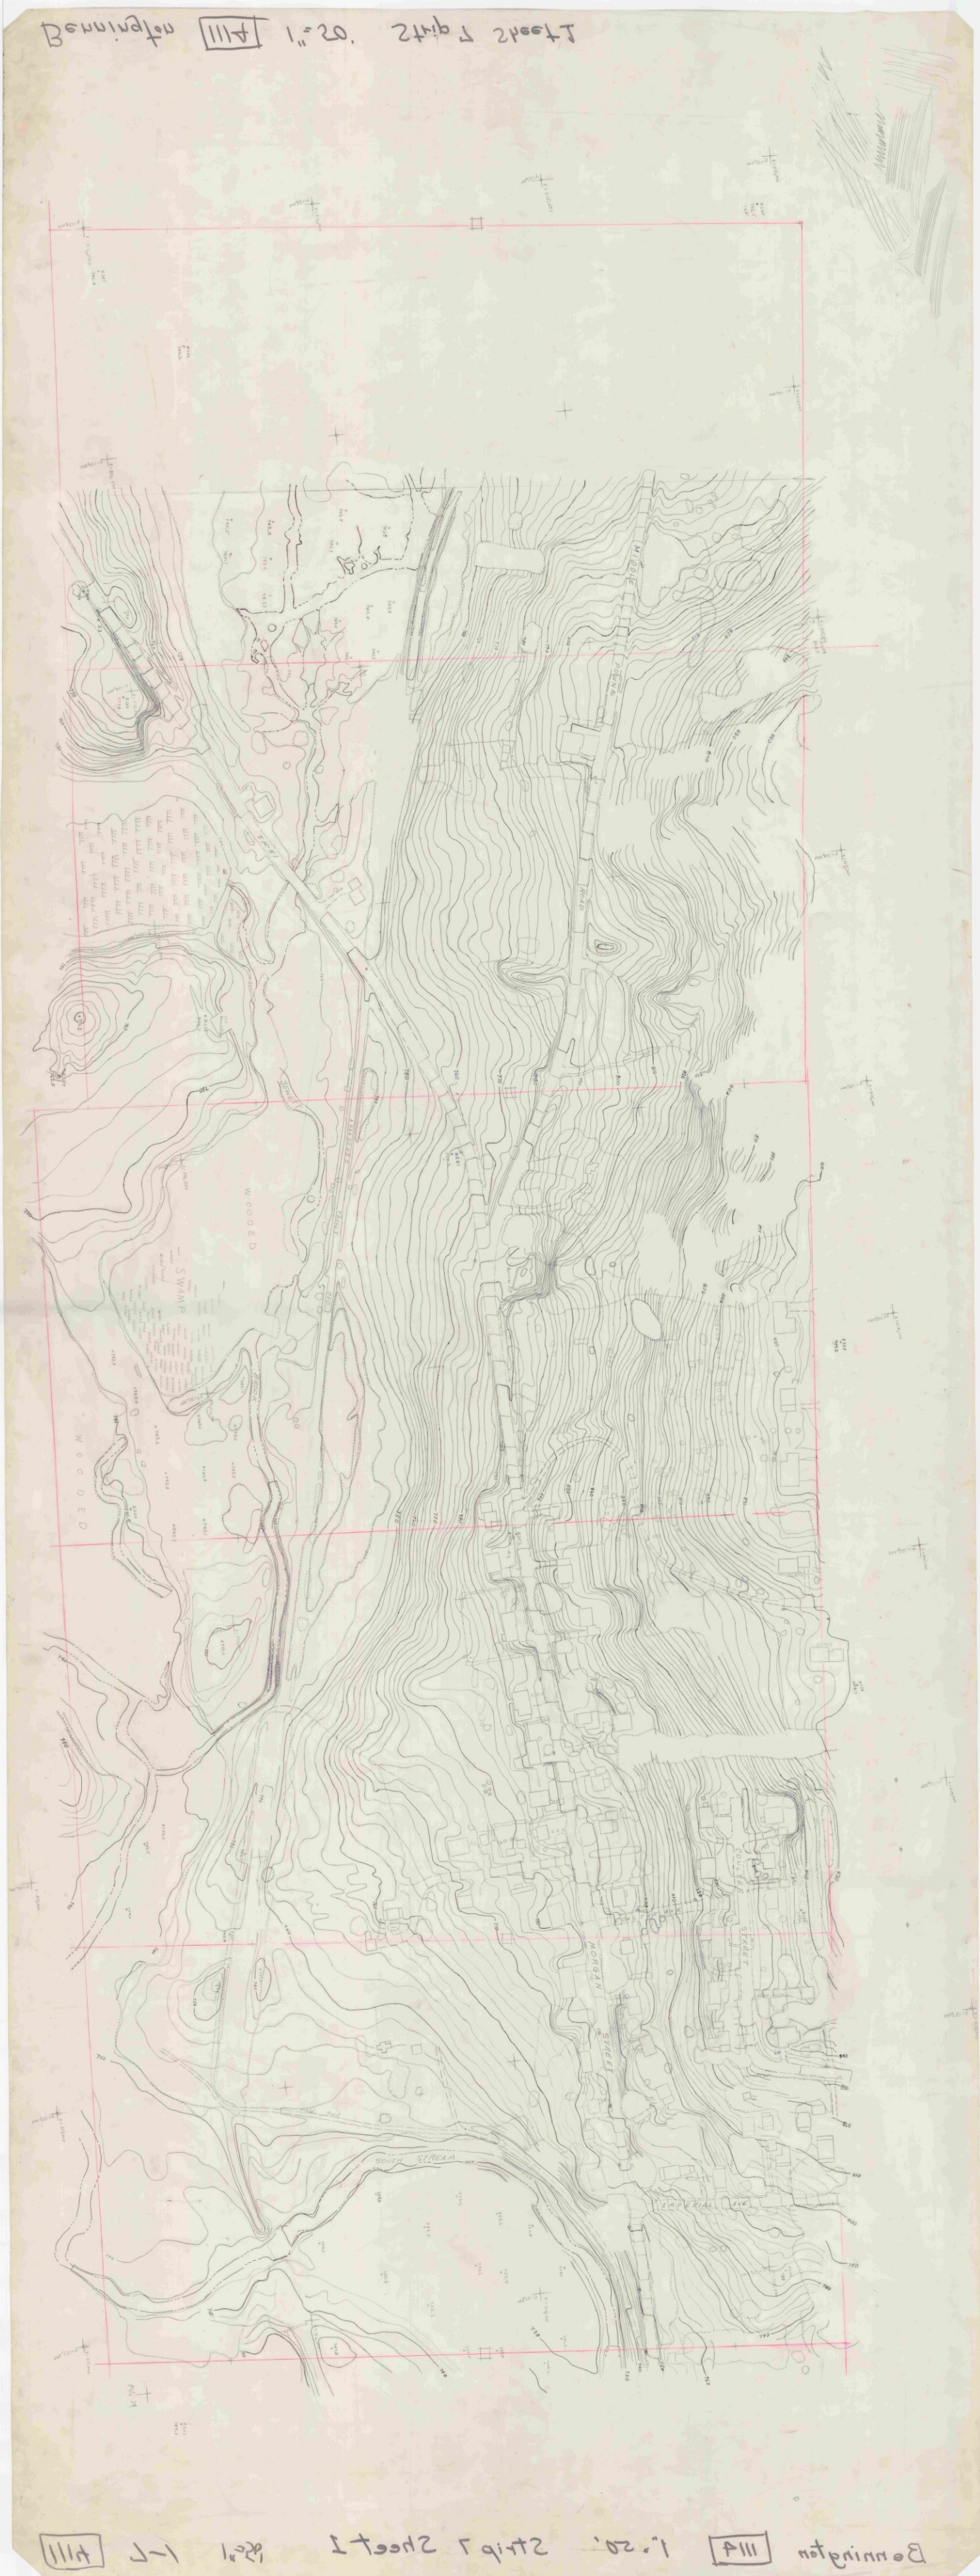

Bennington IIIA 1"=20'. Strip 2 Sheet 1

1114 2-1 1"=50'

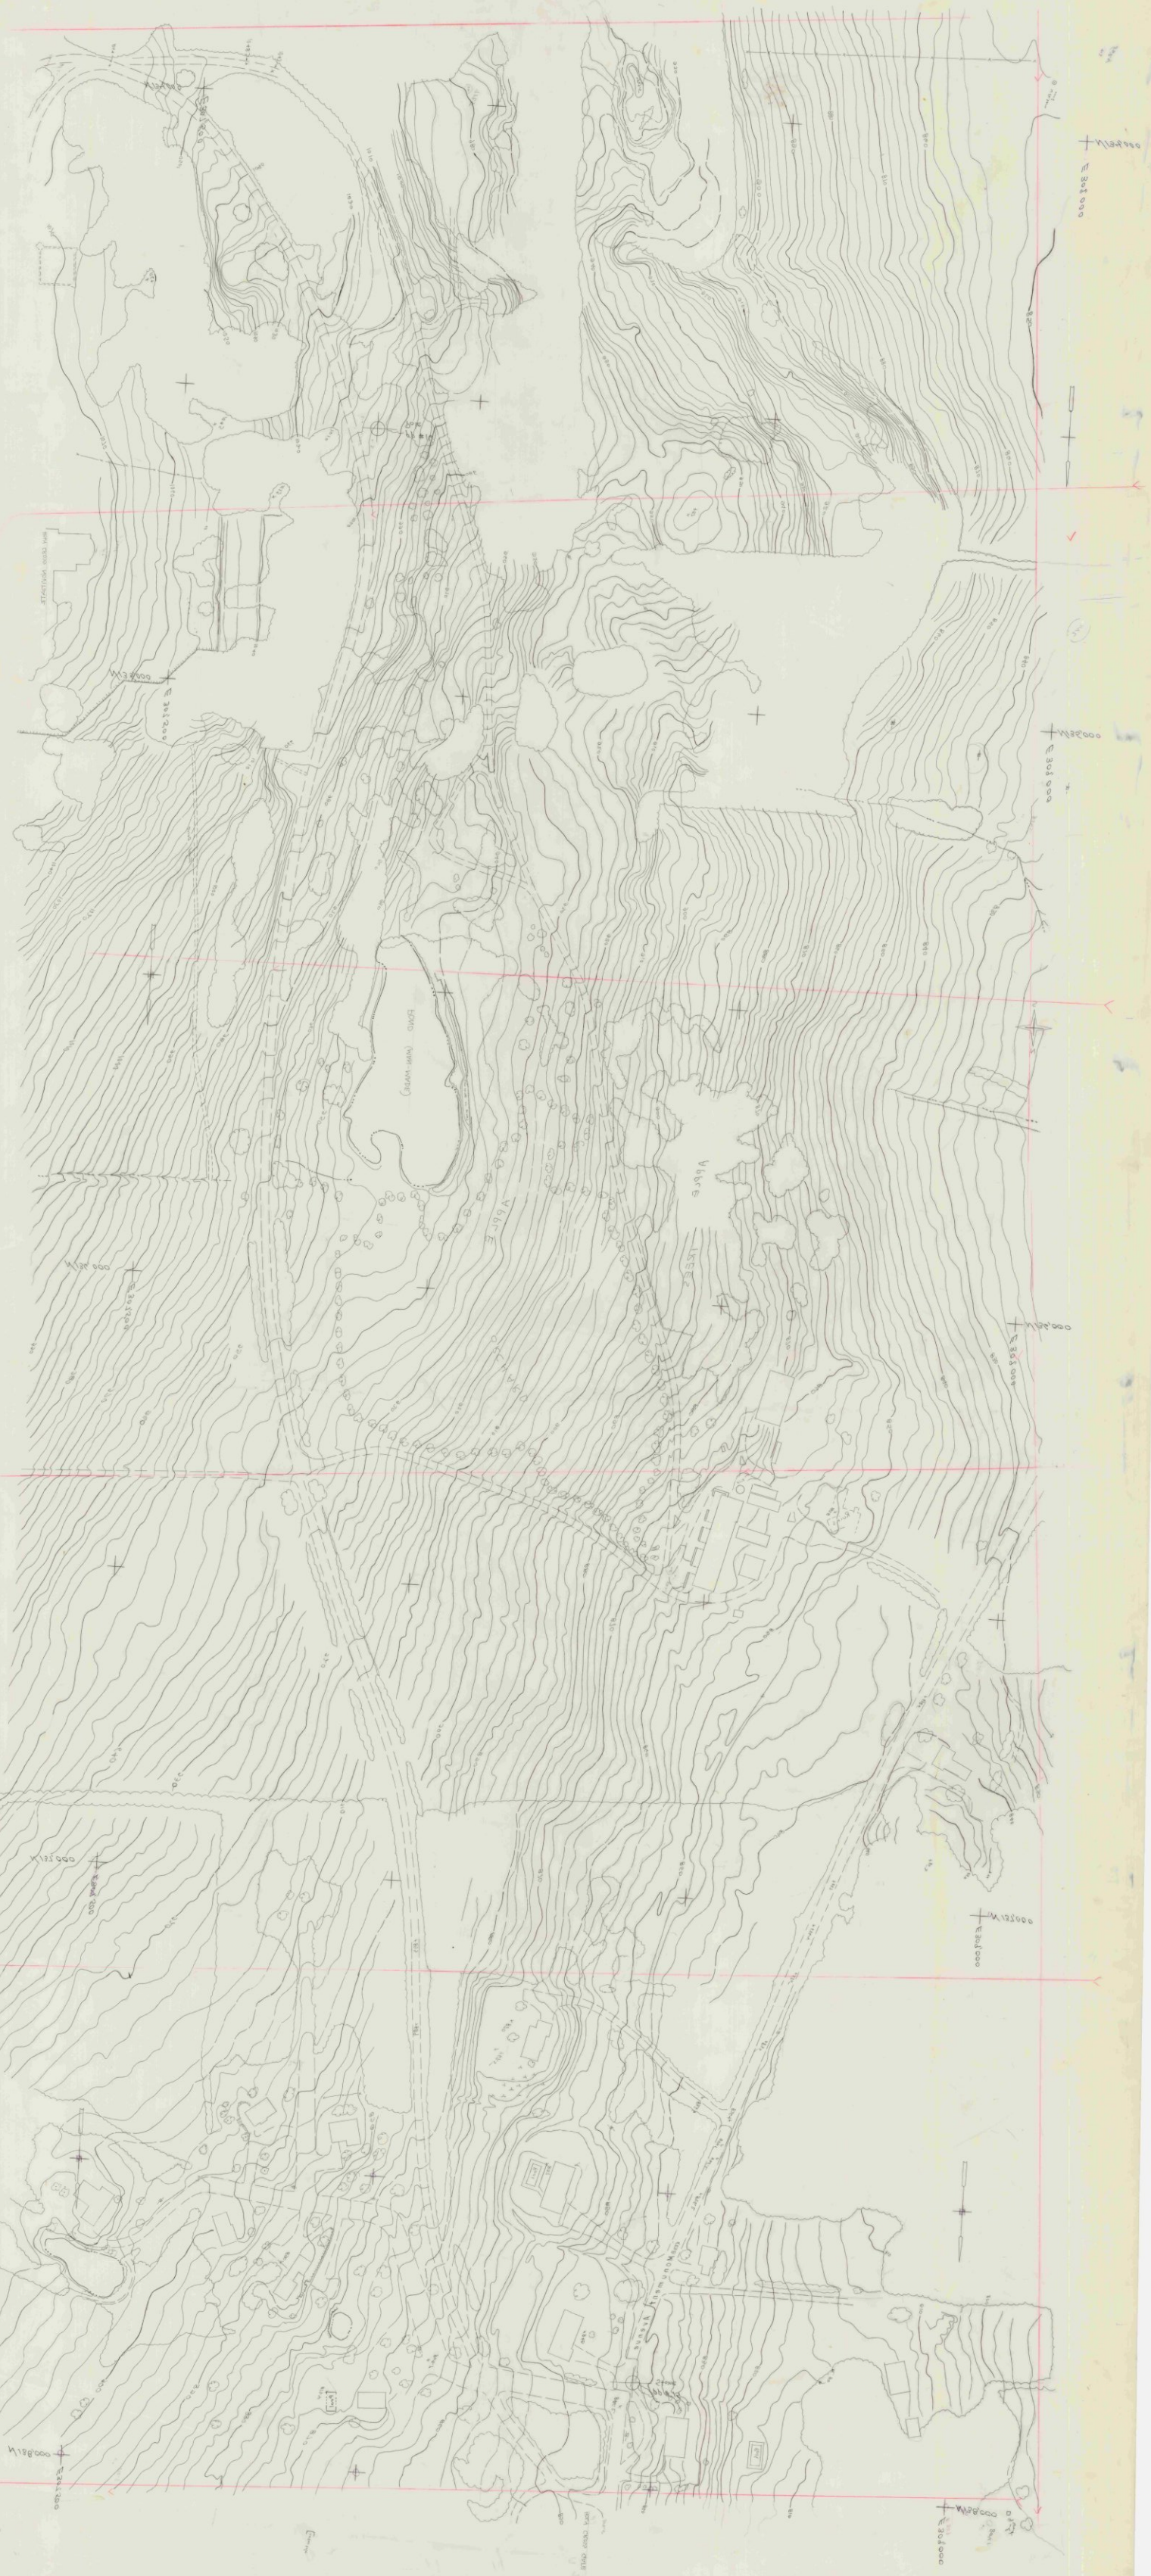

1114 2-1 1"=50'

HARMON
ROAD
TREE
NURSERY
BENNINGTON
ROAD
SHOPPING
CENTER
PARKING
HENRY
DRIVE
HAYWOOD
DRIVE
WILMOTH

1114 8-1

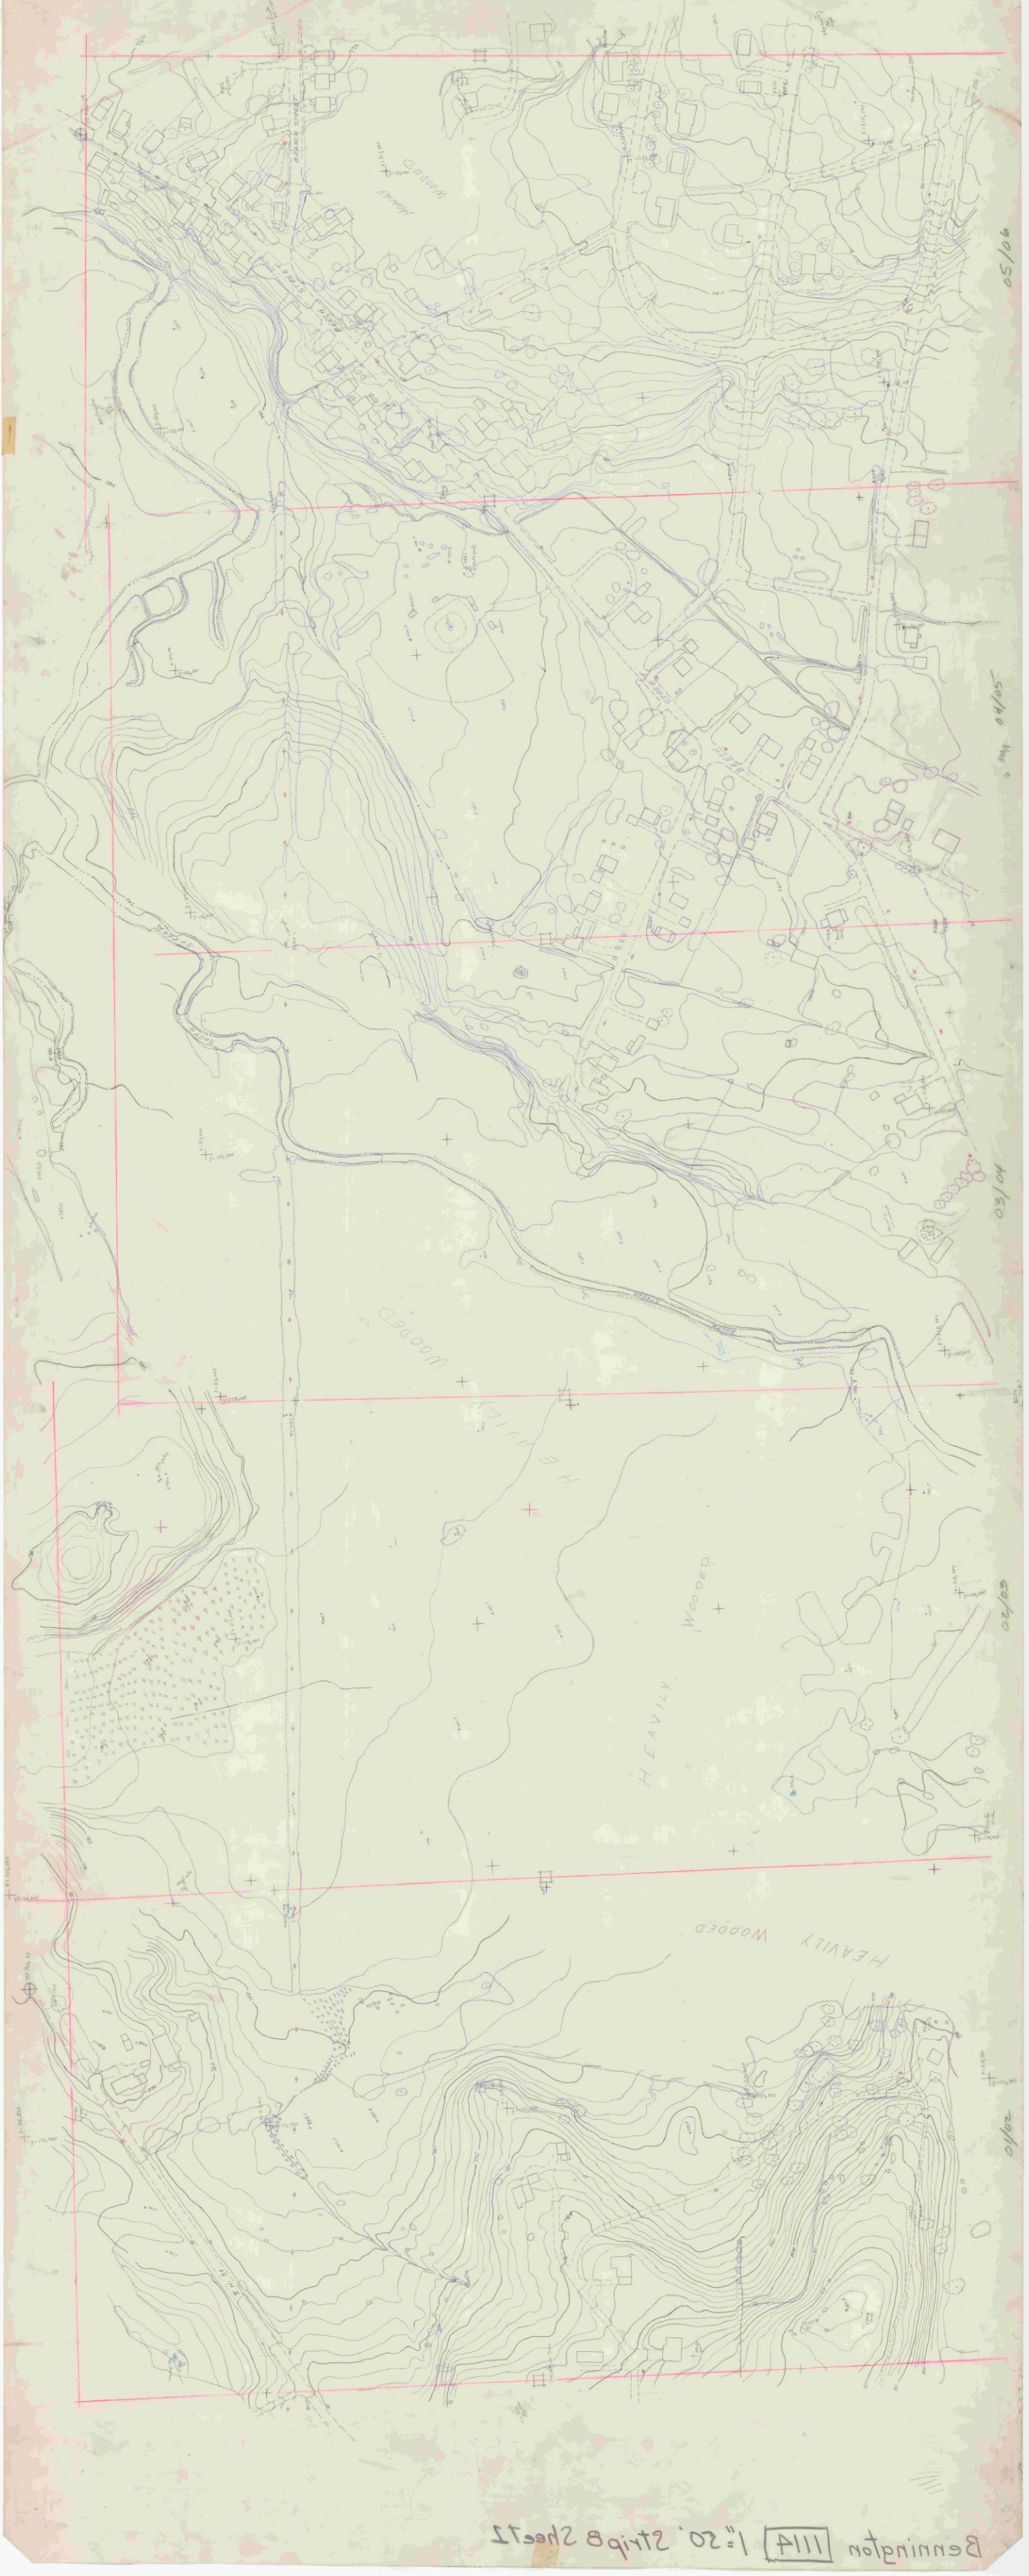

Bennington 1114 1"=50' Strip B Sheet 2

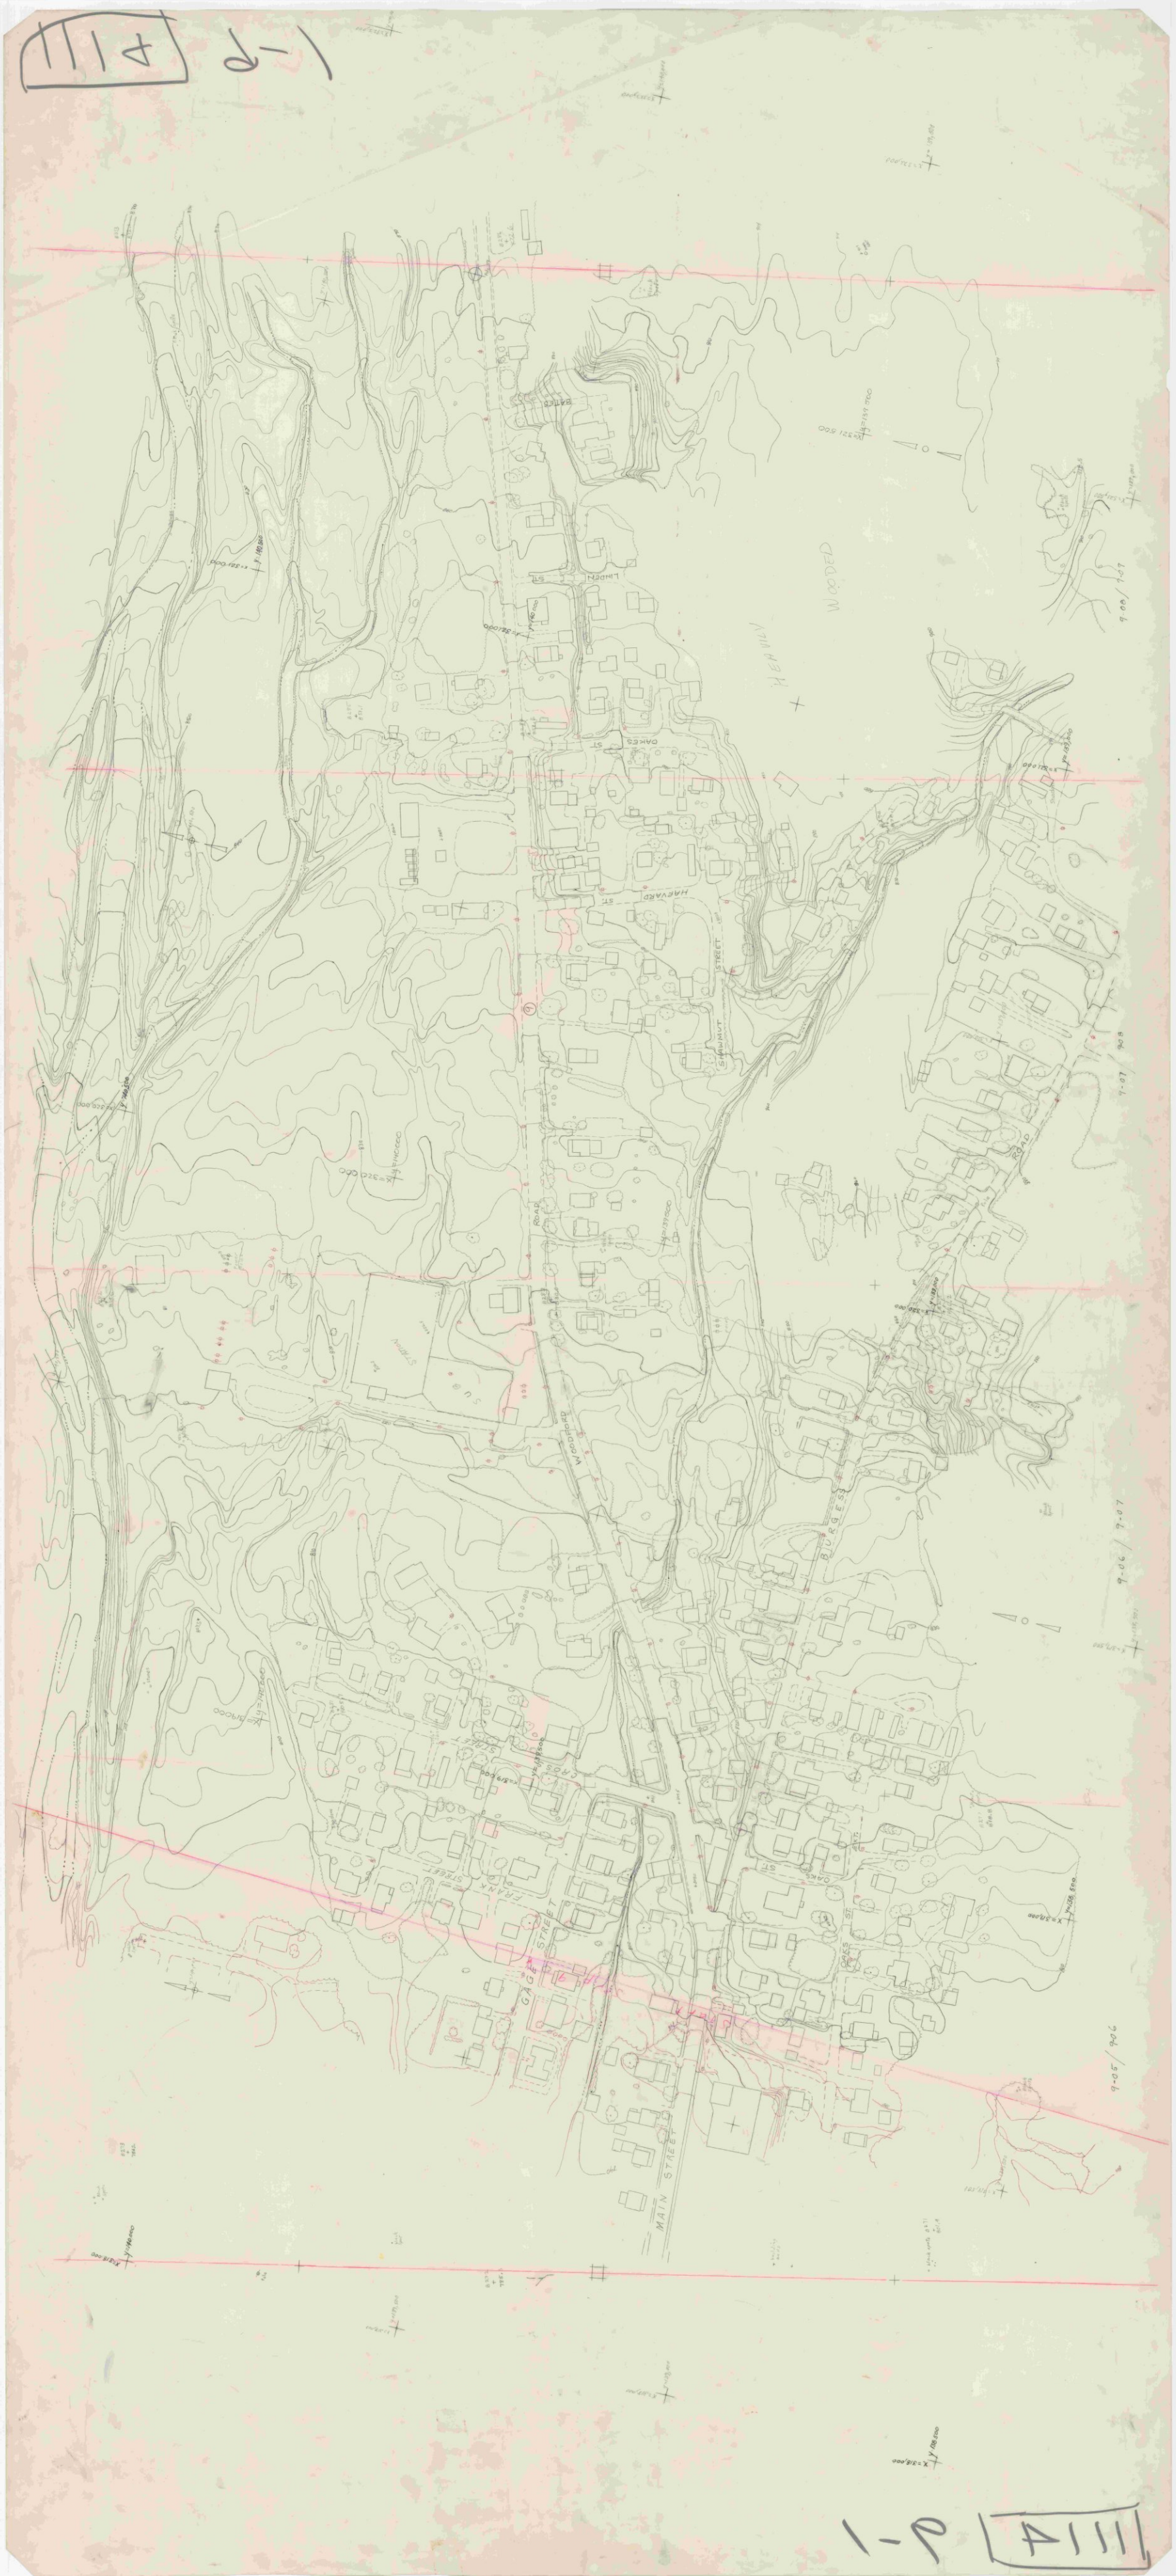
LINDEN ST
OAKES ST
HARVARD ST
STRAWNUT STREET
WOODED HEAVILY
ROAD
WOODPARD
BURGESS
9-07
9-06
9-05
GAG STREET
MAIN STREET
FRANK STREET
CROSS STREET
OAKES ST

1111 11-1 1"=20'

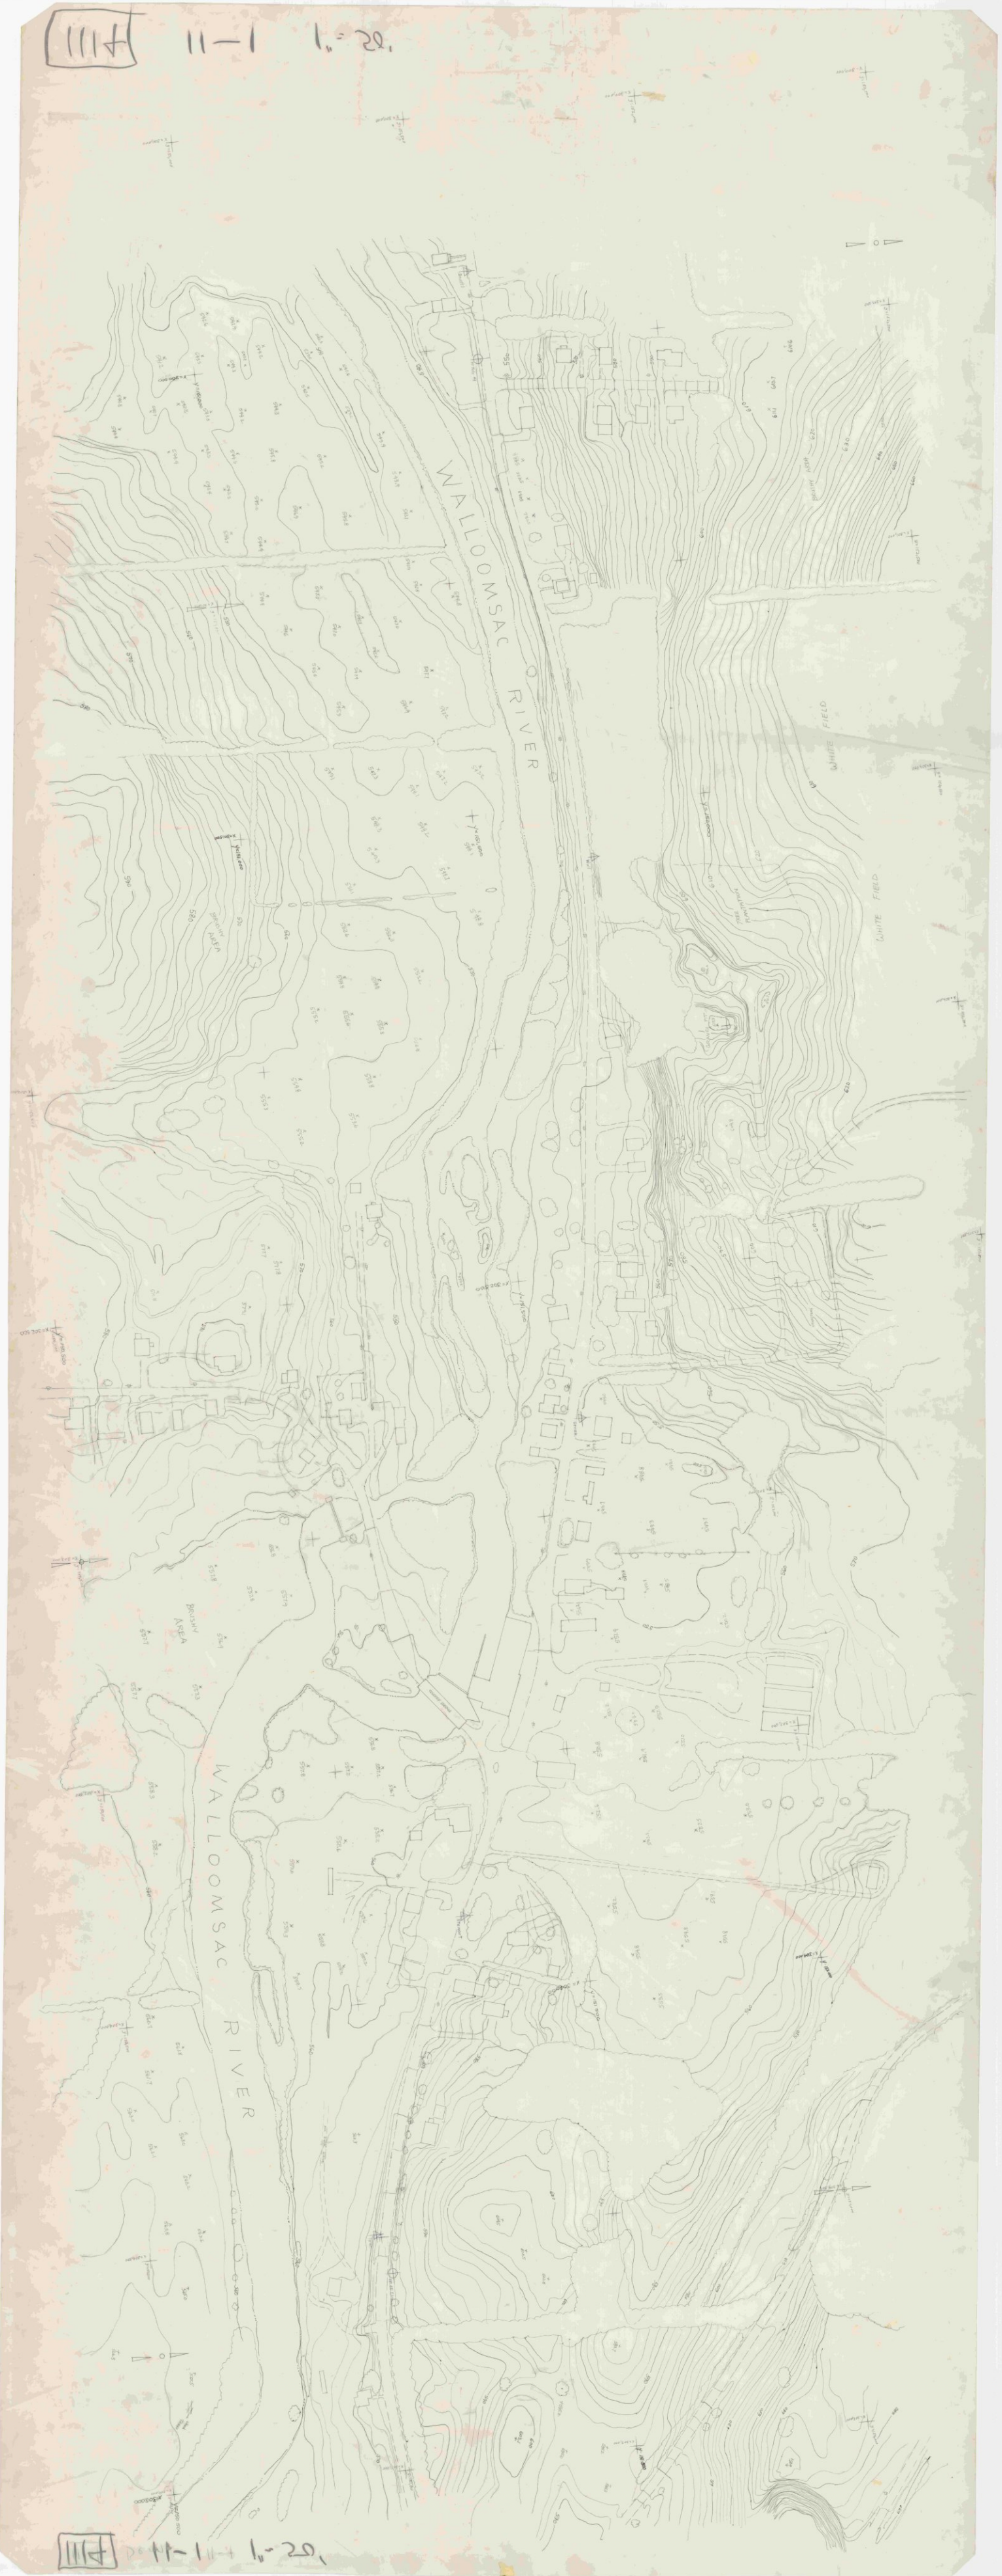

1111 11-1 1"=20'

111H 3-3 1"=20'

111H 3-3 Bennington 1"=50'

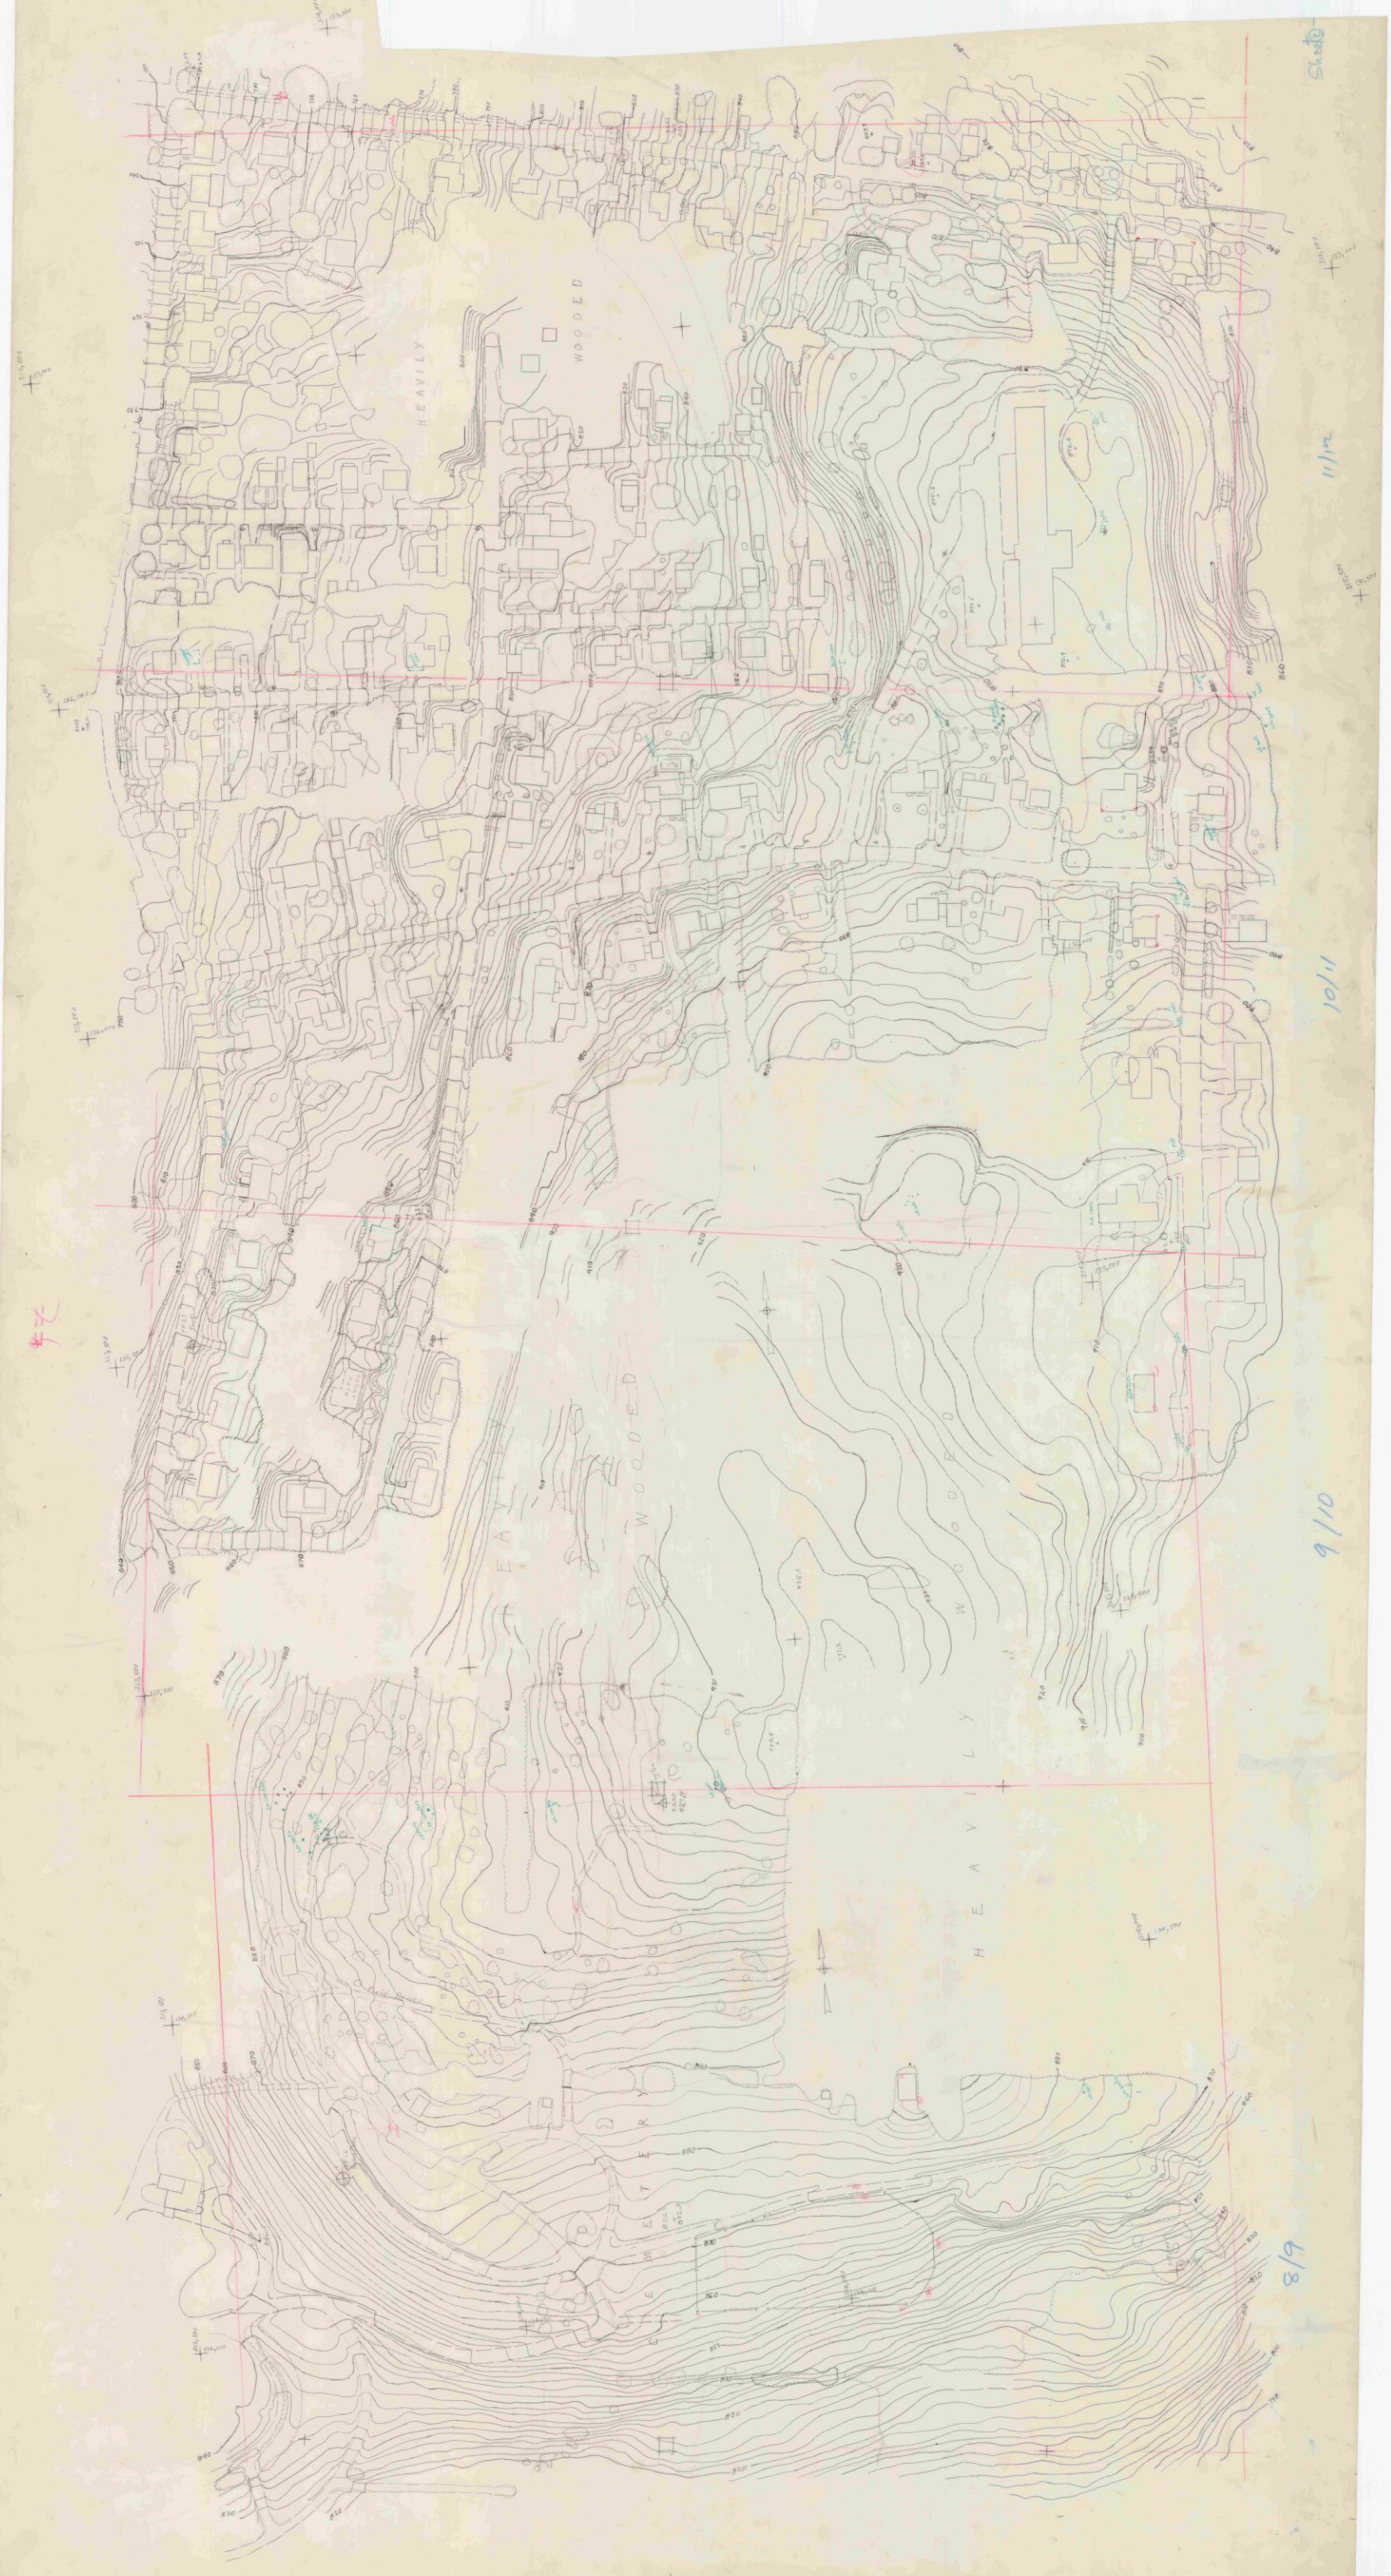

BENNINGTON Mtn stripe sheet 1 scale 1"=20'.

1114 1-1 1"=50'

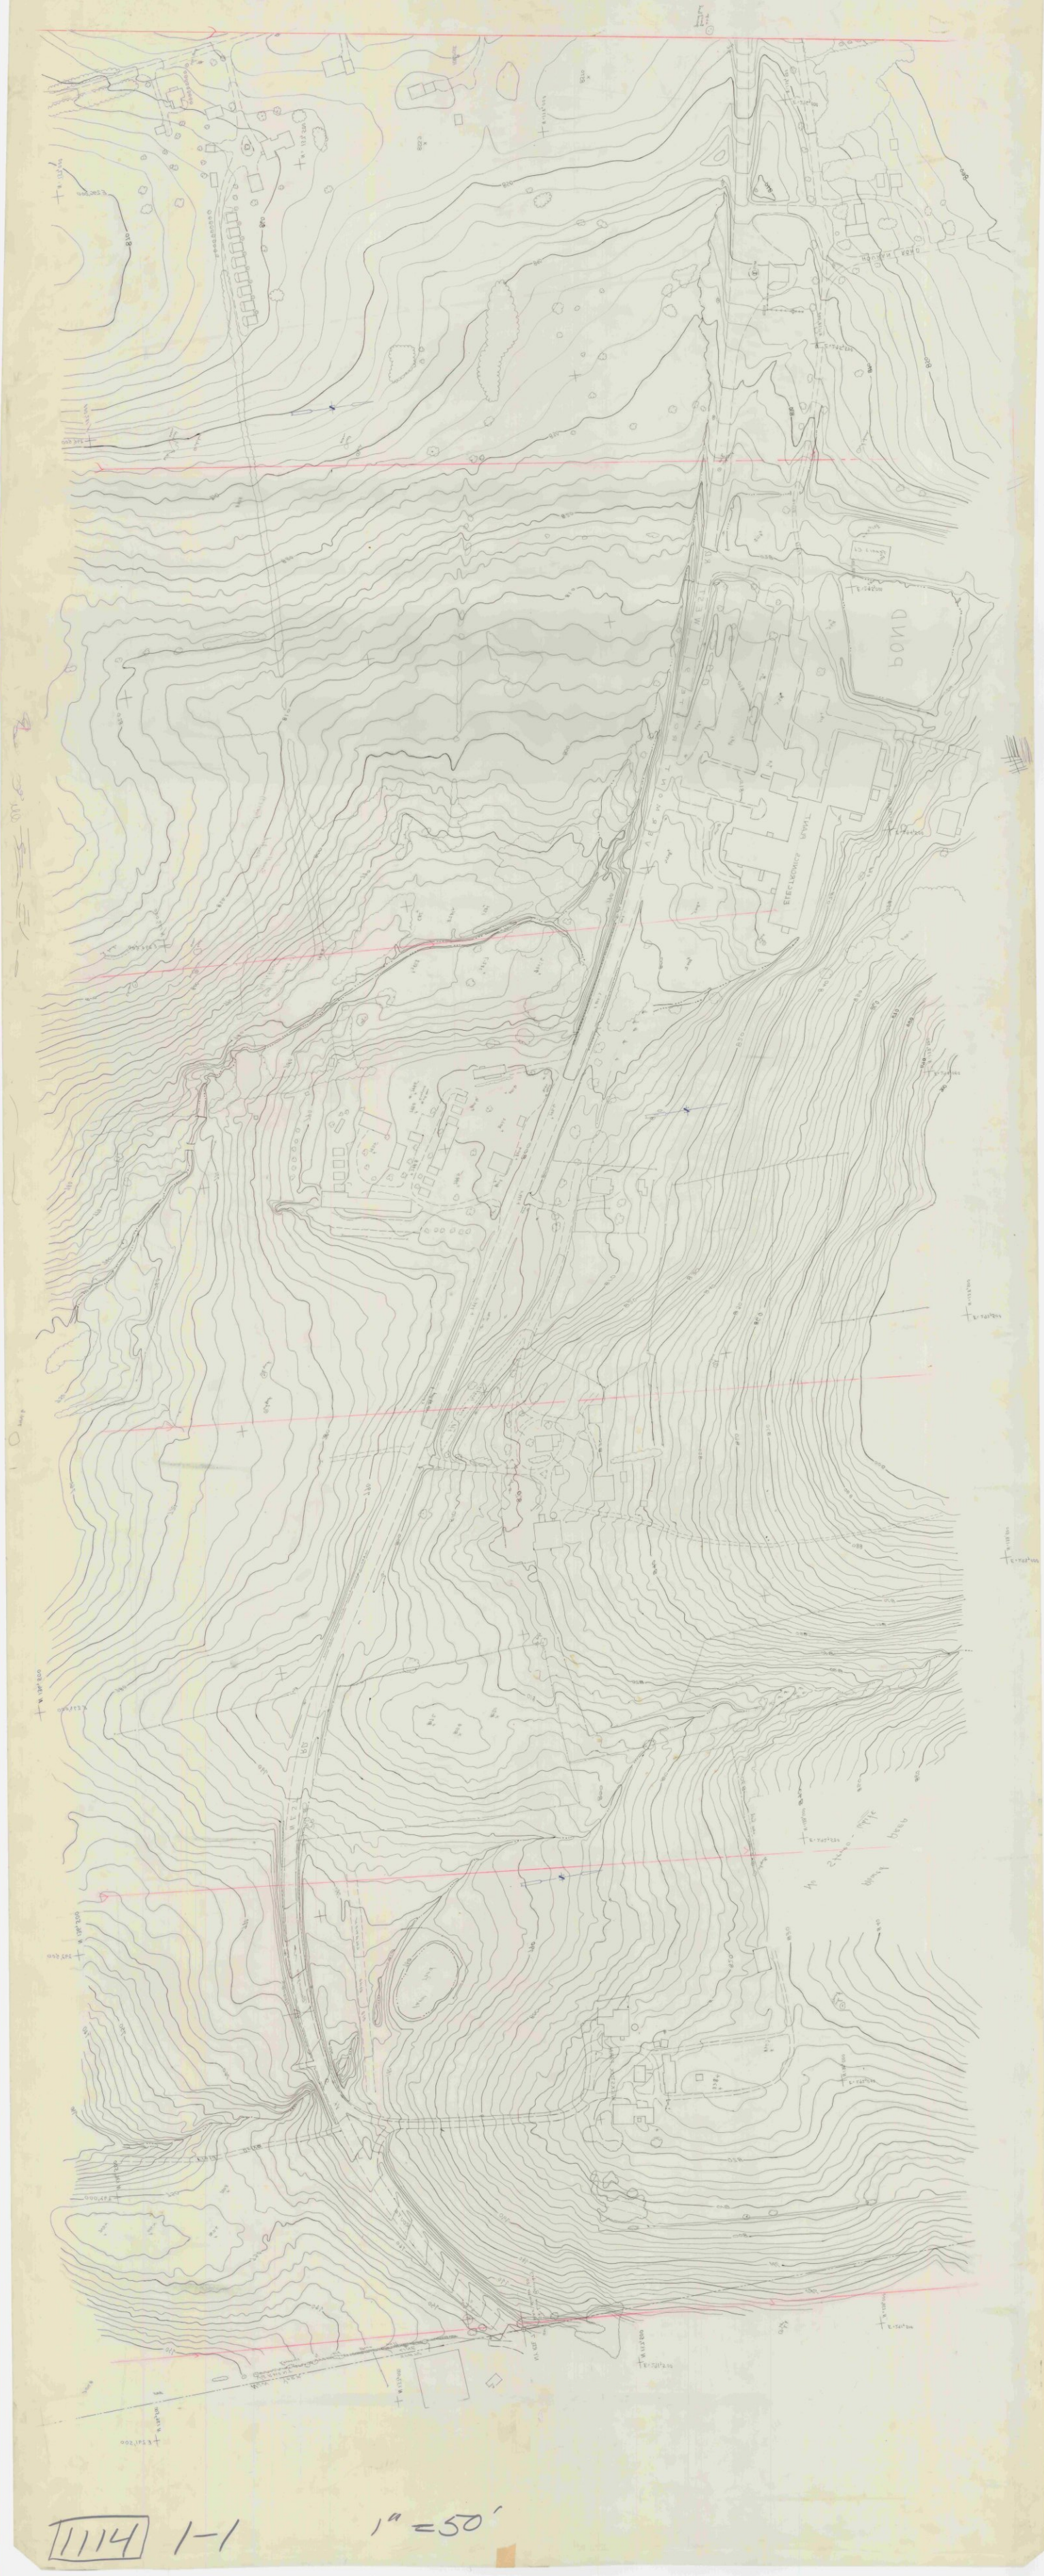

1114 1-1 1"=50'

Bennington IIIA 1"=20'. Strip 2 Sheet 1

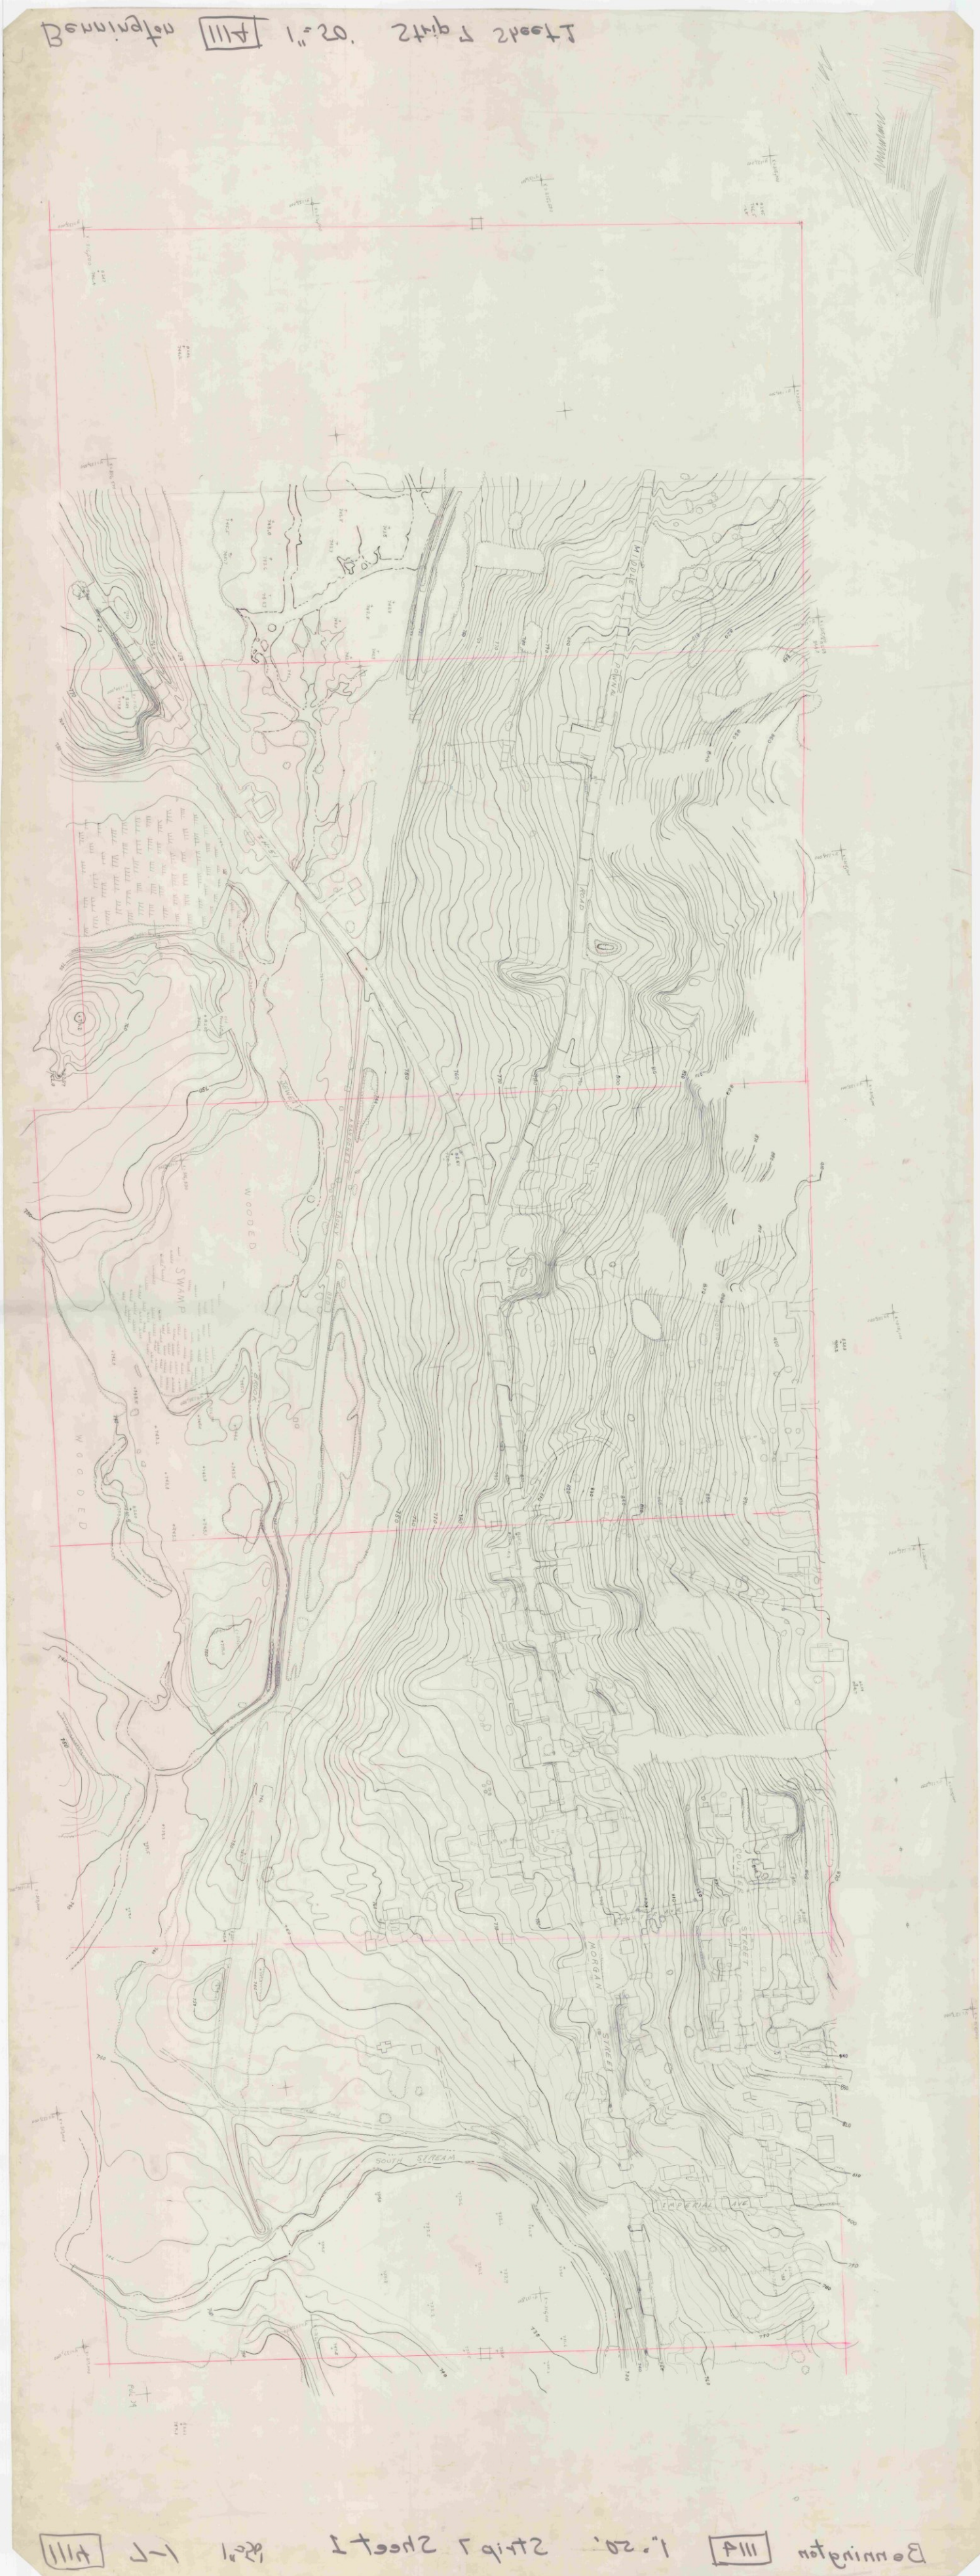

Bennington IIIA 1"=20'. Strip 2 Sheet 1

1114 2-1 1"=50'

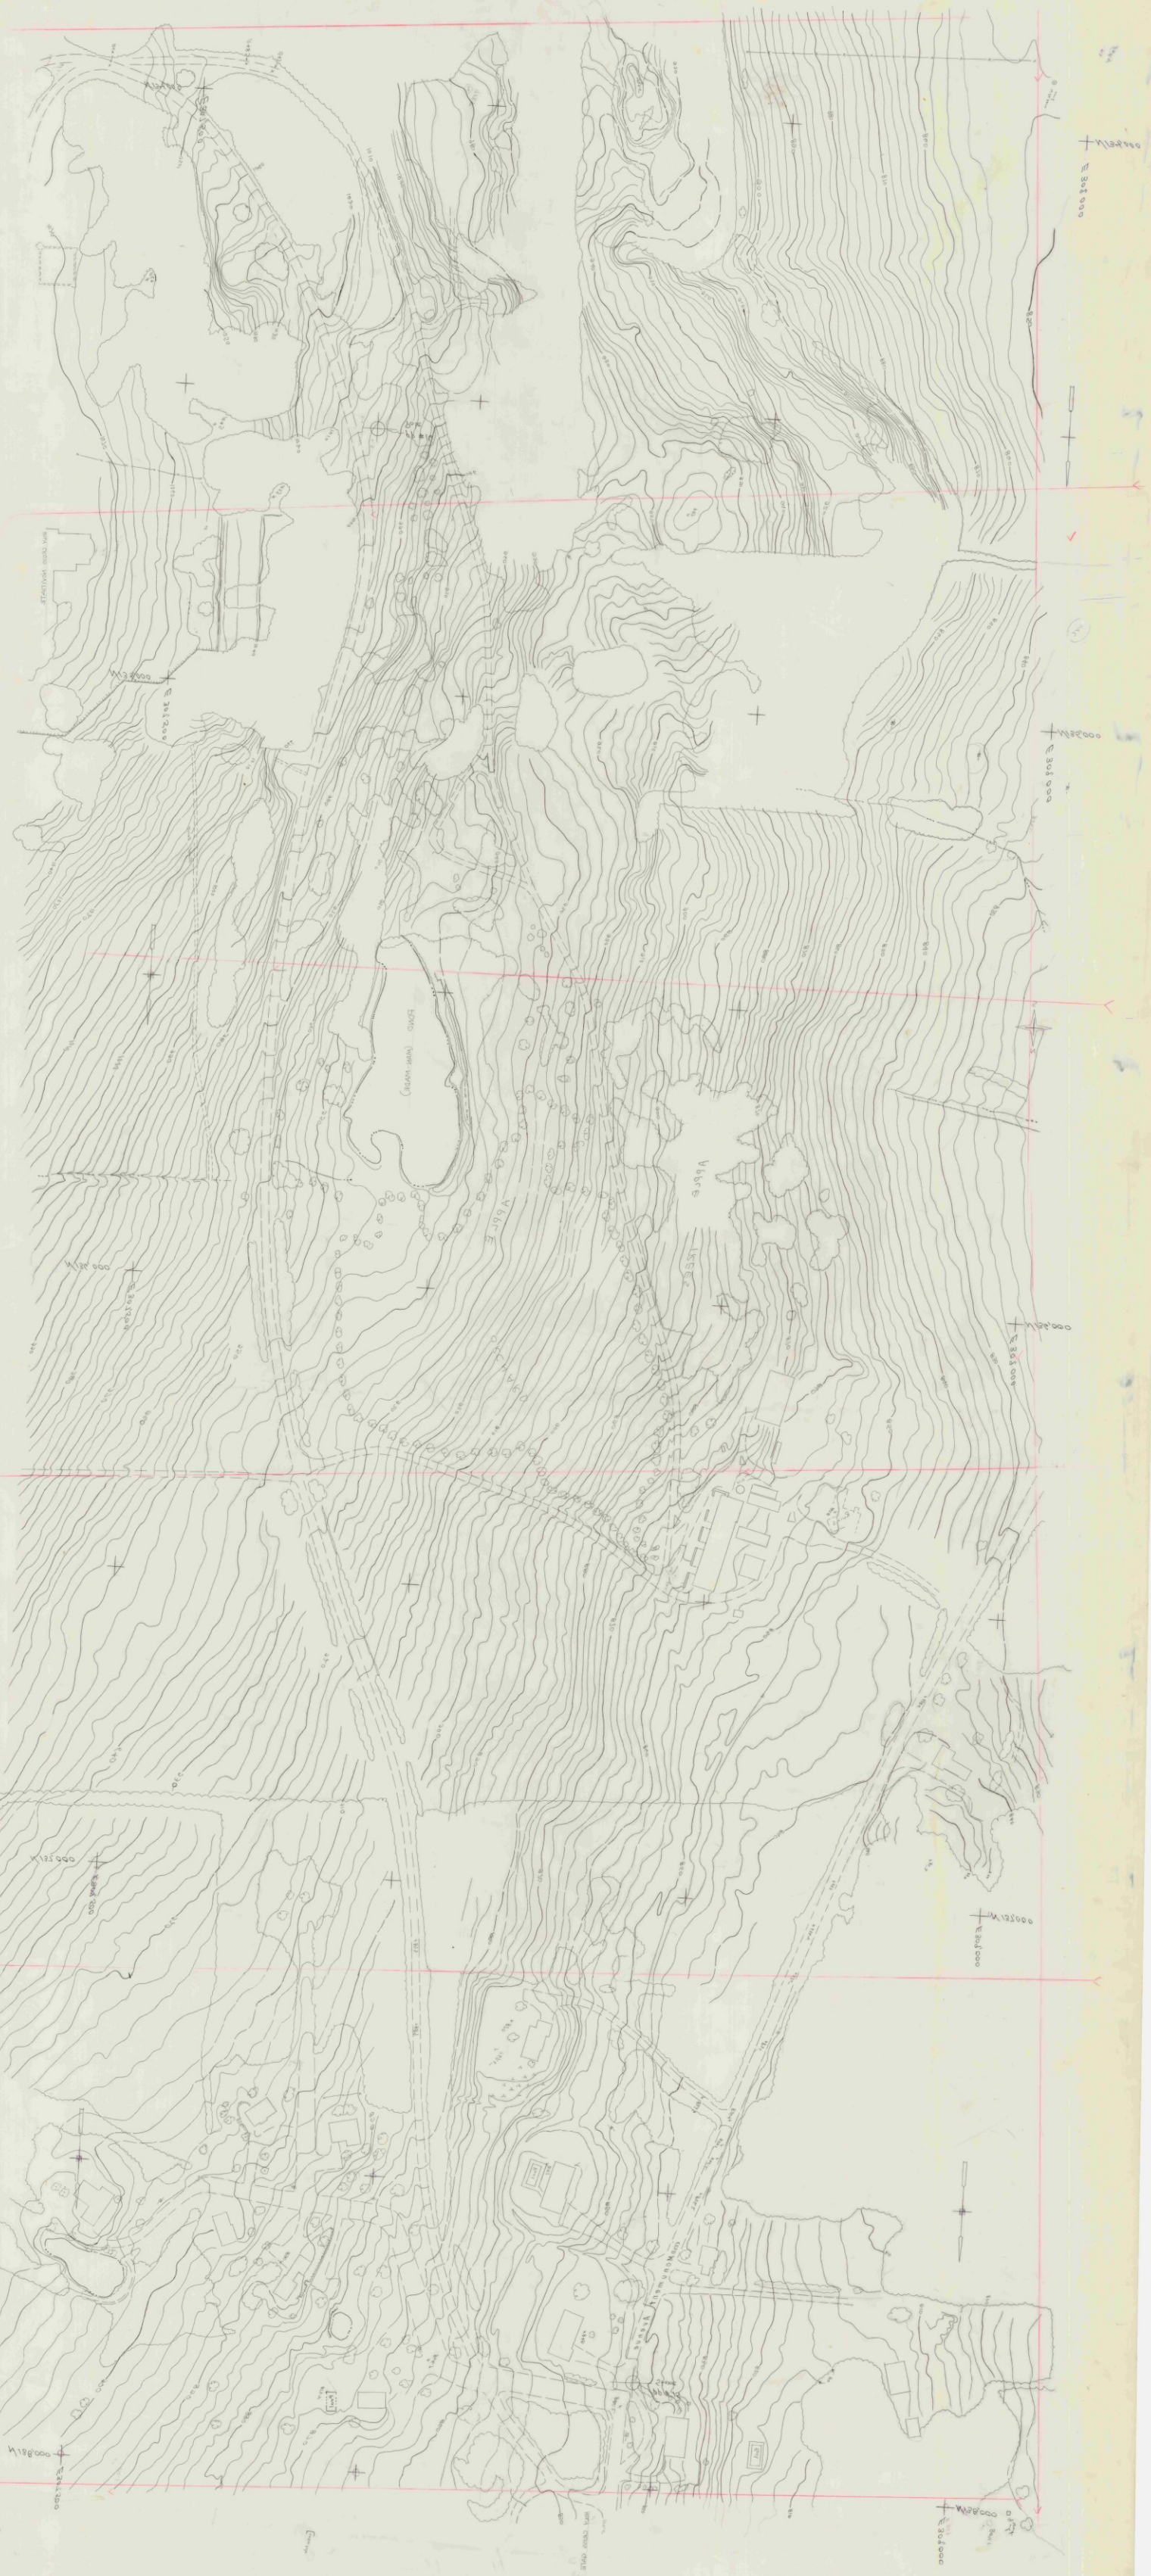

1114 2-1 1"=50'

1114 - 1-2

1"=50'

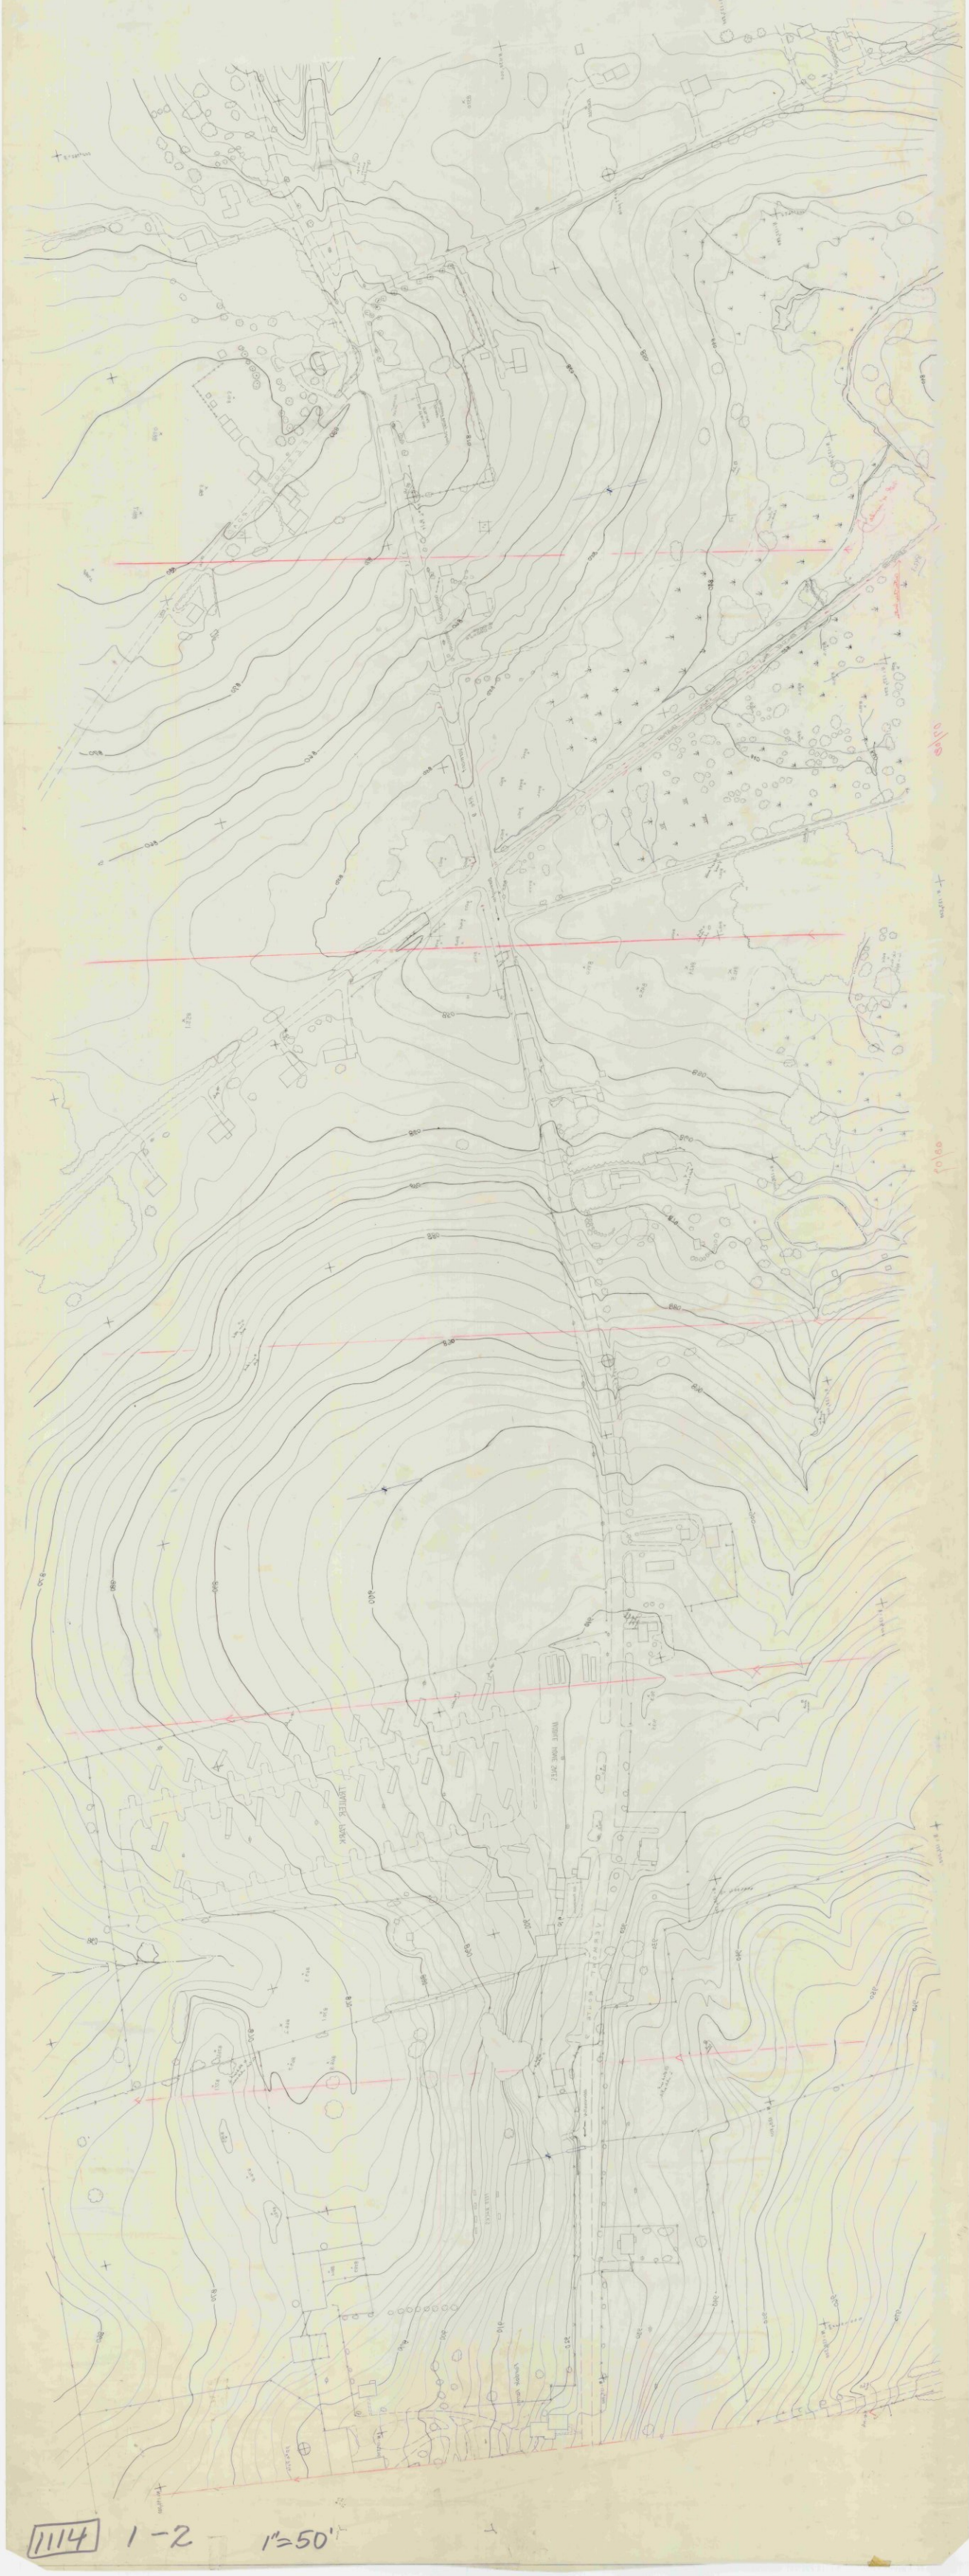

1114 1-2 1"=50'

HARMON
ROAD
TREE
NURSERY
BENNINGTON
ROAD
SHOPPING
CENTER
PARKING
HENRY
DRIVE
HAYWOOD
DRIVE
WILMOTH

1114 8-1

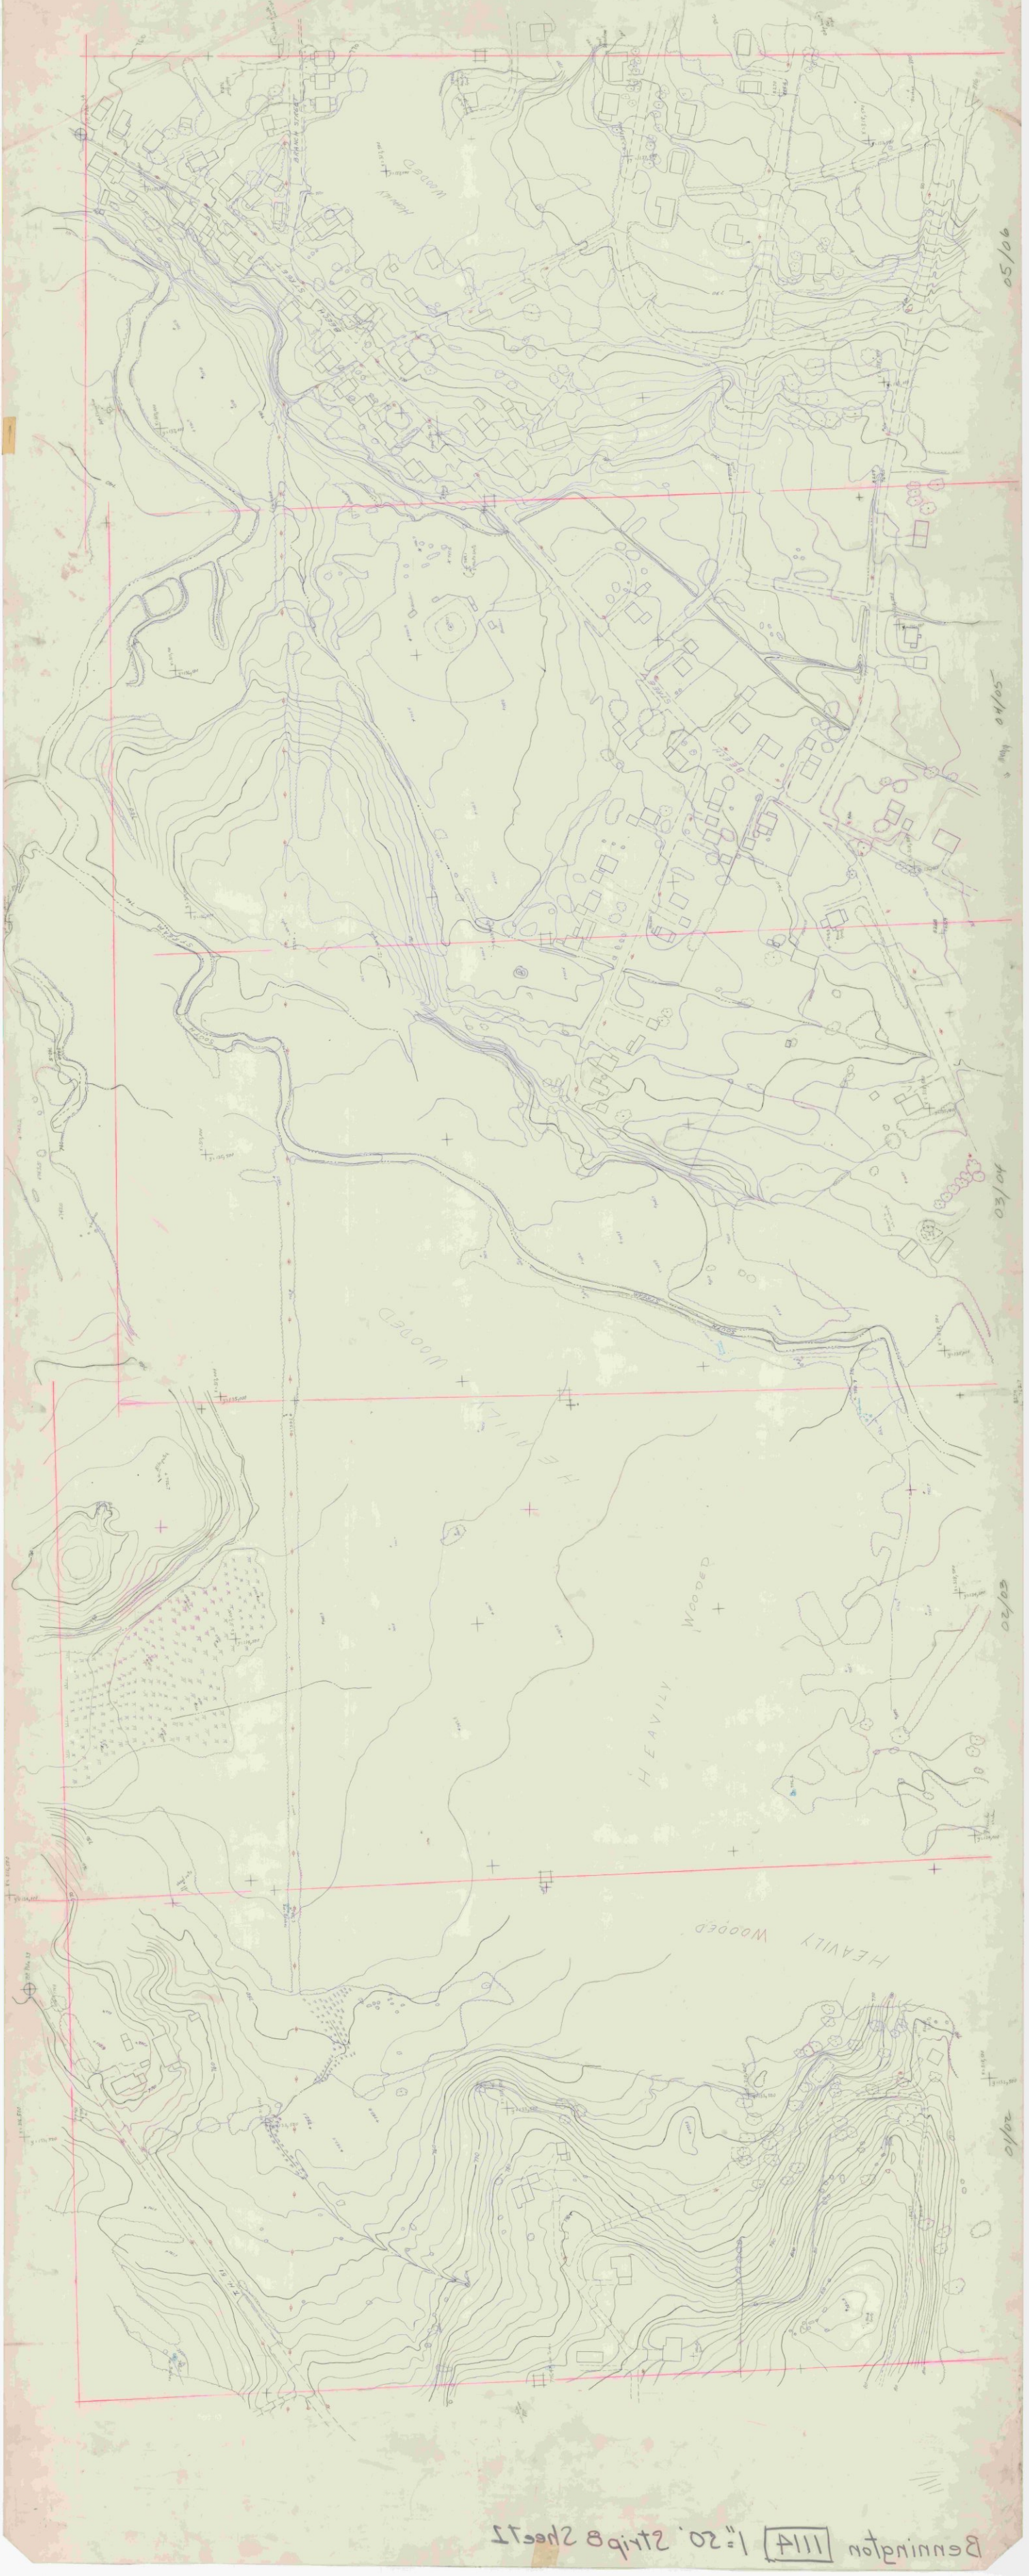

Bennington 1114 1"=50' Strip B Sheet 2

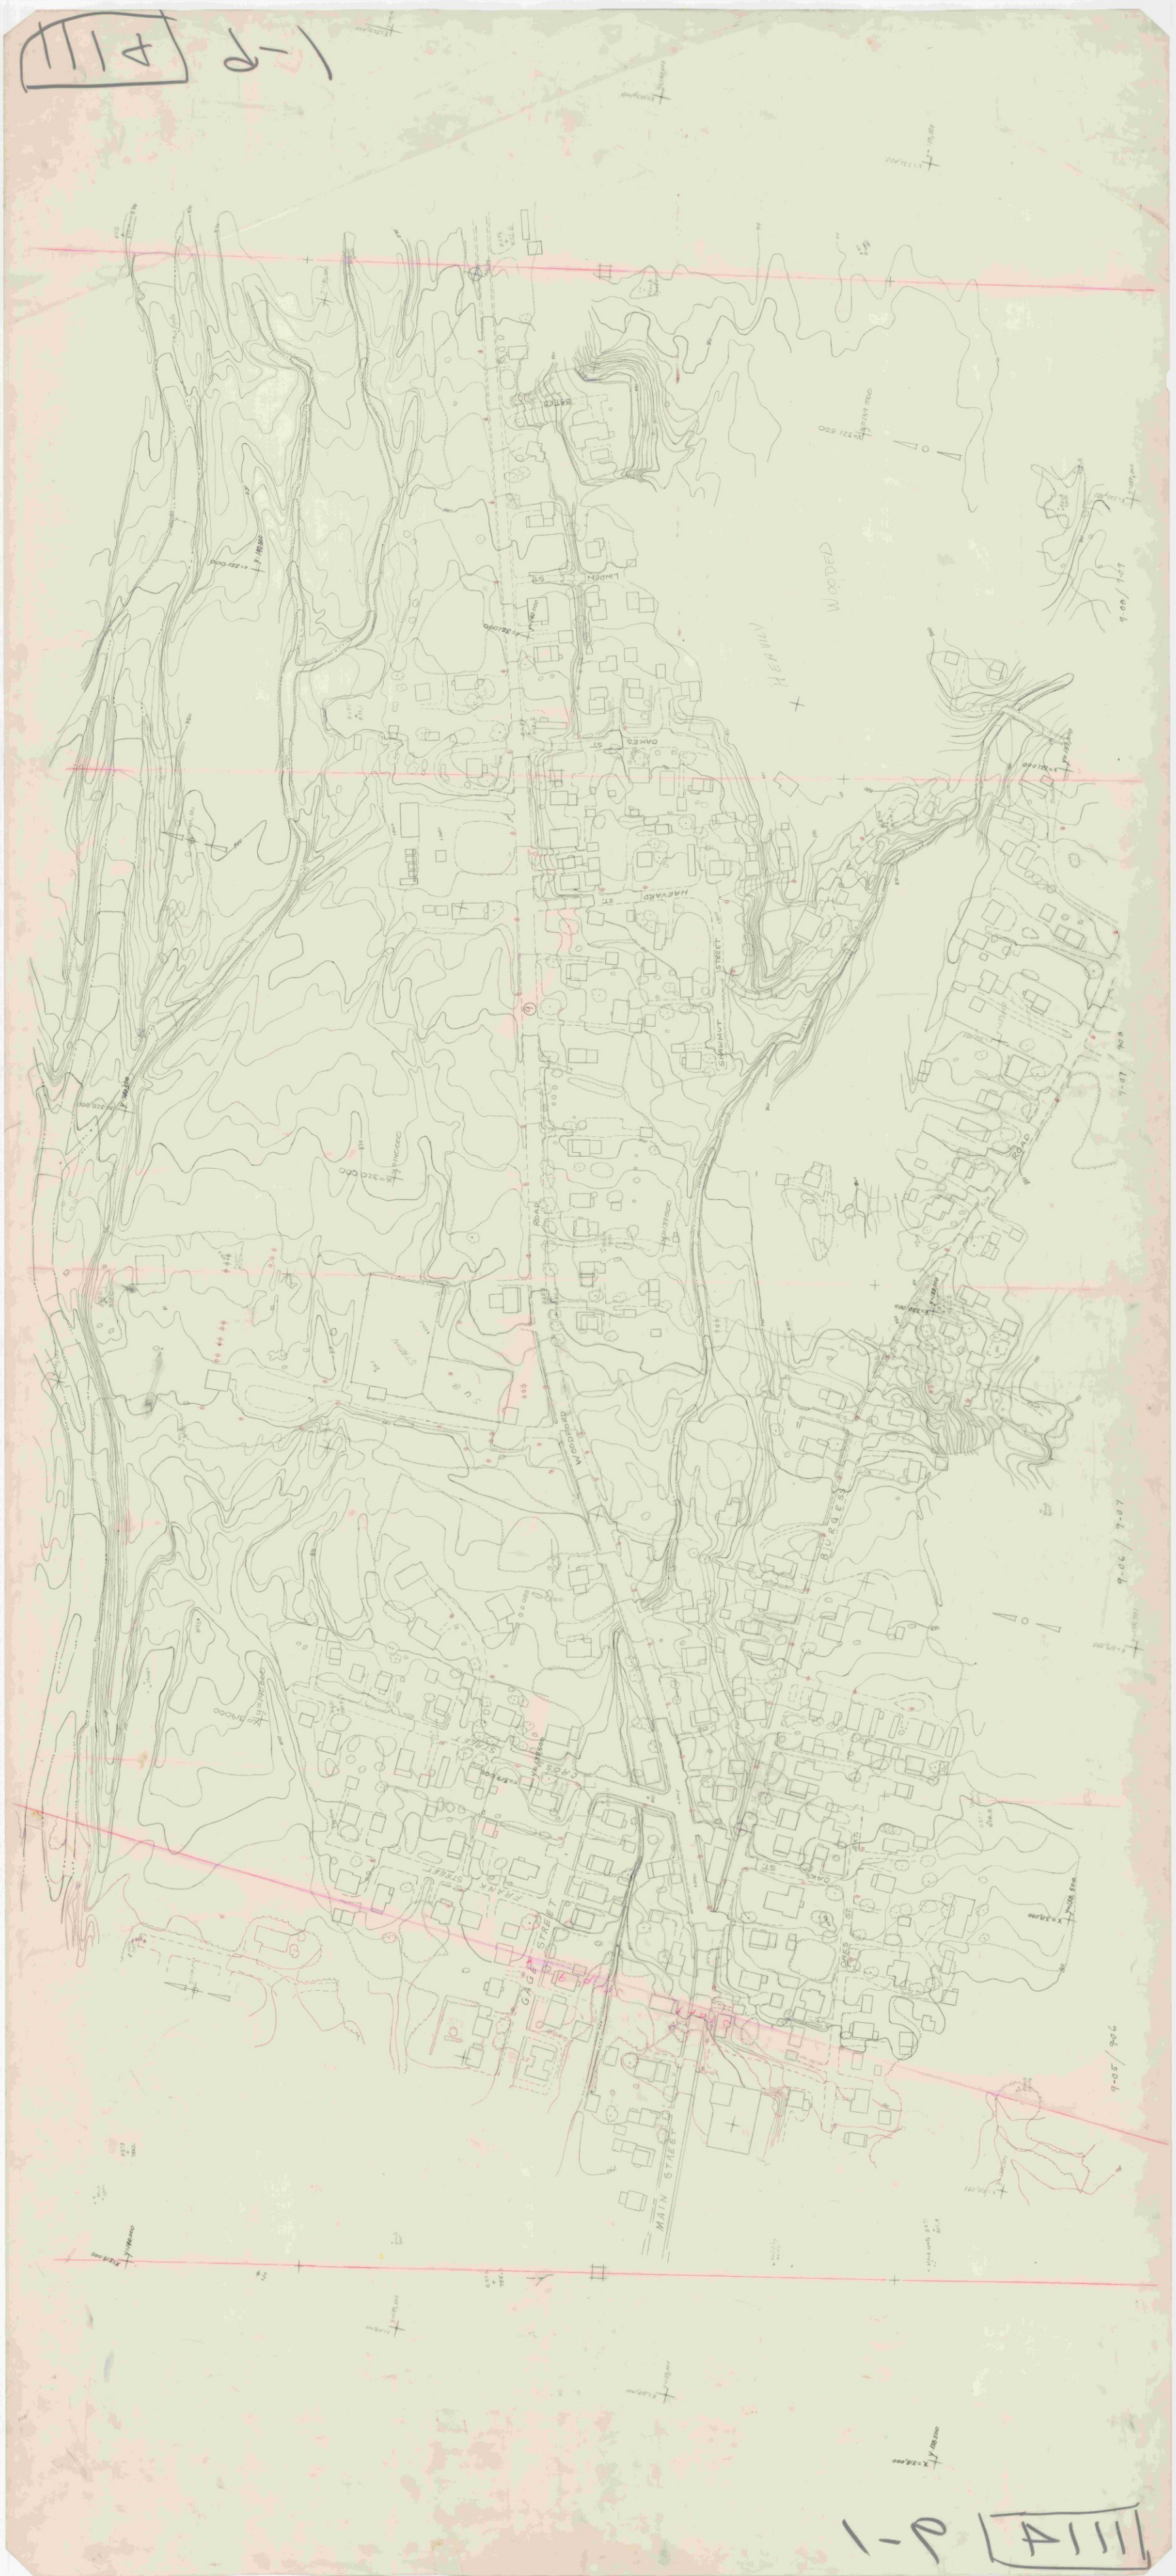
LINDEN ST
OAKES ST
HARVARD ST
STRAWNUT STREET
WOODED HEAVILY
ROAD
WOODPARD
BURGESS
9-07
9-06
9-05
GAG STREET
MAIN STREET
FRANK STREET
CROSS STREET
OAKES ST

1111 11-1 1"=20'

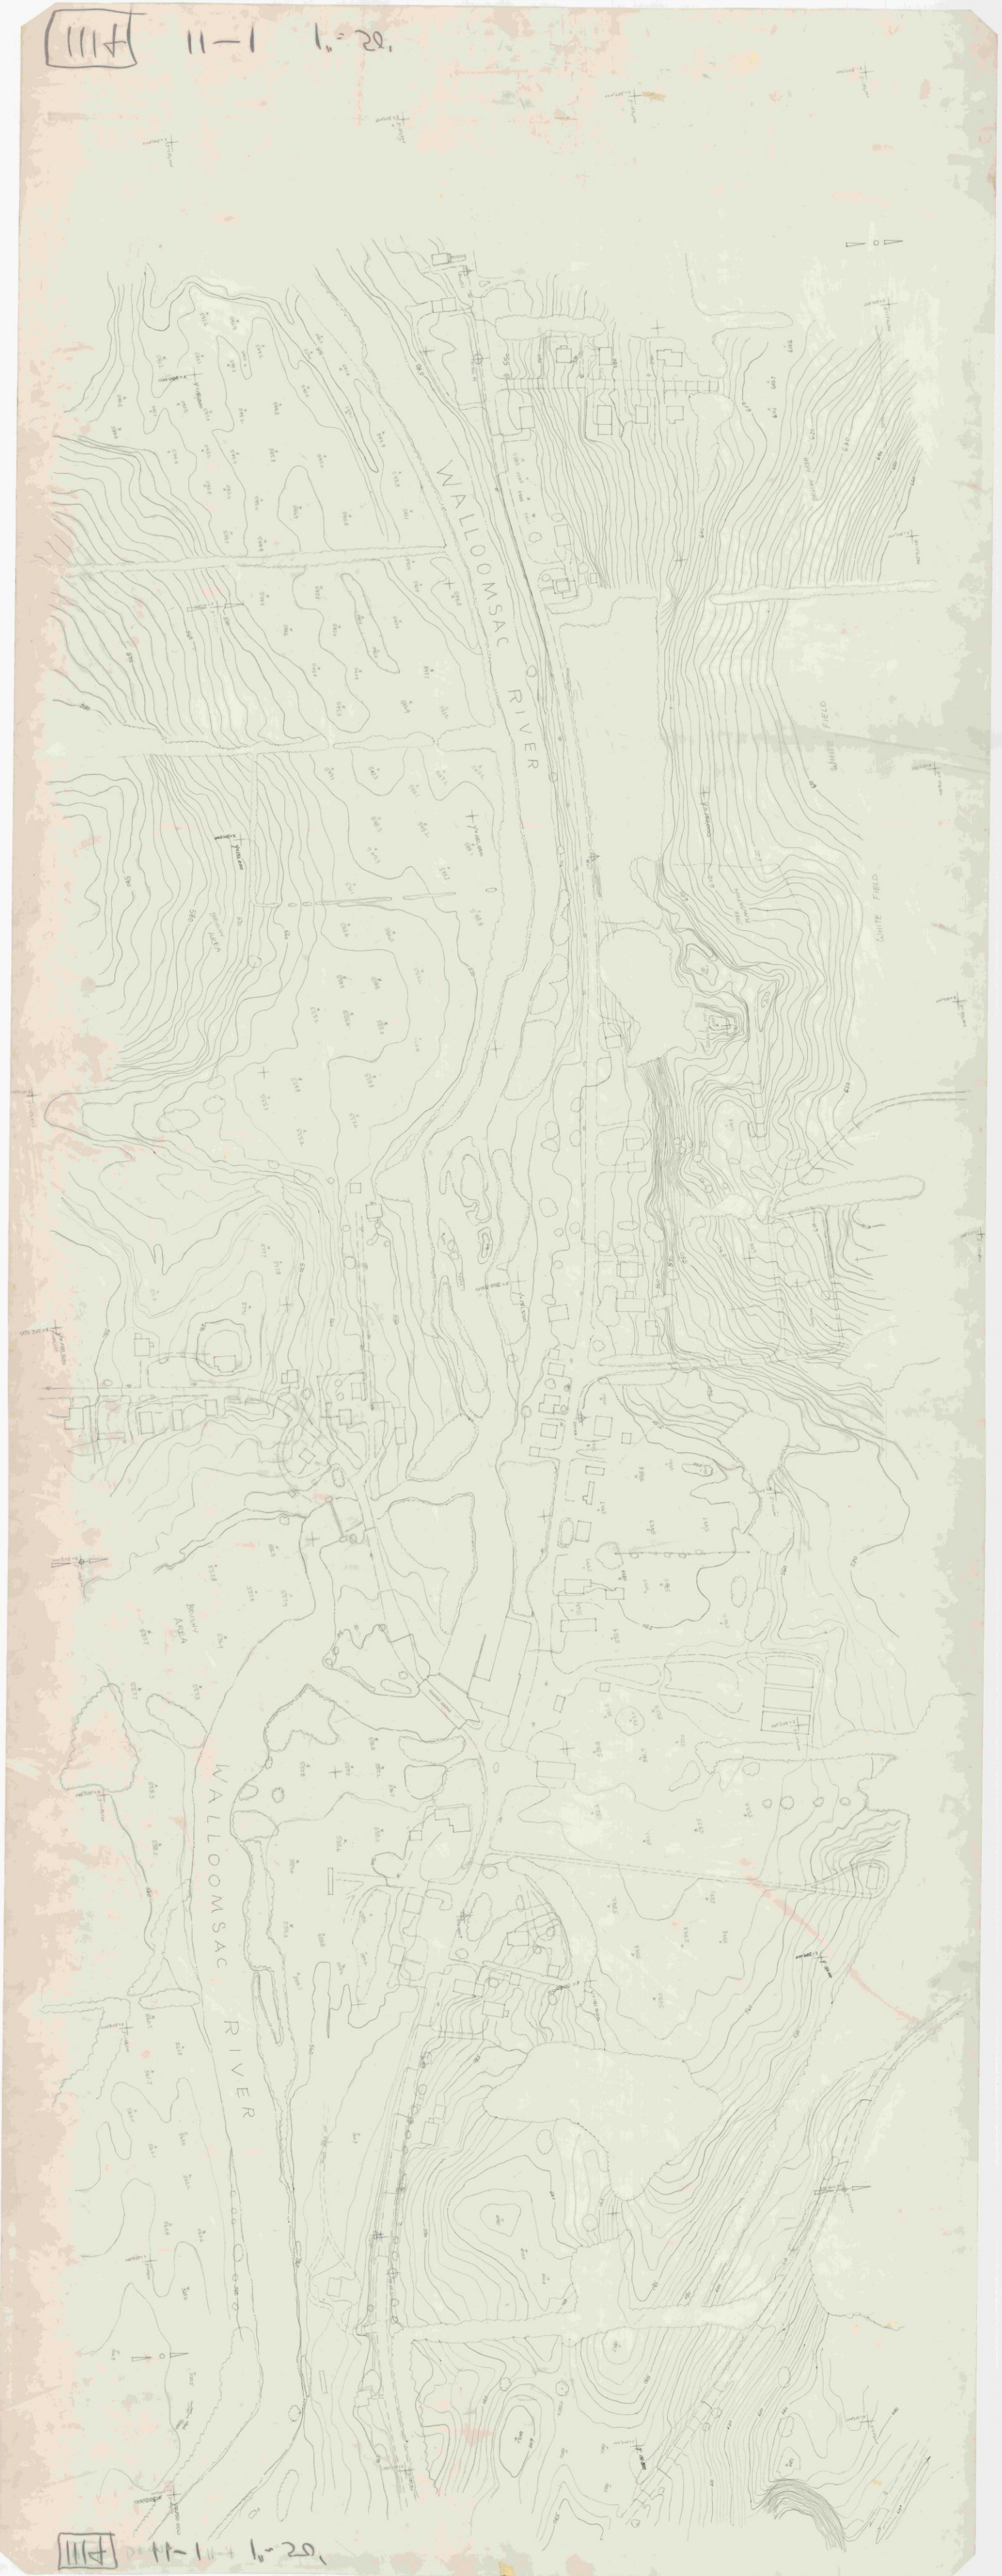

1111 11-1 1"=20'

111H 3-3 1"=20'

111H 3-3 Bennington 1"=50'

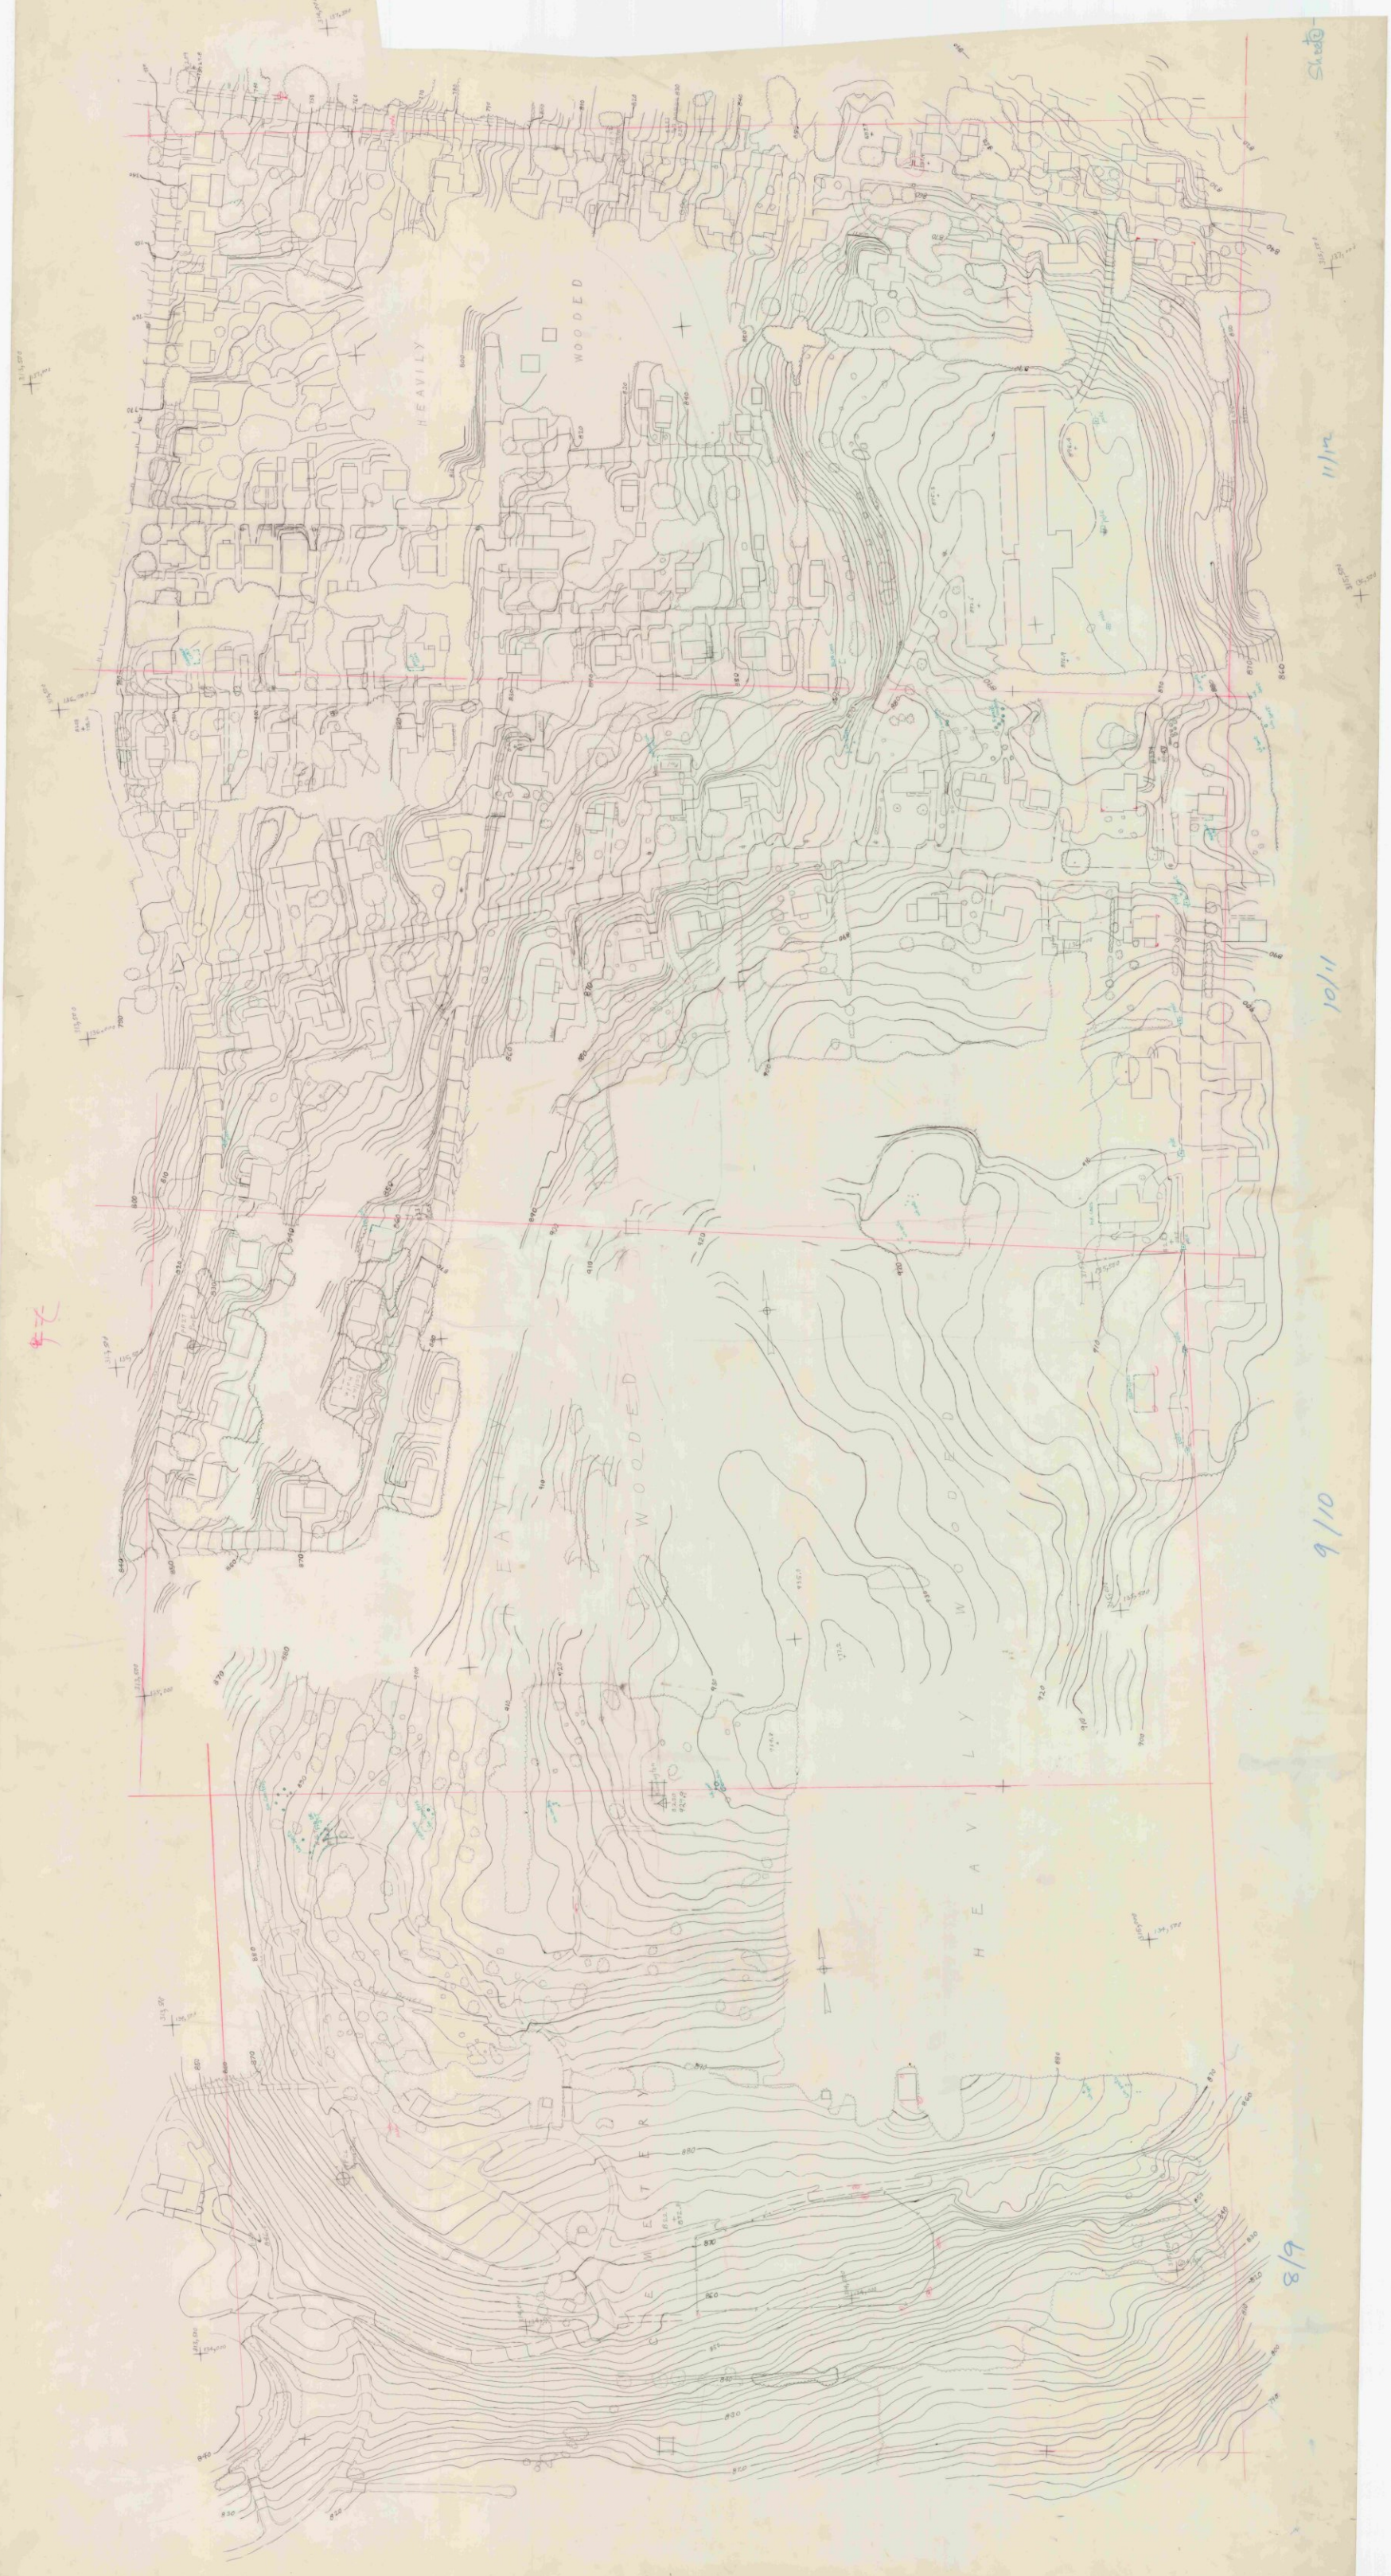

BENNINGTON Mtn stripe sheet 1 scale 1"=20'.

1114 1-1 1"=50'

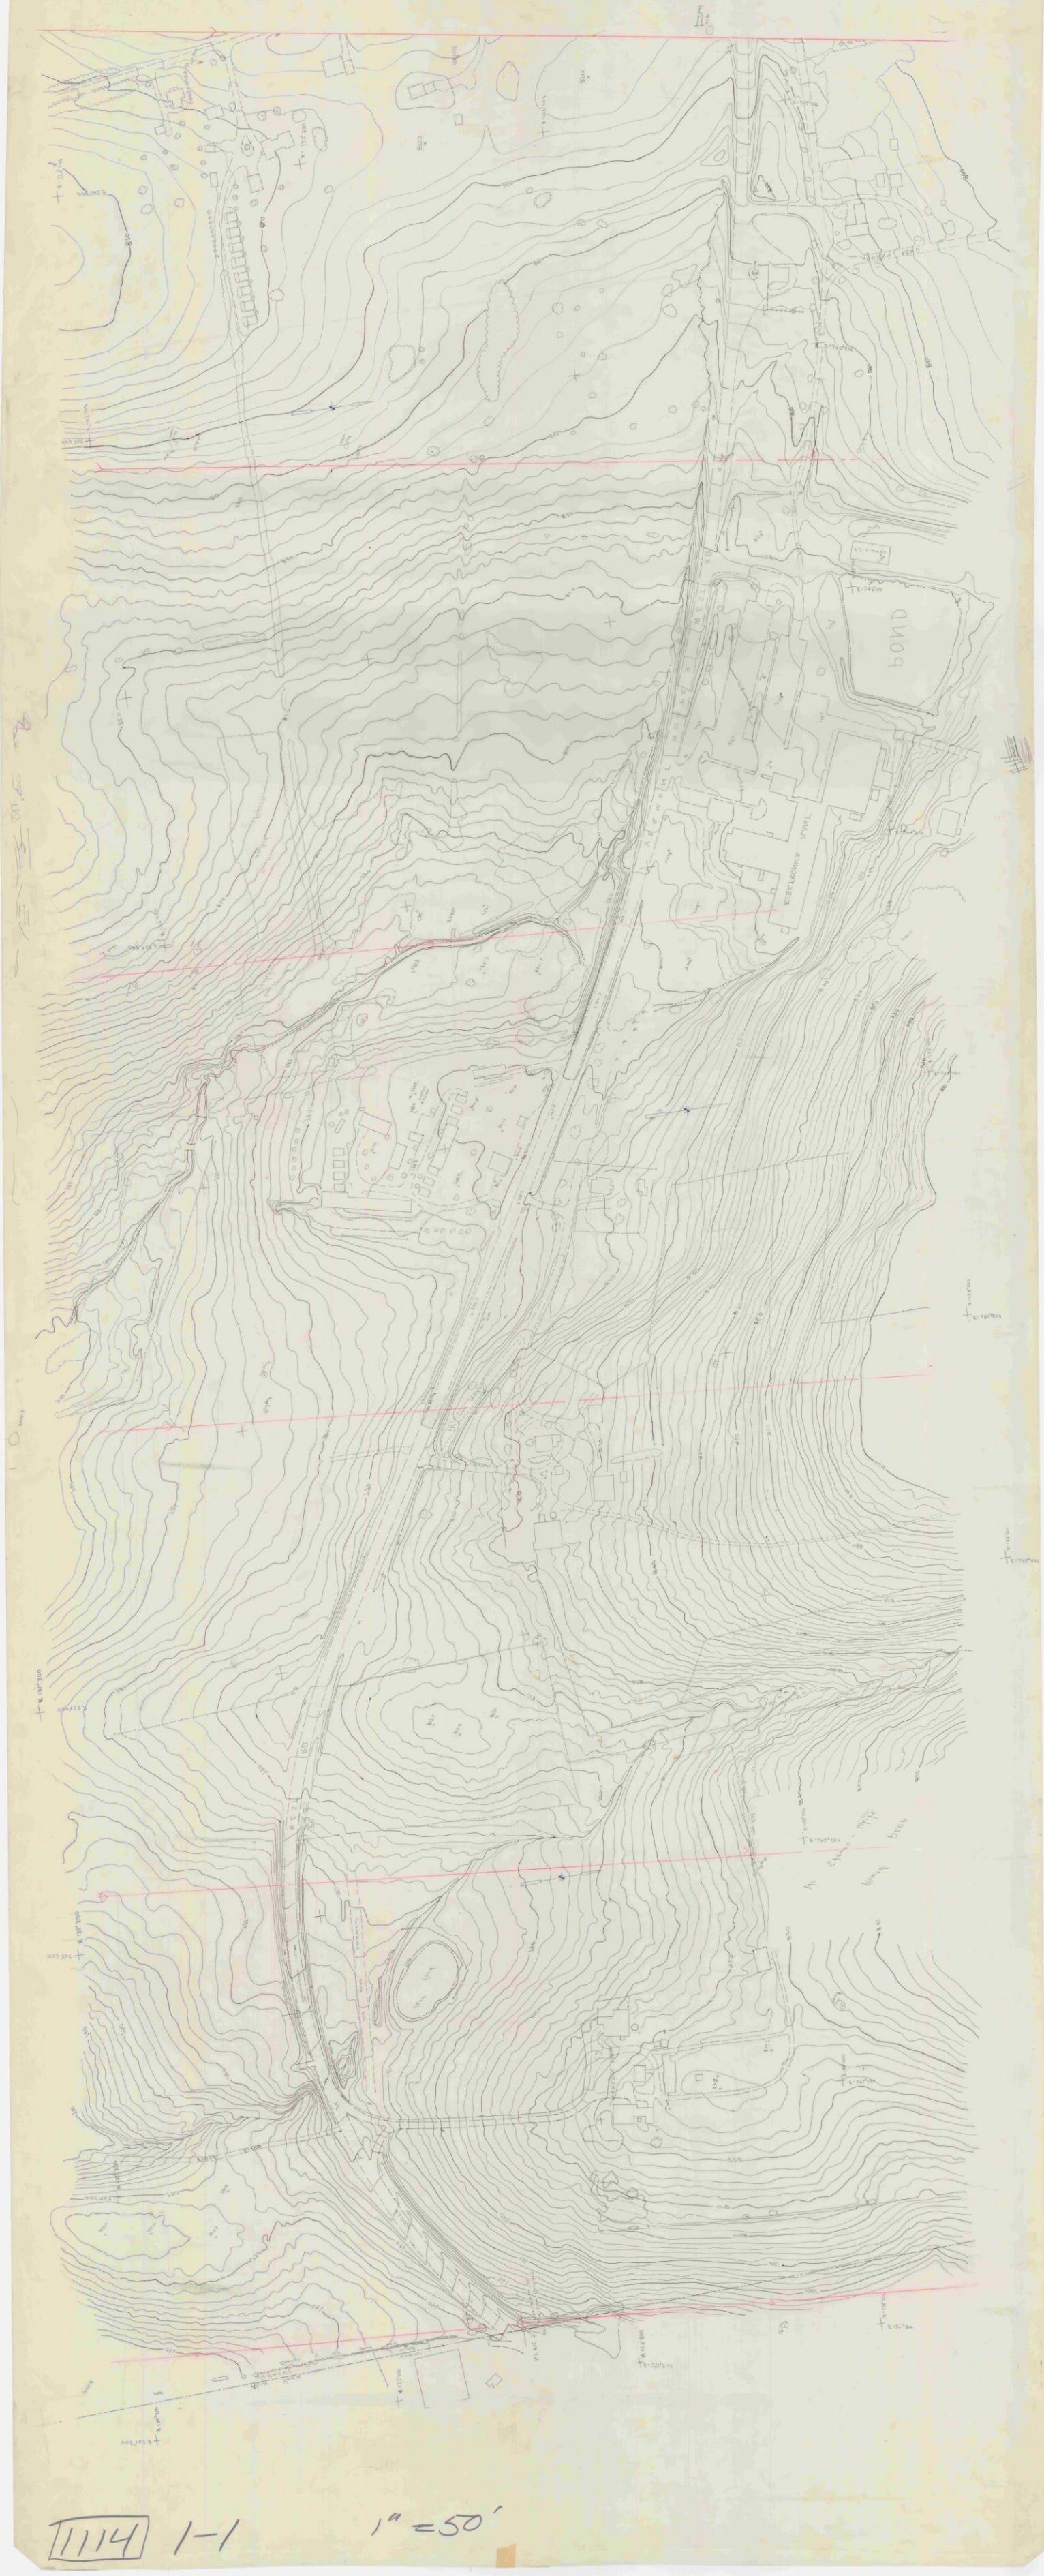

1114 1-1 1"=50'

Bennington IIIA 1"=20'. Strip 2 Sheet 1

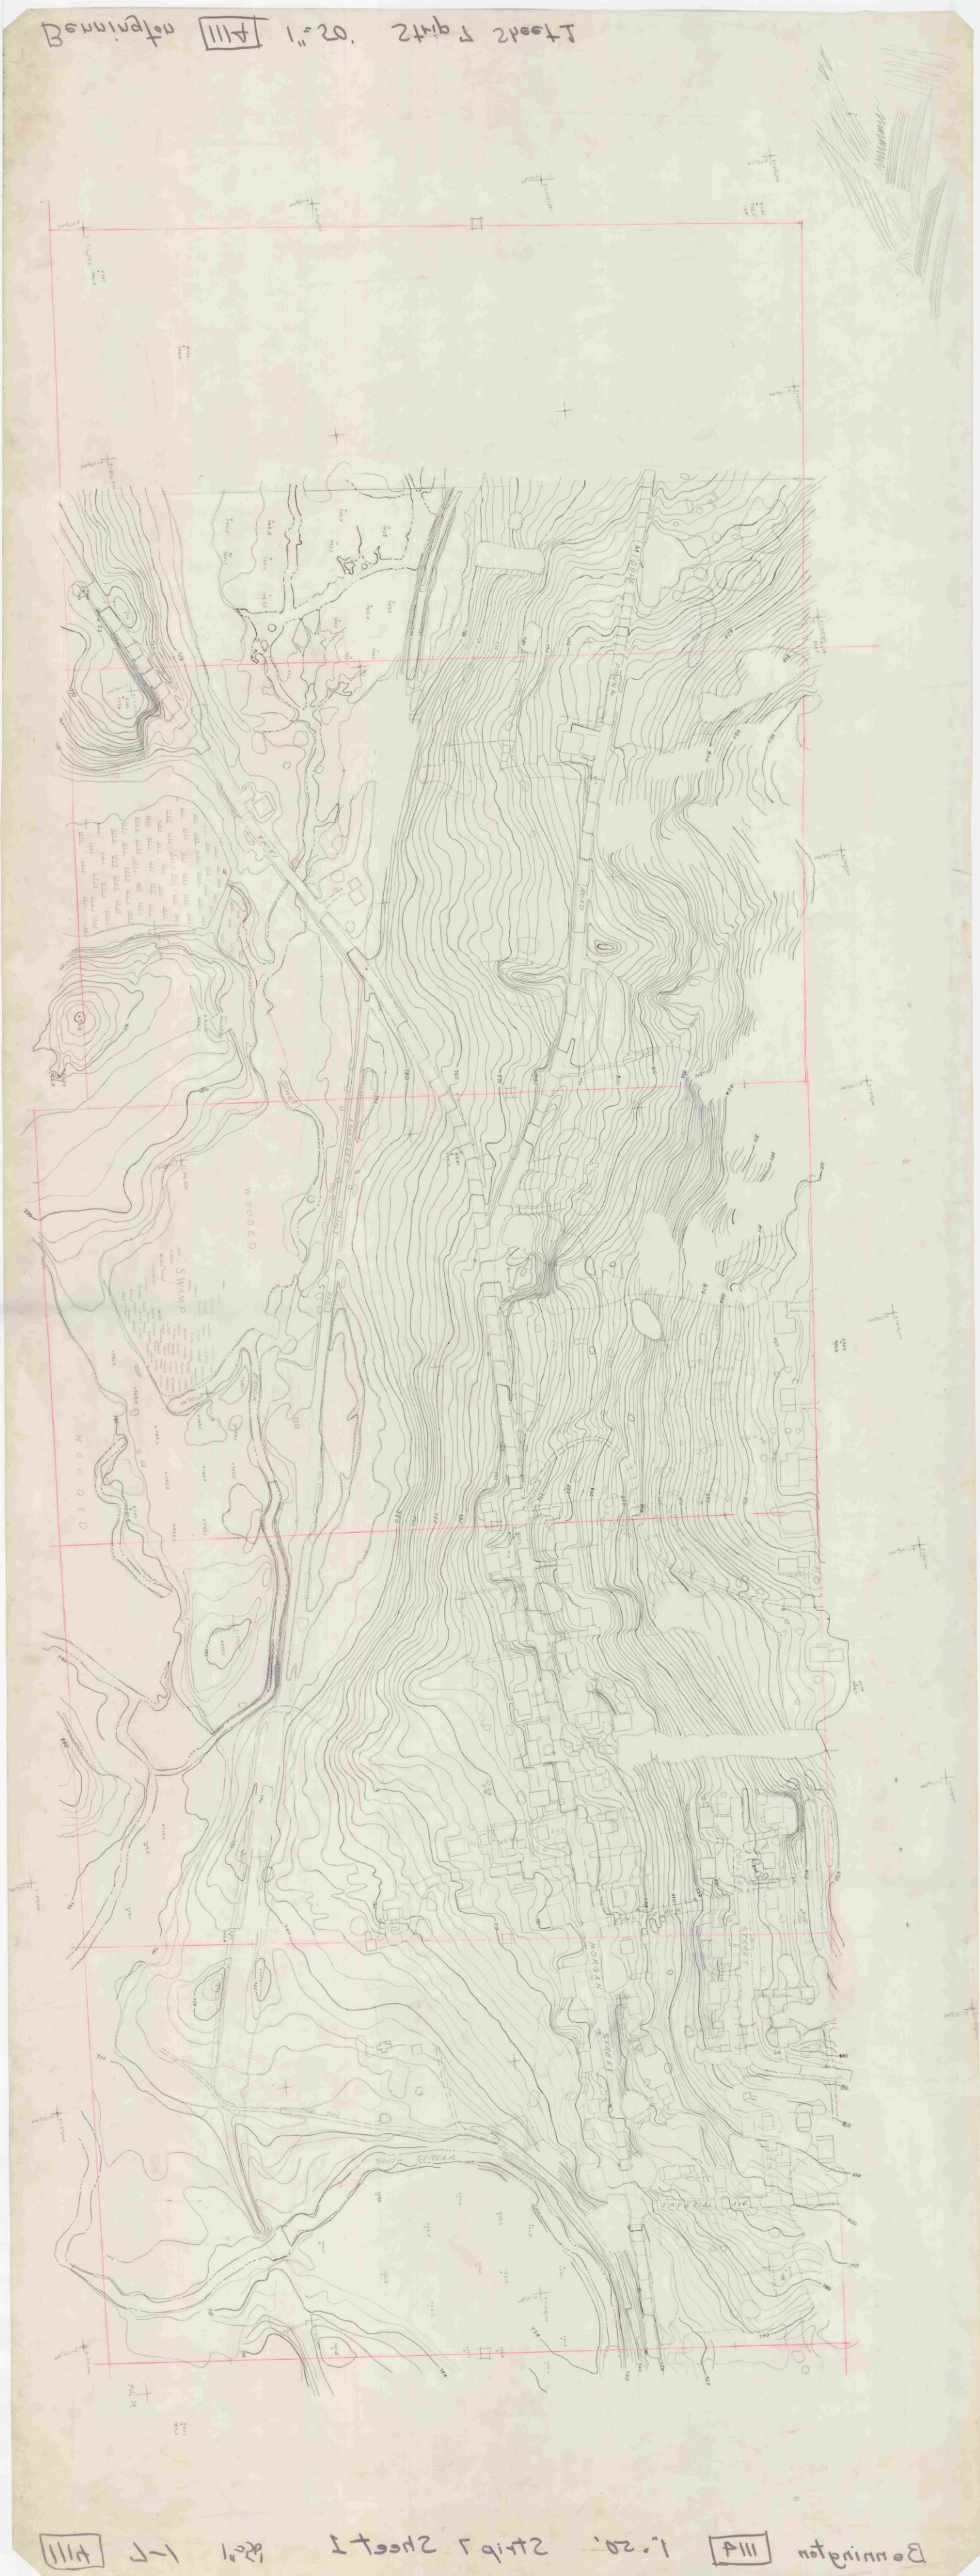

Bennington IIIA 1"=20'. Strip 2 Sheet 1

1114 2-1 1"=50'

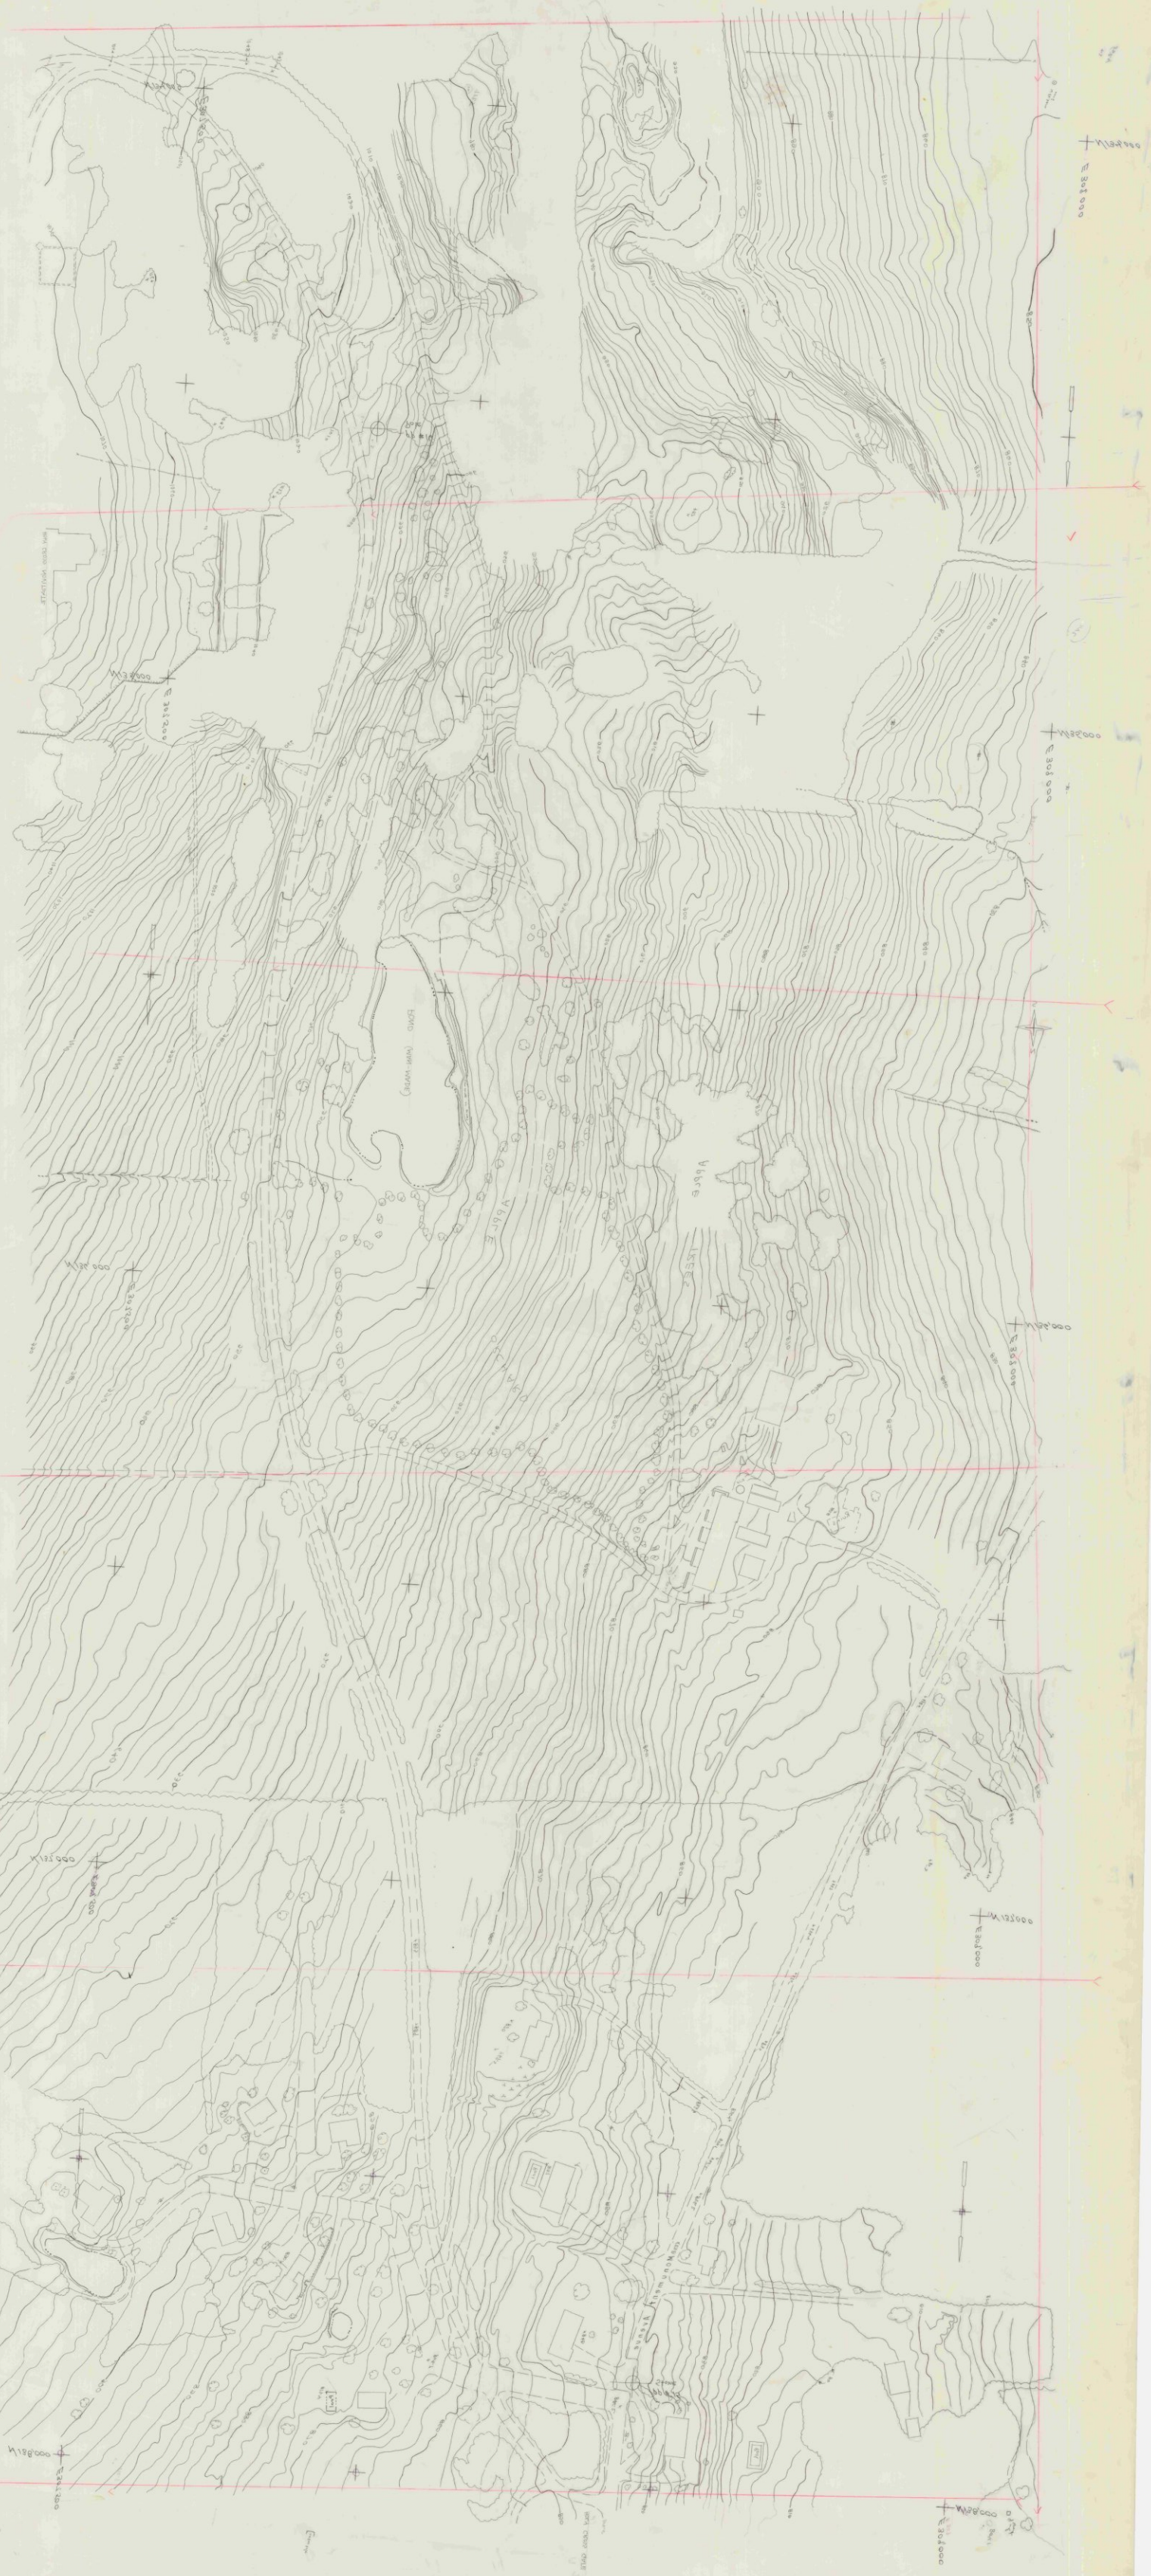

1114 2-1 1"=50'

1114 - 1-2

1"=50'

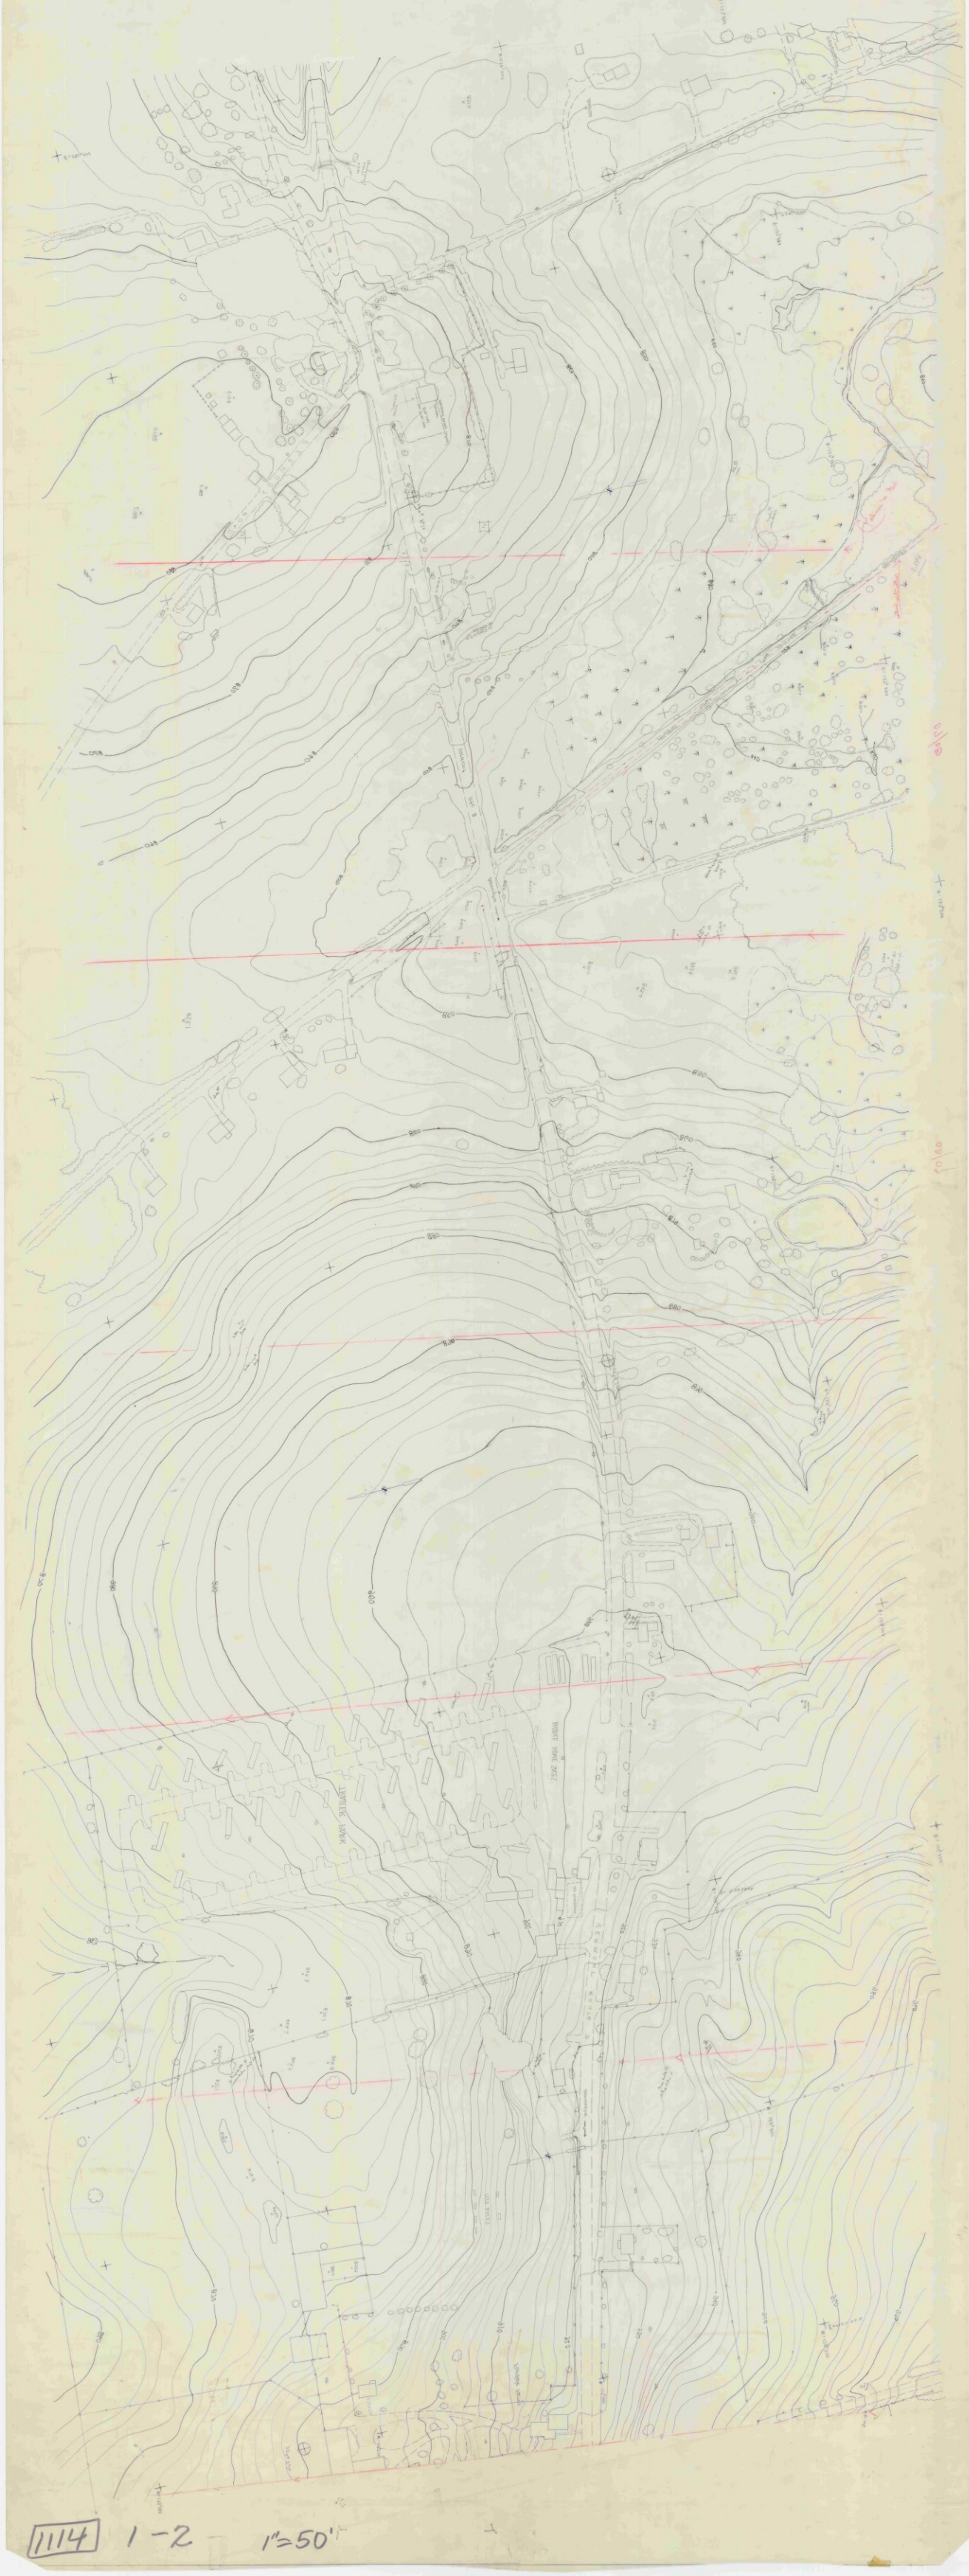

1114 1-2 1"=50'

111N 3-1 1"=20'

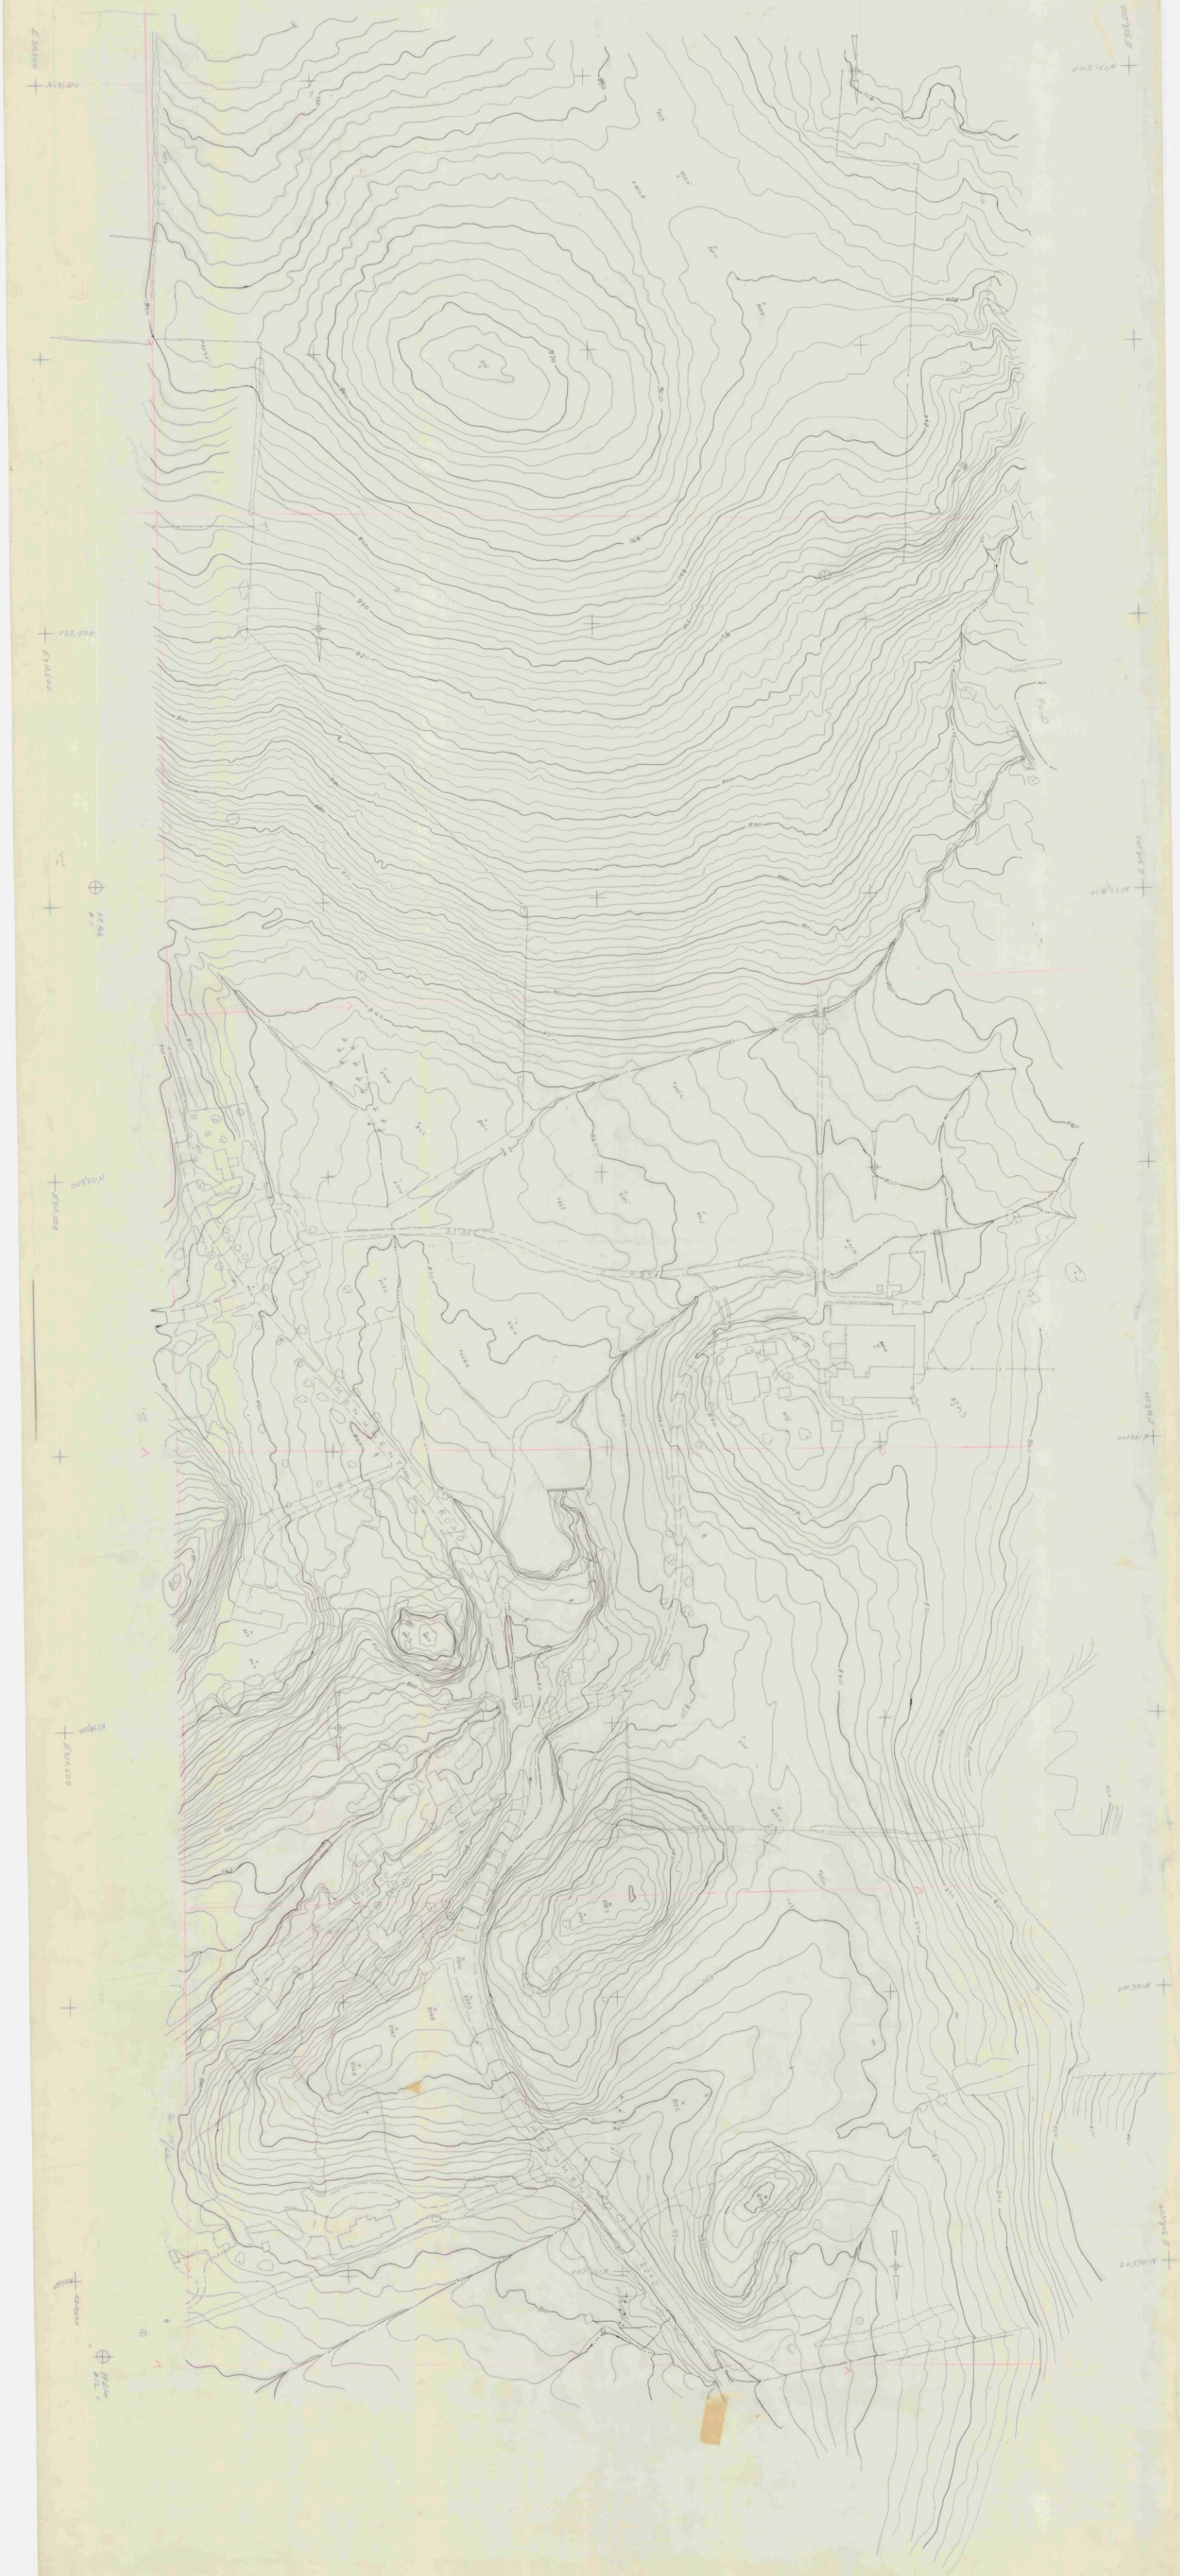

111N 3-1 1"=20'

HARMON
ROAD
TREE
NURSERY
BENNINGTON
ROAD
SHOPPING
CENTER
PARKING
HENRY
DRIVE
HAYWOOD
DRIVE
WILMOTH

1114 8-1

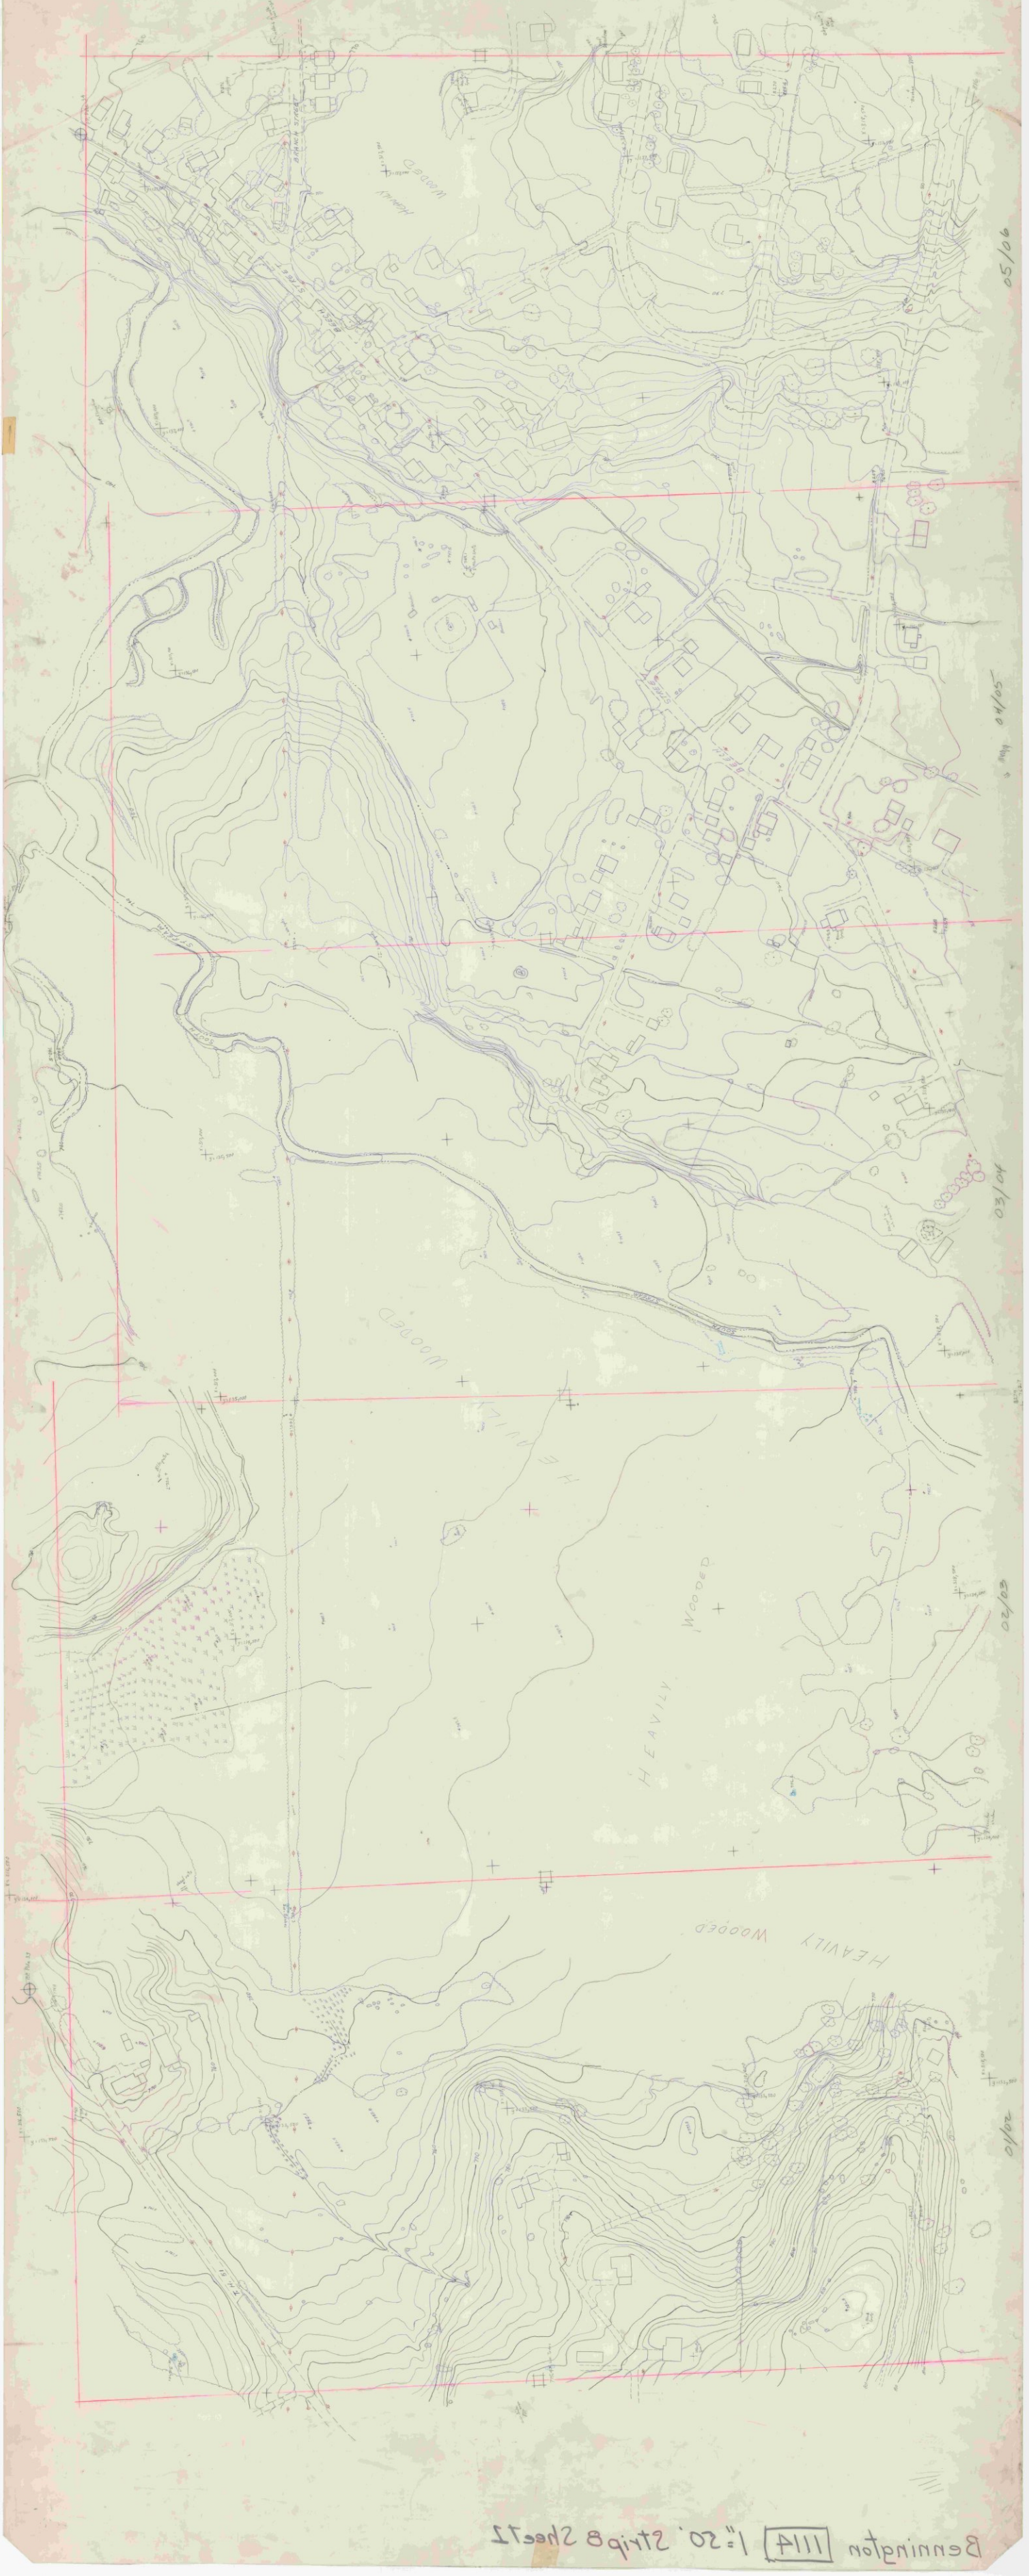

Bennington 1114 1"=50' Strip B Sheet 2

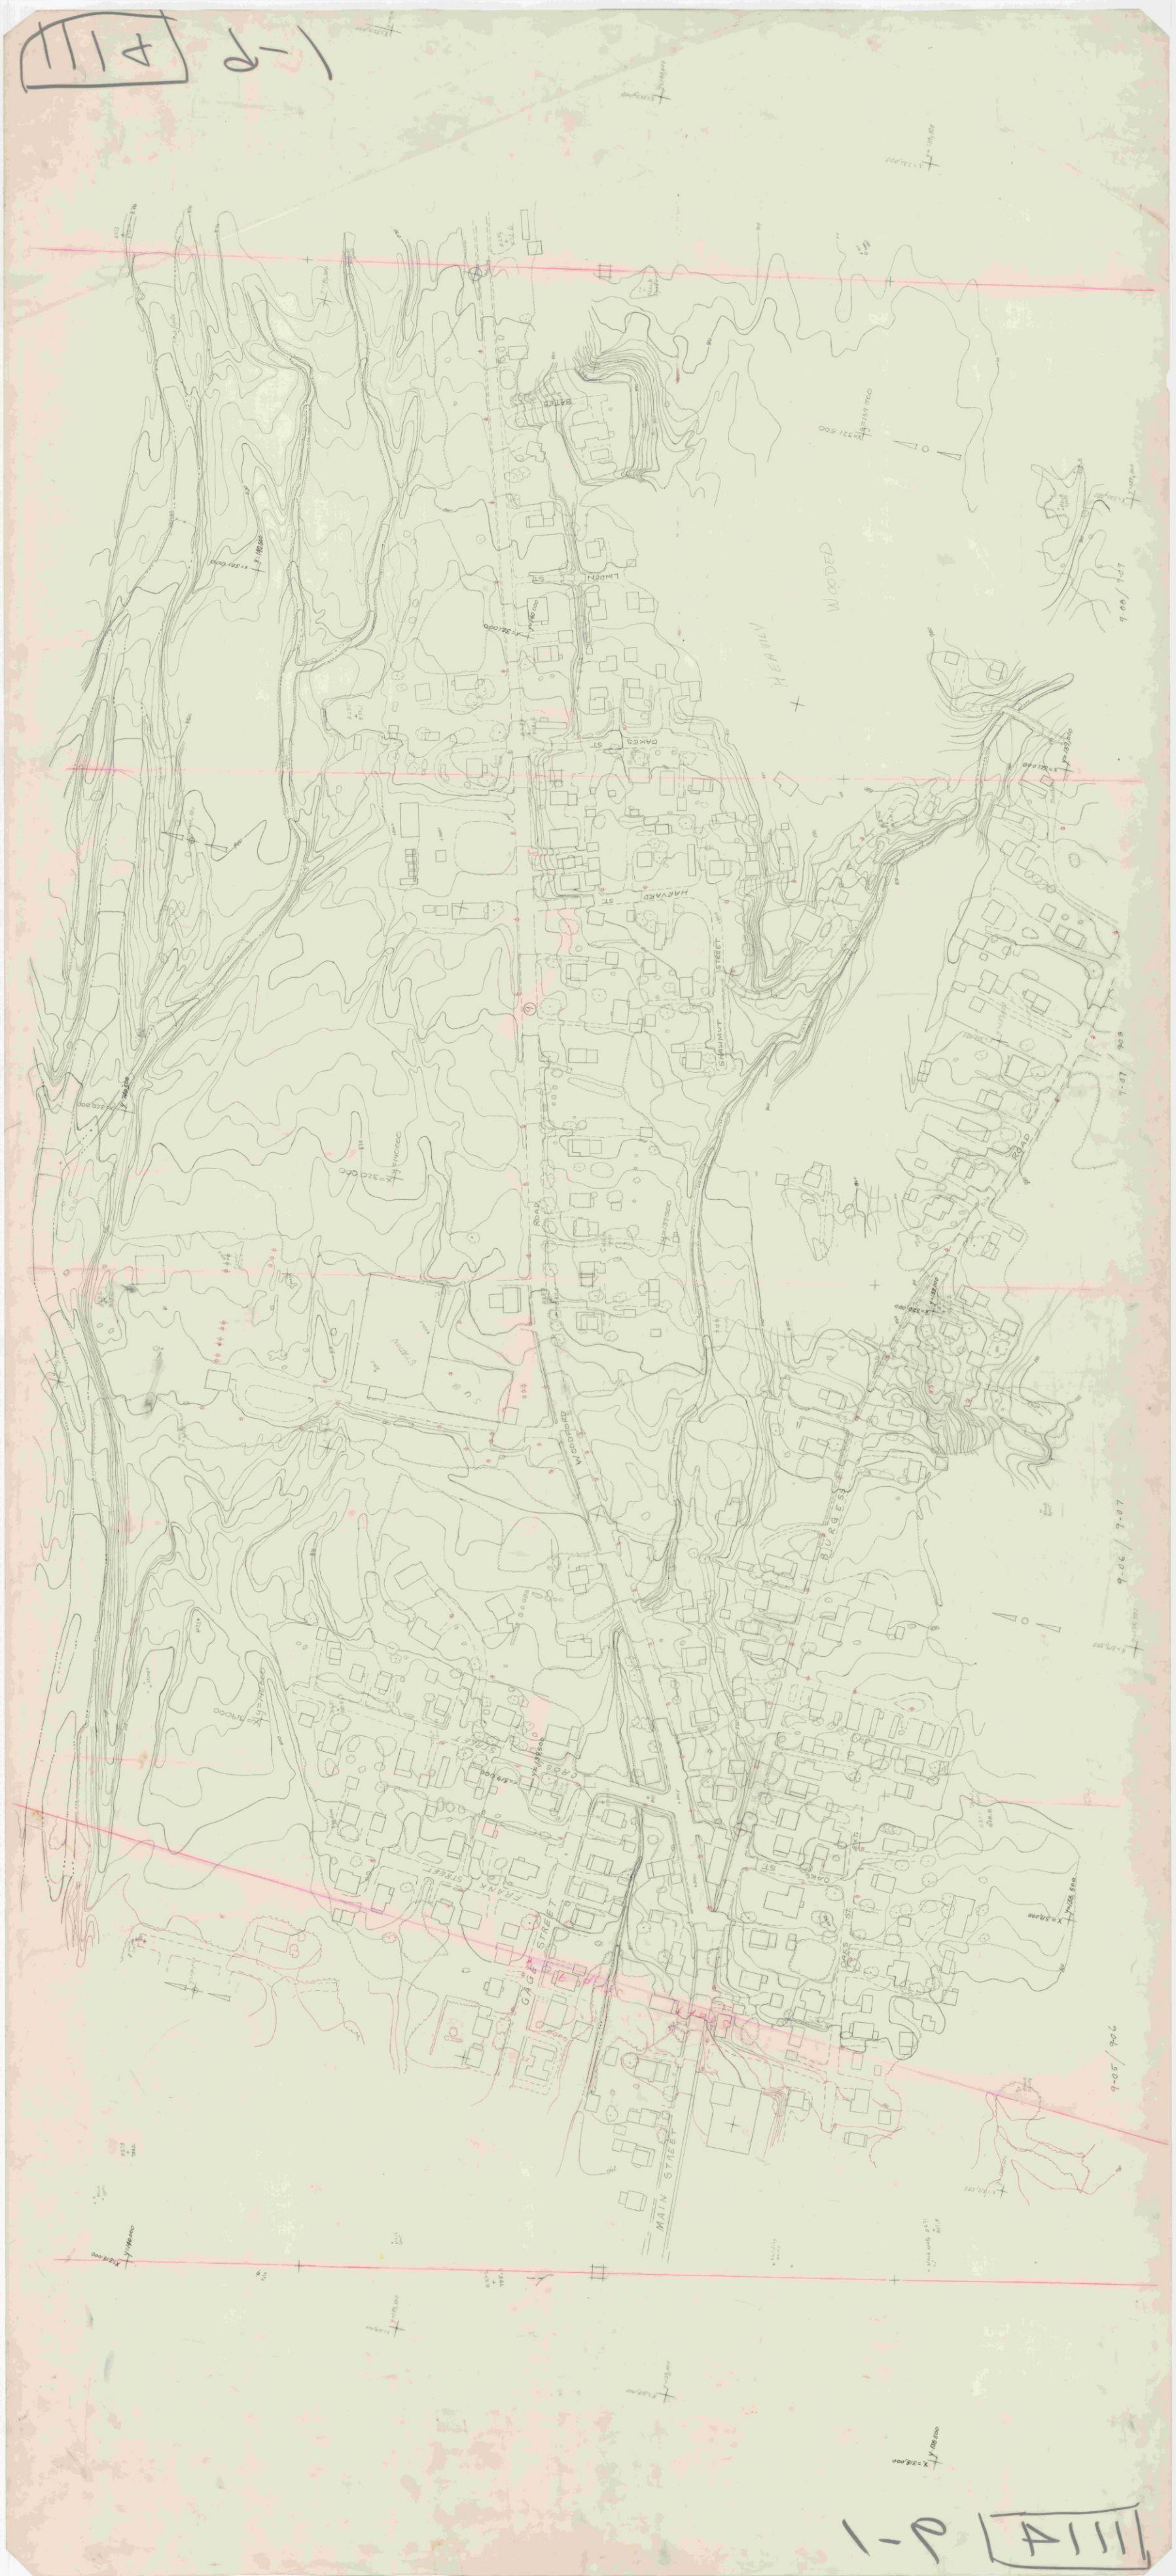
LINDEN ST
OAKES ST
HARVARD ST
STRAWNUT STREET
WOODED HEAVILY
ROAD
WOODPARD
BURGESS
9-07
9-06
9-05
GAG STREET
MAIN STREET
FRANK STREET
CROSS STREET
OAKES ST

1111 11-1 1"=20'

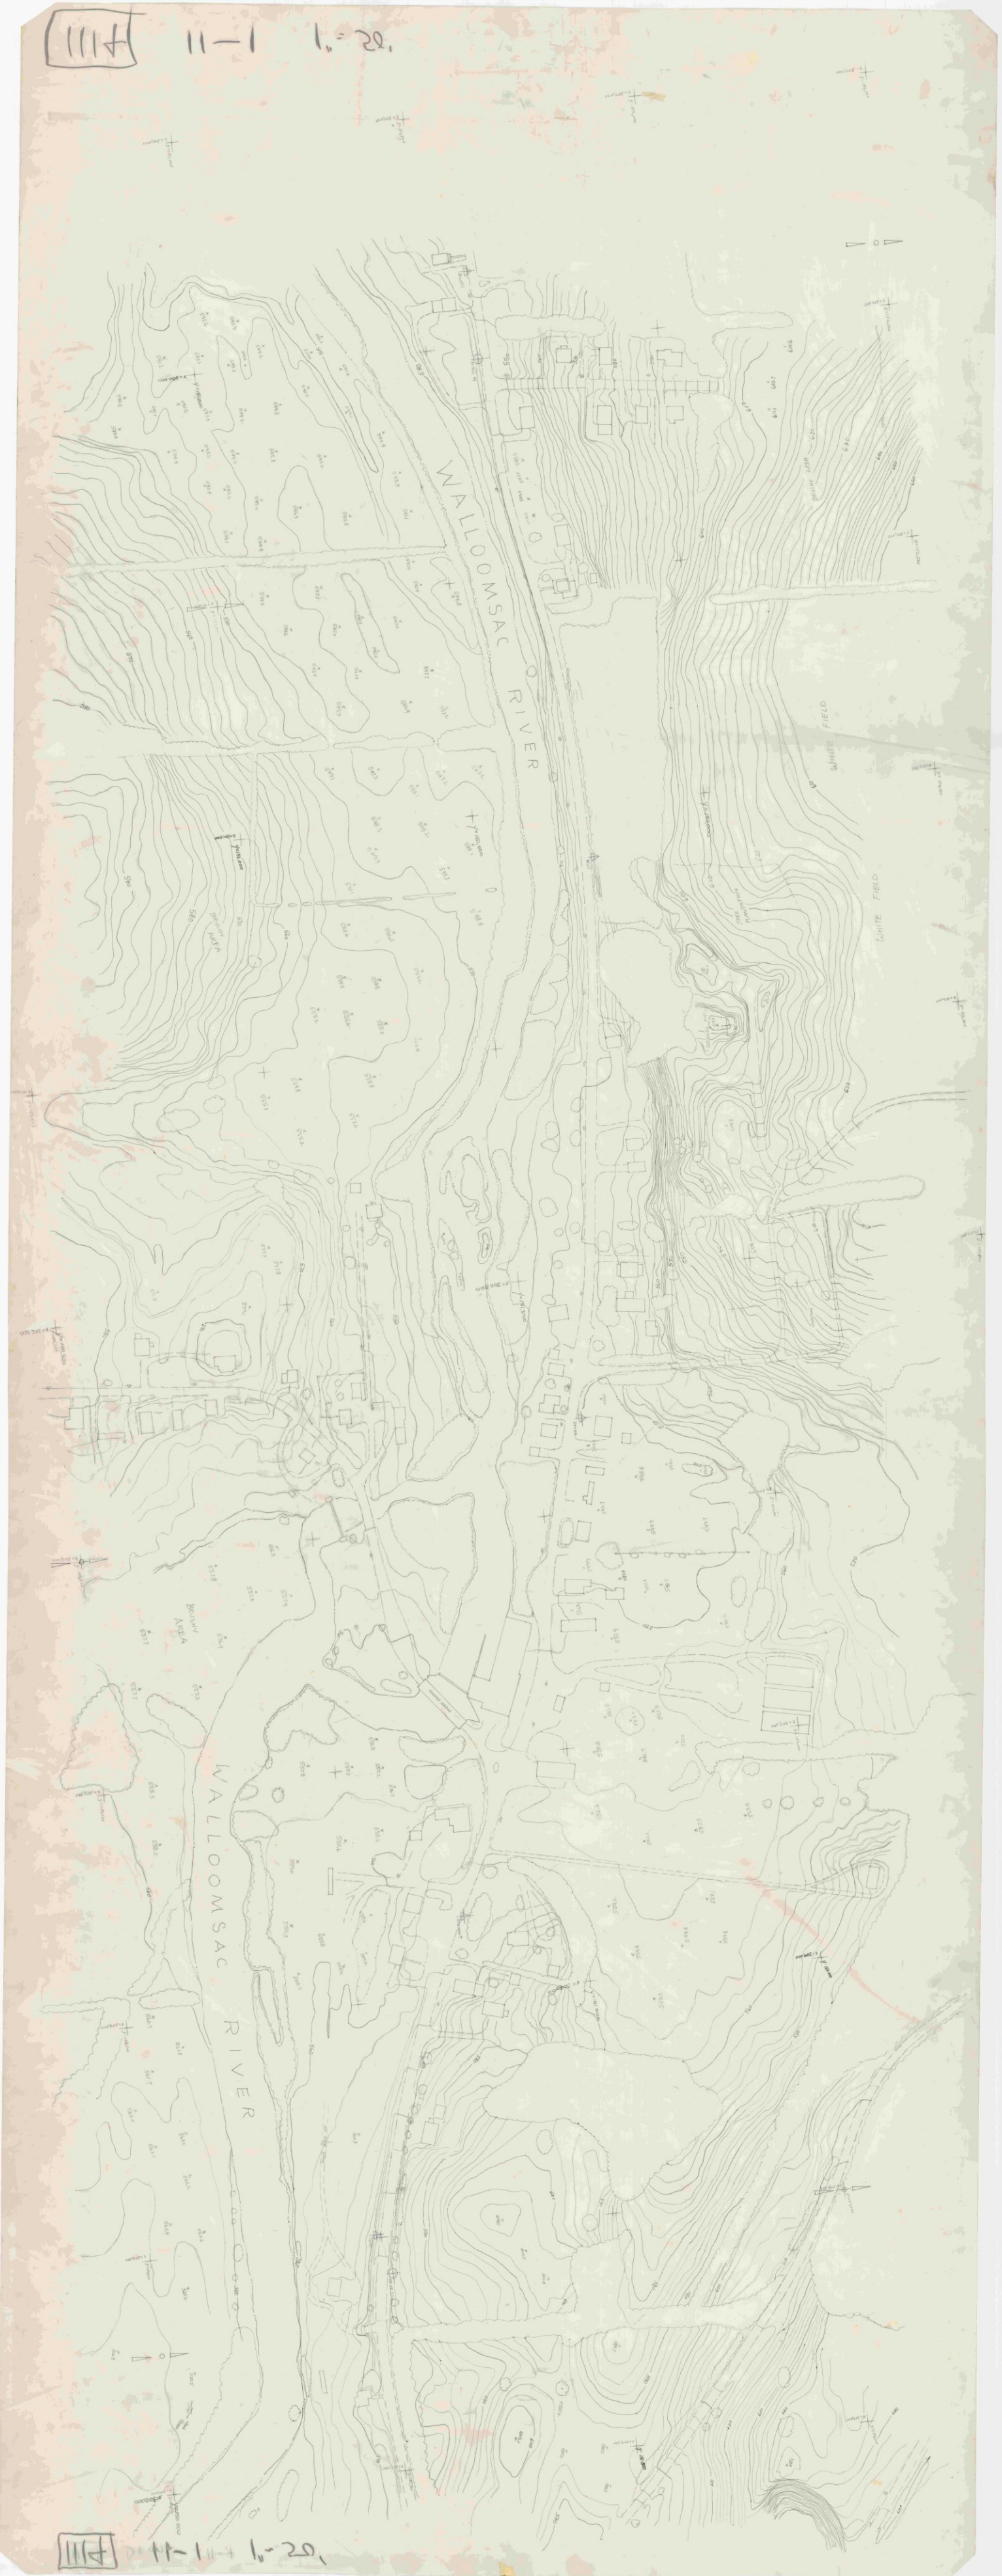

1111 11-1 1"=20'

111H 3-3 1"=20'

111H 3-3 Bennington 1"=50'

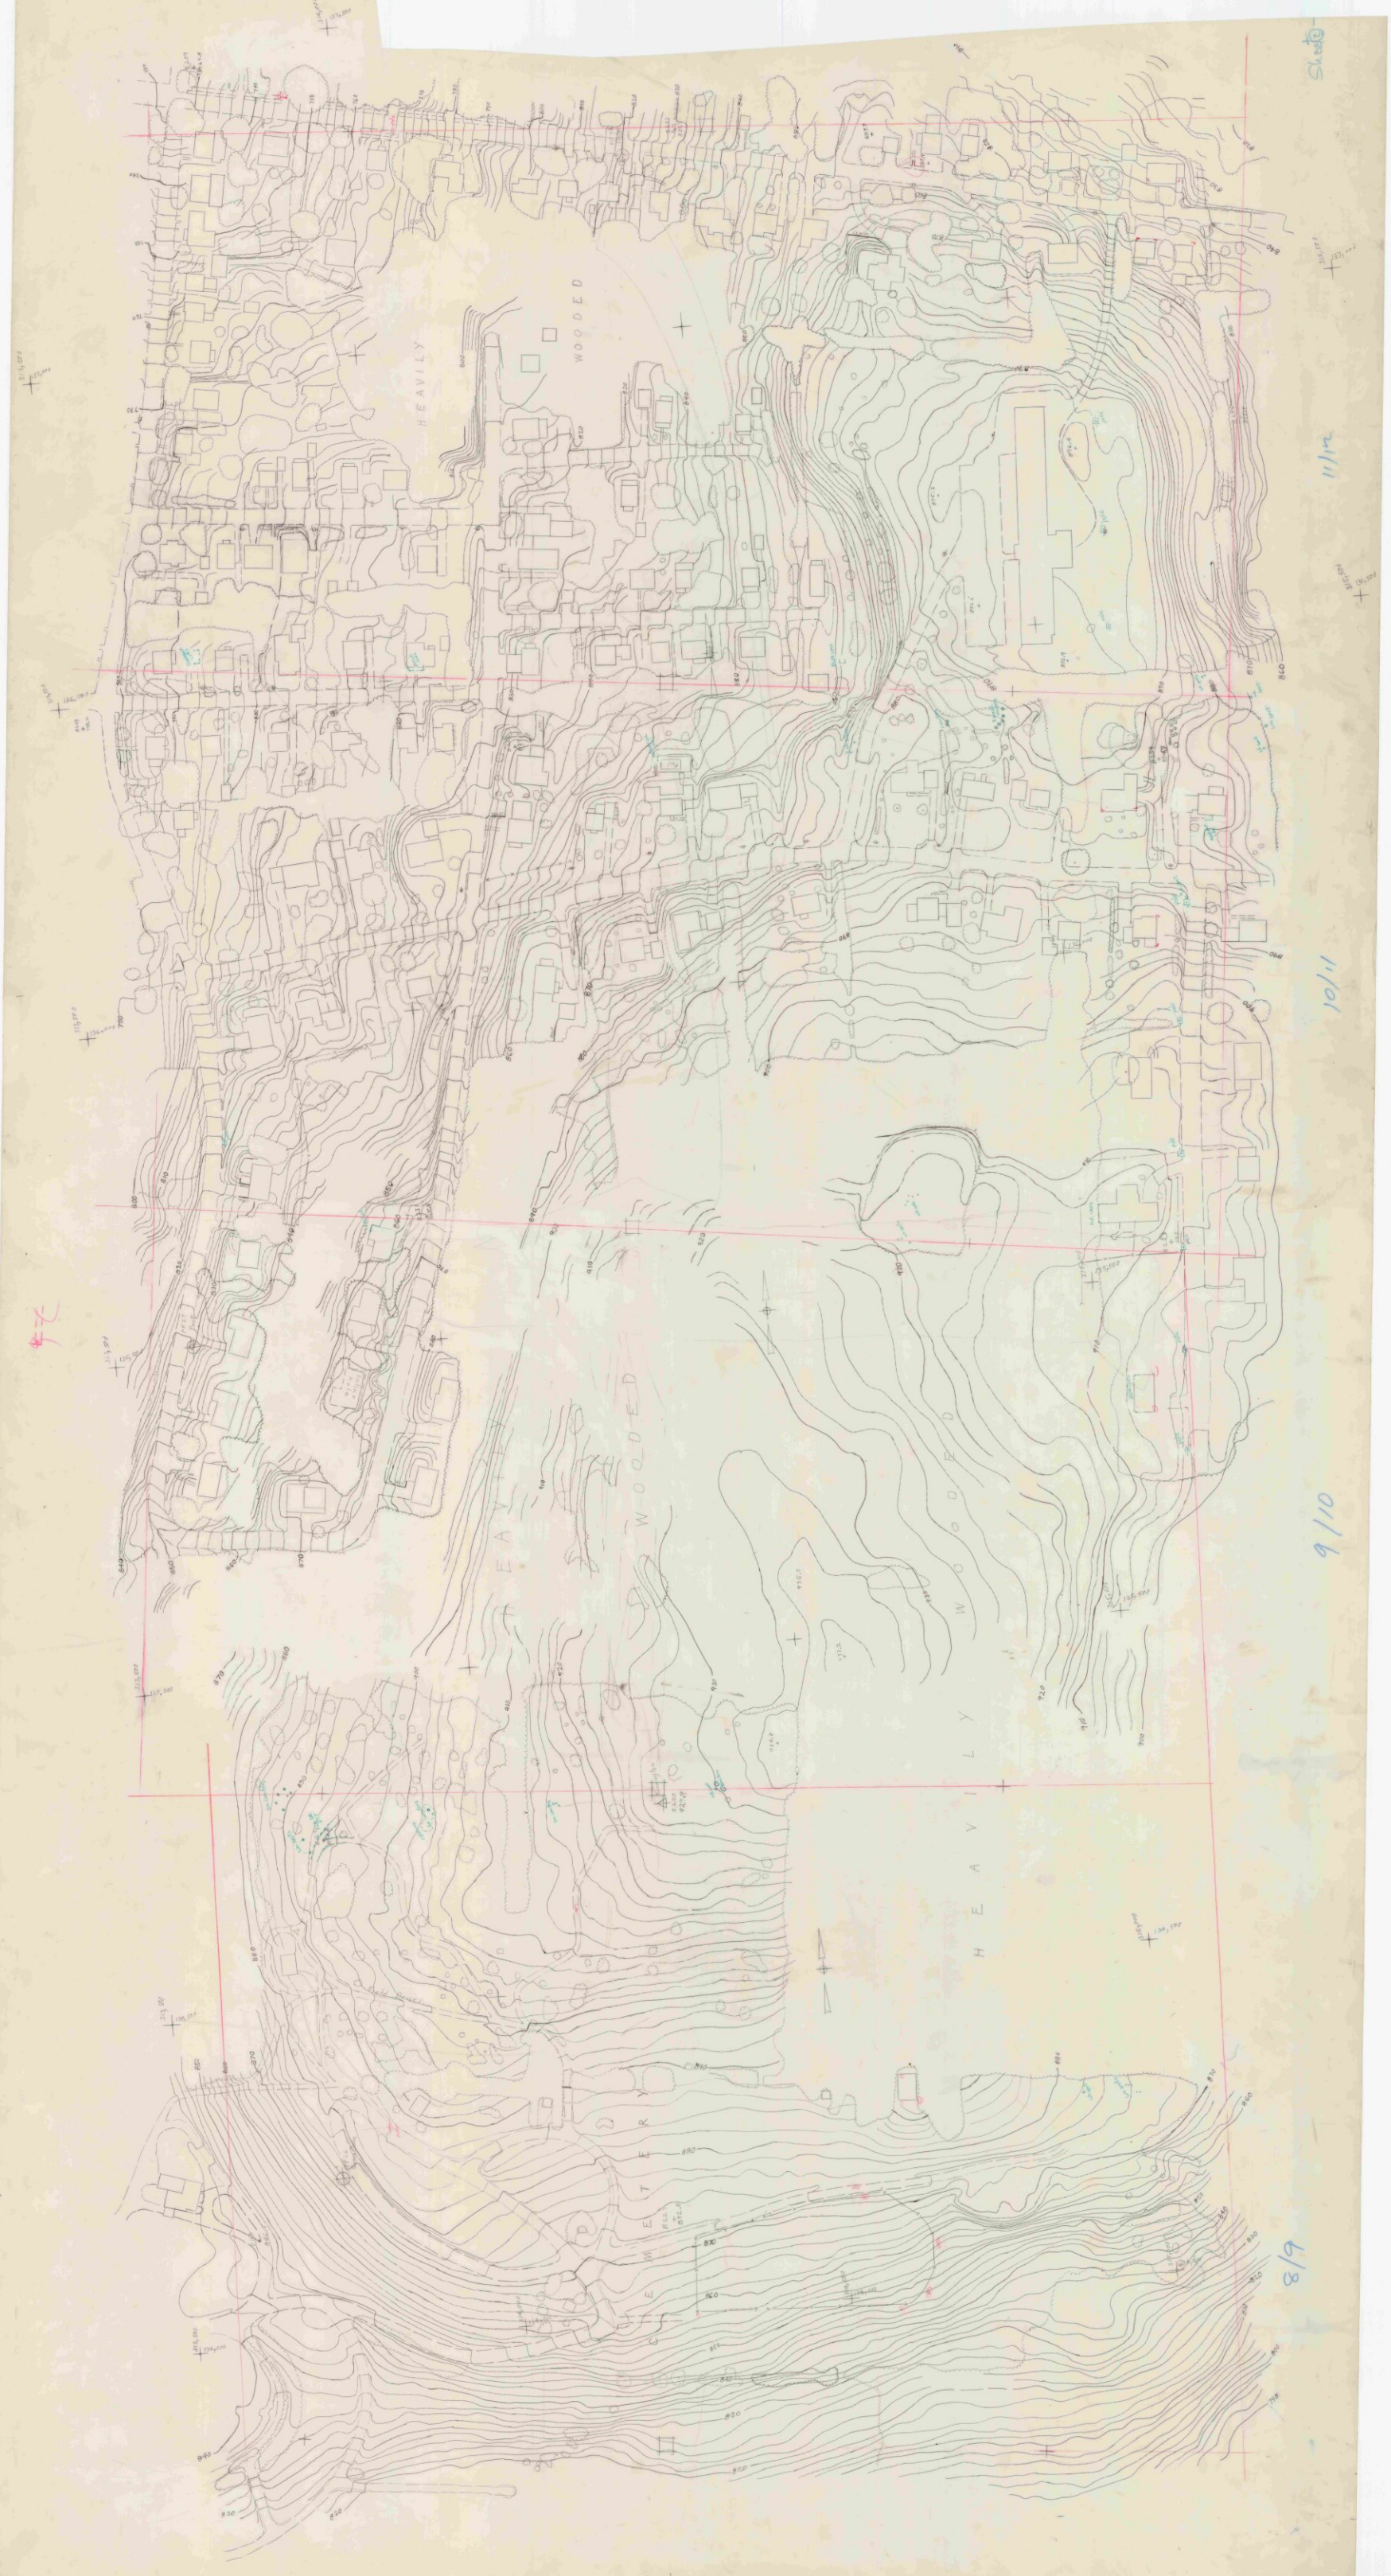

BENNINGTON Mtn stripe sheet 1 scale 1"=20'.

1114 1-1 1"=50'

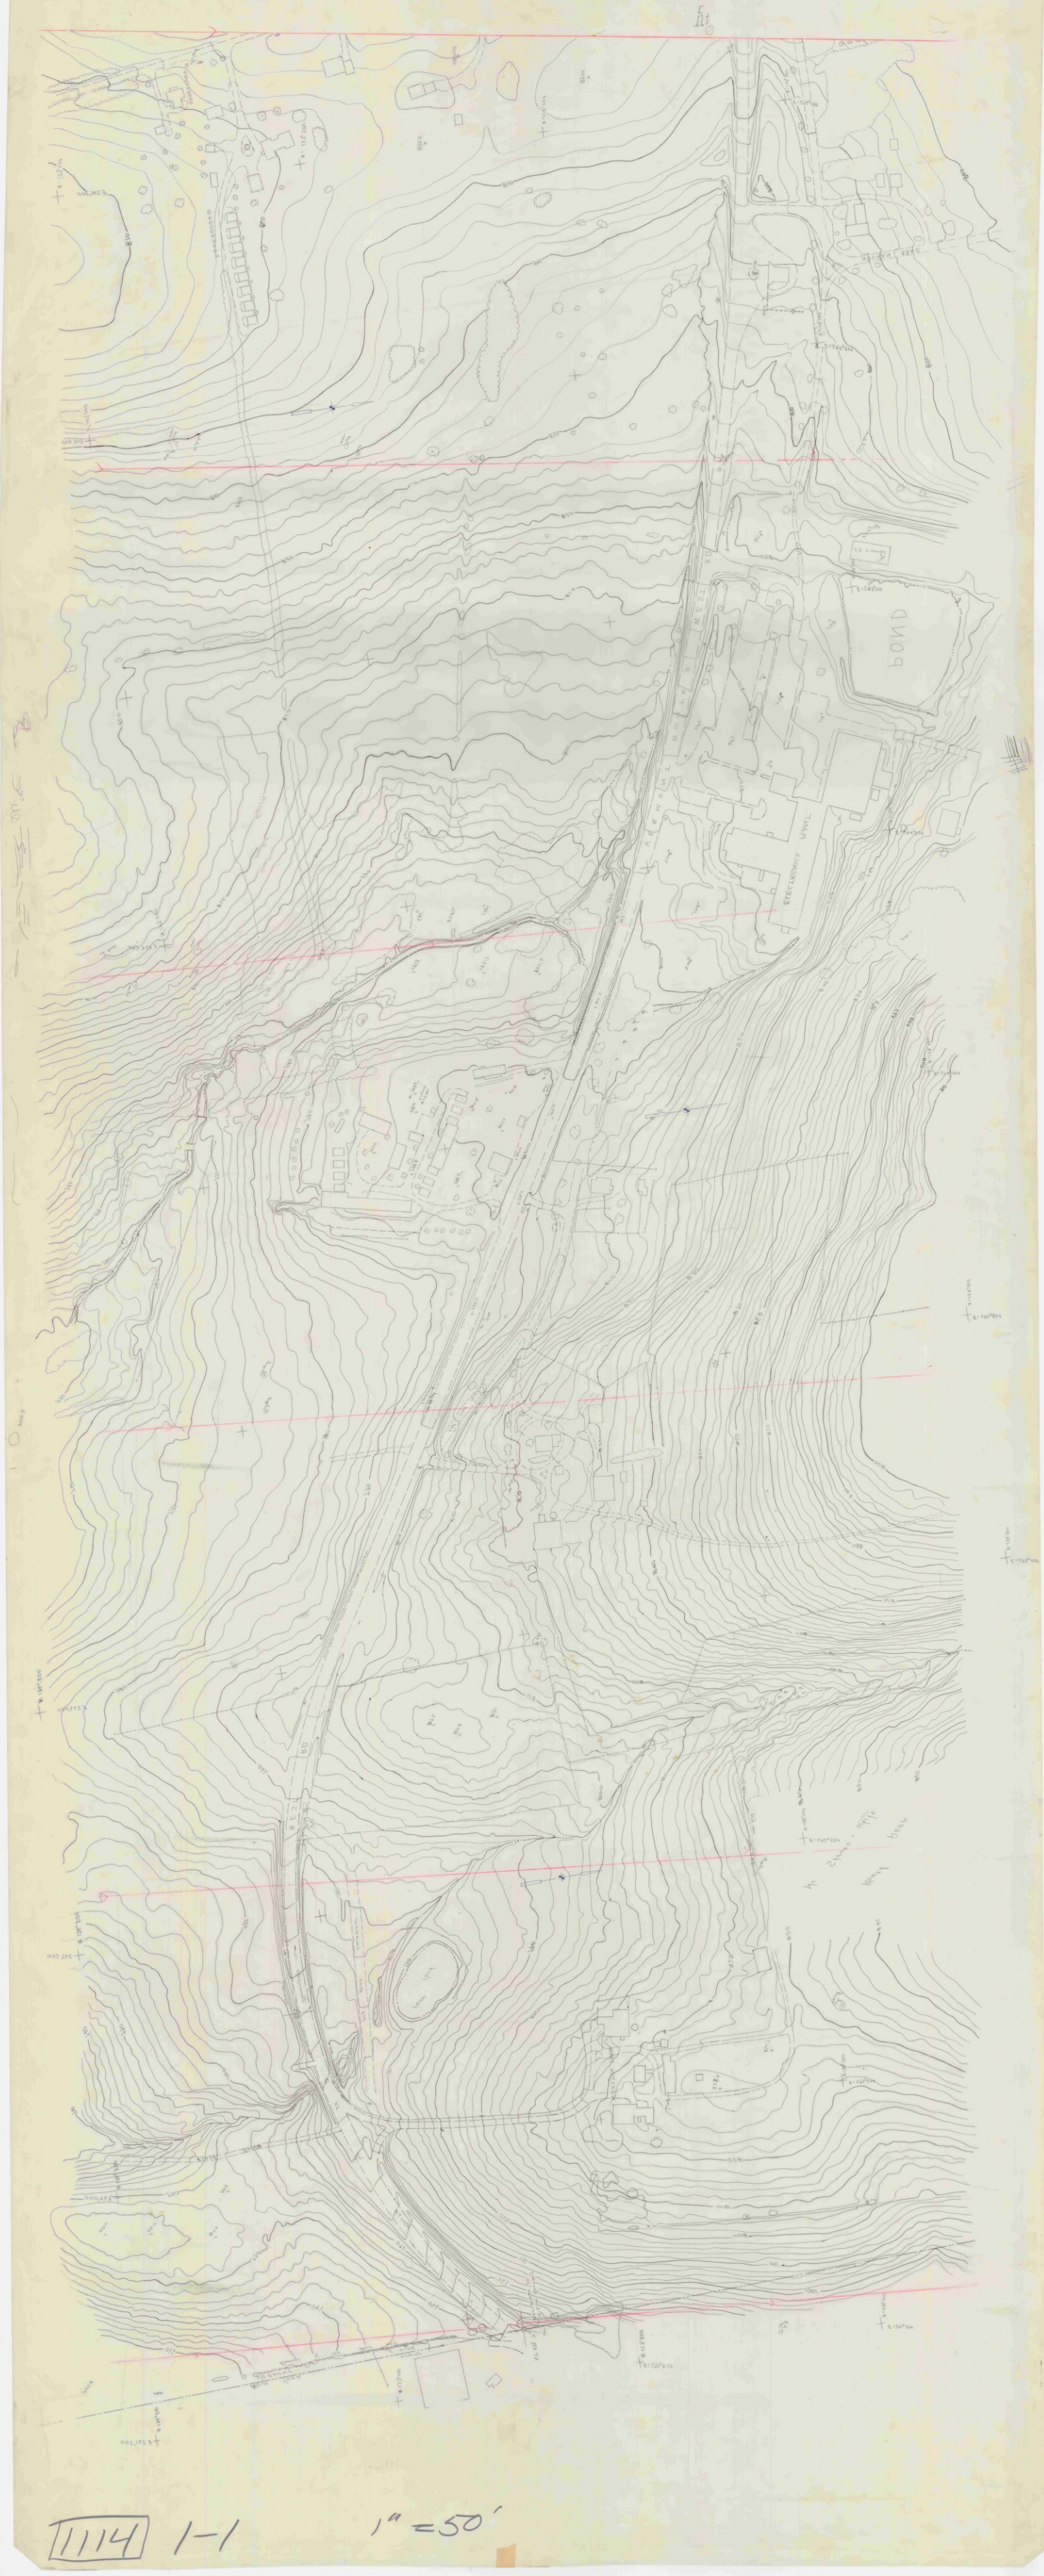

1114 1-1 1"=50'

Bennington IIIA 1"=20'. Strip 2 Sheet 1

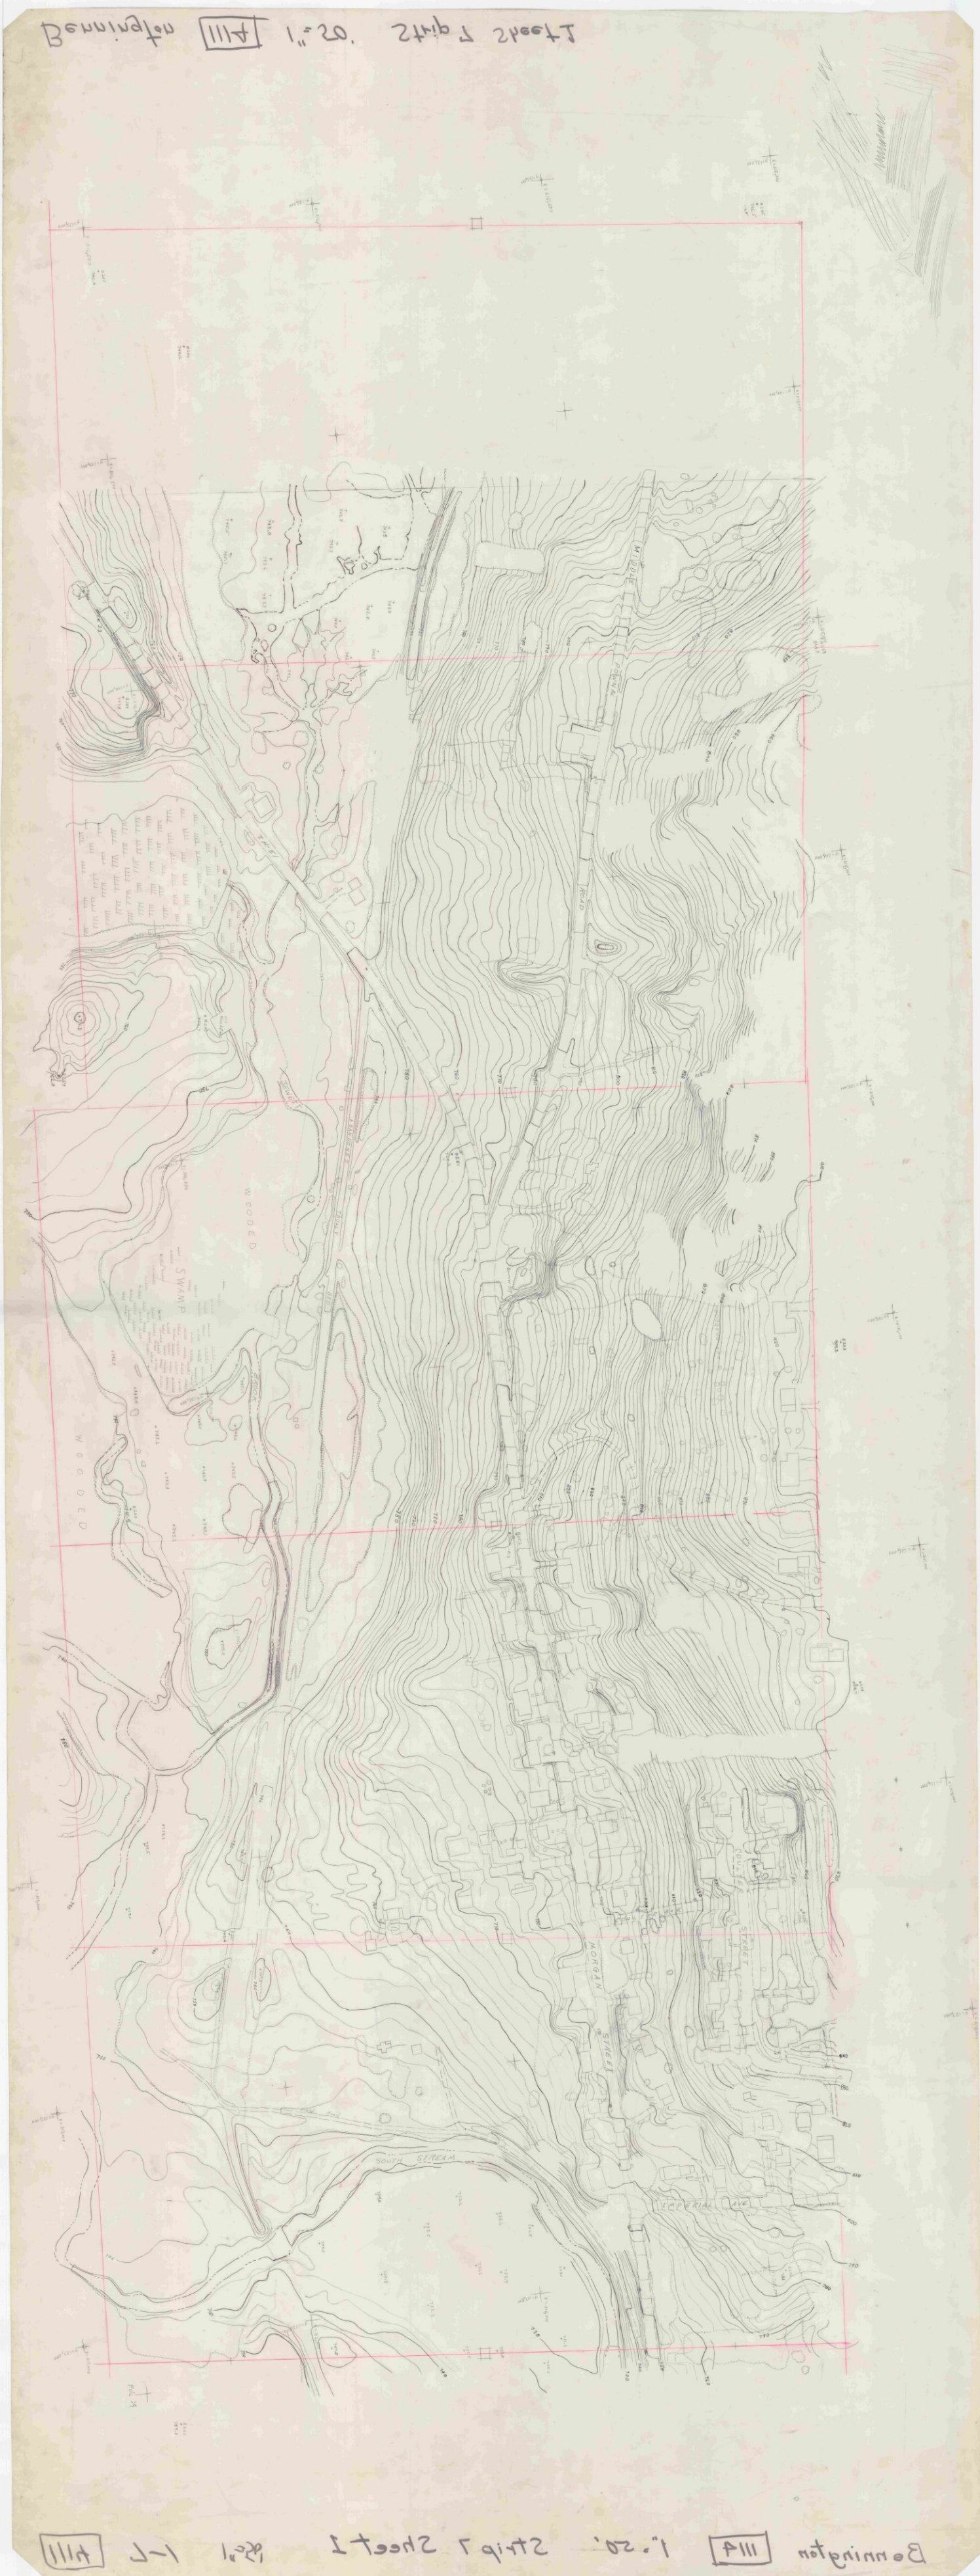

Bennington IIIA 1"=20'. Strip 2 Sheet 1

1114 2-1 1"=50'

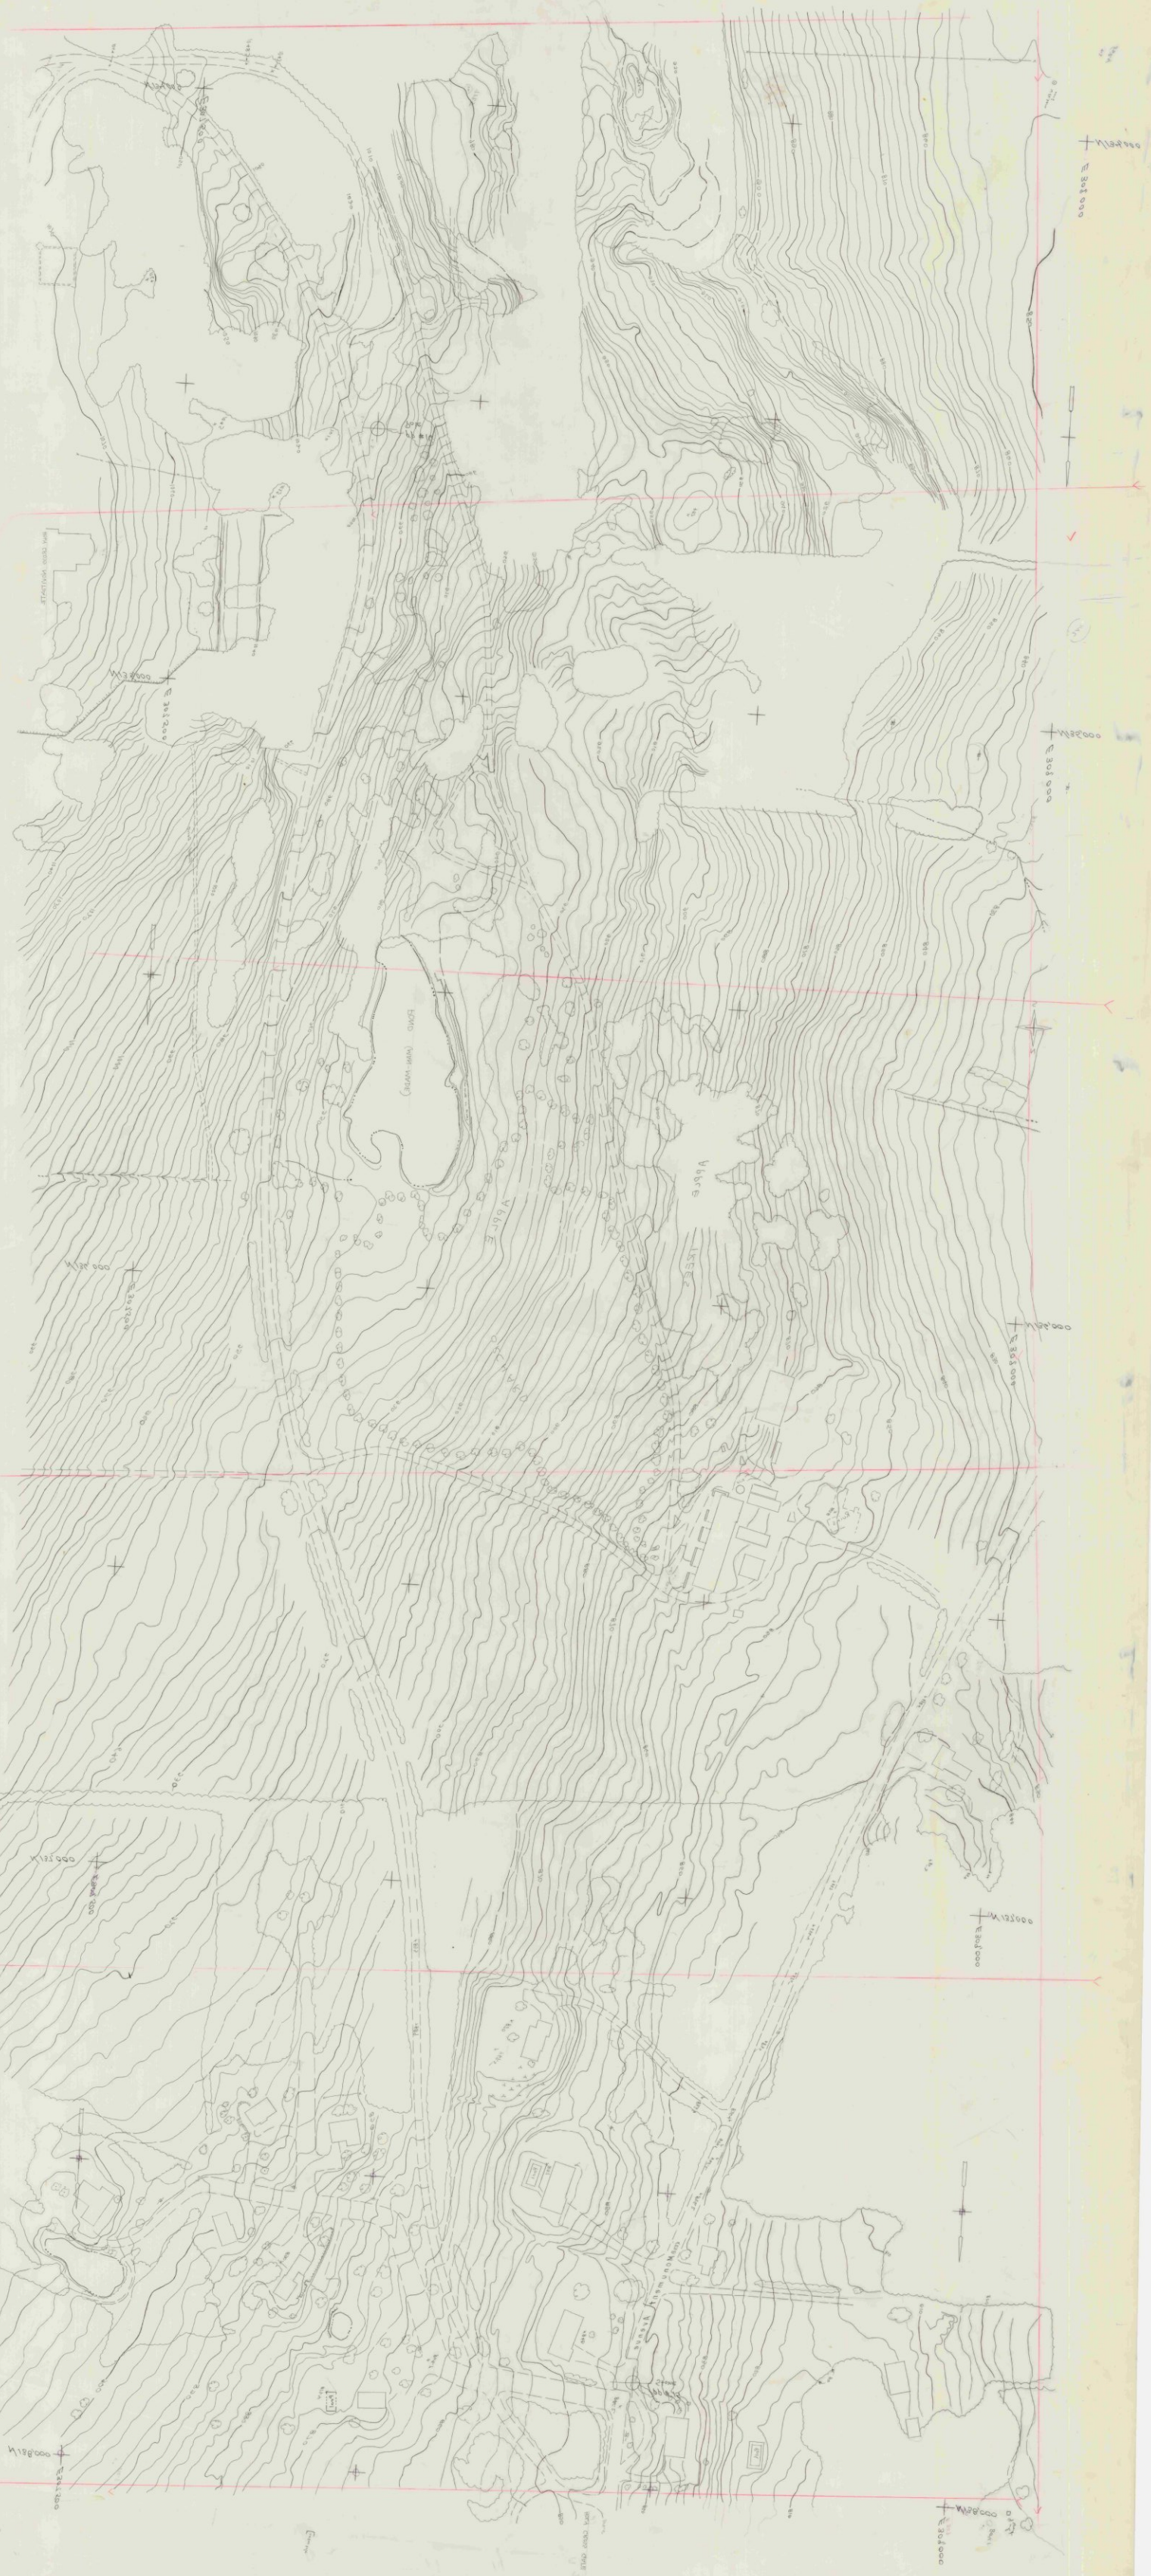

1114 2-1 1"=50'

1114 - 1-2

1"=50'

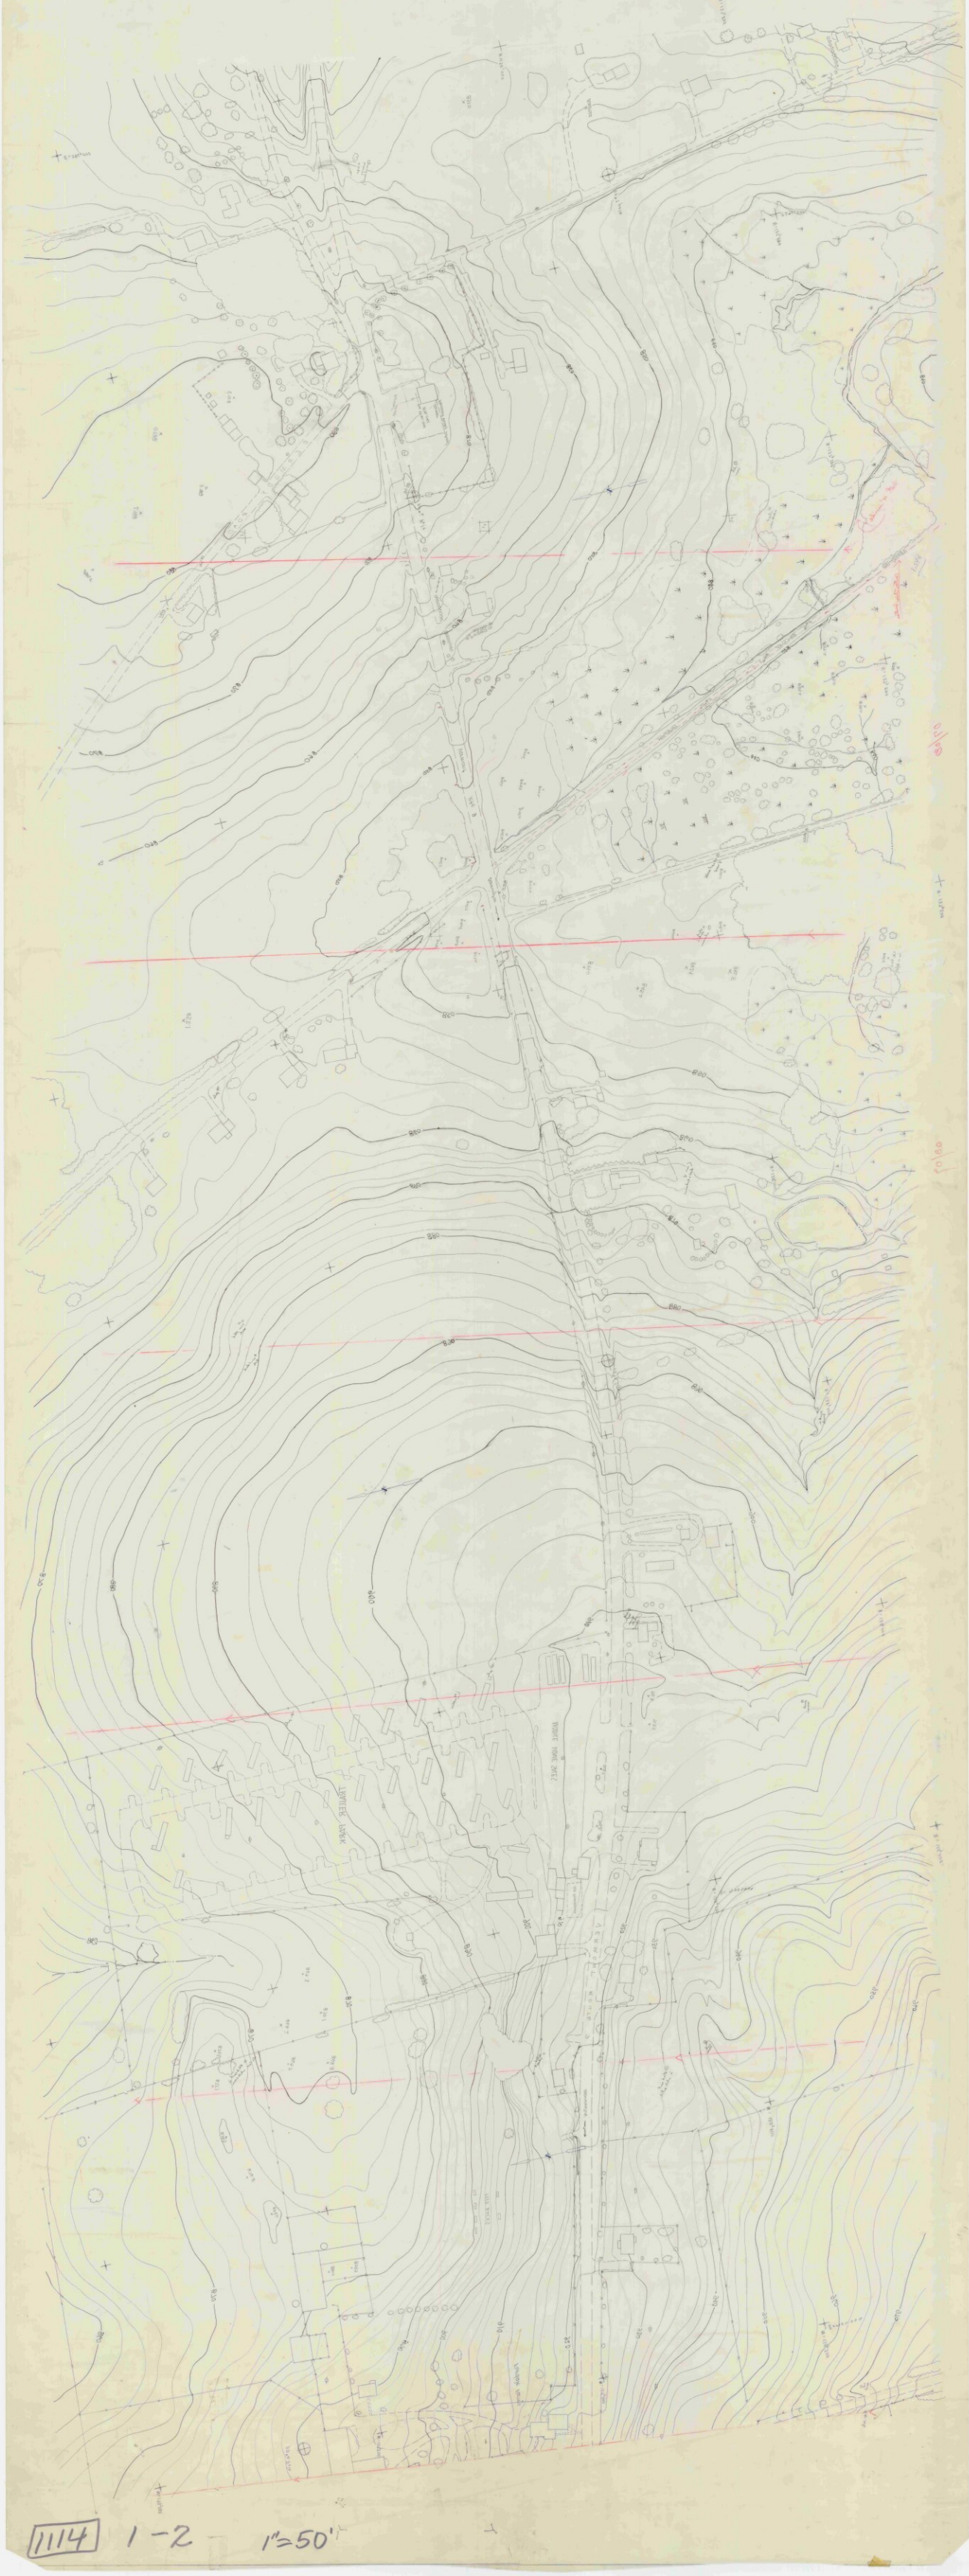

1114 1-2 1"=50'

111N 3-1 1"=20'

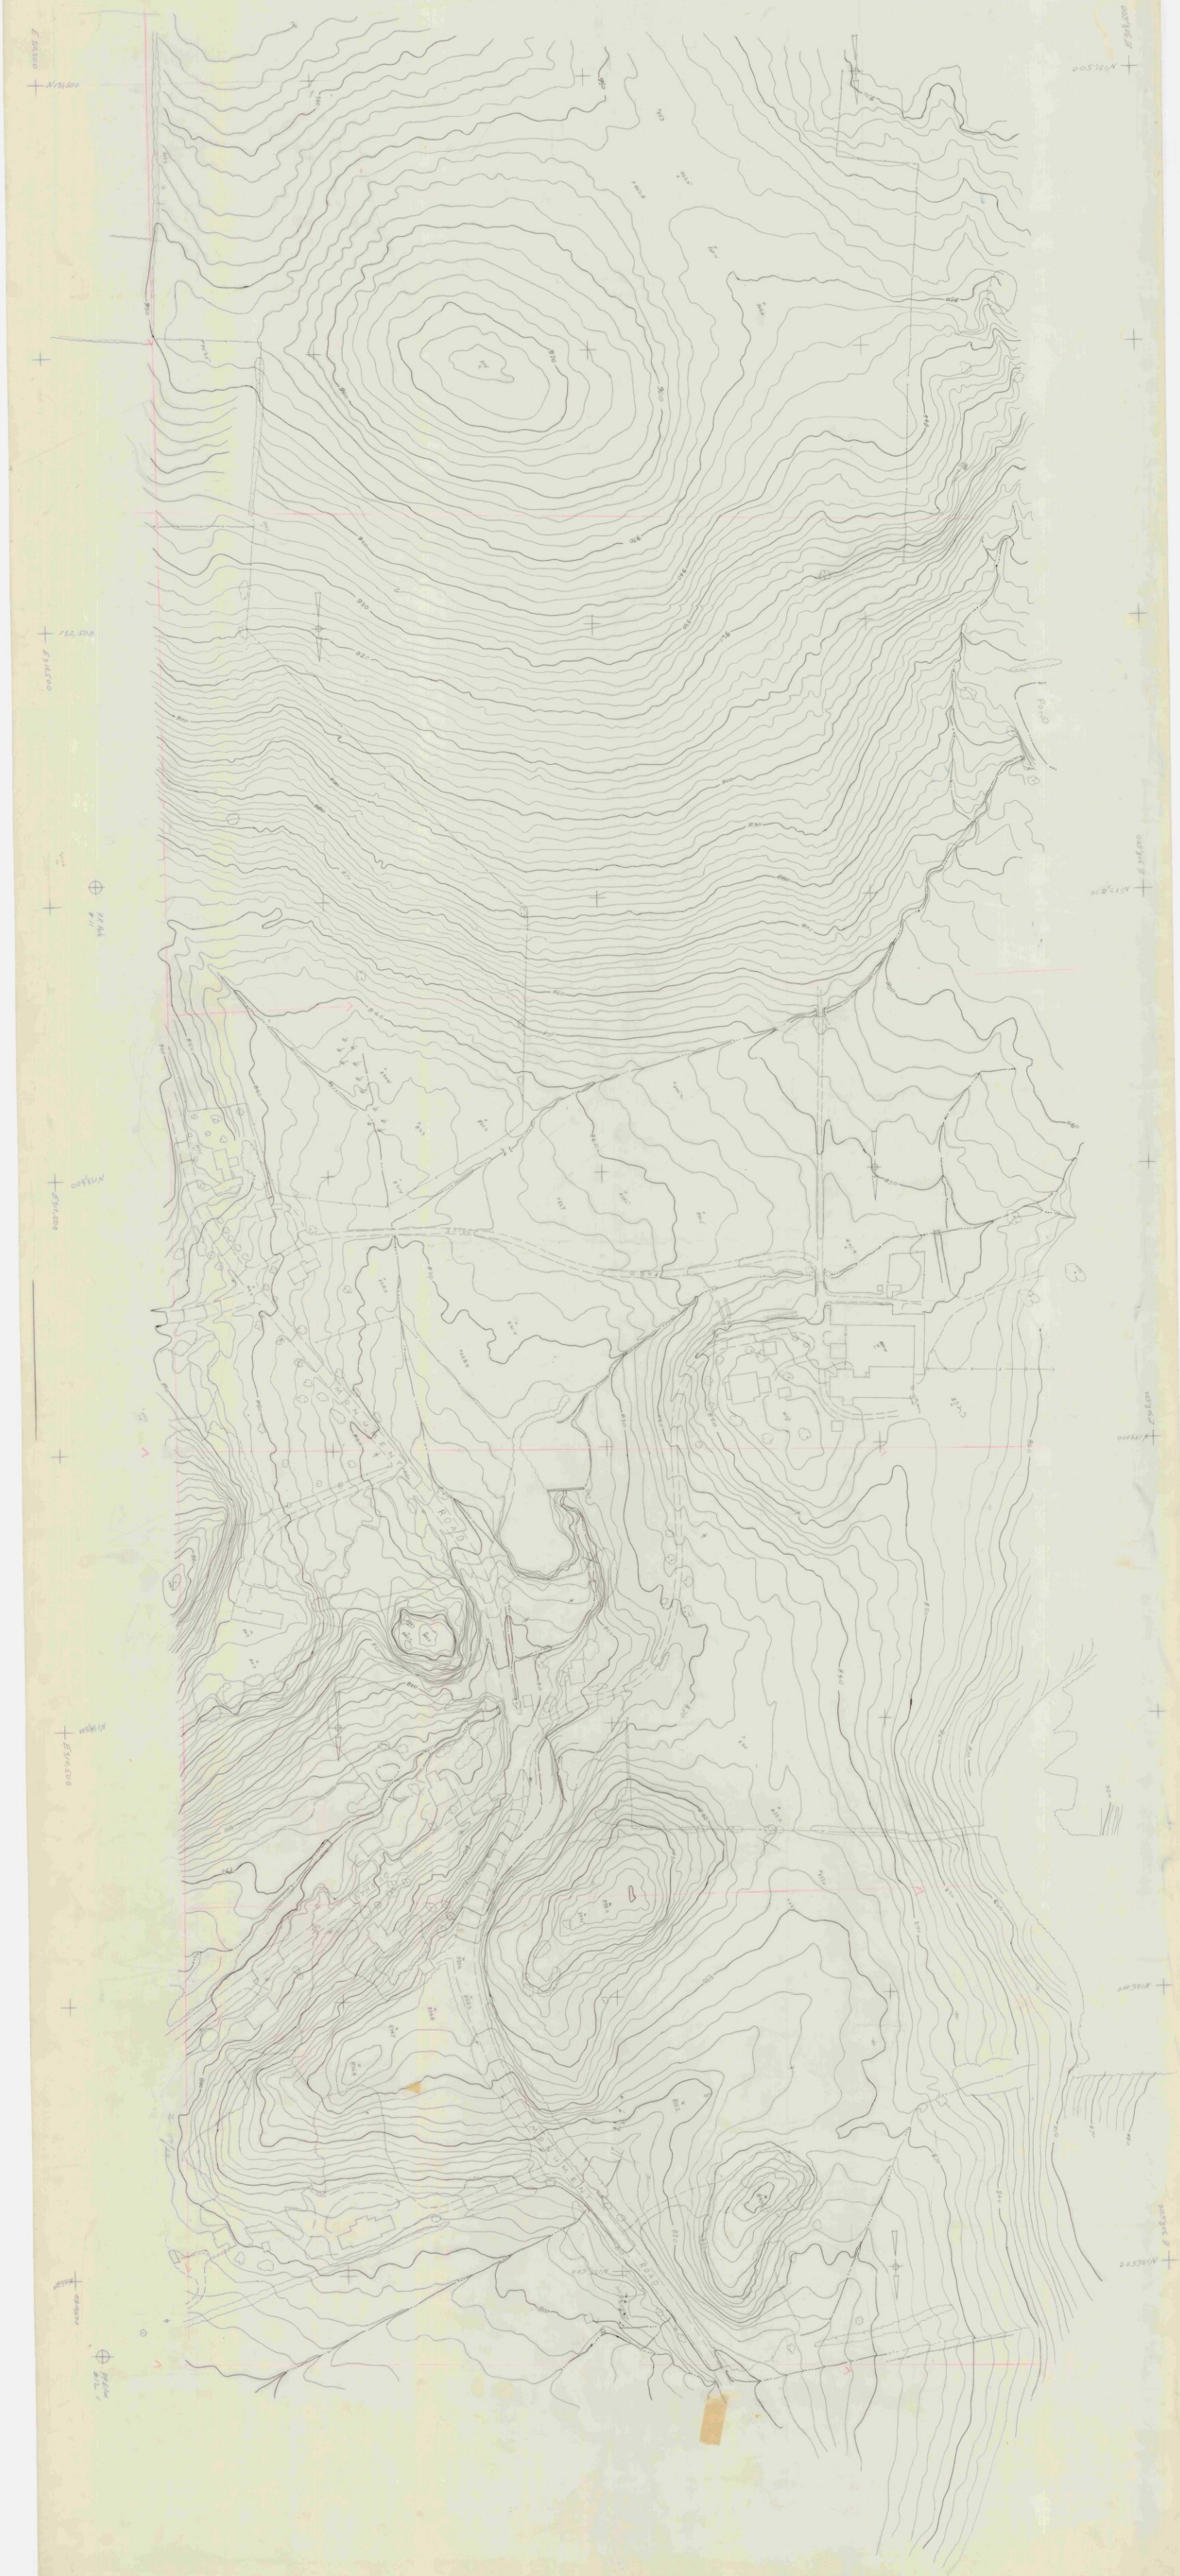

111N 3-1 1"=20'

N 402 000
E 356 000
N 398 000
E 356 000
CEMETERY
Abandoned RR Bed
500
525
550

HARMON
ROAD
TREE
NURSERY
BENNINGTON
ROAD
SHOPPING
CENTER
PARKING
HENRY
DRIVE
HAYWOOD
DRIVE
WILMOTH

1114 8-1

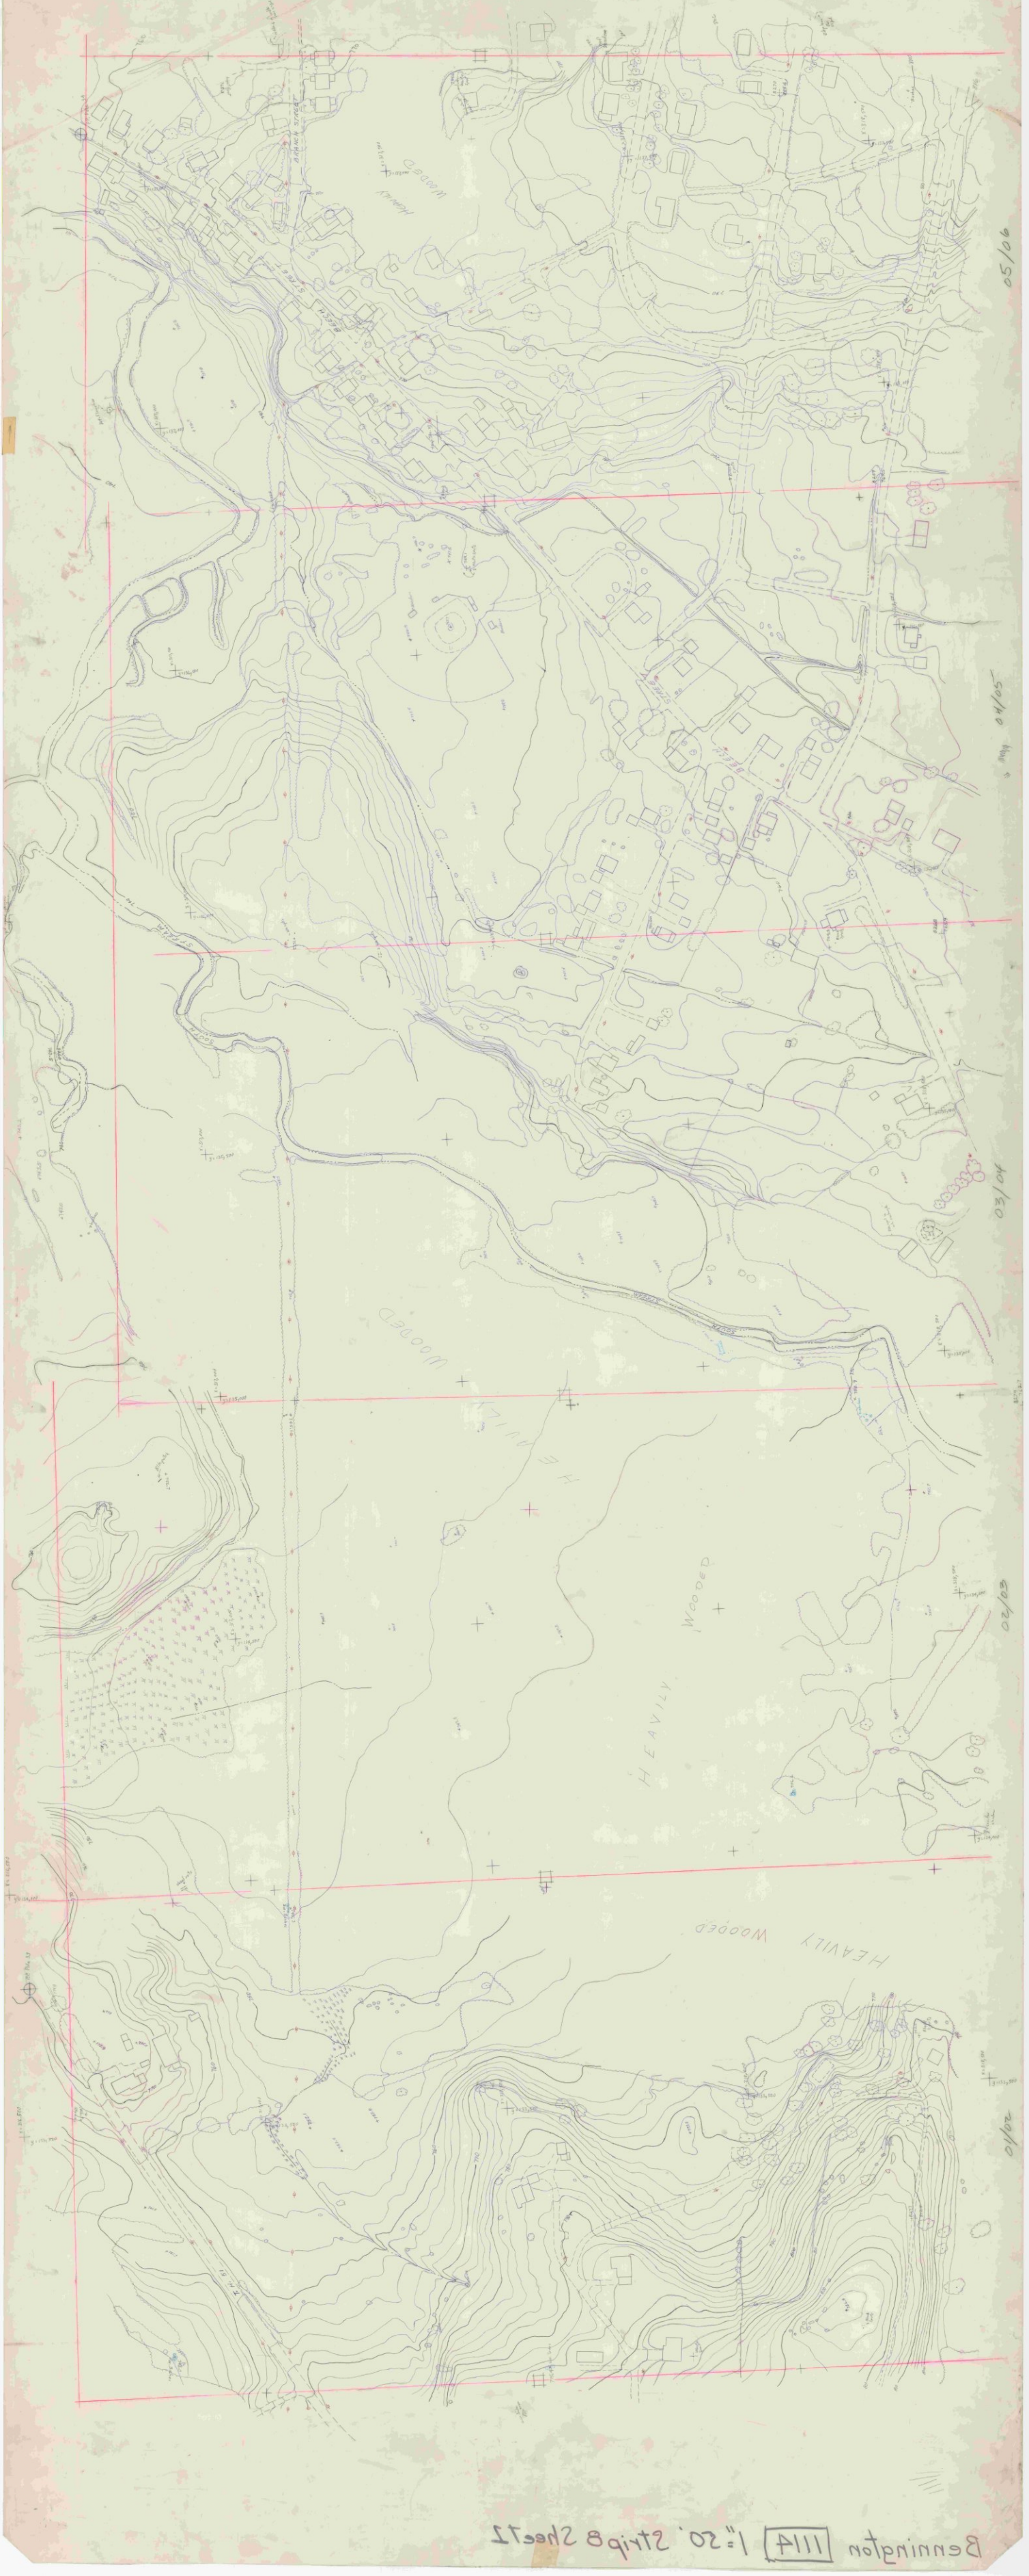

Bennington 1114 1"=50' Strip B Sheet 2

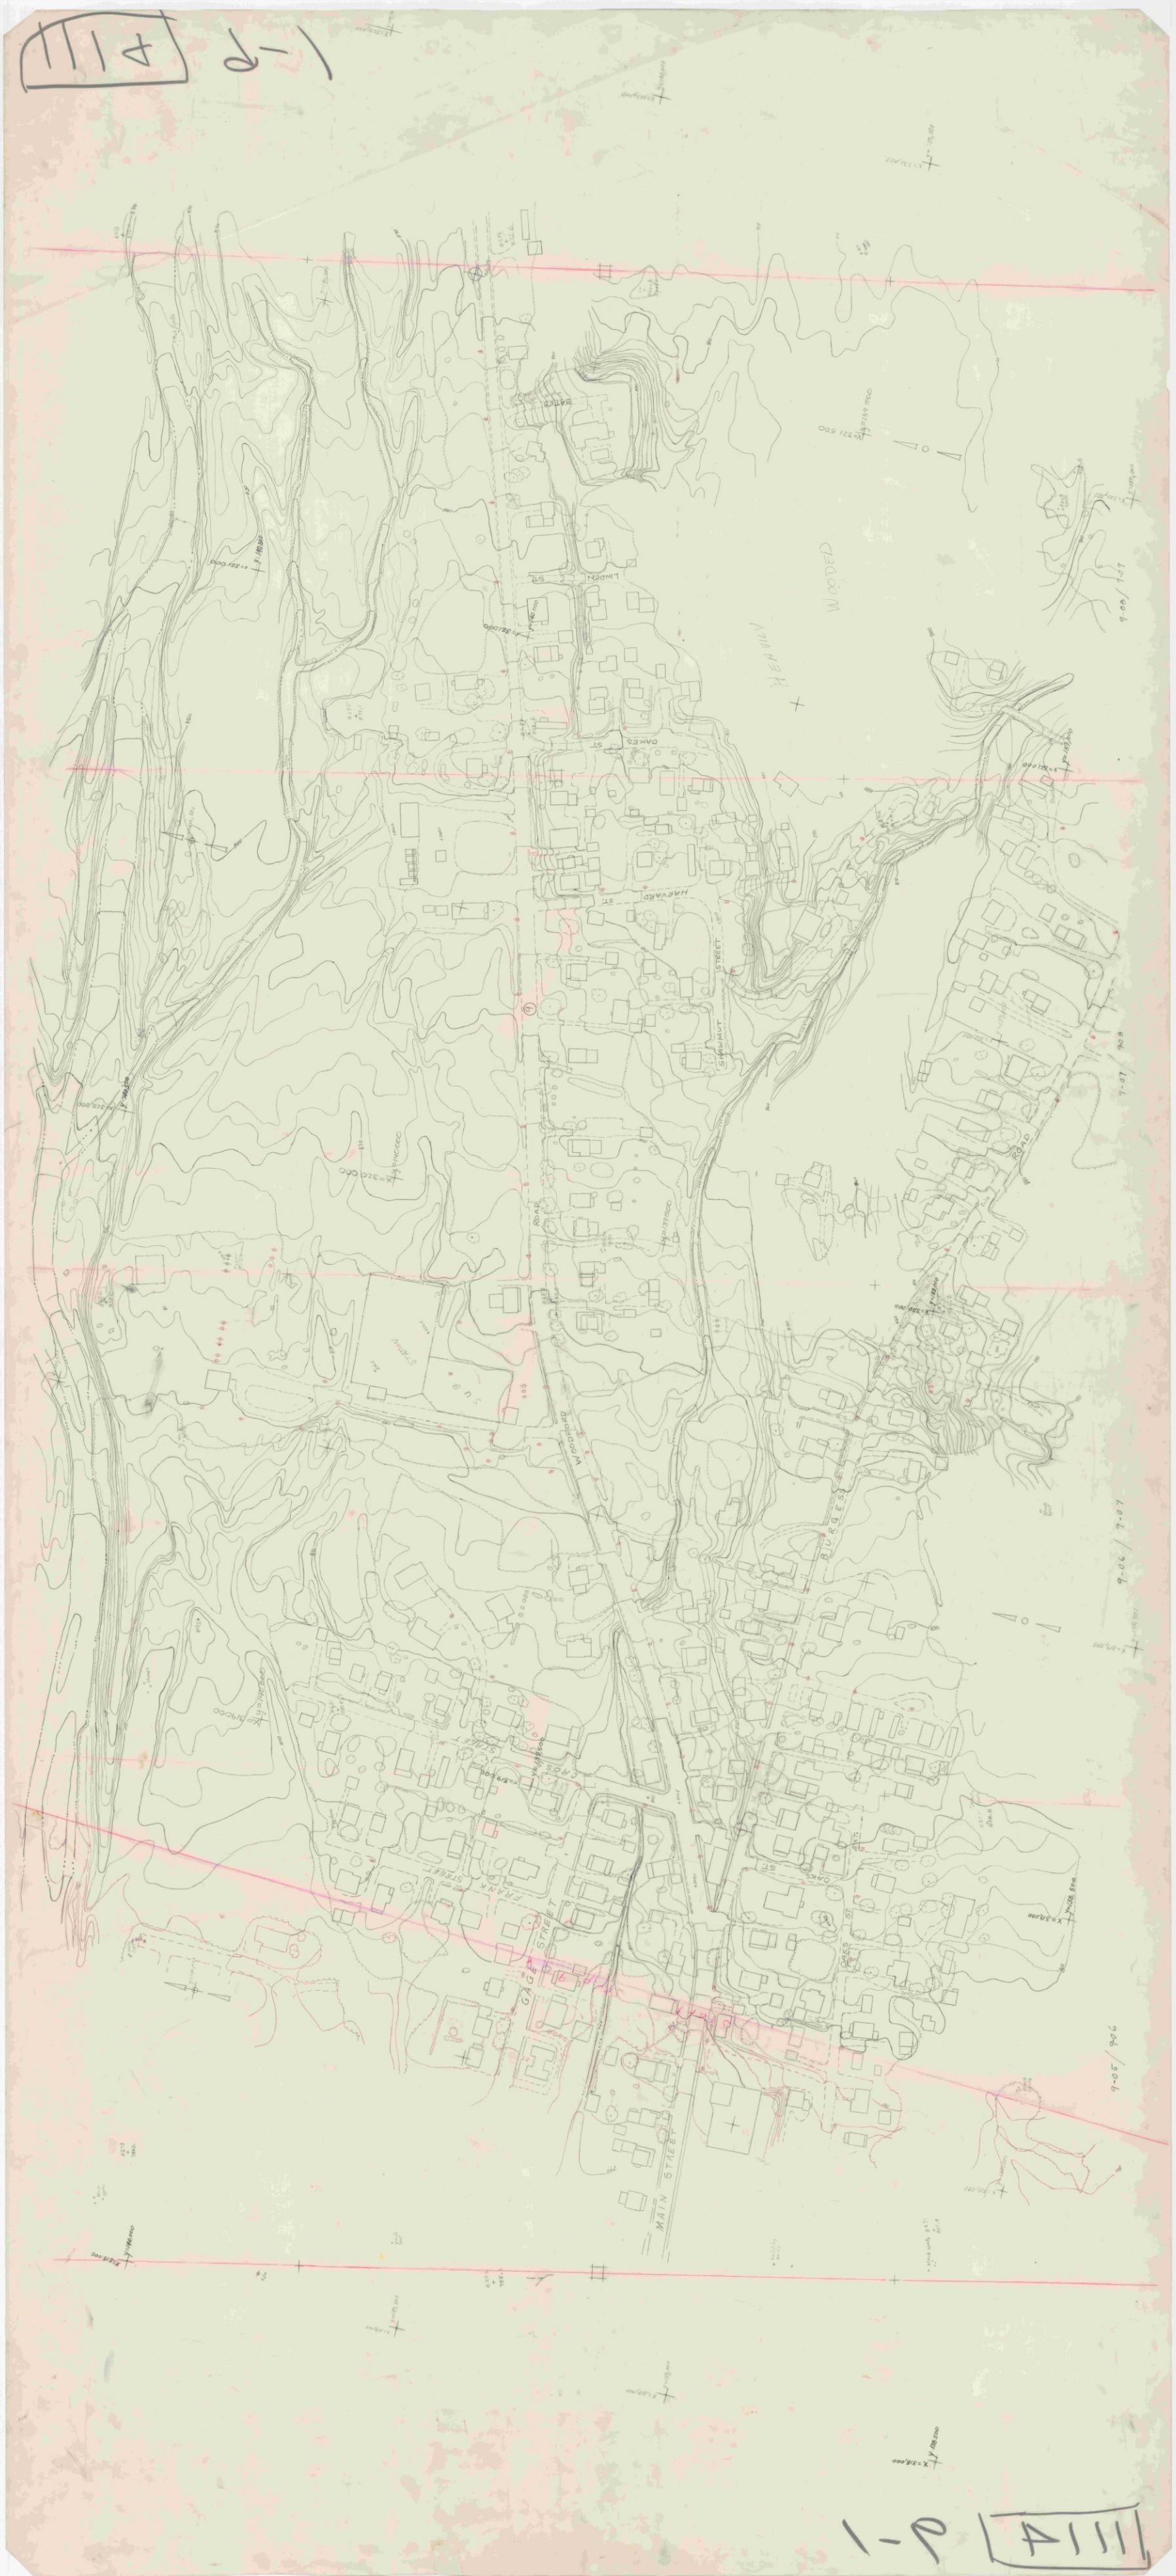
LINDEN ST
OAKES ST
HARVARD ST
STRAWNUT STREET
WOODED HEAVILY
ROAD
WOODPARD
BURGESS
9-07
9-06
9-05
GAG STREET
MAIN STREET
FRANK STREET
CROSS STREET
OAKES ST

1111 11-1 1"=20'

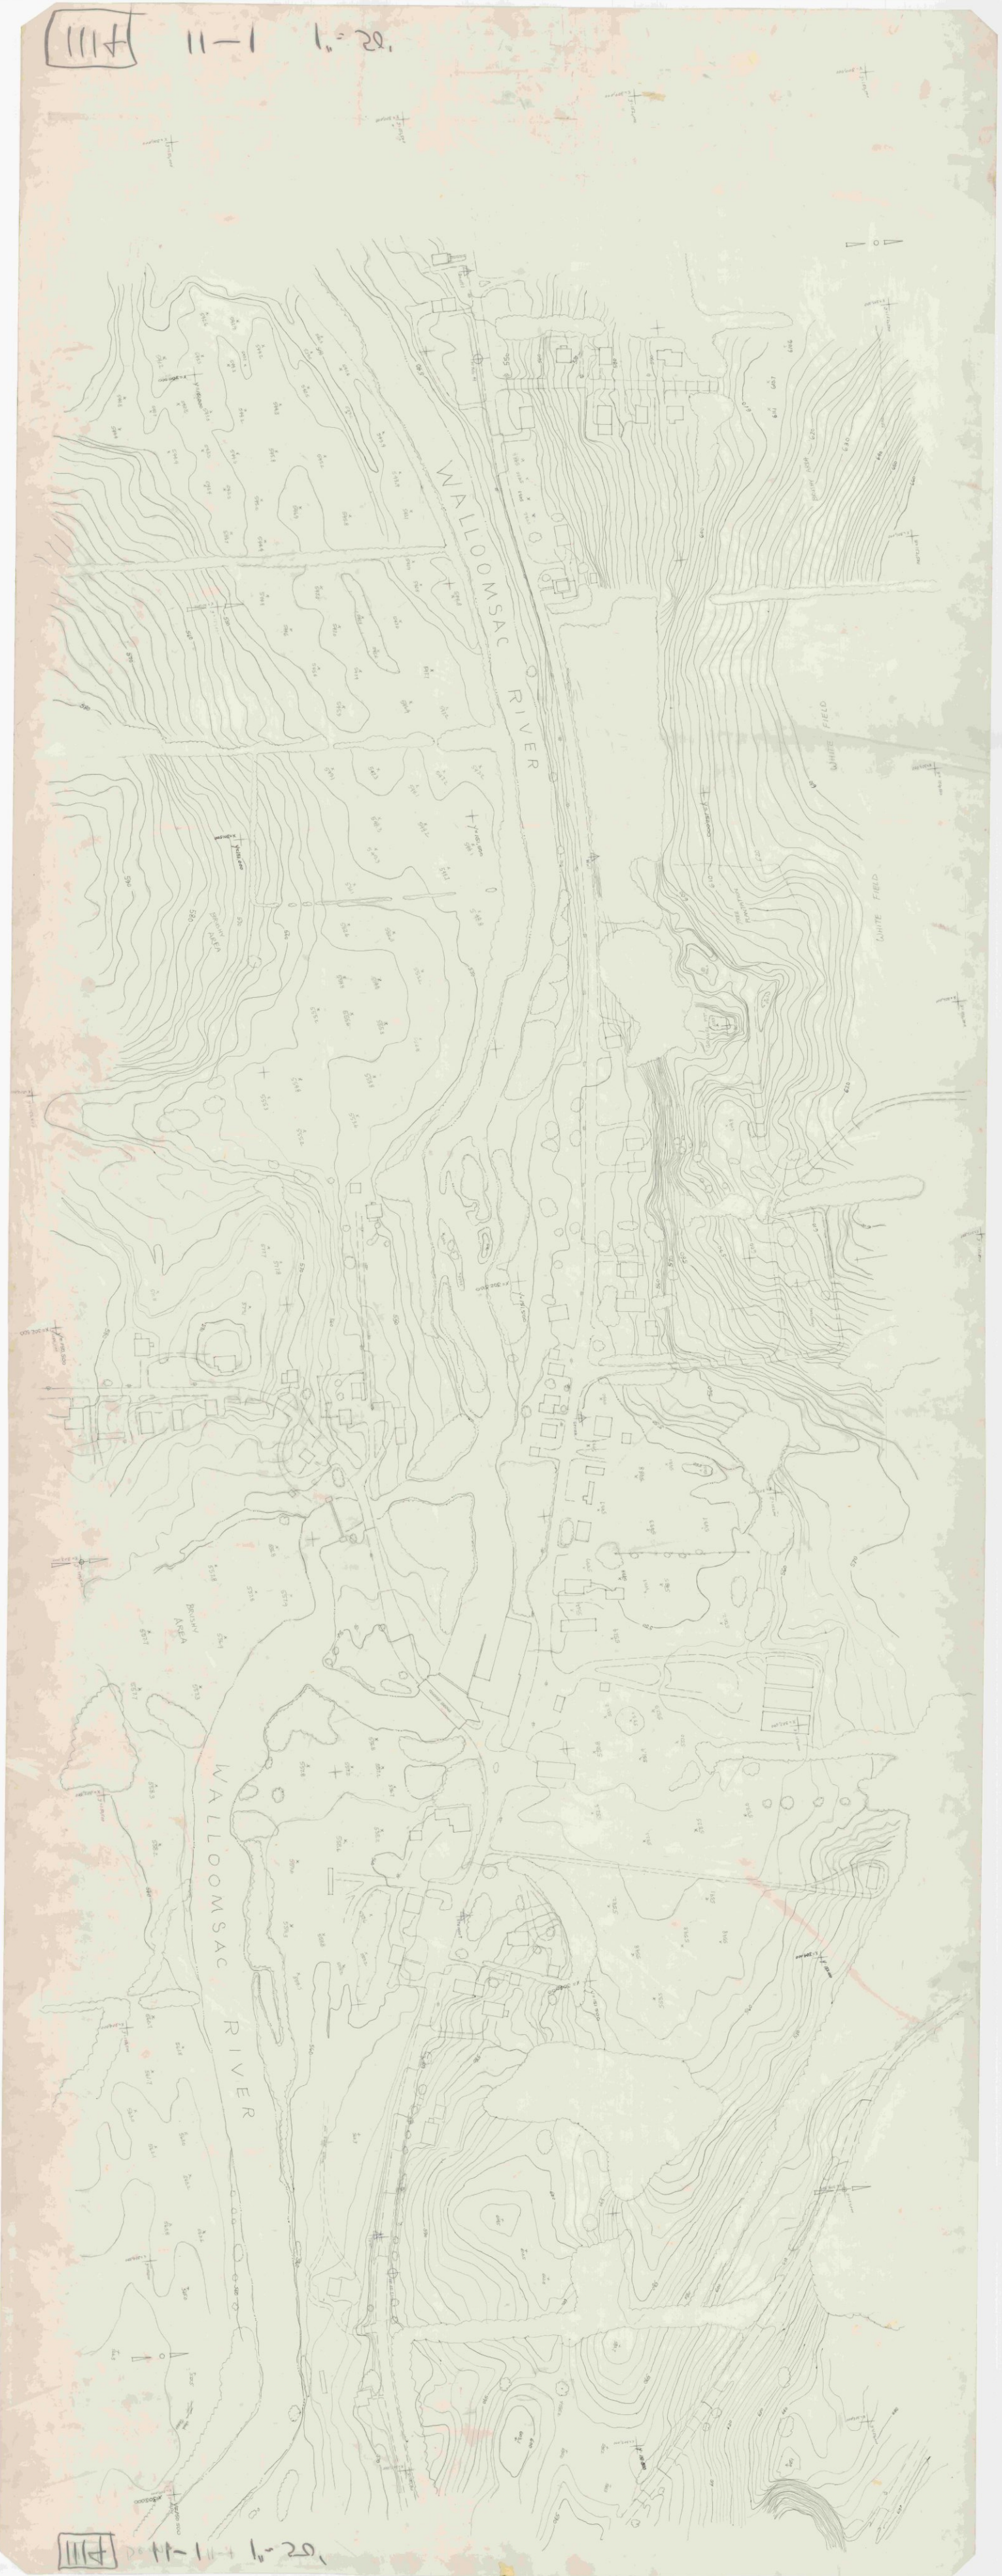

1111 11-1 1"=20'

111H 3-3 1"=20'

111H 3-3 Bennington 1"=50'

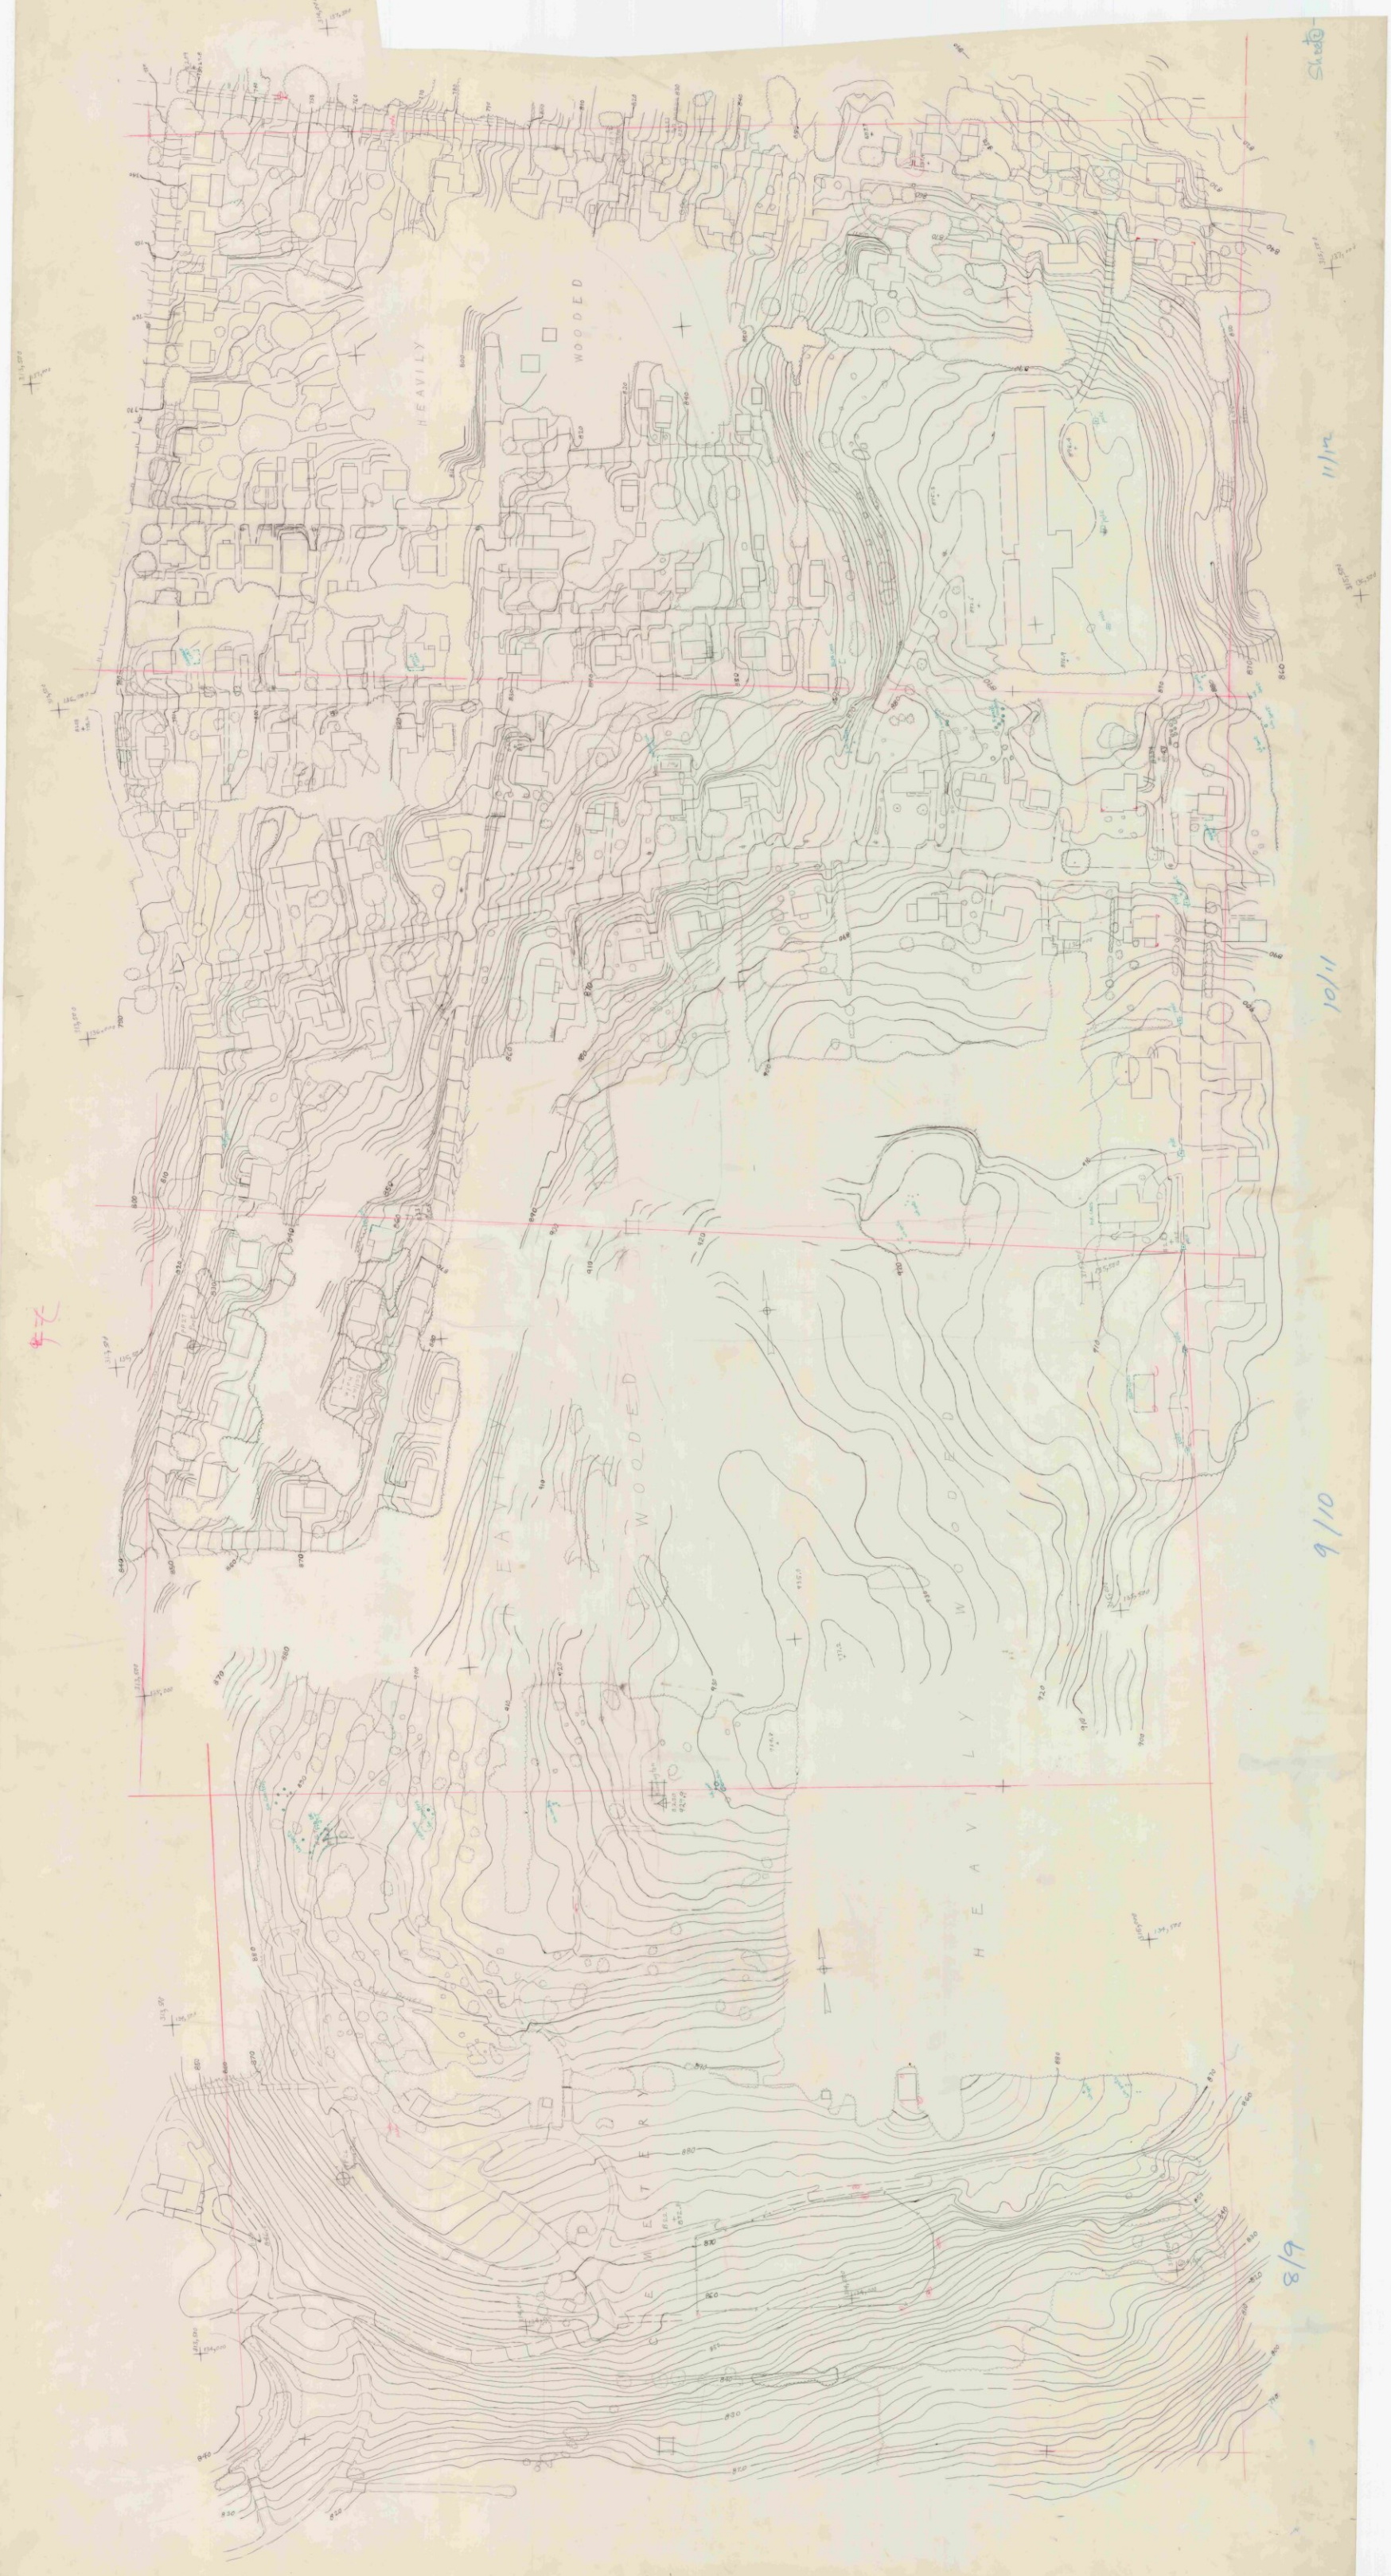

BENNINGTON Mtn stripe sheet 1 scale 1"=20'.

1114 1-1 1"=50'

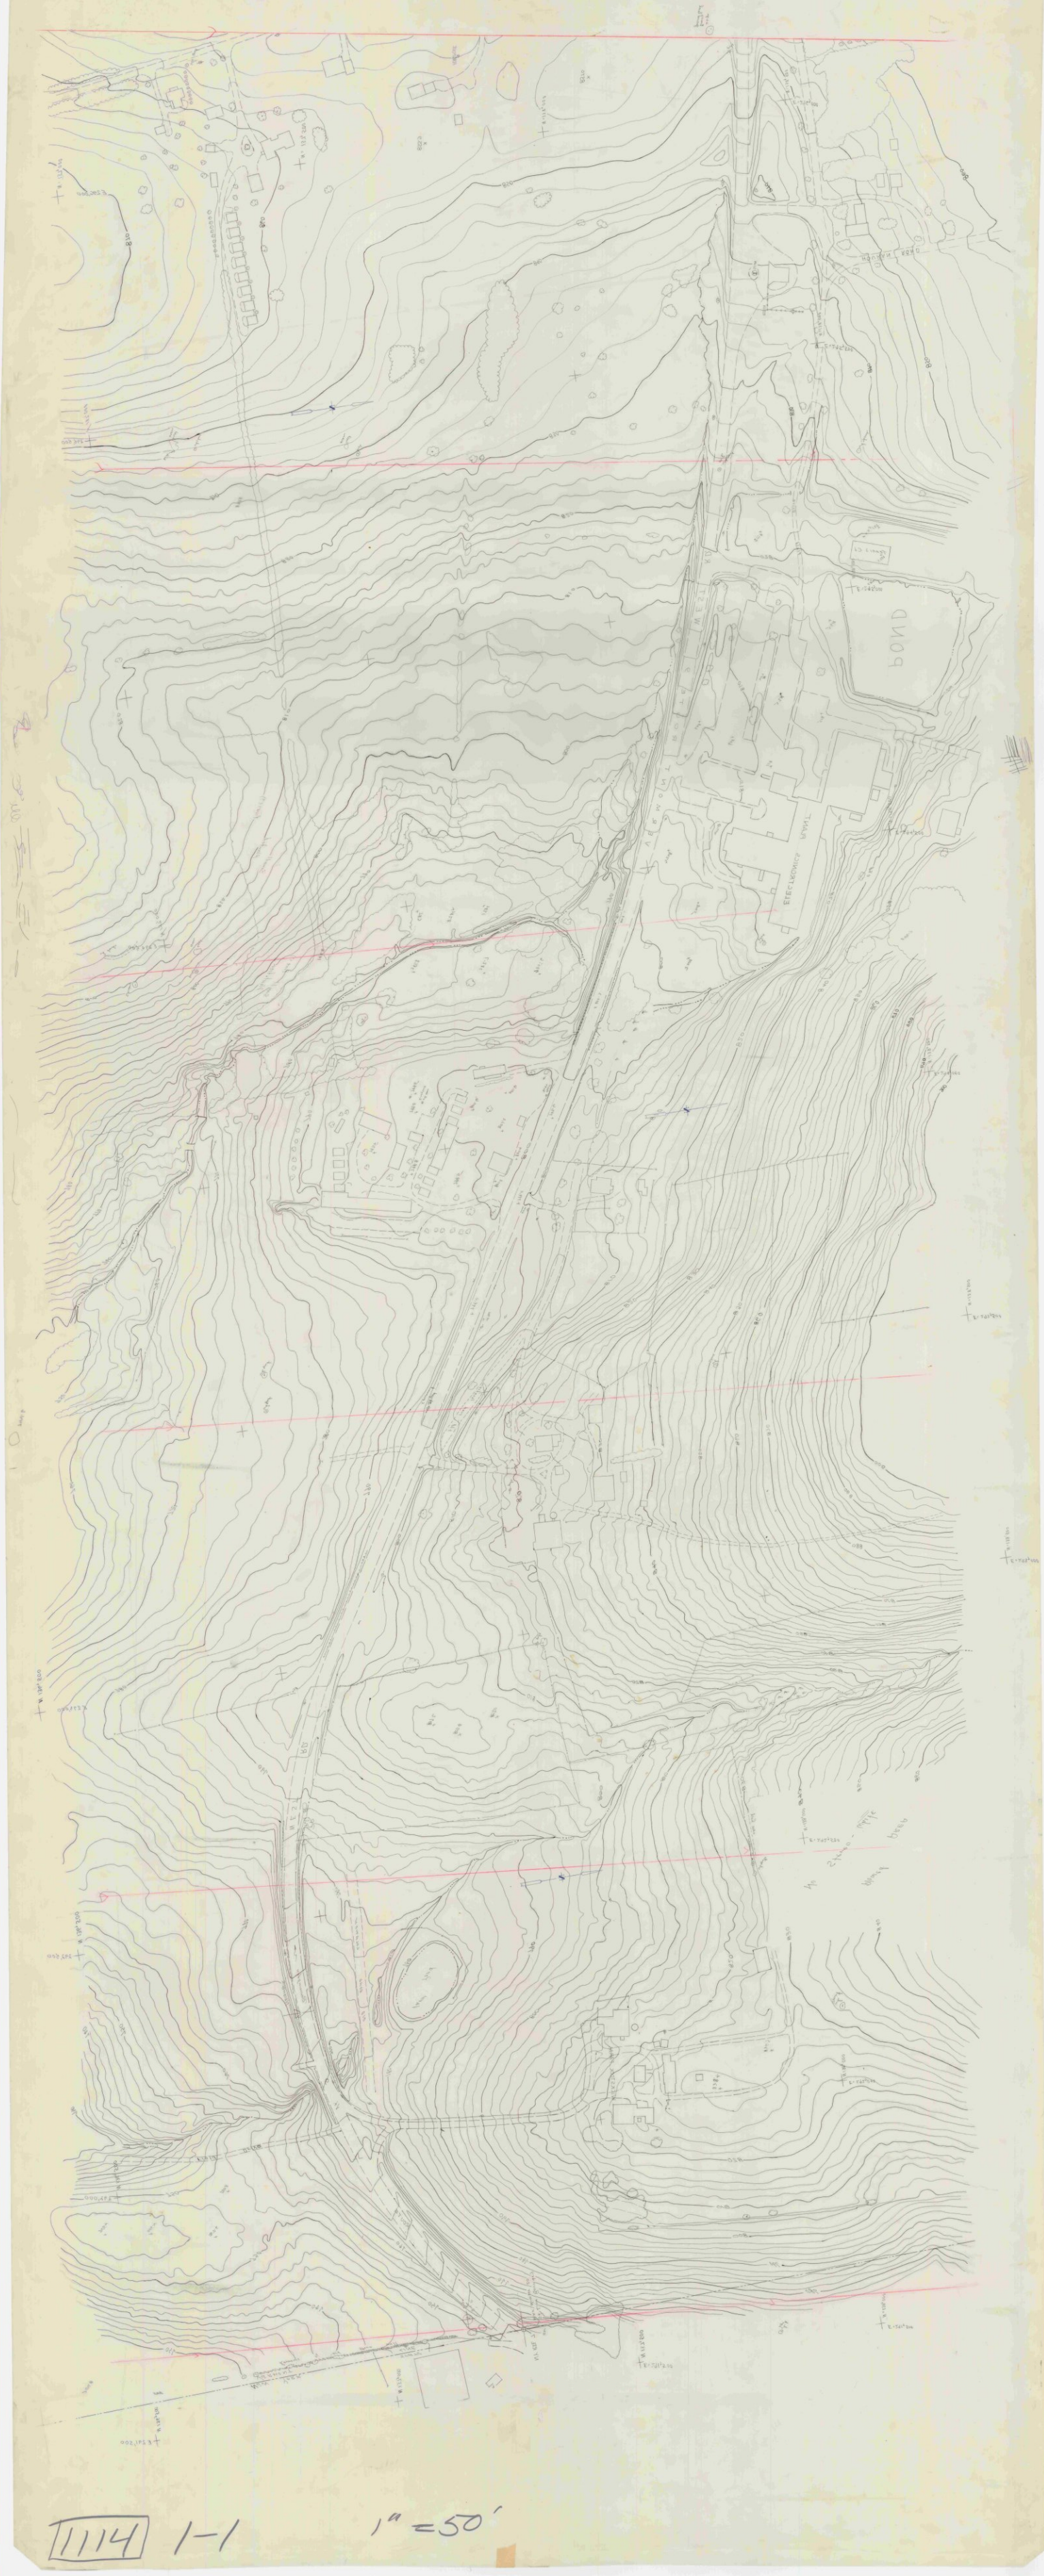

1114 1-1 1"=50'

Bennington IIIA 1"=20'. Strip 2 Sheet 1

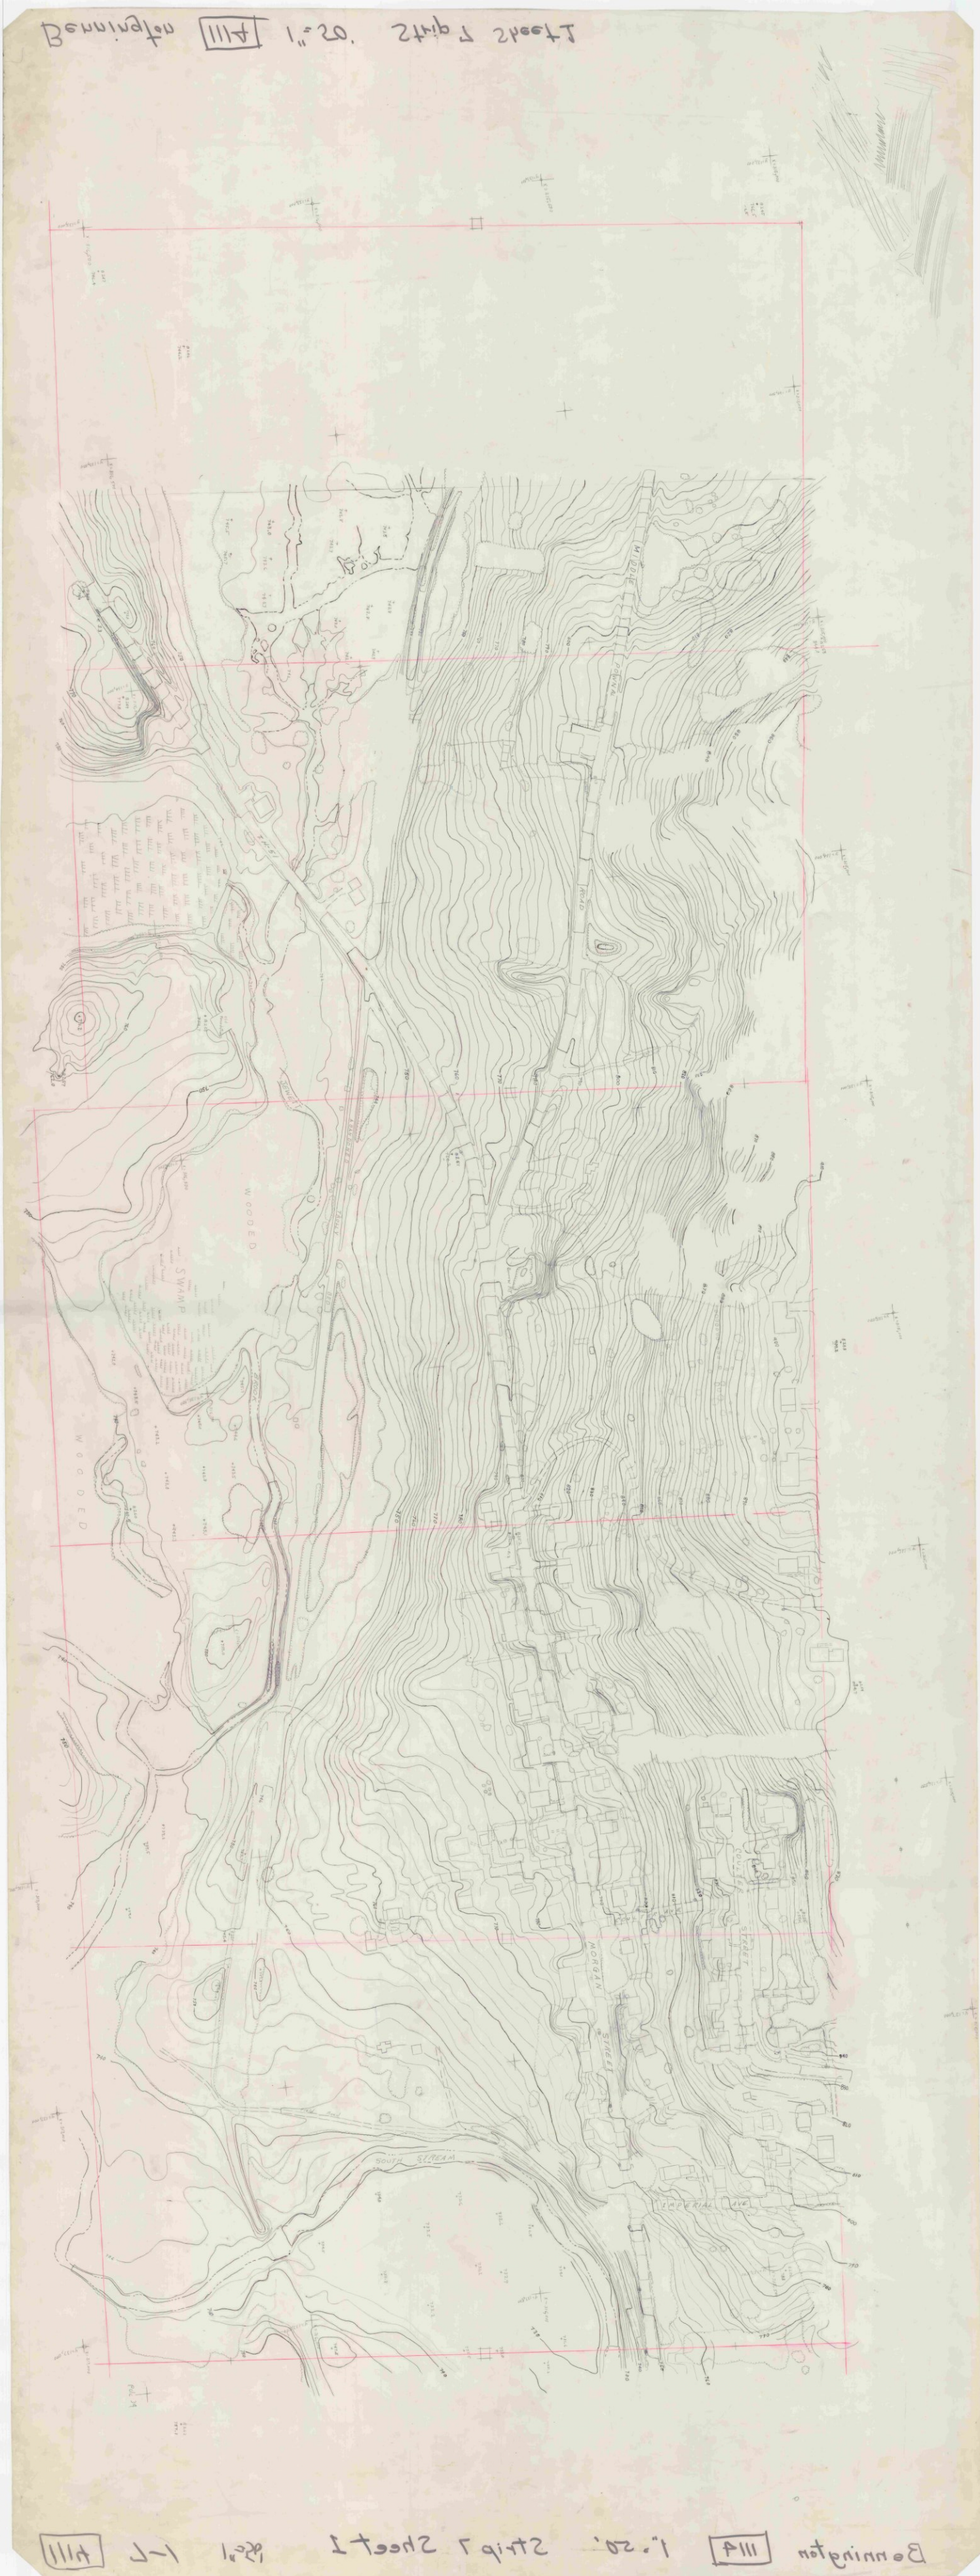

Bennington IIIA 1"=20'. Strip 2 Sheet 1

1114 2-1 1"=50'

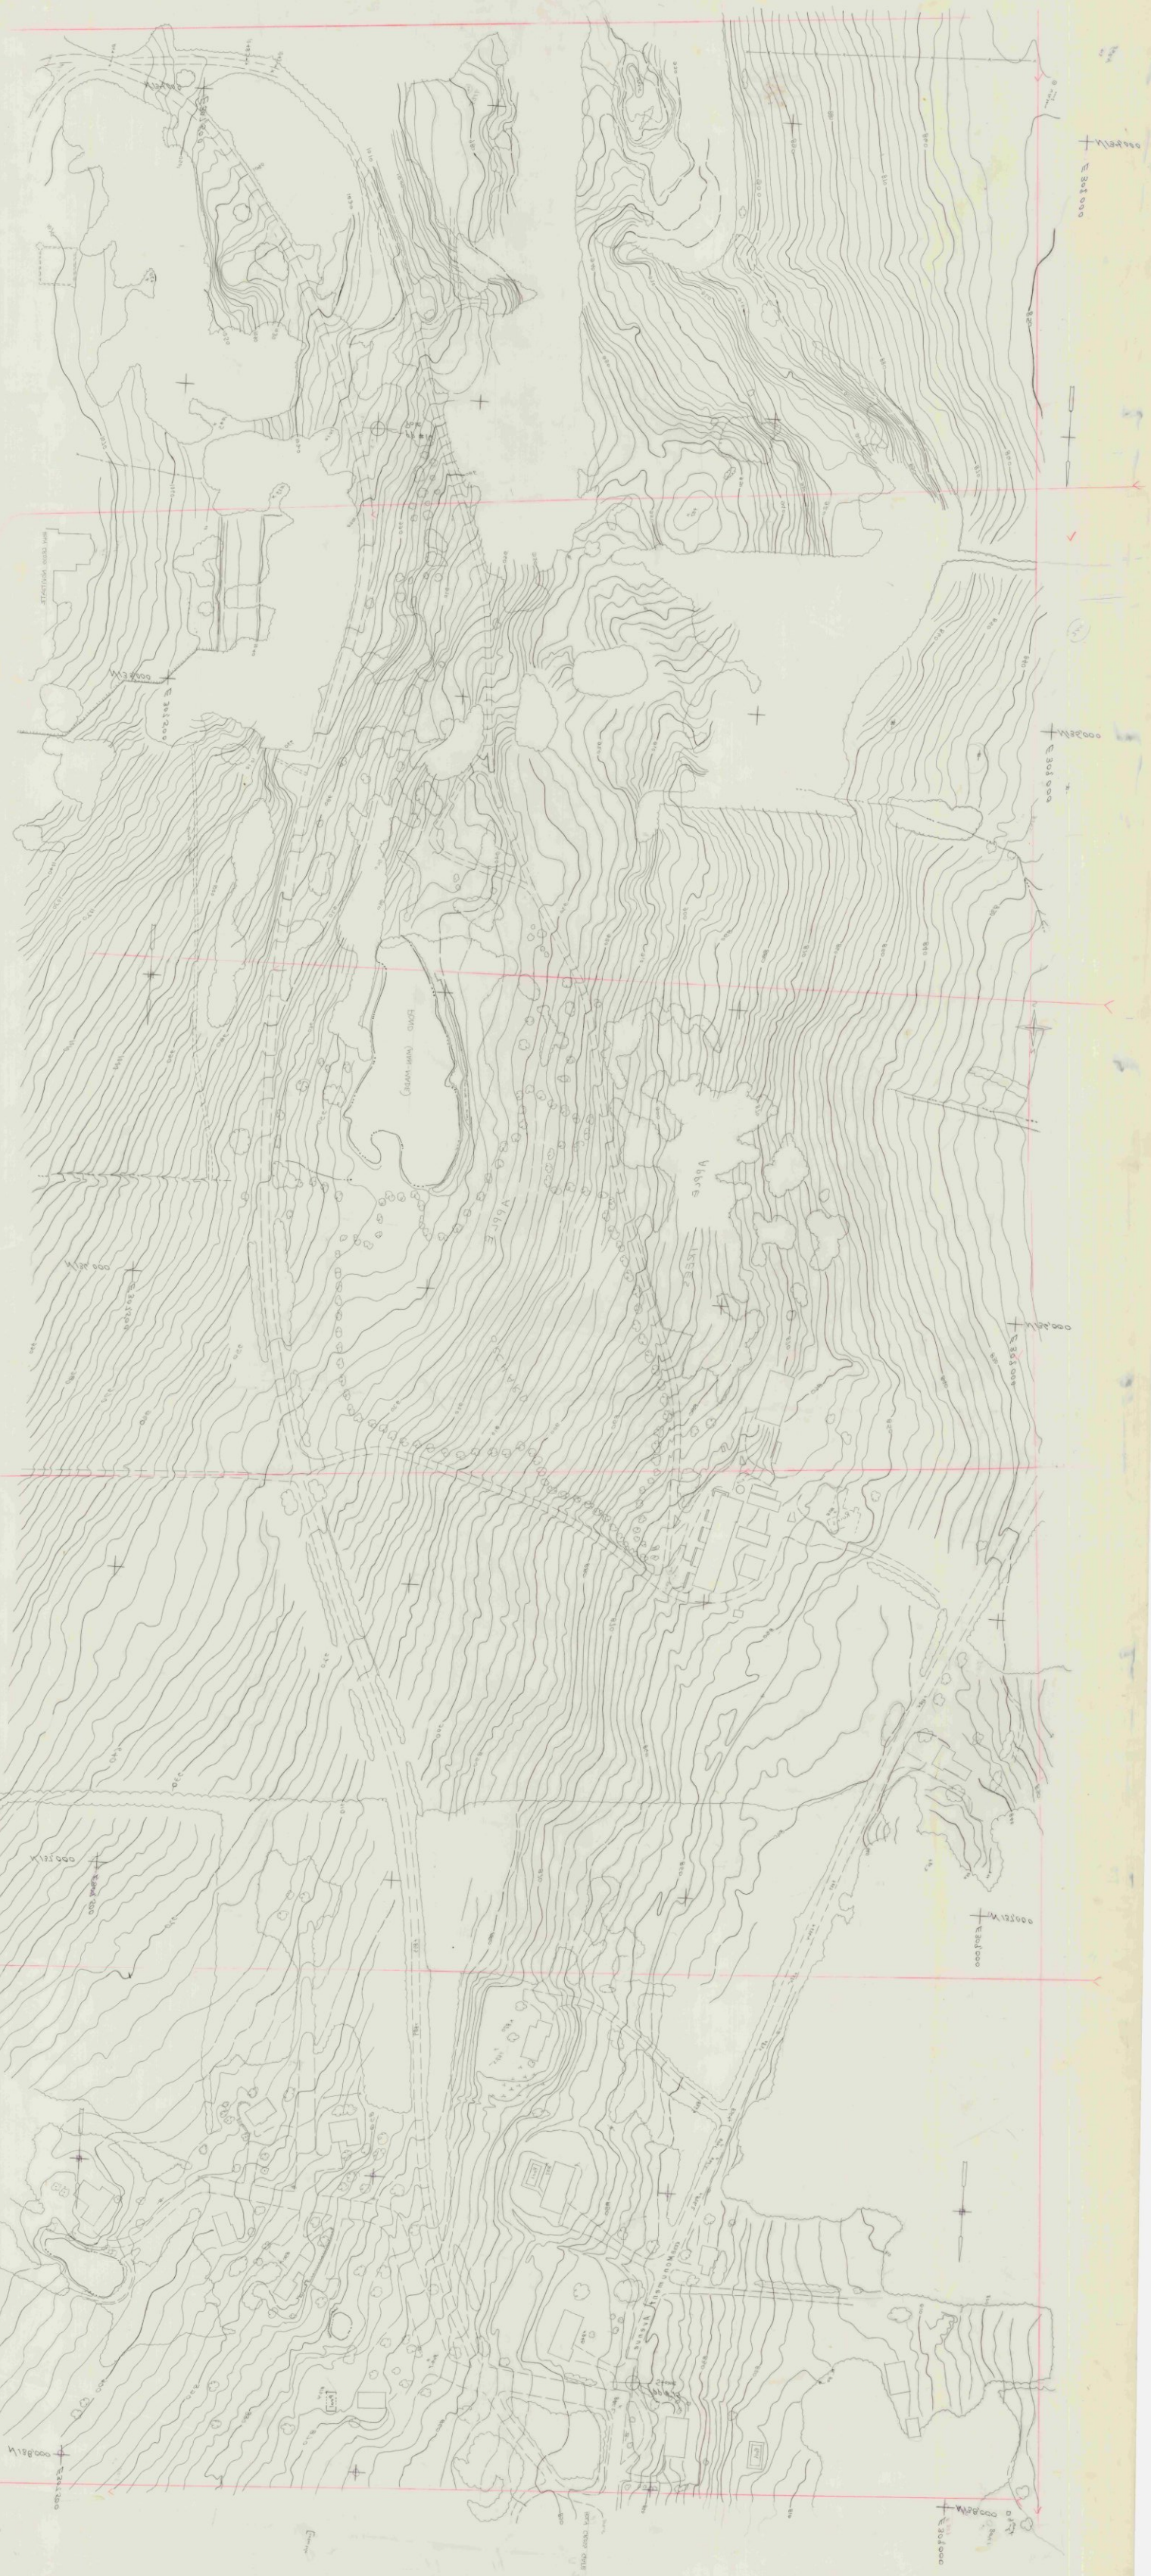

1114 2-1 1"=50'

1114 - 1-2

1"=50'

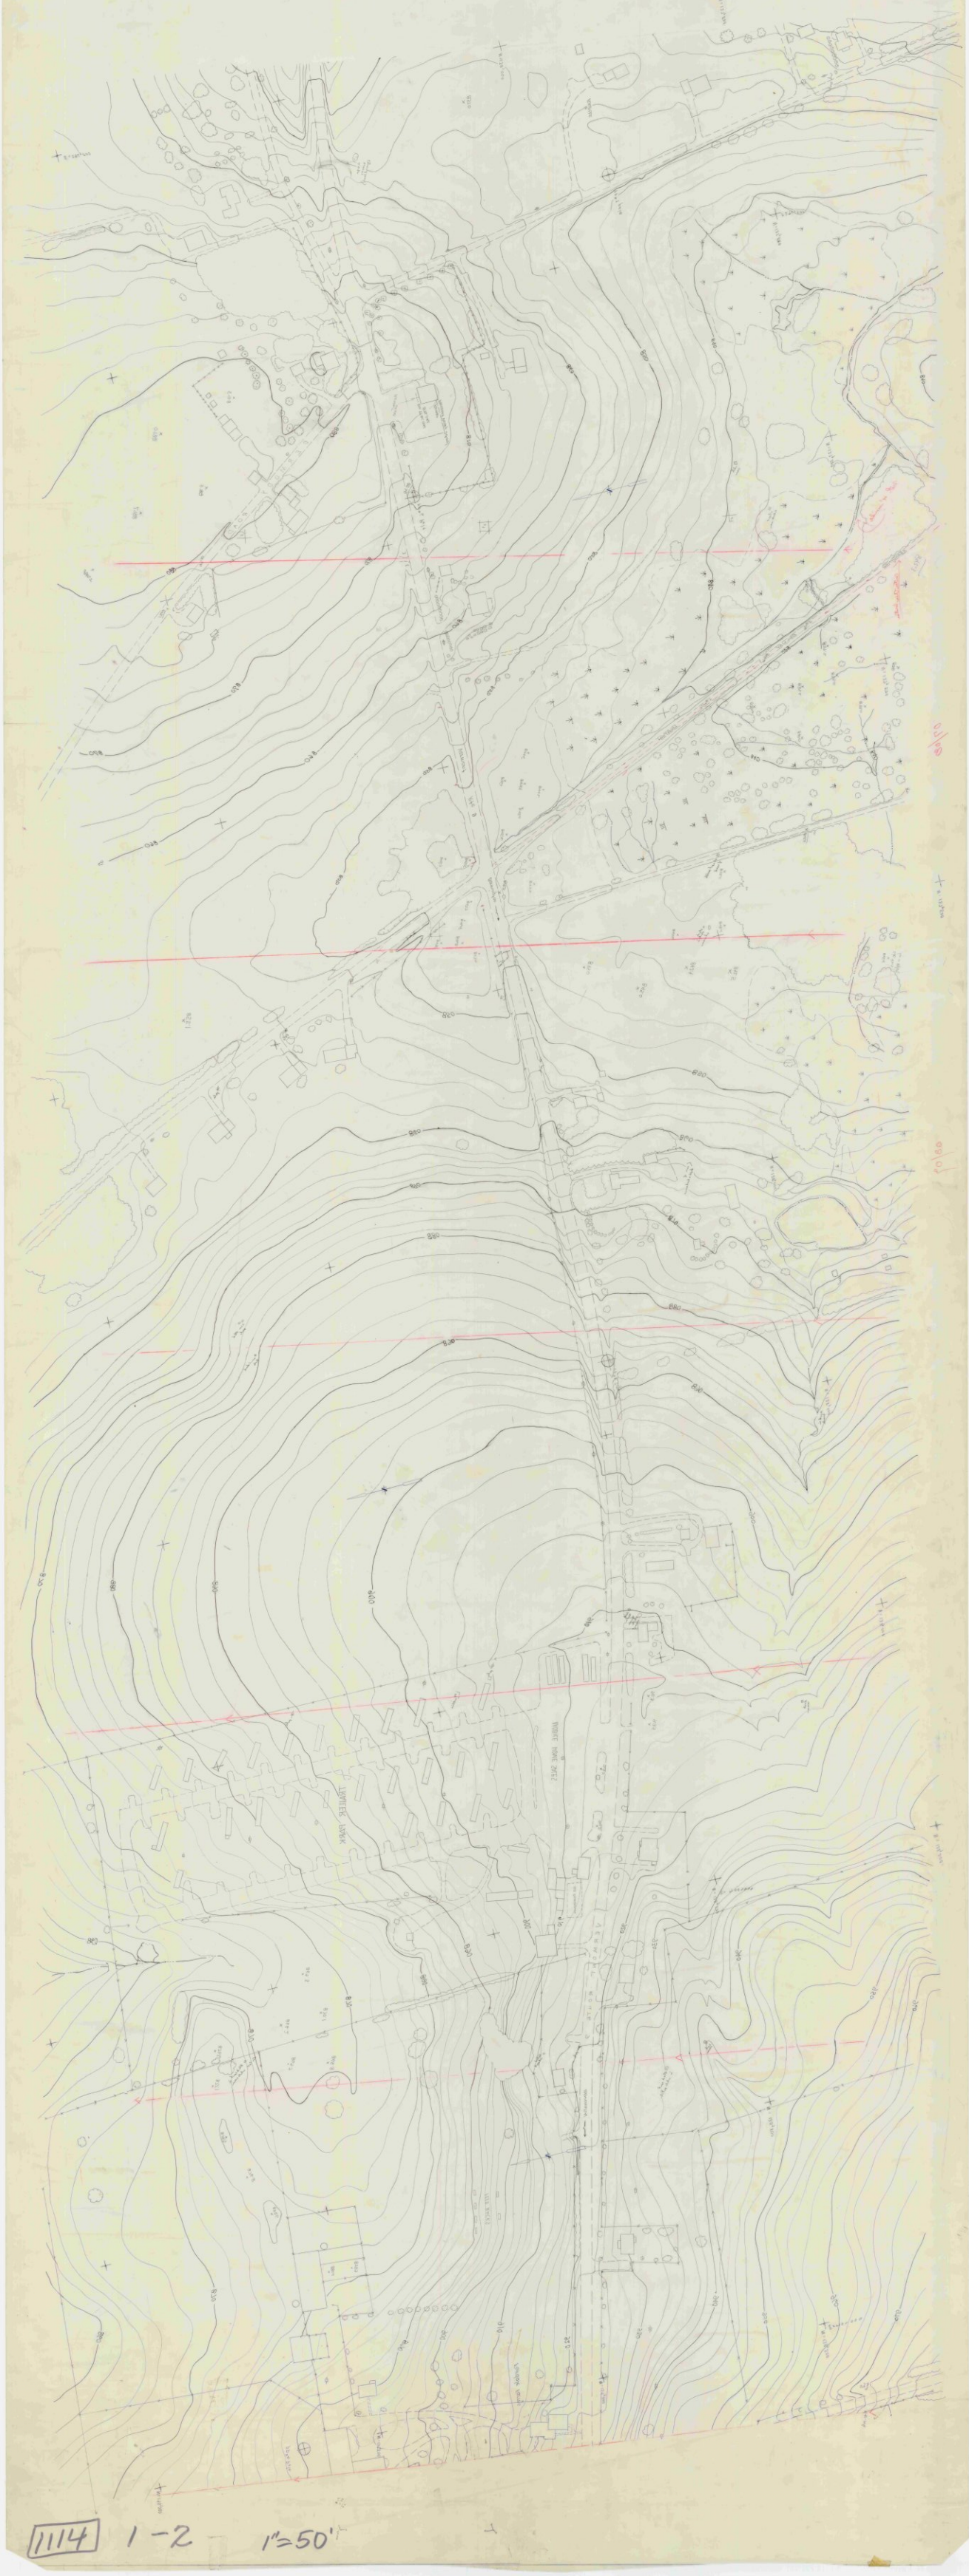

1114 1-2 1"=50'

111N 3-1 1"=20'

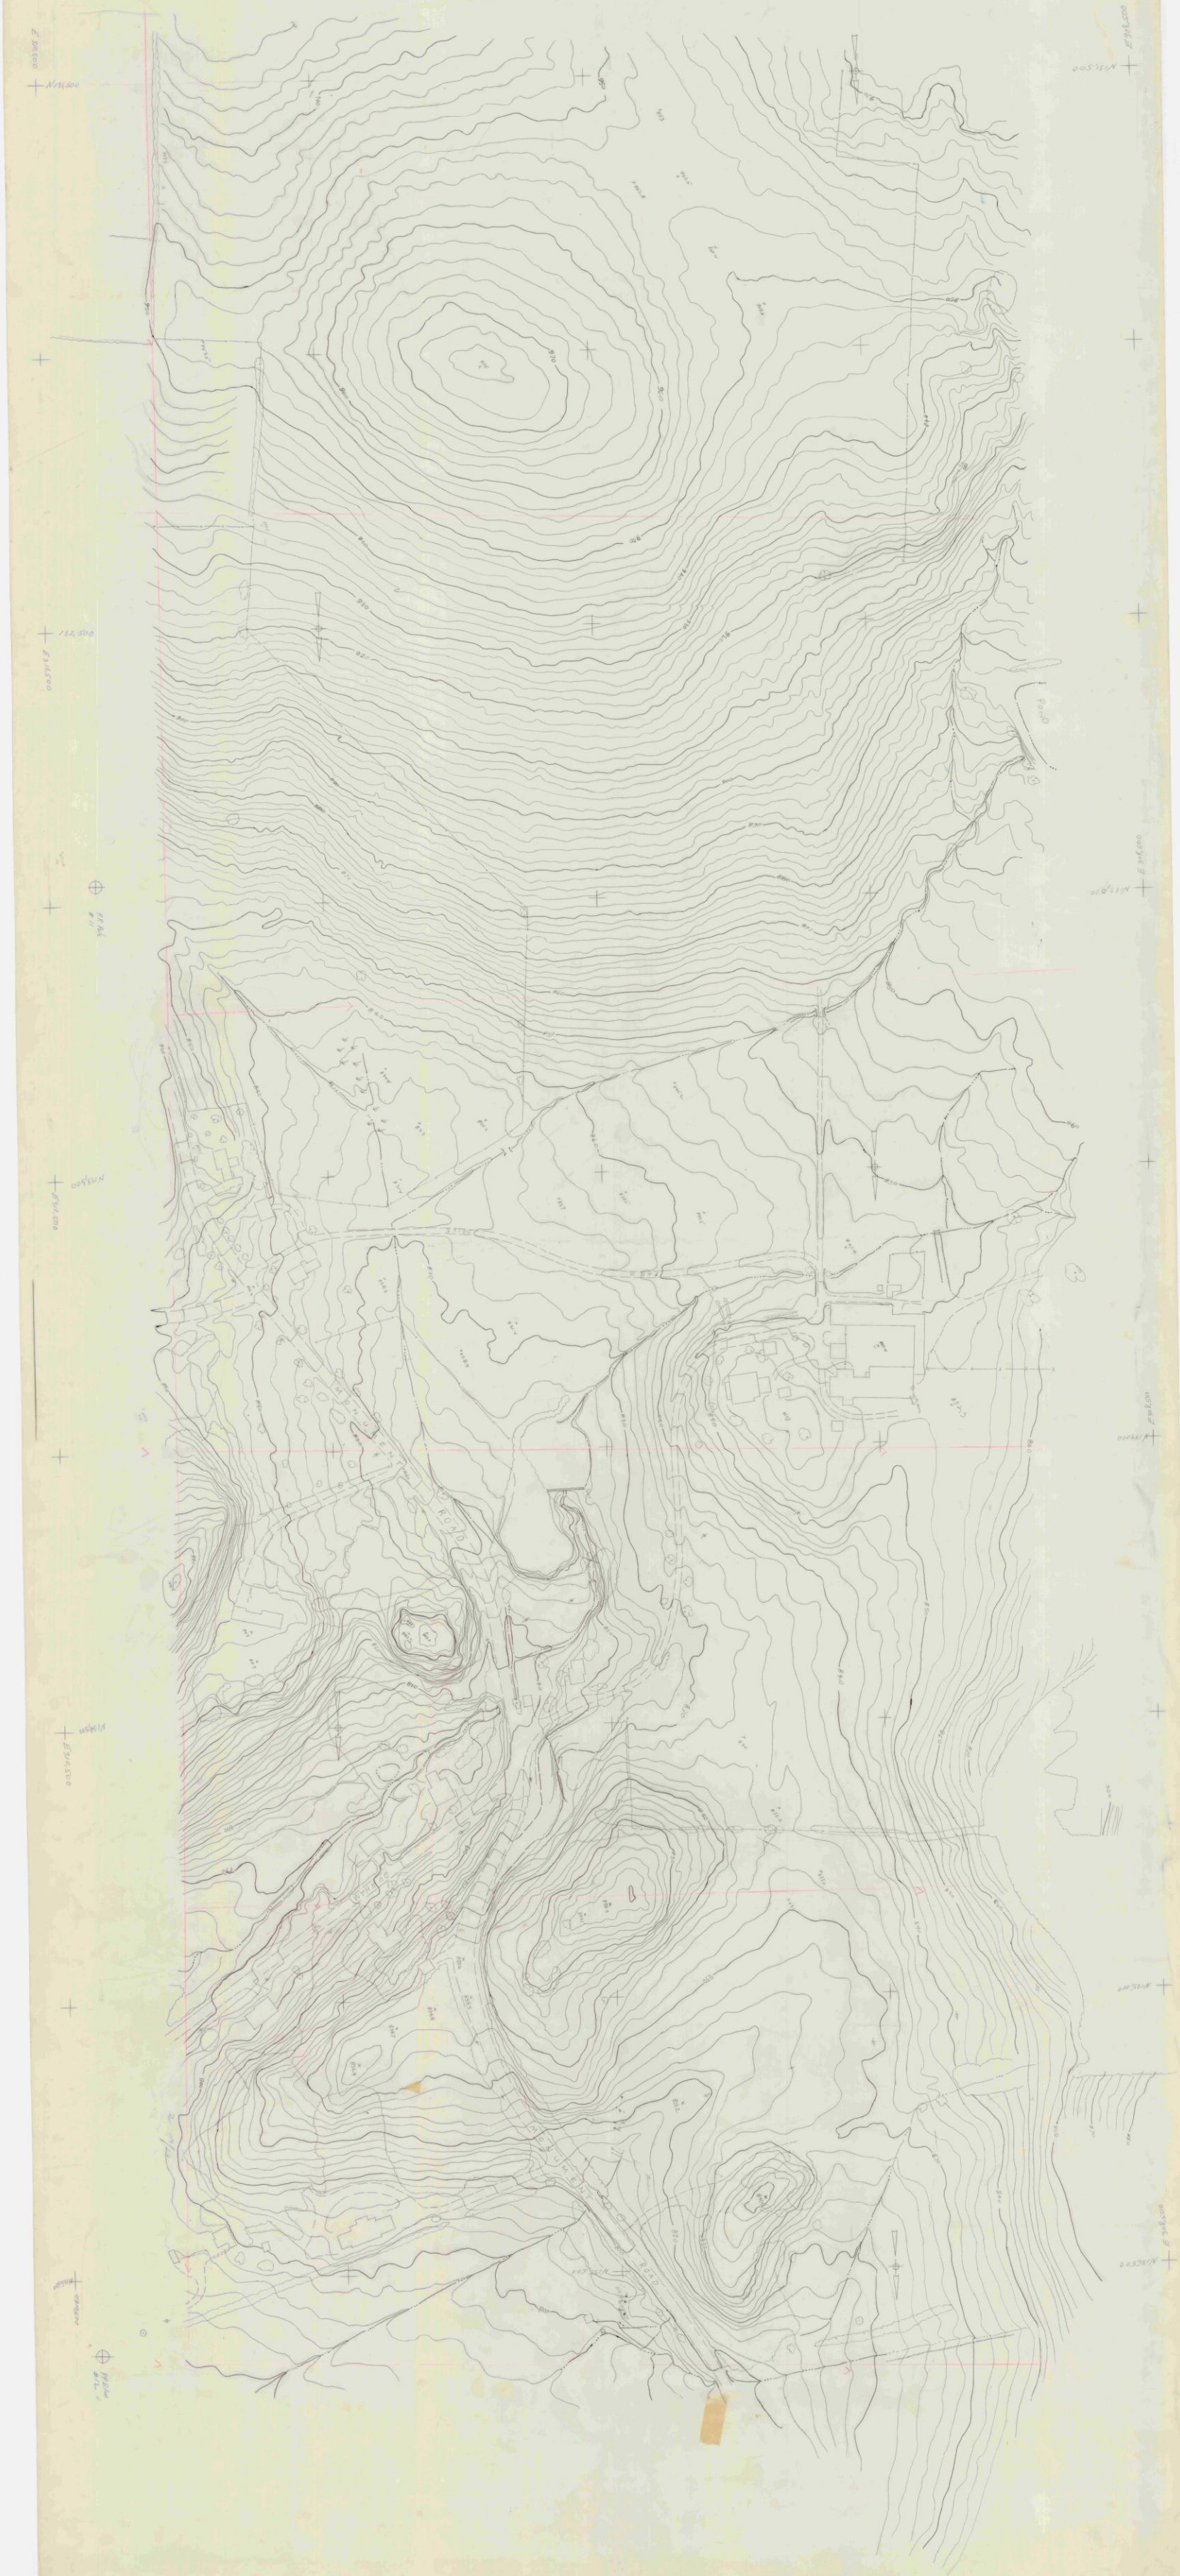

111N 3-1 1"=20'

N 402 000
E 356 000
N 398 000
E 356 000
CEMETERY
Abandoned RR Bed
500
525
550

١١١٨ ٨١

٢١١١ ٢-١

HARMON
ROAD
TREE
NURSERY
BENNINGTON
ROAD
SHOPPING
CENTER
PARKING
HENRY
DRIVE
HAYWOOD
DRIVE
WILMOTH

1114 8-1

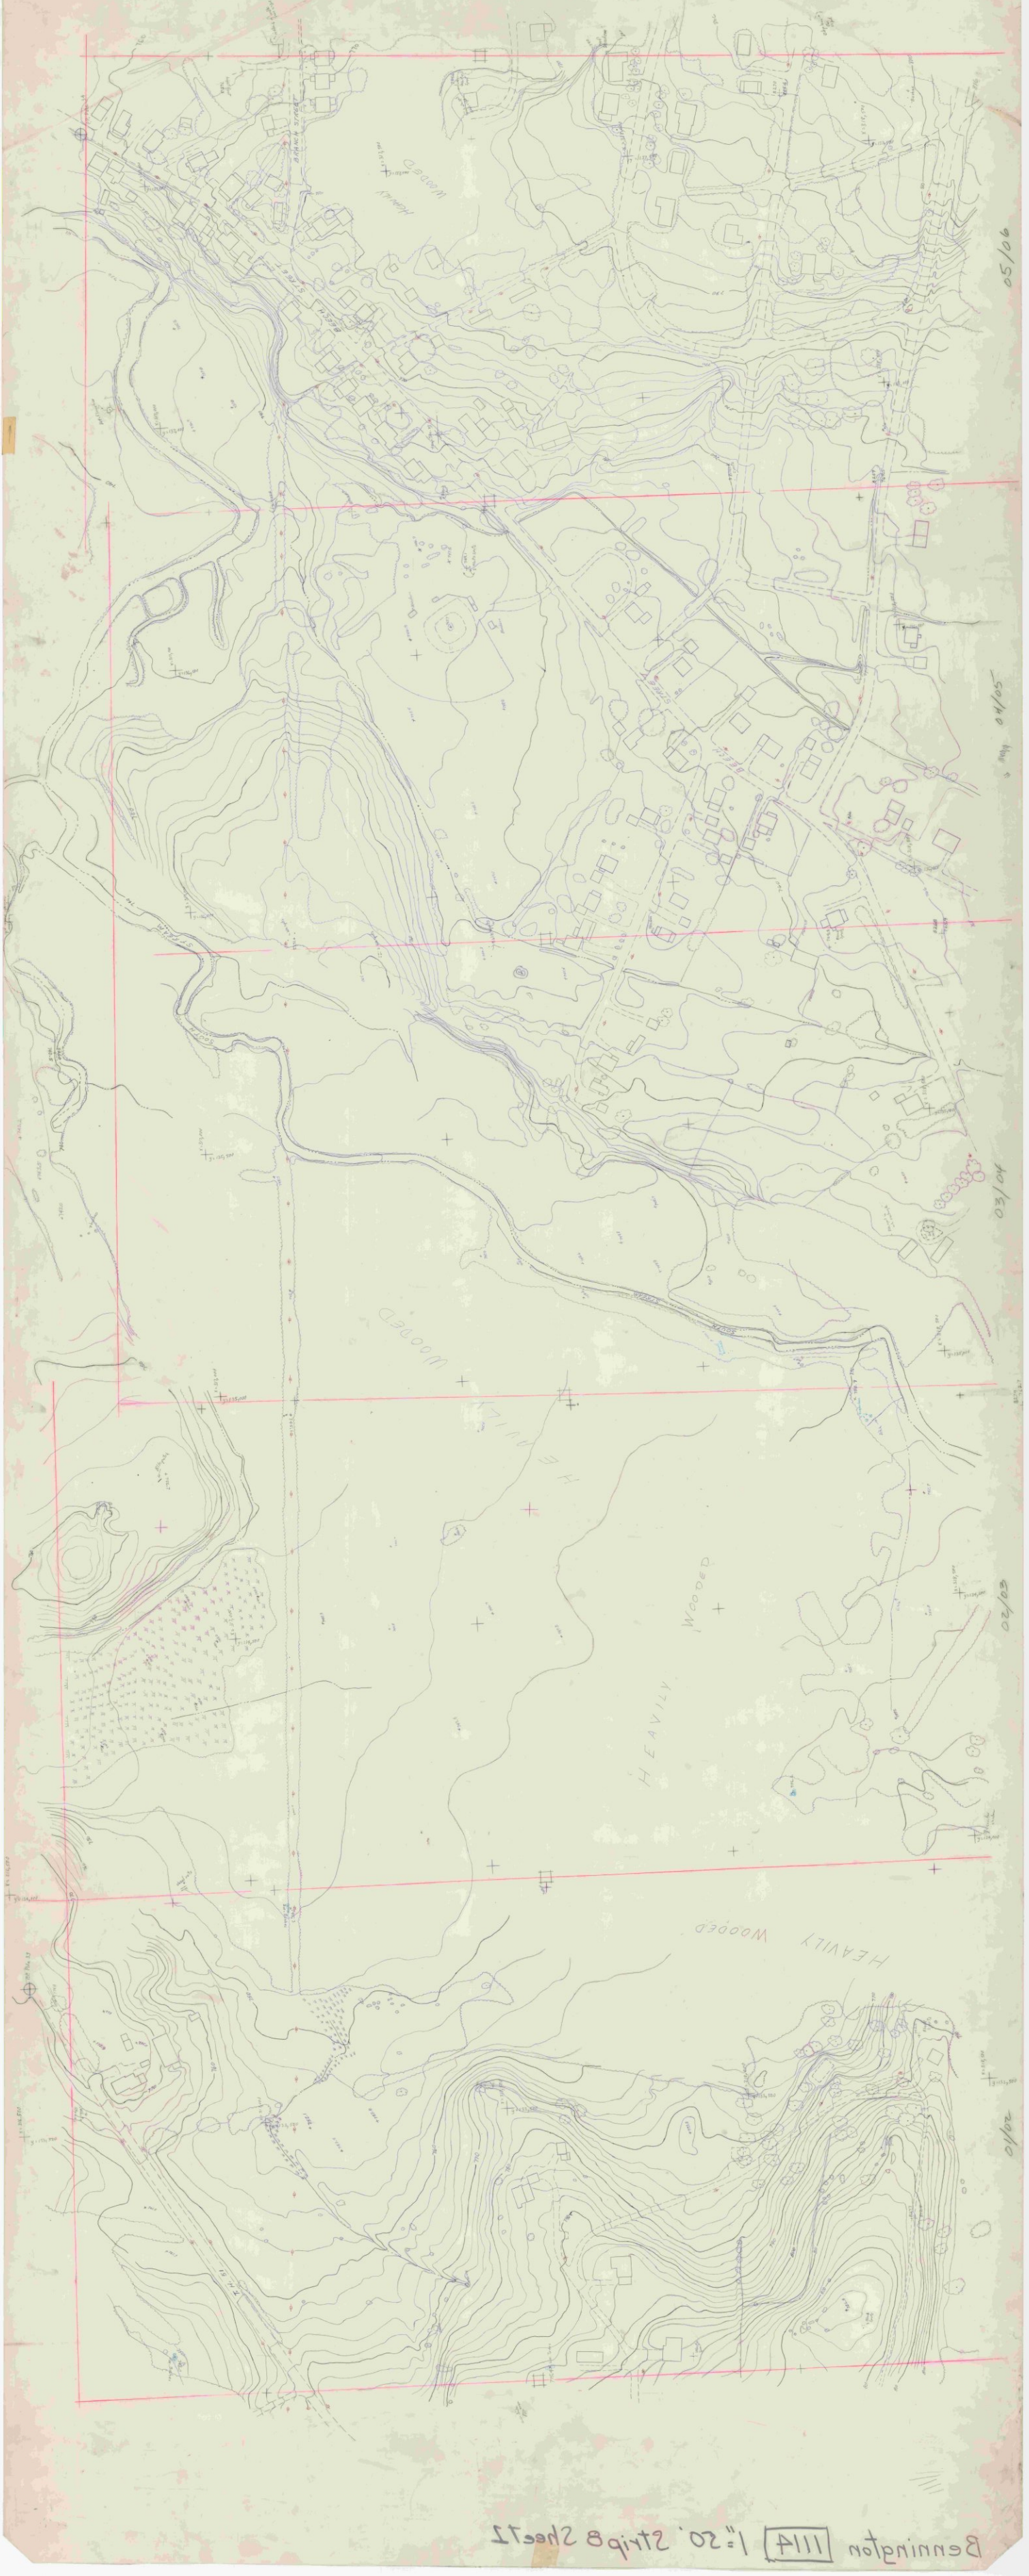

Bennington 1114 1"=50' Strip B Sheet 2

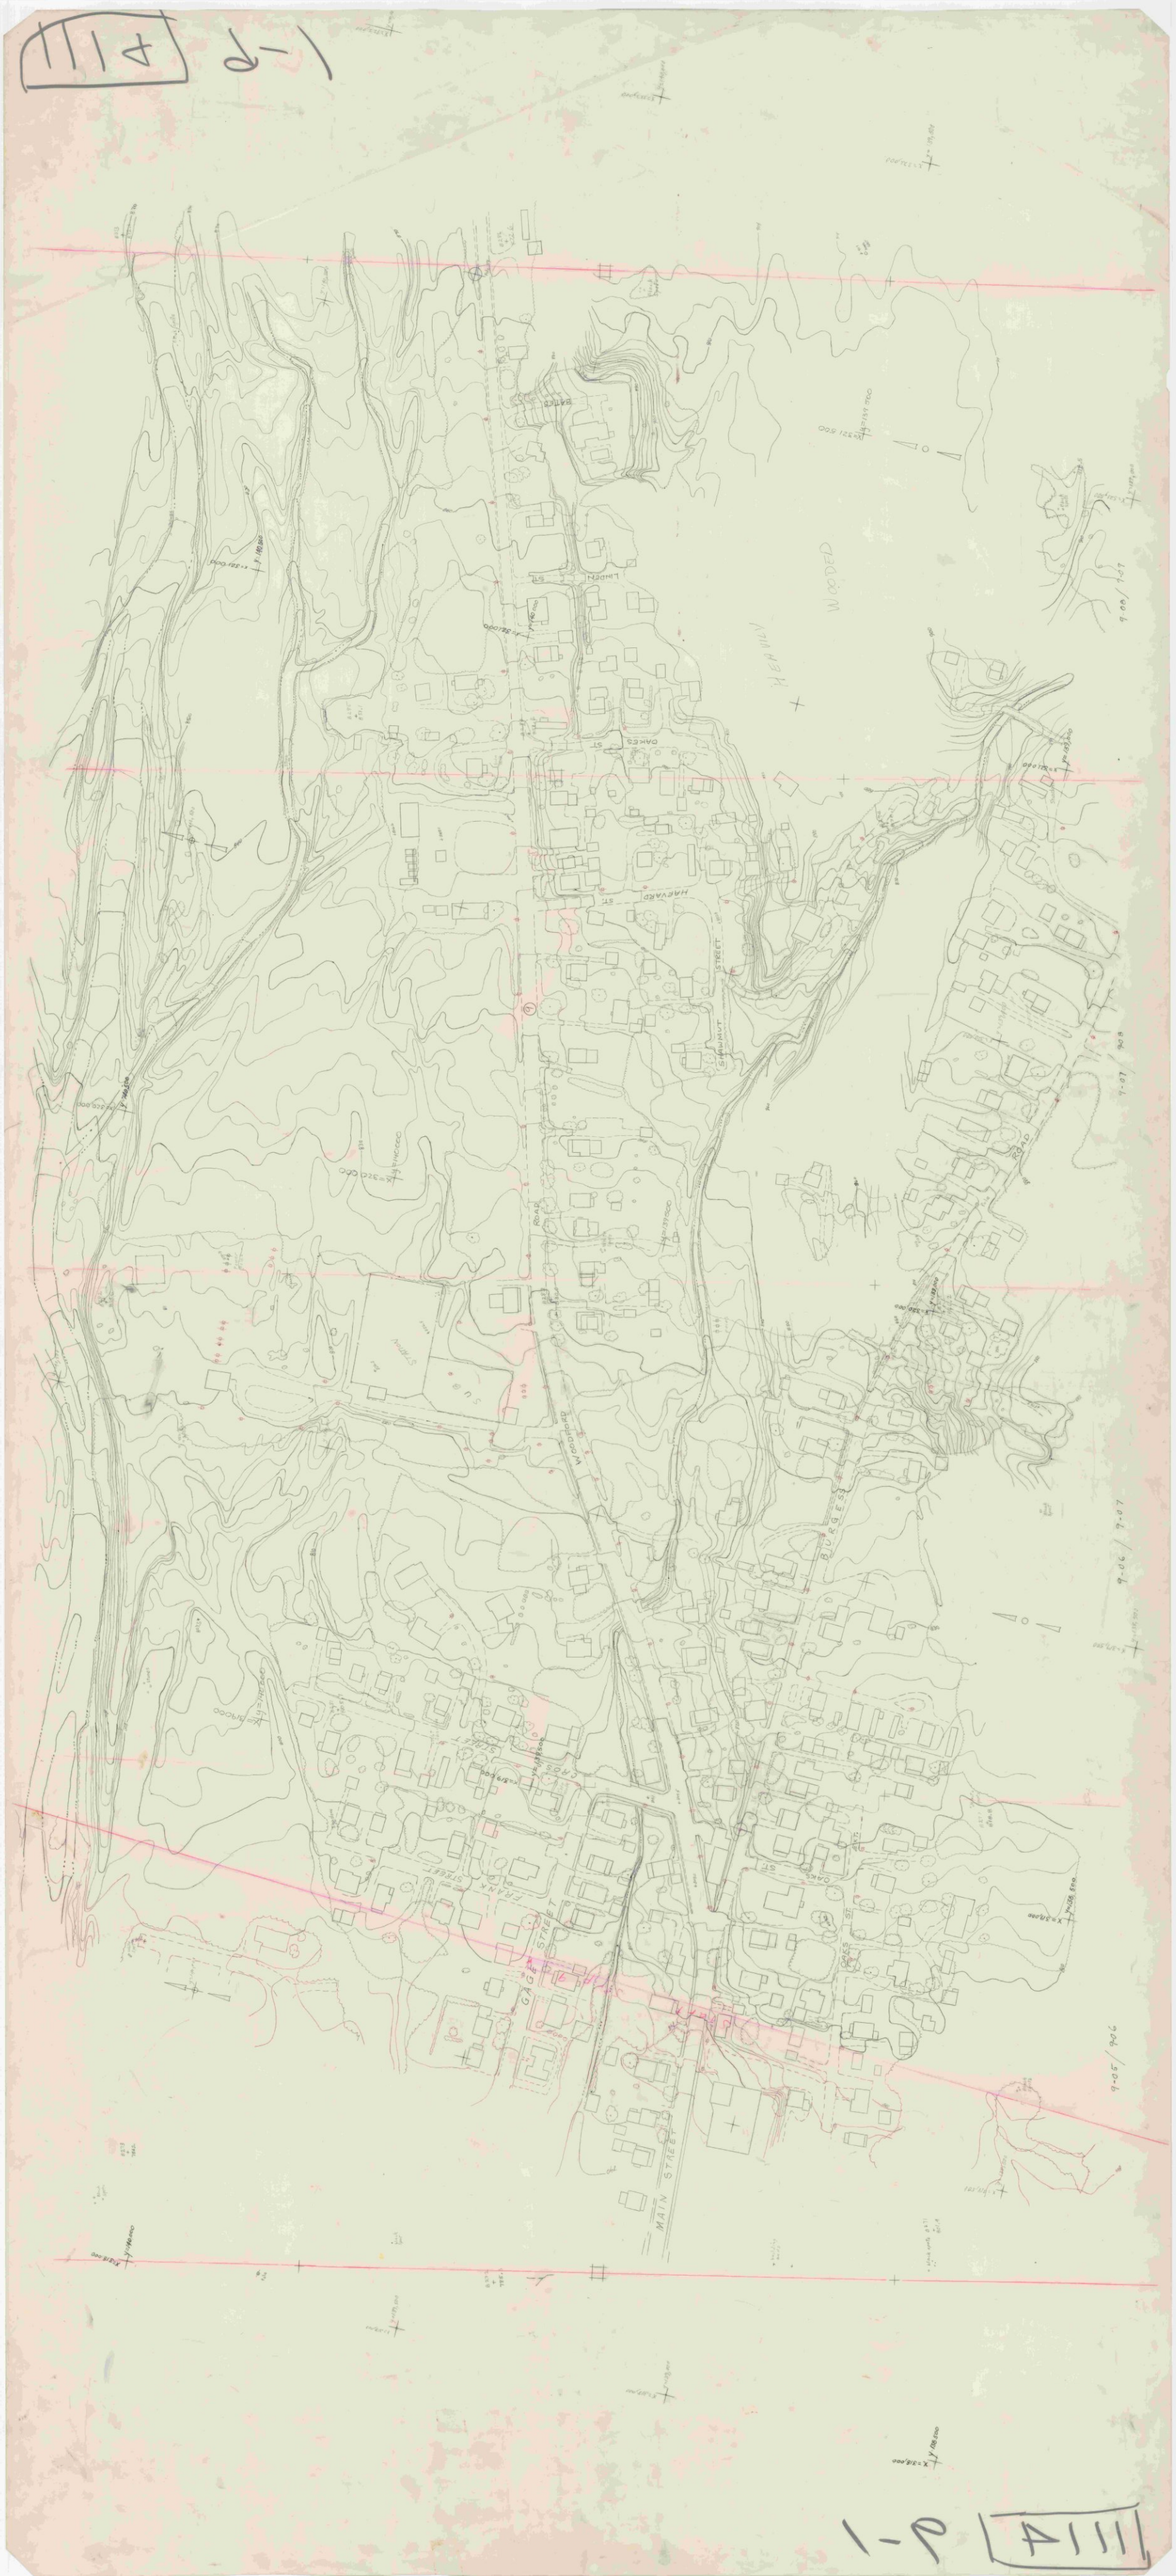
LINDEN ST
OAKES ST
HARVARD ST
STRAWNUT STREET
WOODED HEAVILY
ROAD
WOODPARD
BURGESS
9-07
9-06
9-05
GAG STREET
MAIN STREET
FRANK STREET
CROSS STREET
OAKES ST

1111 11-1 1"=20'

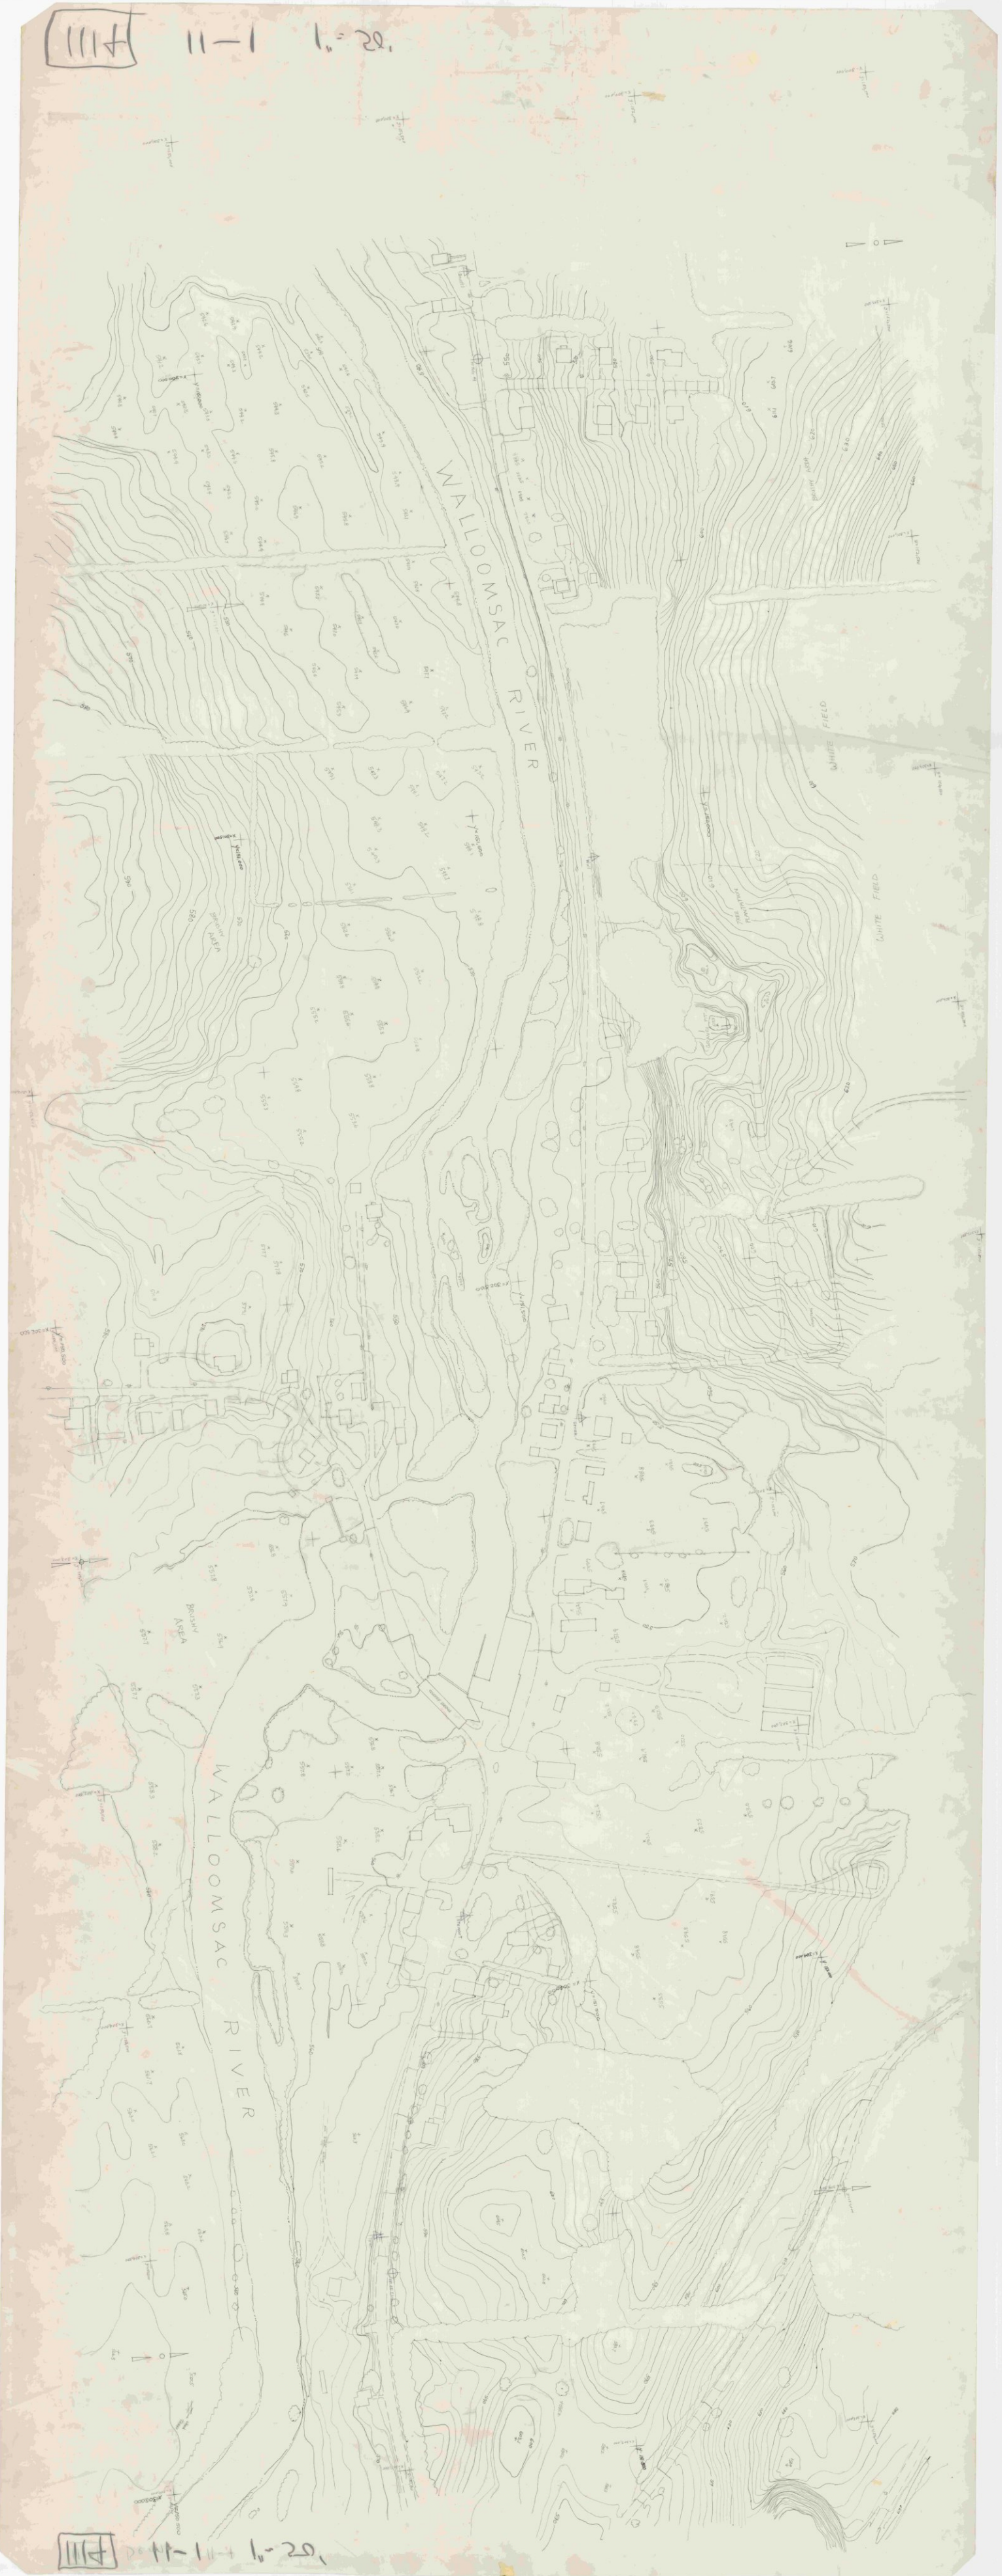

1111 11-1 1"=20'

111H 3-3 1"=20'

111H 3-3 Bennington 1"=50'

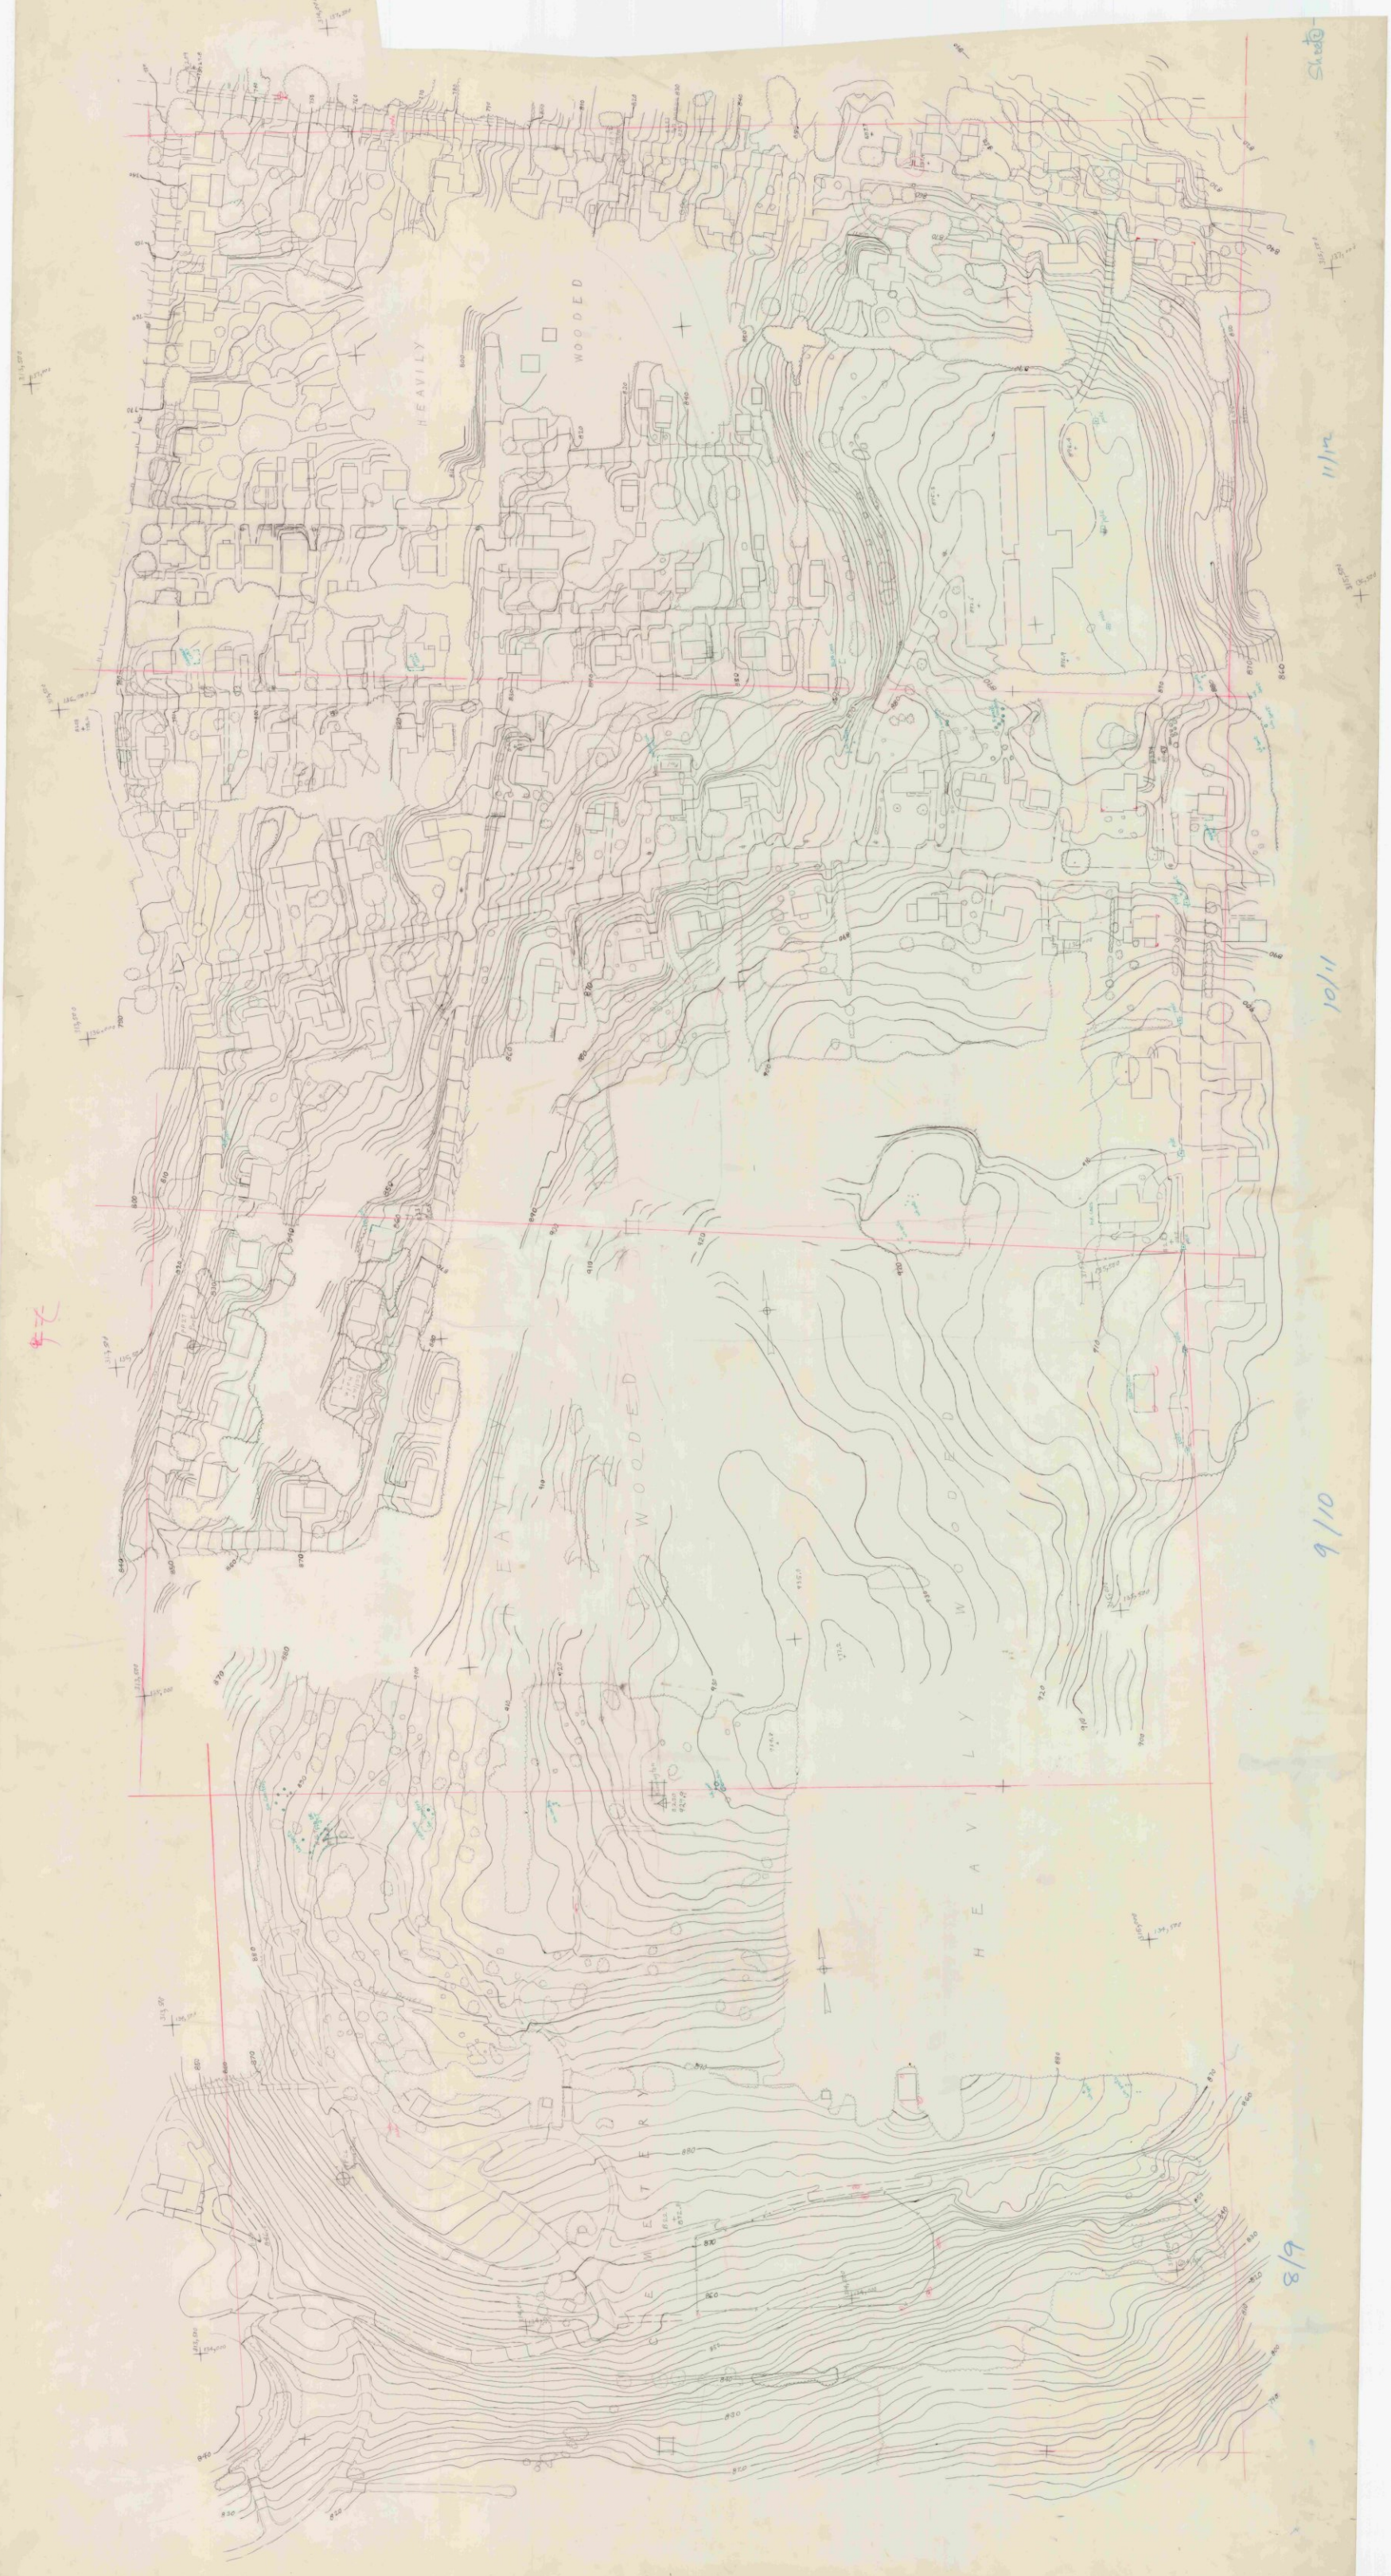

BENNINGTON Mtn stripe sheet 1 scale 1"=20'.

1114 1-1 1"=50'

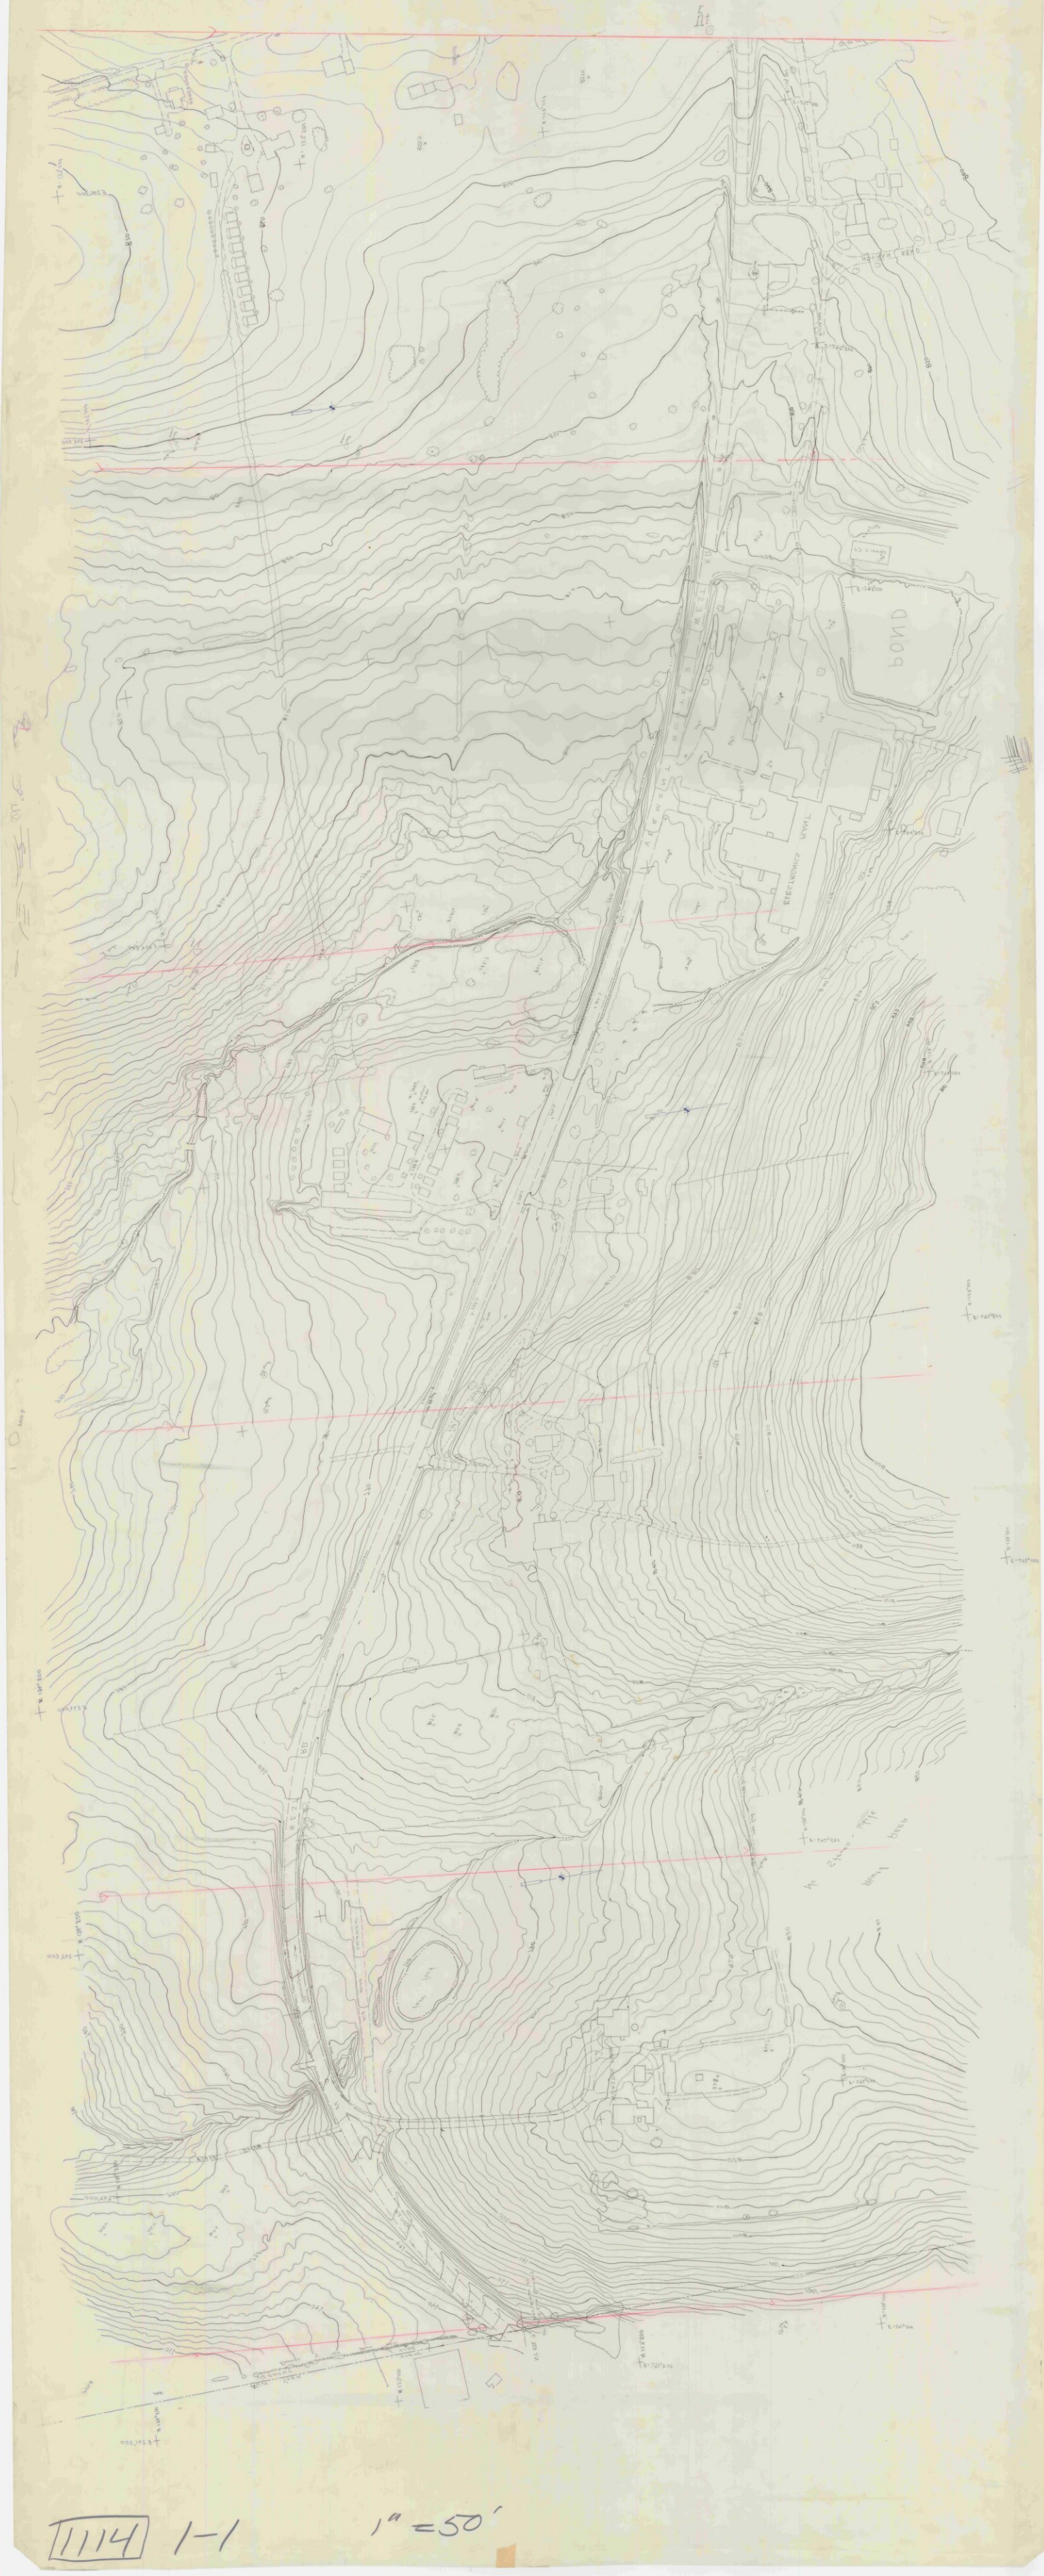

1114 1-1 1"=50'

Bennington IIIA 1"=20'. Strip 2 Sheet 1

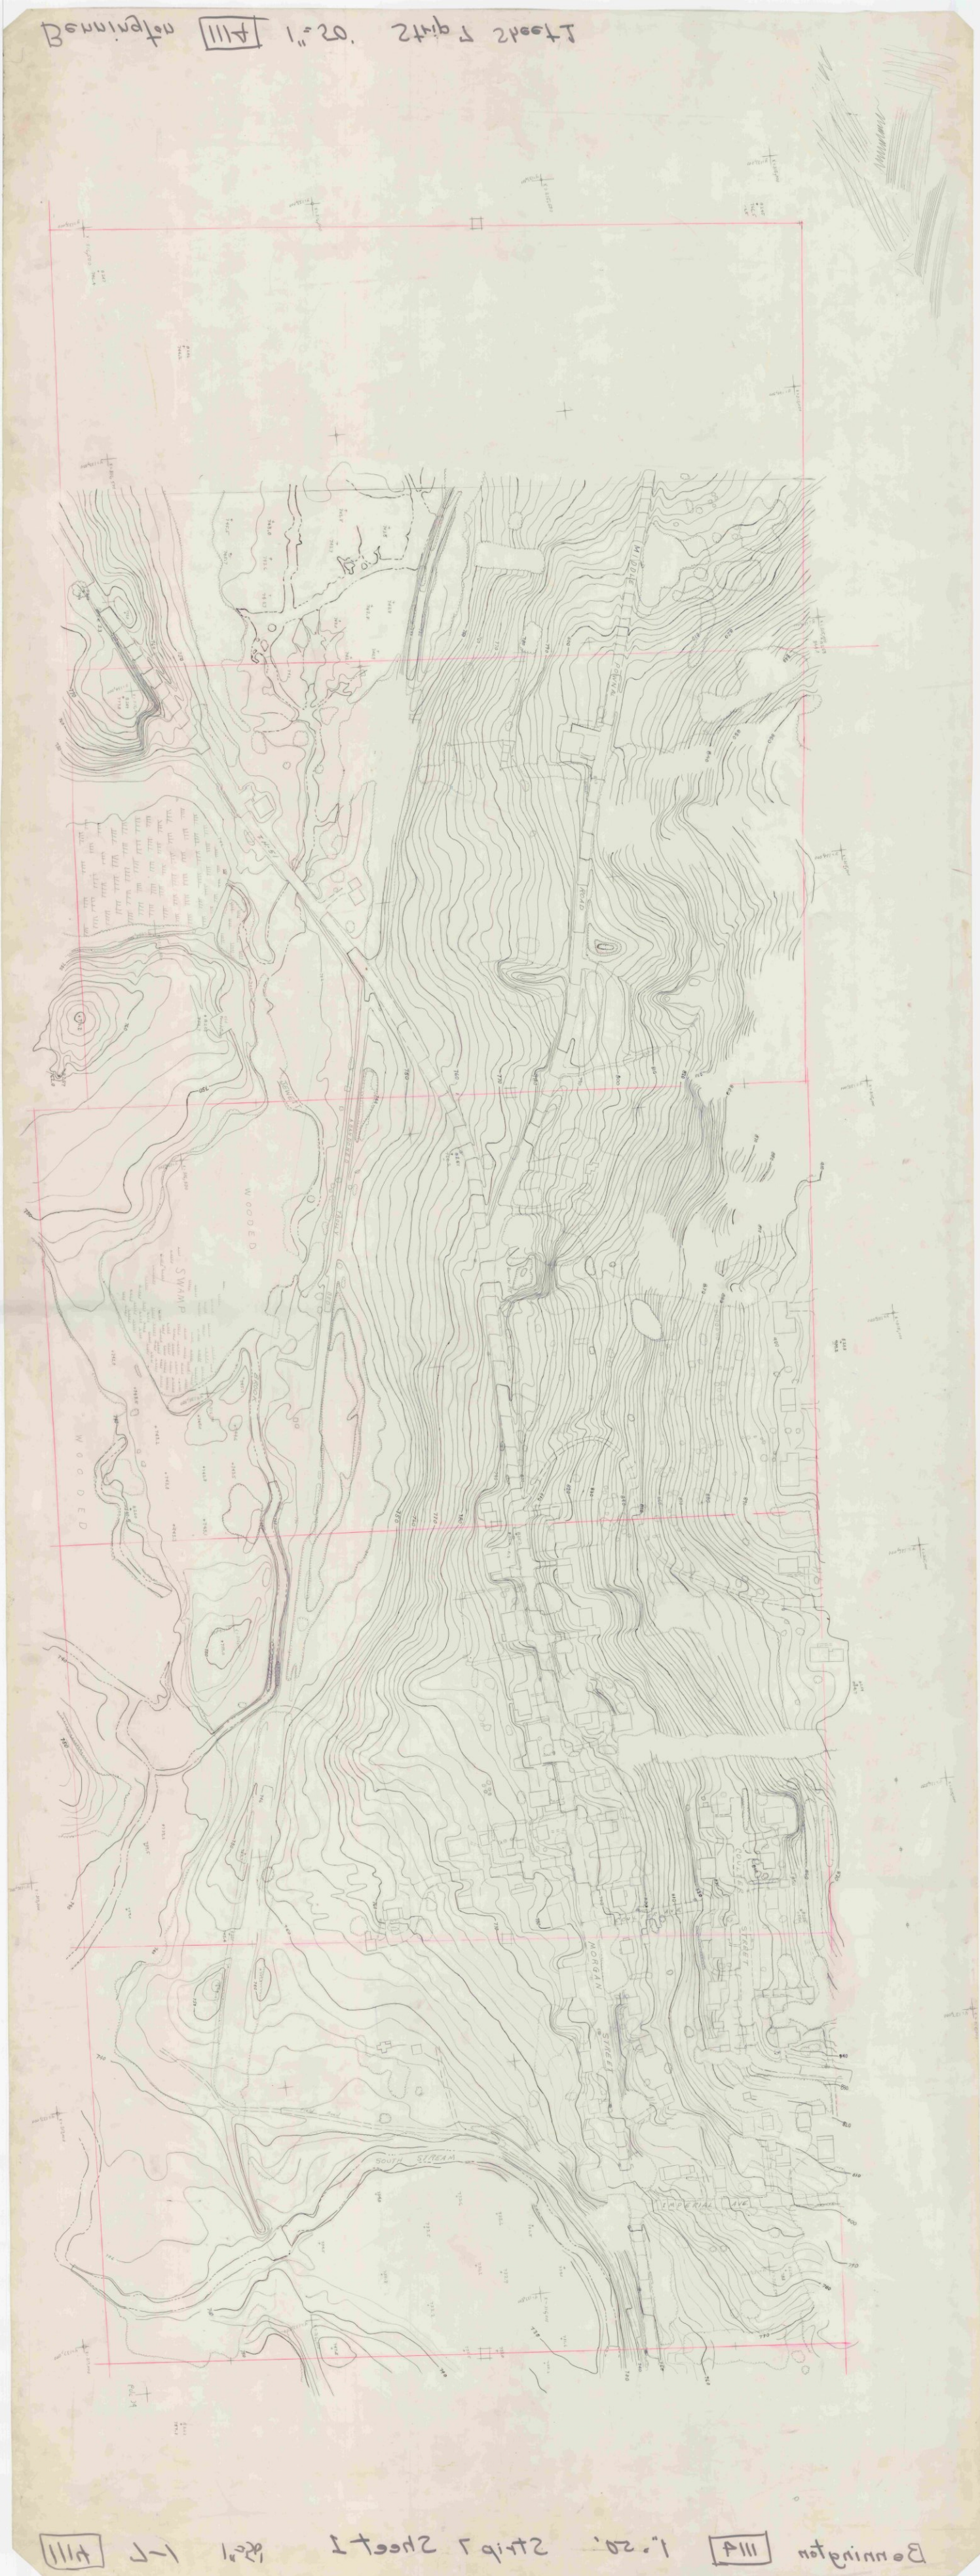

Bennington IIIA 1"=20'. Strip 2 Sheet 1

1114 2-1 1"=50'

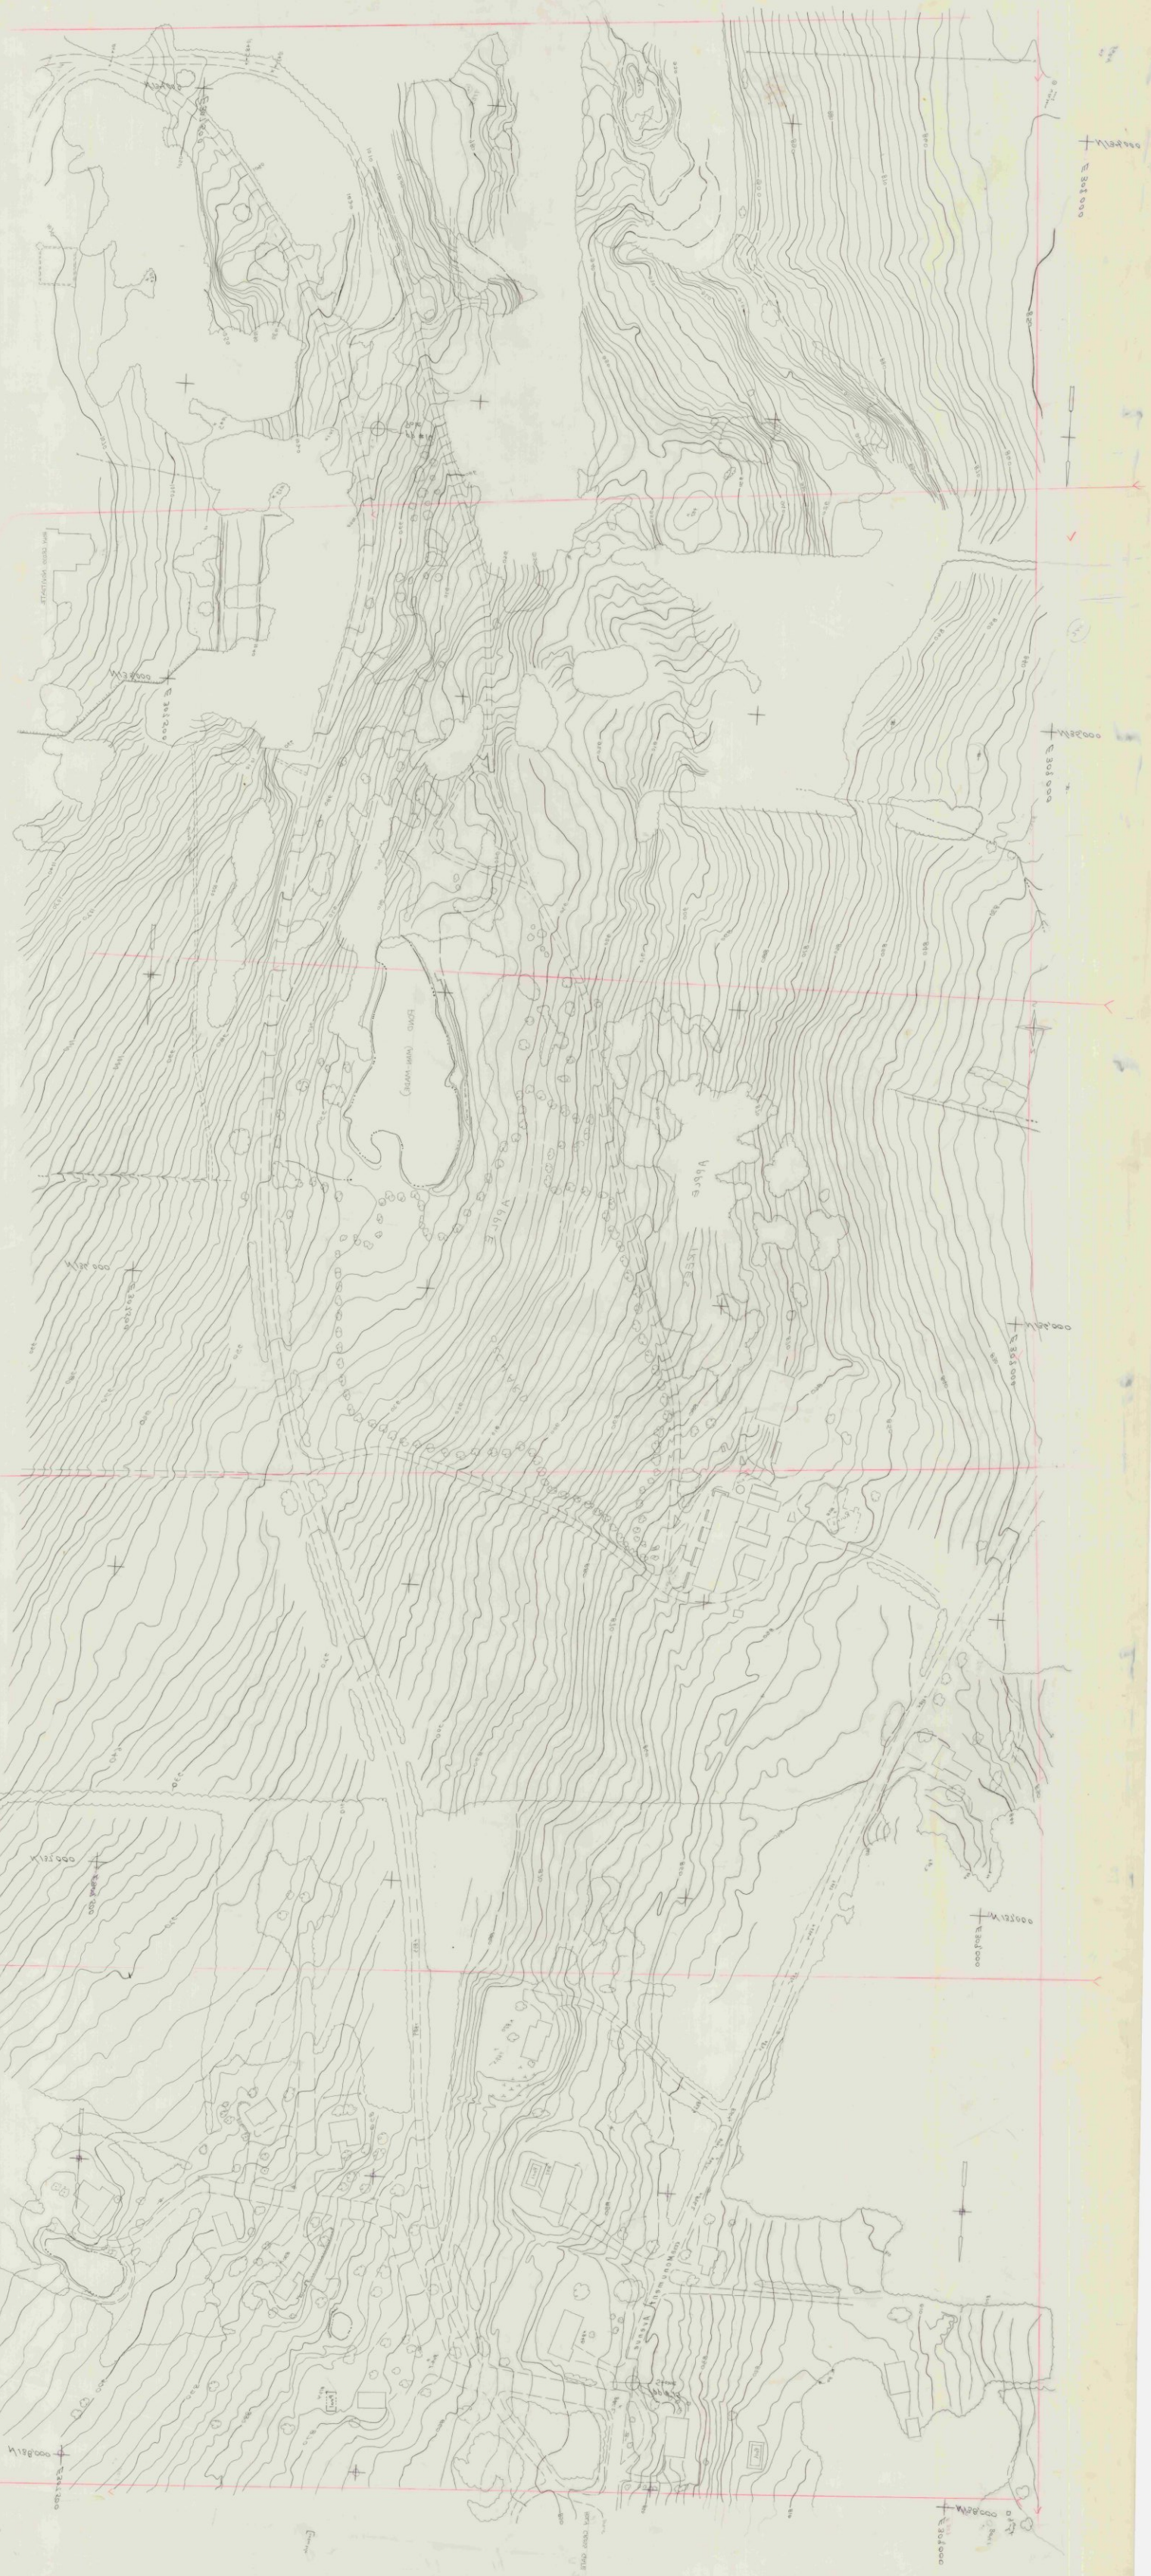

1114 2-1 1"=50'

1114 - 1-2

1"=50'

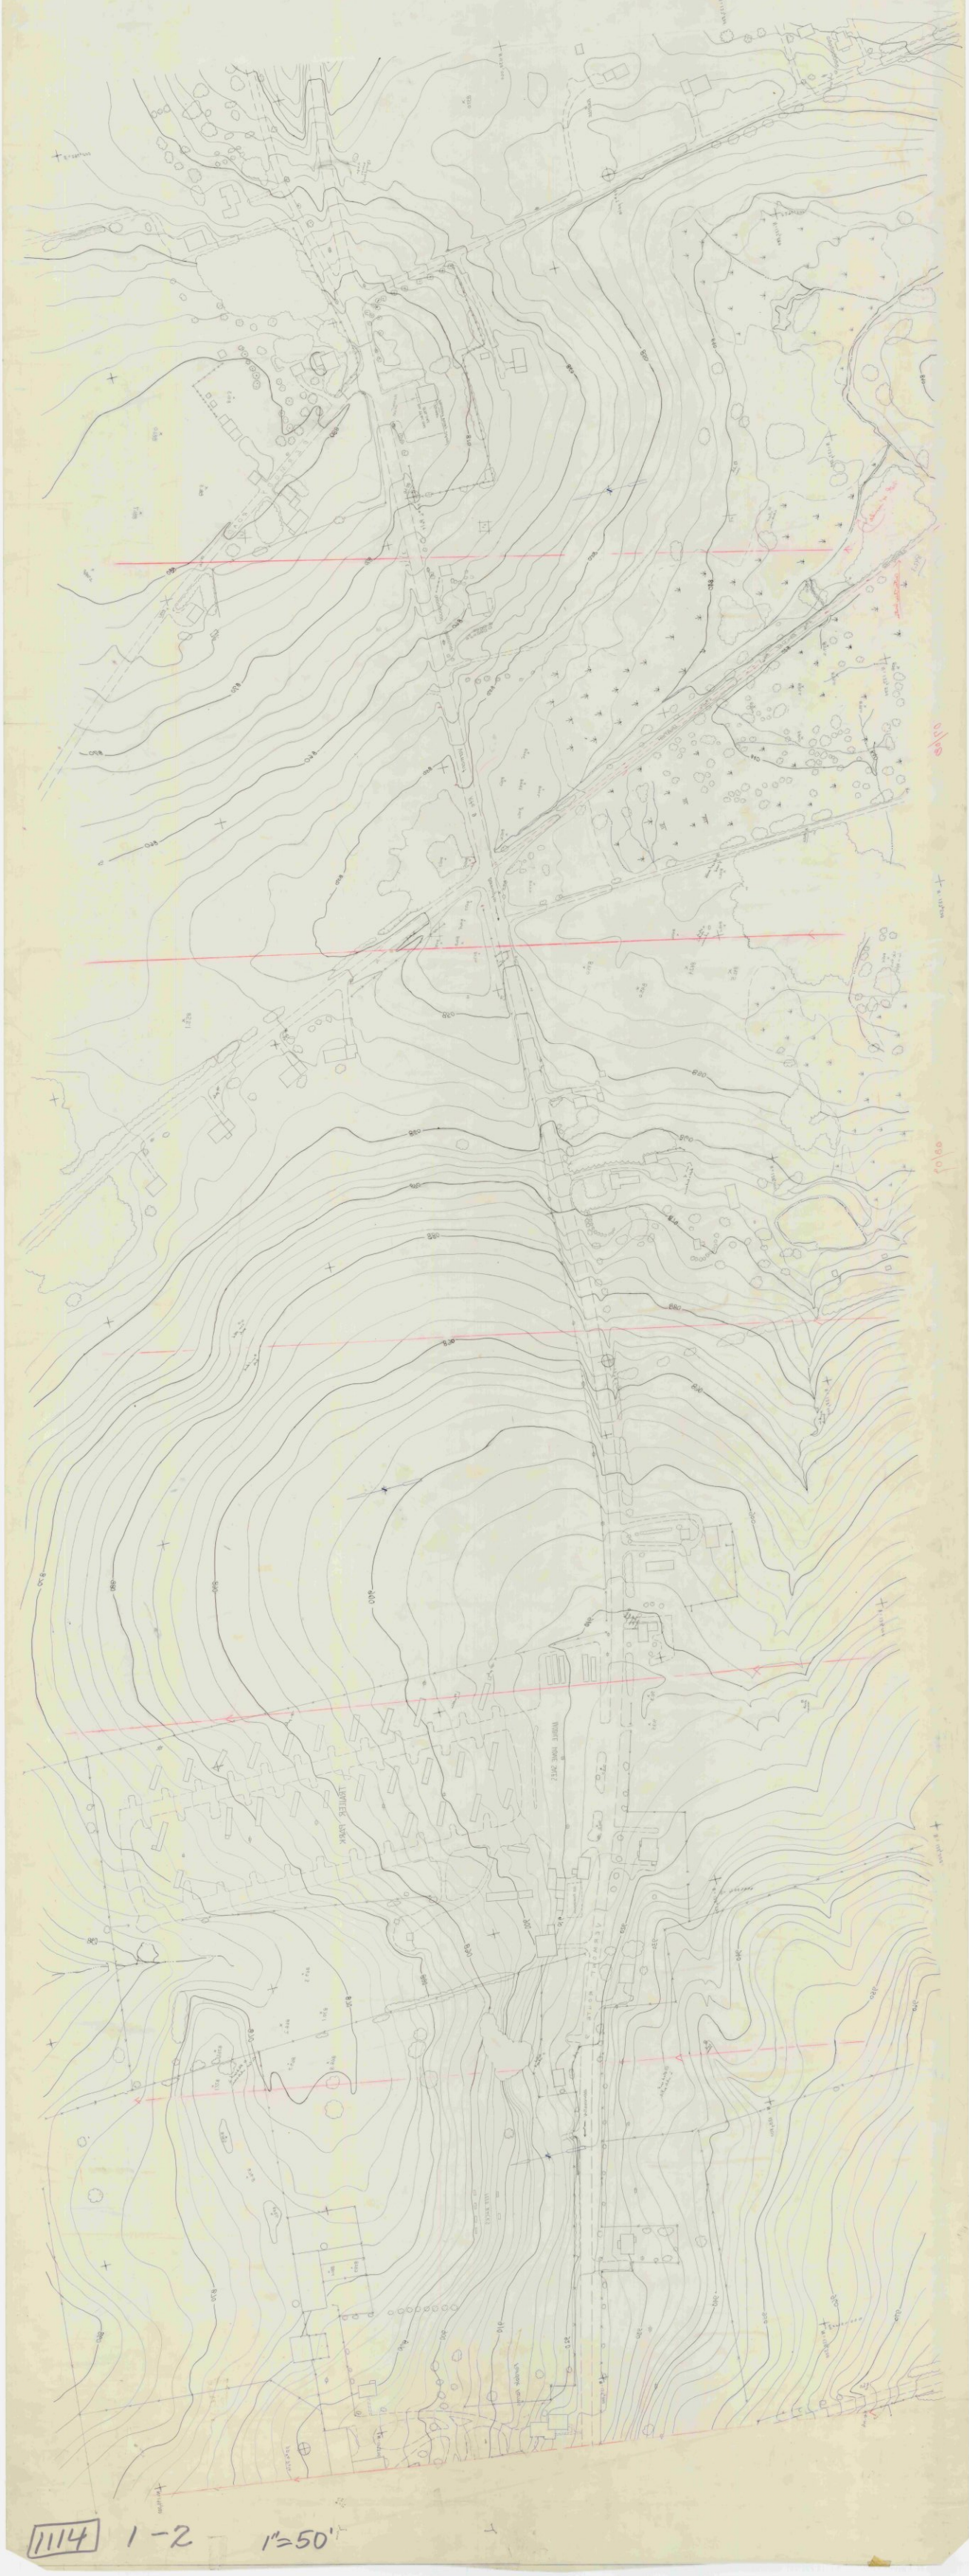

1114 1-2 1"=50'

111N 3-1 1"=20'

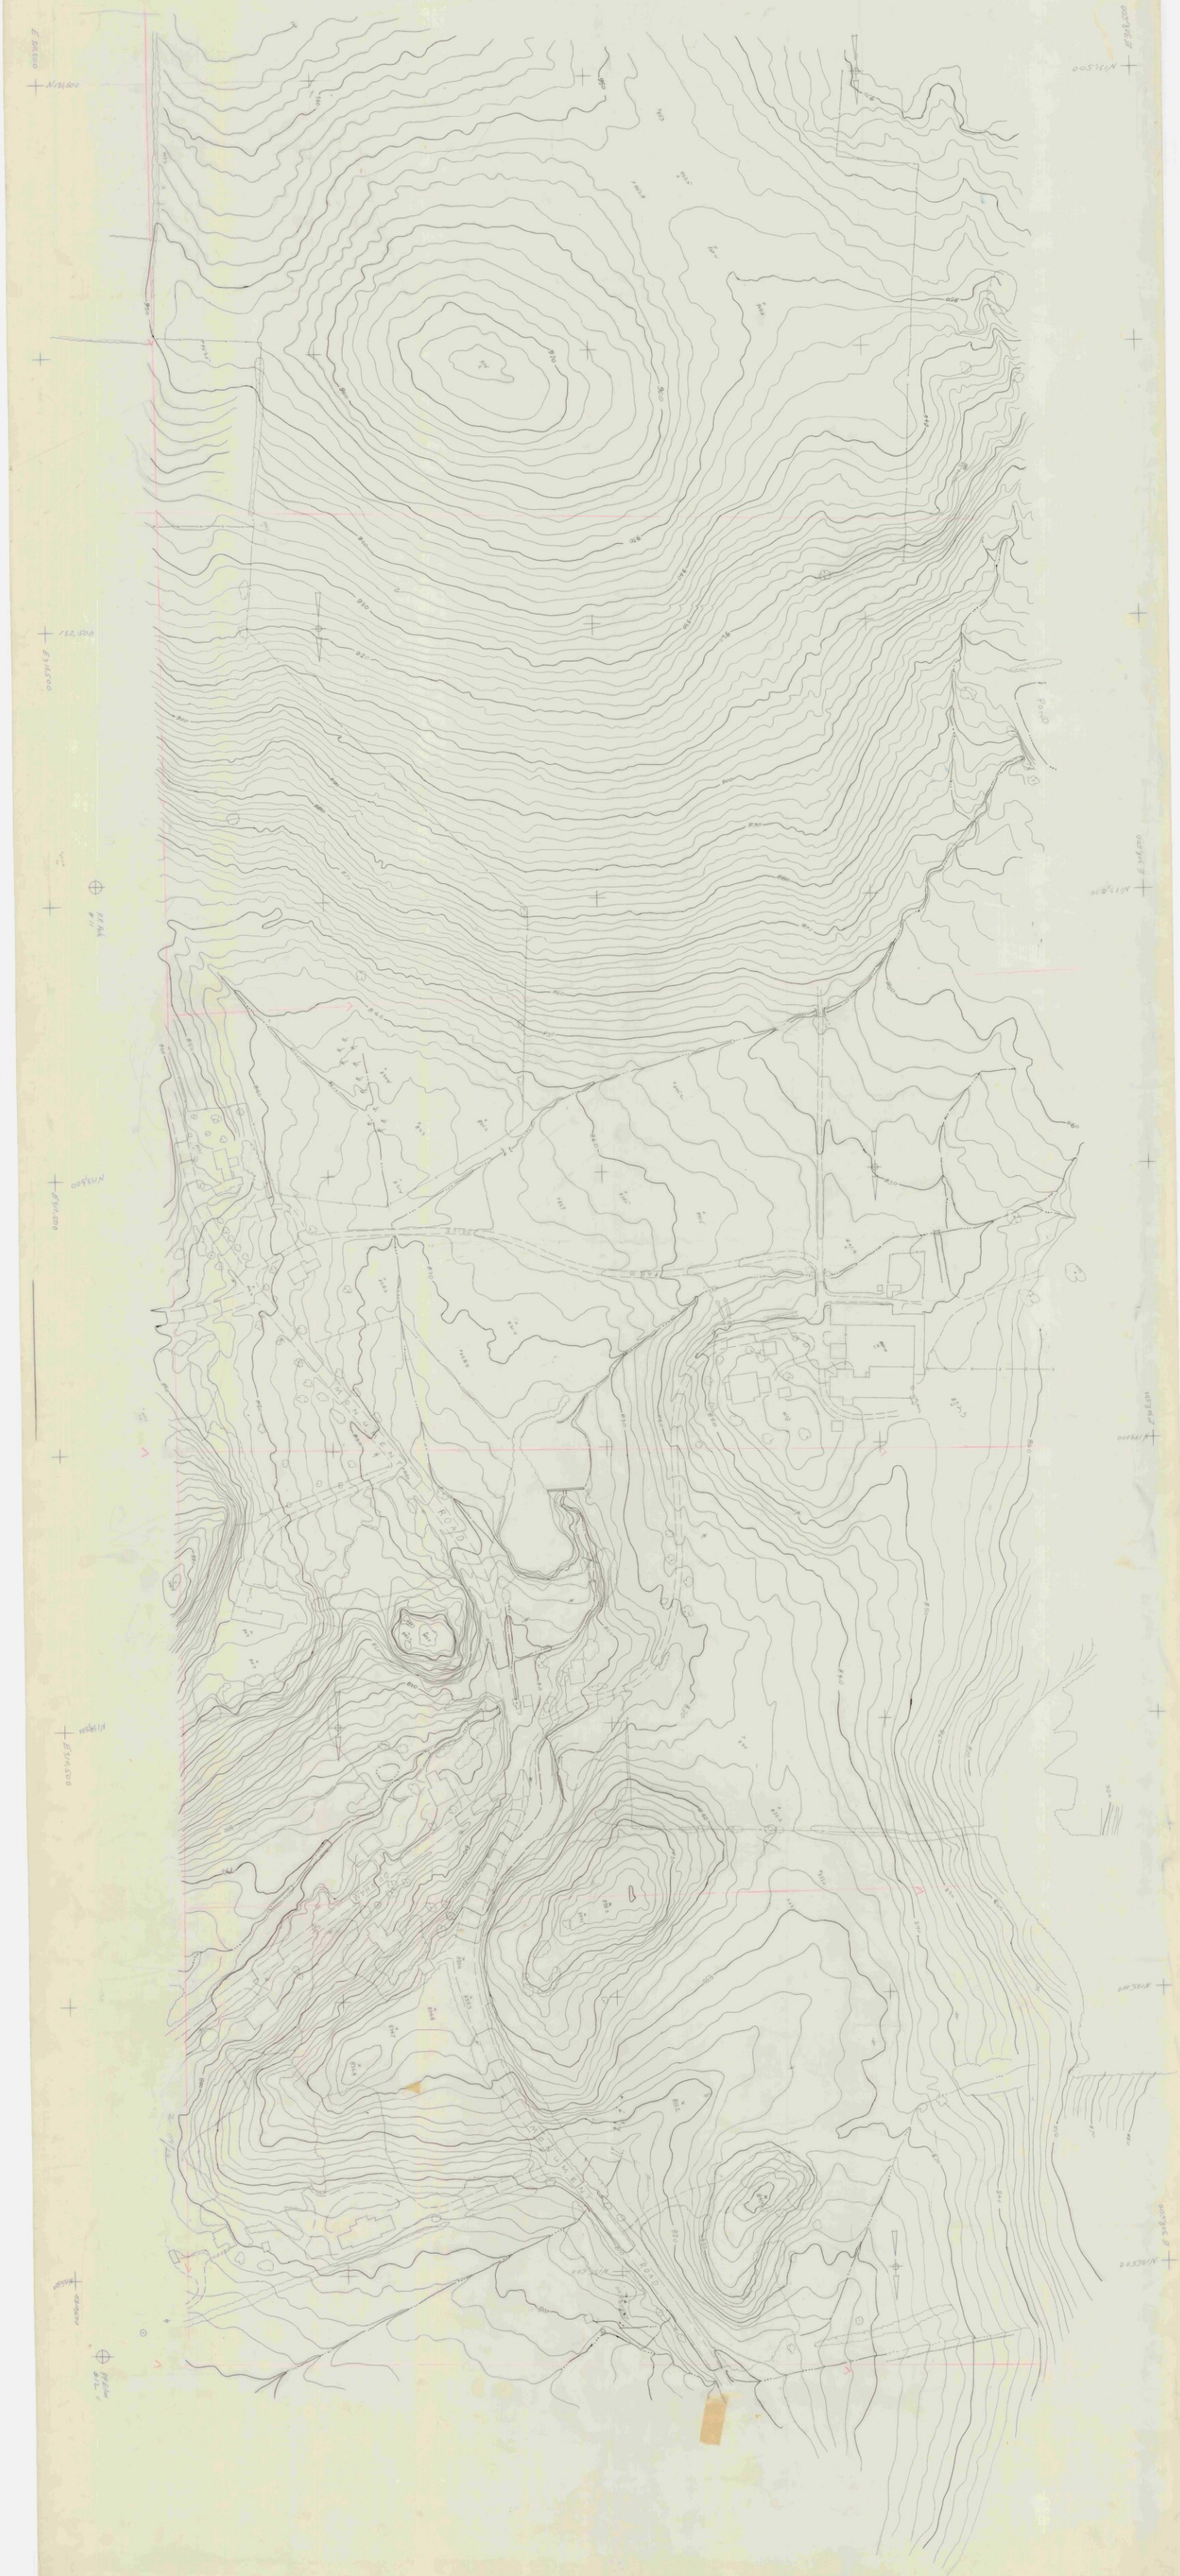

111N 3-1 1"=20'

N 402 000
E 356 000
N 398 000
E 356 000
CEMETERY
Abandoned RR Bed
500
525
550

١١١٨ ٨١

٢١١١ ٢-١

111A 8-5 1"=20' Bennington

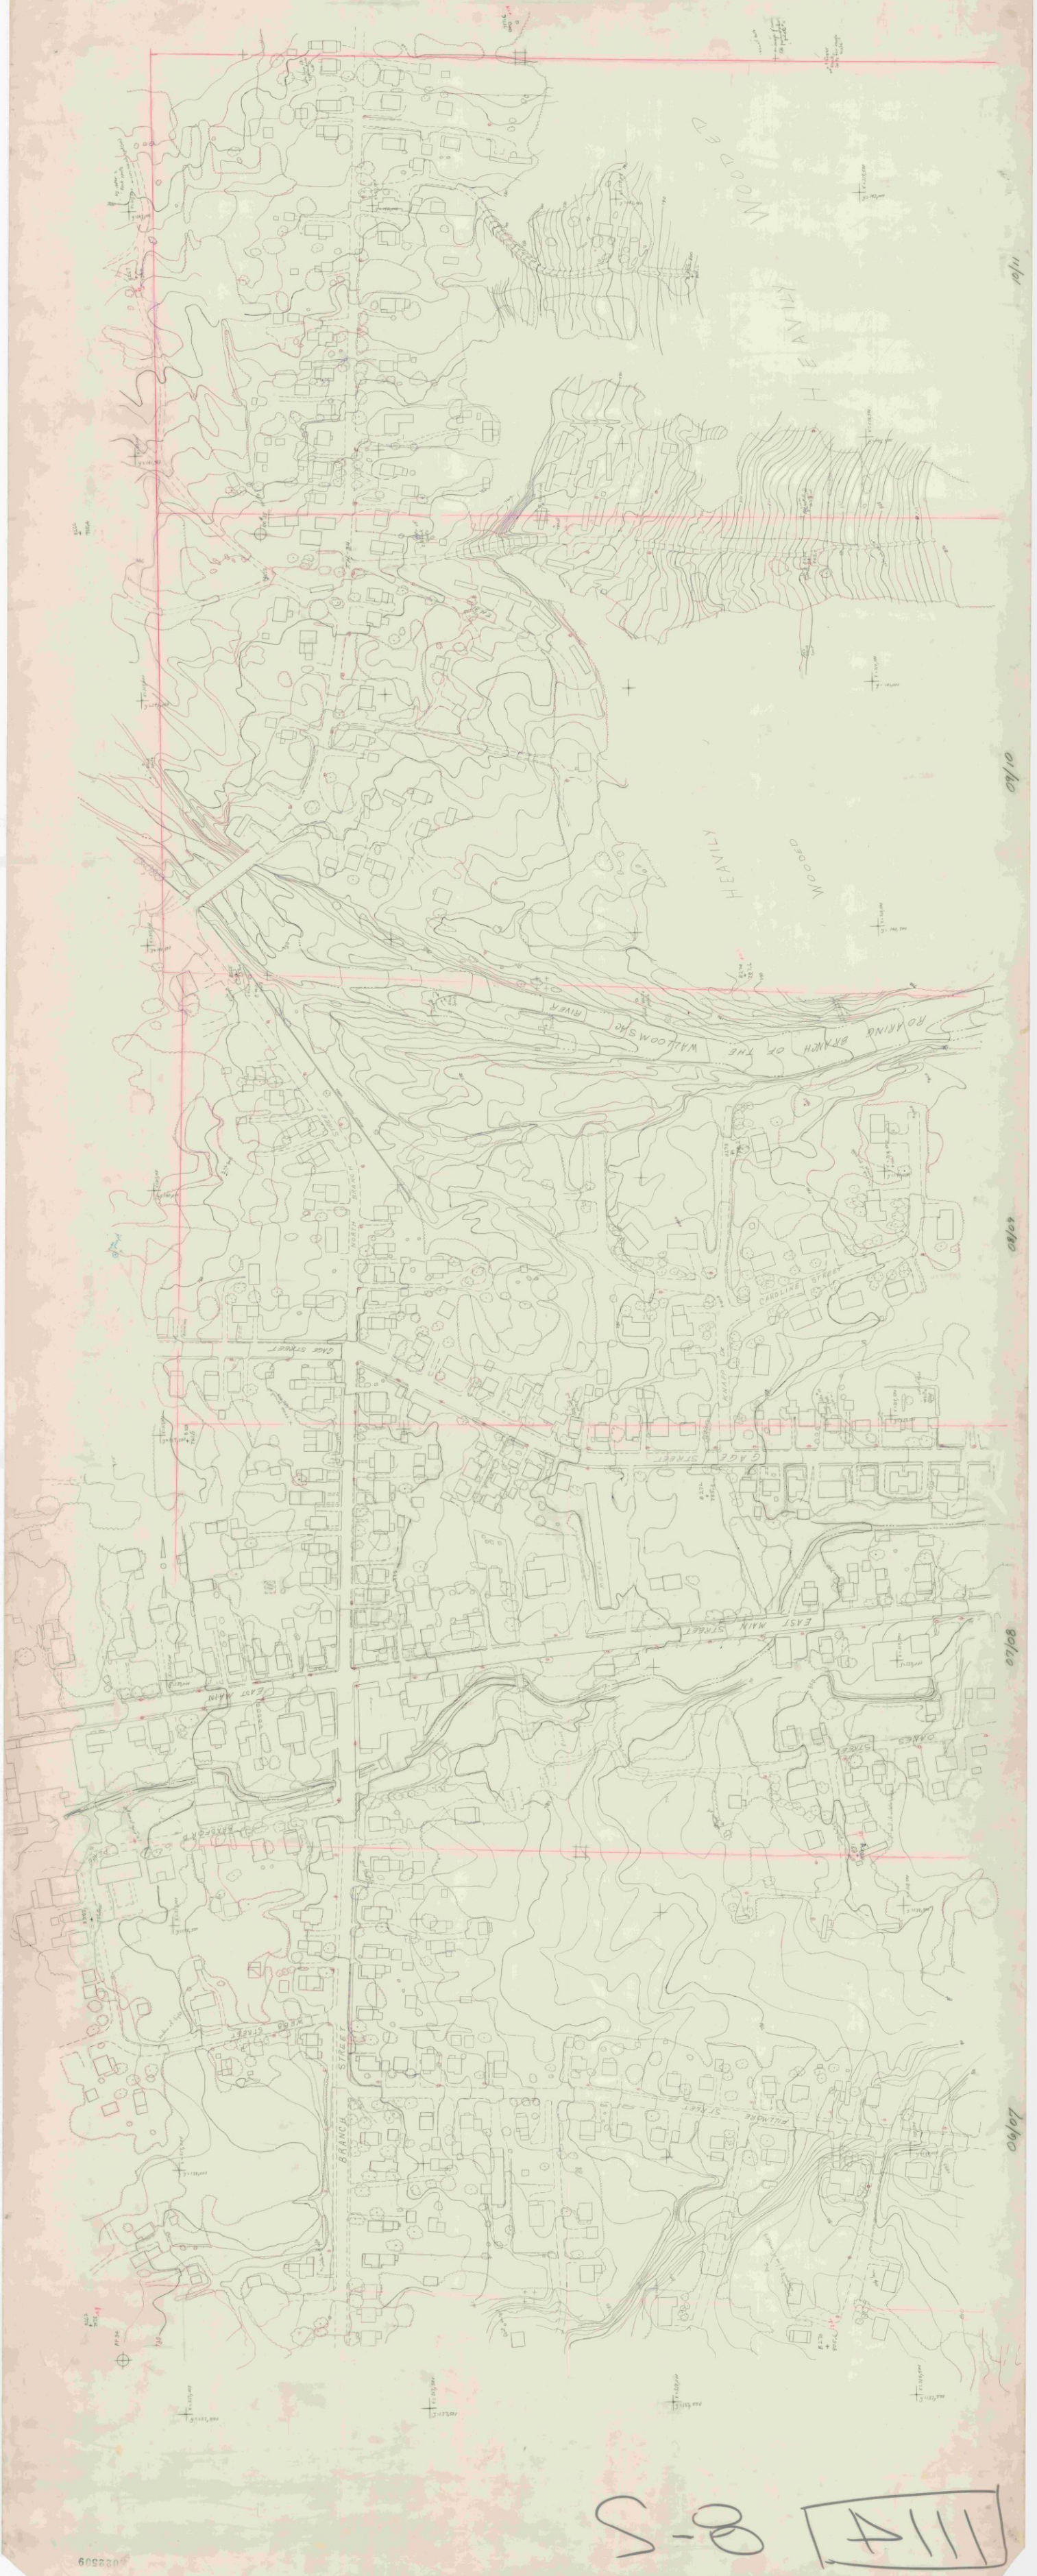

111A 8-5

HARMON
ROAD
TREE
NURSERY
BENNINGTON
ROAD
SHOPPING
CENTER
PARKING
HENRY
DRIVE
HAYWOOD
DRIVE
WILMOTH

1114 8-1

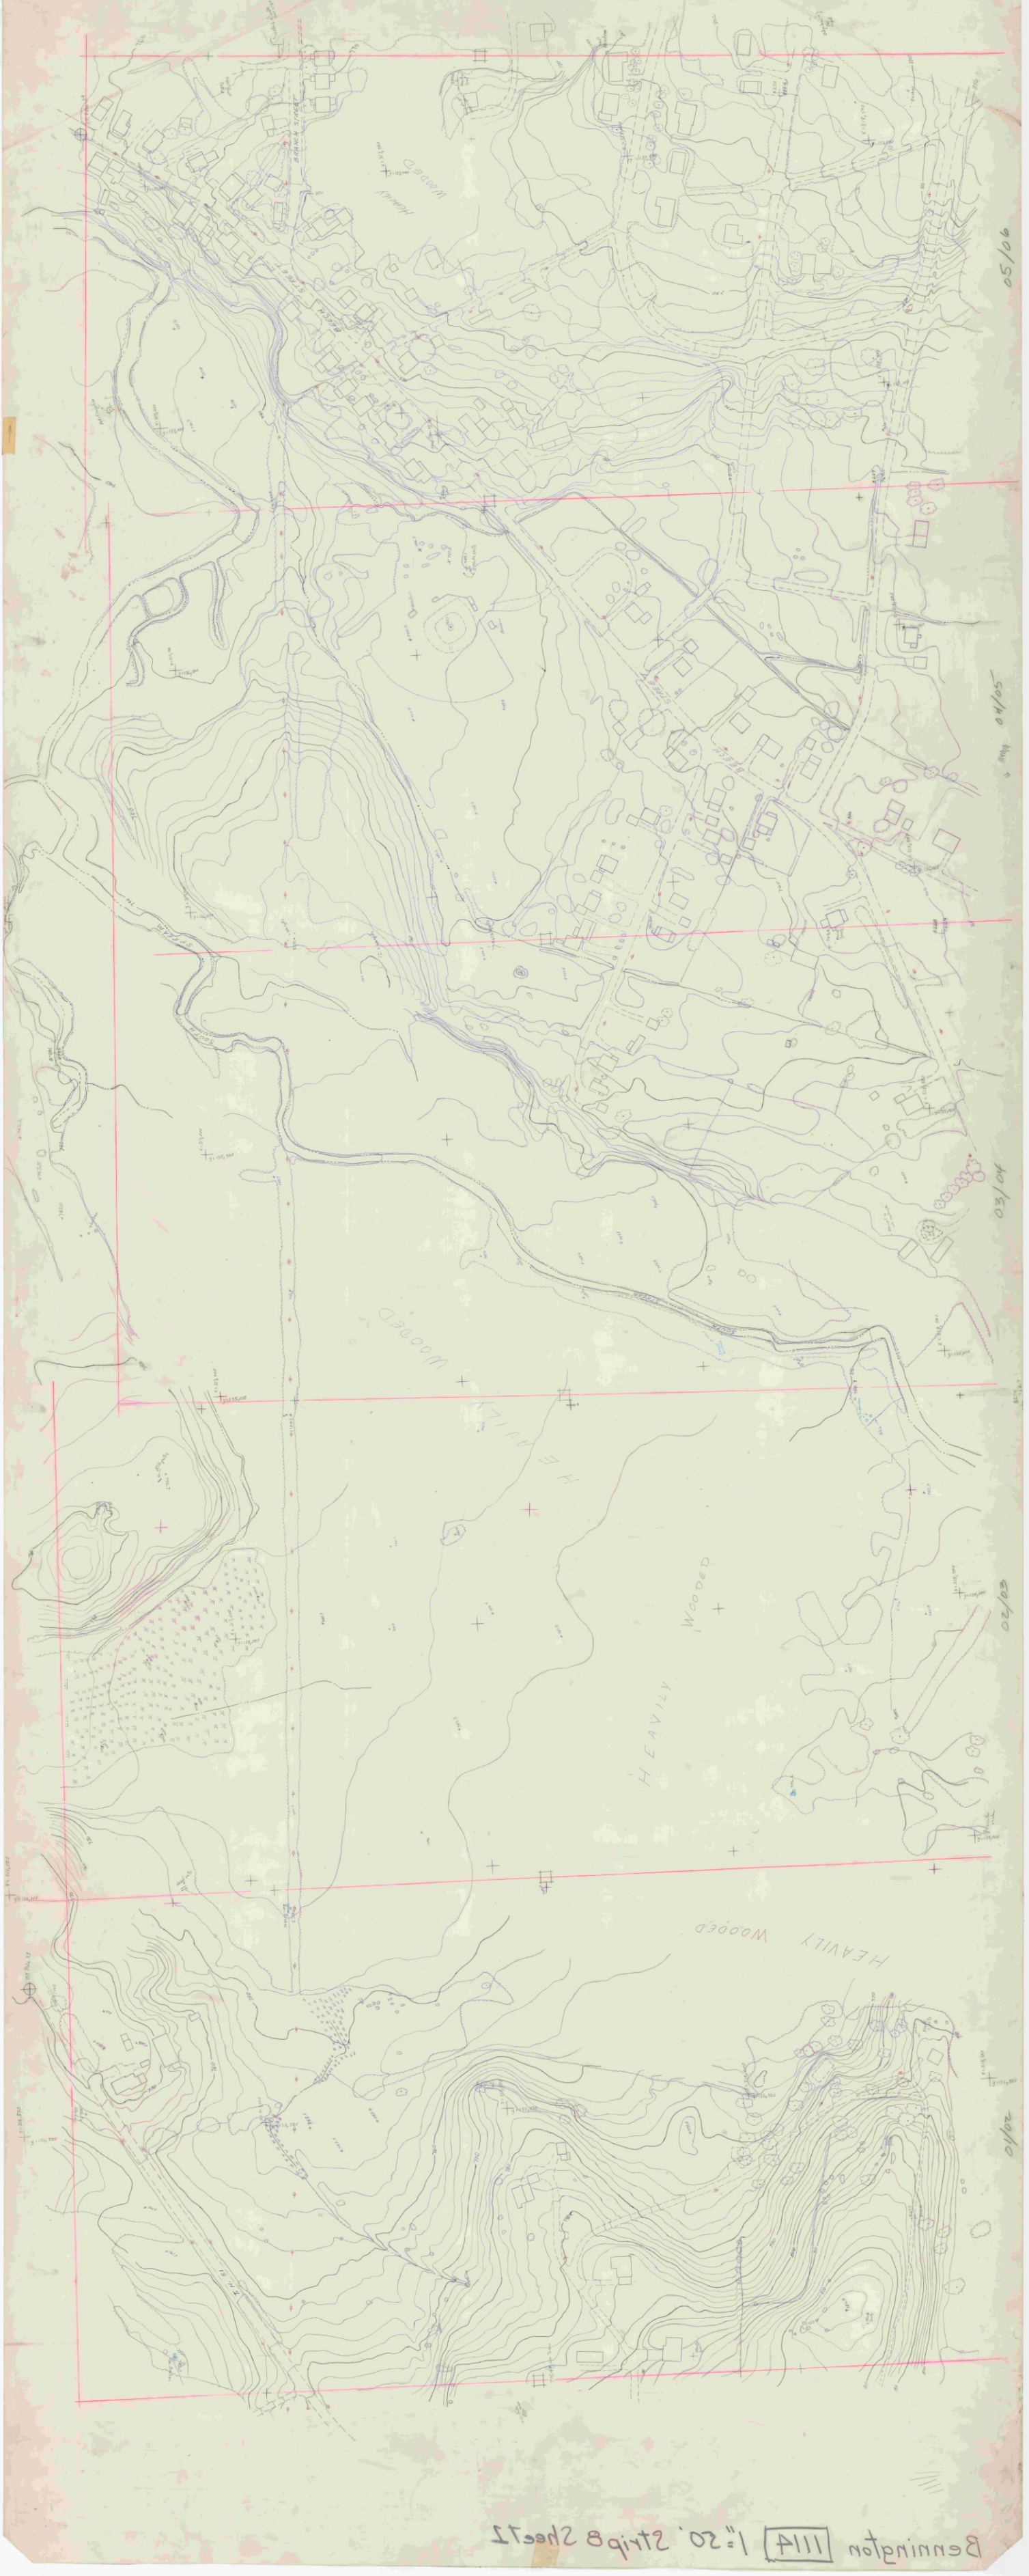

Bennington 1114 1"=50' Strip B Sheet 2

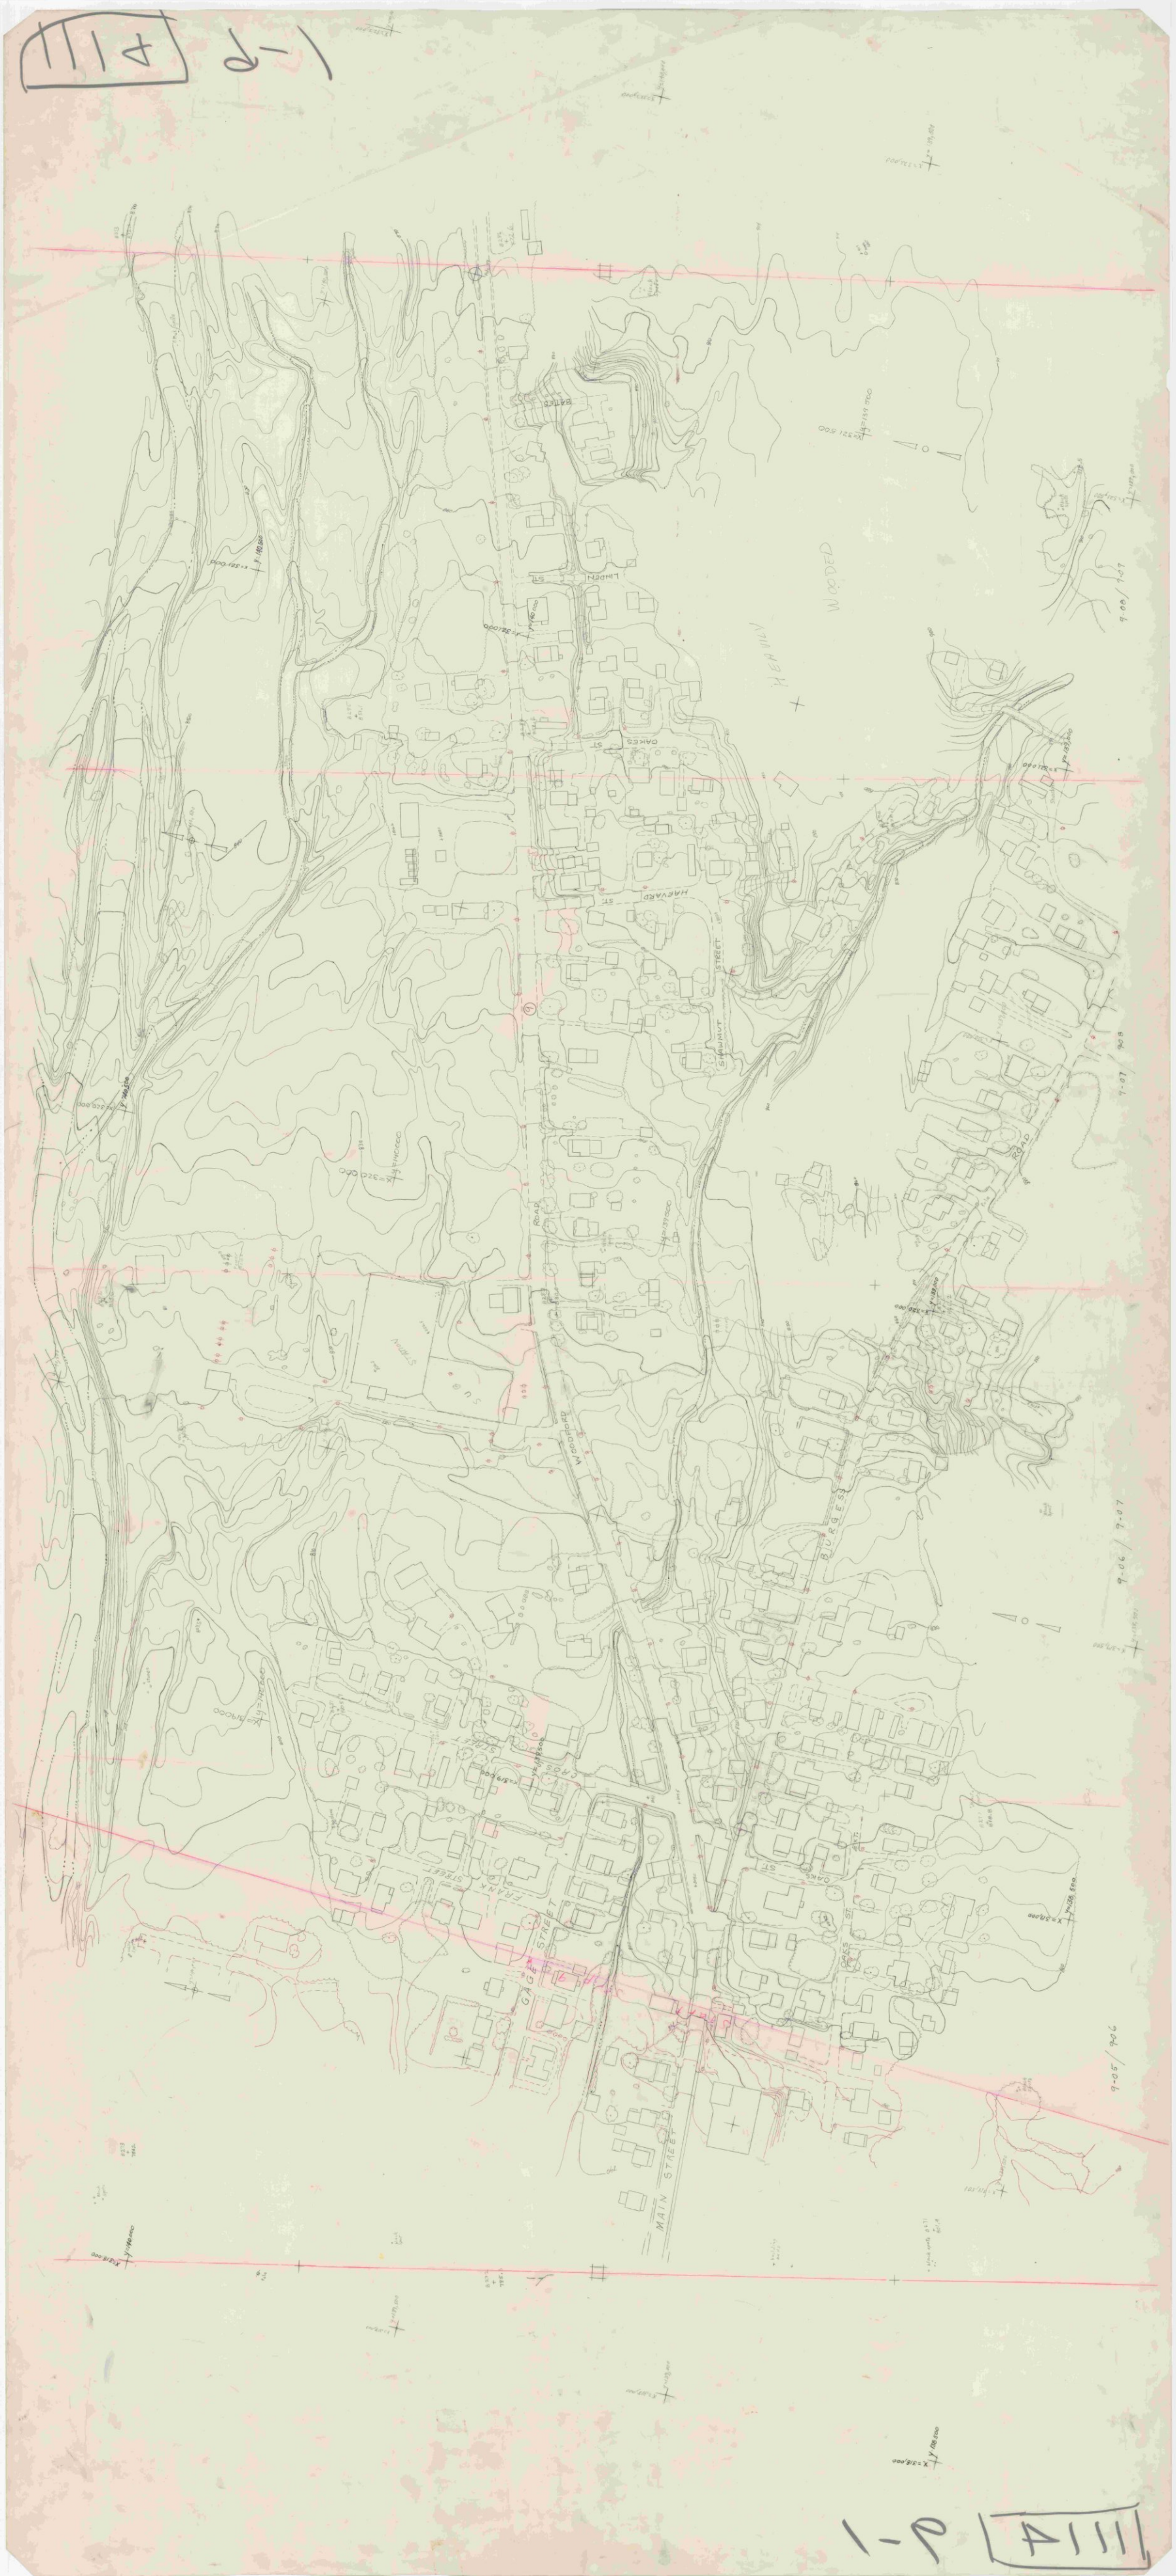
LINDEN ST
OAKES ST
HARVARD ST
STRAWNUT STREET
WOODED HEAVILY
ROAD
WOODPARD
BURGESS
9-07
9-06
9-05
GAG STREET
MAIN STREET
FRANK STREET
CROSS STREET
OAKES ST

1111 11-1 1"=20'

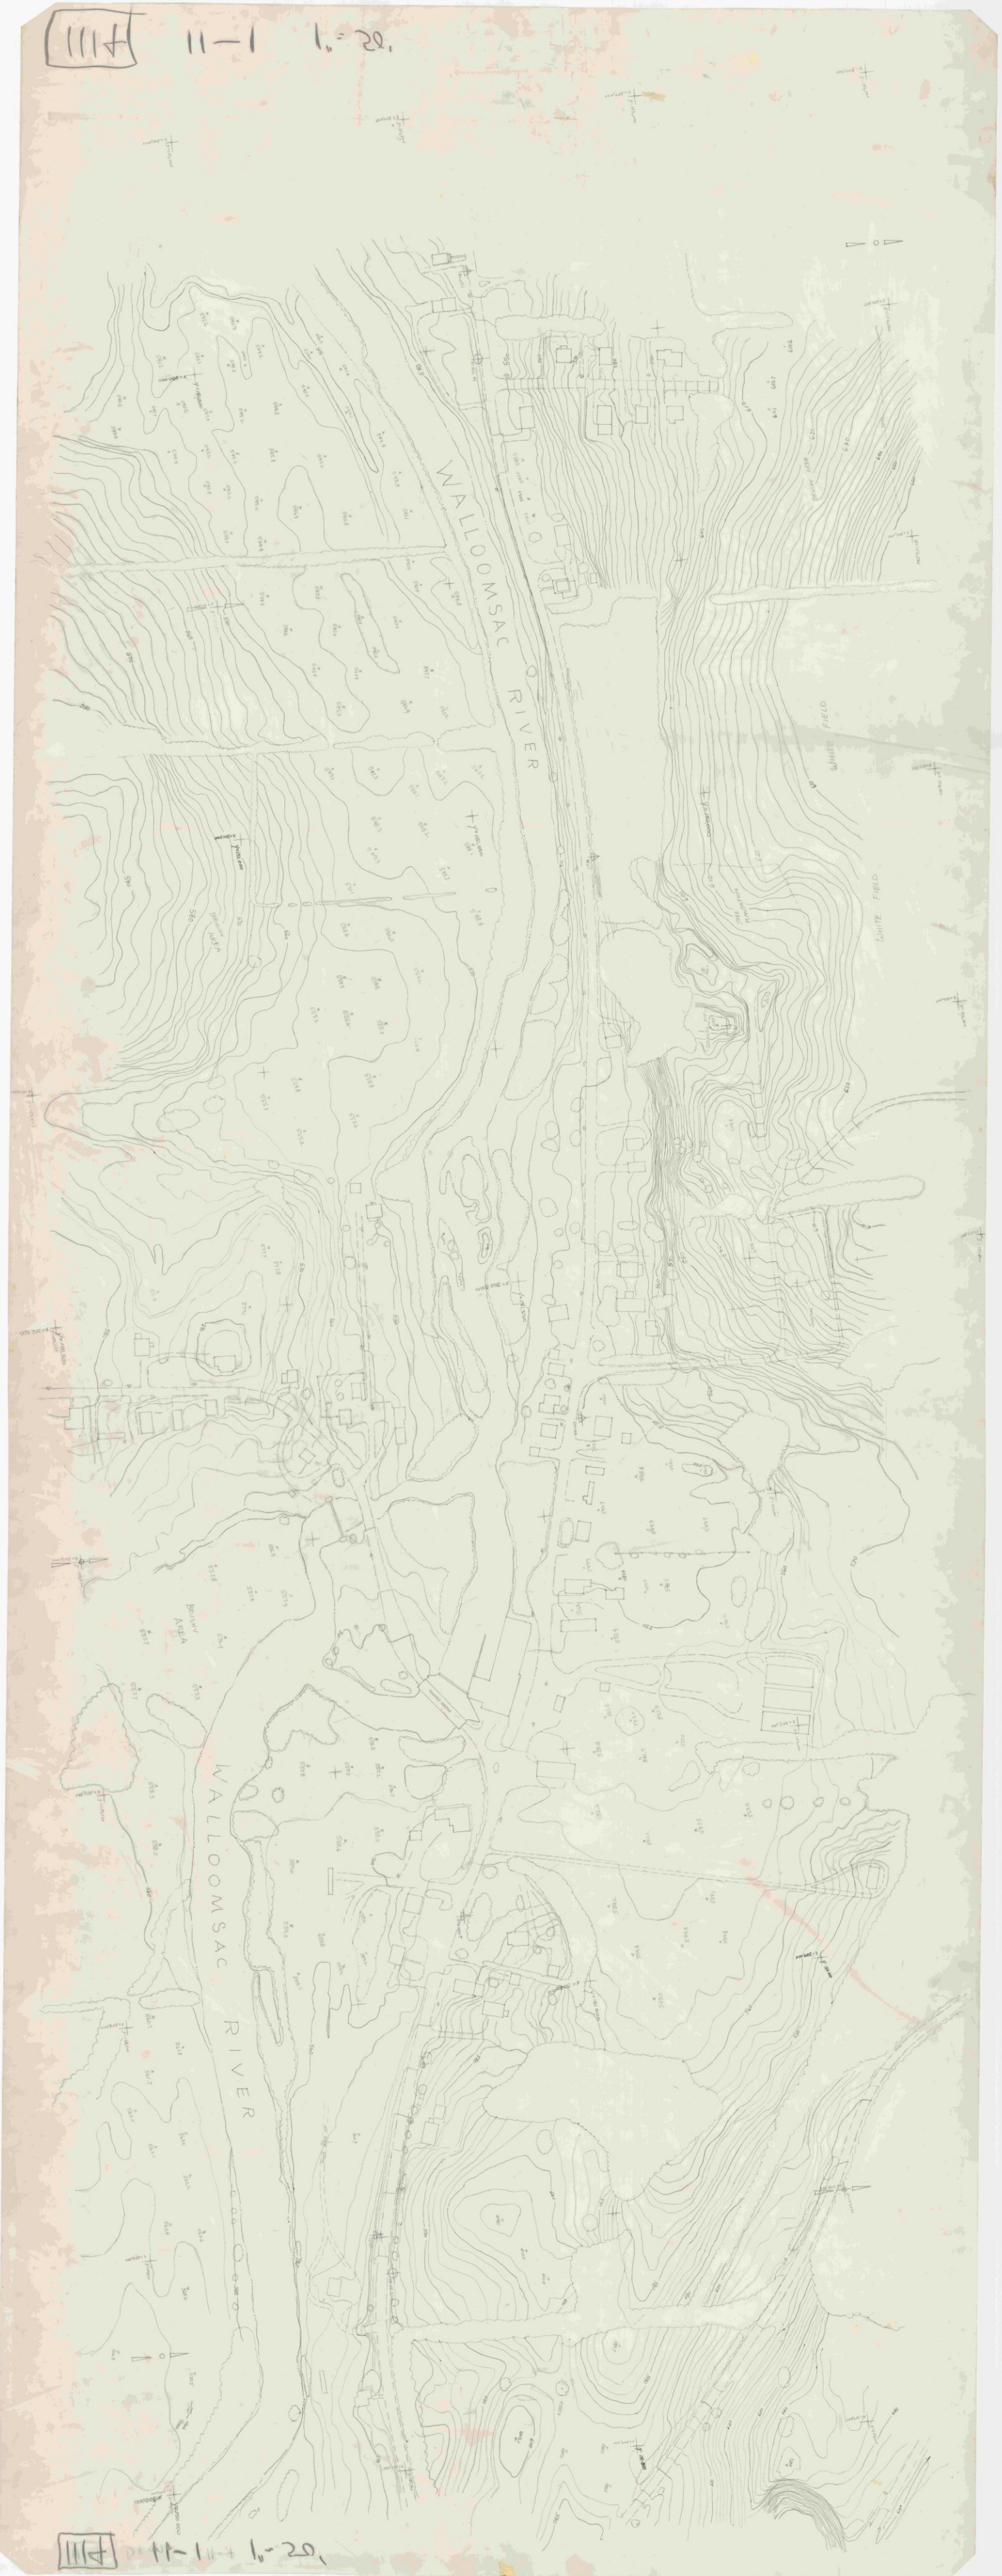

1111 11-1 1"=20'

111H 3-3 1"=20'

111H 3-3 Bennington 1"=50'

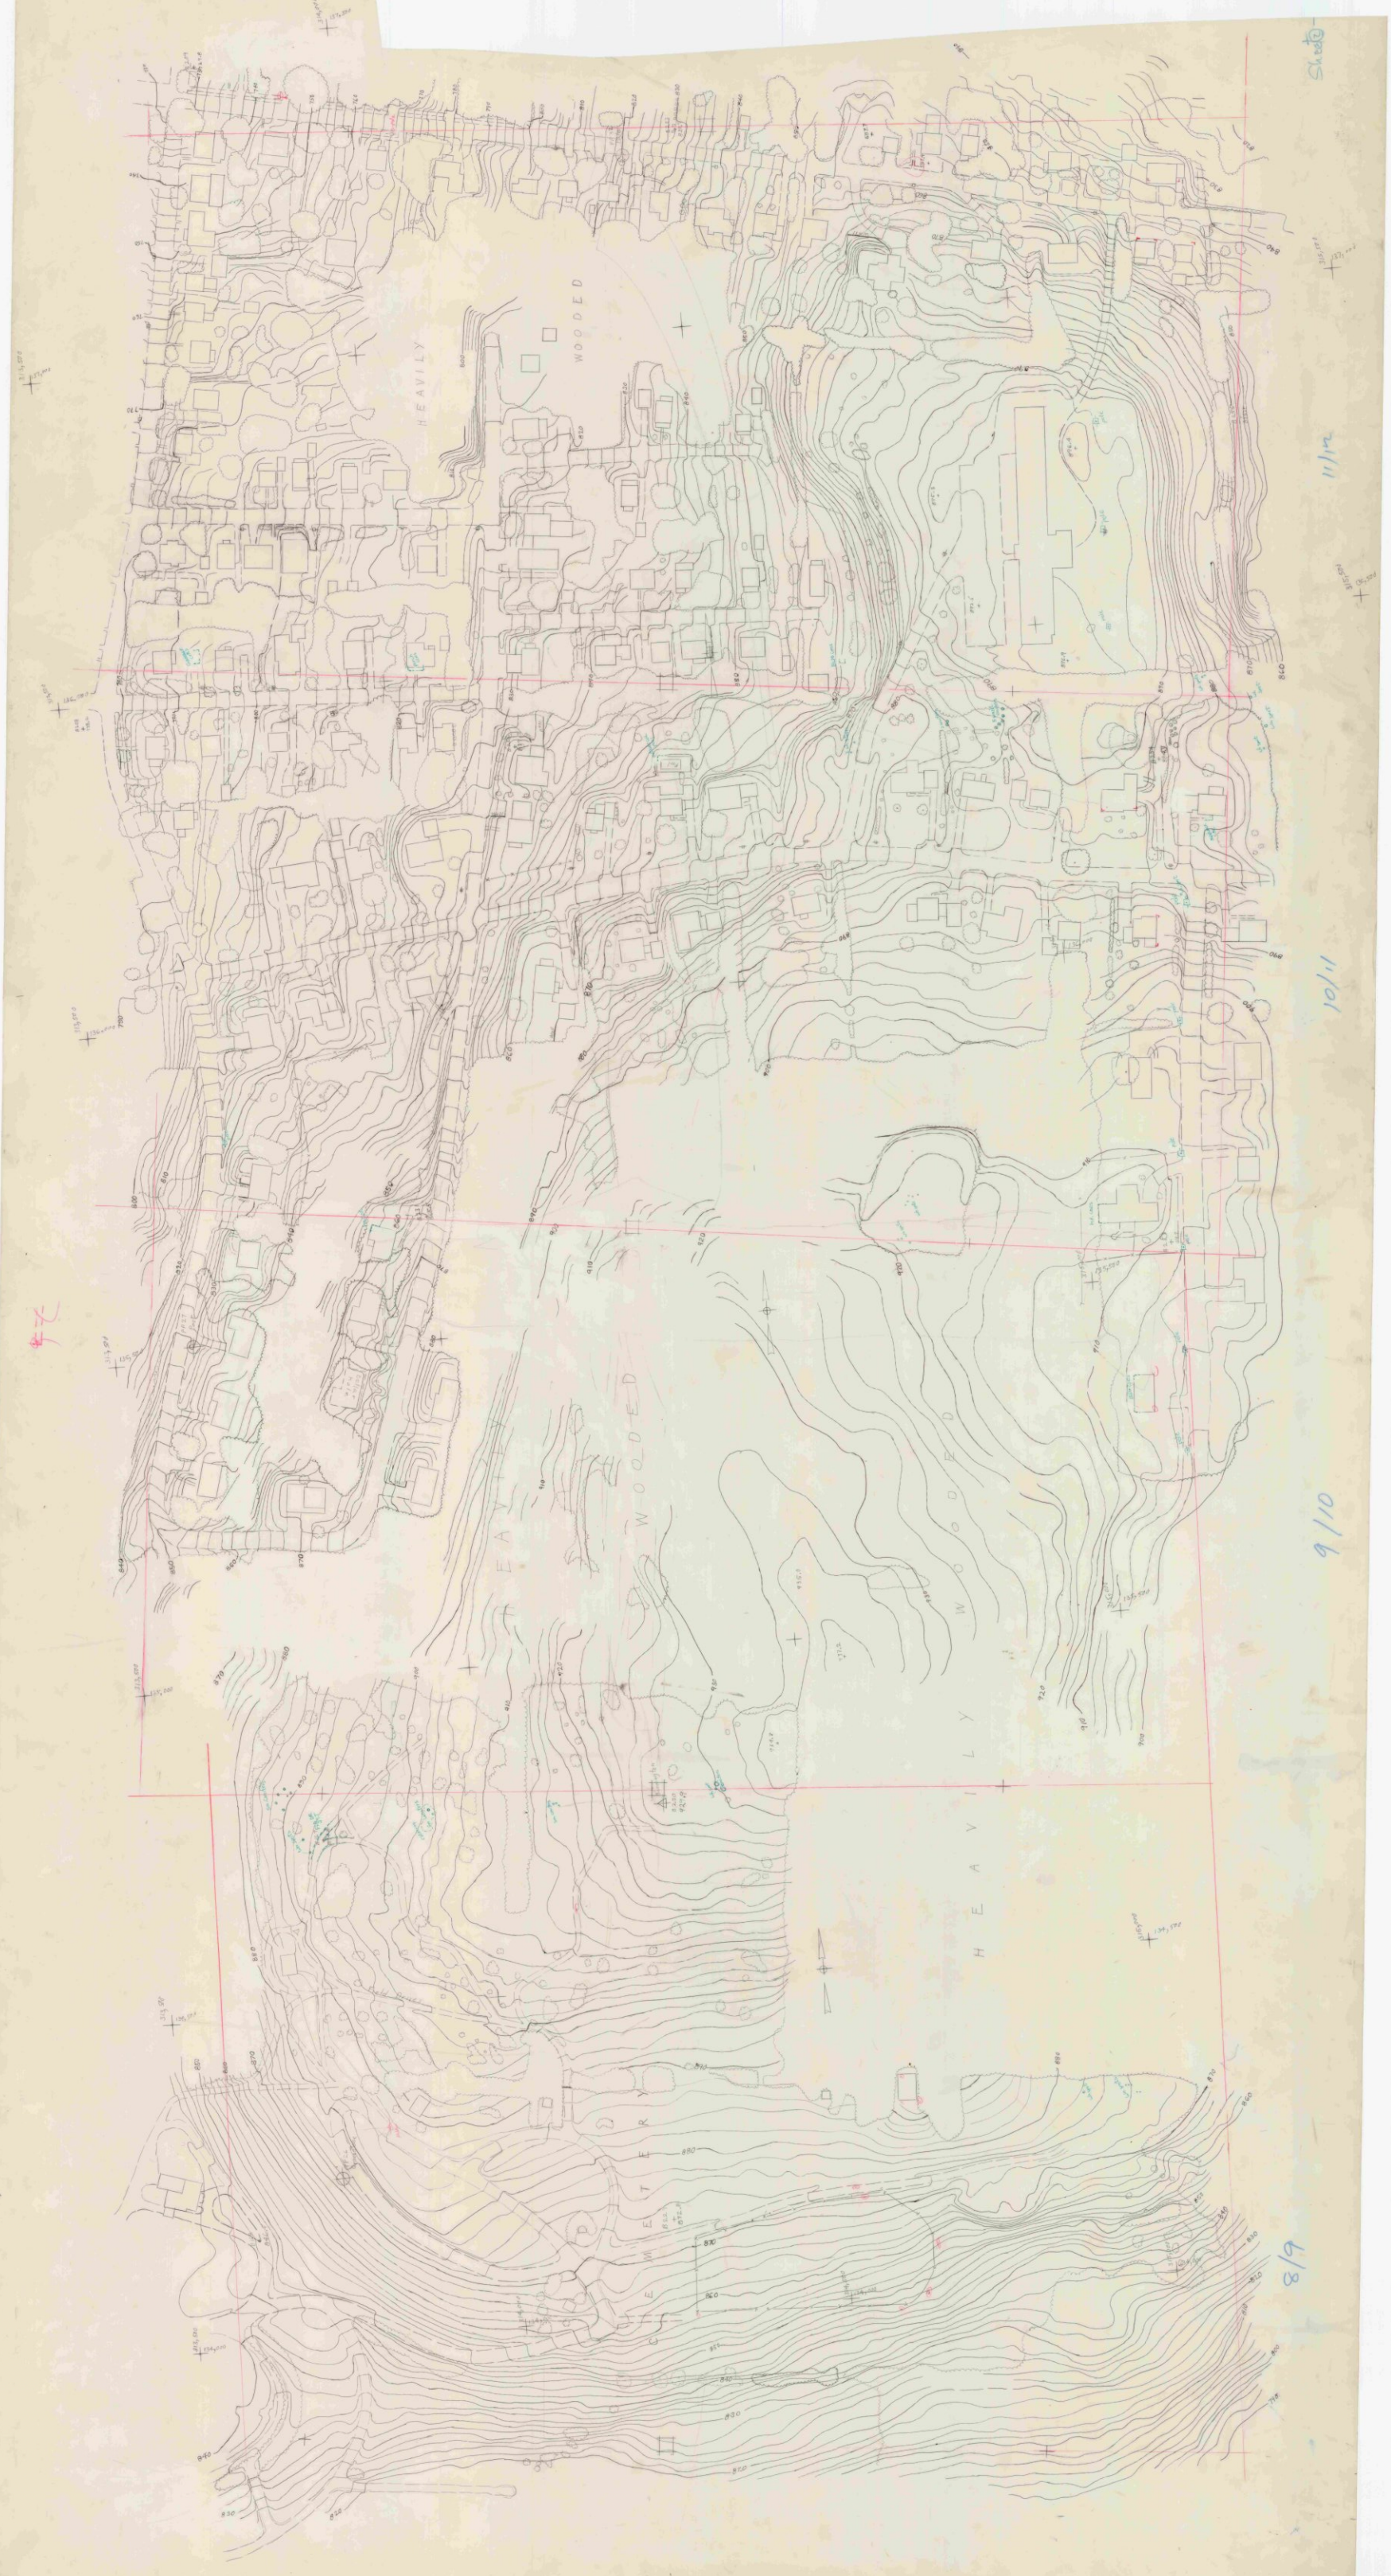

BENNINGTON Mtn stripe sheet 1 scale 1"=20'.

1114 1-1 1"=50'

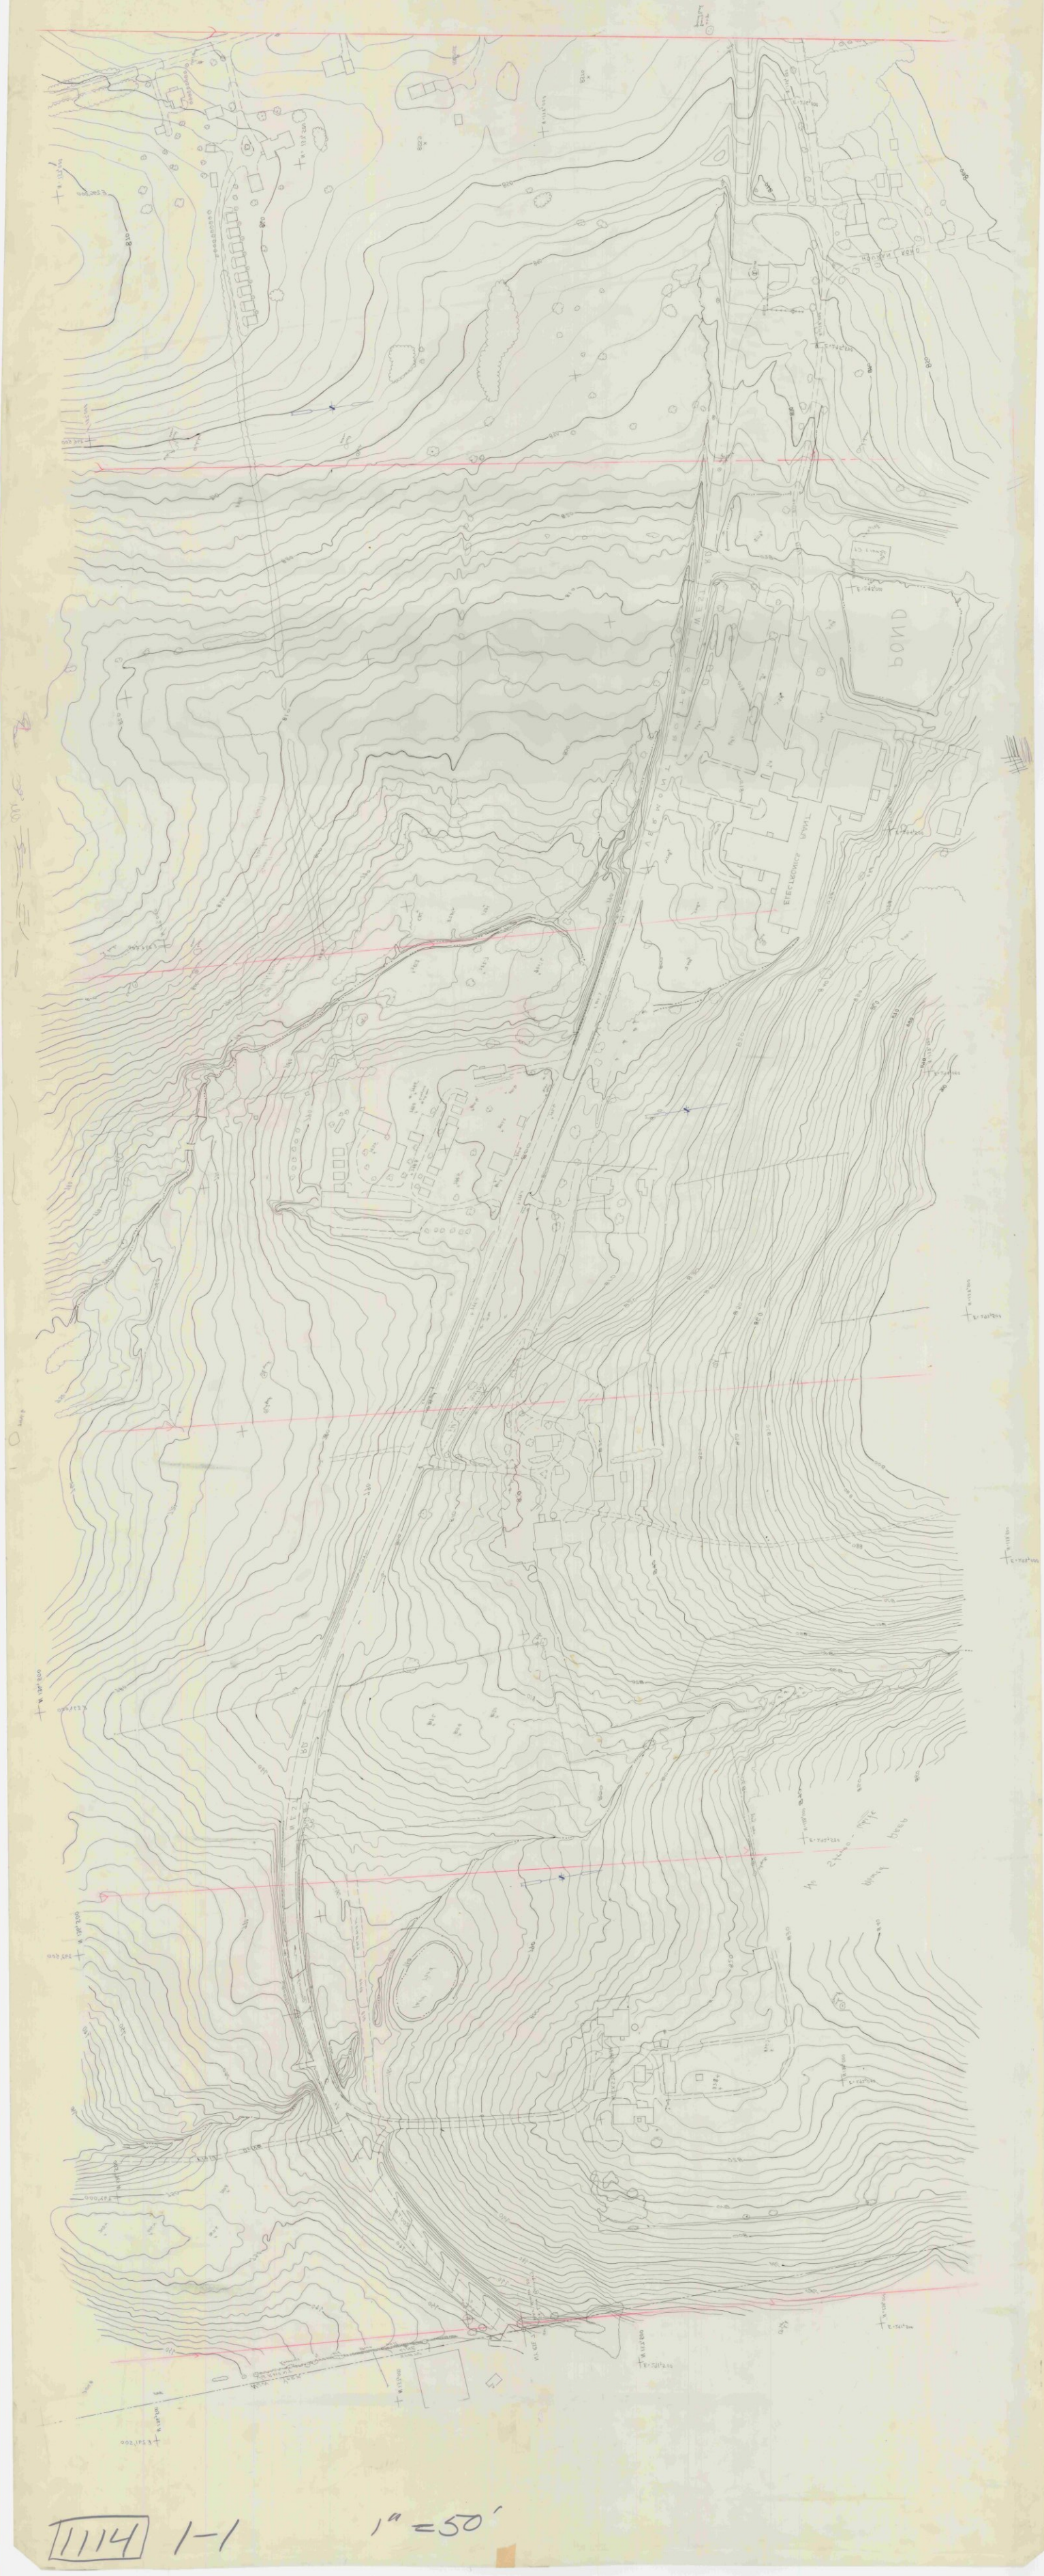

1114 1-1 1"=50'

Bennington IIIA 1"=20'. Strip 2 Sheet 1

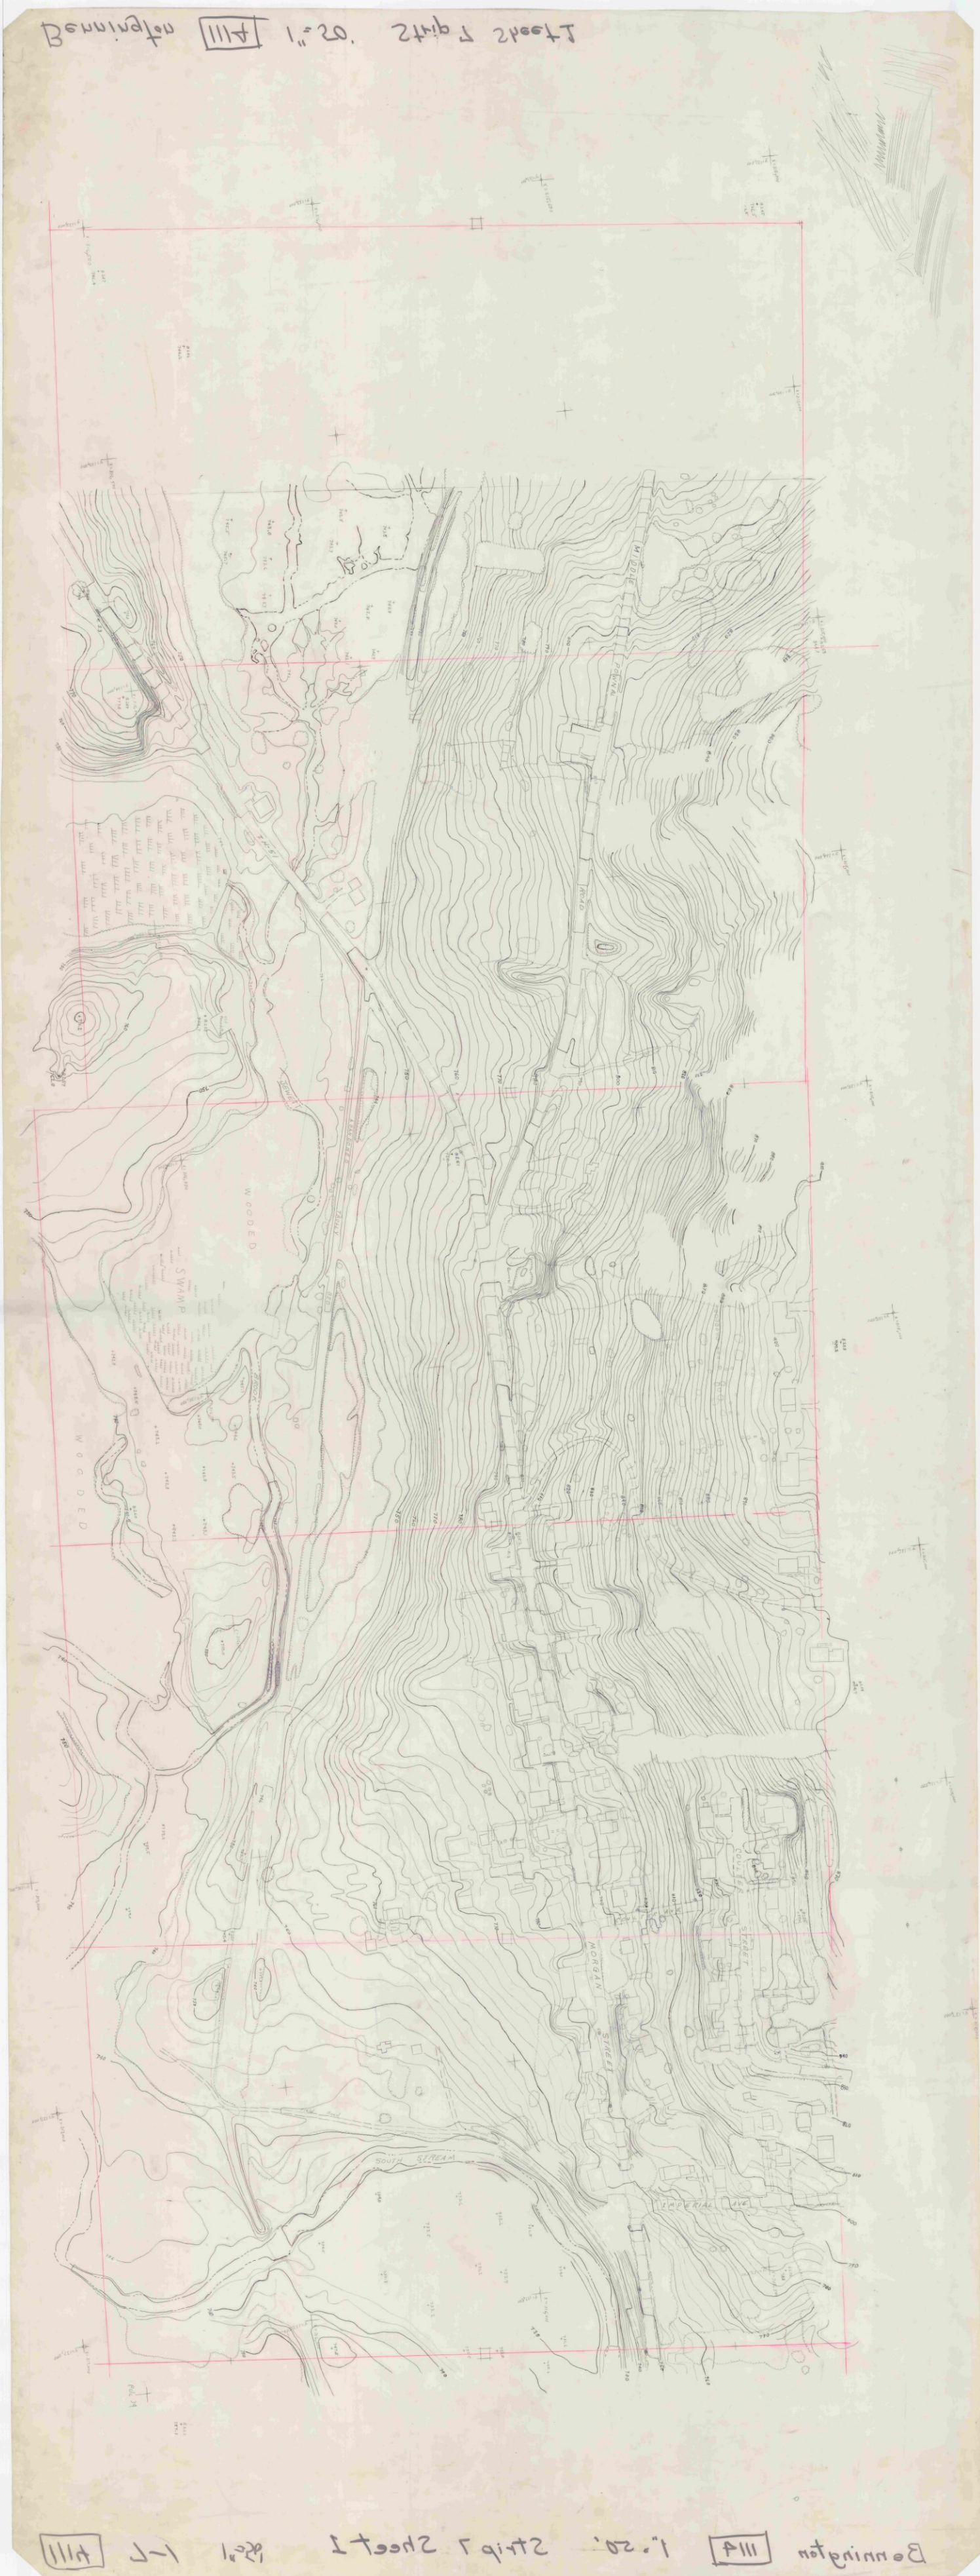

Bennington IIIA 1"=20'. Strip 2 Sheet 1

1114 2-1 1"=50'

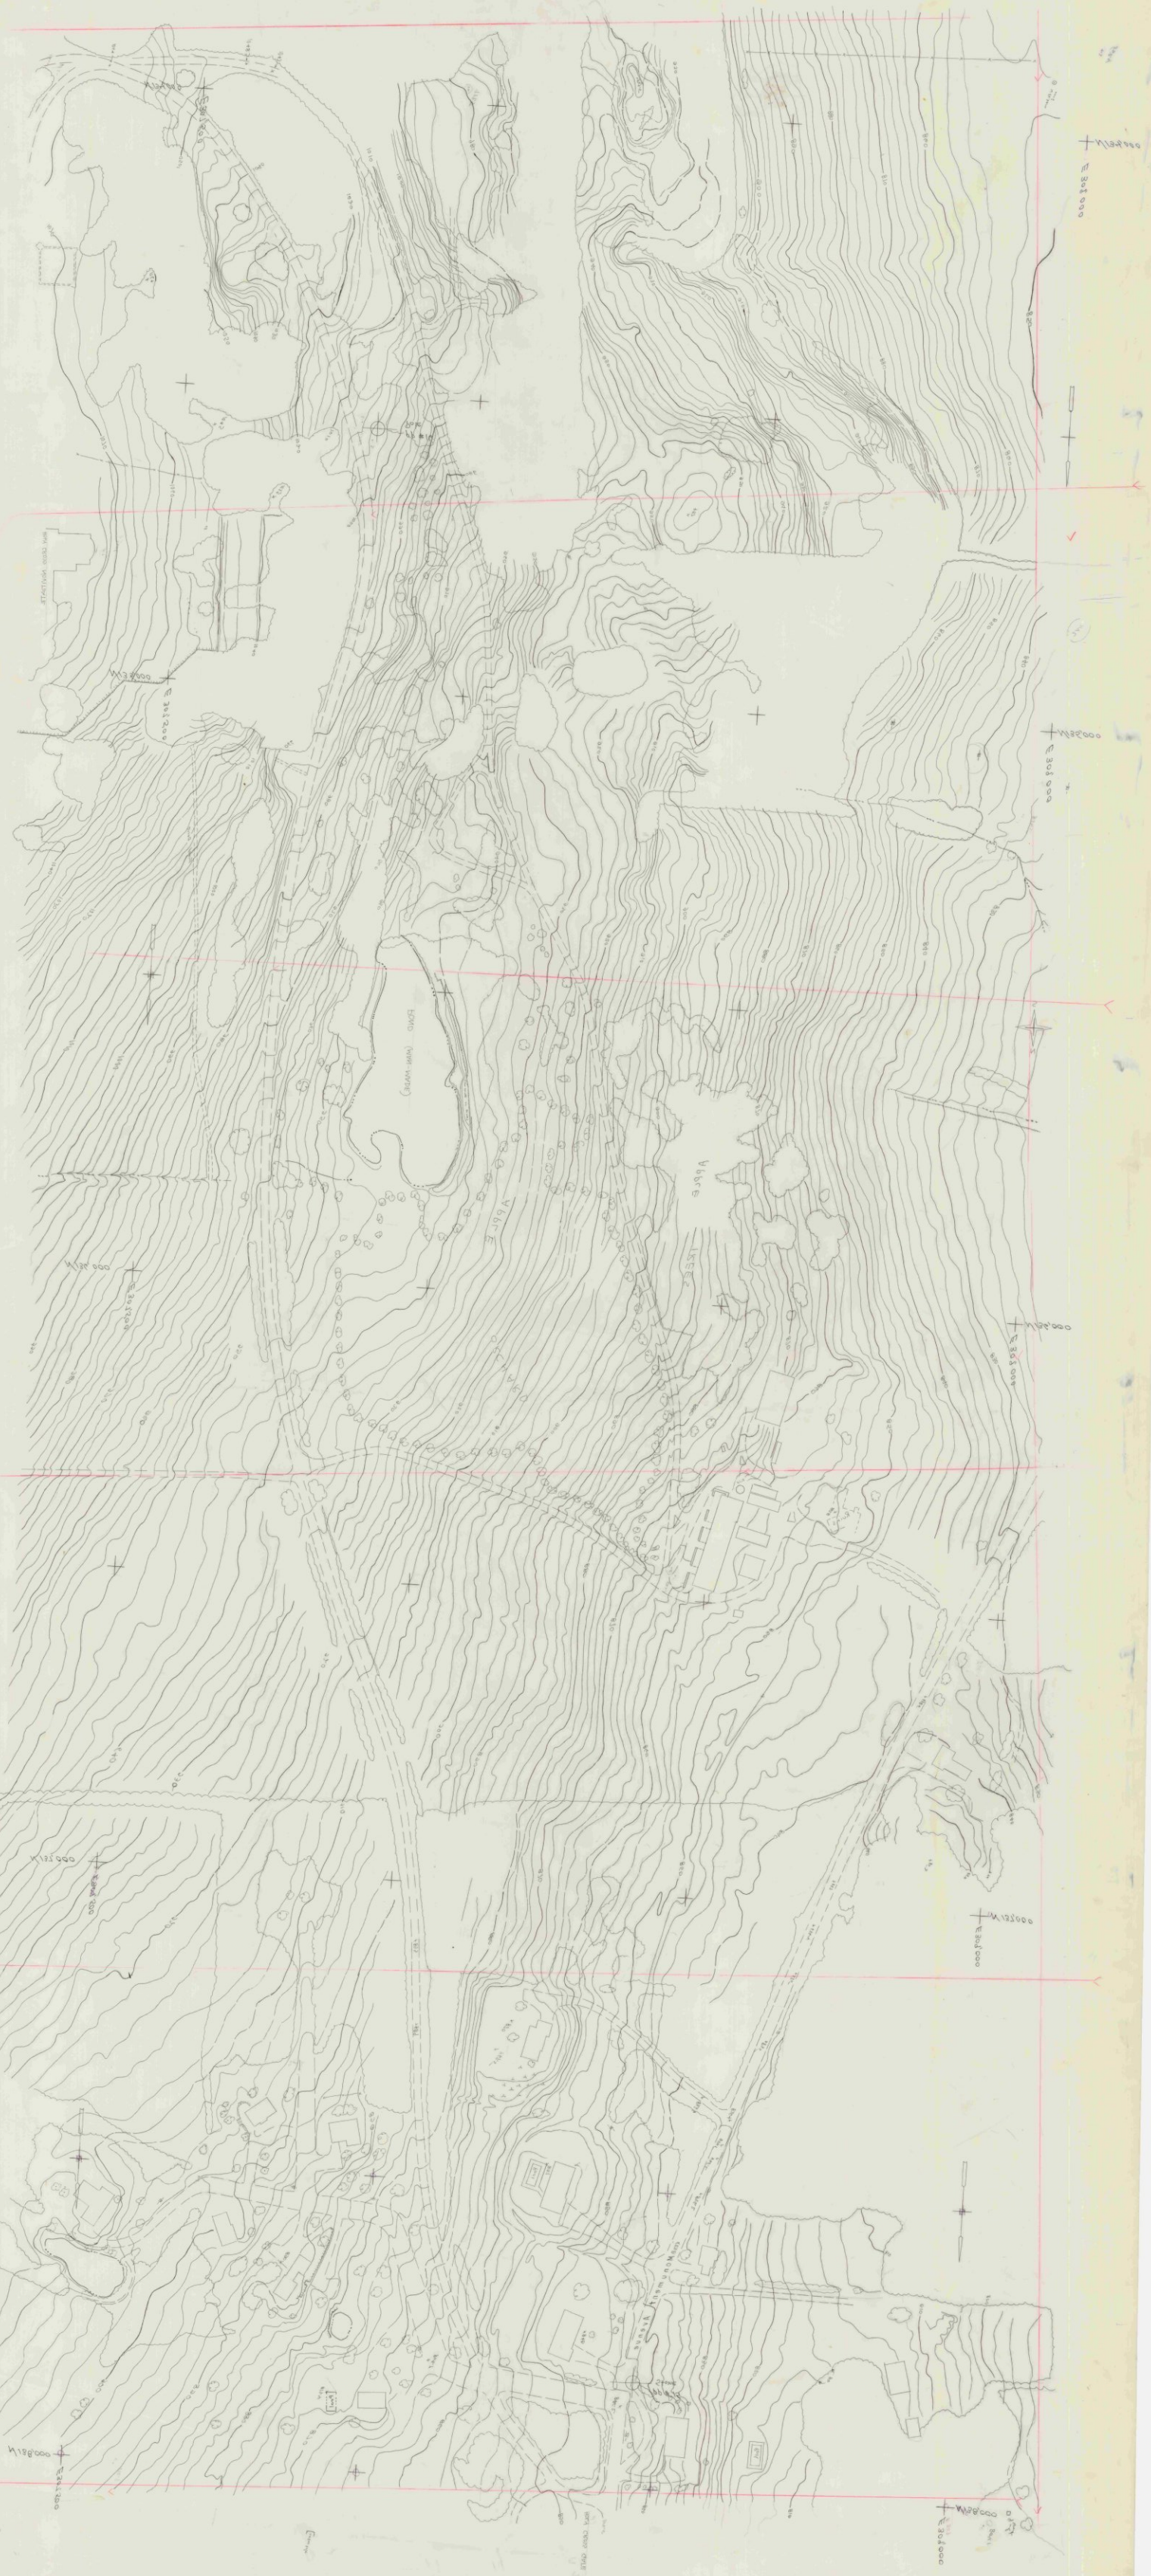

1114 2-1 1"=50'

1114 - 1-2

1"=50'

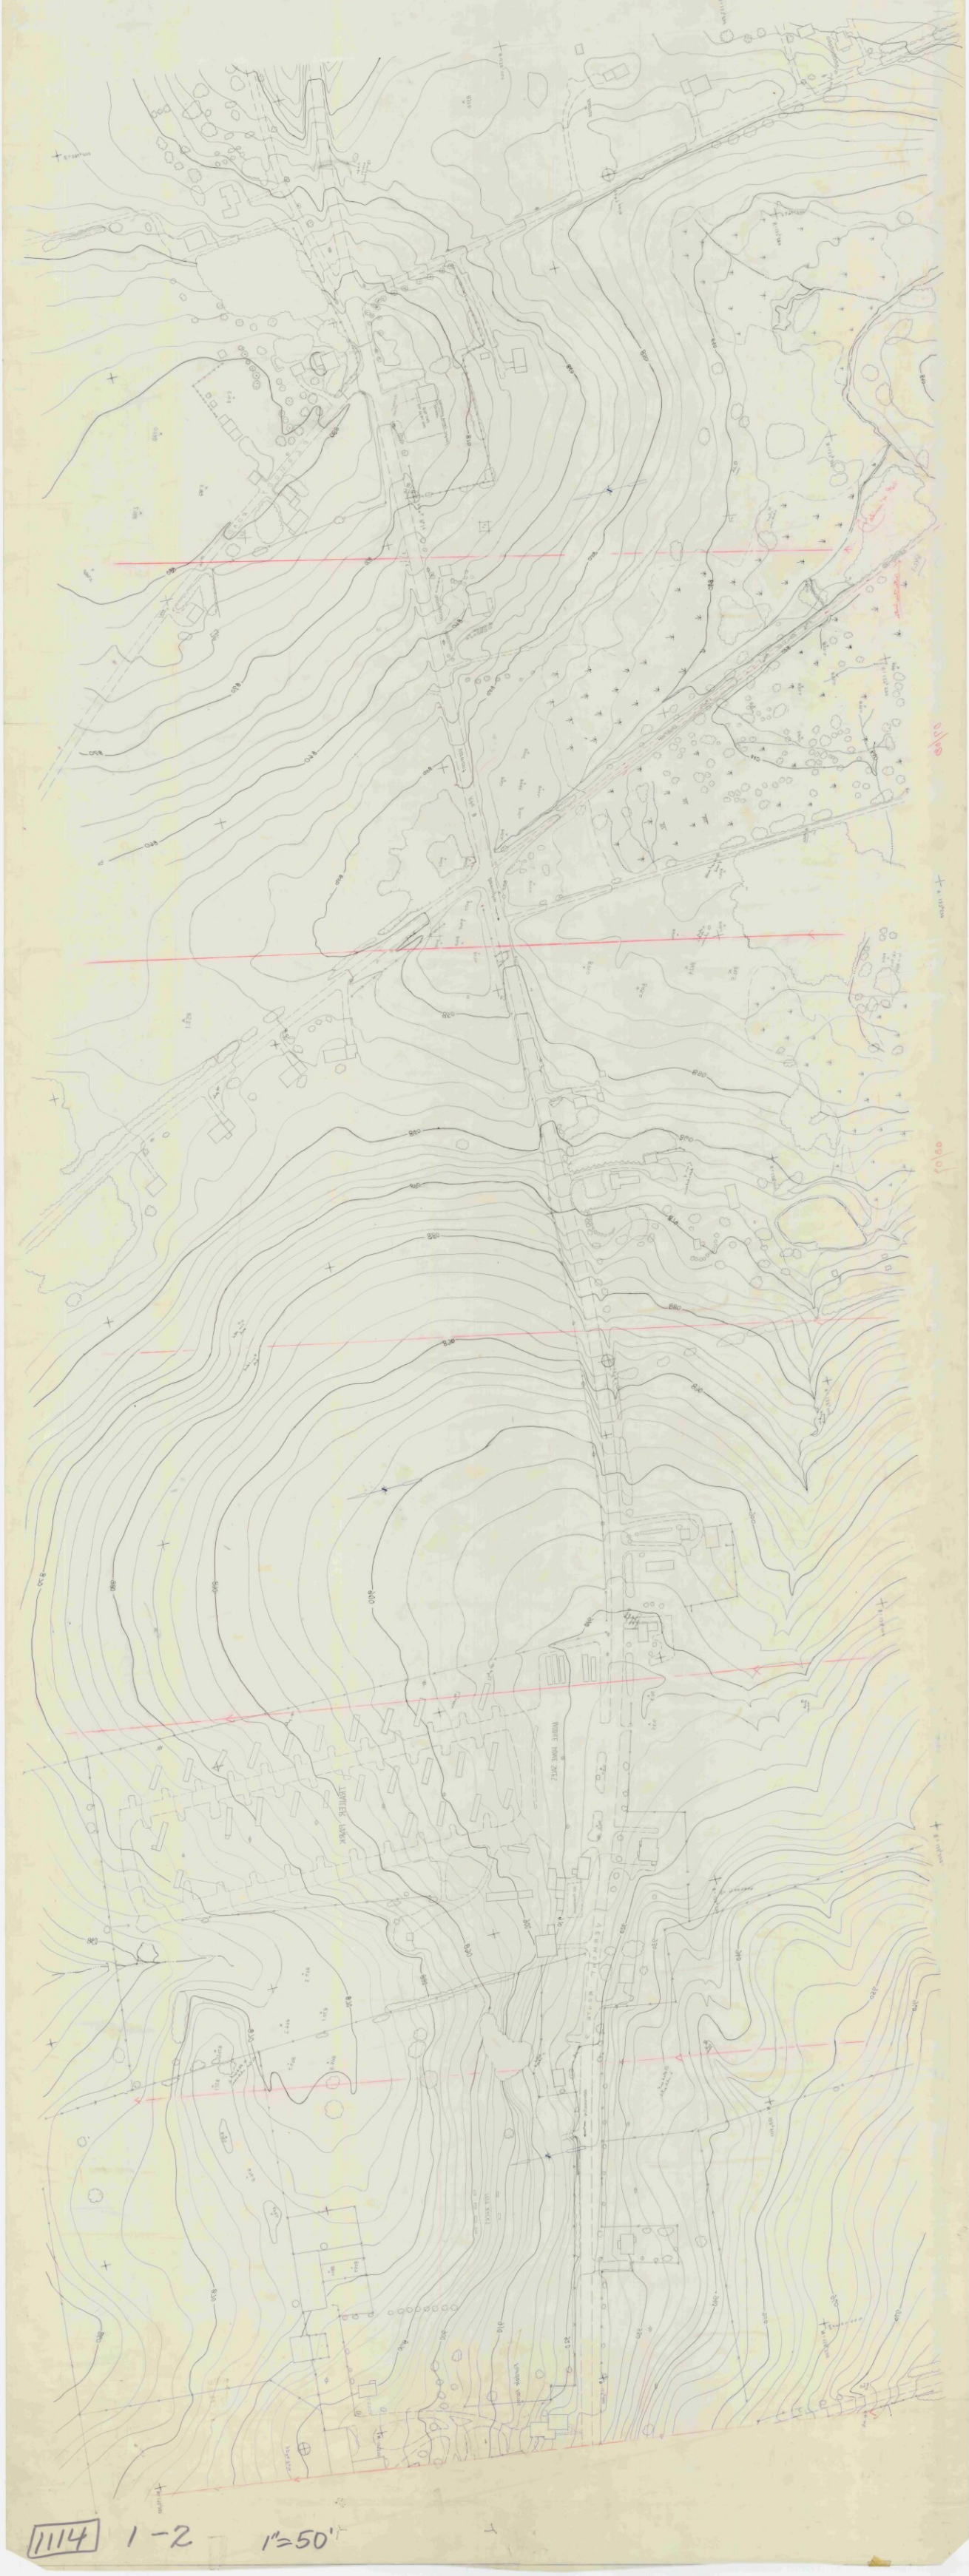

1114 1-2 1"=50'

111N 3-1 1"=20'

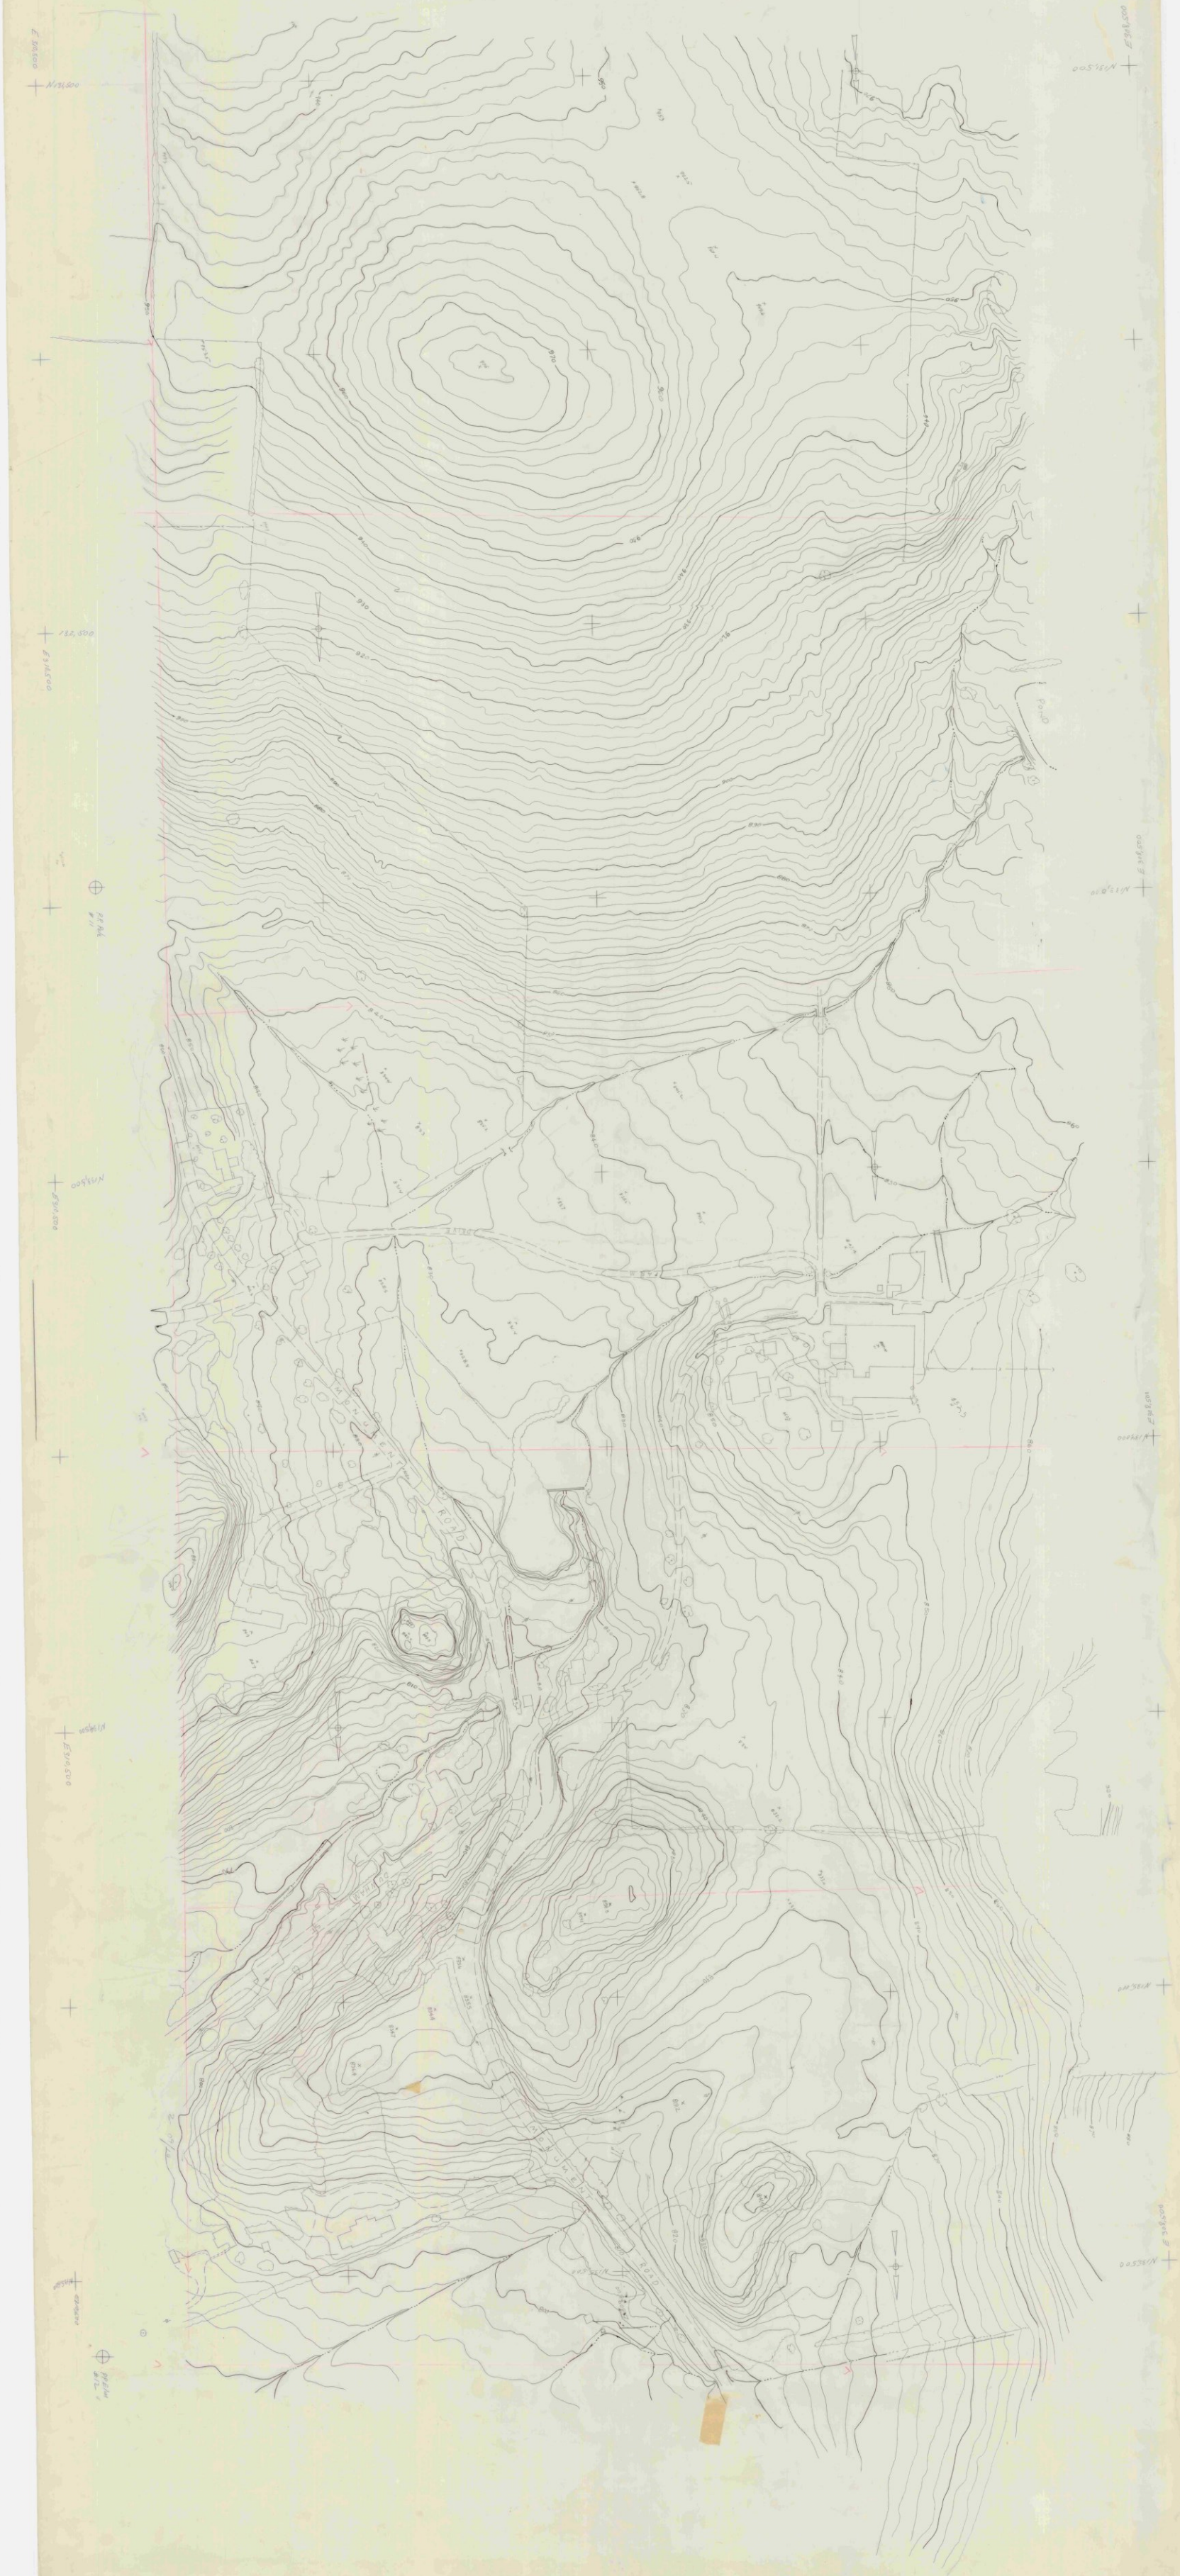

111N 3-1 1"=20'

N 402 000
E 356 000
N 398 000
E 356 000
CEMETERY
Abandoned RR Bed
500
525
550

١١١٨ ٨١

٢١١١ ٢-١

111A 8-5 1"=20' Bennington

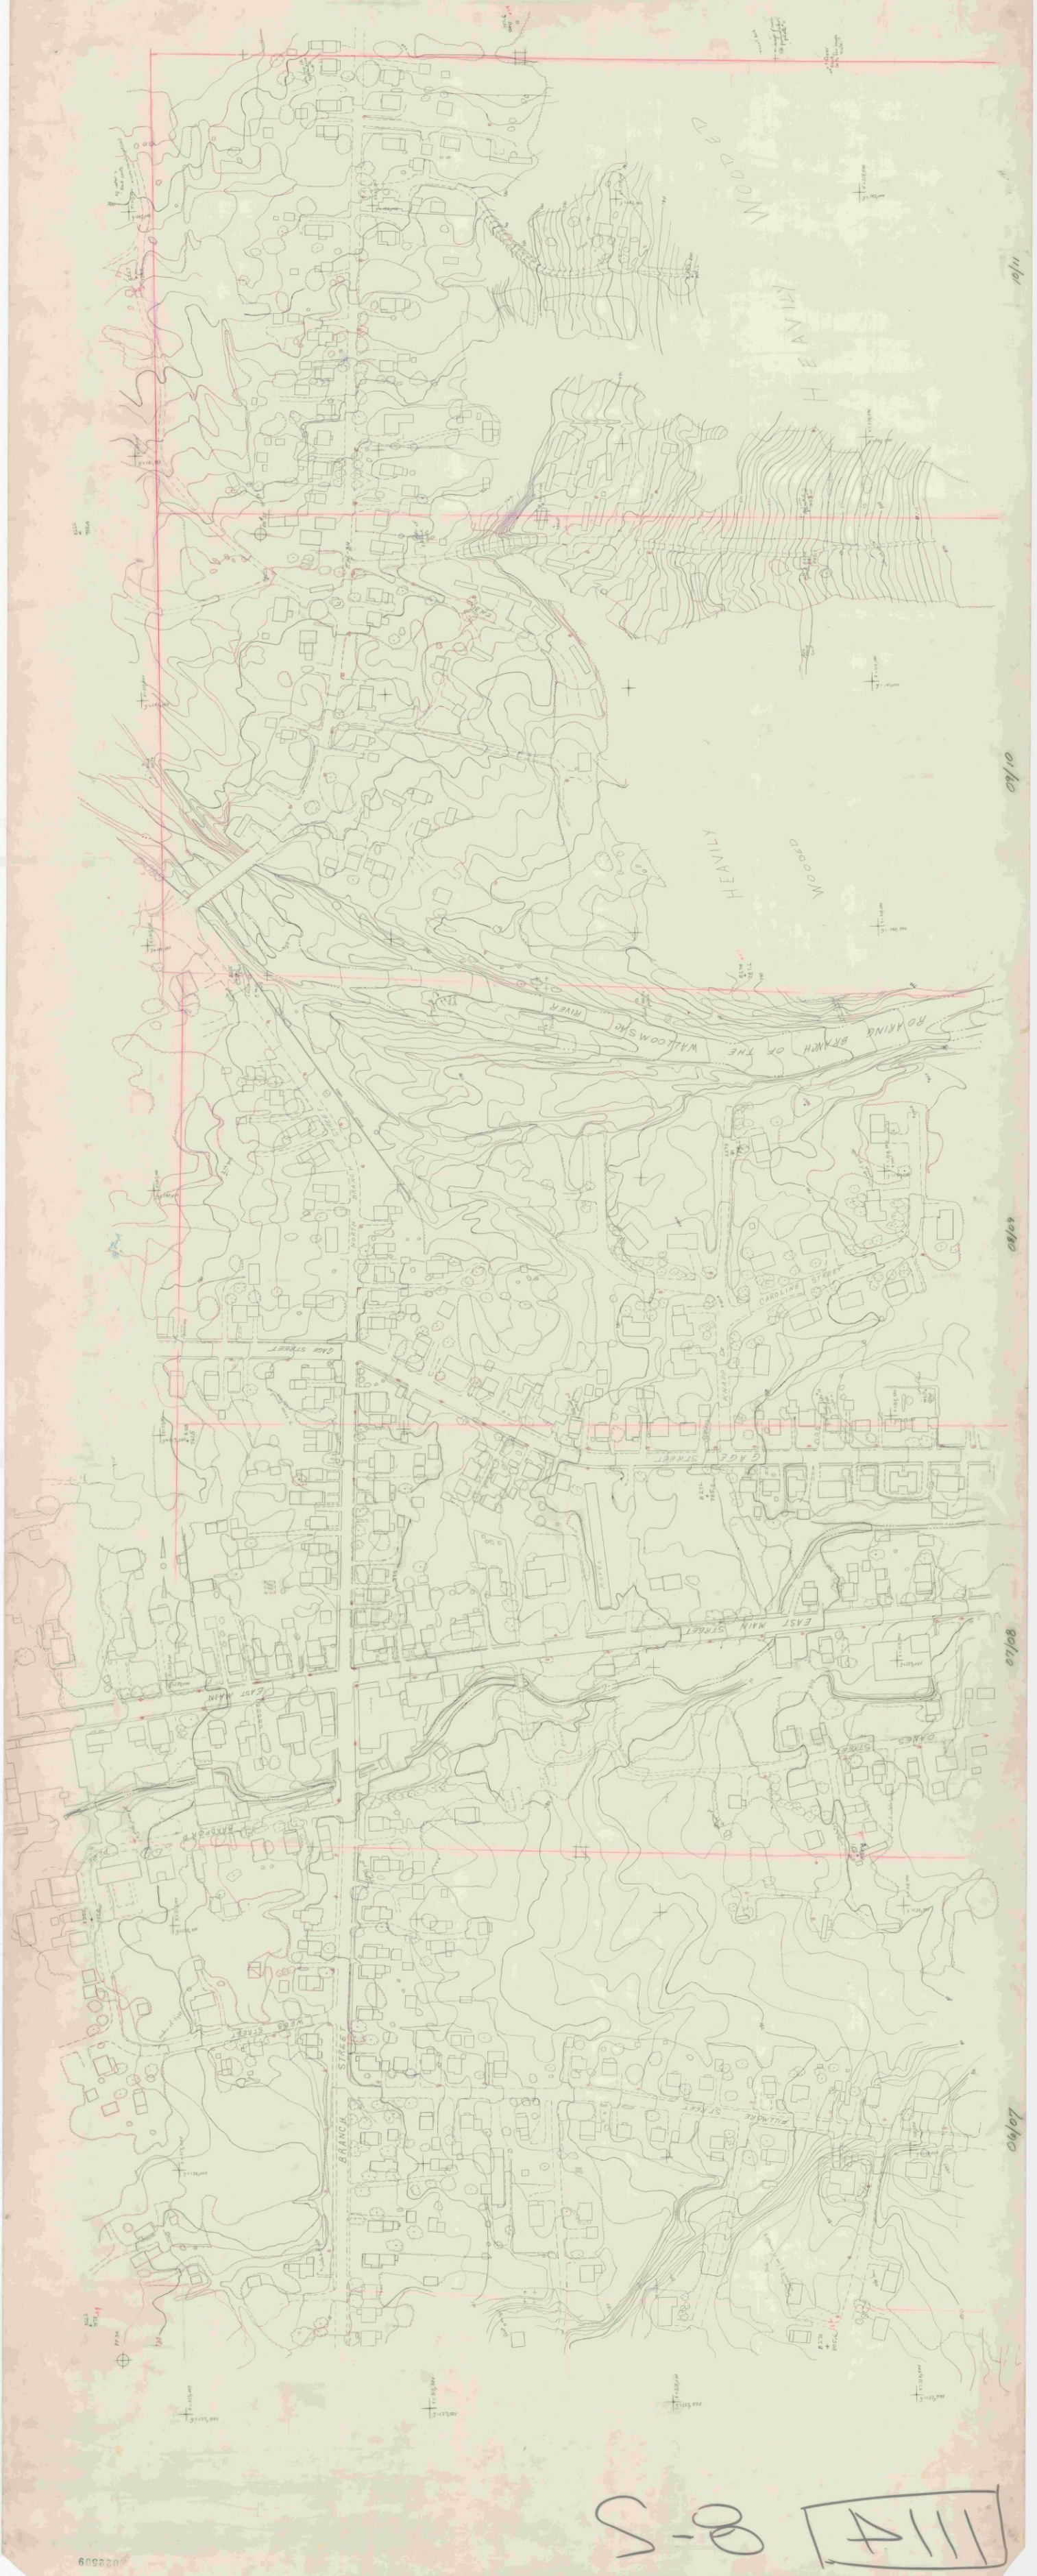

111A 8-5

S-P [A111]

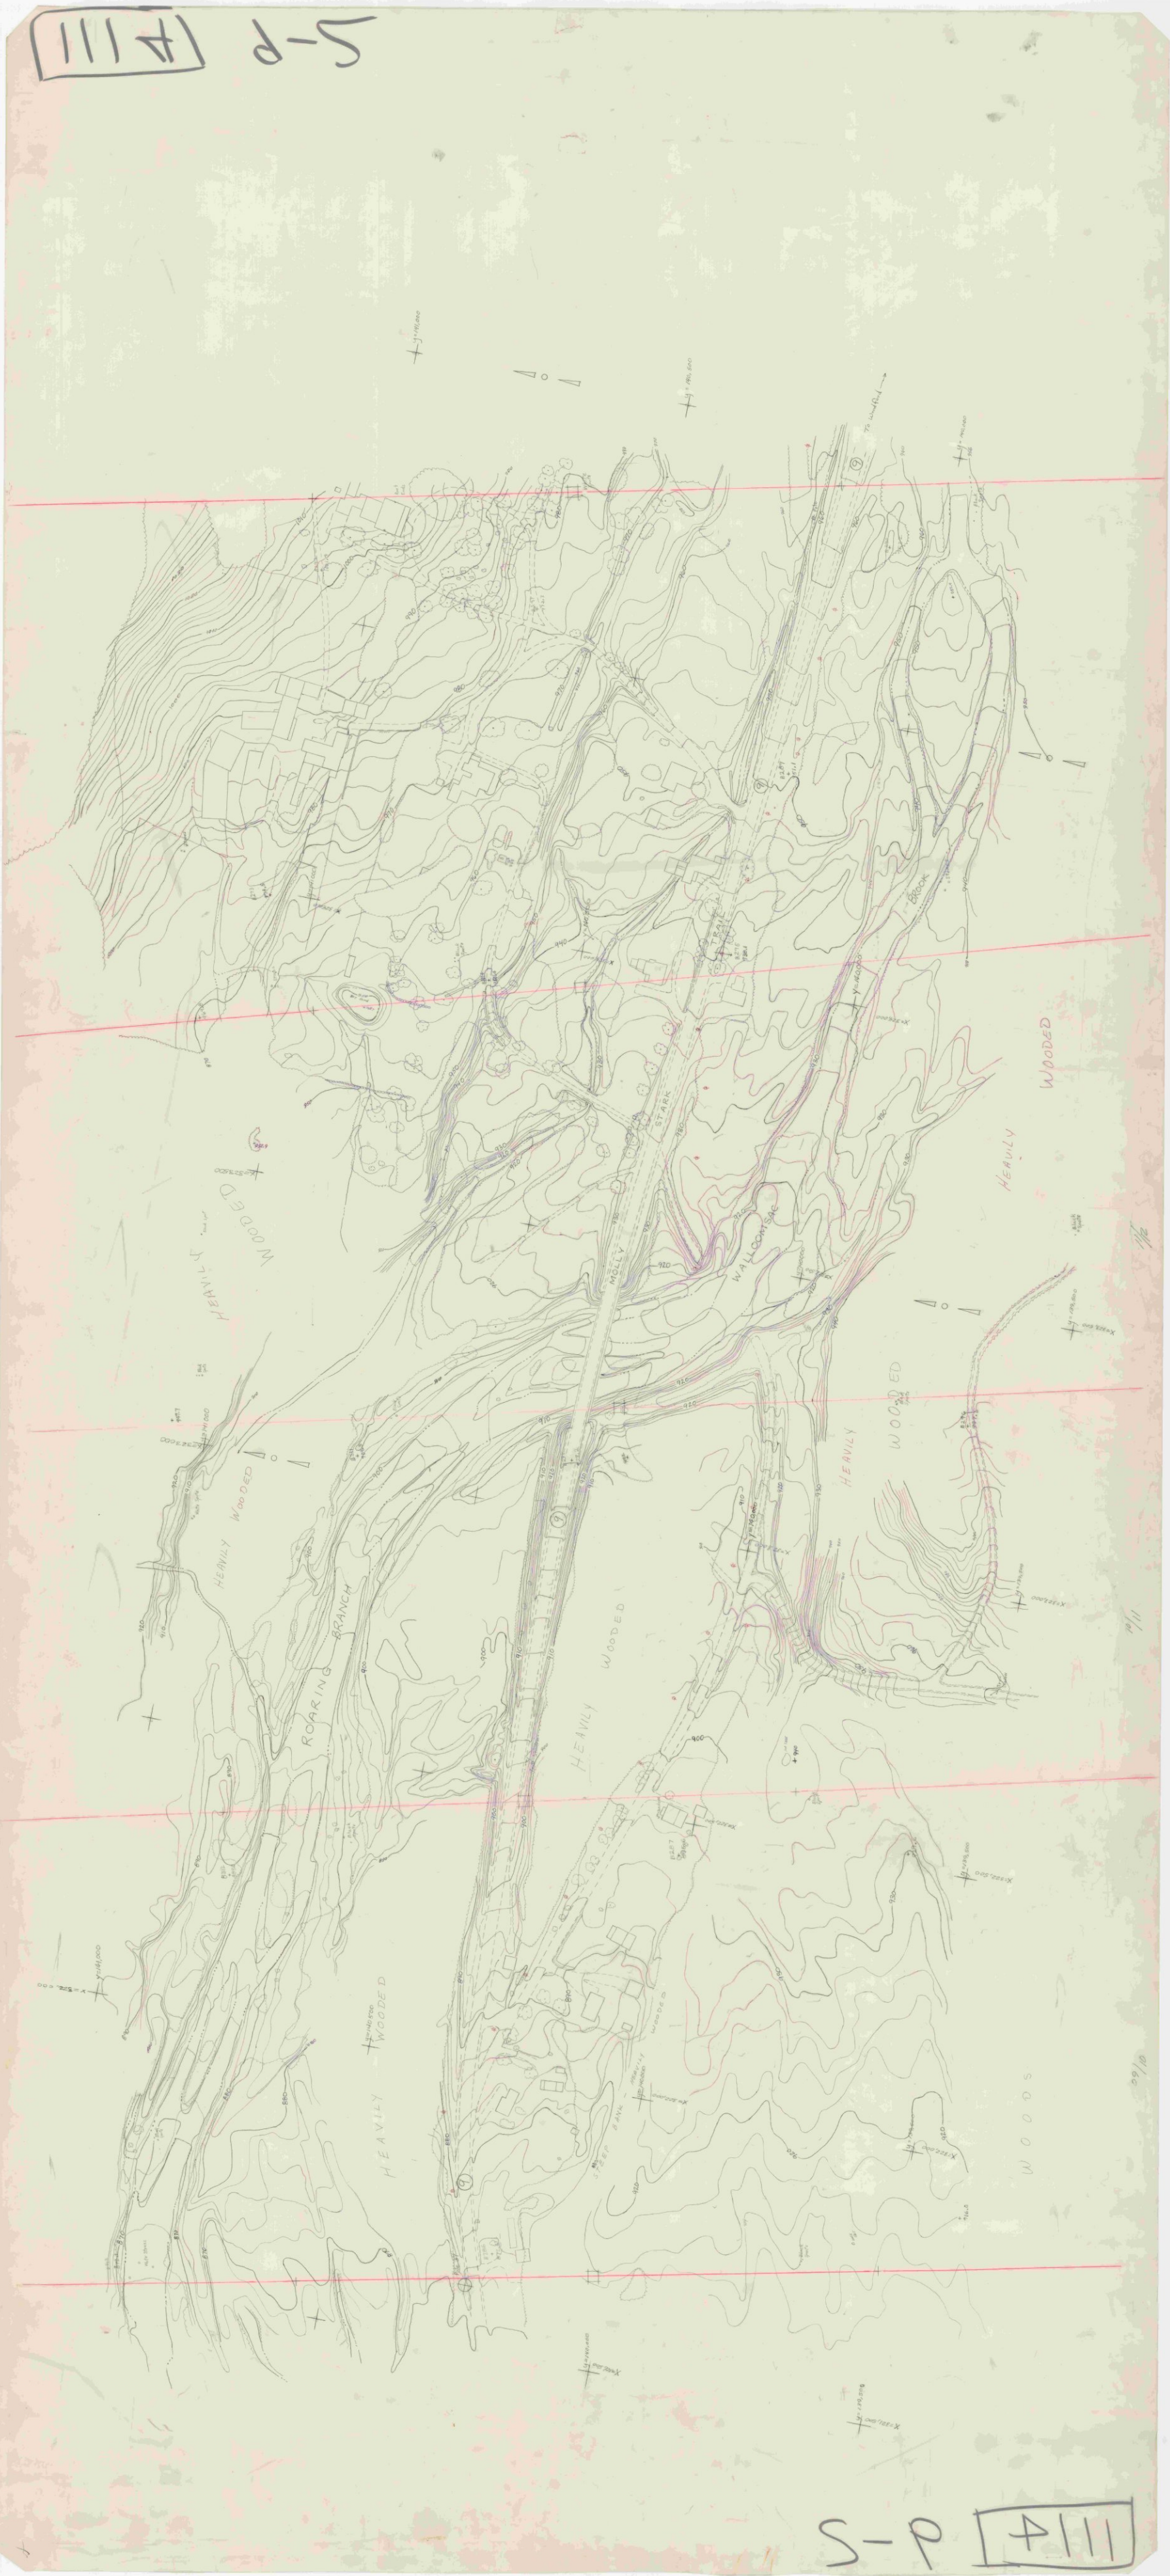

S-P [A111]

HARMON
ROAD
TREE
NURSERY
BENNINGTON
ROAD
SHOPPING
CENTER
PARKING
HENRY
DRIVE
HAYWOOD
DRIVE
WILMOTH

1114 8-1

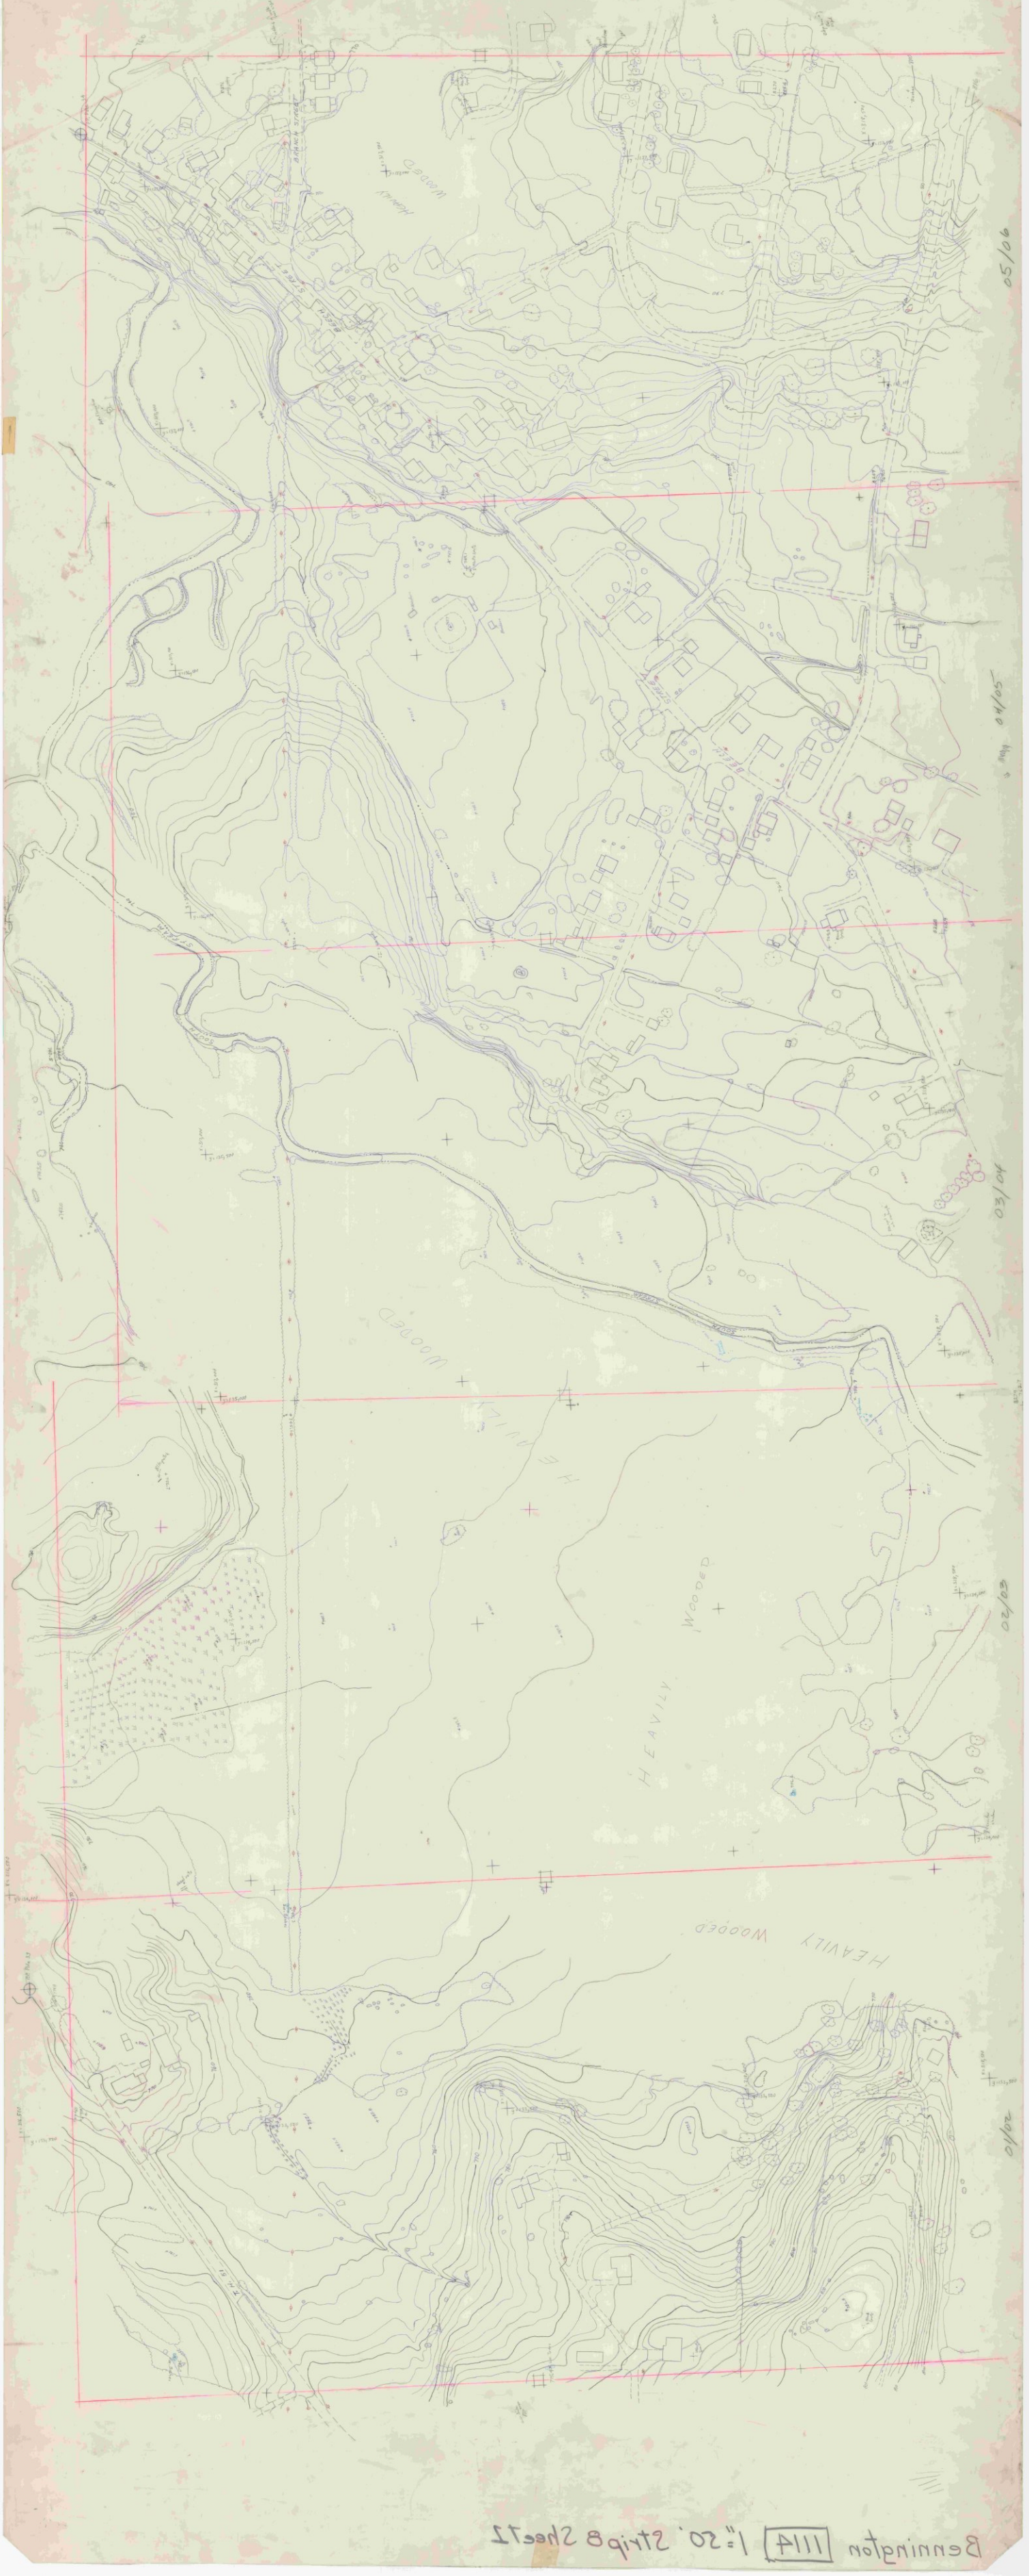

Bennington 1114 1"=50' Strip B Sheet 2

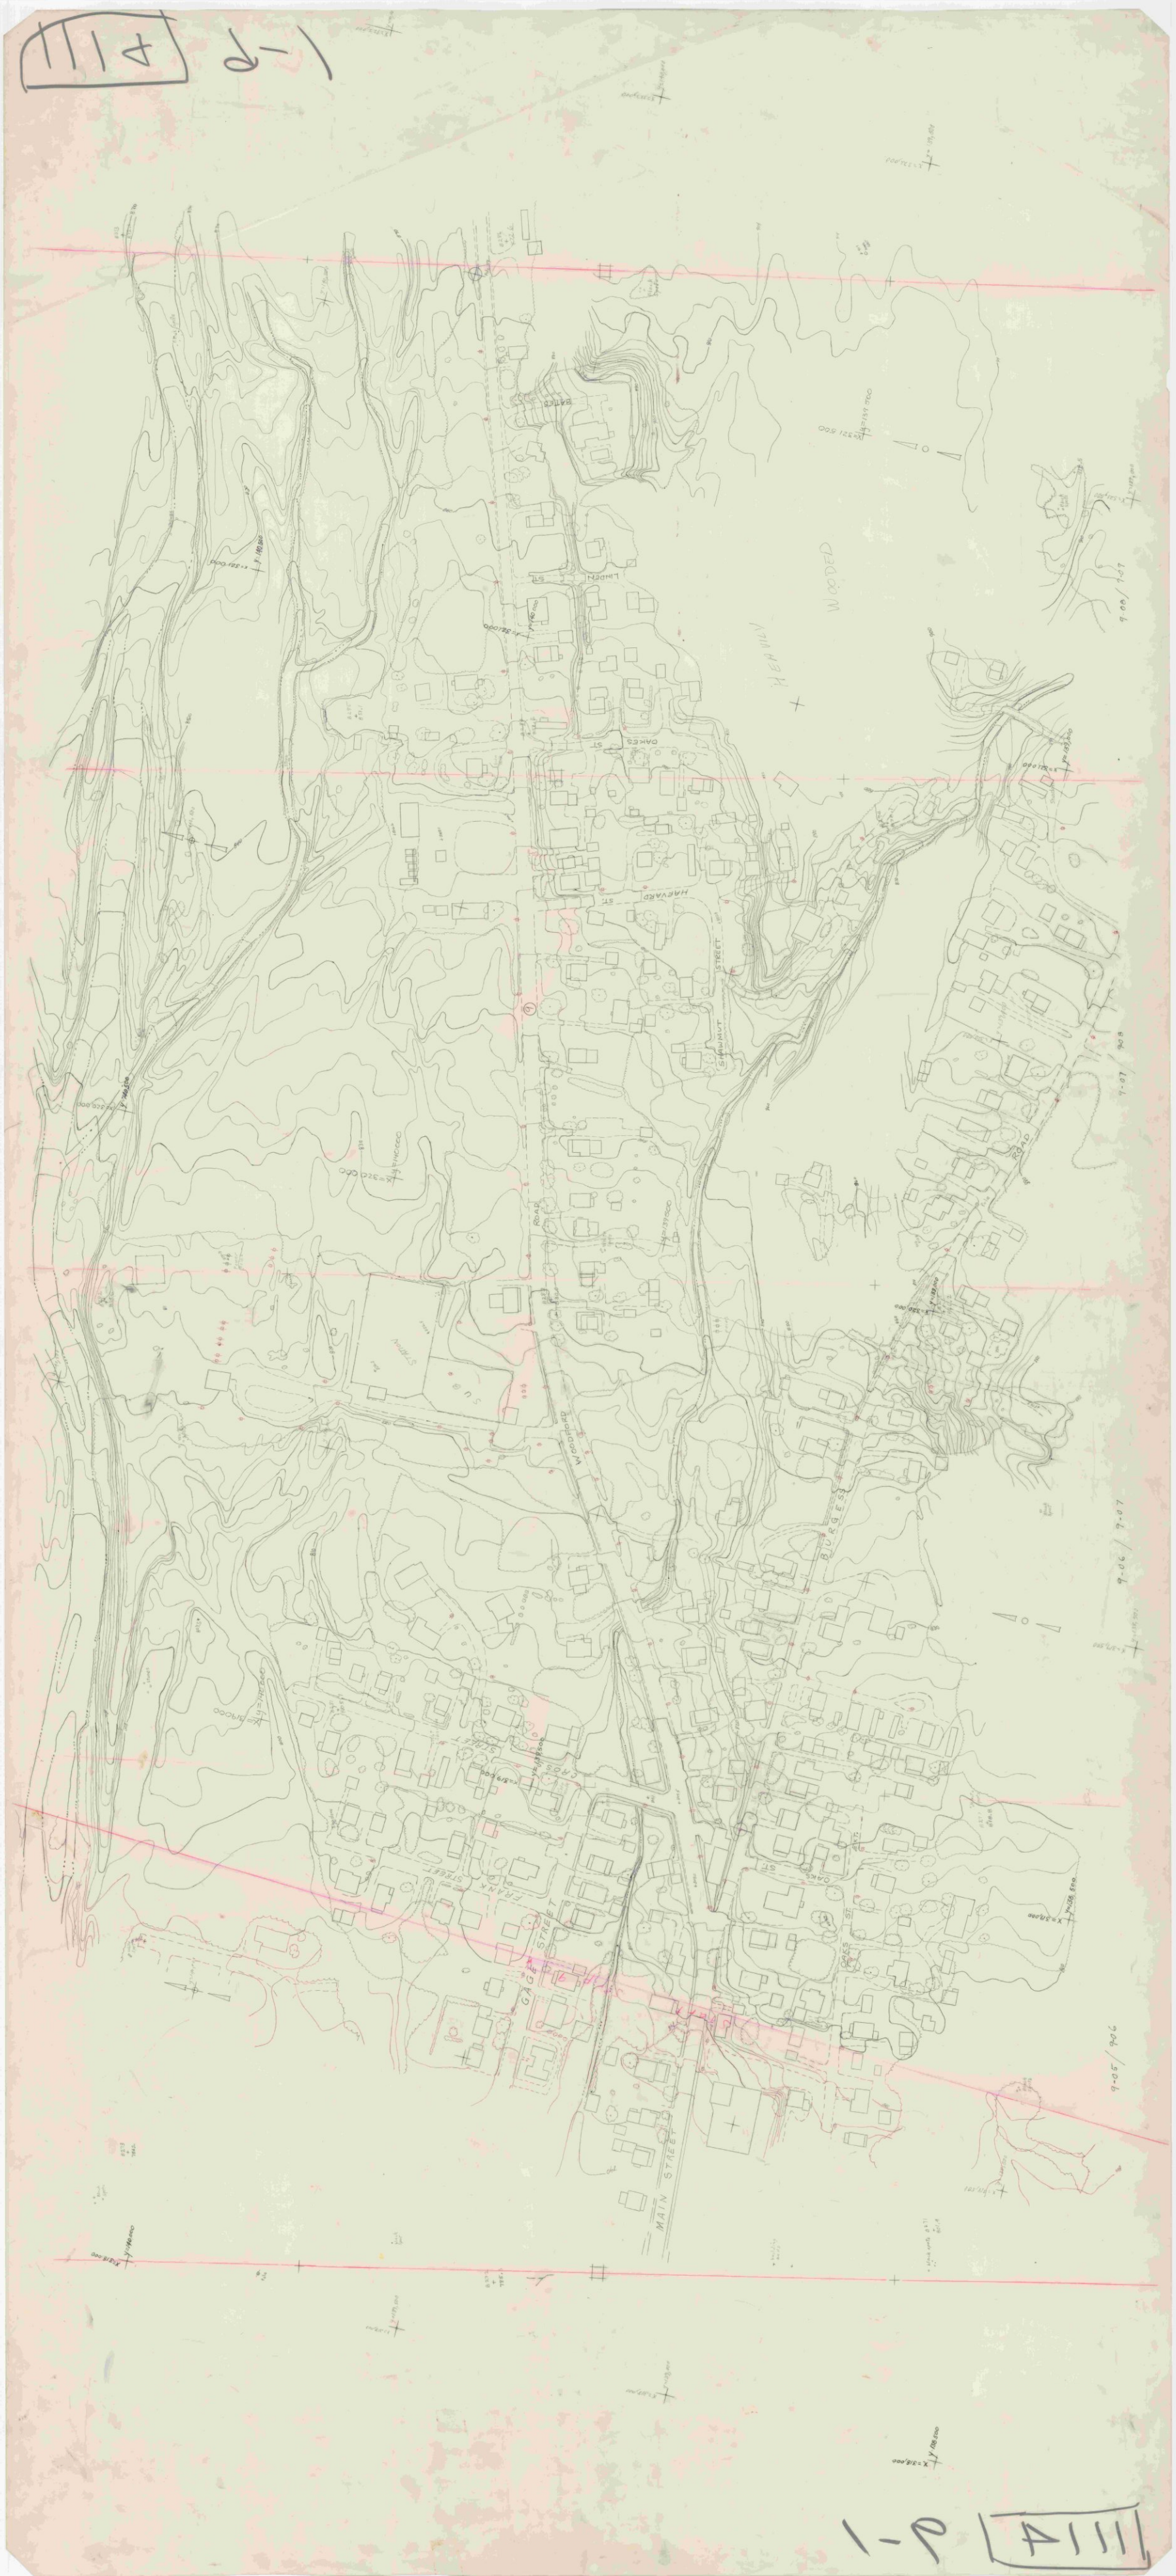
LINDEN ST
OAKES ST
HARVARD ST
STRAWNUT STREET
WOODED HEAVILY
ROAD
WOODPARD
BURGESS
9-07
9-06
9-05
GAG STREET
MAIN STREET
FRANK STREET
CROSS STREET
OAKES ST

1111 11-1 1"=20'

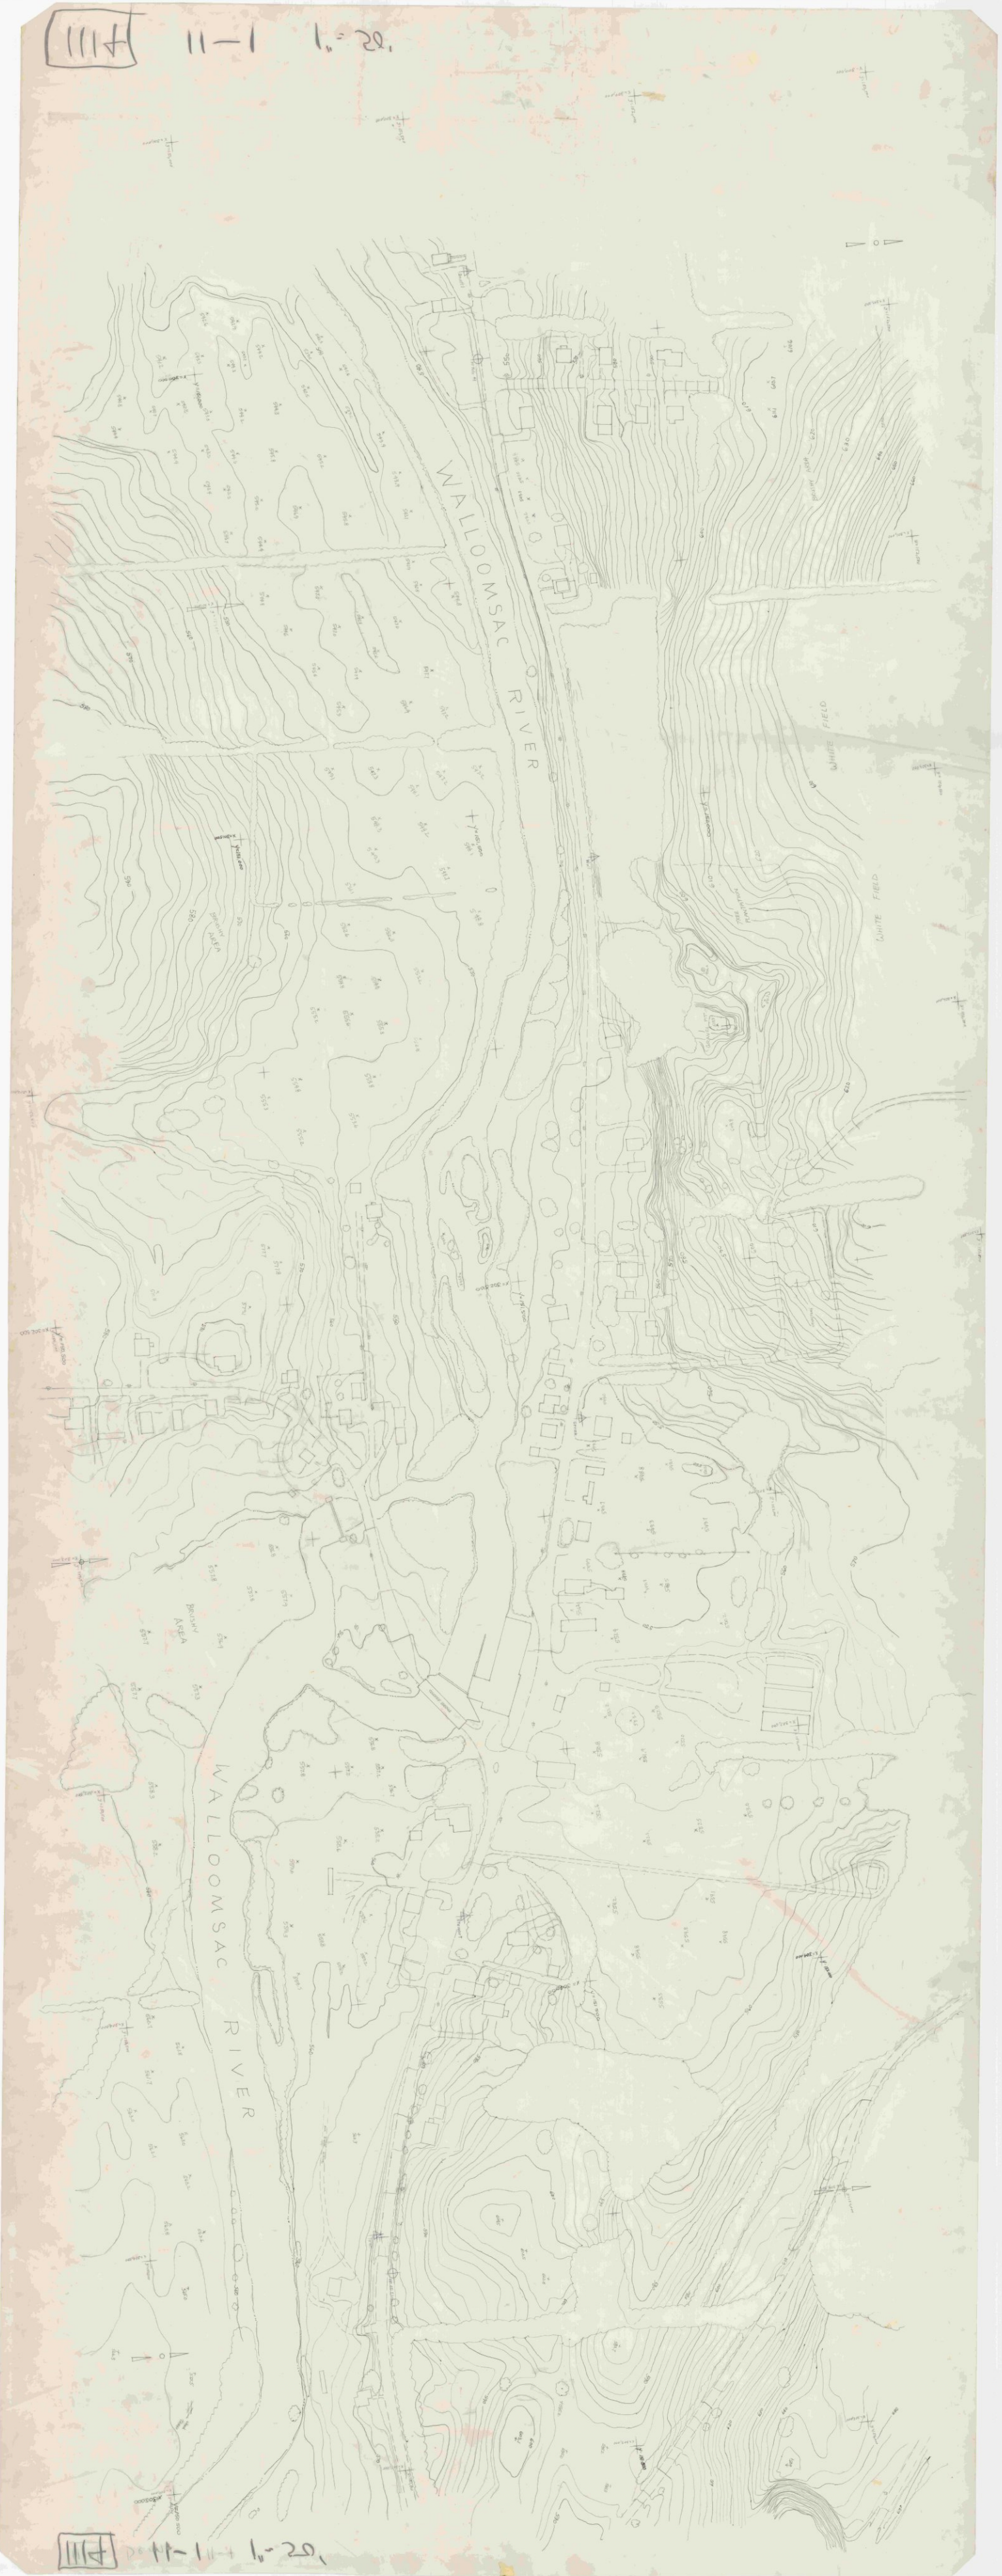

1111 11-1 1"=20'

111H 3-3 1"=20'

111H 3-3 Bennington 1"=50'

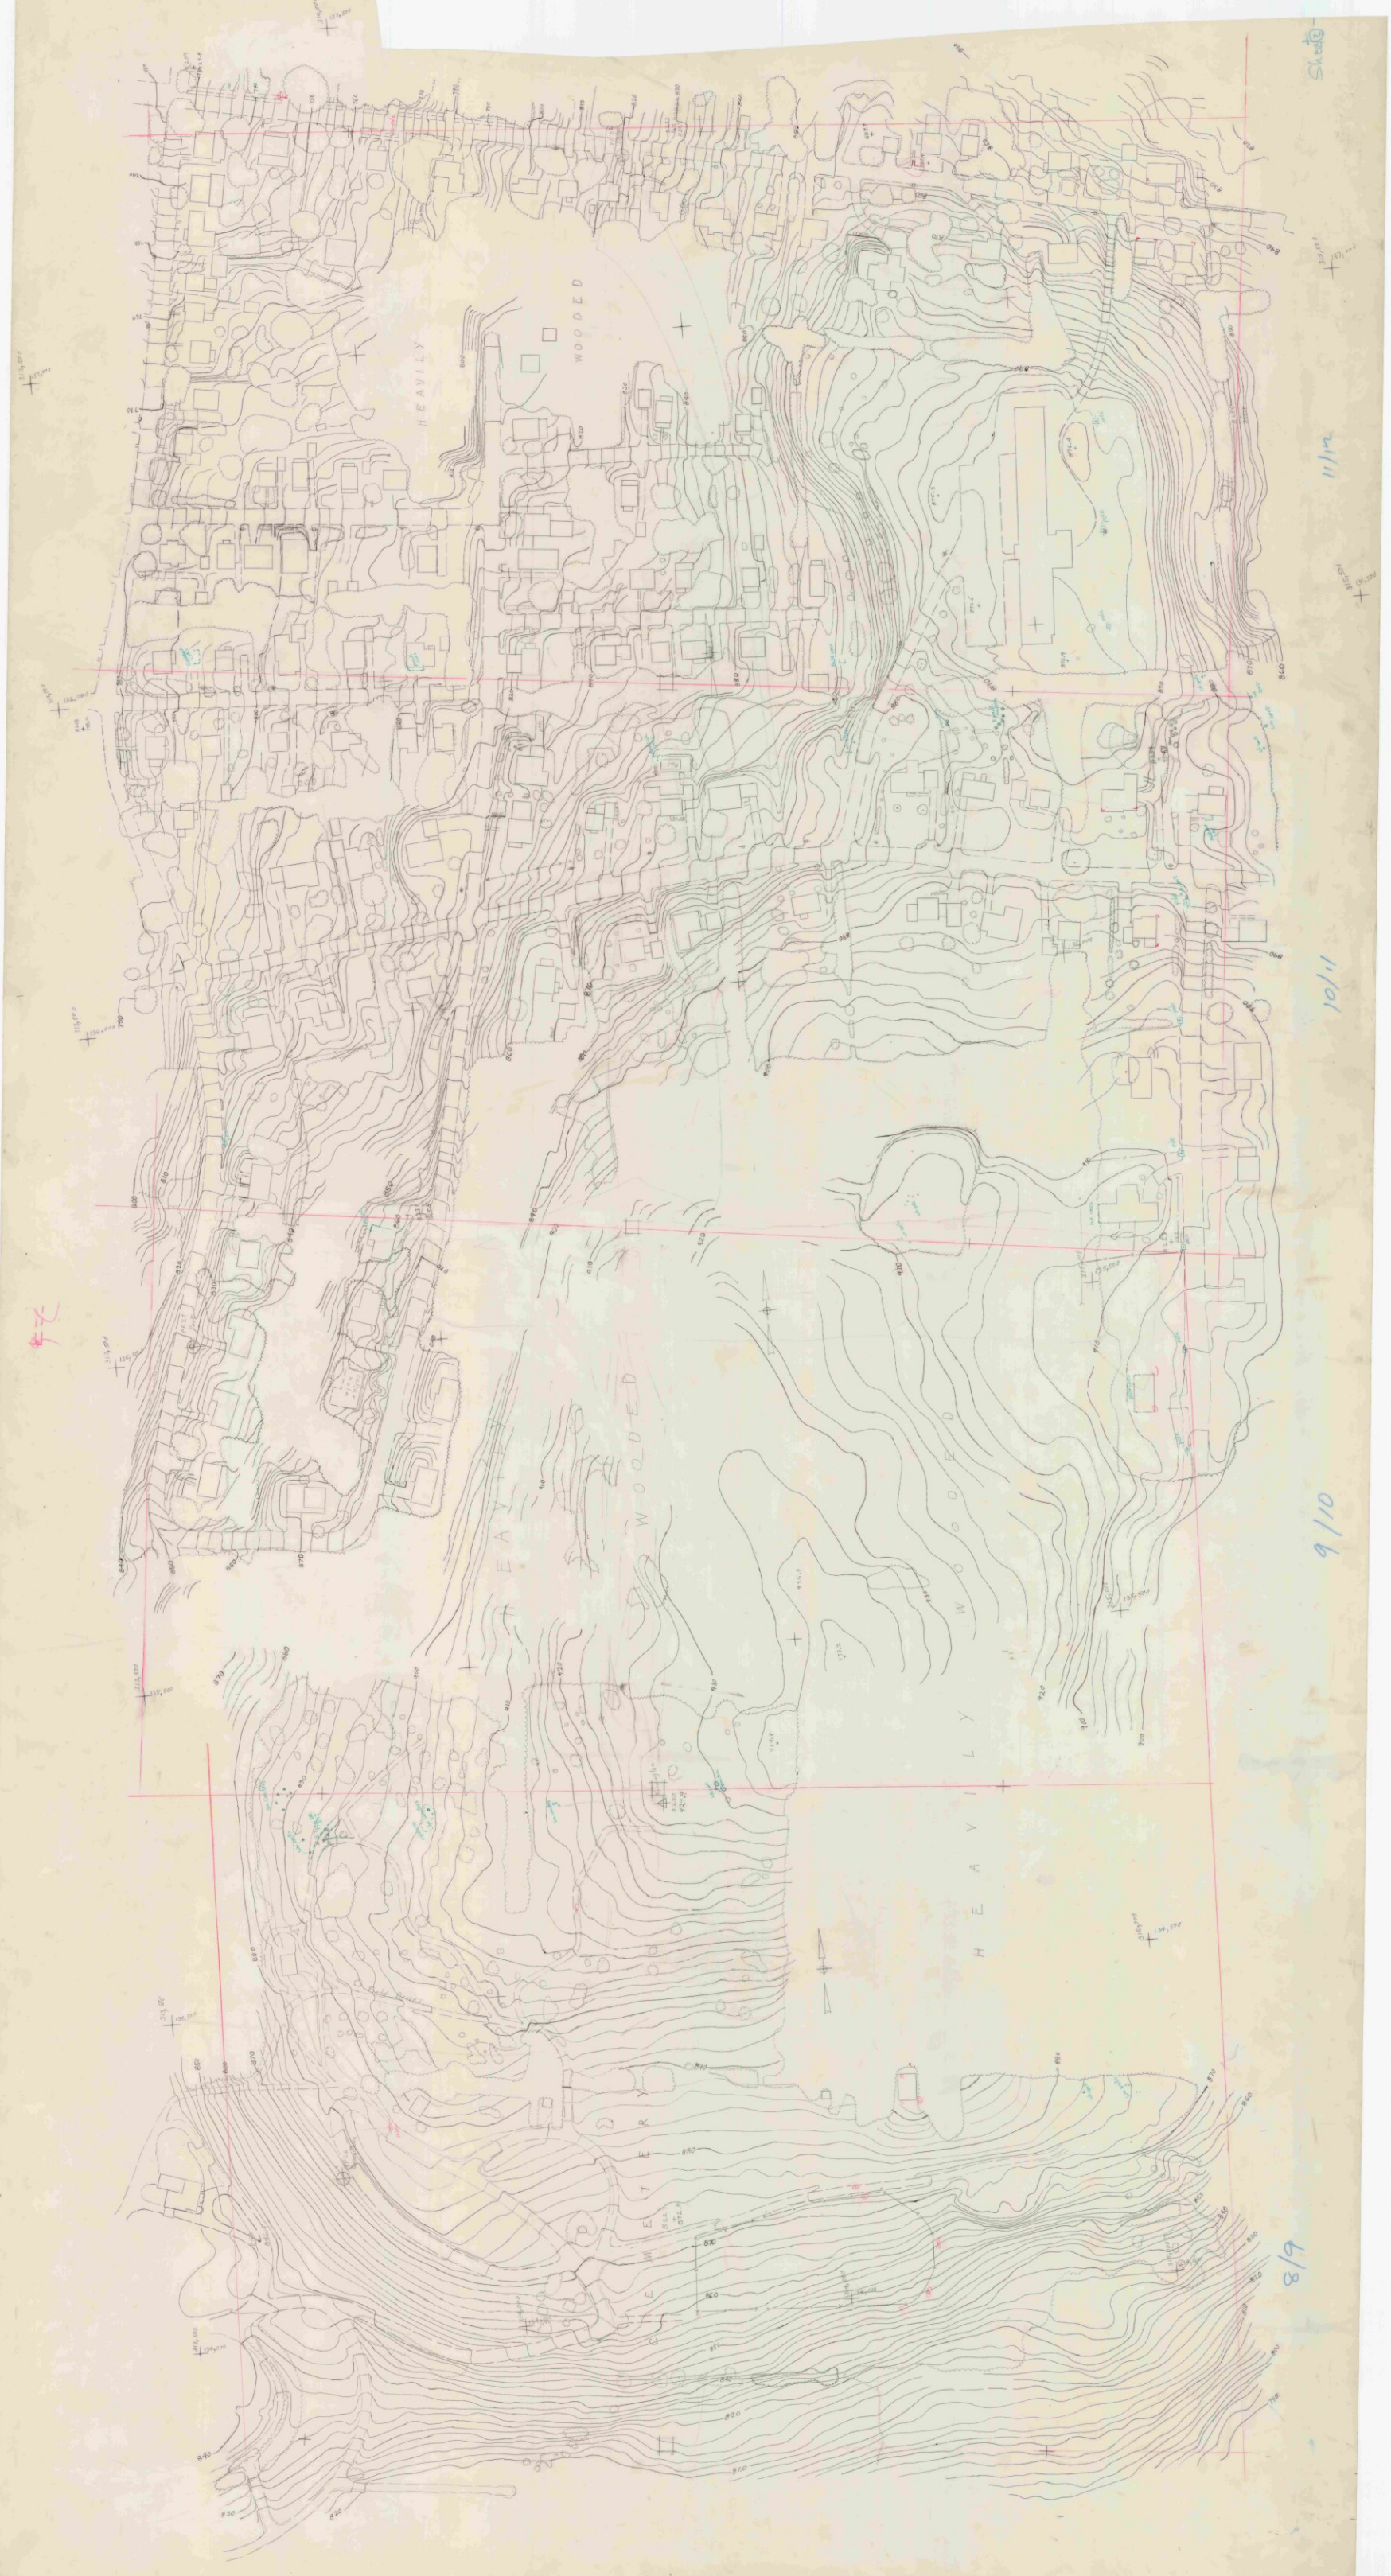

BENNINGTON Mtn stripe sheet 1 scale 1"=20'.

1114 1-1 1"=50'

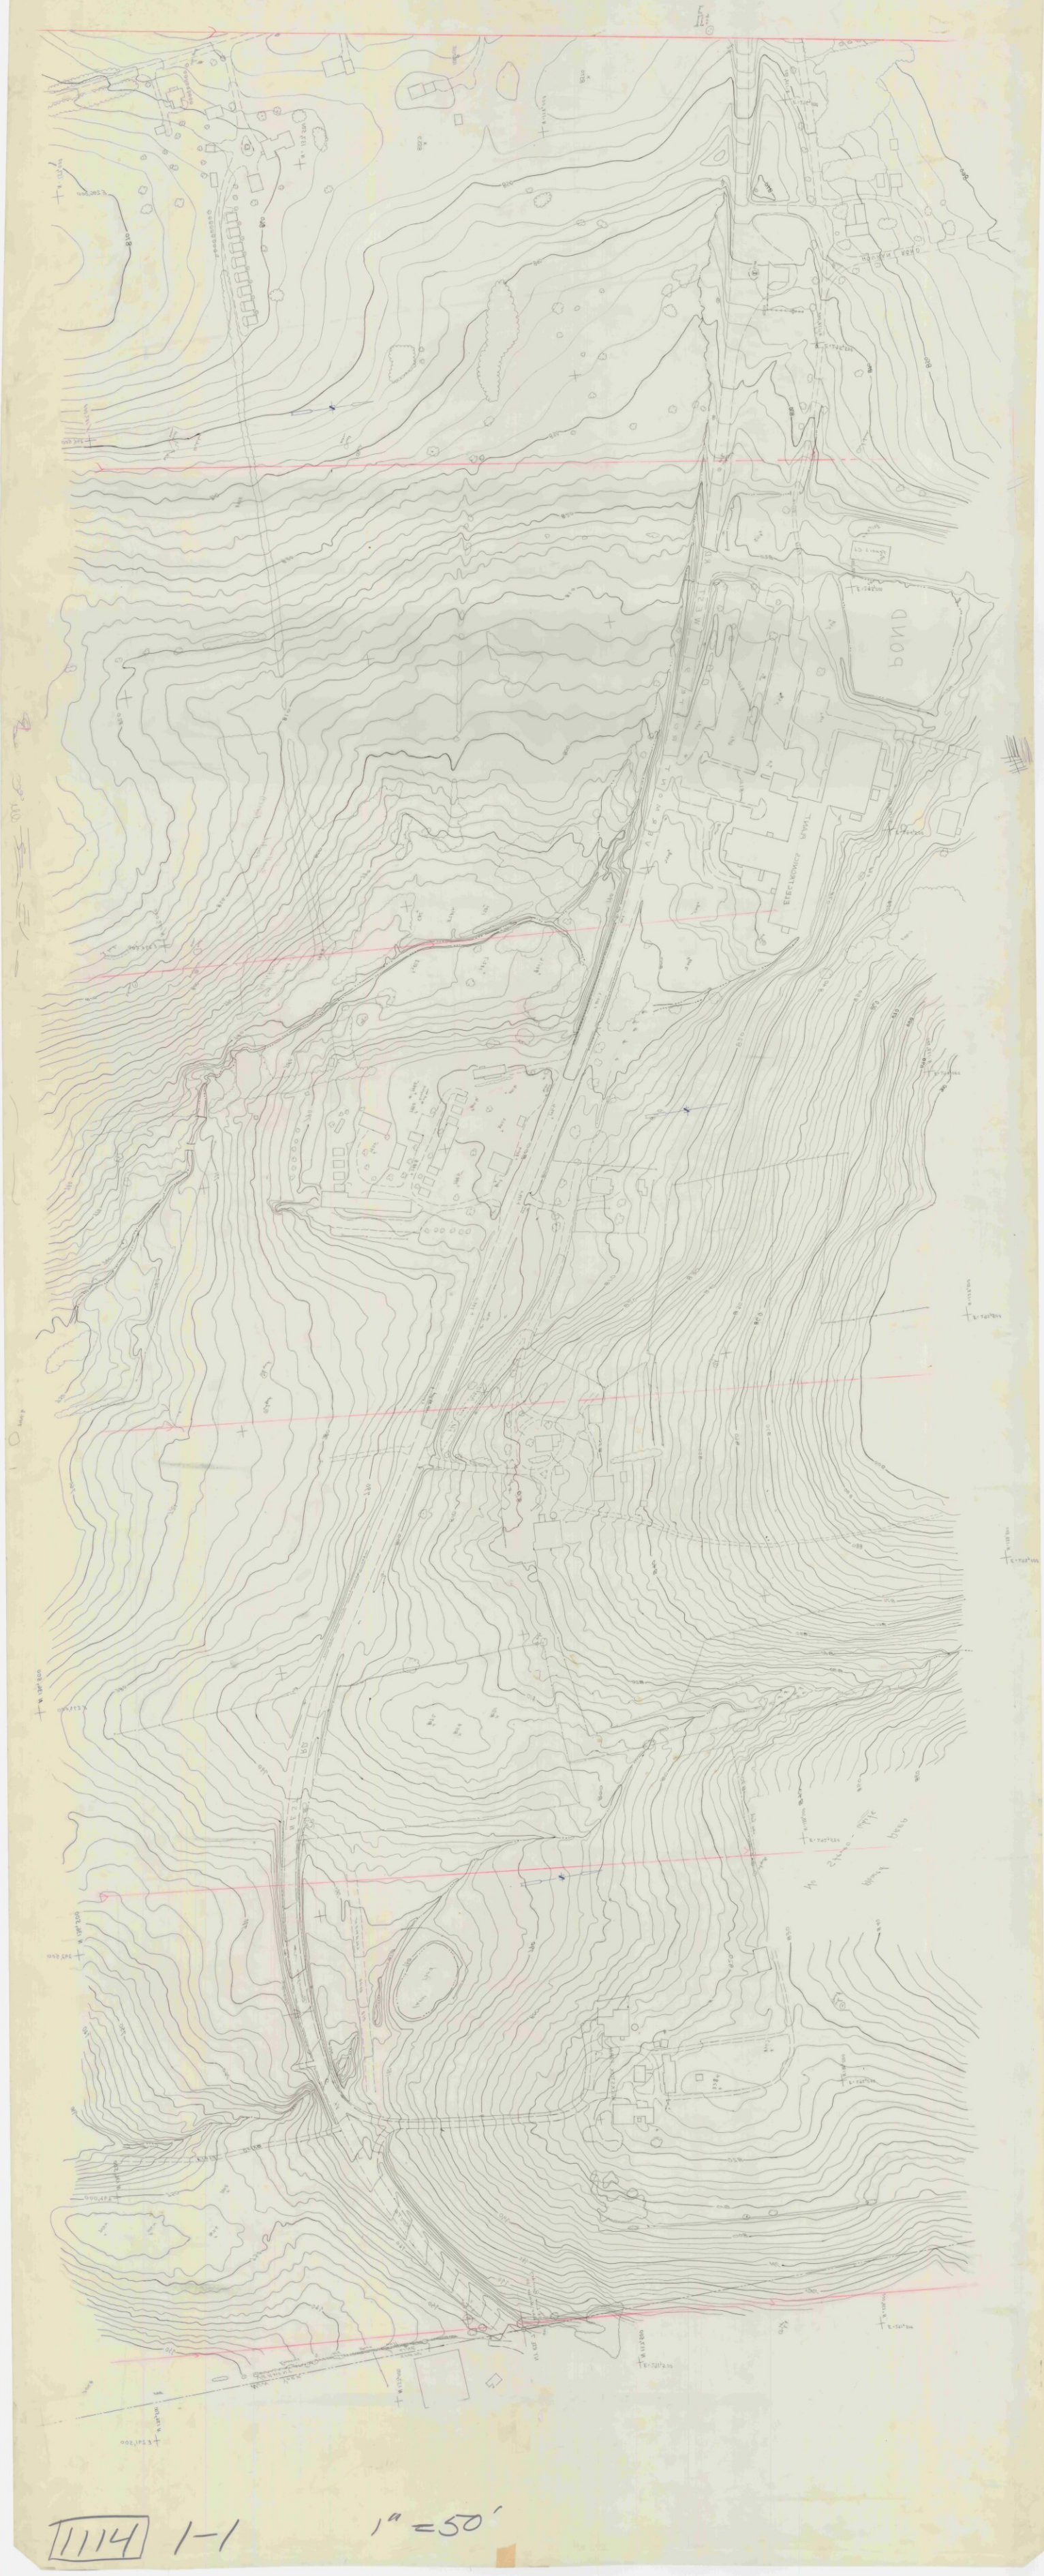

1114 1-1 1"=50'

Bennington IIIA 1"=20'. Strip 2 Sheet 1

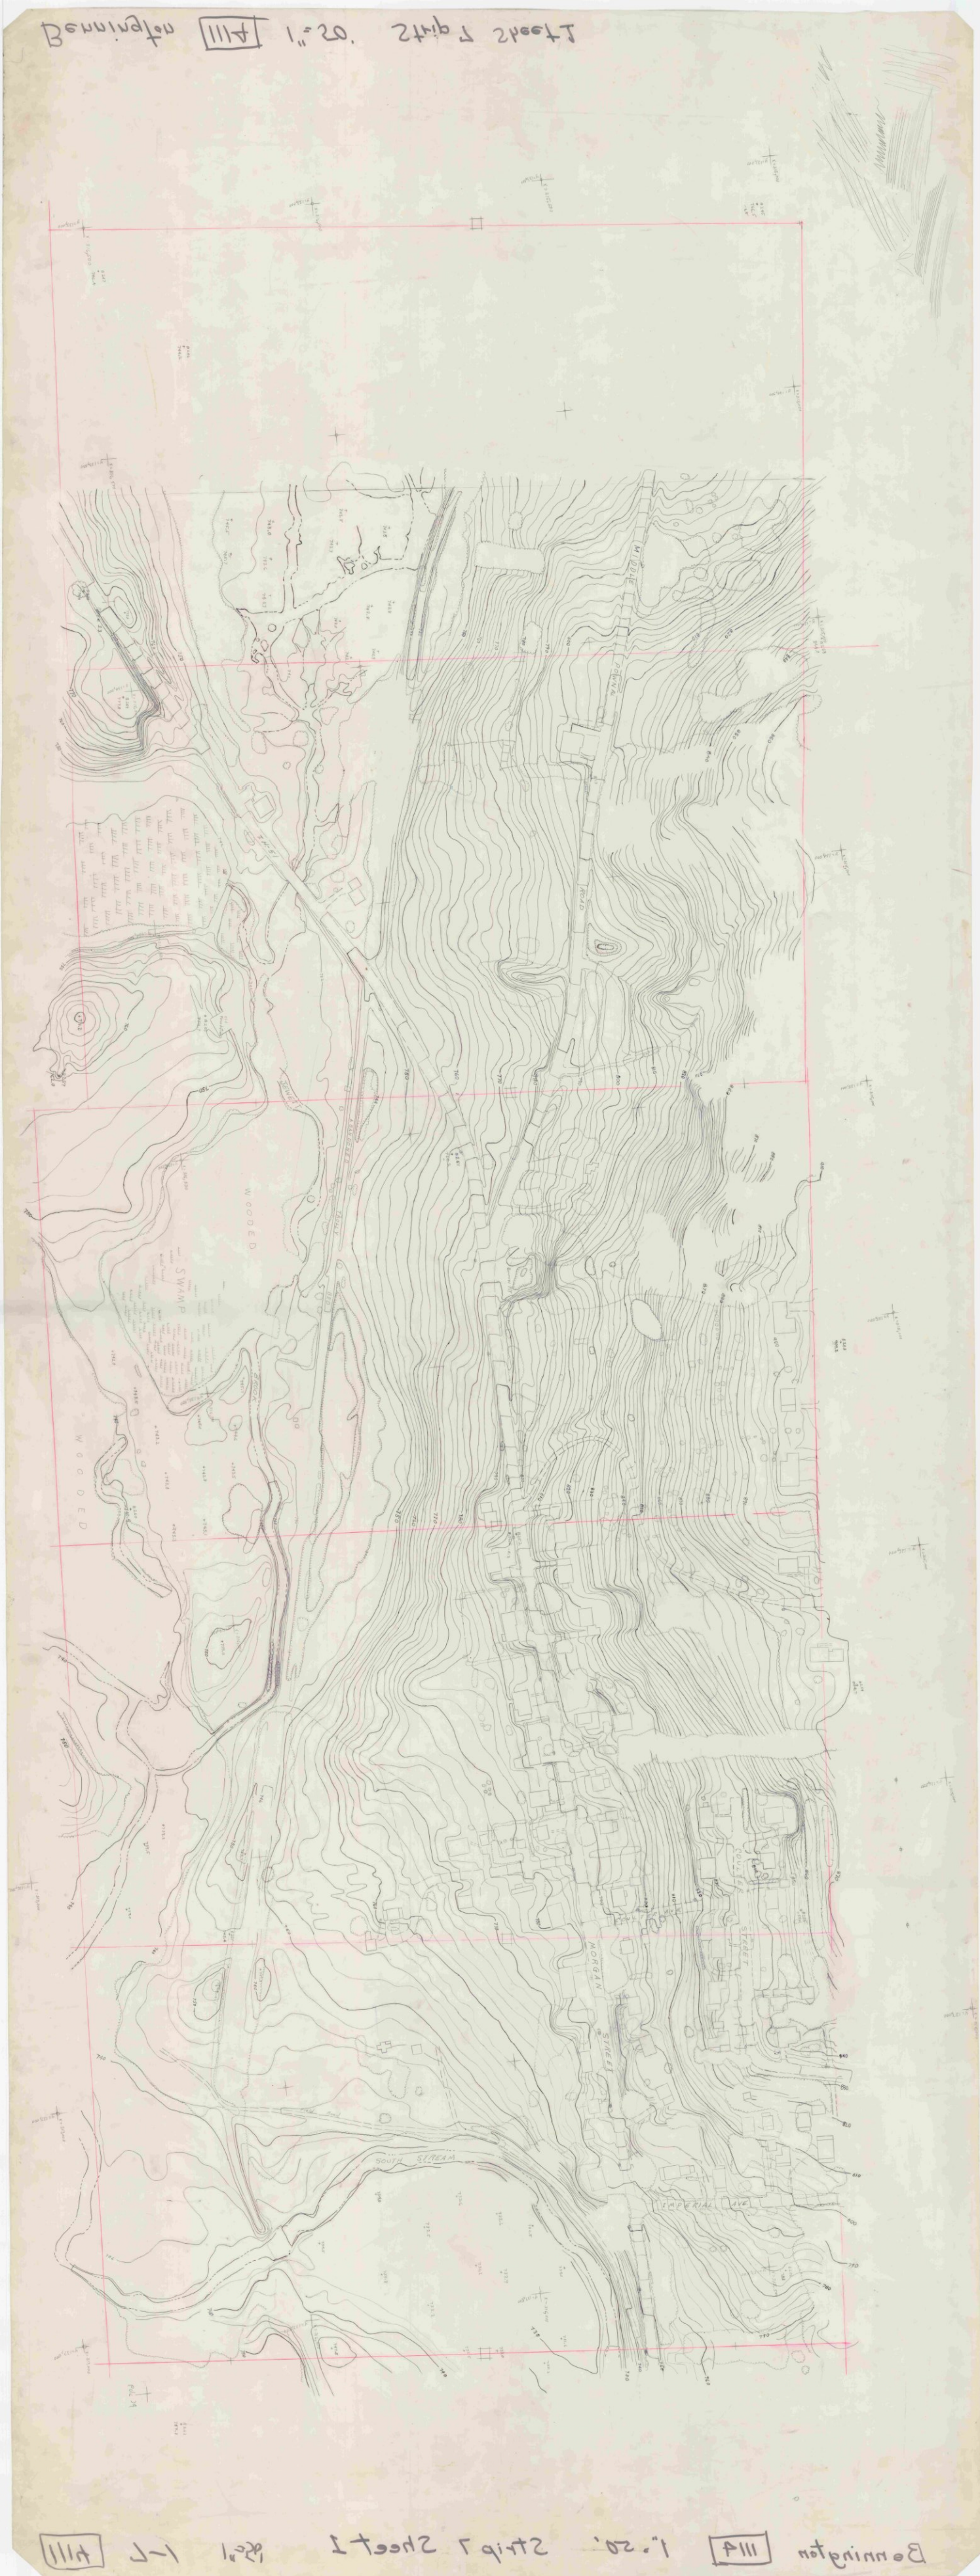

Bennington IIIA 1"=20'. Strip 2 Sheet 1

1114 2-1 1"=50'

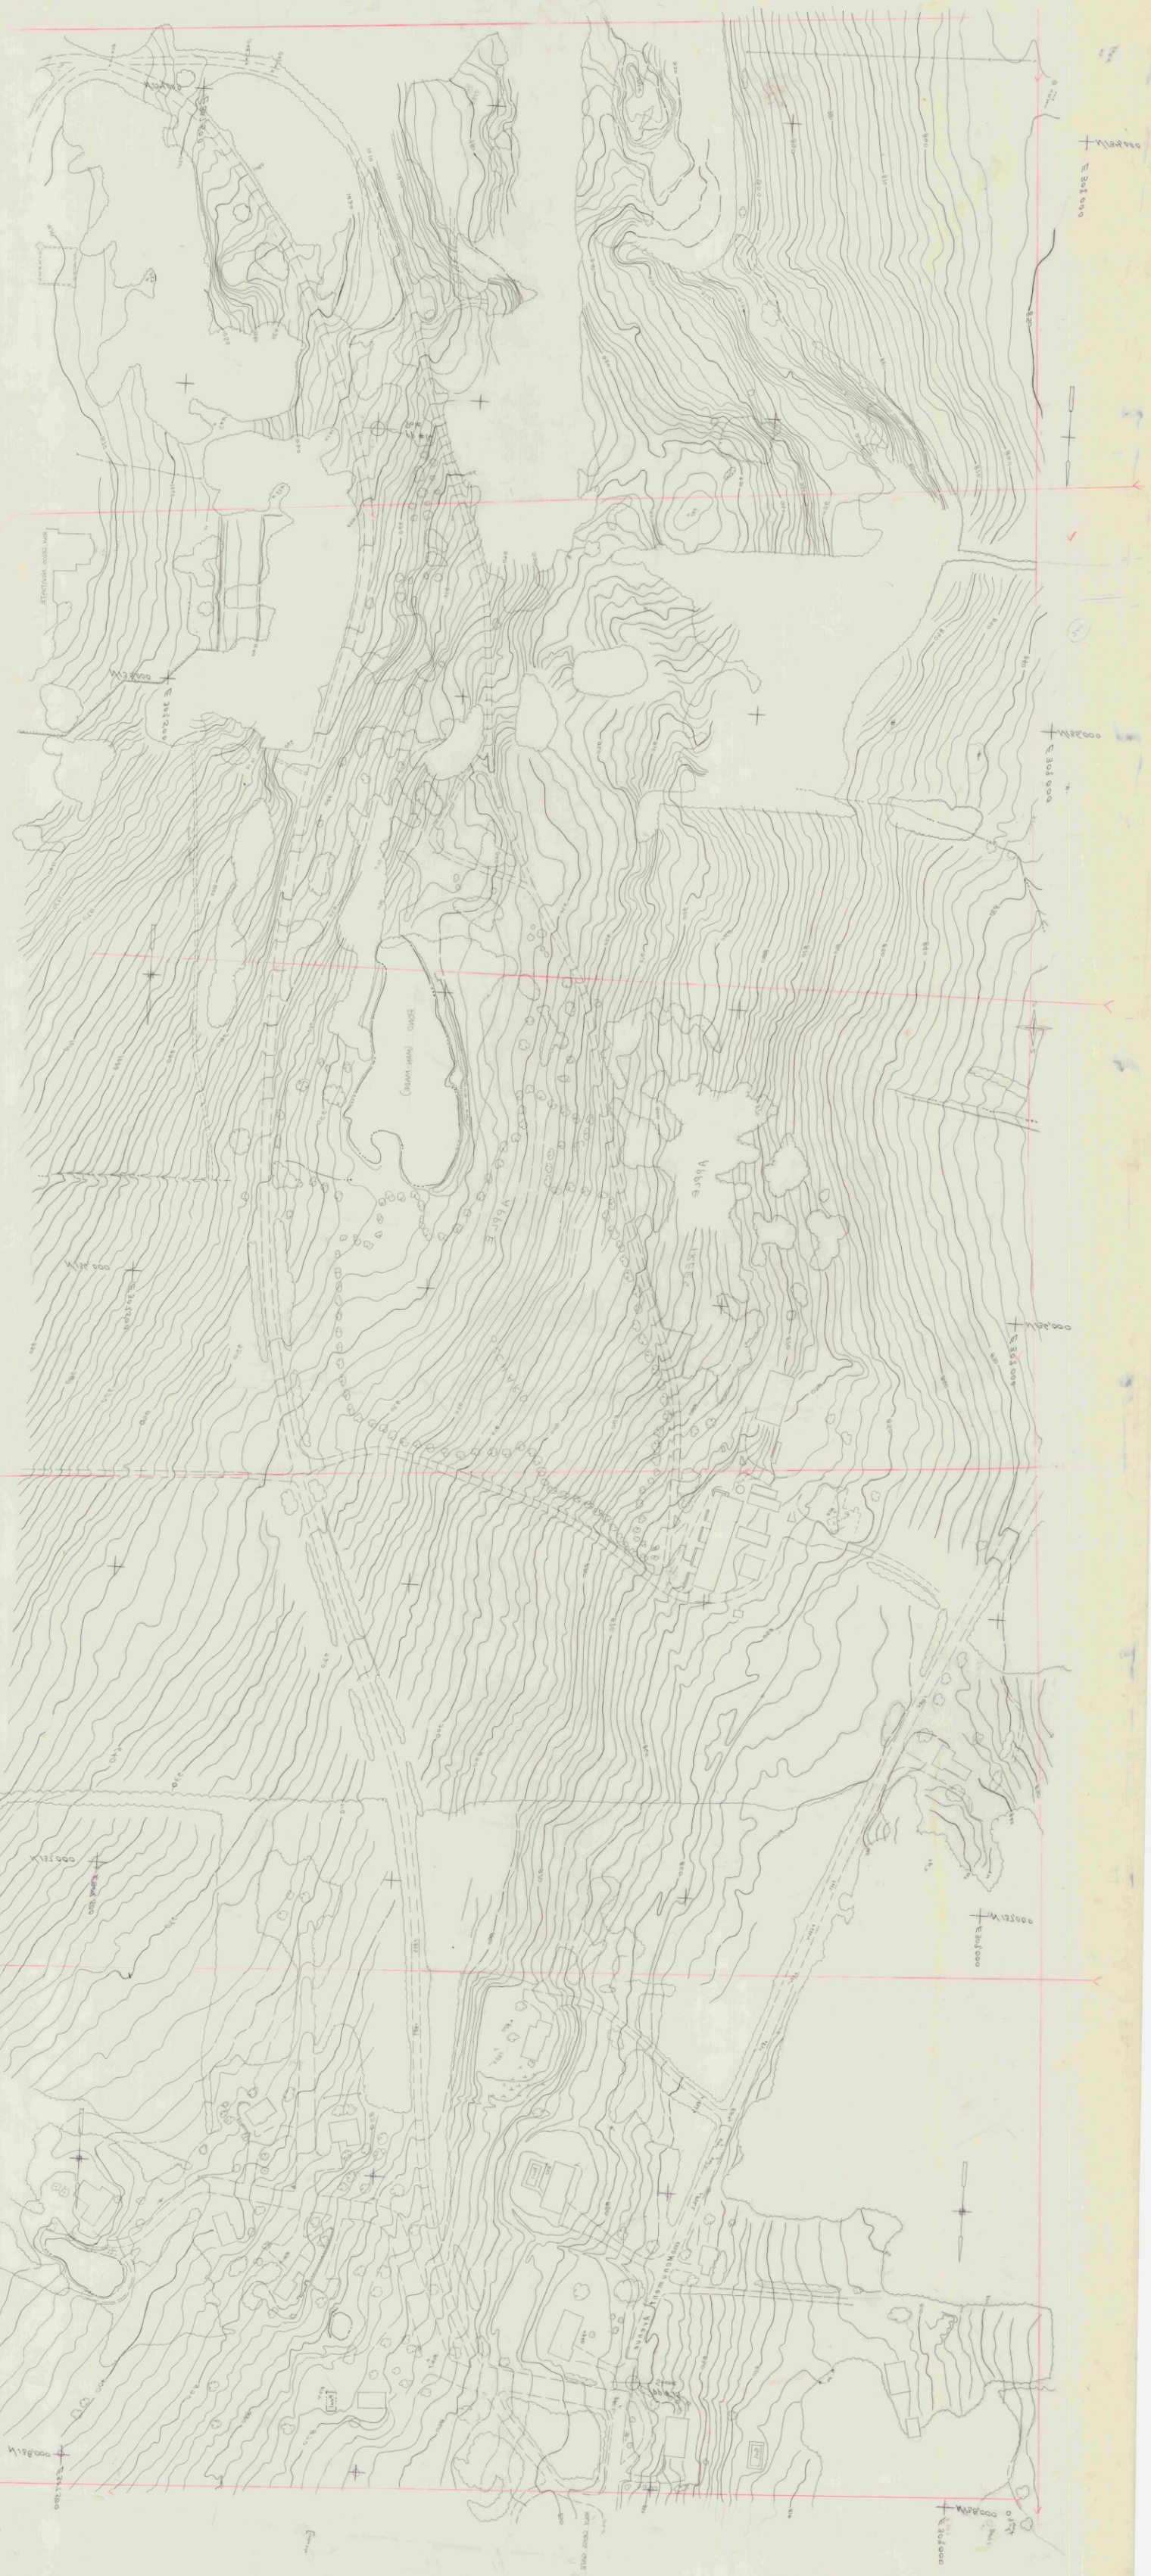

1114 2-1 1"=50'

1114 - 1-2

1"=50'

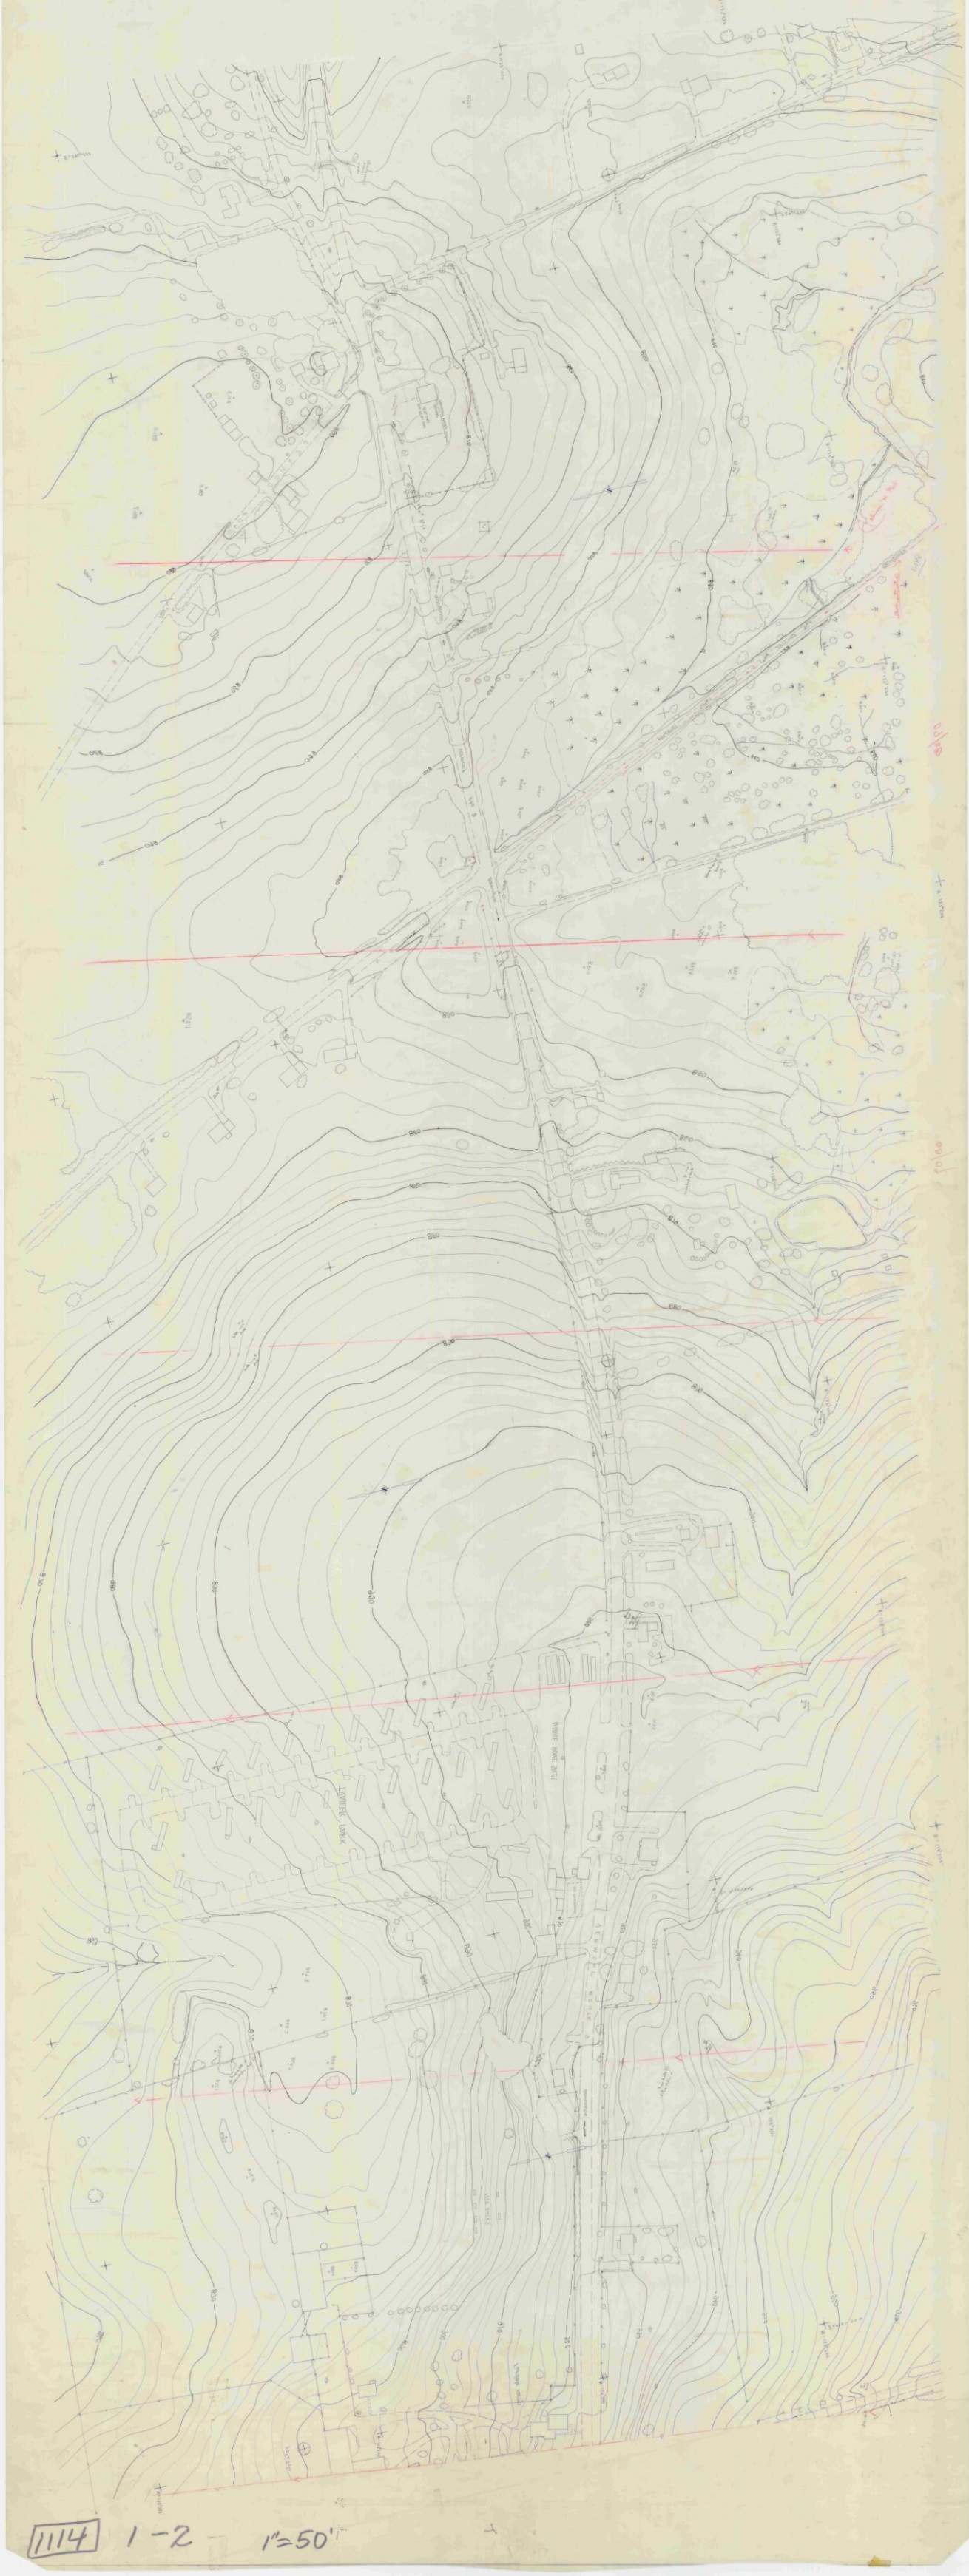

1114 1-2 1"=50'

111N 3-1 1"=20'

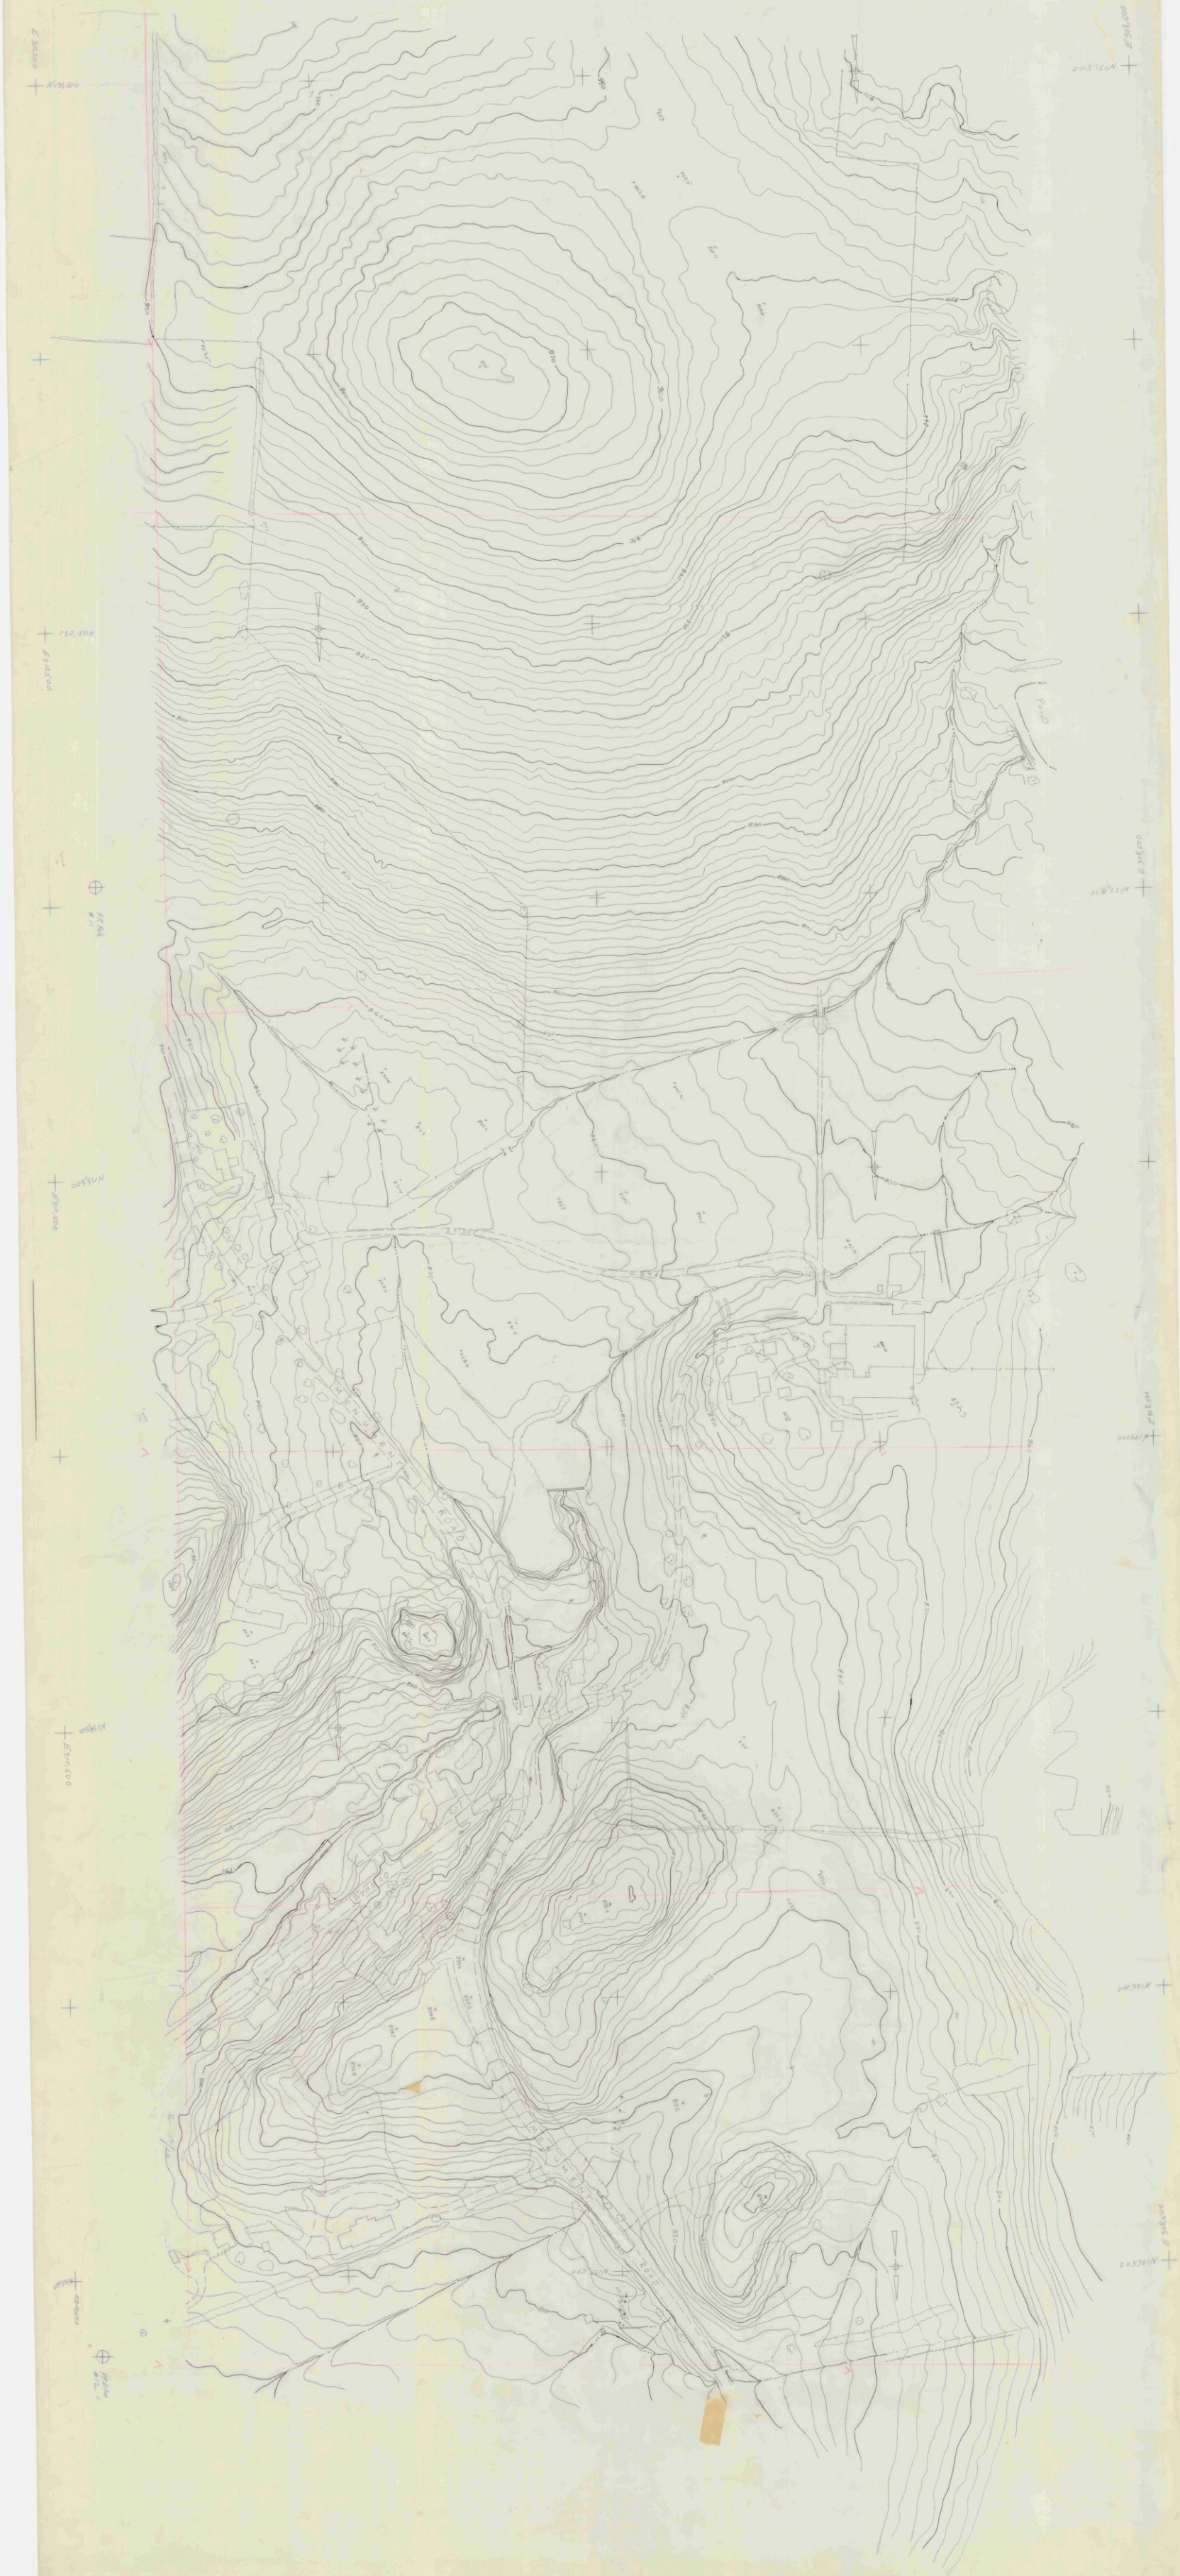

111N 3-1 1"=20'

N 402 000
E 356 000
N 398 000
E 356 000
CEMETERY
Abandoned RR Bed
500
525
550

١١١٨ ٨١

٢١١١ ٢-١

111A 8-5 1"=20' Bennington

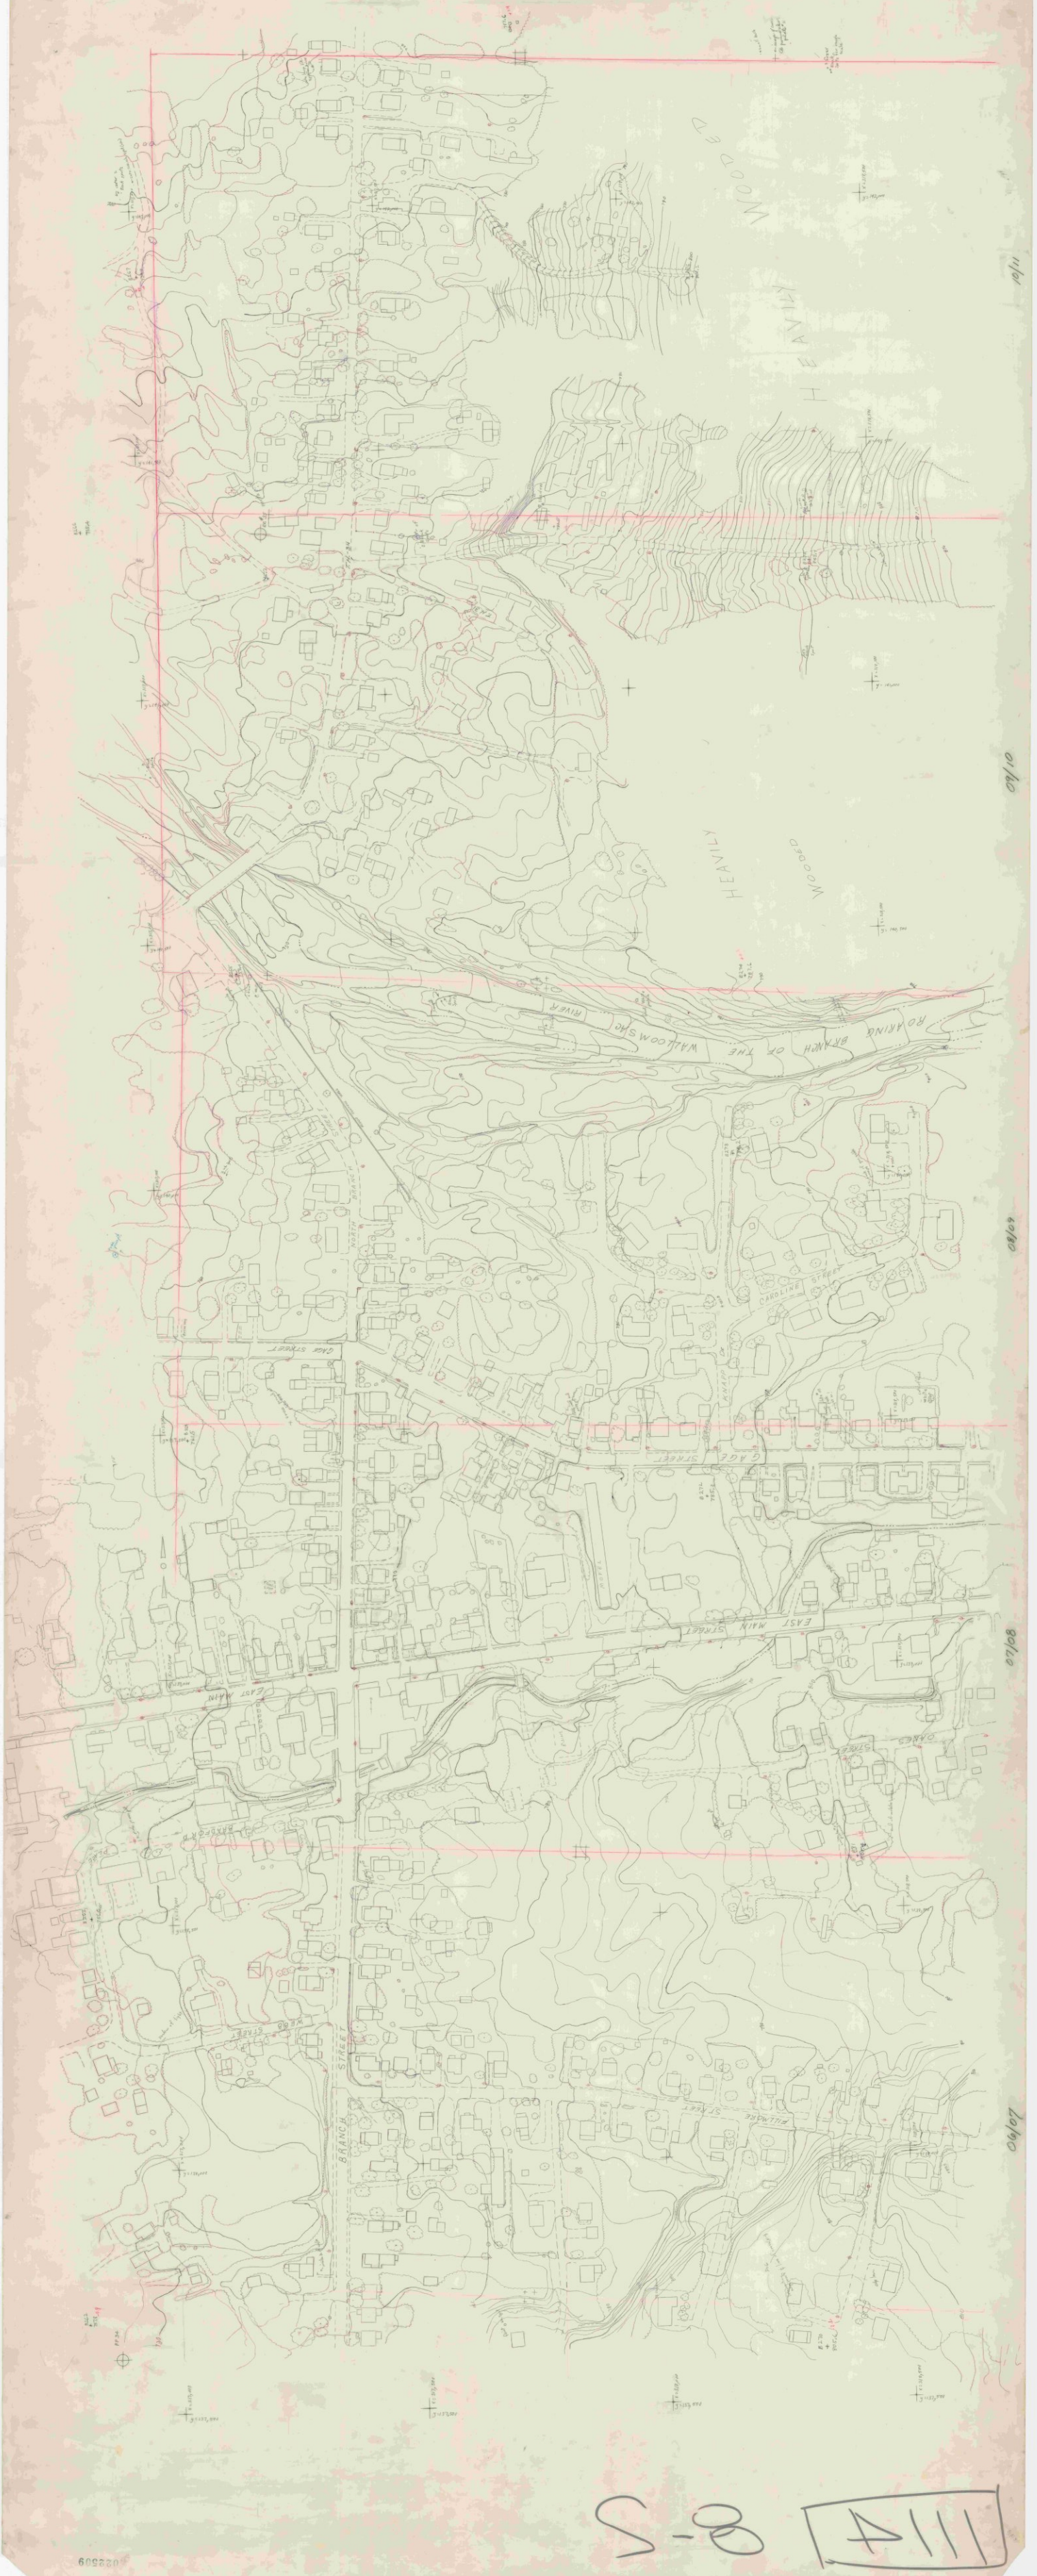

111A 8-5

S-P [A111]

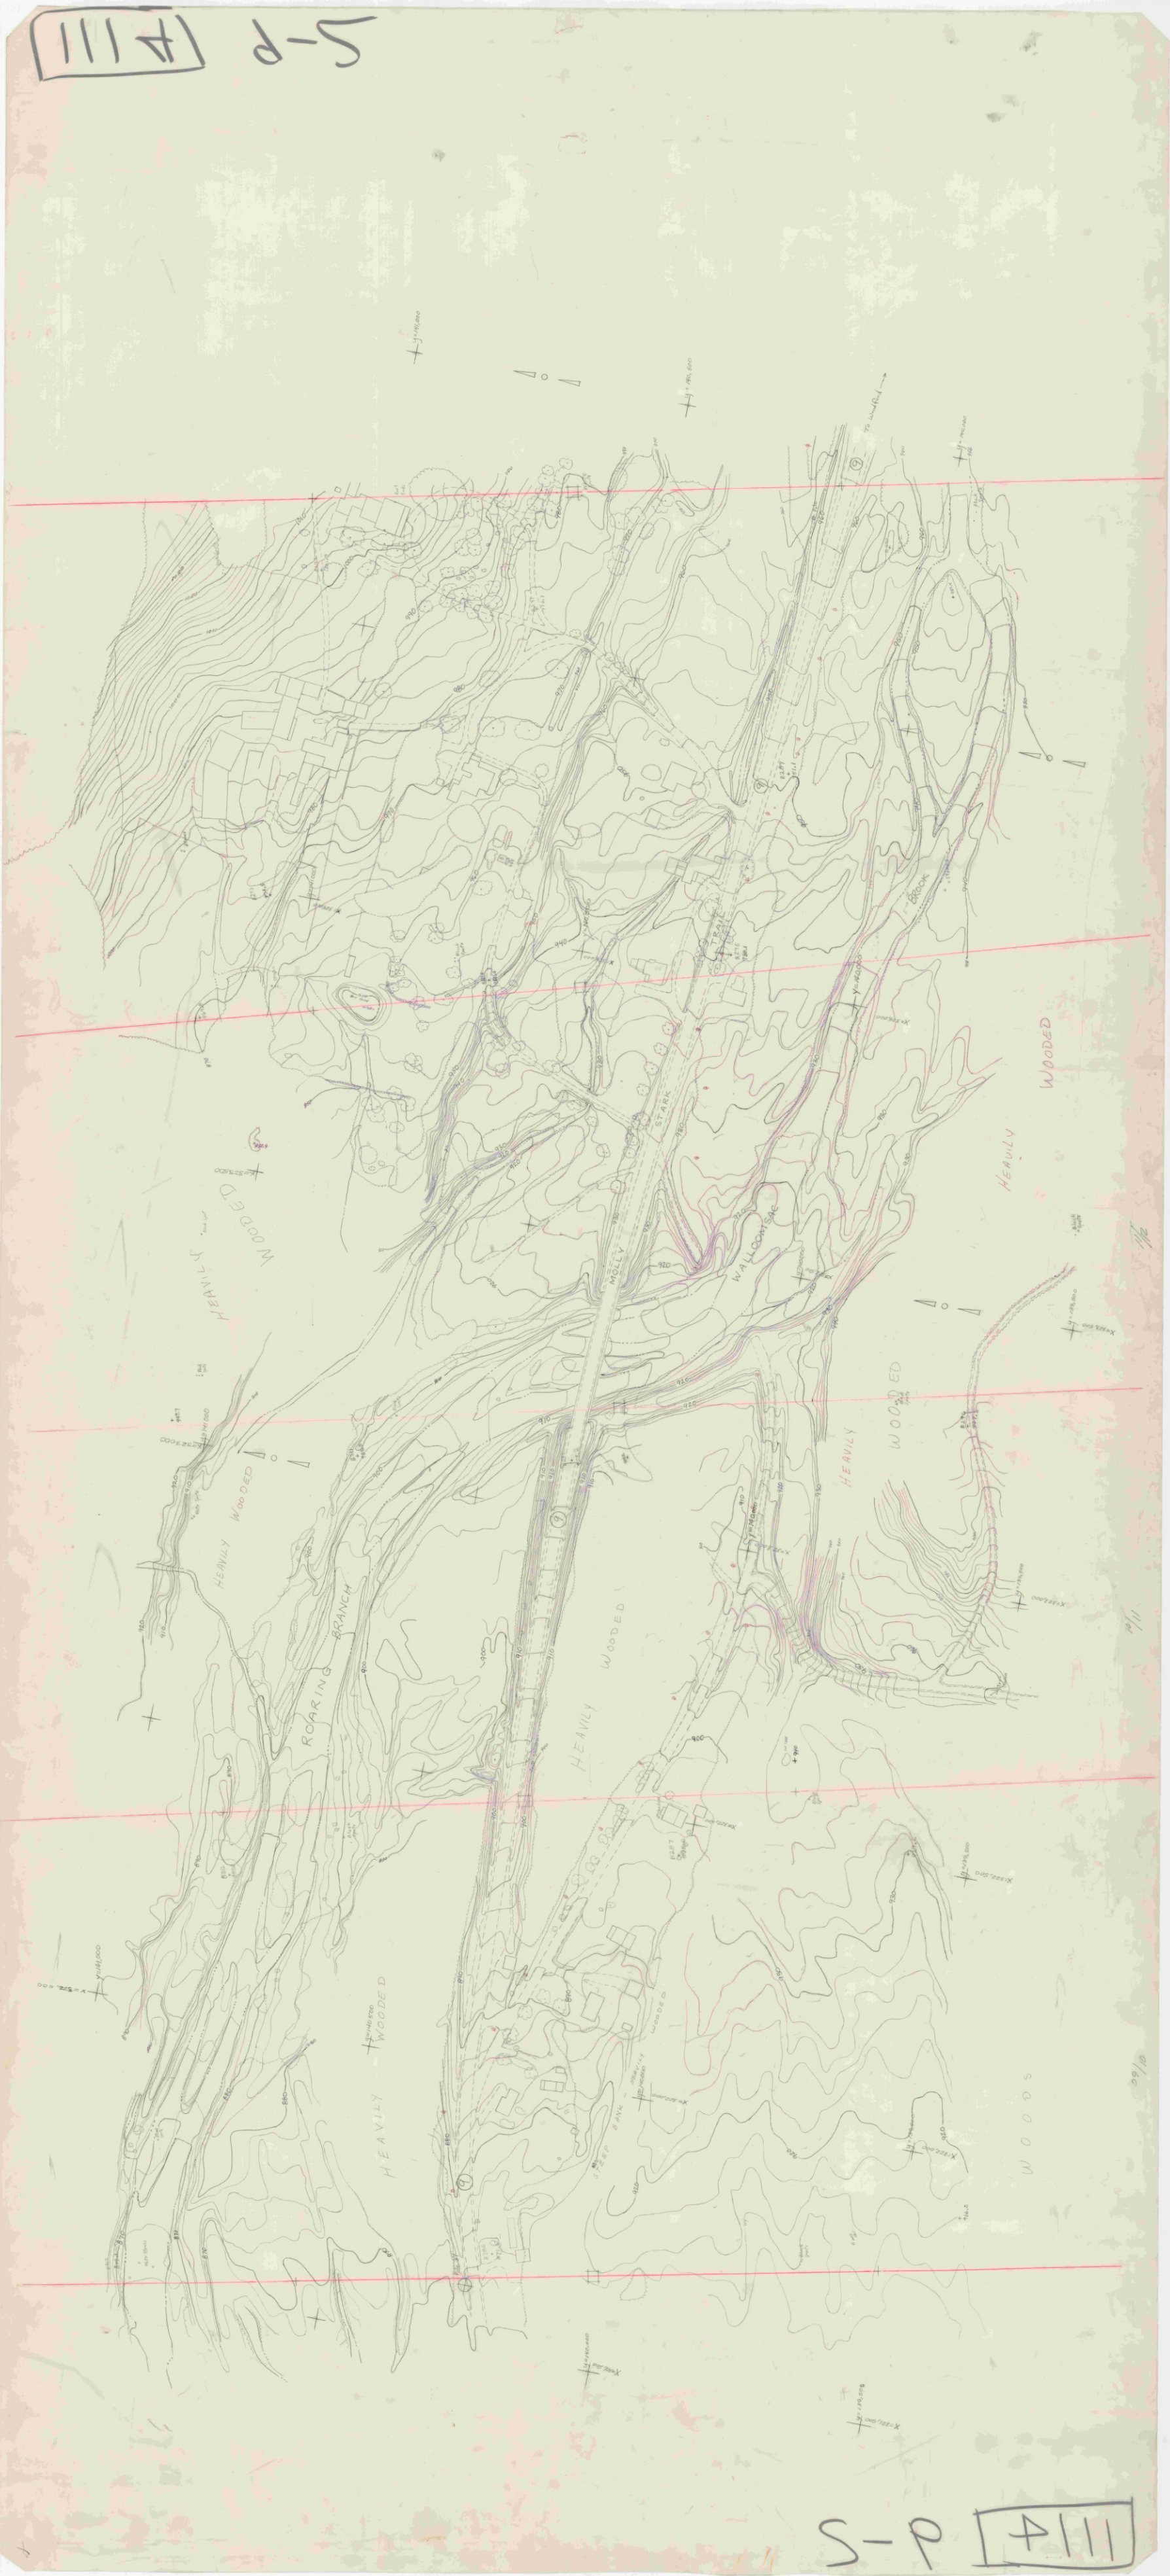

S-P [A111]

#111 10-5

#111 10-5

HARMON
ROAD
TREE
NURSERY
BENNINGTON
ROAD
SHOPPING
CENTER
PARKING
HENRY
DRIVE
HAYWOOD
DRIVE
WILMOTH

1114 8-1

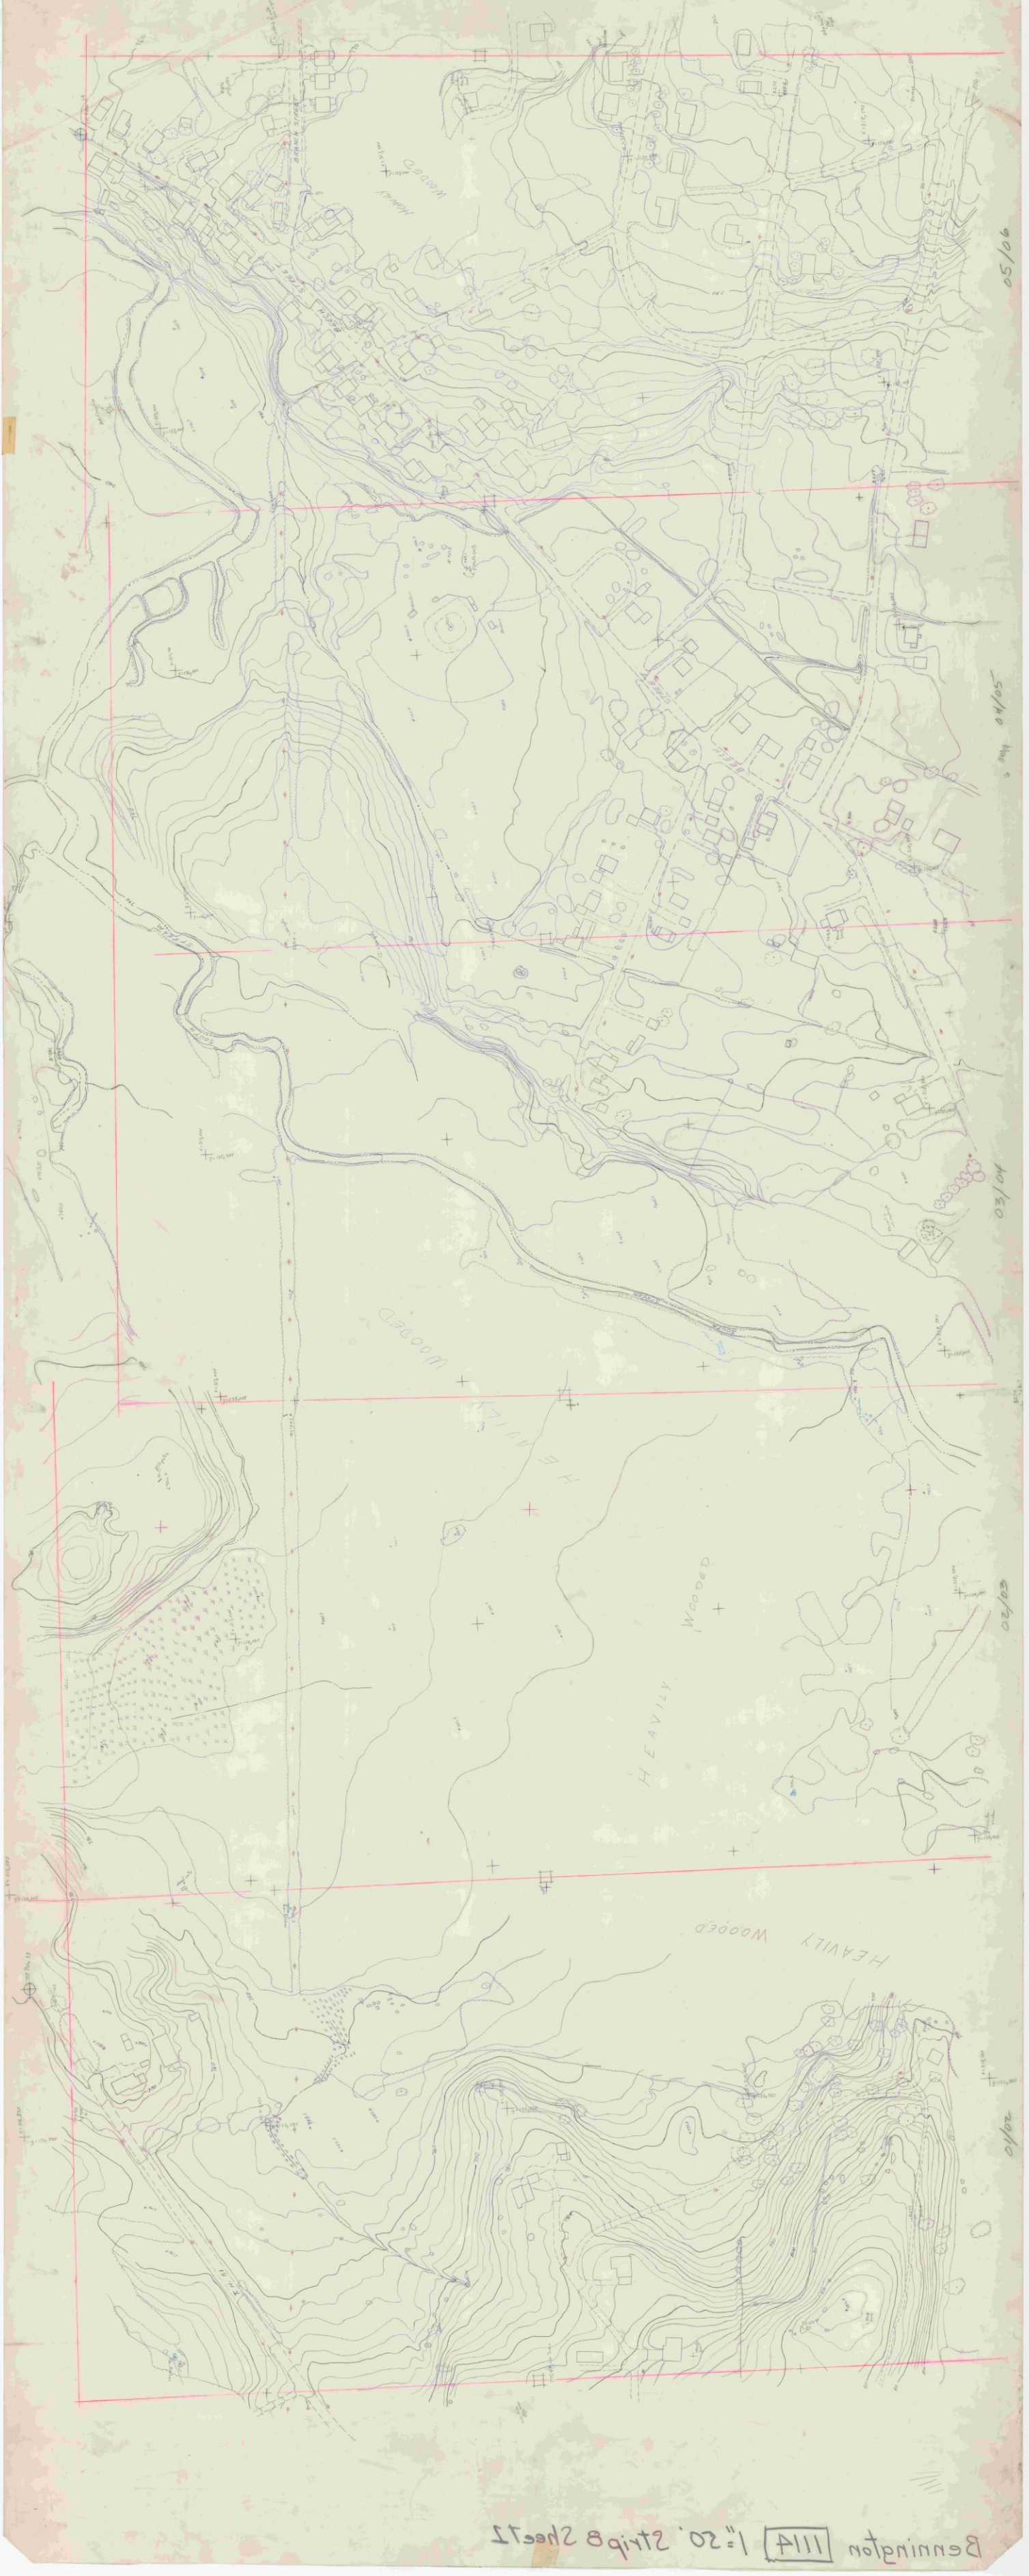

Bennington 1114 1"=50' Strip B Sheet 2

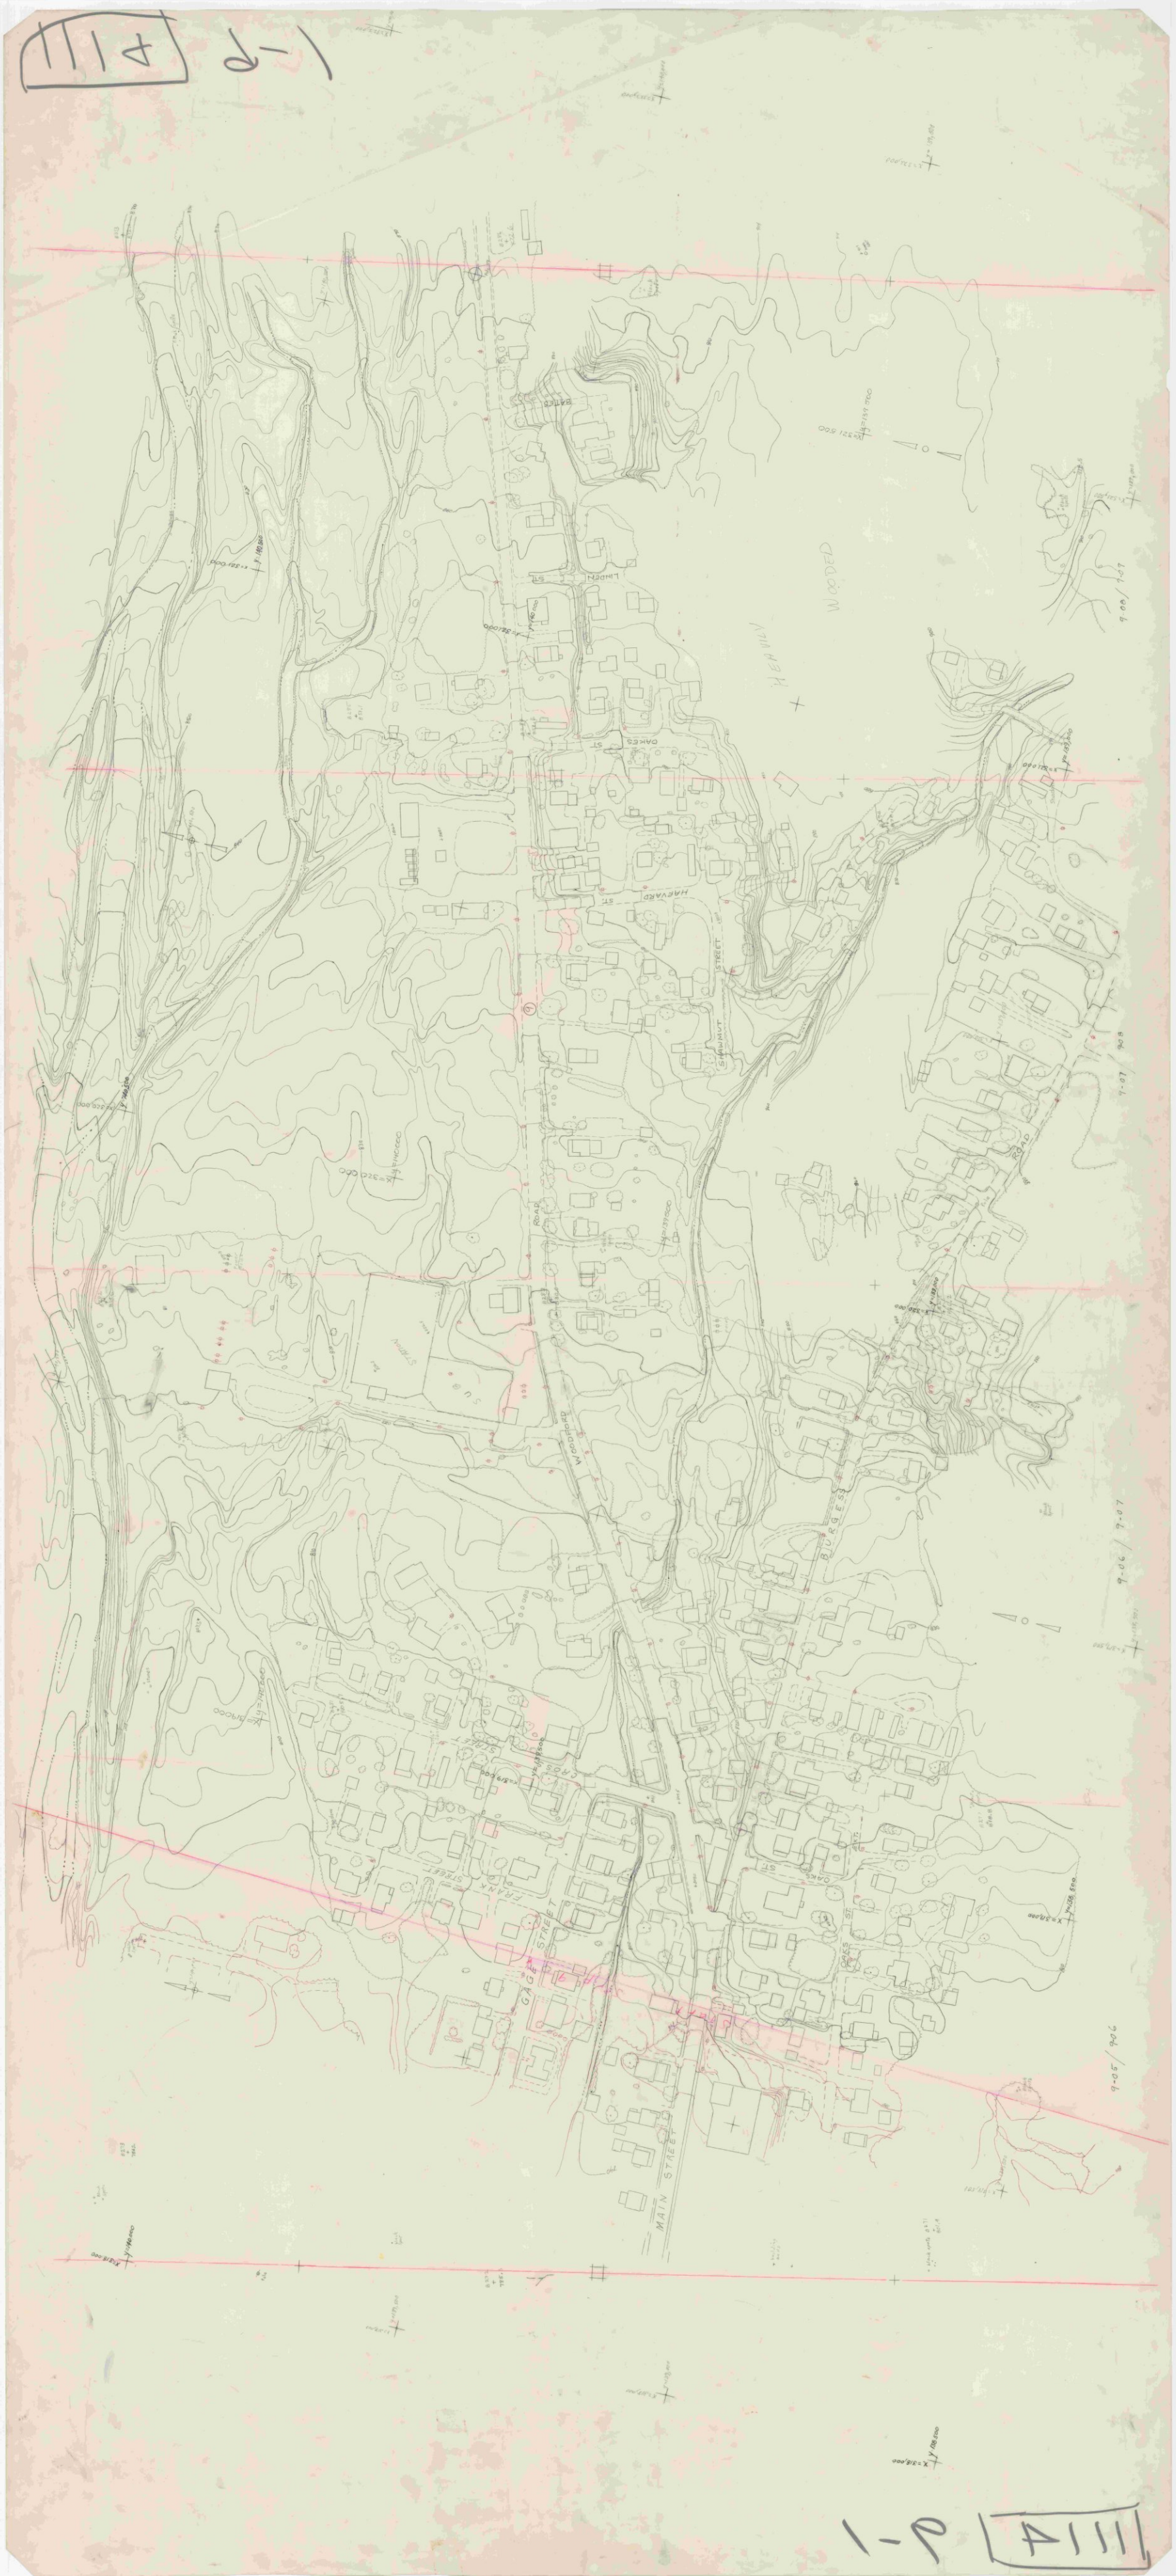
LINDEN ST
OAKES ST
HARVARD ST
STRAWNUT STREET
WOODED HEAVILY
ROAD
WOODPARD
BURGESS
9-07
9-06
9-05
GAG STREET
MAIN STREET
FRANK STREET
CROSS STREET
OAKES ST

1111 11-1 1"=20'

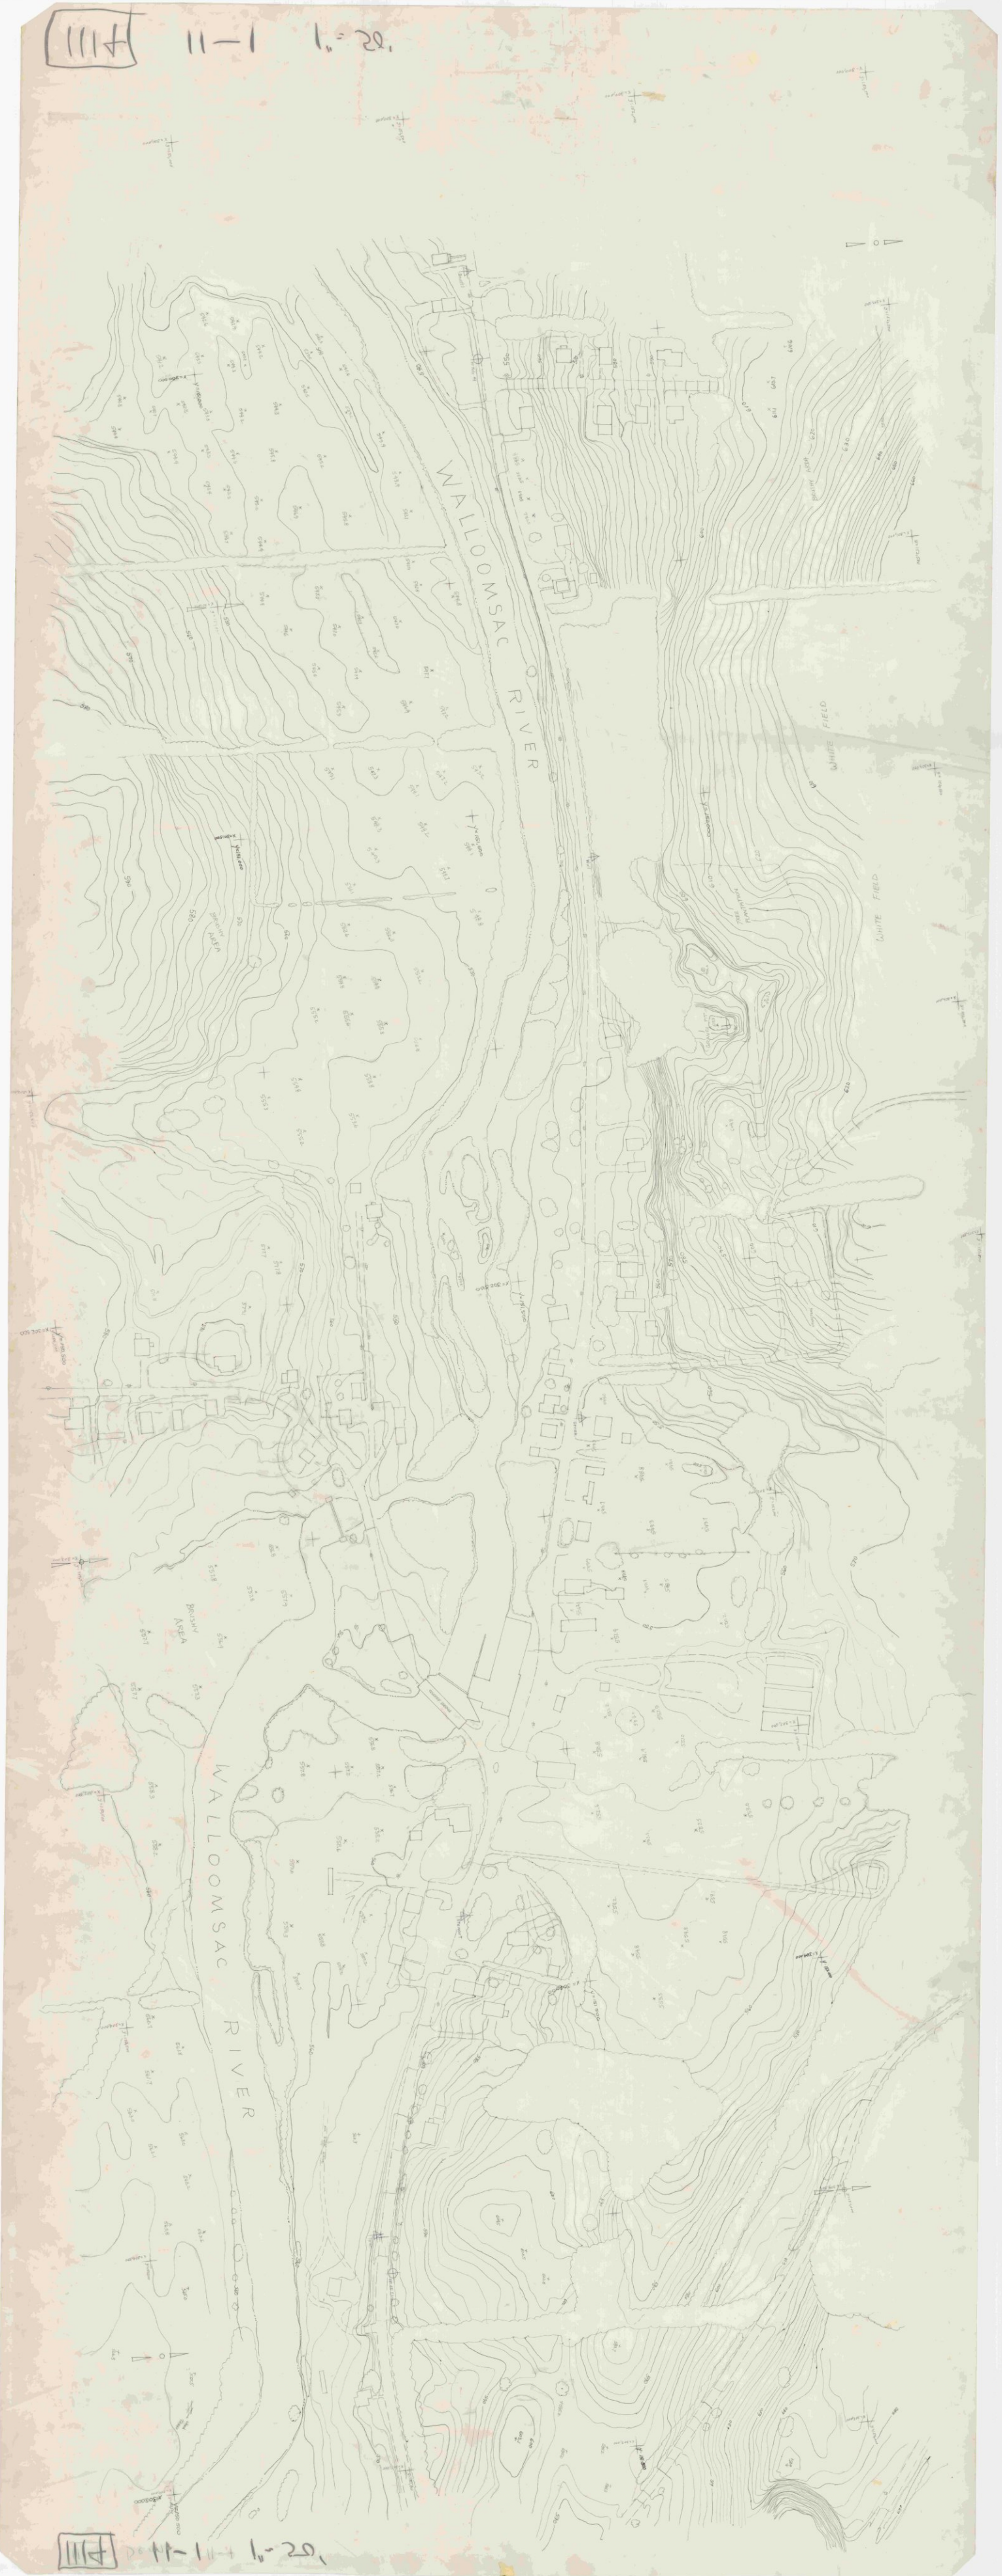

1111 11-1 1"=20'

111H 3-3 1"=20'

111H 3-3 Bennington 1"=50'

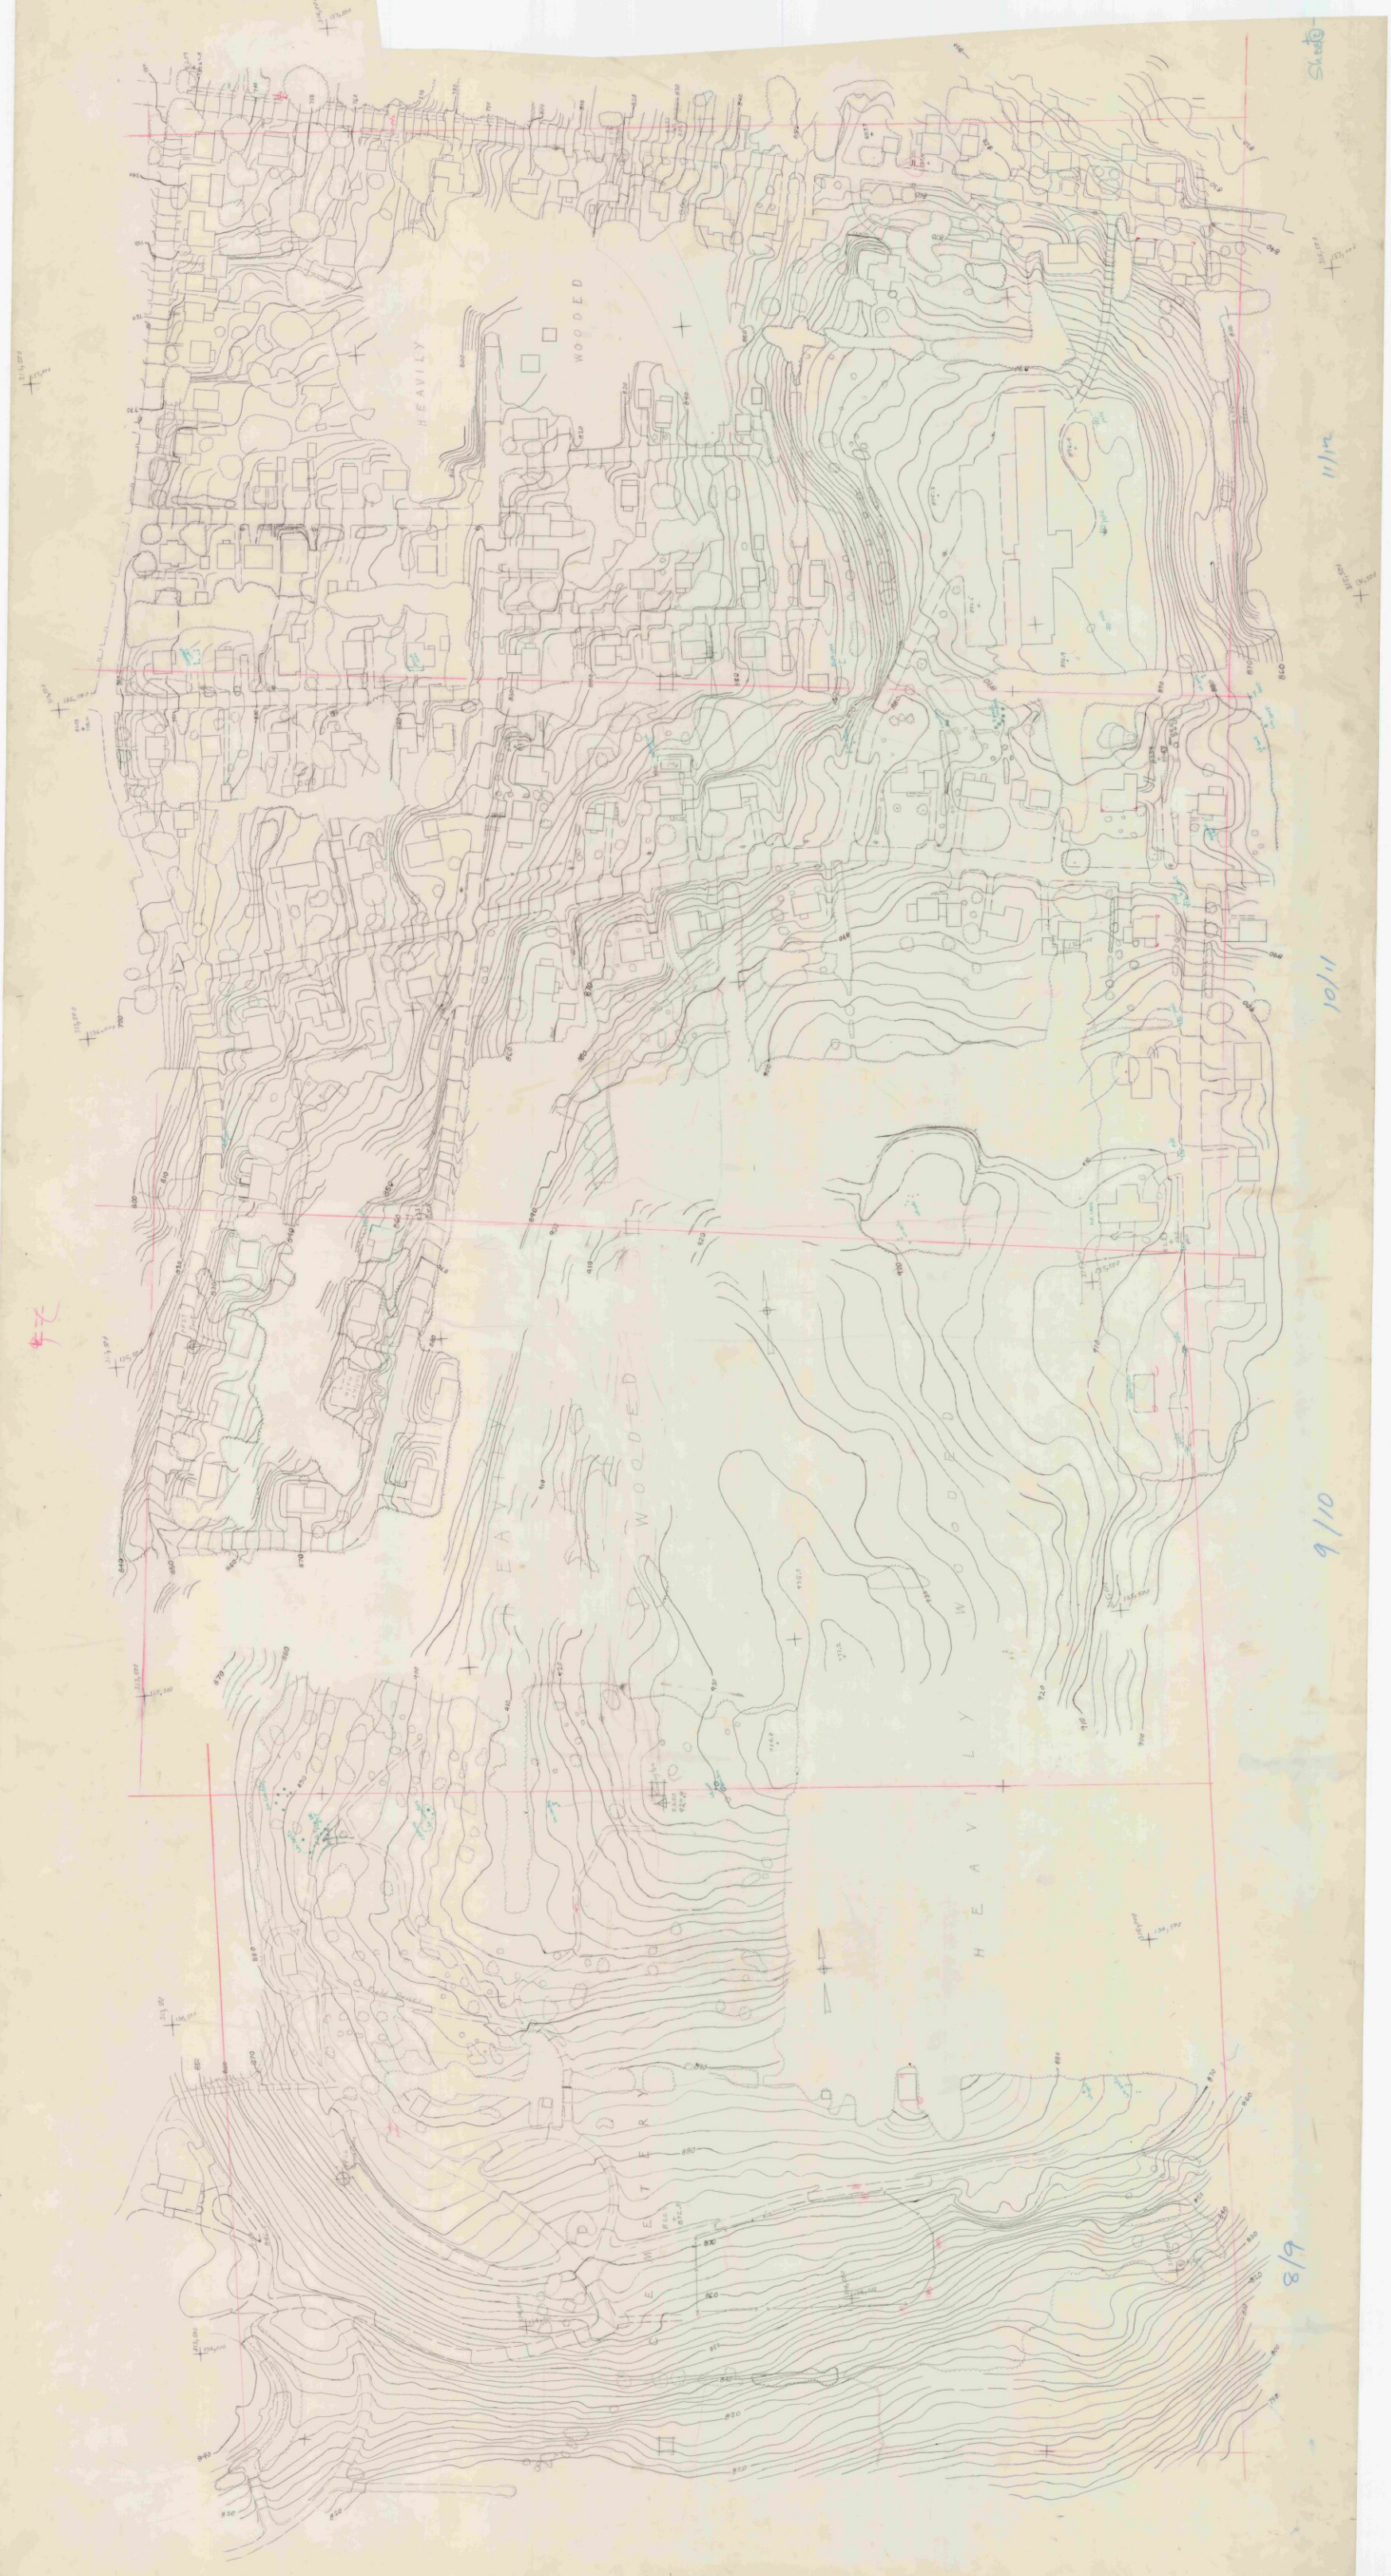

BENNINGTON Mtn stripe sheet 1 scale 1"=20'.

1114 1-1 1"=50'

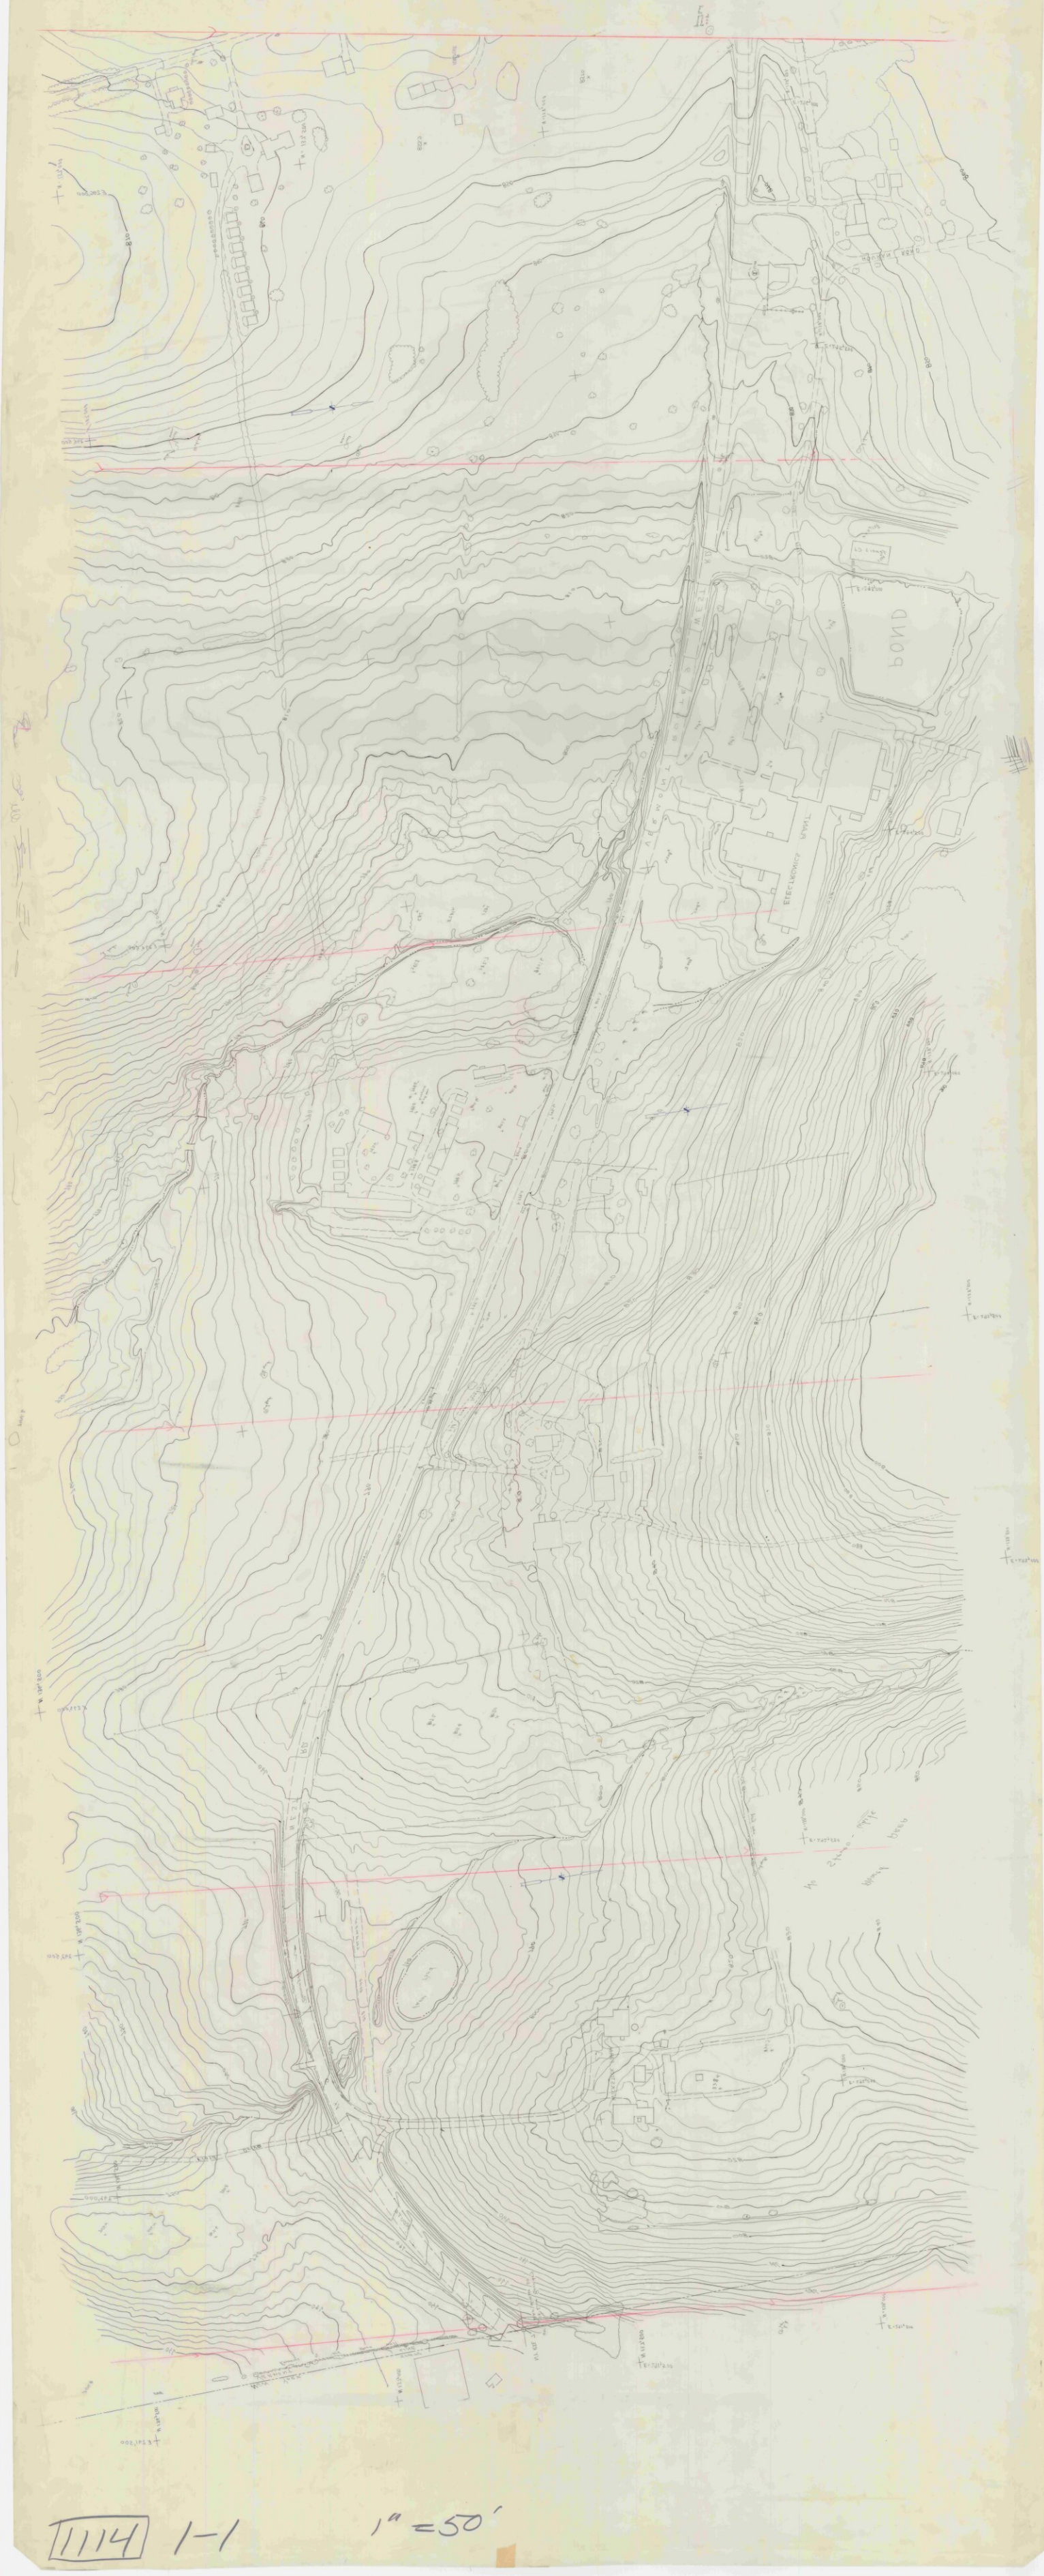

1114 1-1 1"=50'

Bennington IIIA 1"=20'. Strip 2 Sheet 1

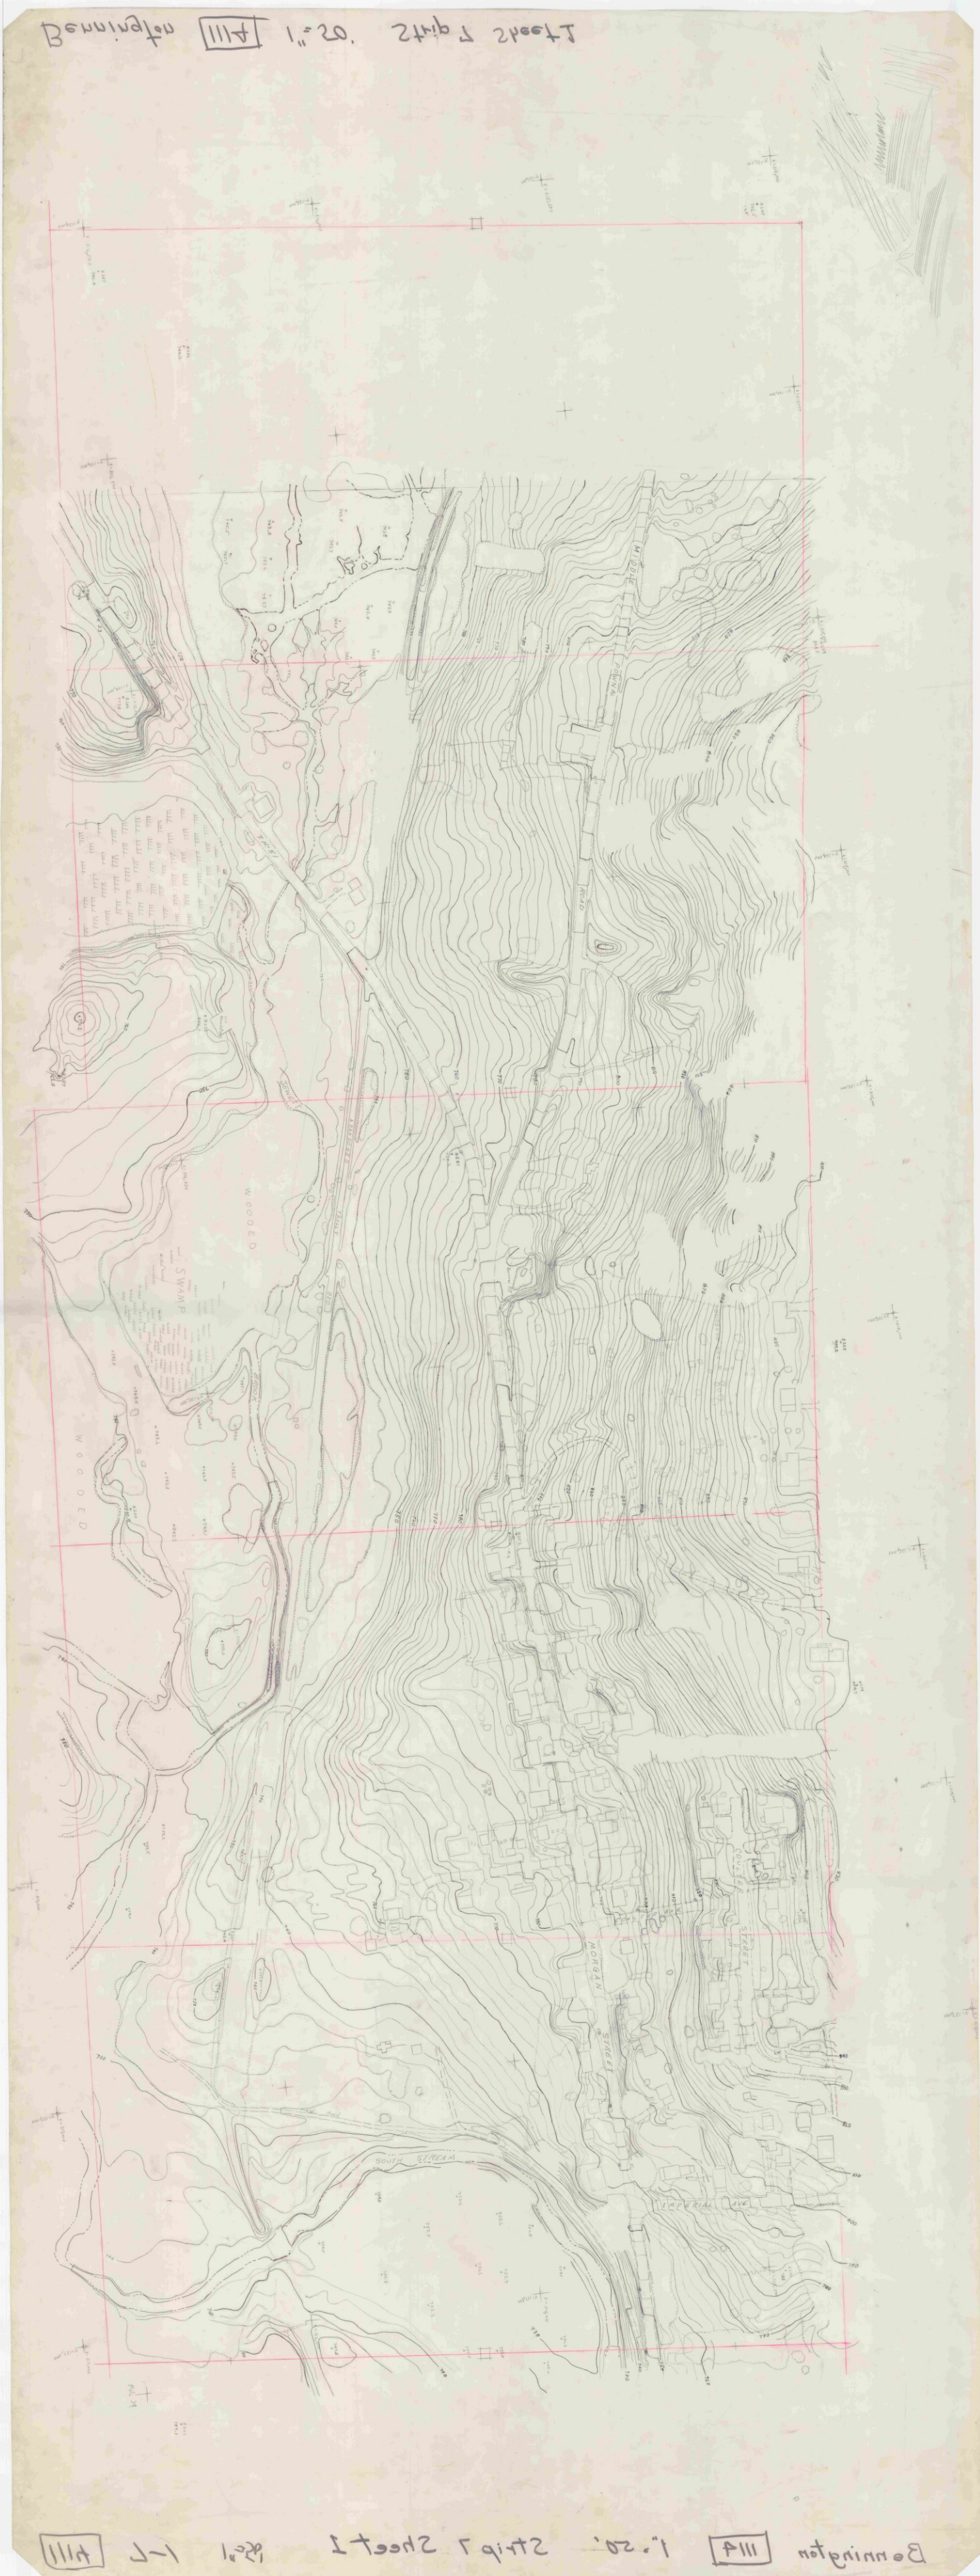

Bennington IIIA 1"=20'. Strip 2 Sheet 1

1114 2-1 1"=50'

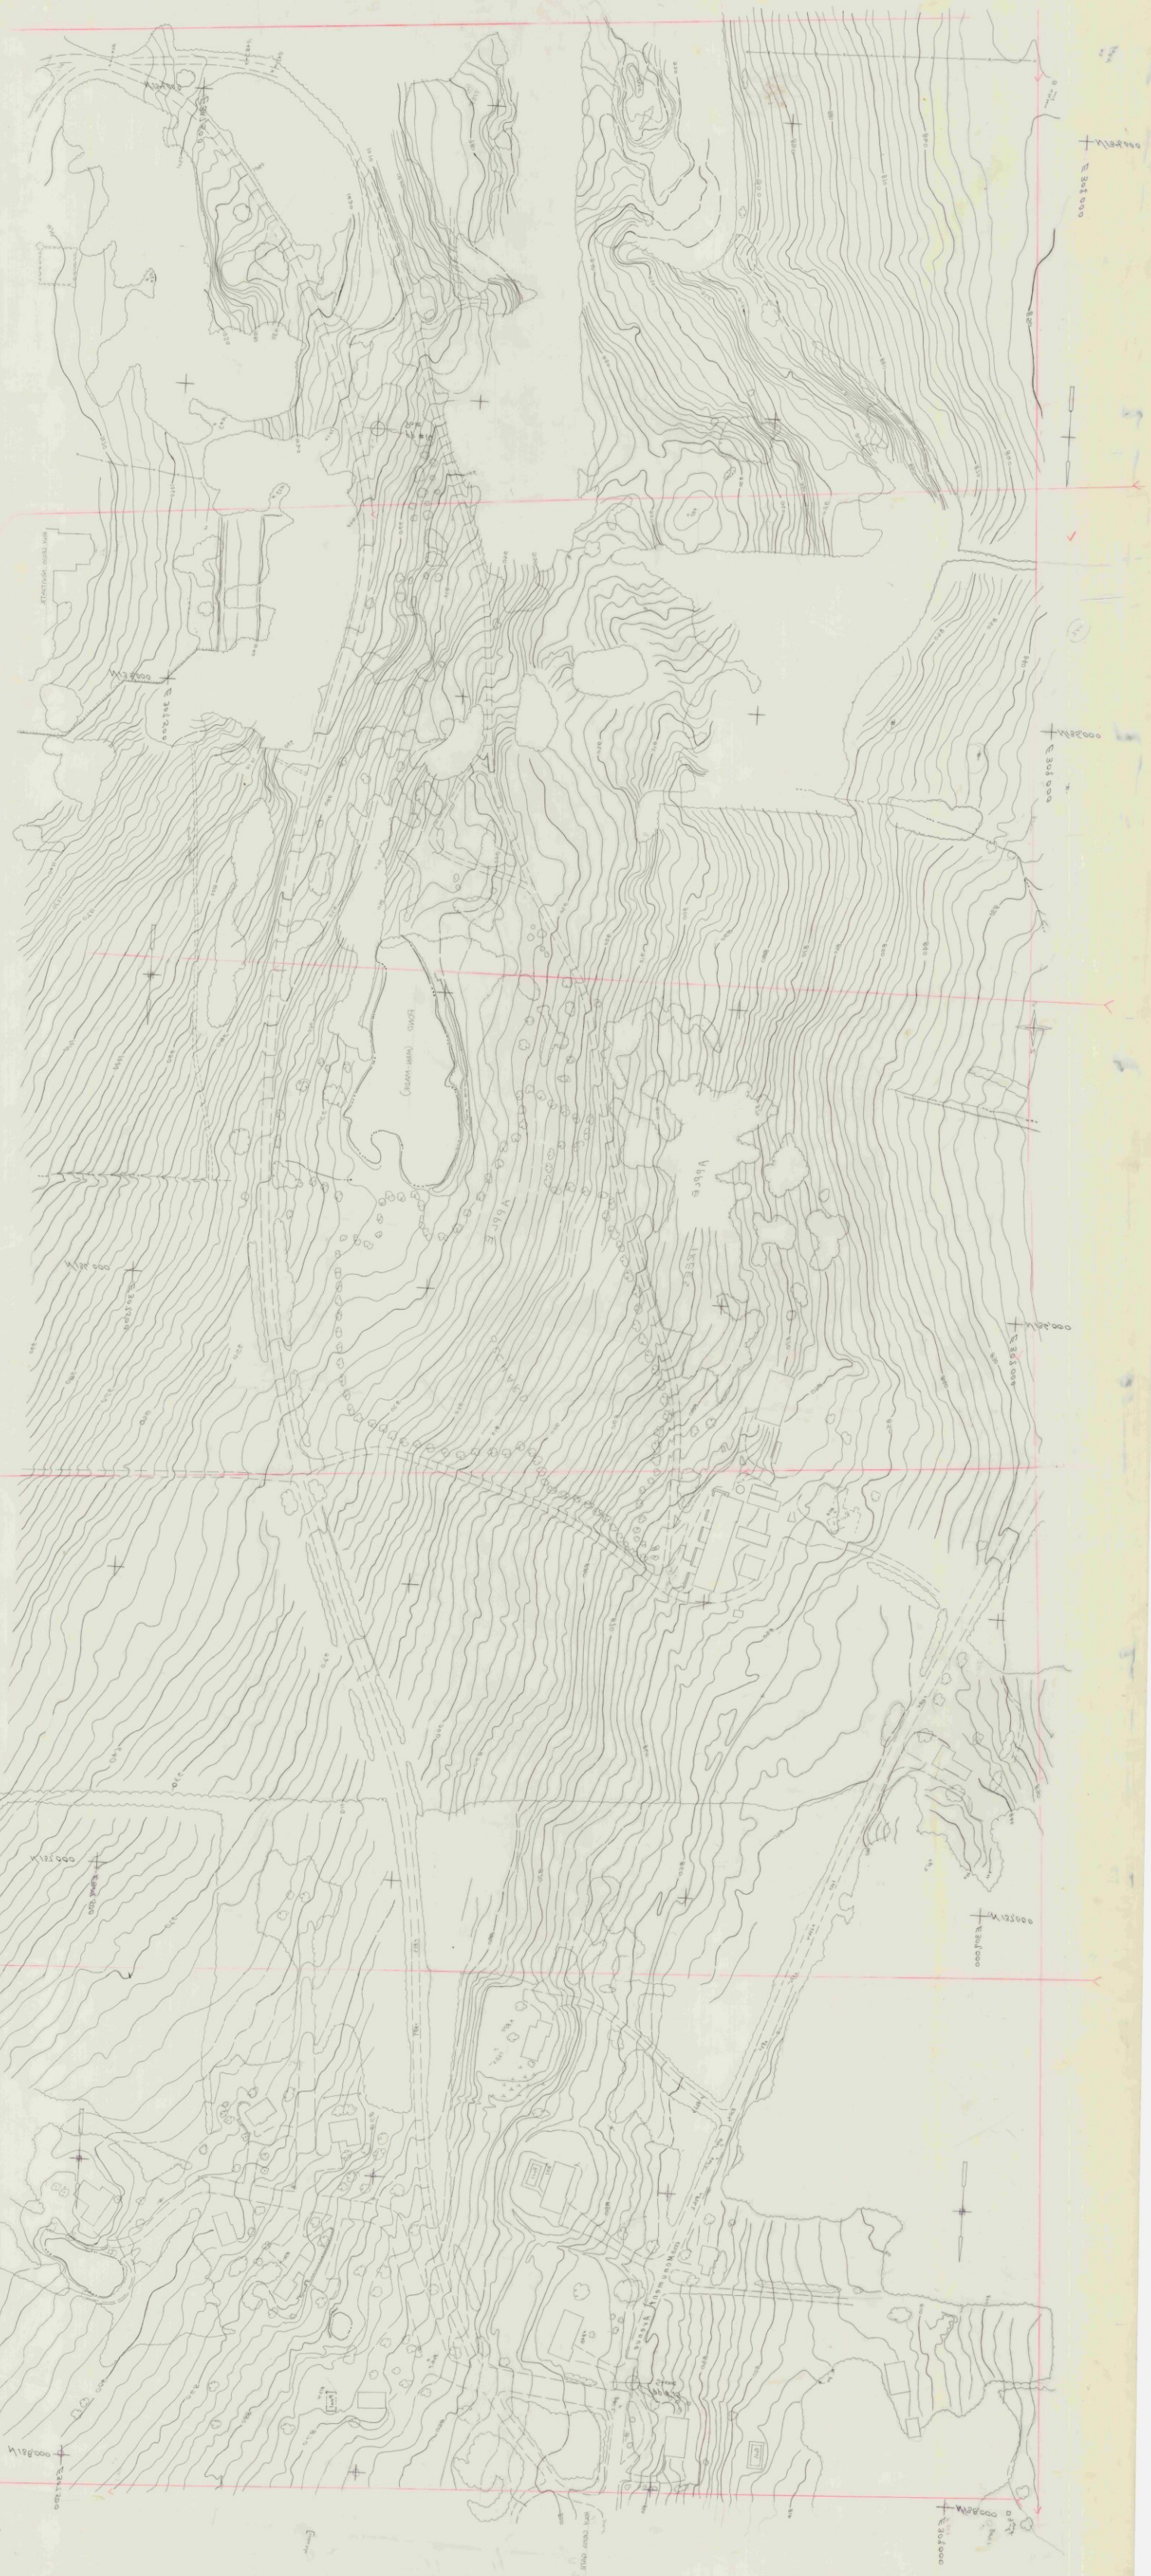

1114 2-1 1"=50'

1114 - 1-2

1"=50'

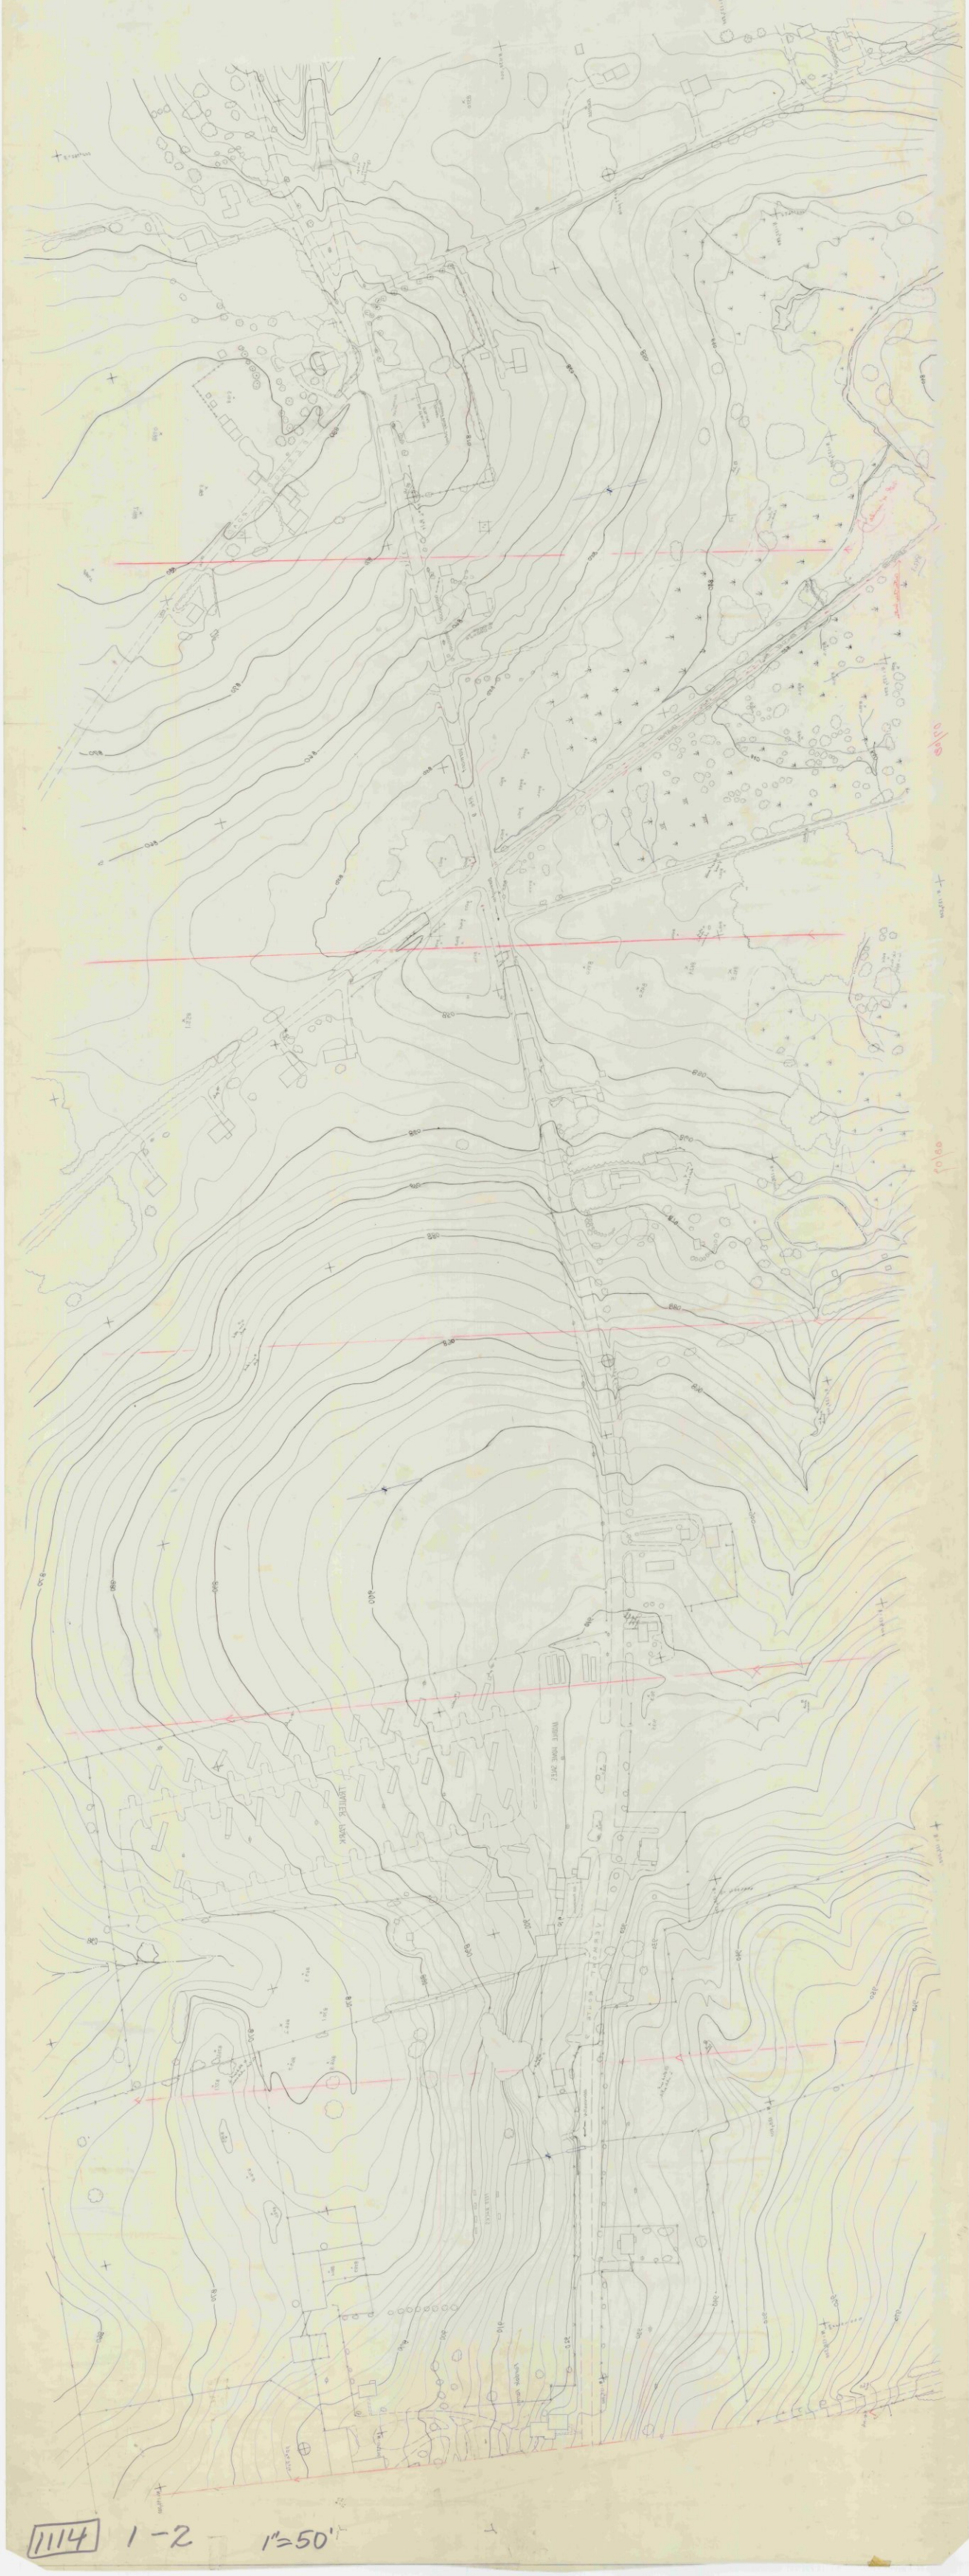

1114 1-2 1"=50'

111N 3-1 1"=20'

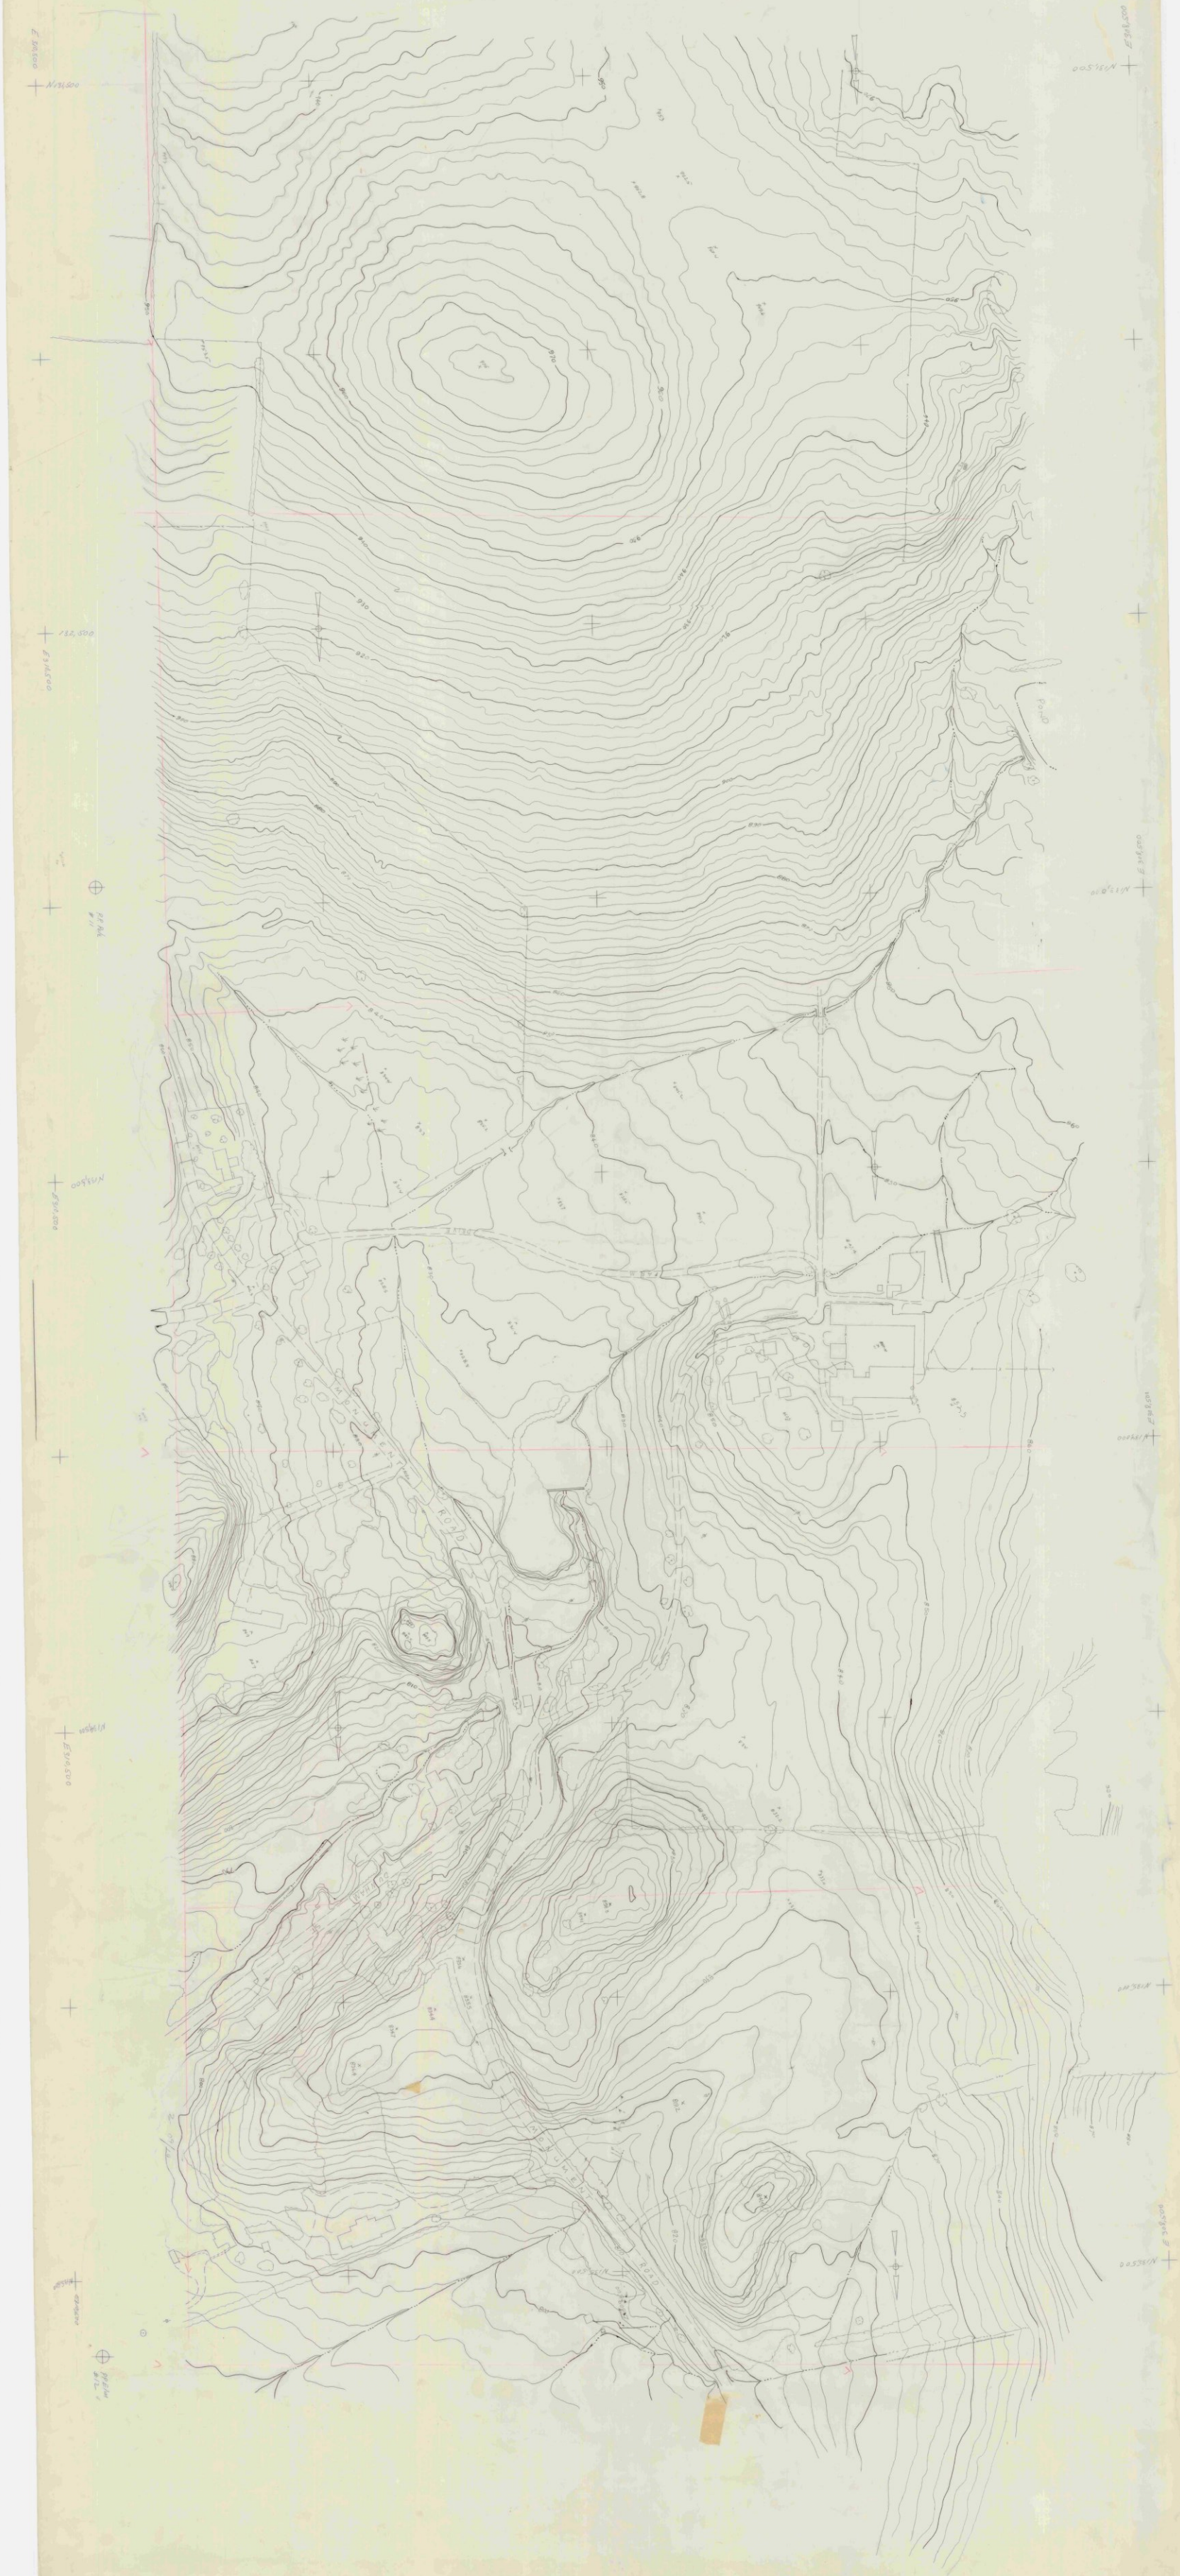

111N 3-1 1"=20'

N 402 000
E 356 000
N 398 000
E 356 000
CEMETERY
Abandoned RR Bed
500
525
550

١١١٨ ٨١

٢١١١ ٢-١

111A 8-5 1"=20' Bennington

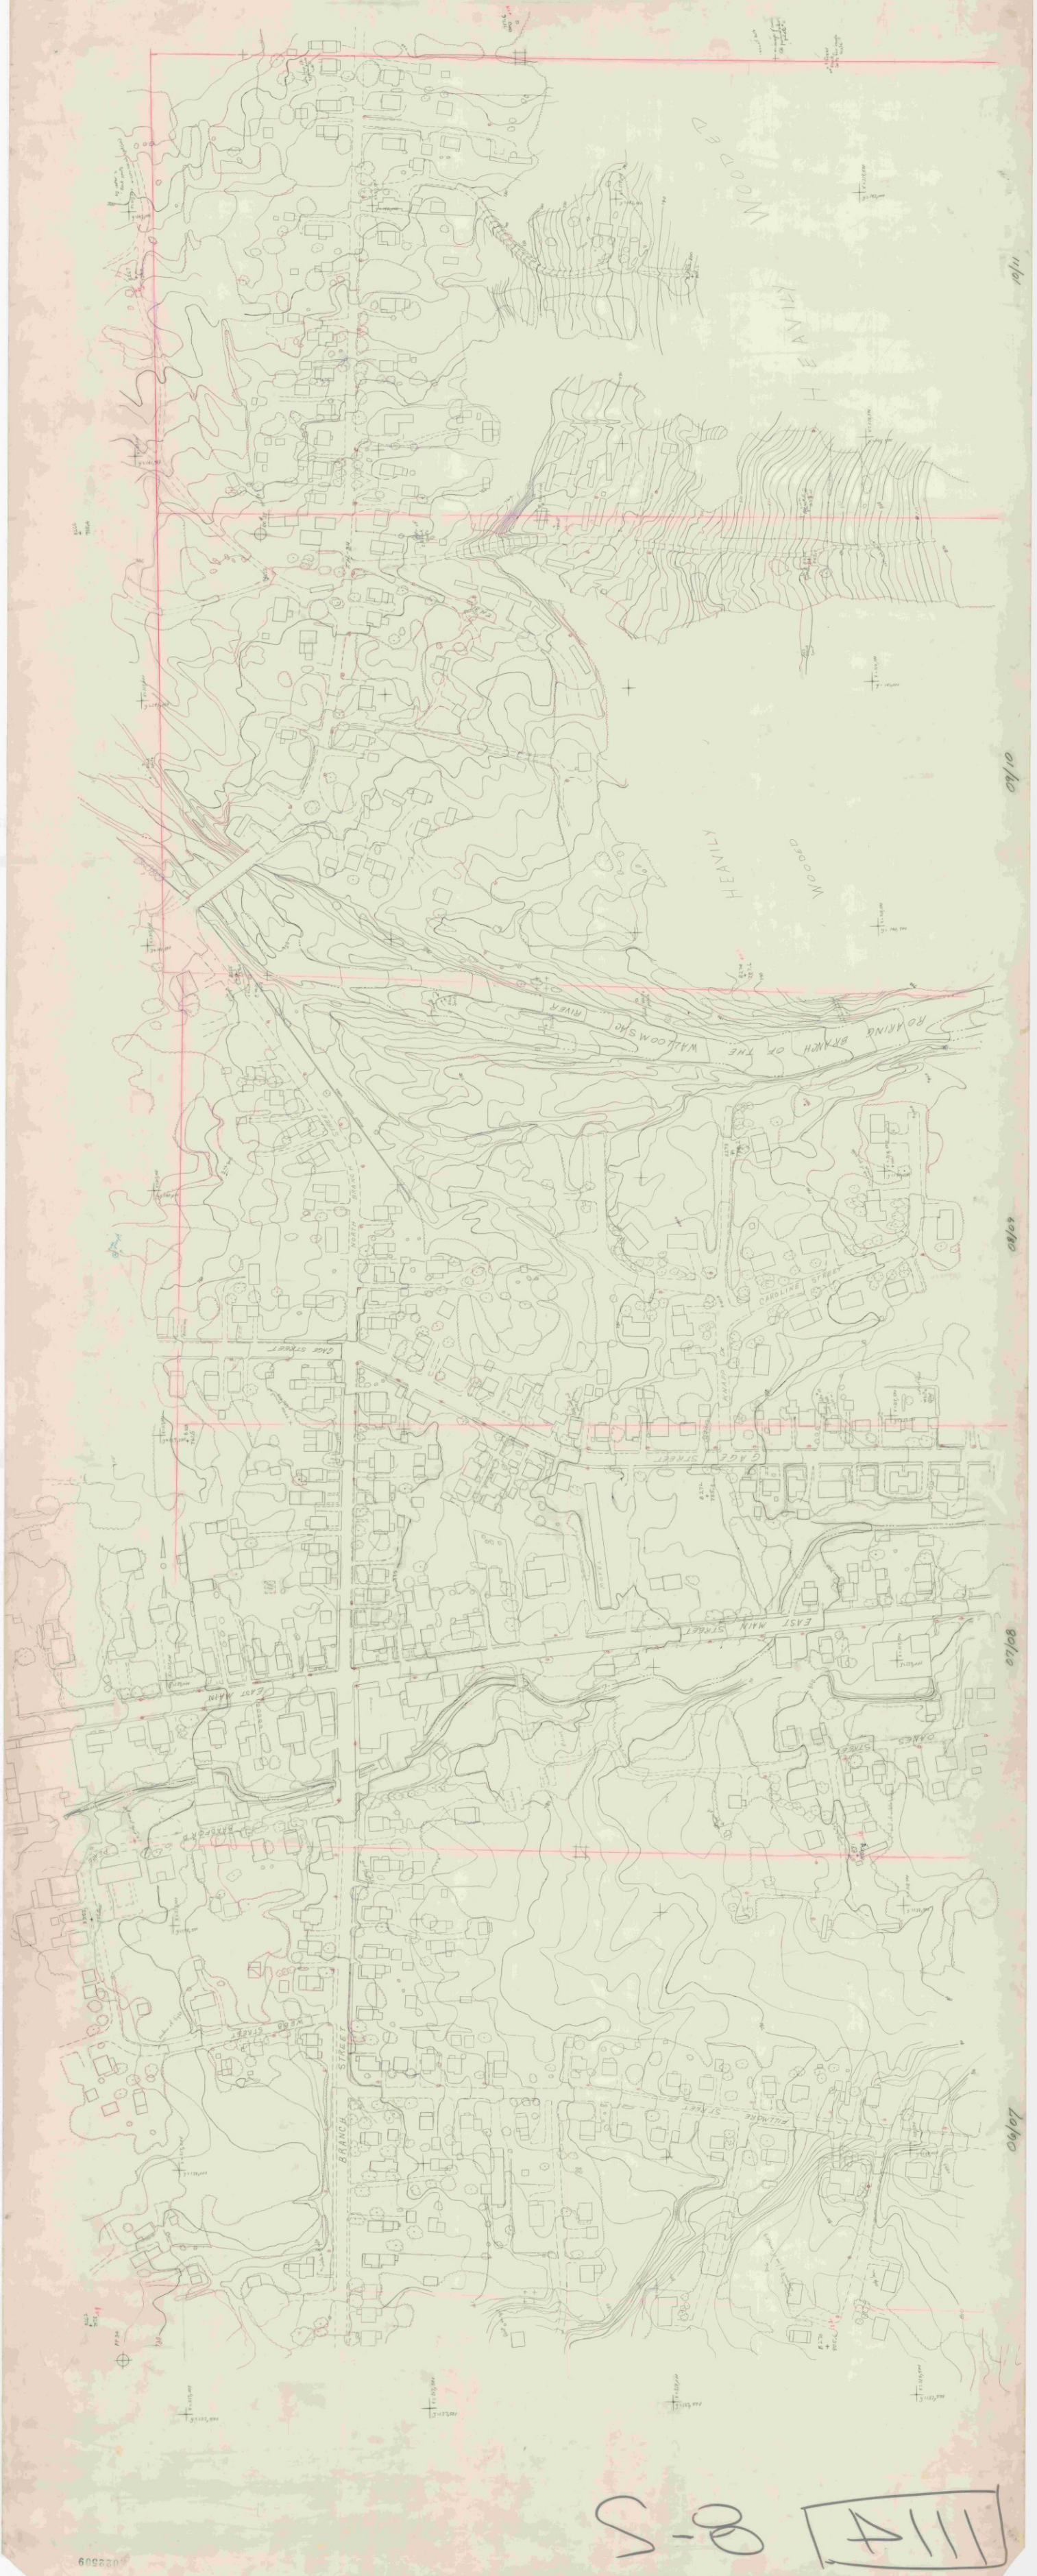

111A 8-5

S-P [A111]

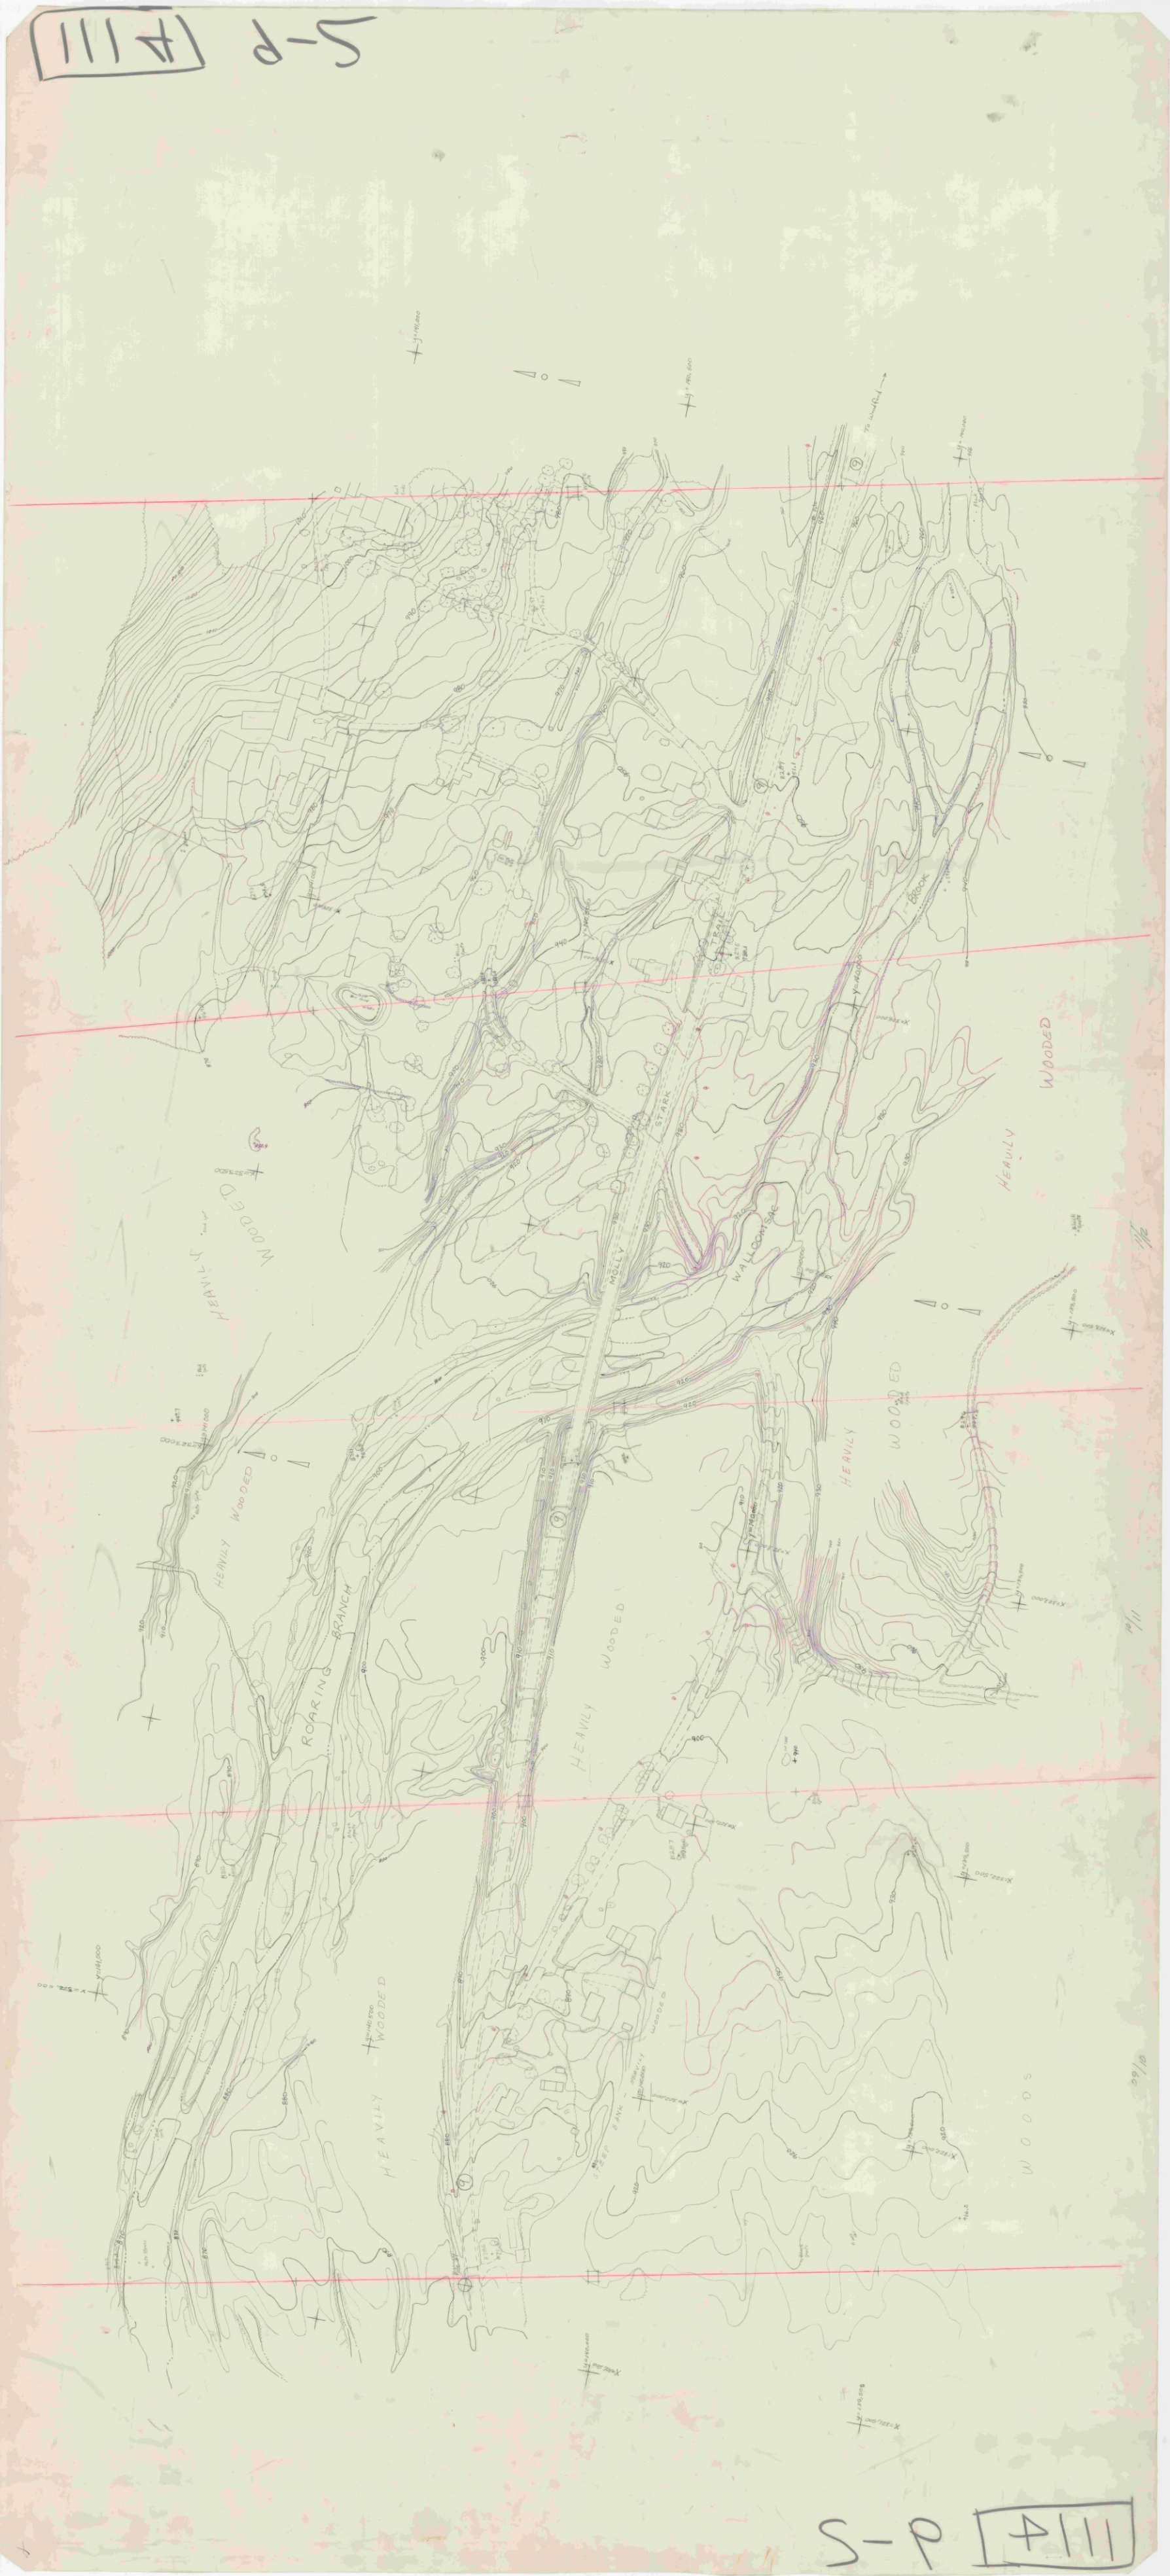

S-P [A111]

#111 10-5

#111 10-5

098330

HARMON
ROAD
TREE
NURSERY
BENNINGTON
ROAD
SHOPPING
CENTER
PARKING
HENRY
DRIVE
HAYWOOD
DRIVE
WILMOTH

1114 8-1

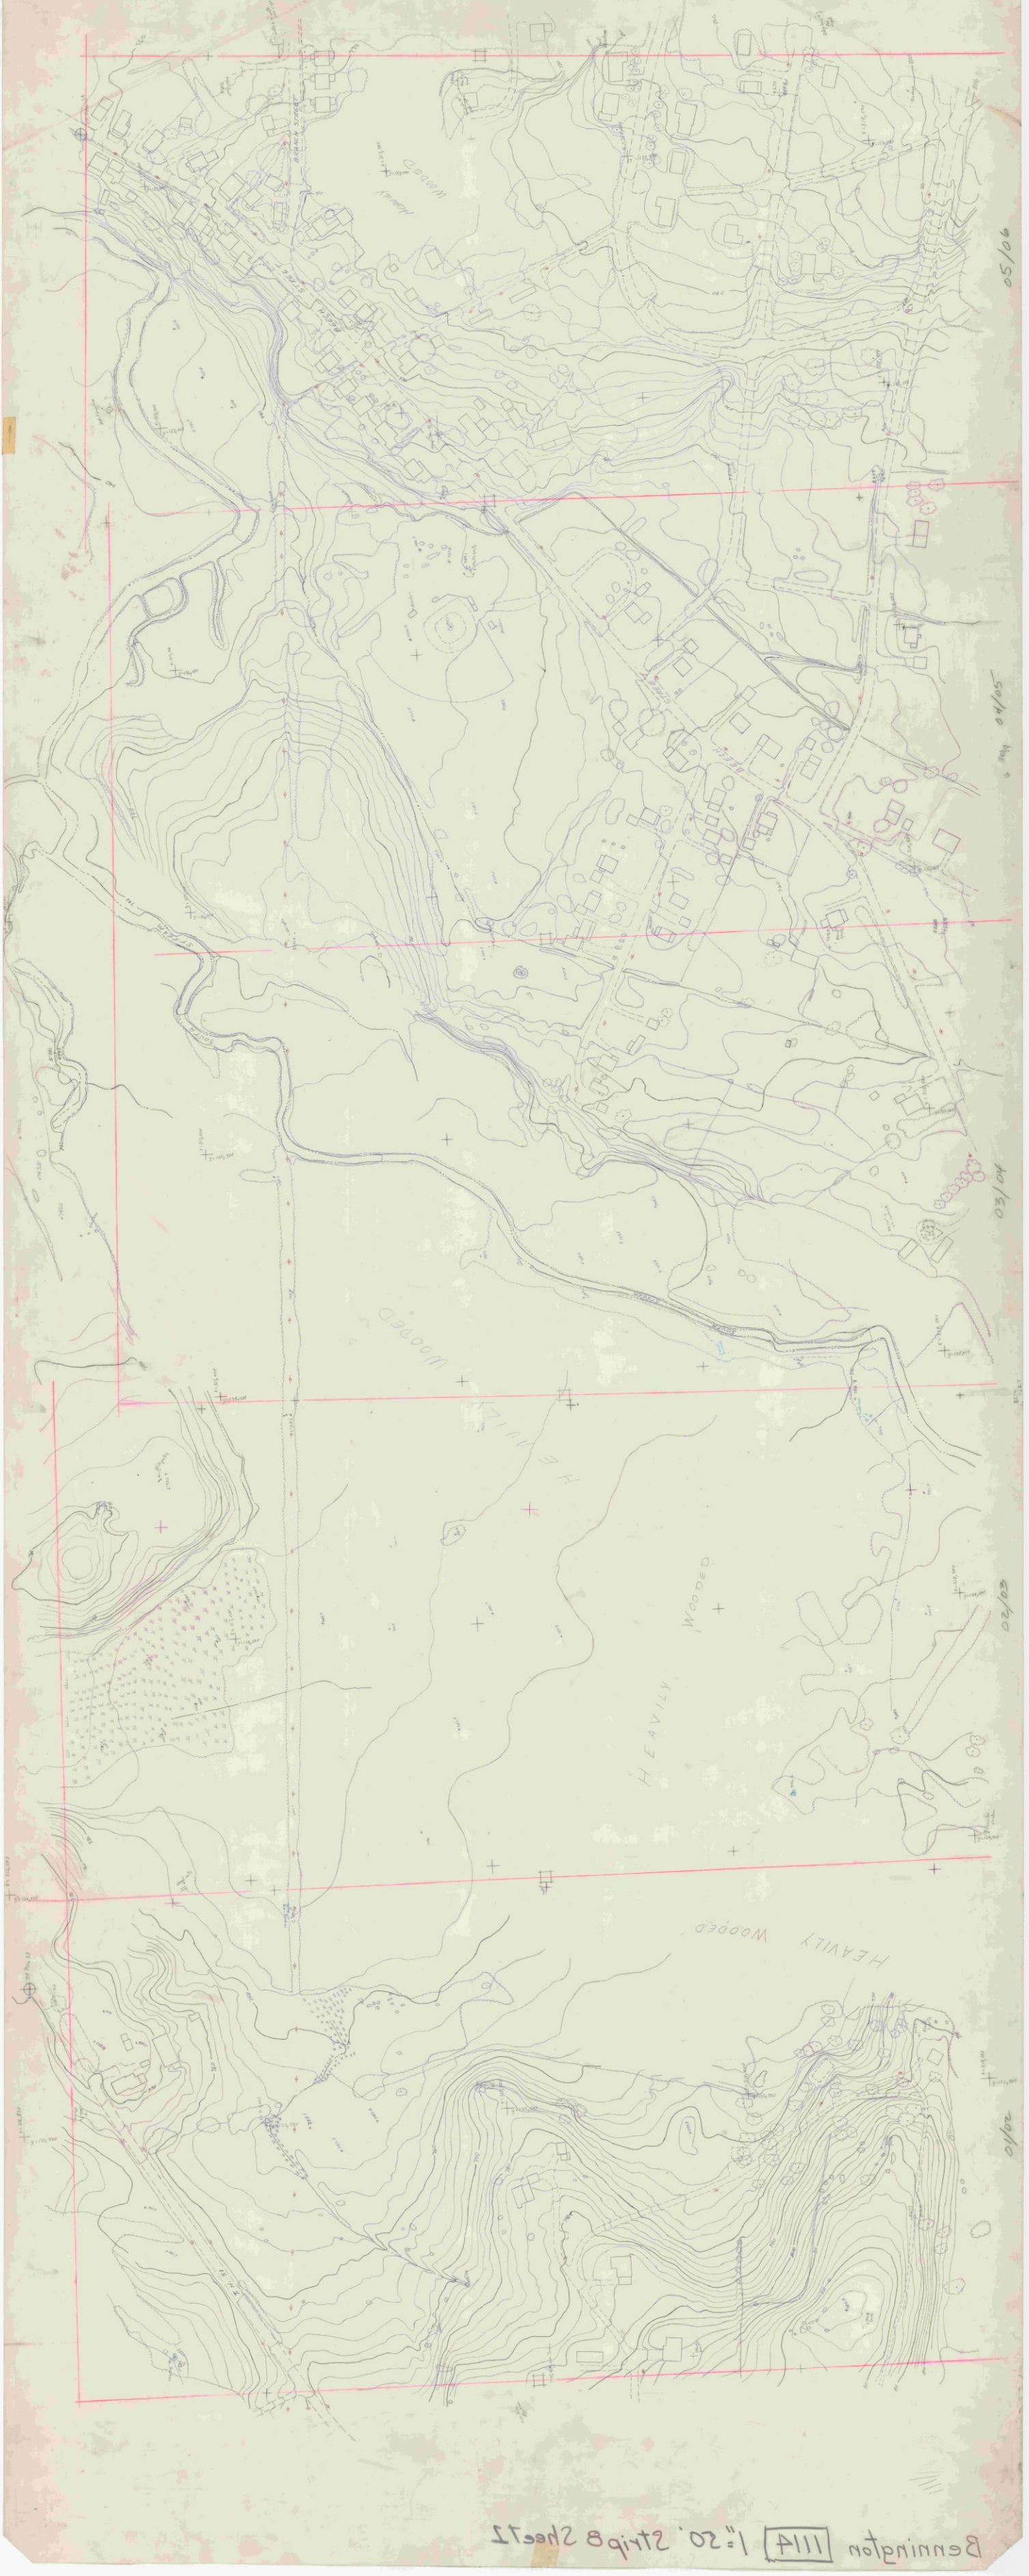

Bennington 1114 1"=50' Strip B Sheet 2

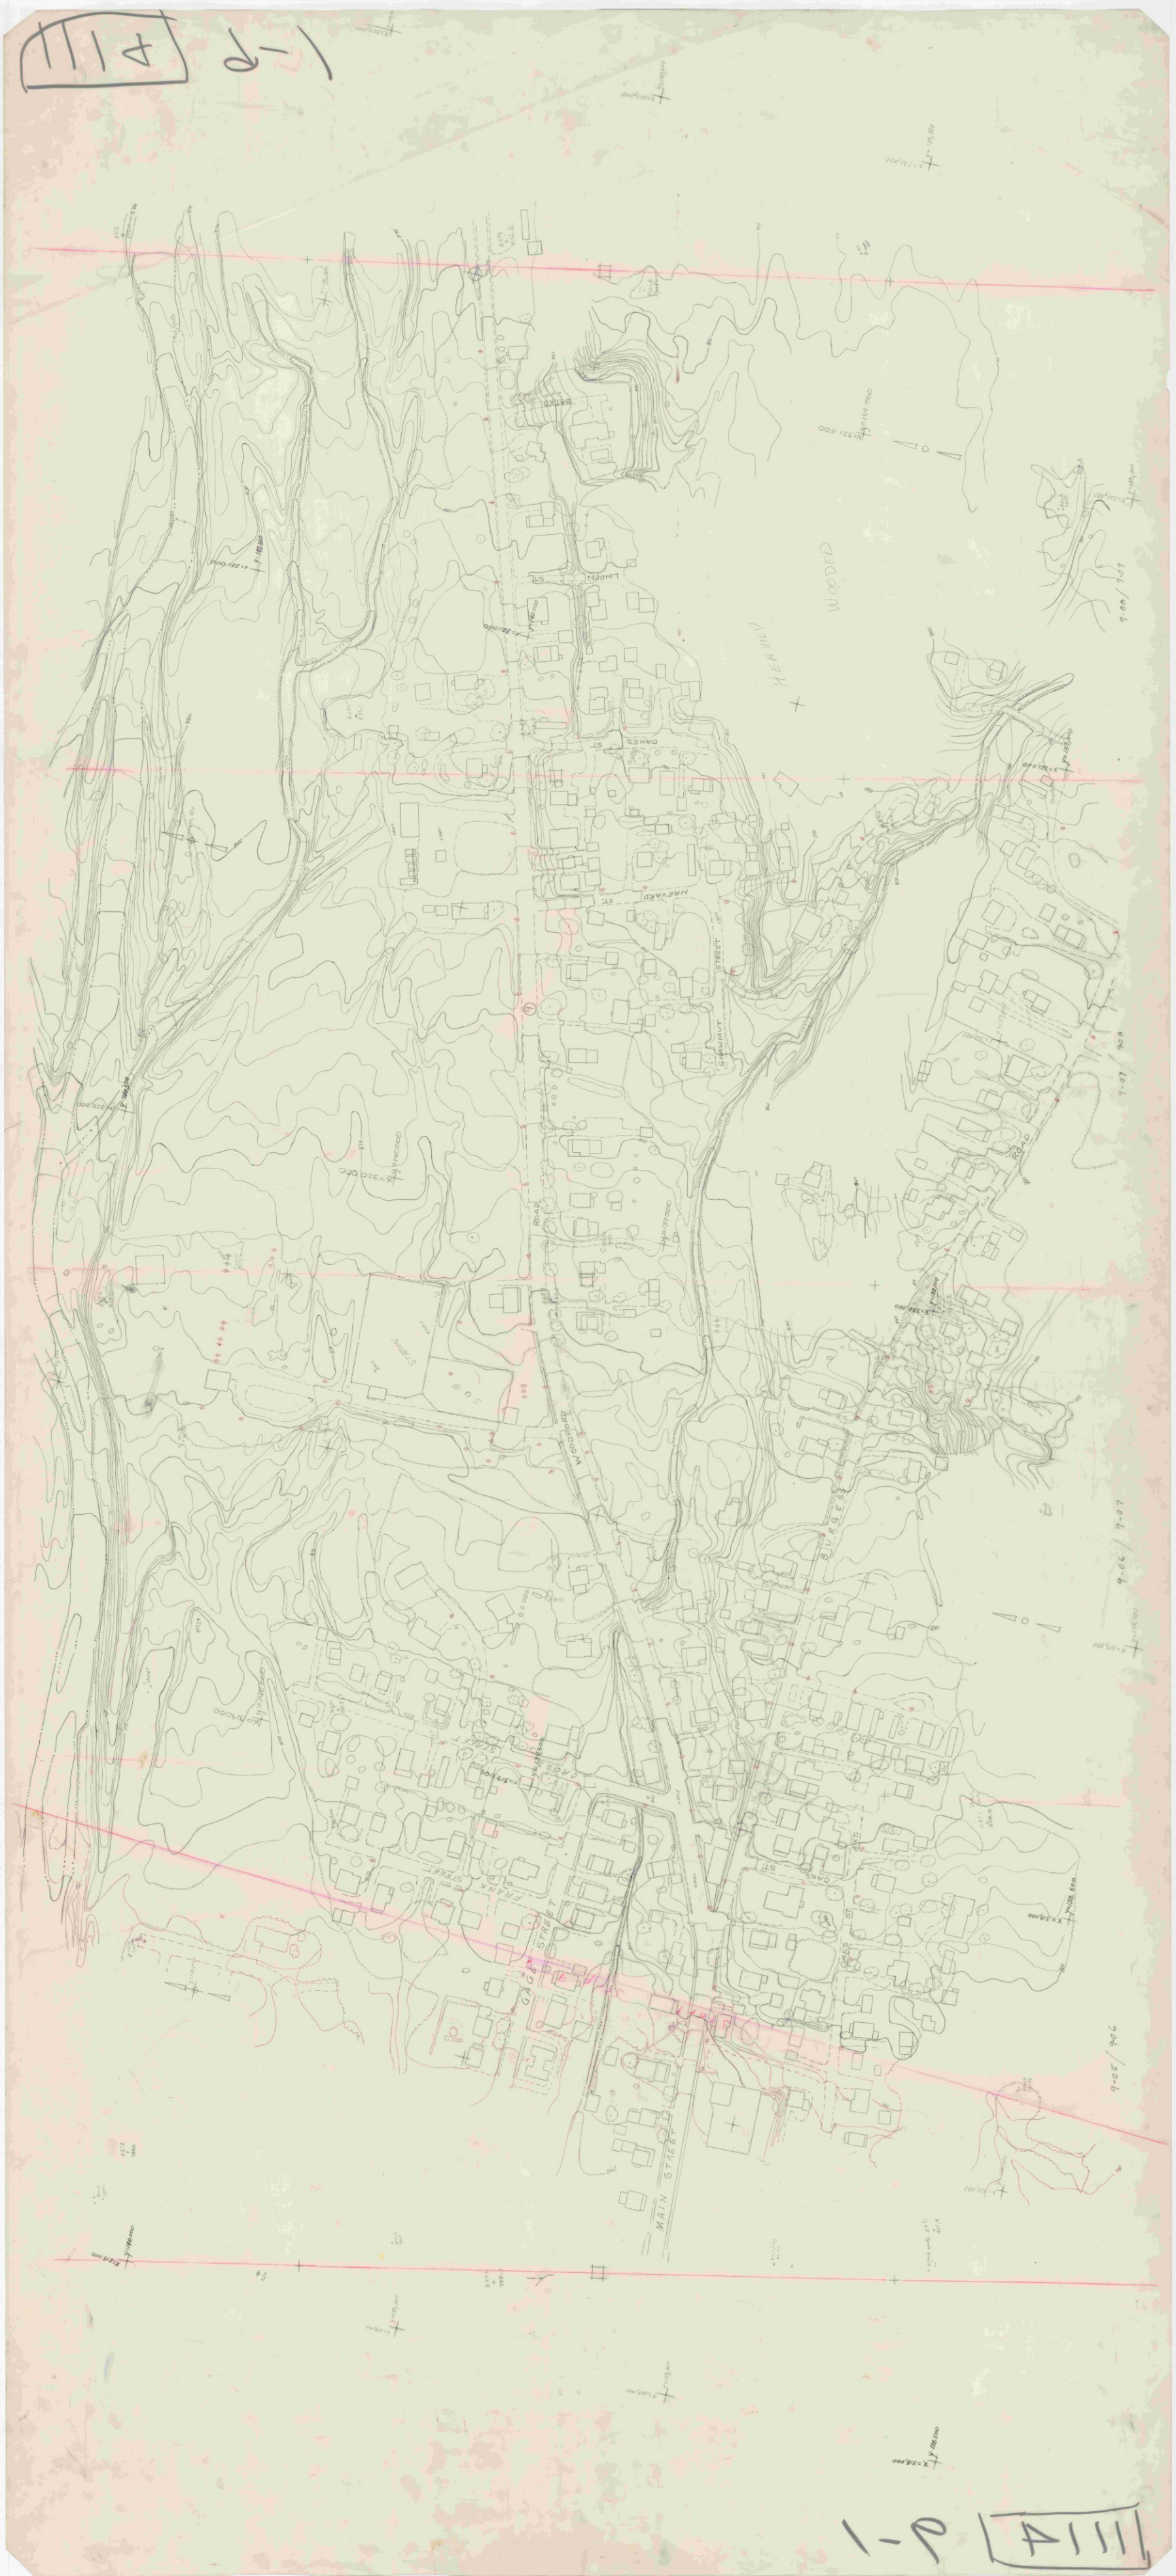
LINDEN ST
OAKES ST
HARVARD ST
STRAWNUT STREET
WOODED HEAVILY
ROAD
WOODPARD
BURGESS
9-07
9-06
9-05
GAG STREET
MAIN STREET
FRANK STREET
CROSS STREET
OAKES ST

1111 11-1 1"=20'

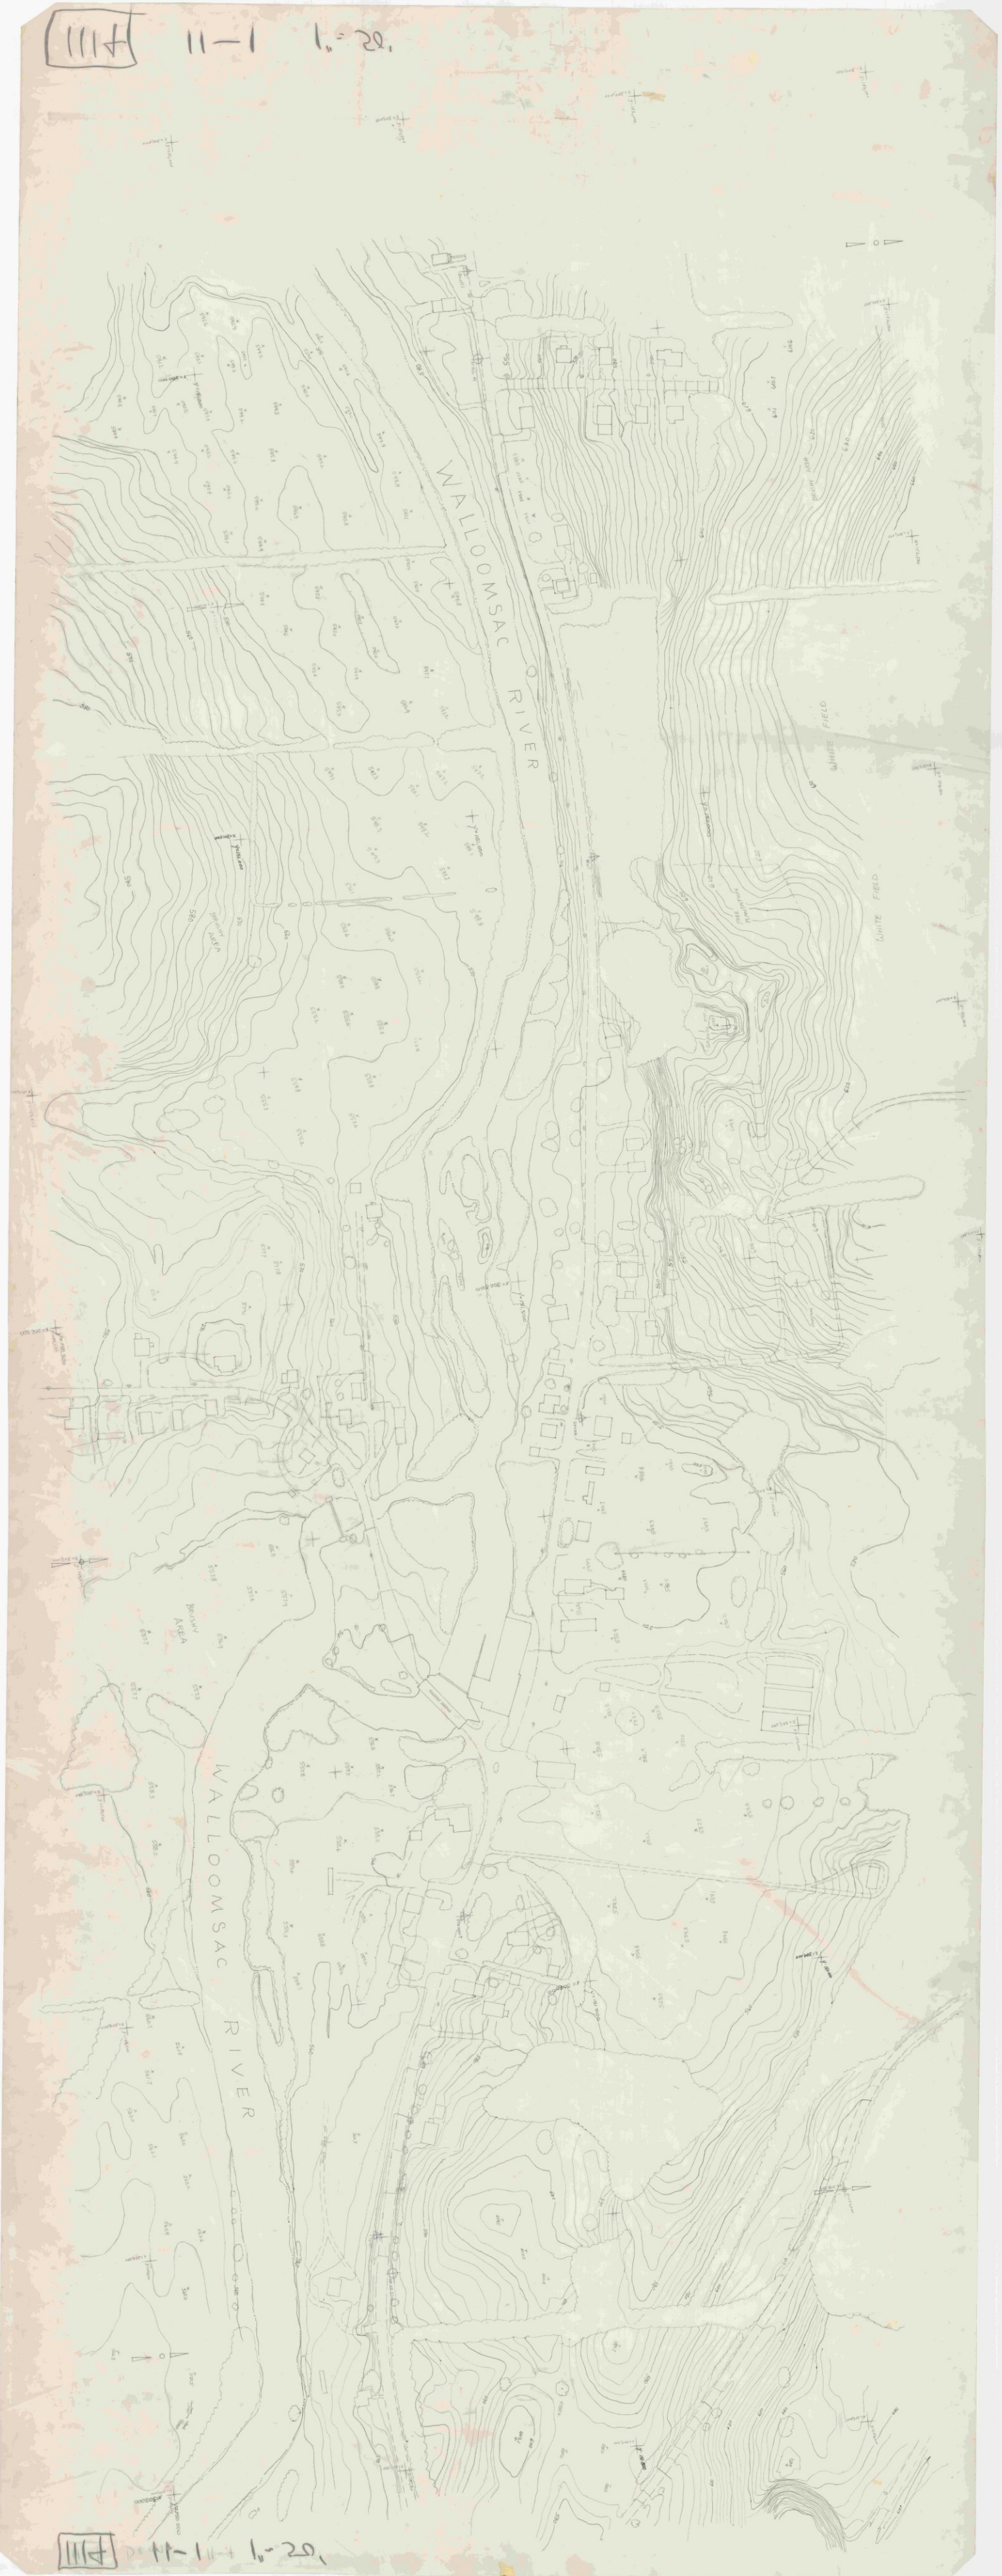

1111 11-1 1"=20'

111H 3-3 1"=20'

111H 3-3 Bennington 1"=50'

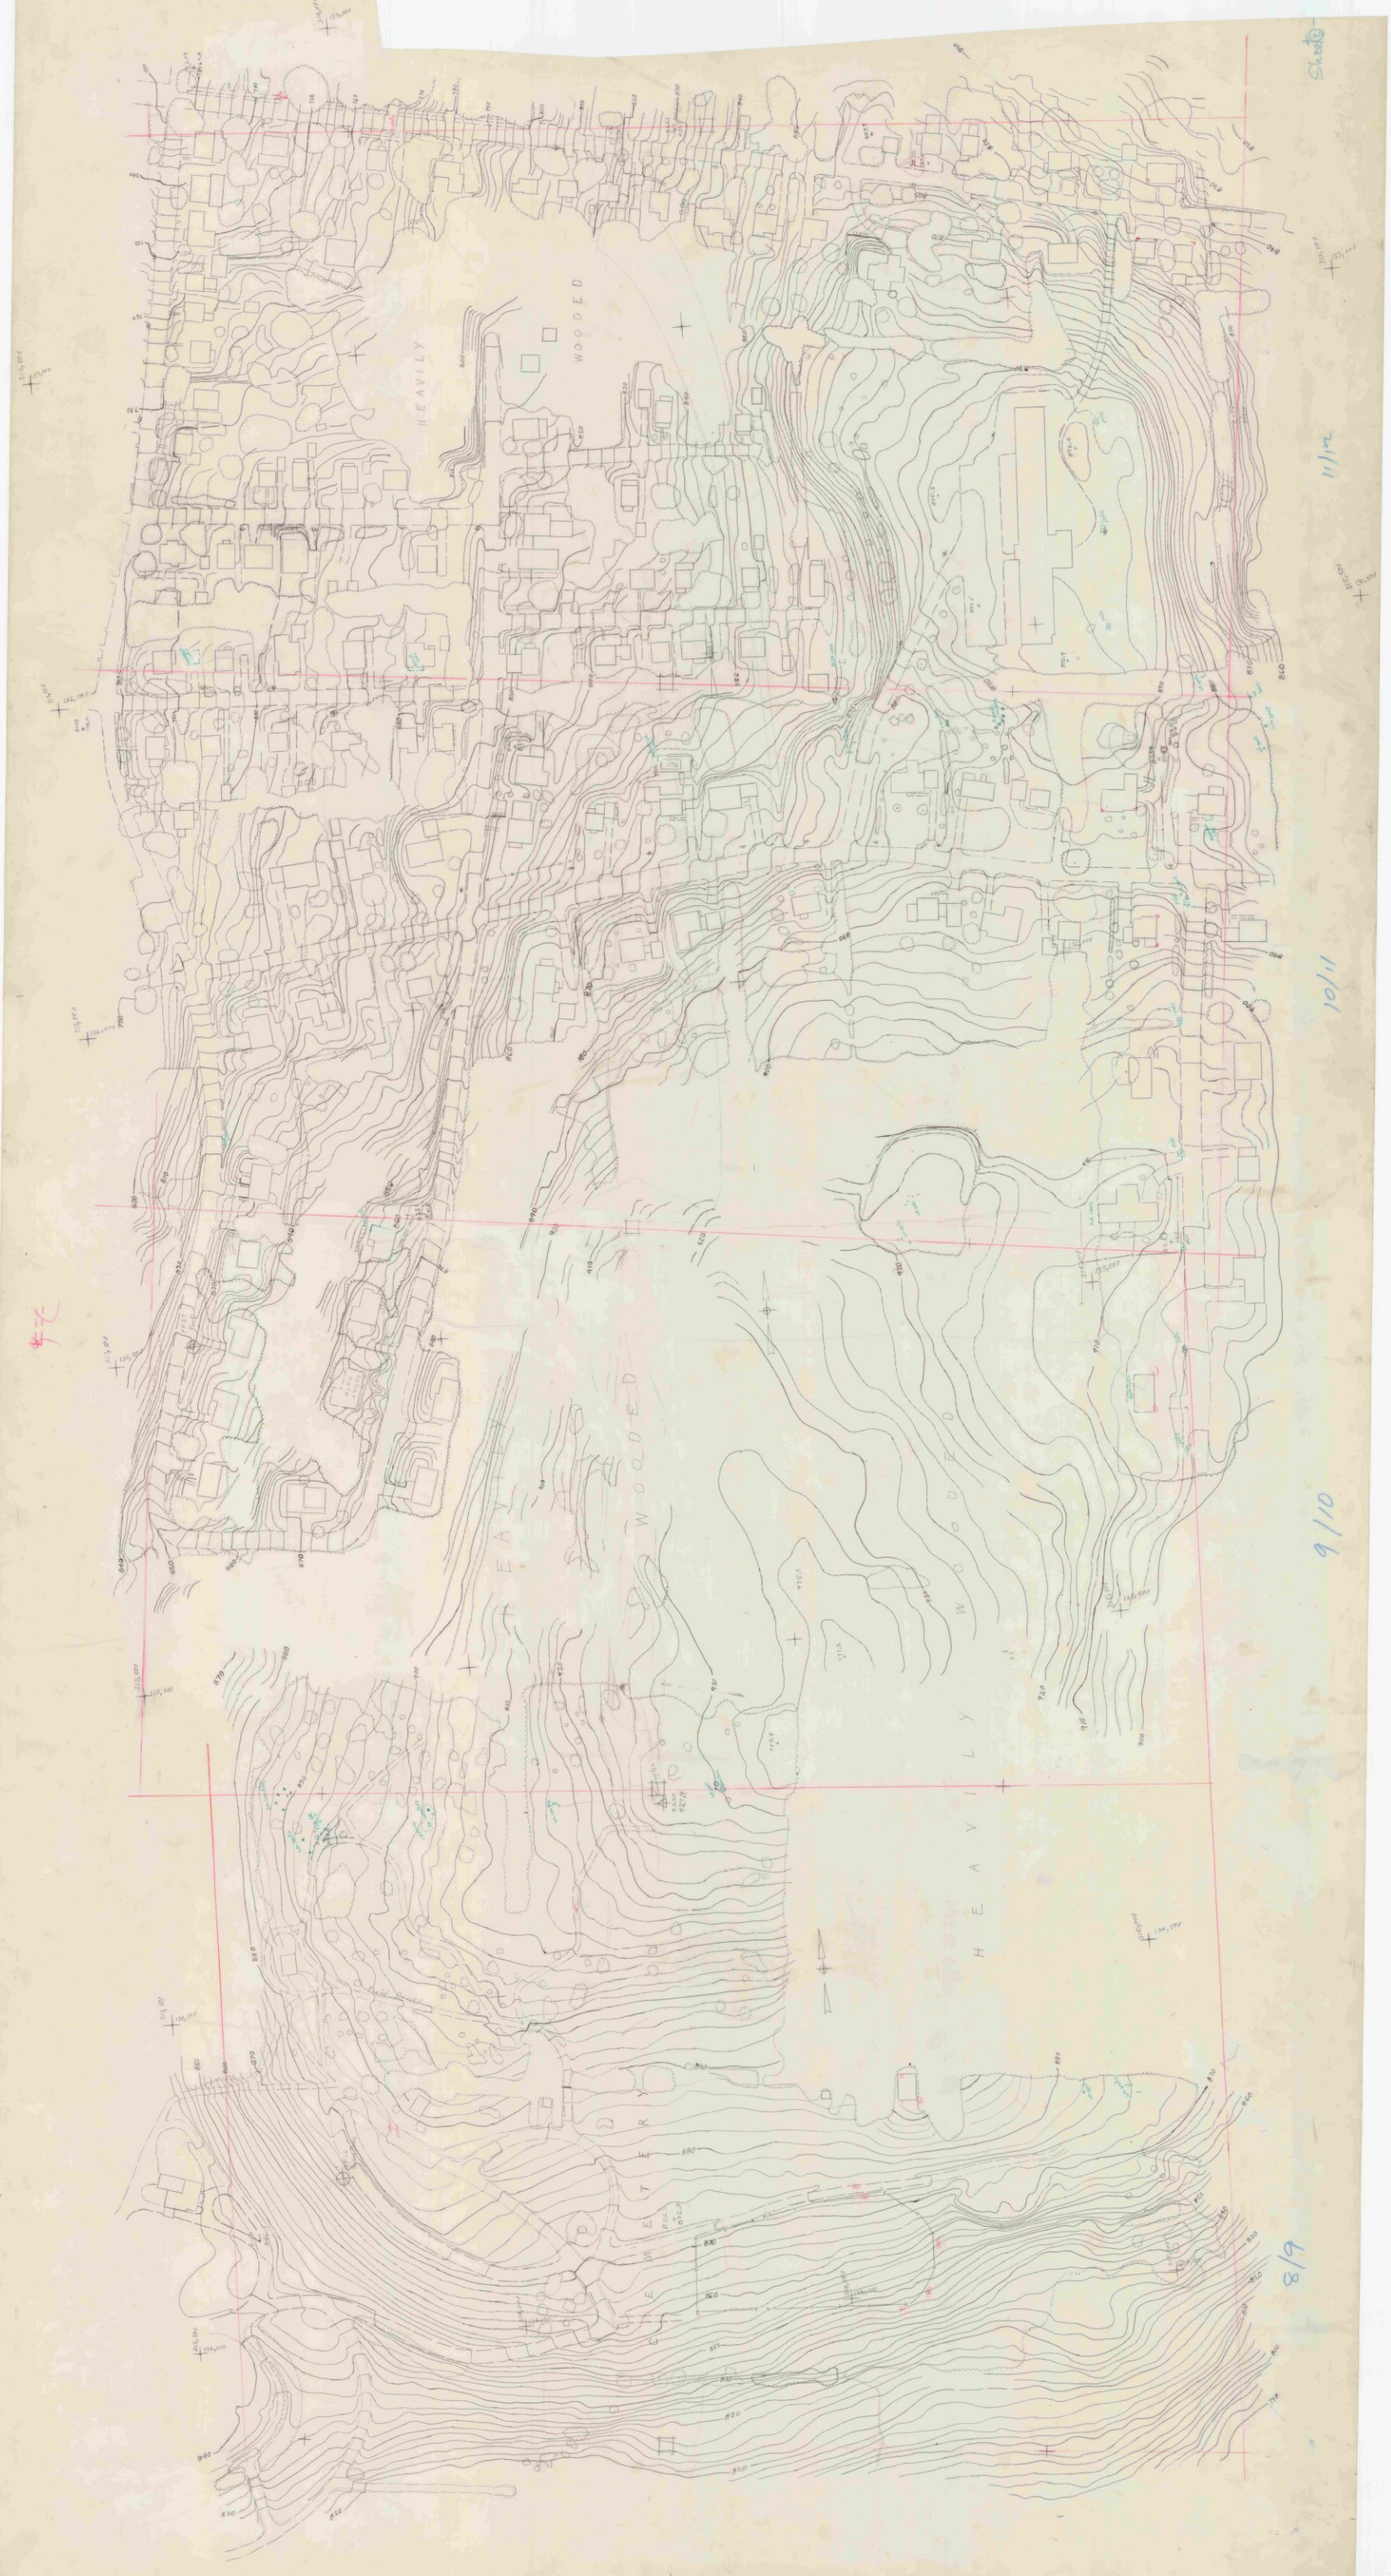

BENNINGTON Mtn stripe sheet 1 scale 1"=20'.

1114 1-1 1"=50'

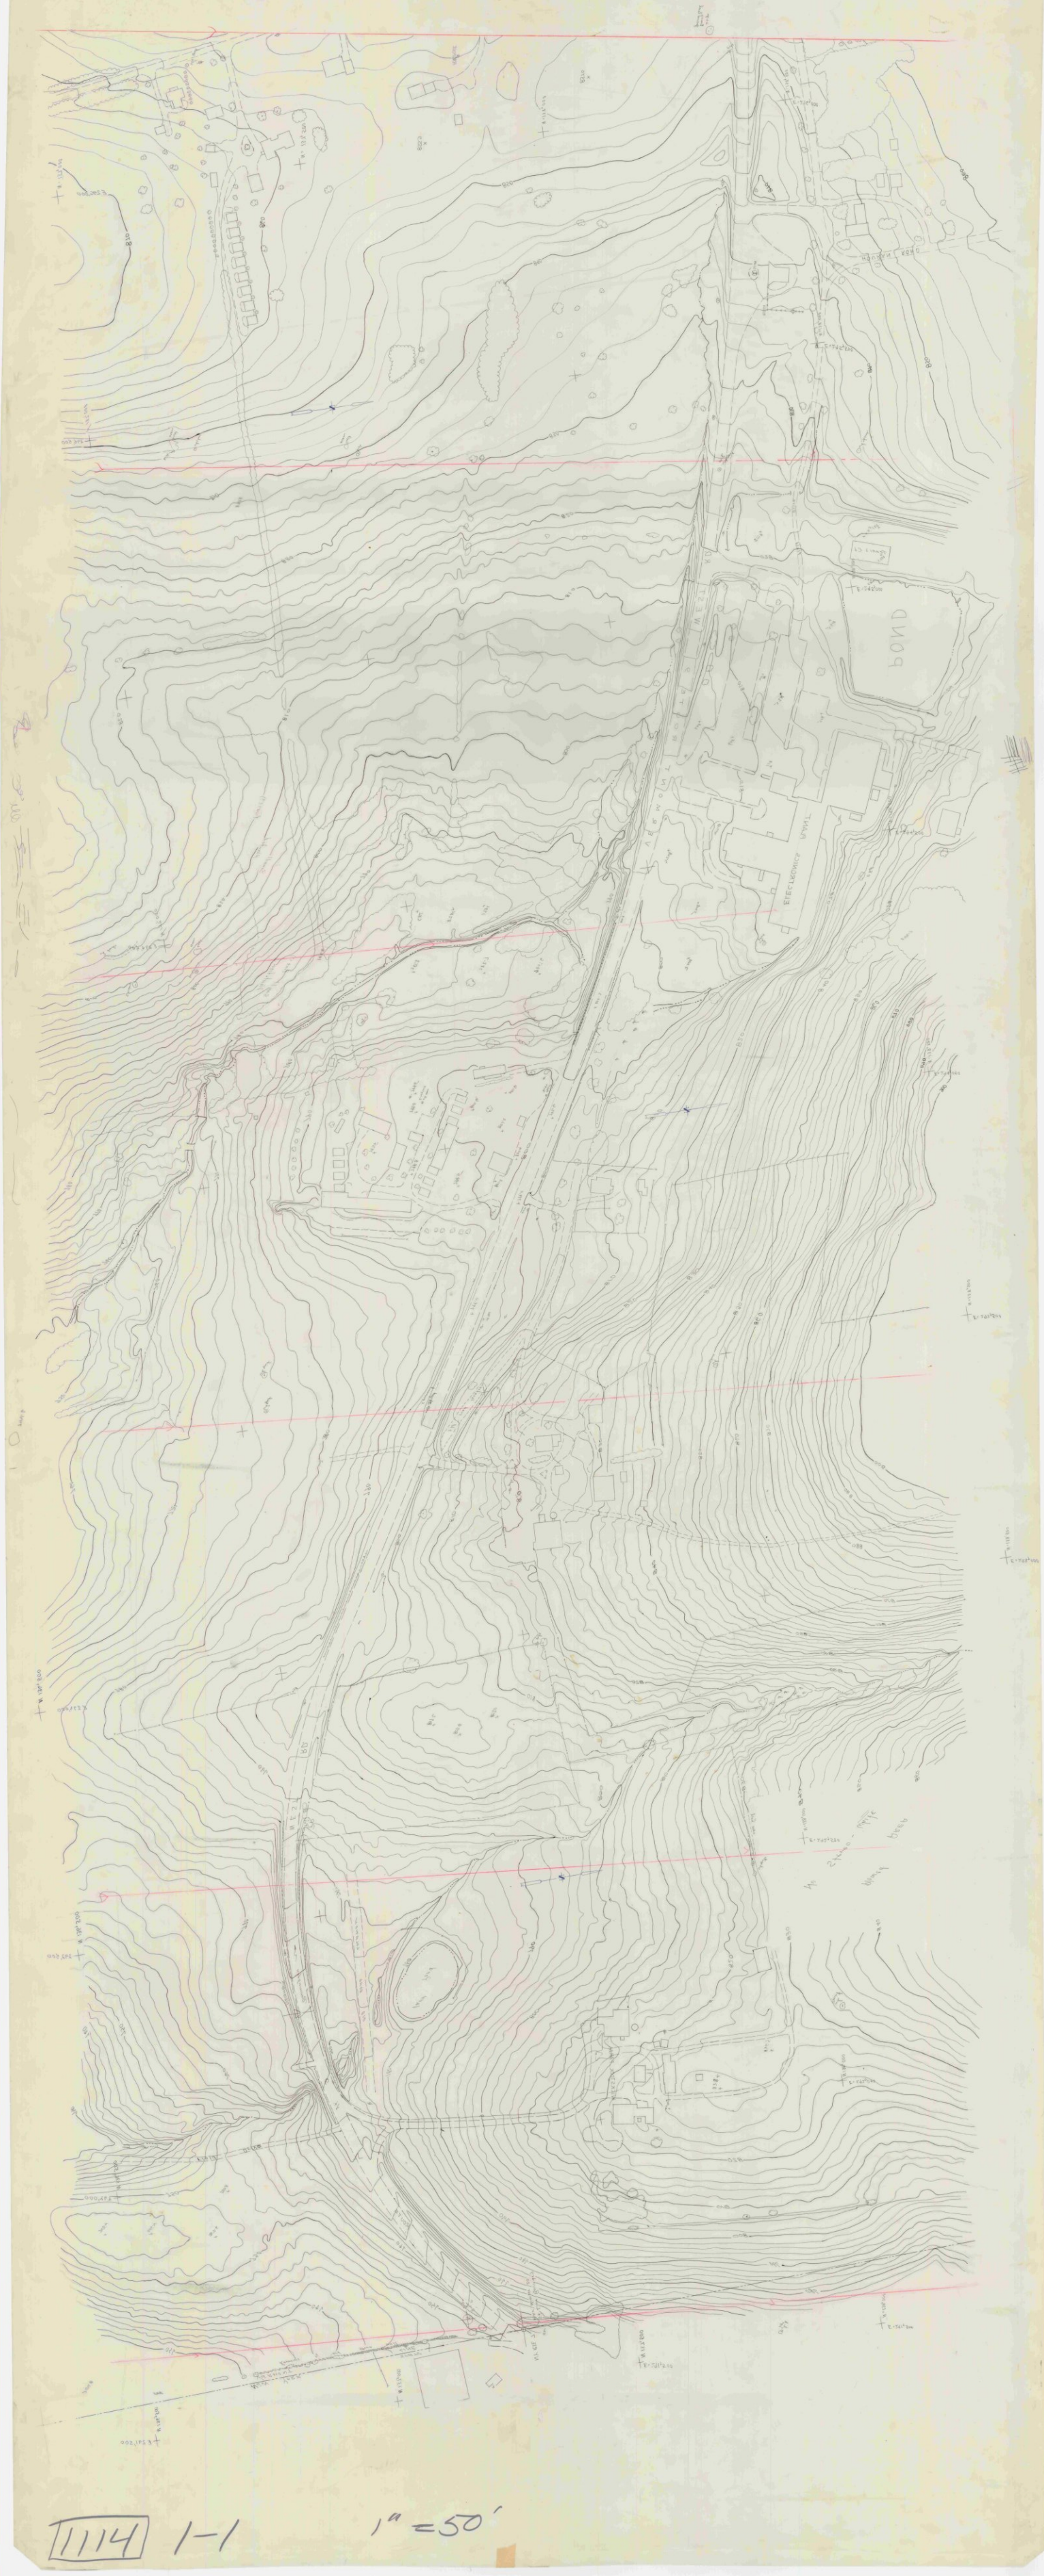

1114 1-1 1"=50'

Bennington IIIA 1"=20'. Strip 2 Sheet 1

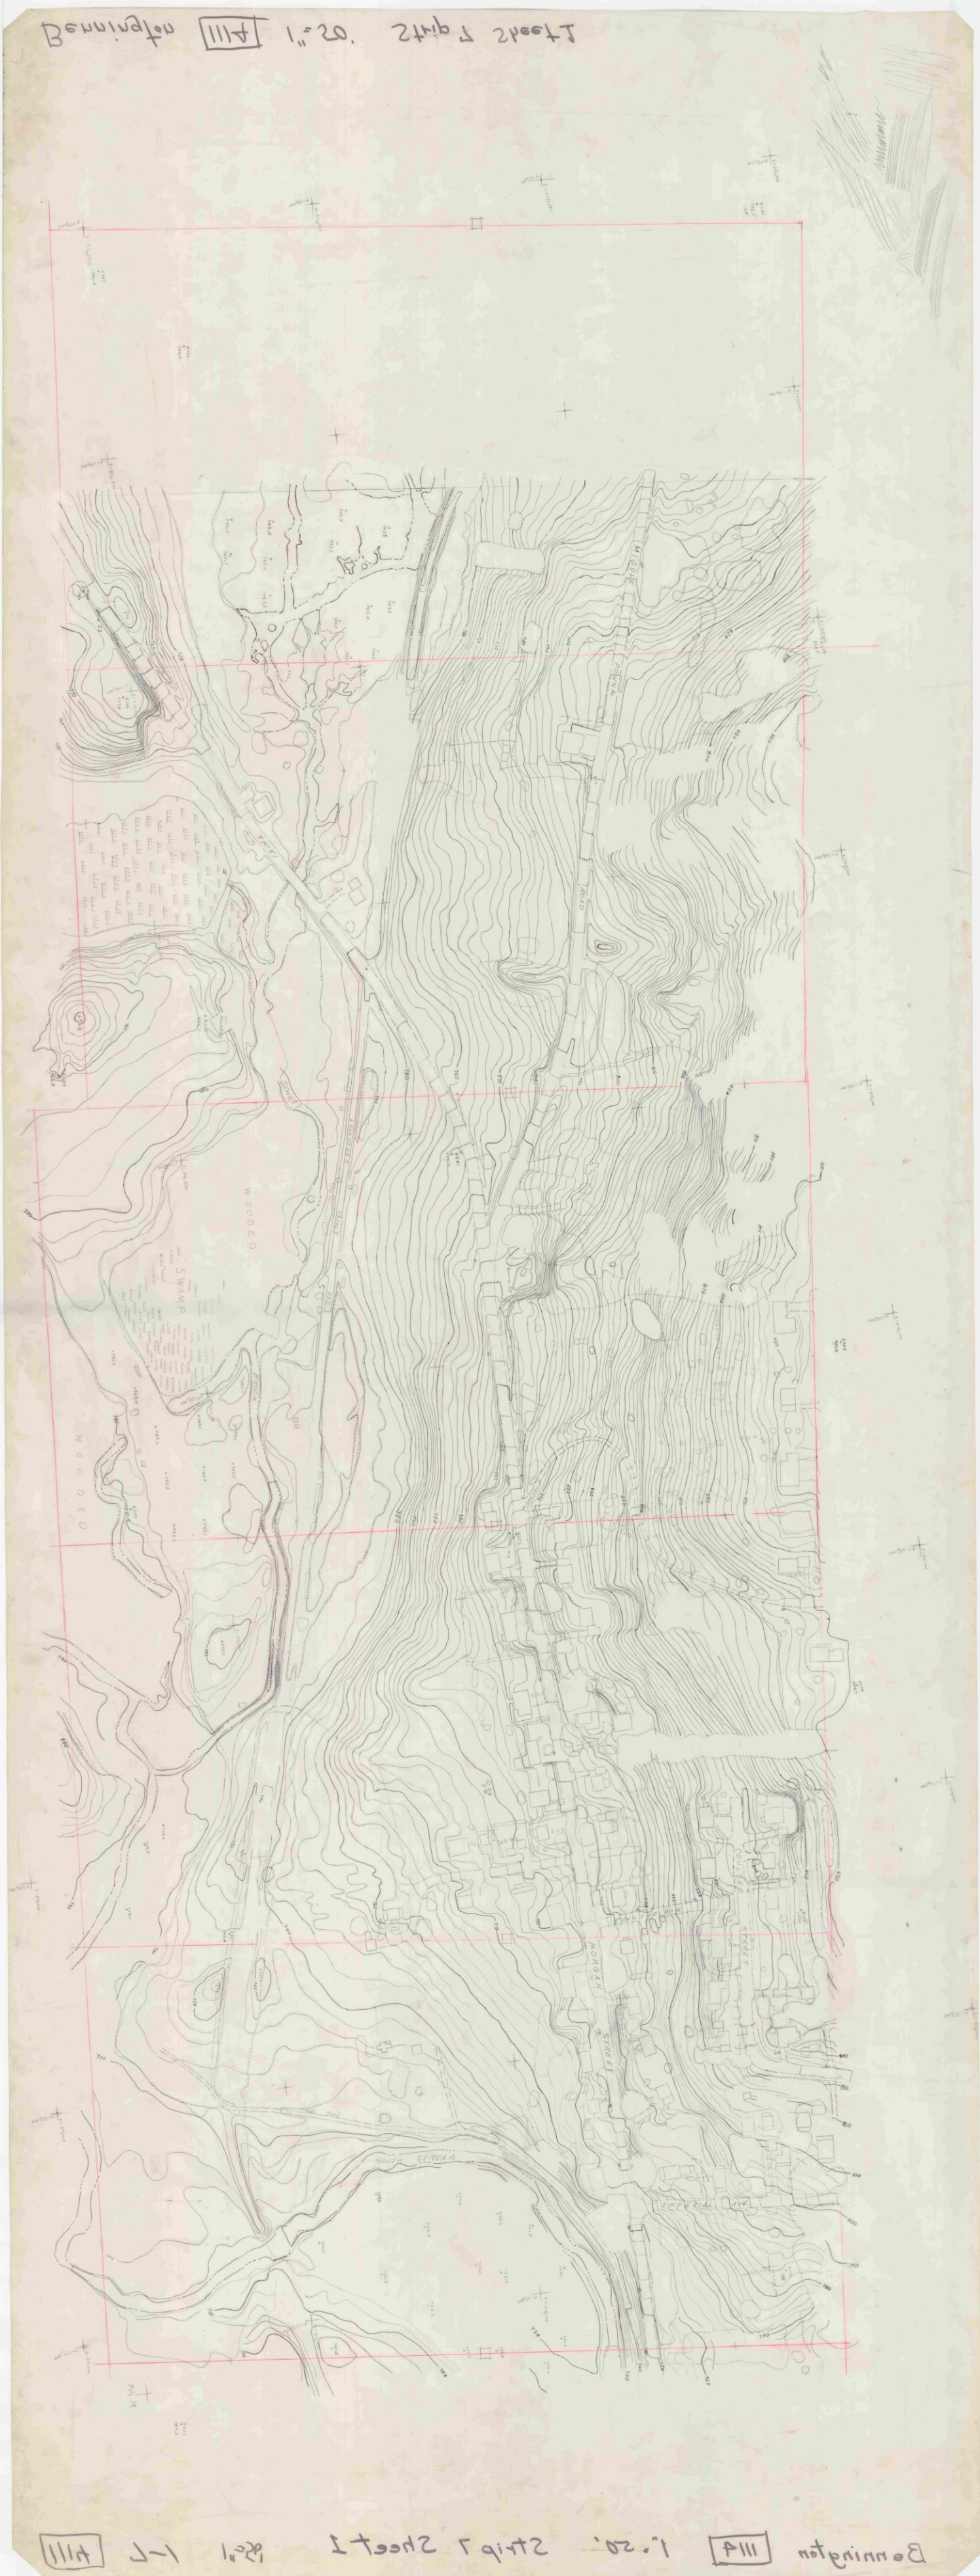

Bennington IIIA 1"=20'. Strip 2 Sheet 1

1114 2-1 1"=50'

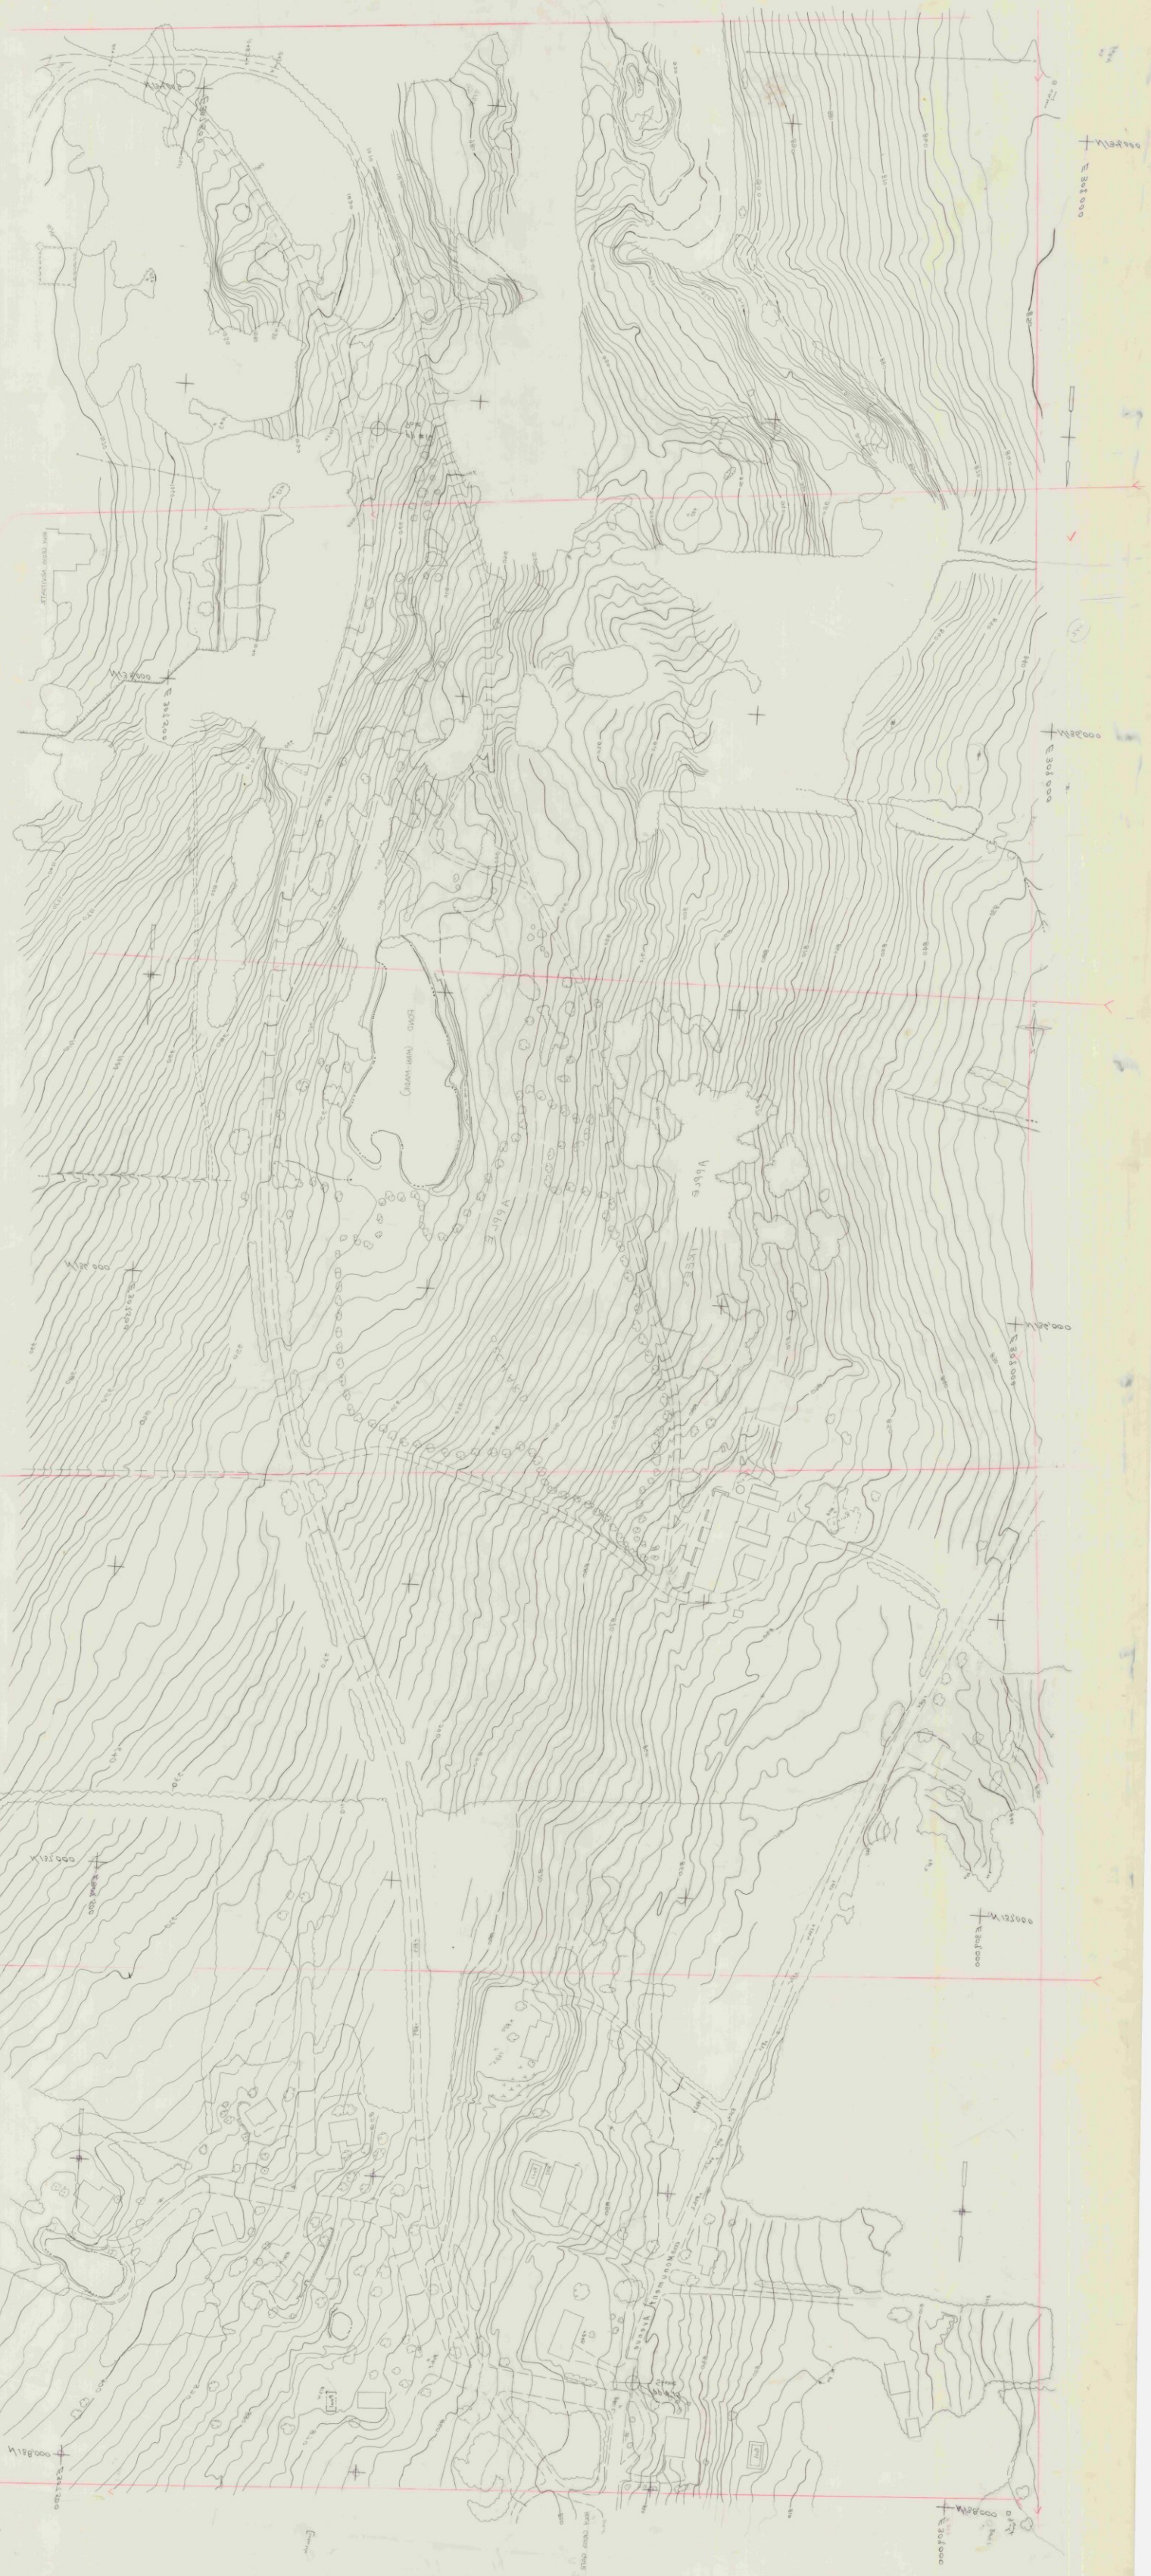

1114 2-1 1"=50'

1114 - 1-2

1"=50'

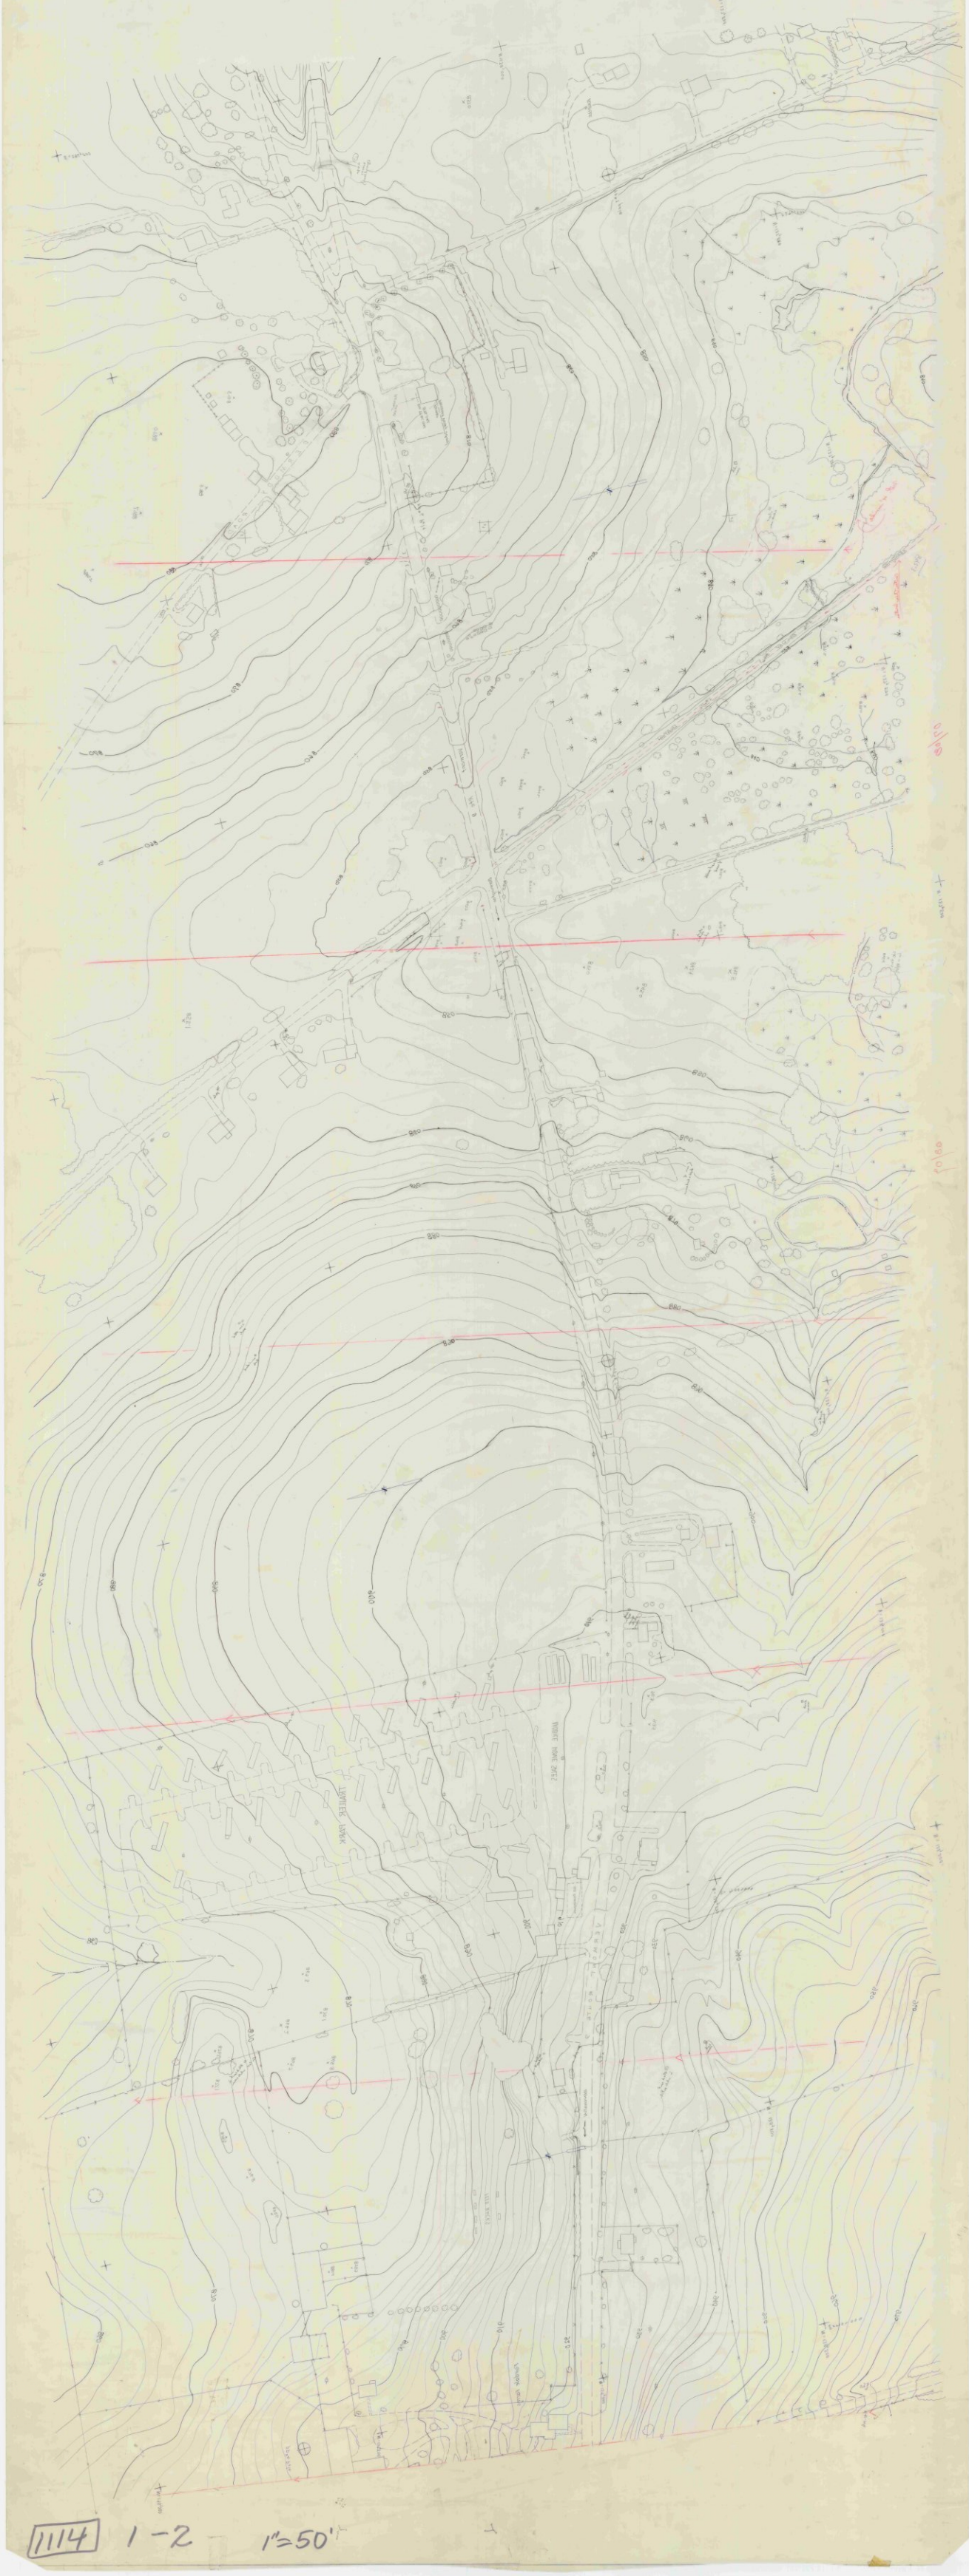

1114 1-2 1"=50'

111N 3-1 1"=20'

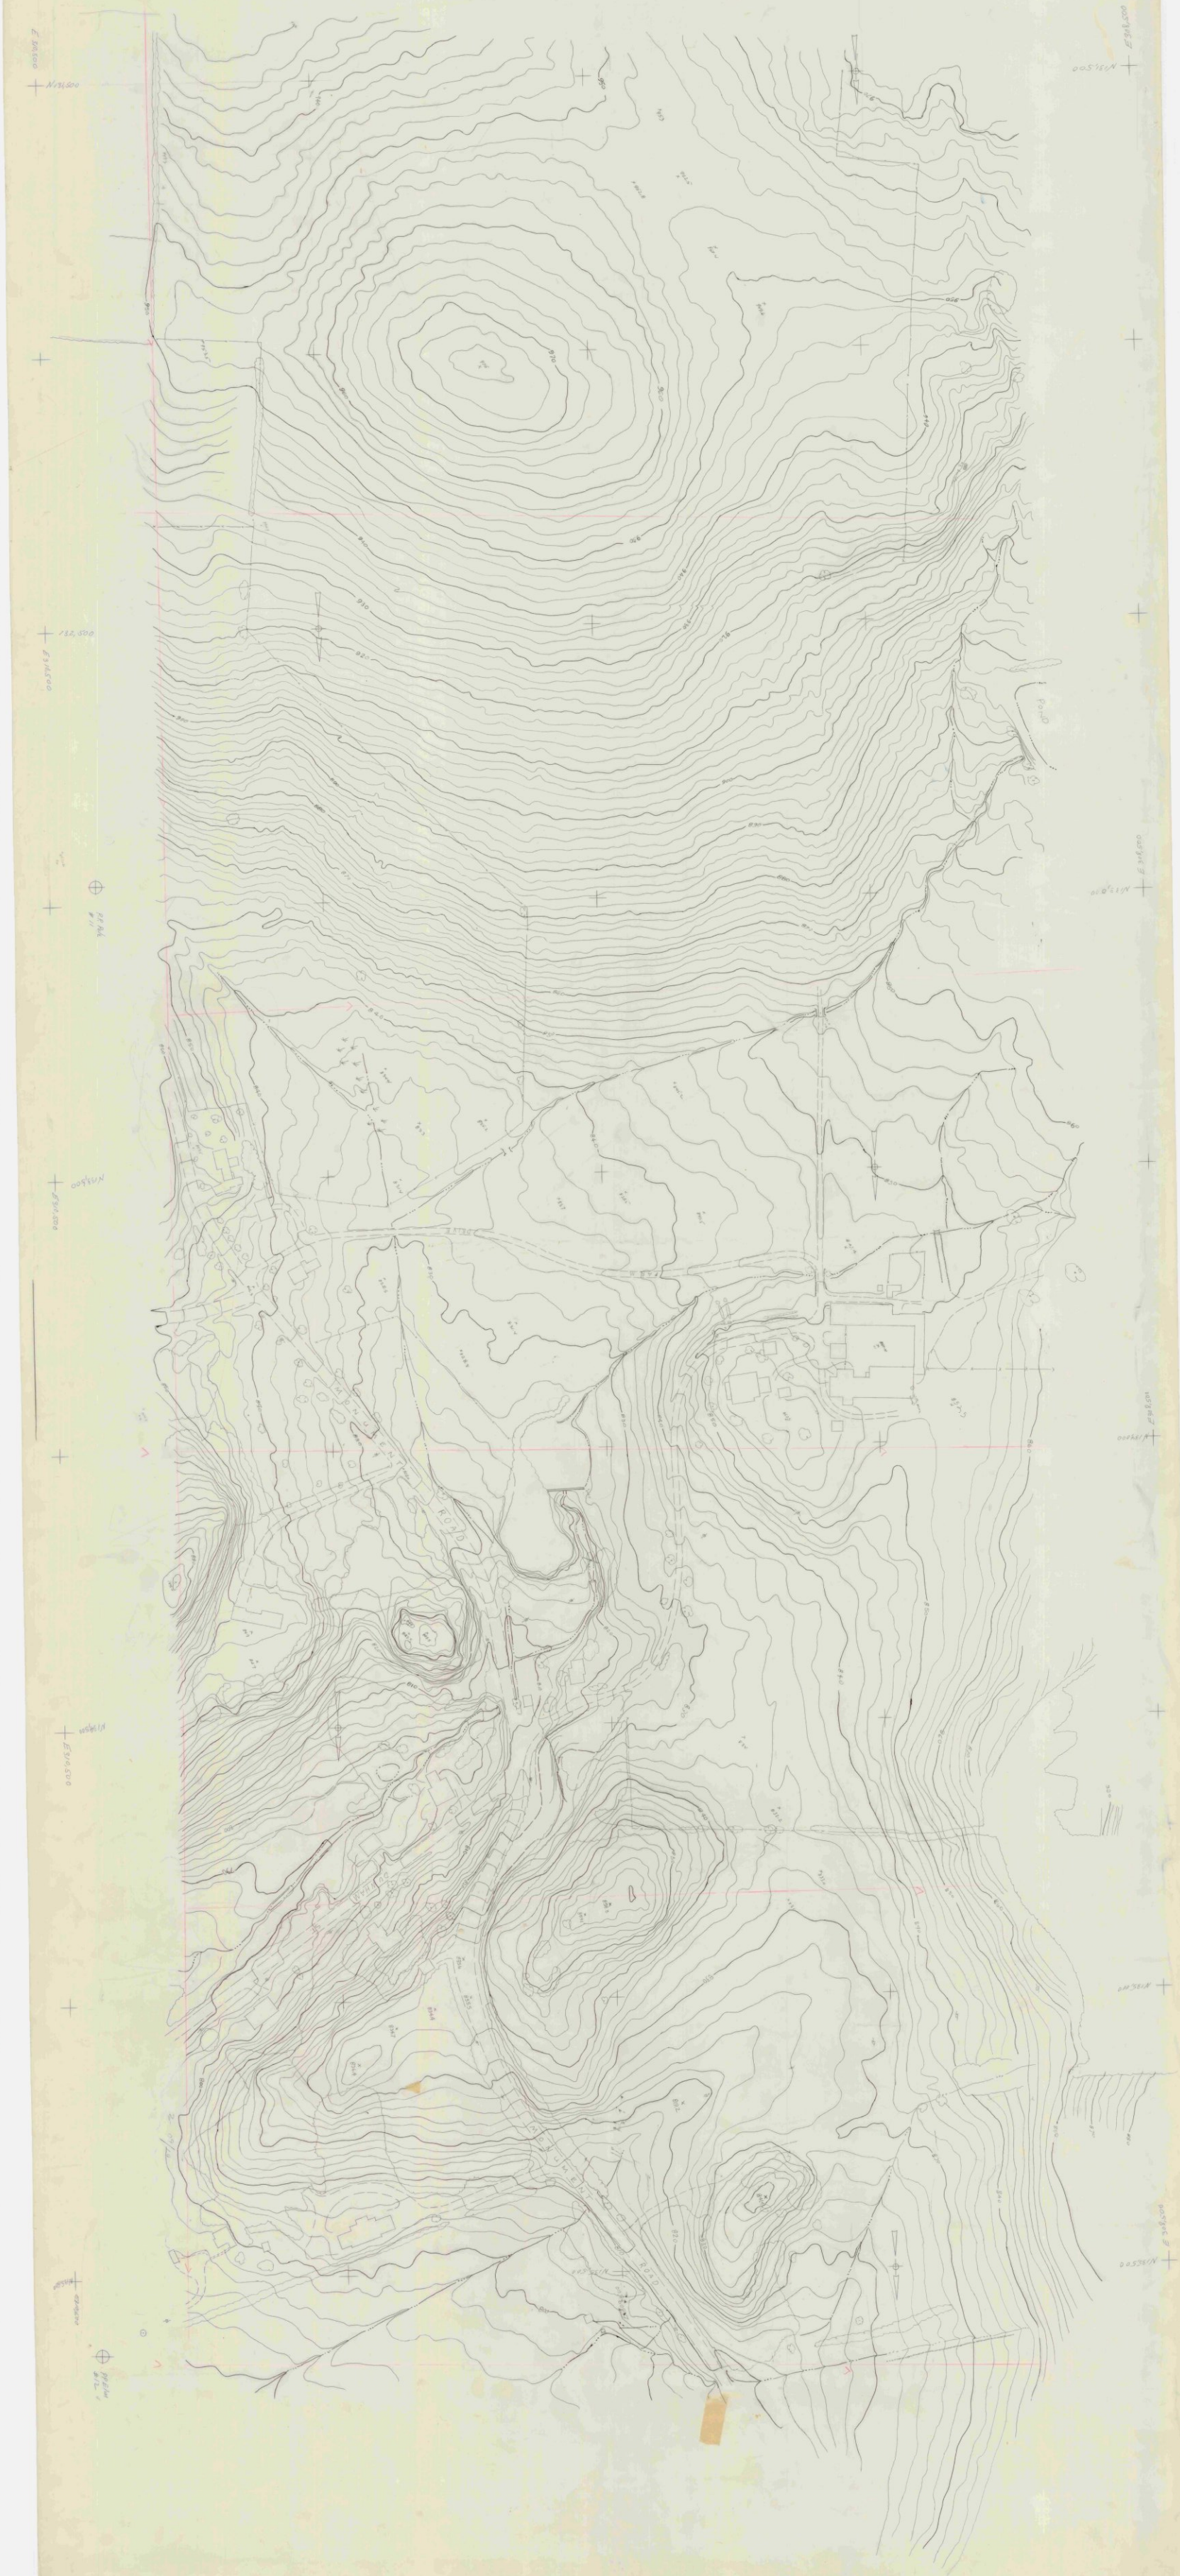

111N 3-1 1"=20'

N 402 000
E 356 000
N 398 000
E 356 000
CEMETERY
Abandoned RR Bed
500
525
550

١١١٨ ٨١

٢١١١ ٢-١

111A 8-5 1"=20' Bennington

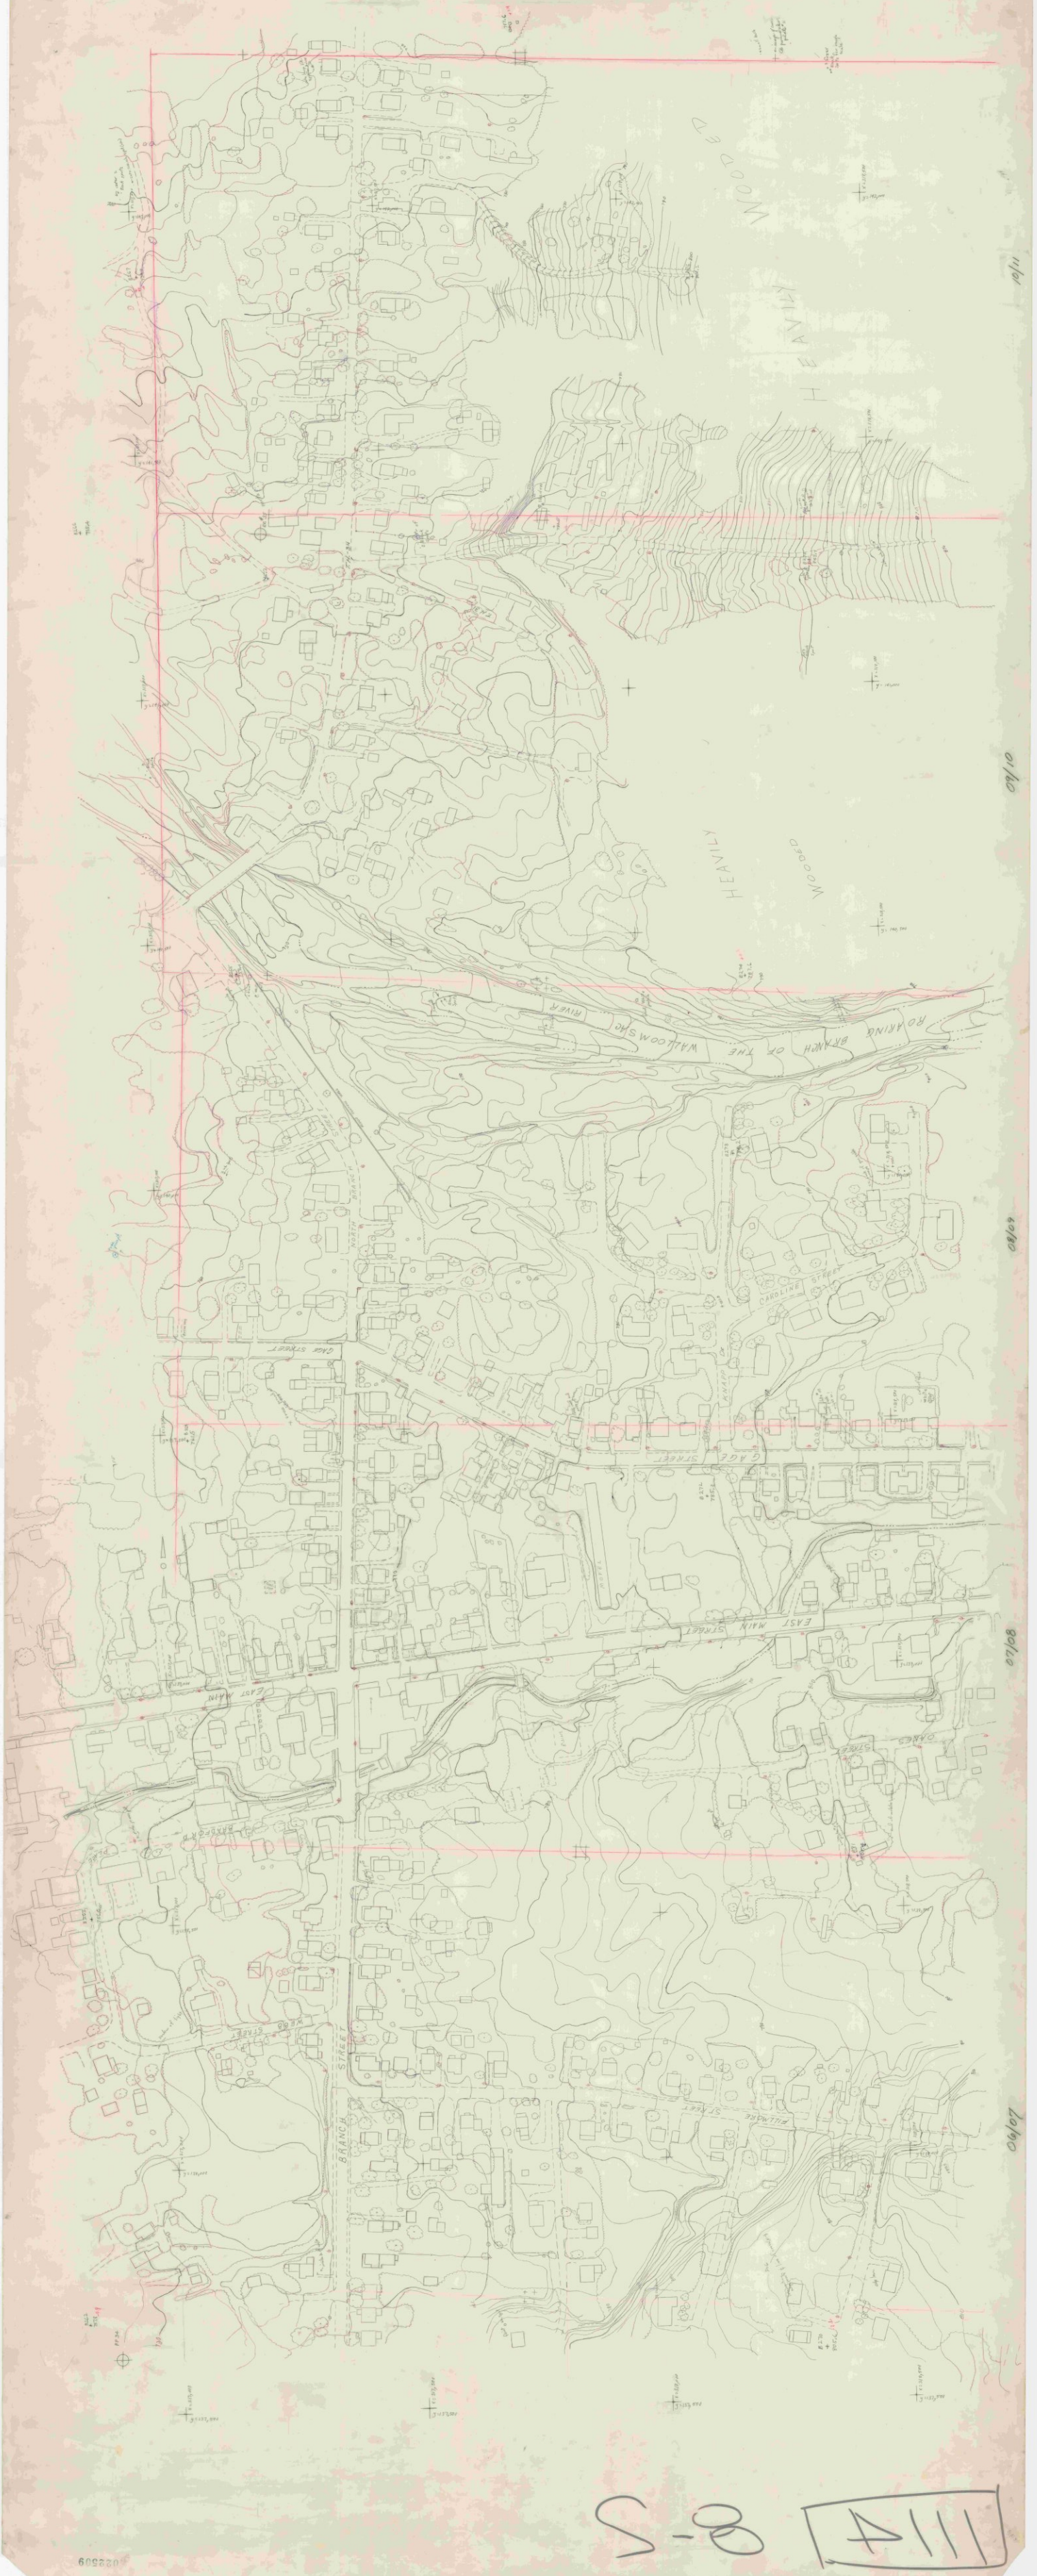

111A 8-5

S-P [A111]

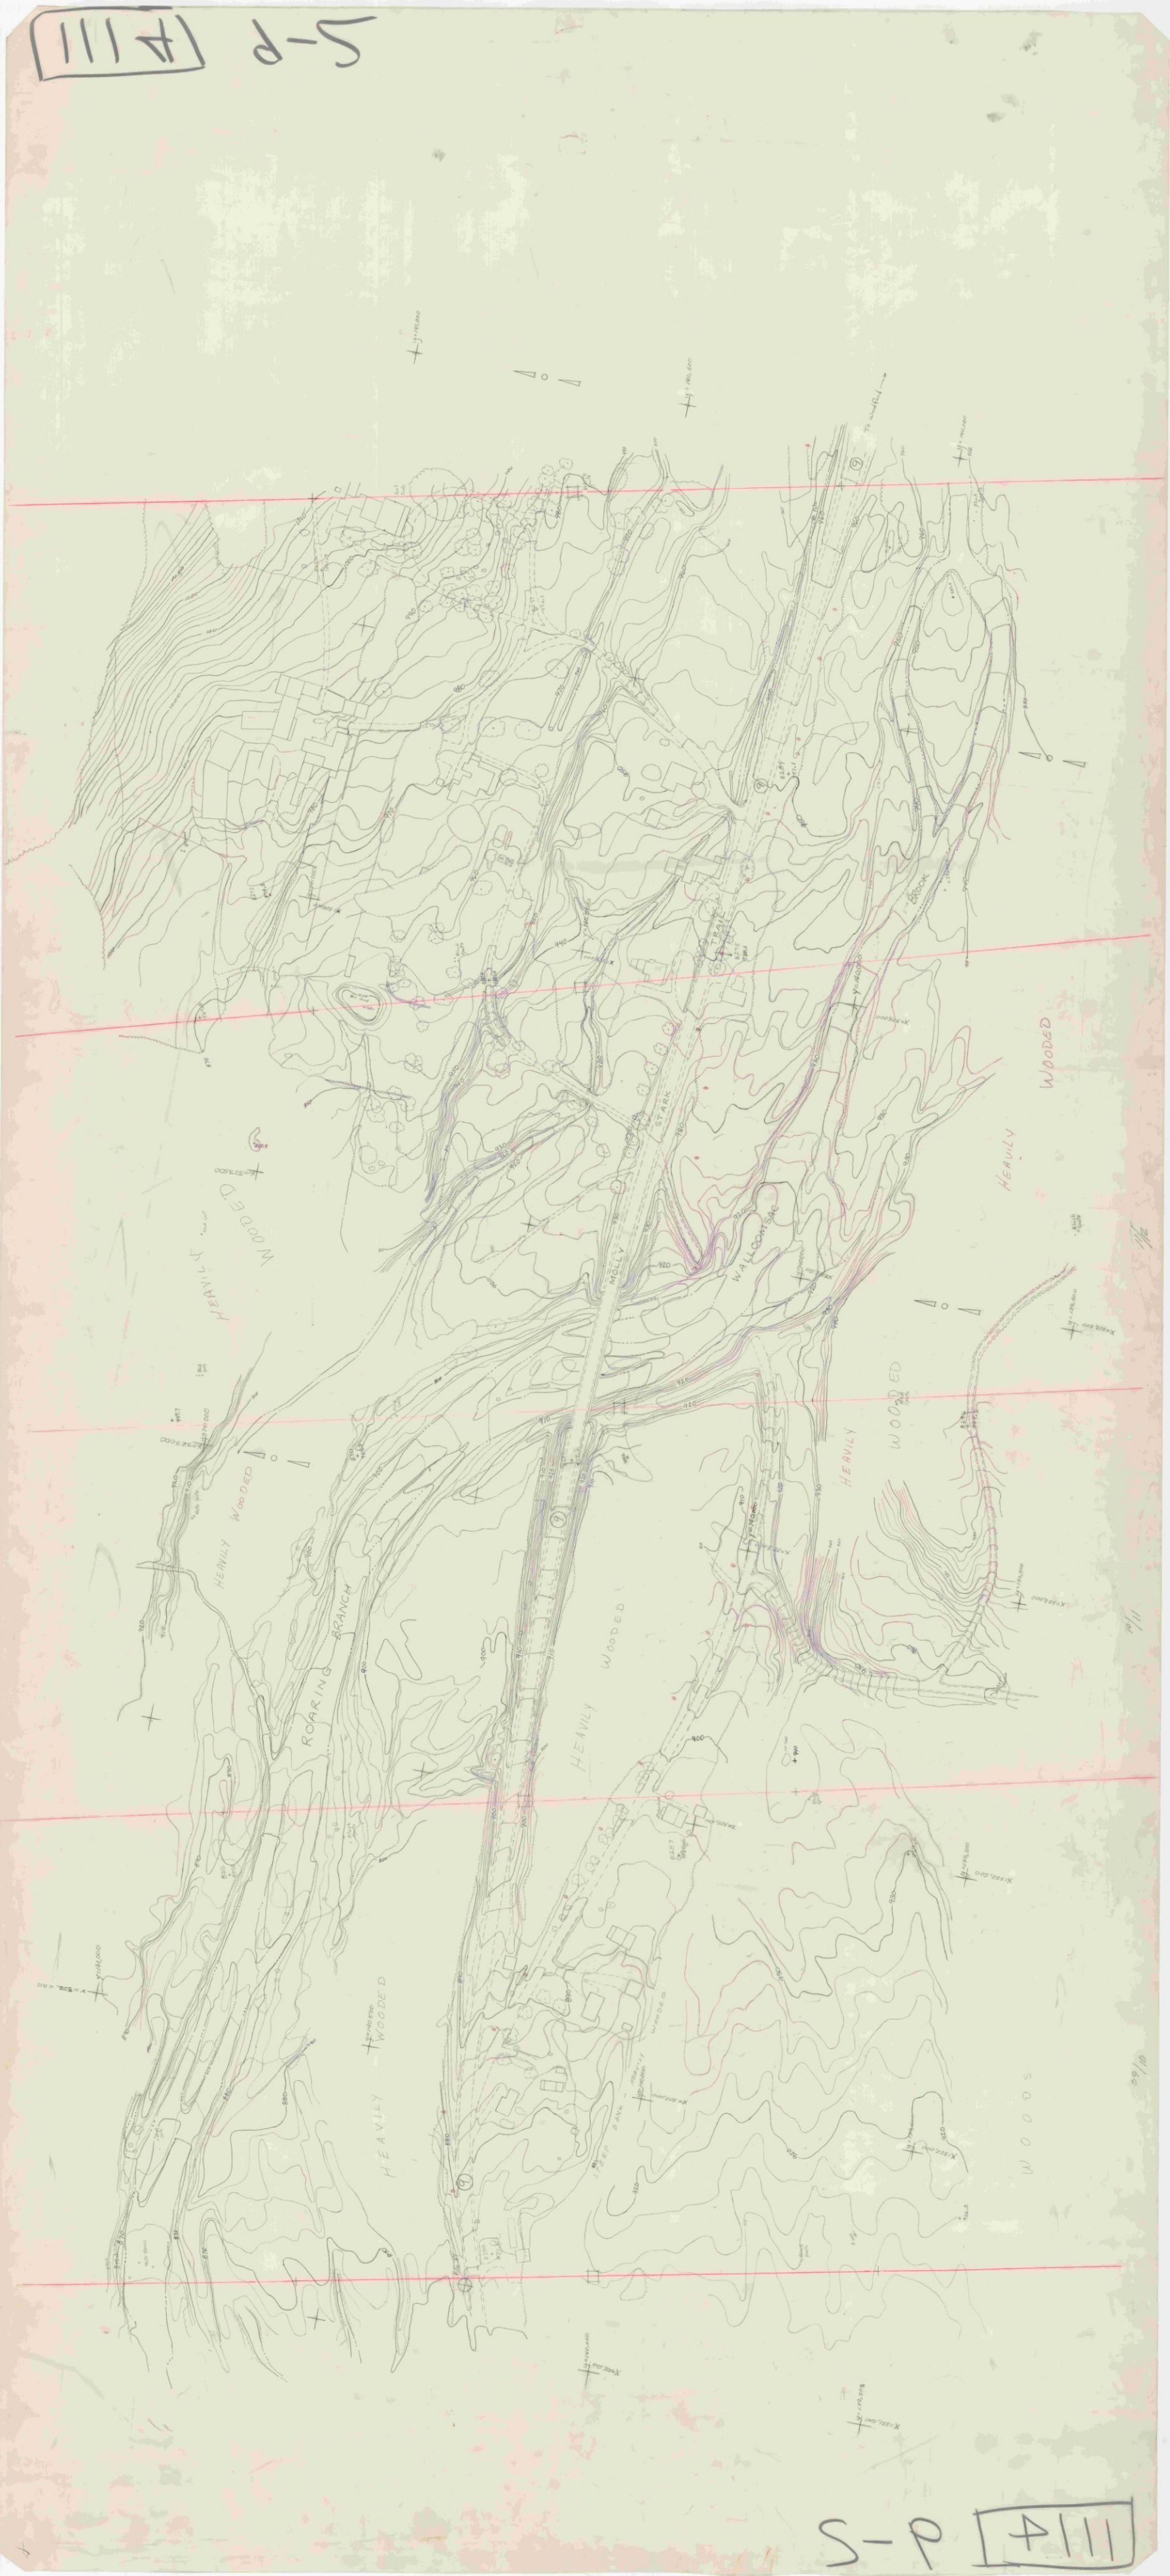

S-P [A111]

#111 10-5

#111 10-5

098330

111 2-5 1" = 20' Bonnington

111 2-5

HARMON
ROAD
TREE
NURSERY
BENNINGTON
ROAD
SHOPPING
CENTER
PARKING
HENRY
DRIVE
HAYWOOD
DRIVE
WILMOTH

1114 8-1

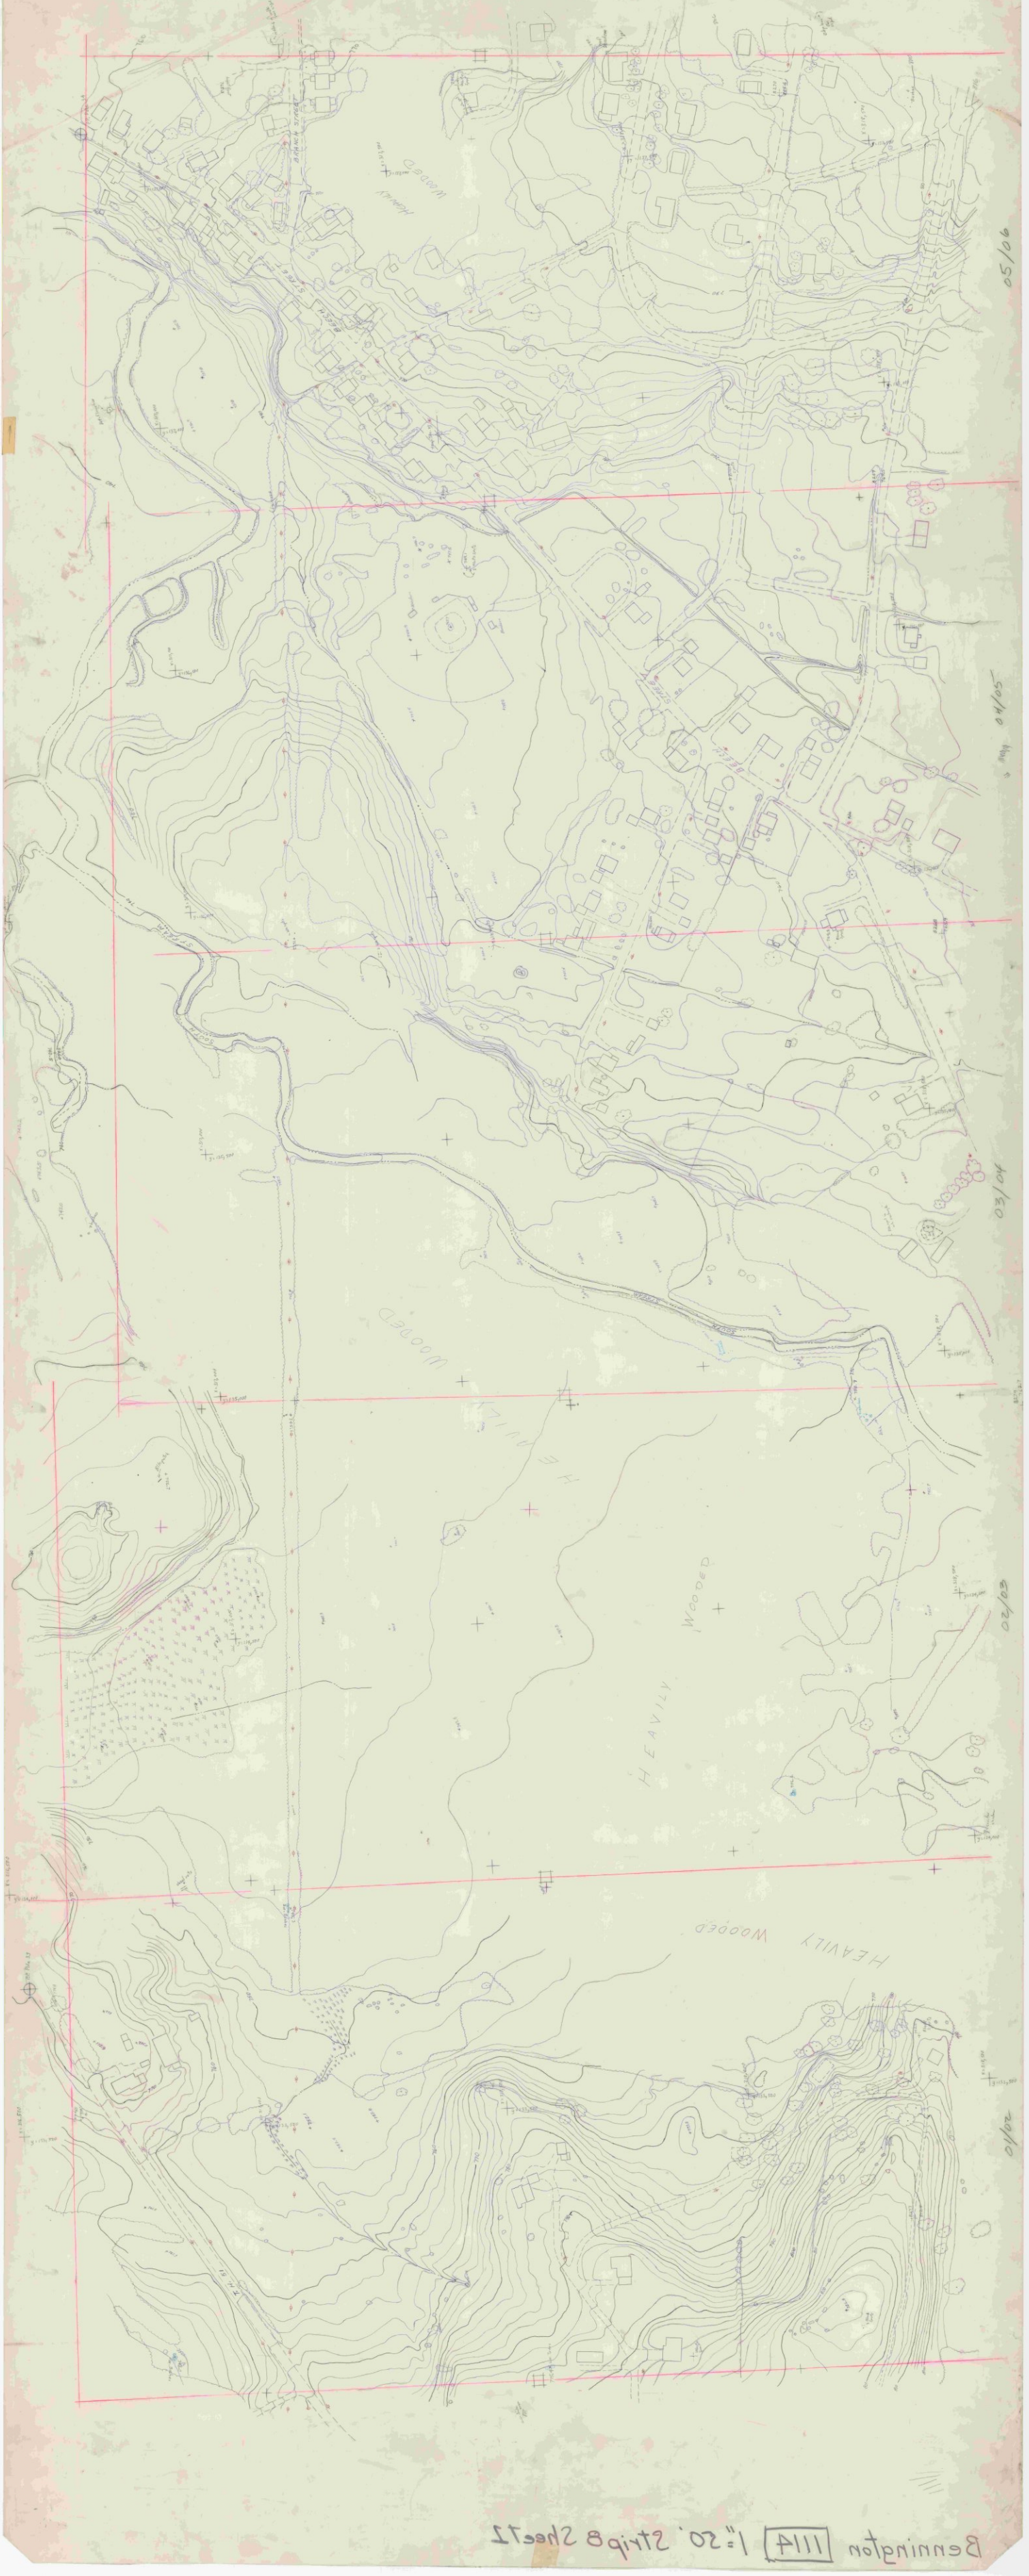

Bennington 1114 1"=50' Strip B Sheet 2

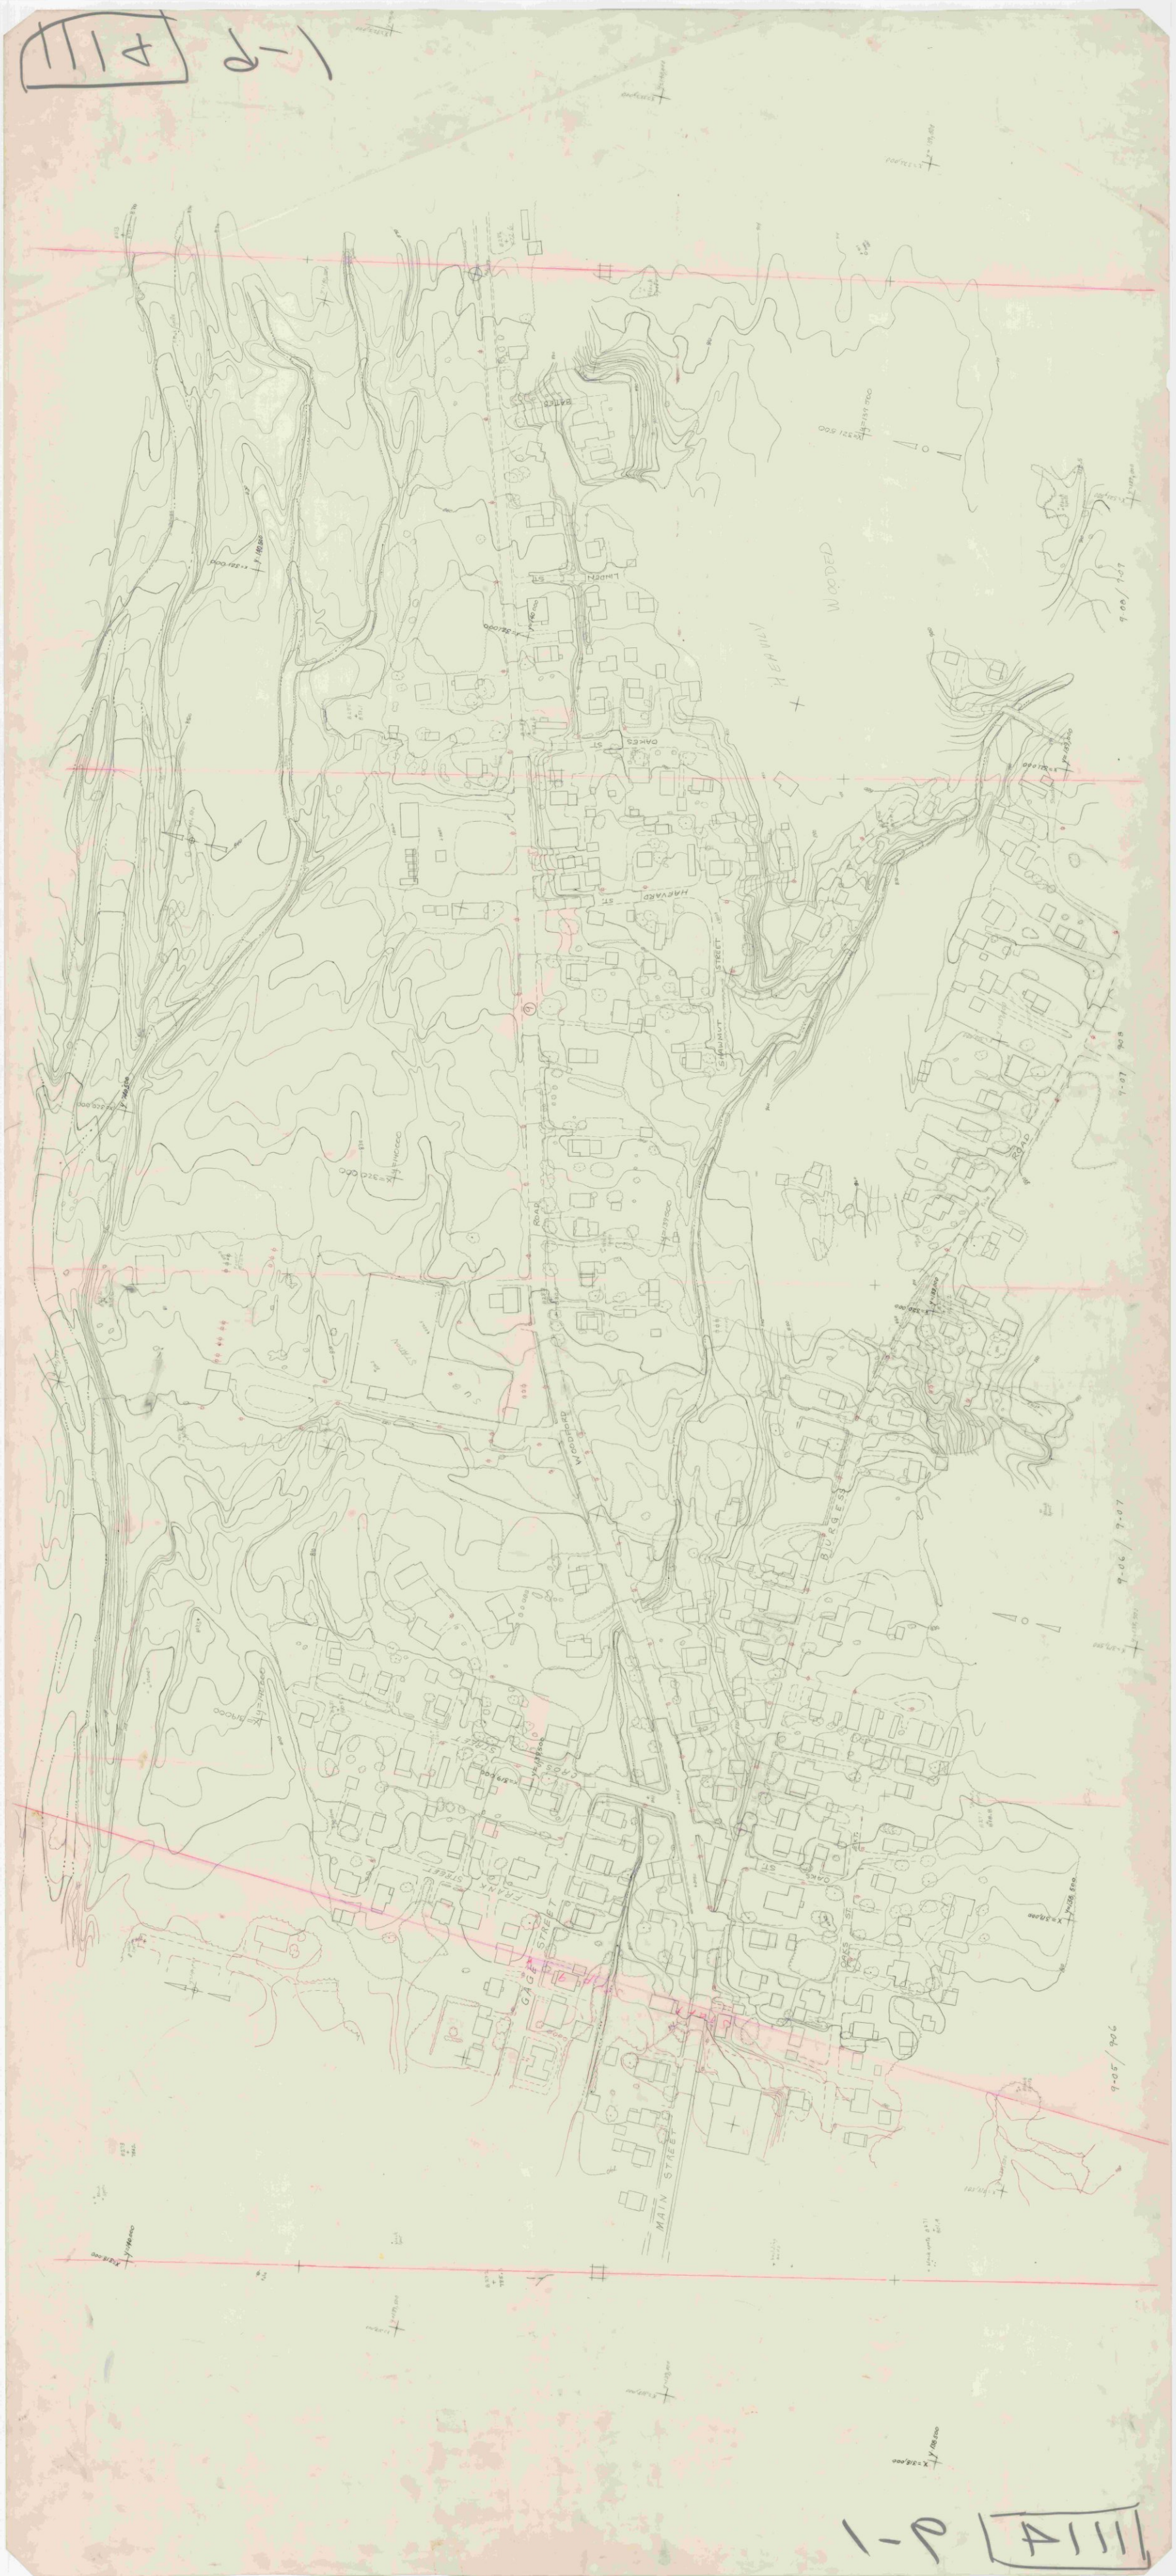
LINDEN ST
OAKES ST
HARVARD ST
STRAWNUT STREET
WOODED HEAVILY
ROAD
WOODPARD
BURGESS
9-07
9-06
9-05
GAG STREET
MAIN STREET
FRANK STREET
CROSS STREET
OAKES ST

1111 11-1 1"=20'

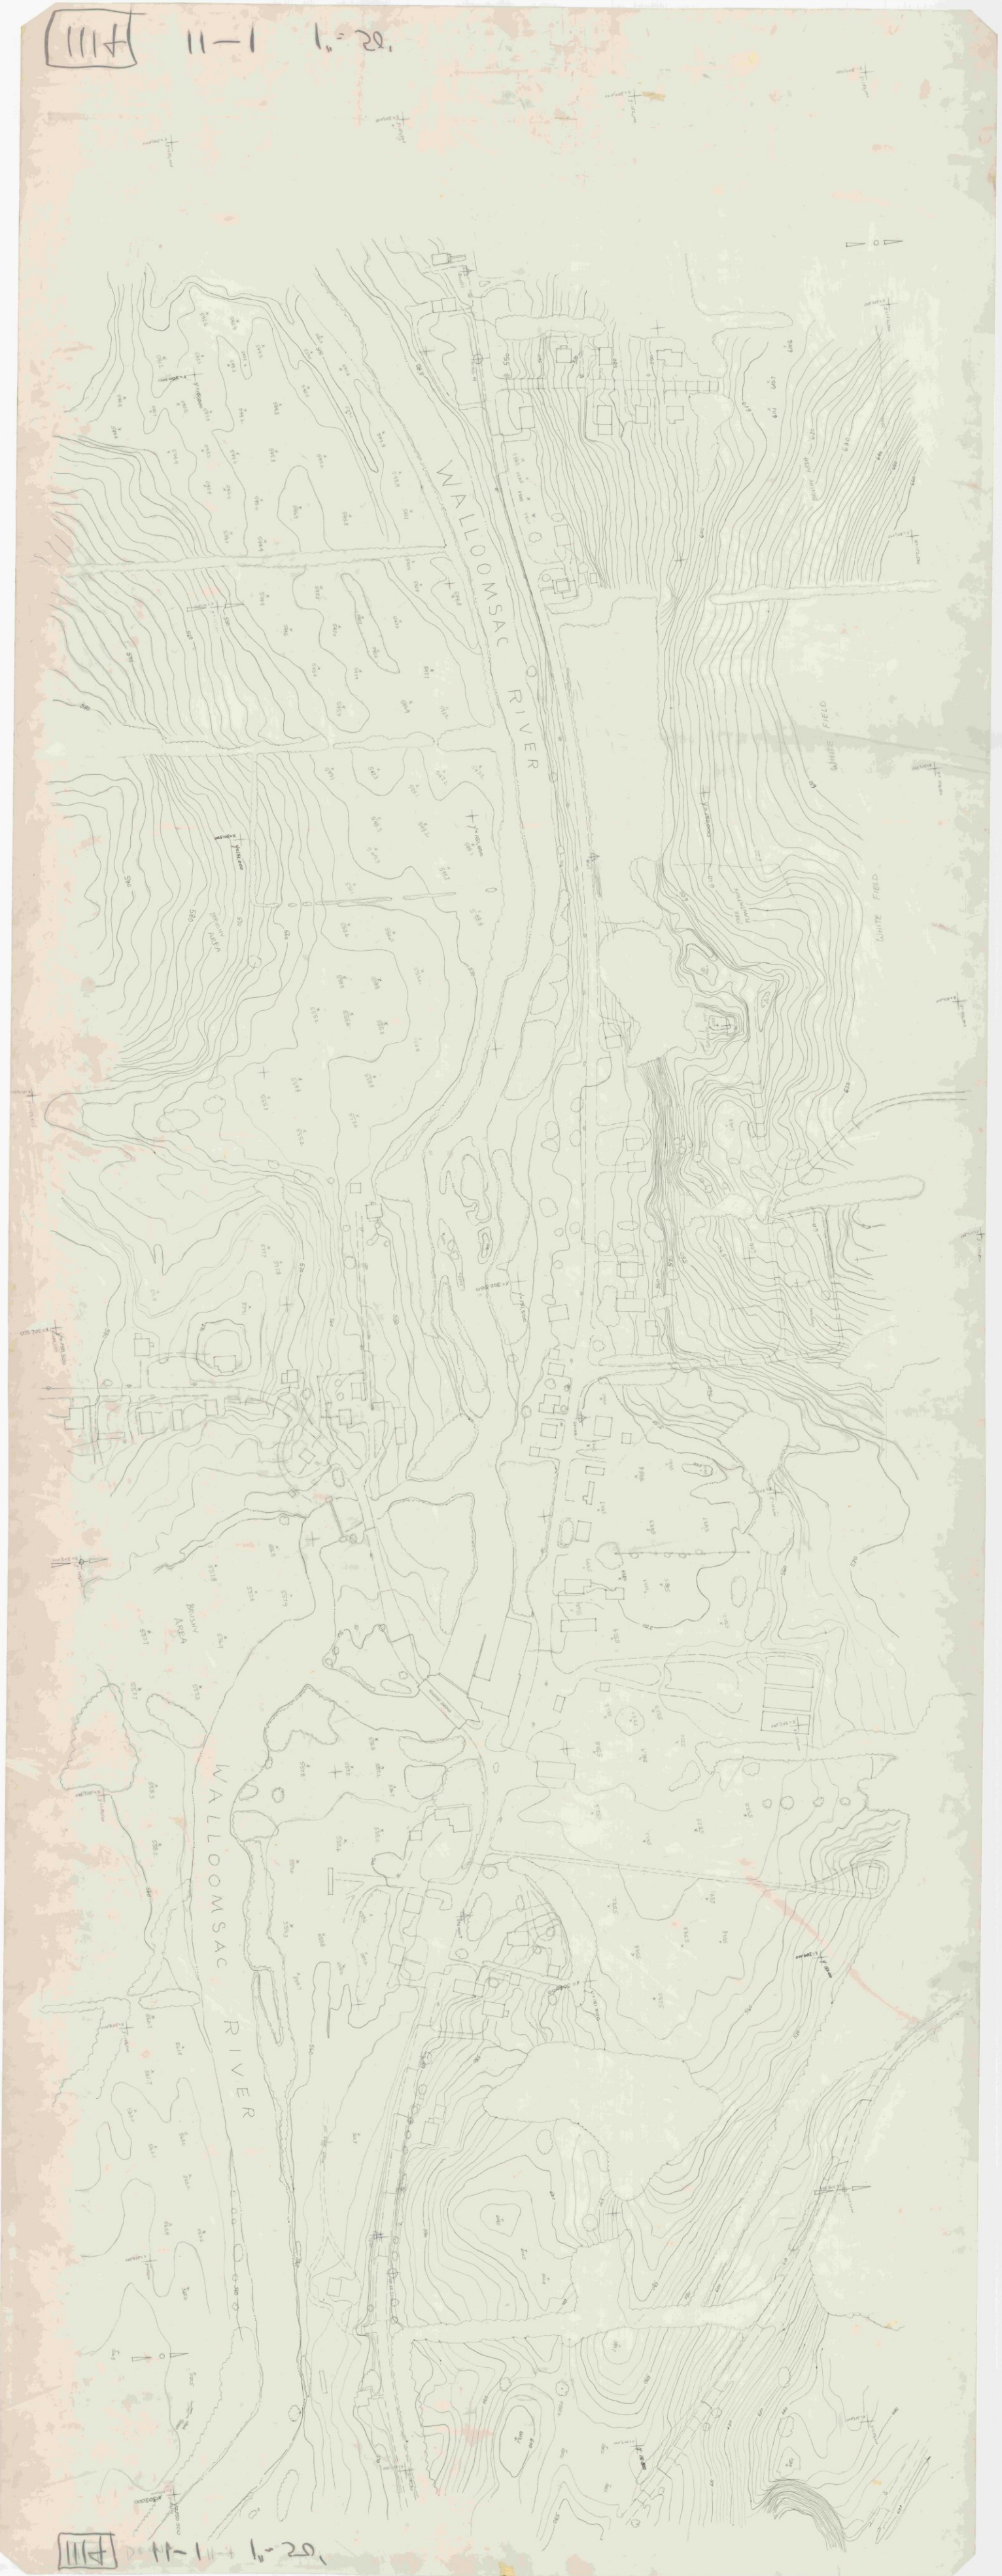

1111 11-1 1"=20'

111H 3-3 1"=20'

111H 3-3 Bennington 1"=50'

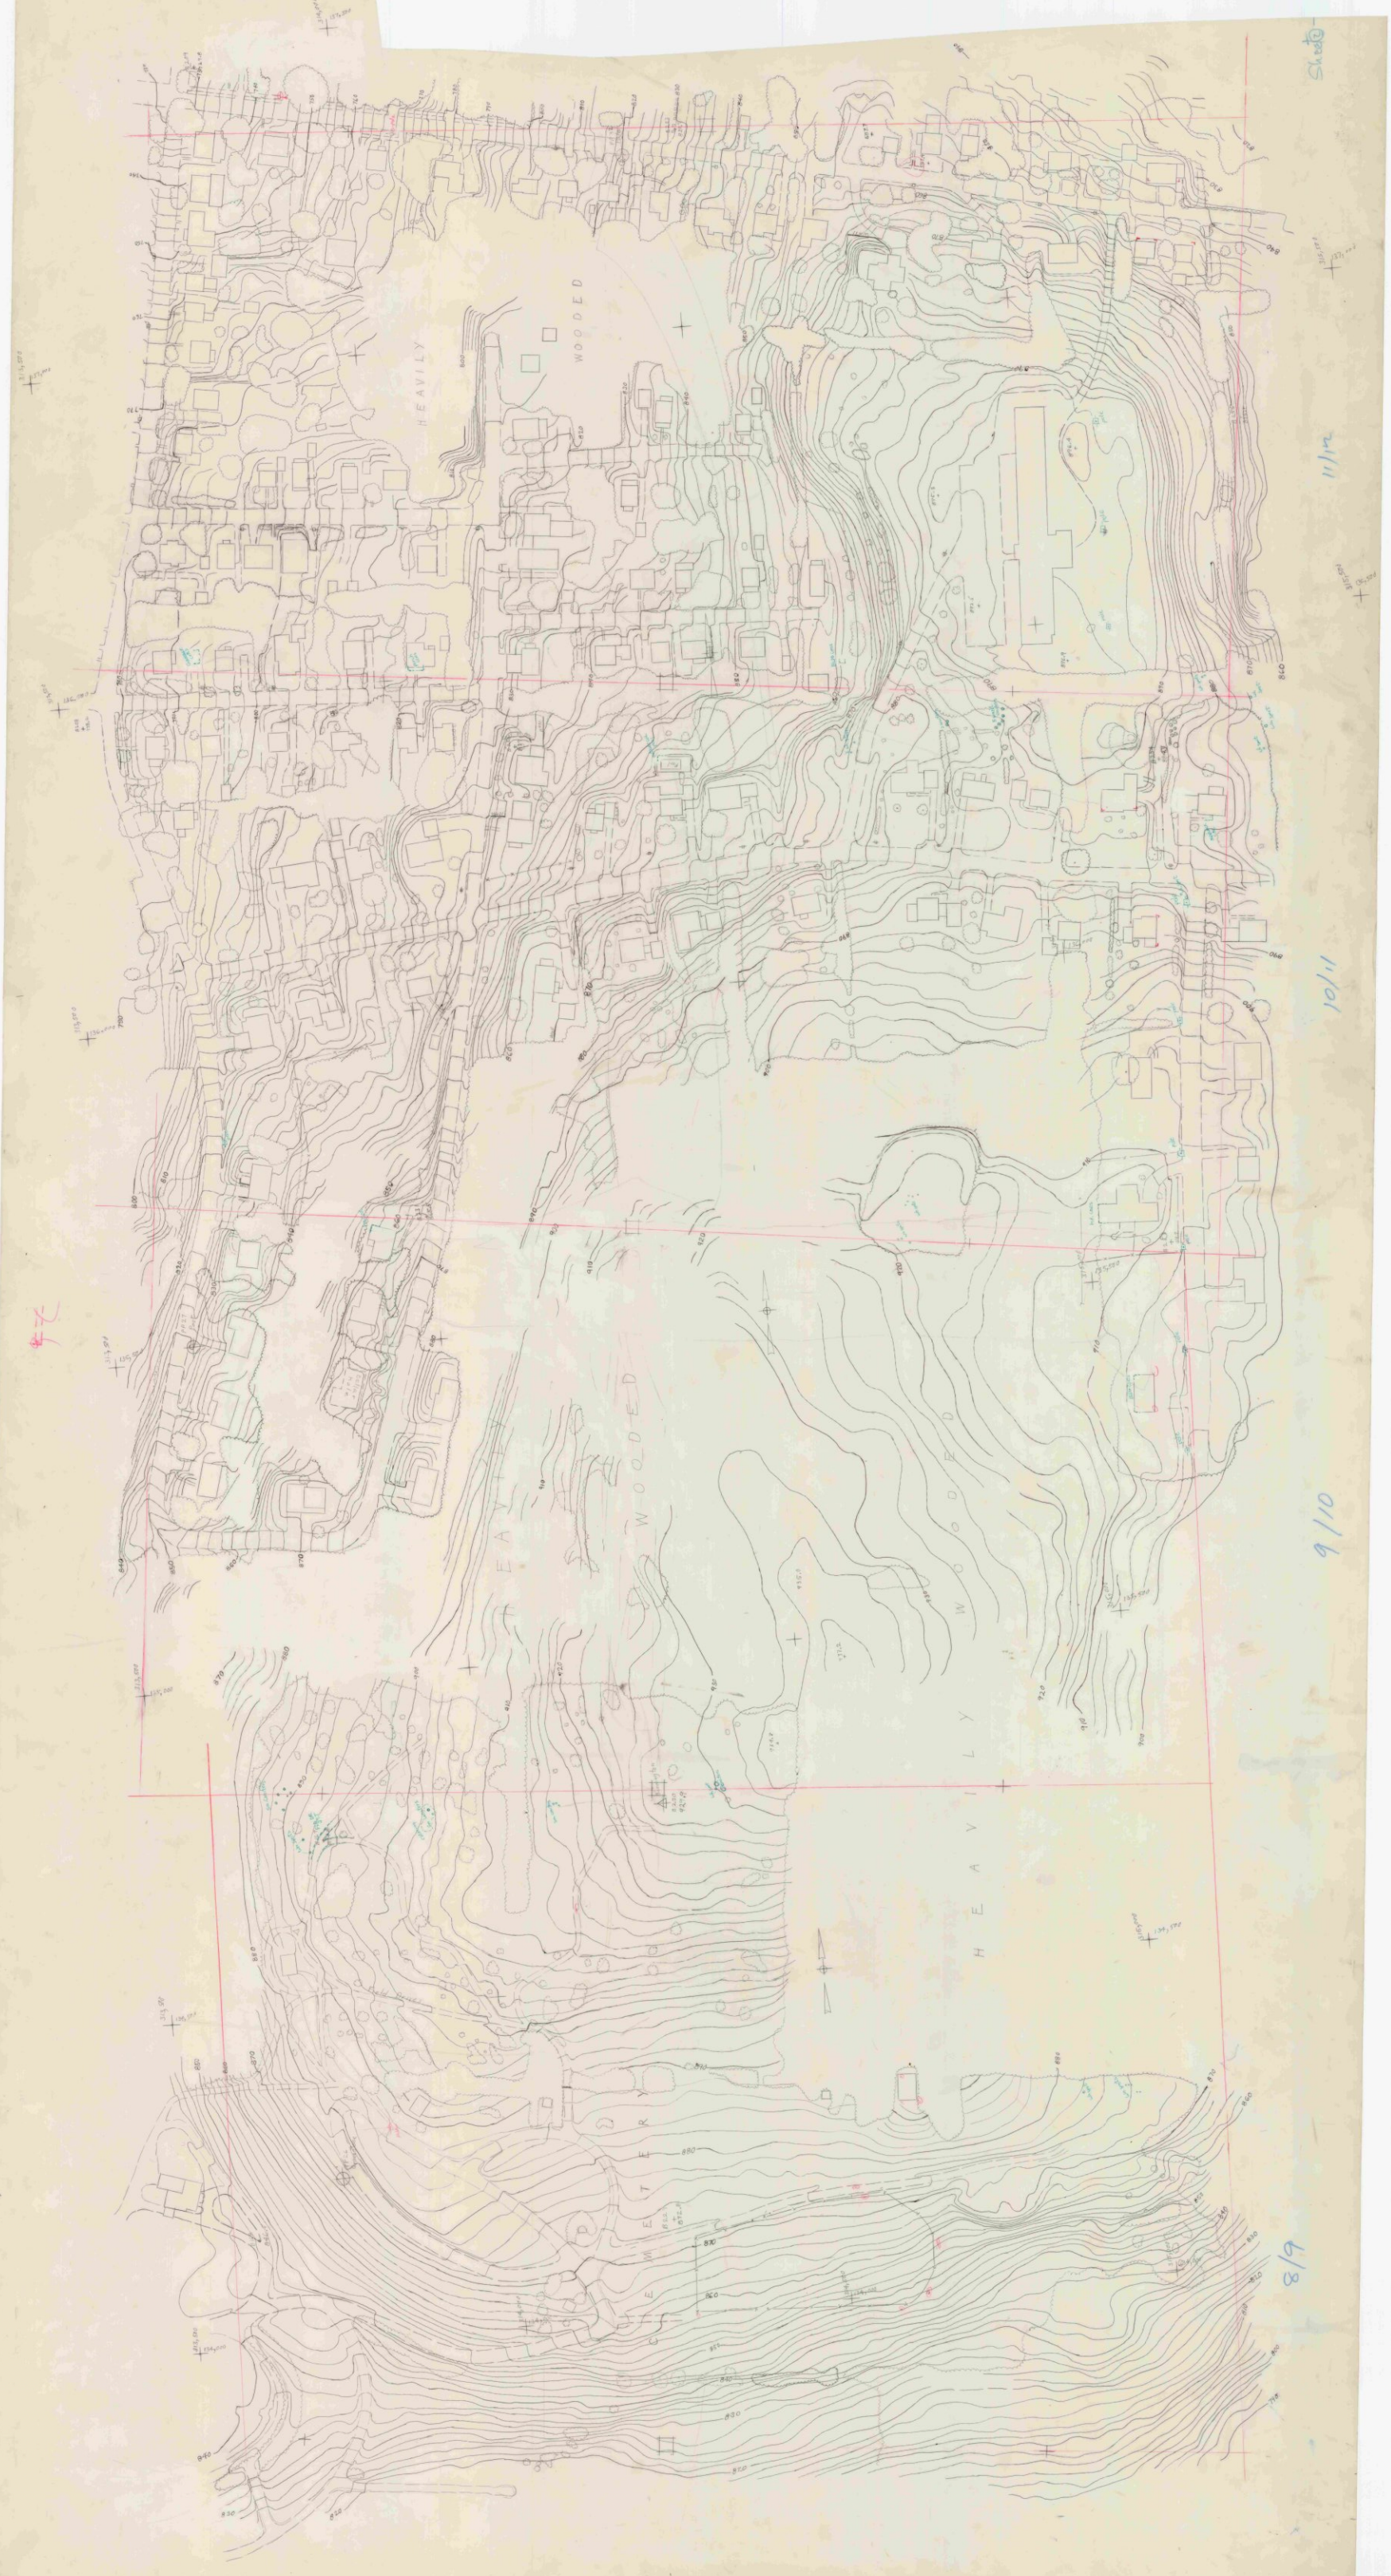

BENNINGTON Mtn stripe sheet 1 scale 1"=20'.

1114 1-1 1"=50'

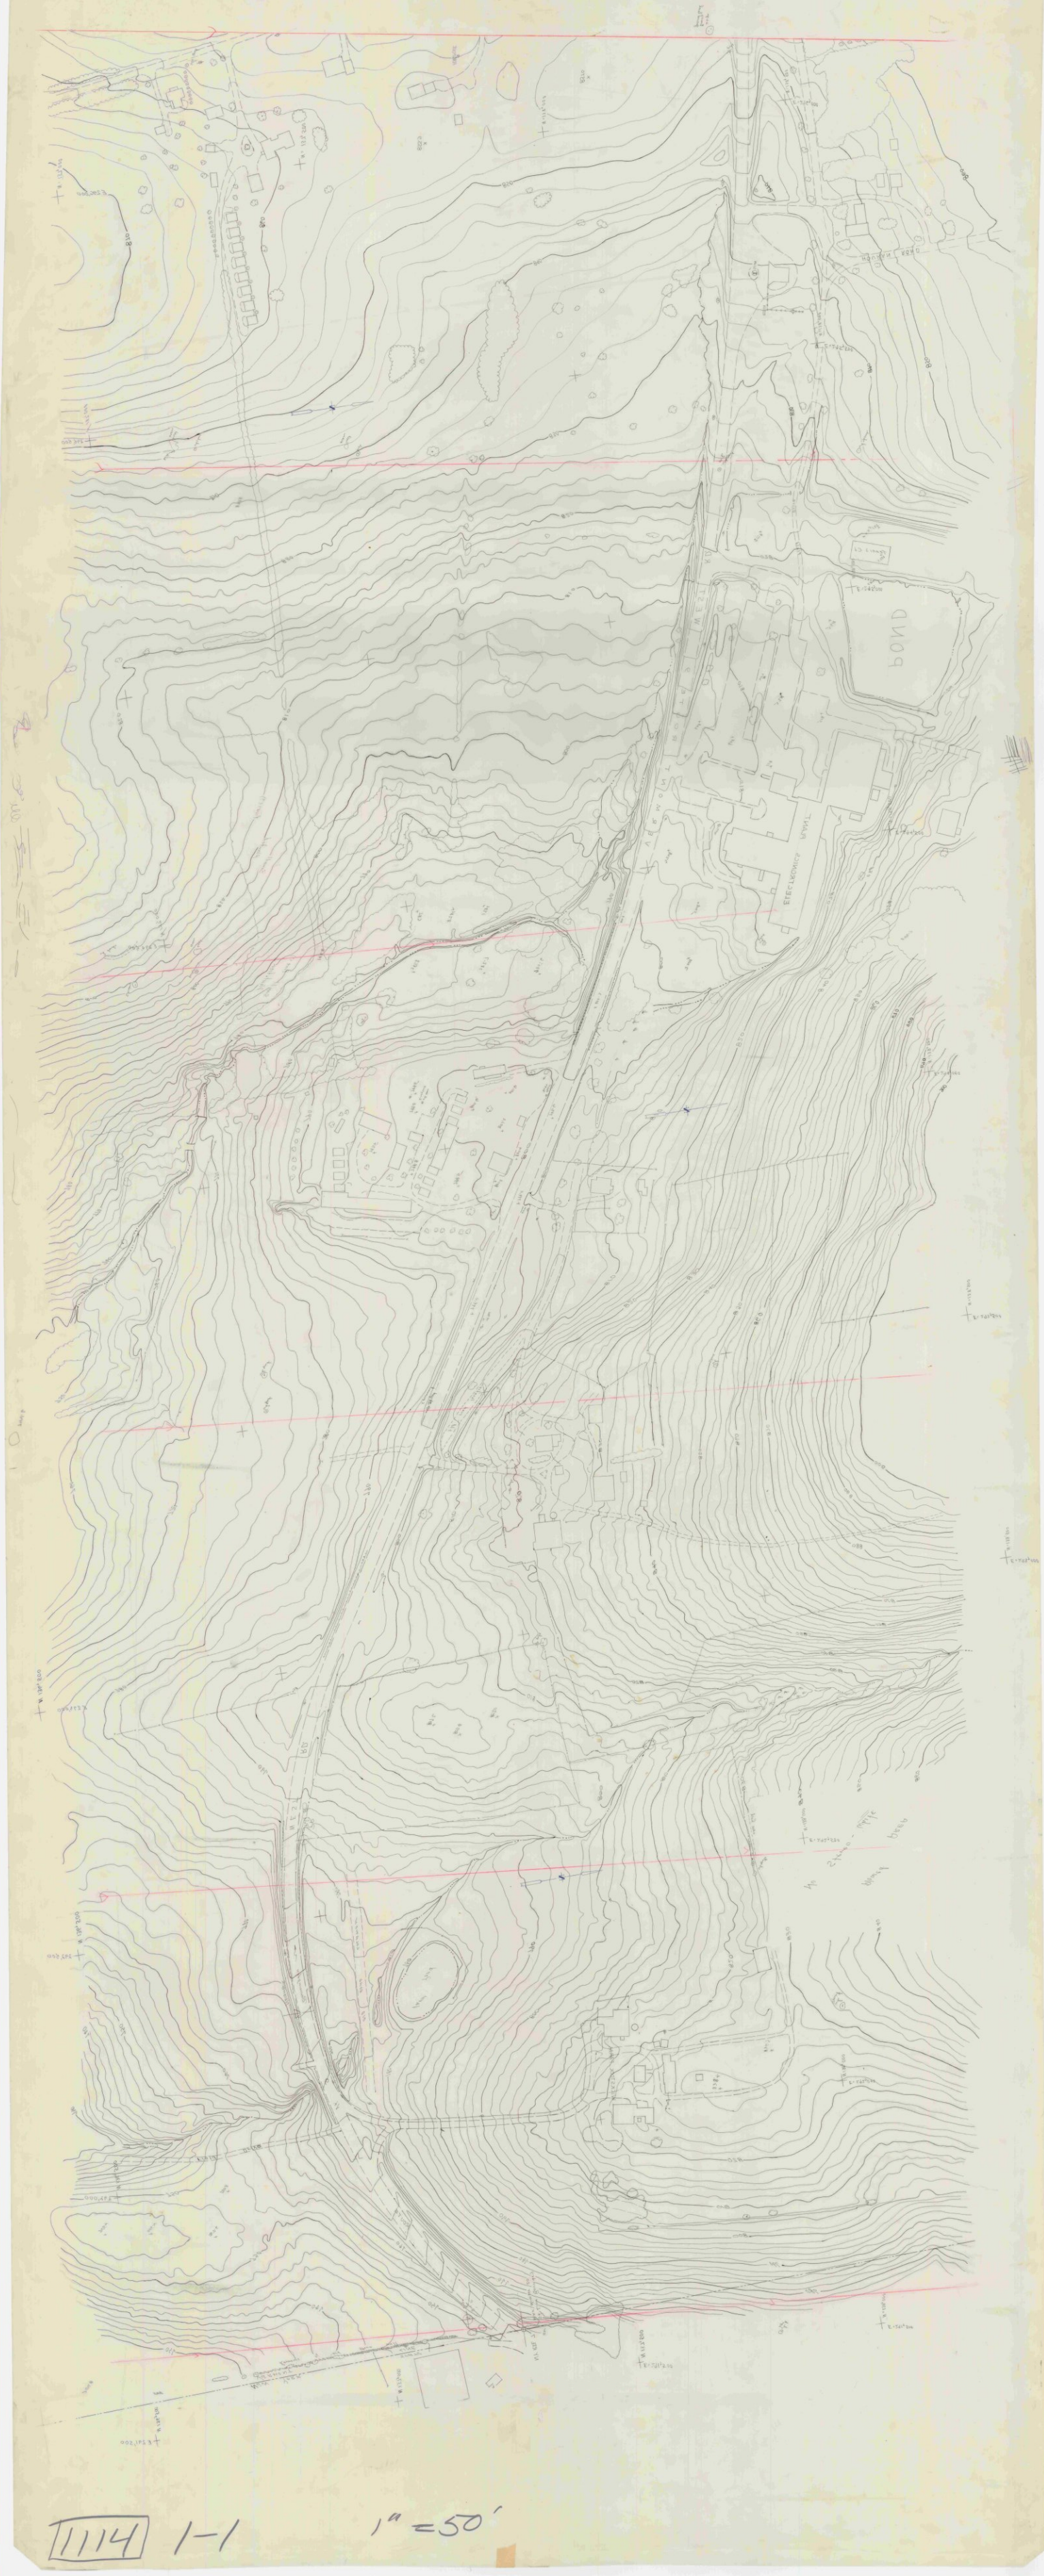

1114 1-1 1"=50'

Bennington IIIA 1"=20'. Strip 2 Sheet 1

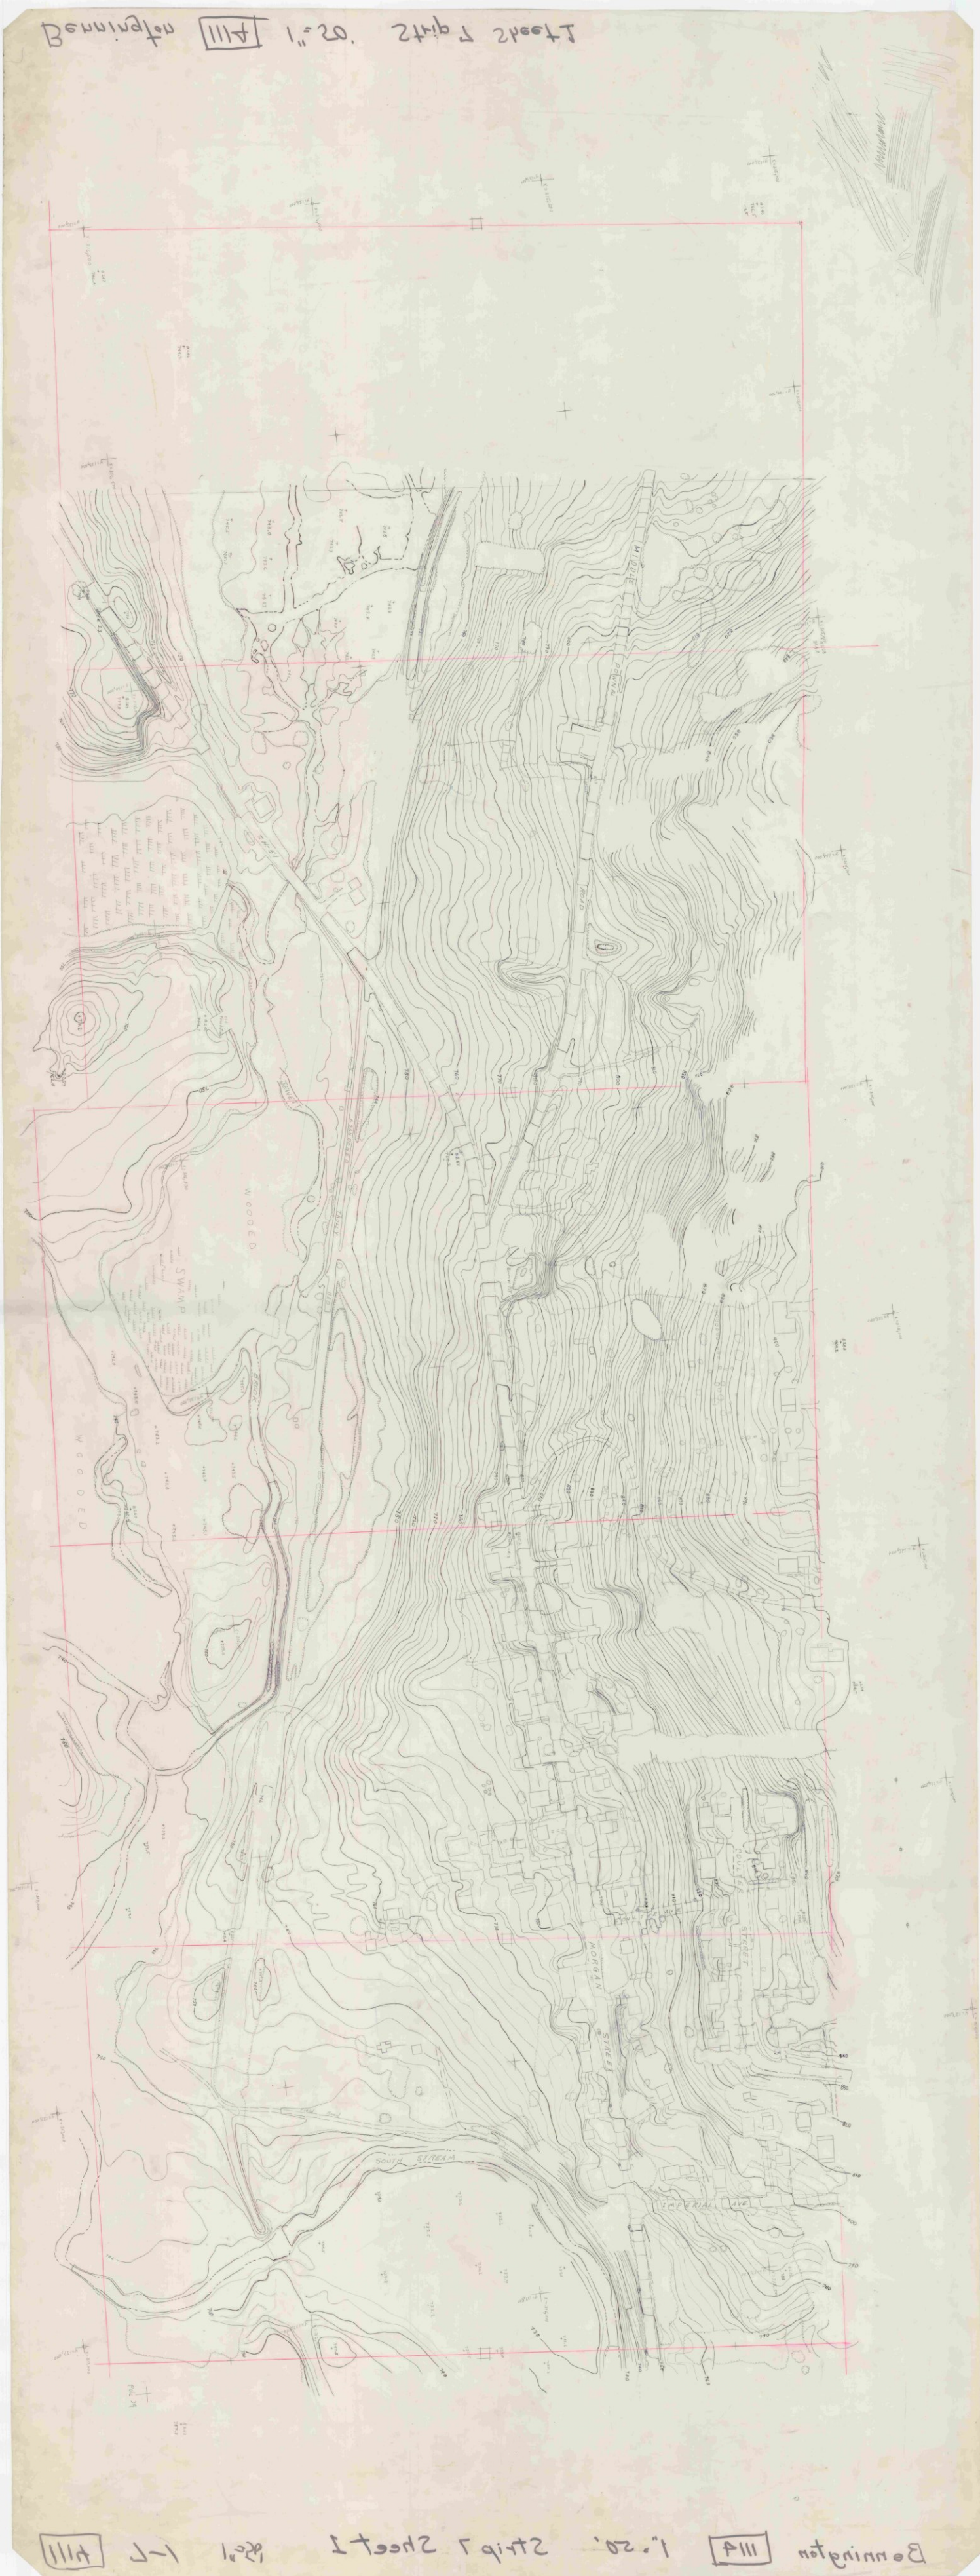

Bennington IIIA 1"=20'. Strip 2 Sheet 1

1114 2-1 1"=50'

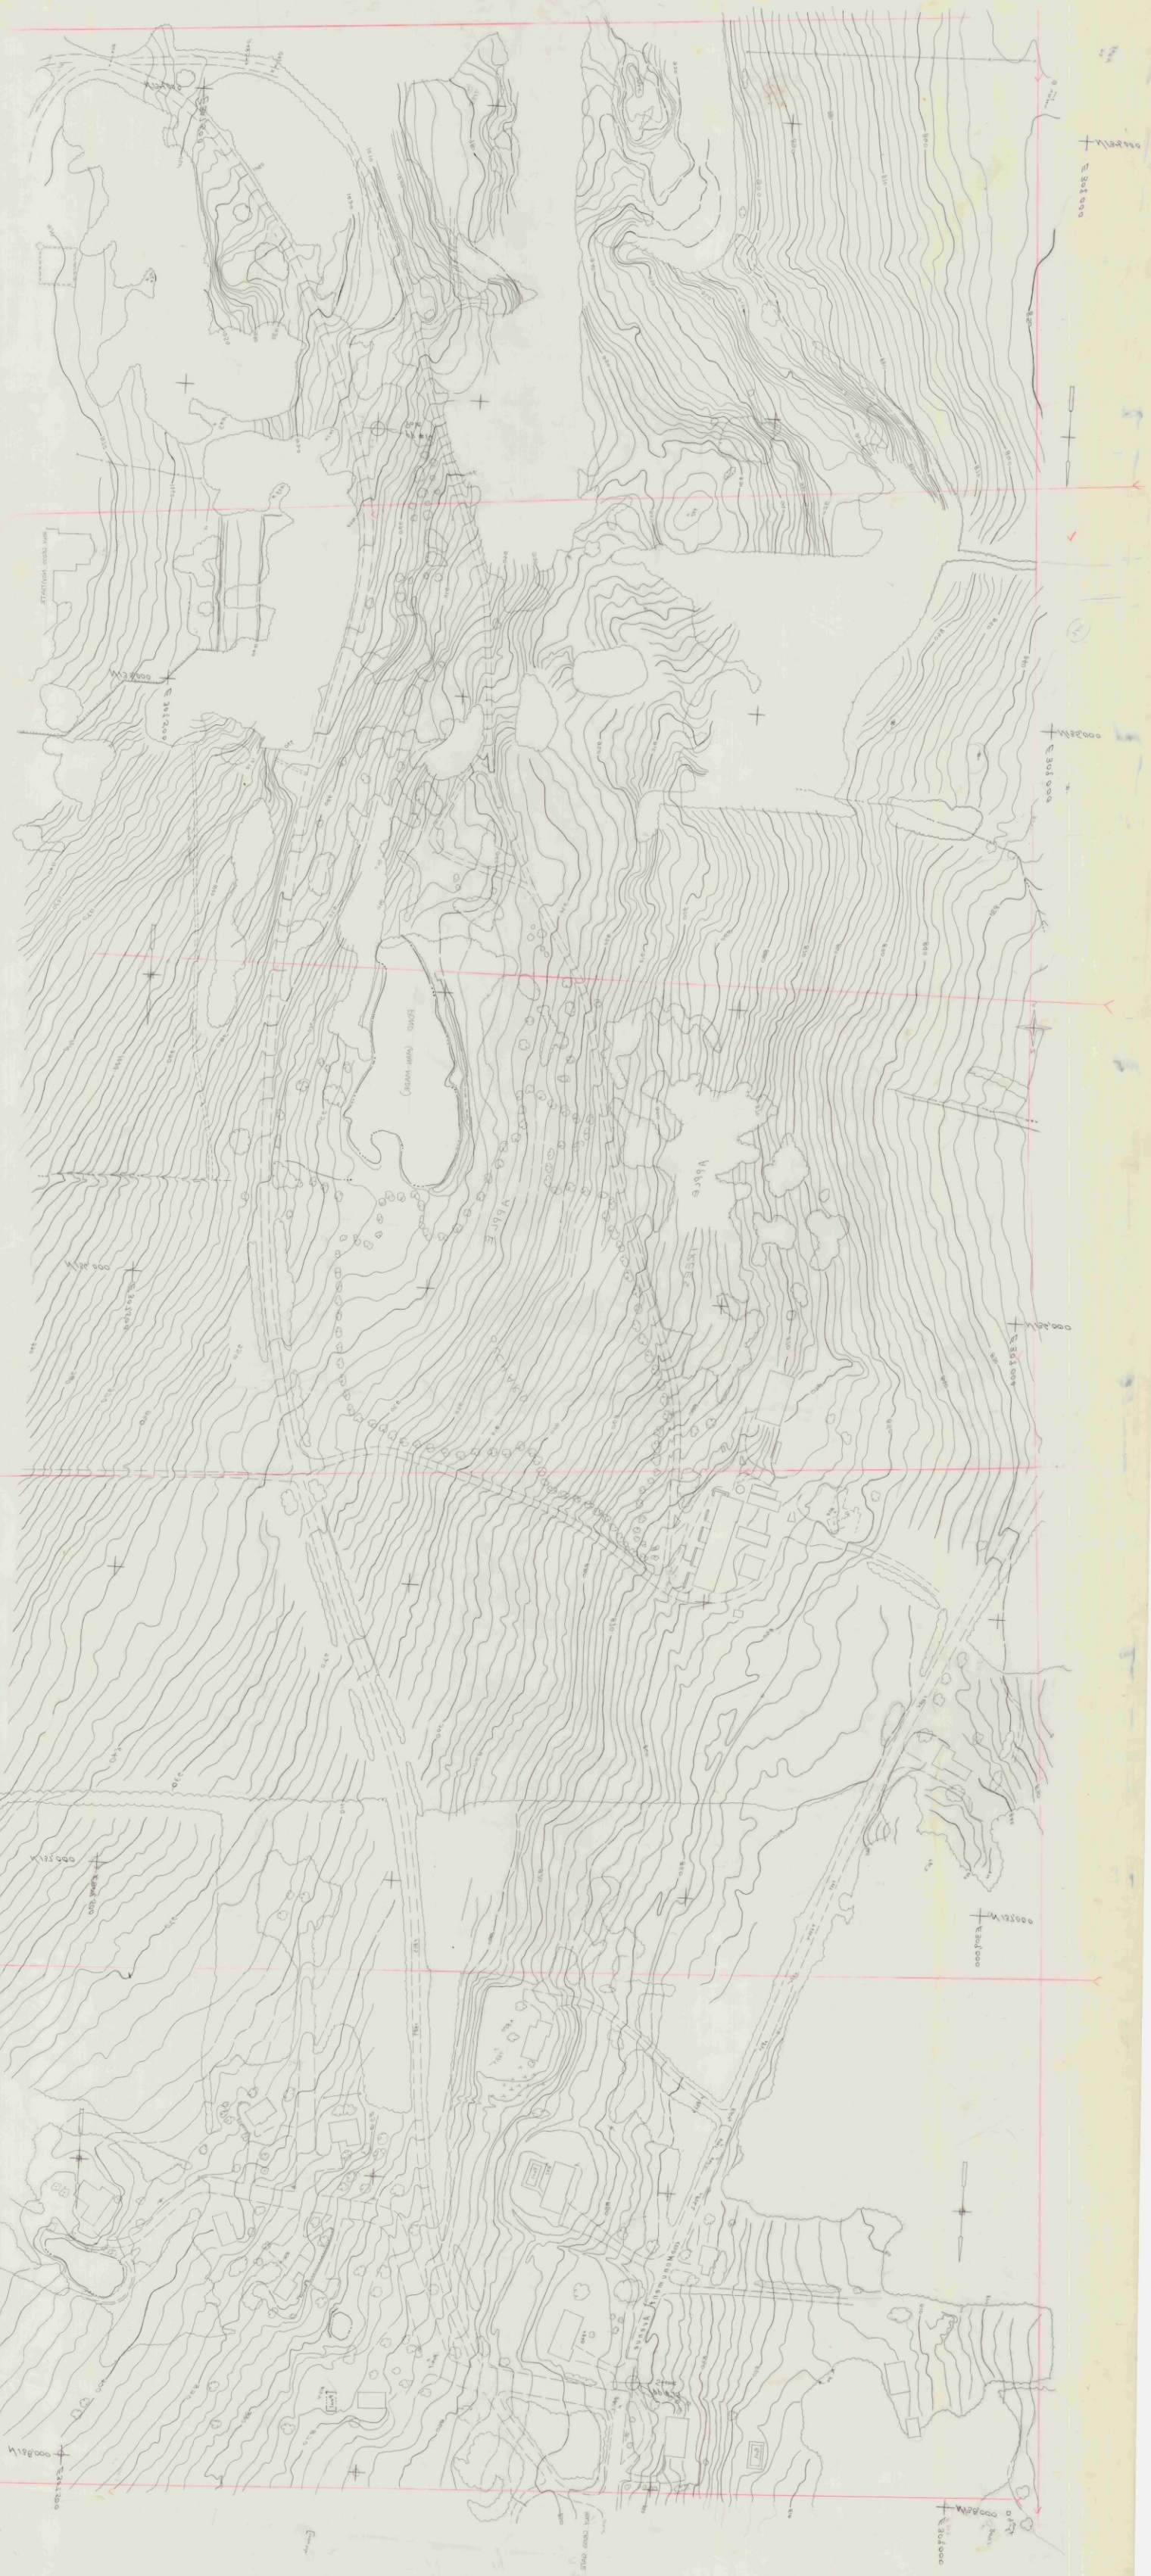

1114 2-1 1"=50'

1114 - 1-2

1"=50'

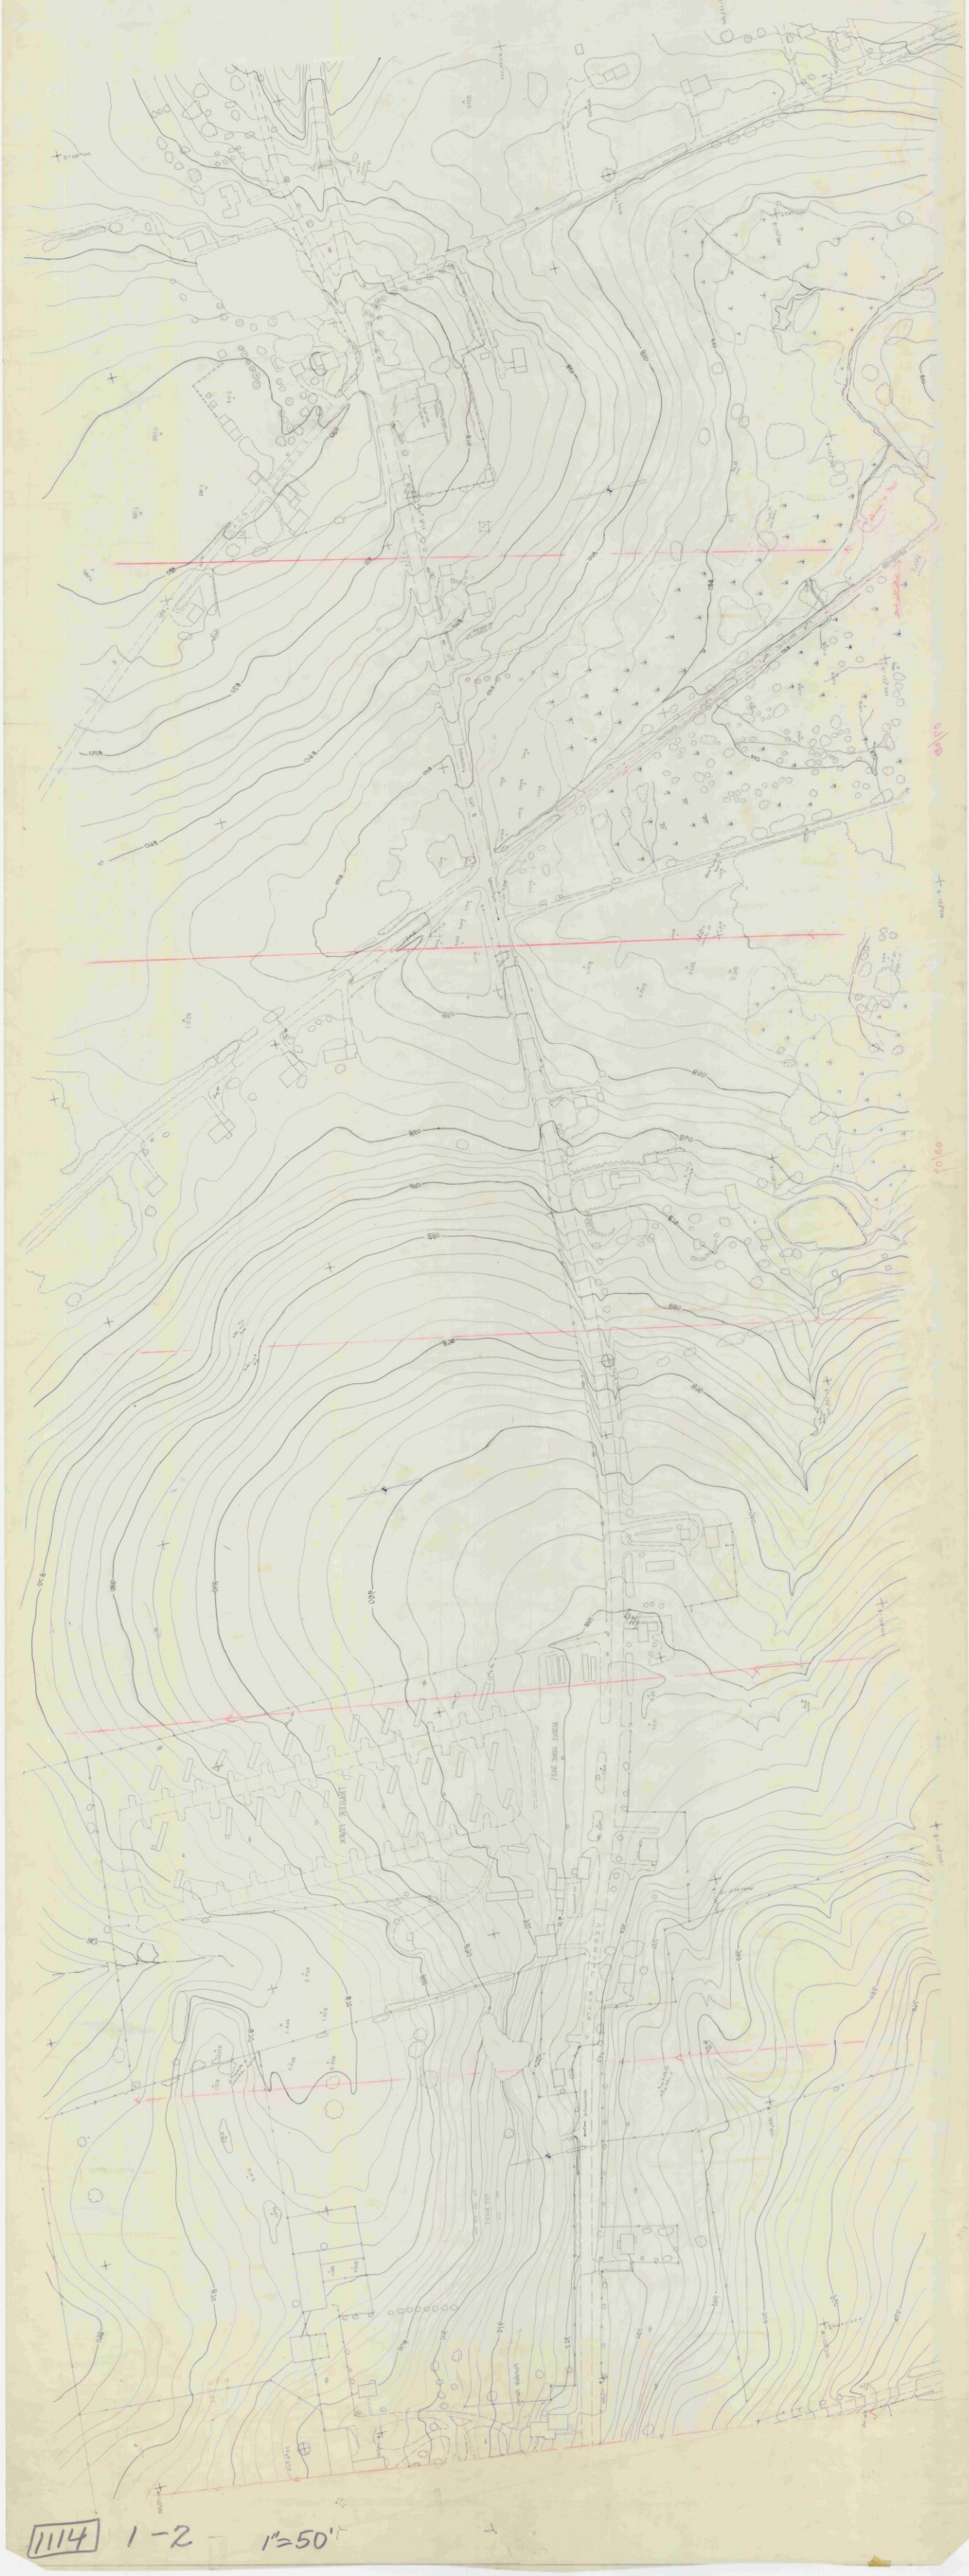

1114 1-2 1"=50'

111N 3-1 1"=20'

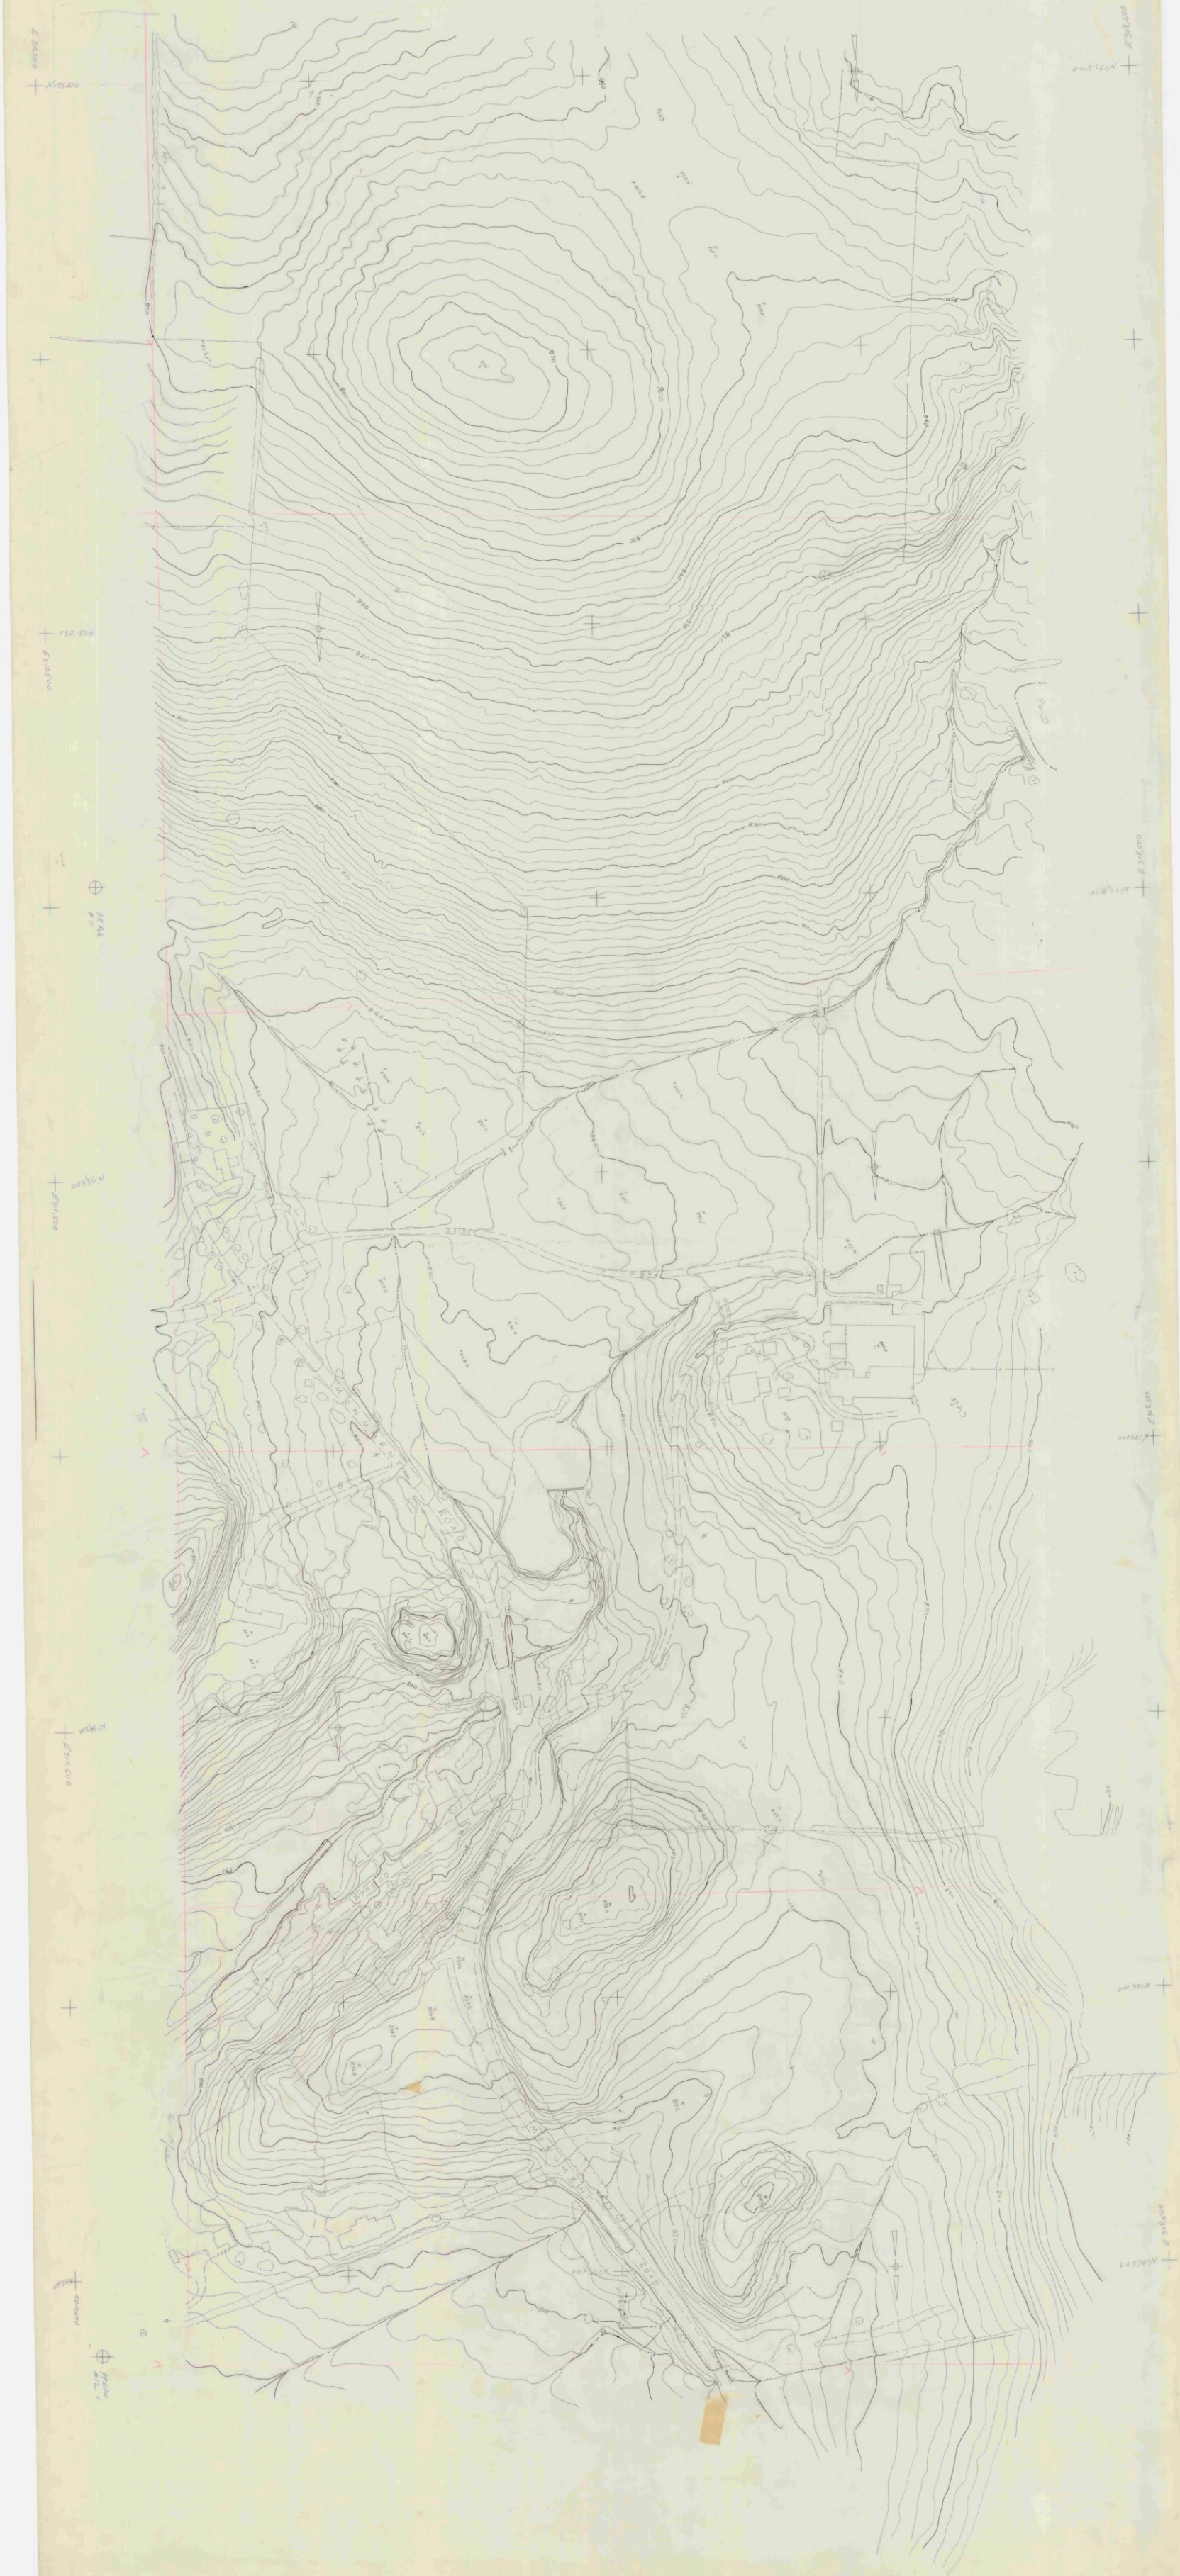

111N 3-1 1"=20'

N 402 000
E 356 000
N 398 000
E 356 000
CEMETERY
Abandoned RR Bed
500
525
550

١١١٨ ٨١

٢١١١ ٢-١

111A 8-5 1"=20' Bennington

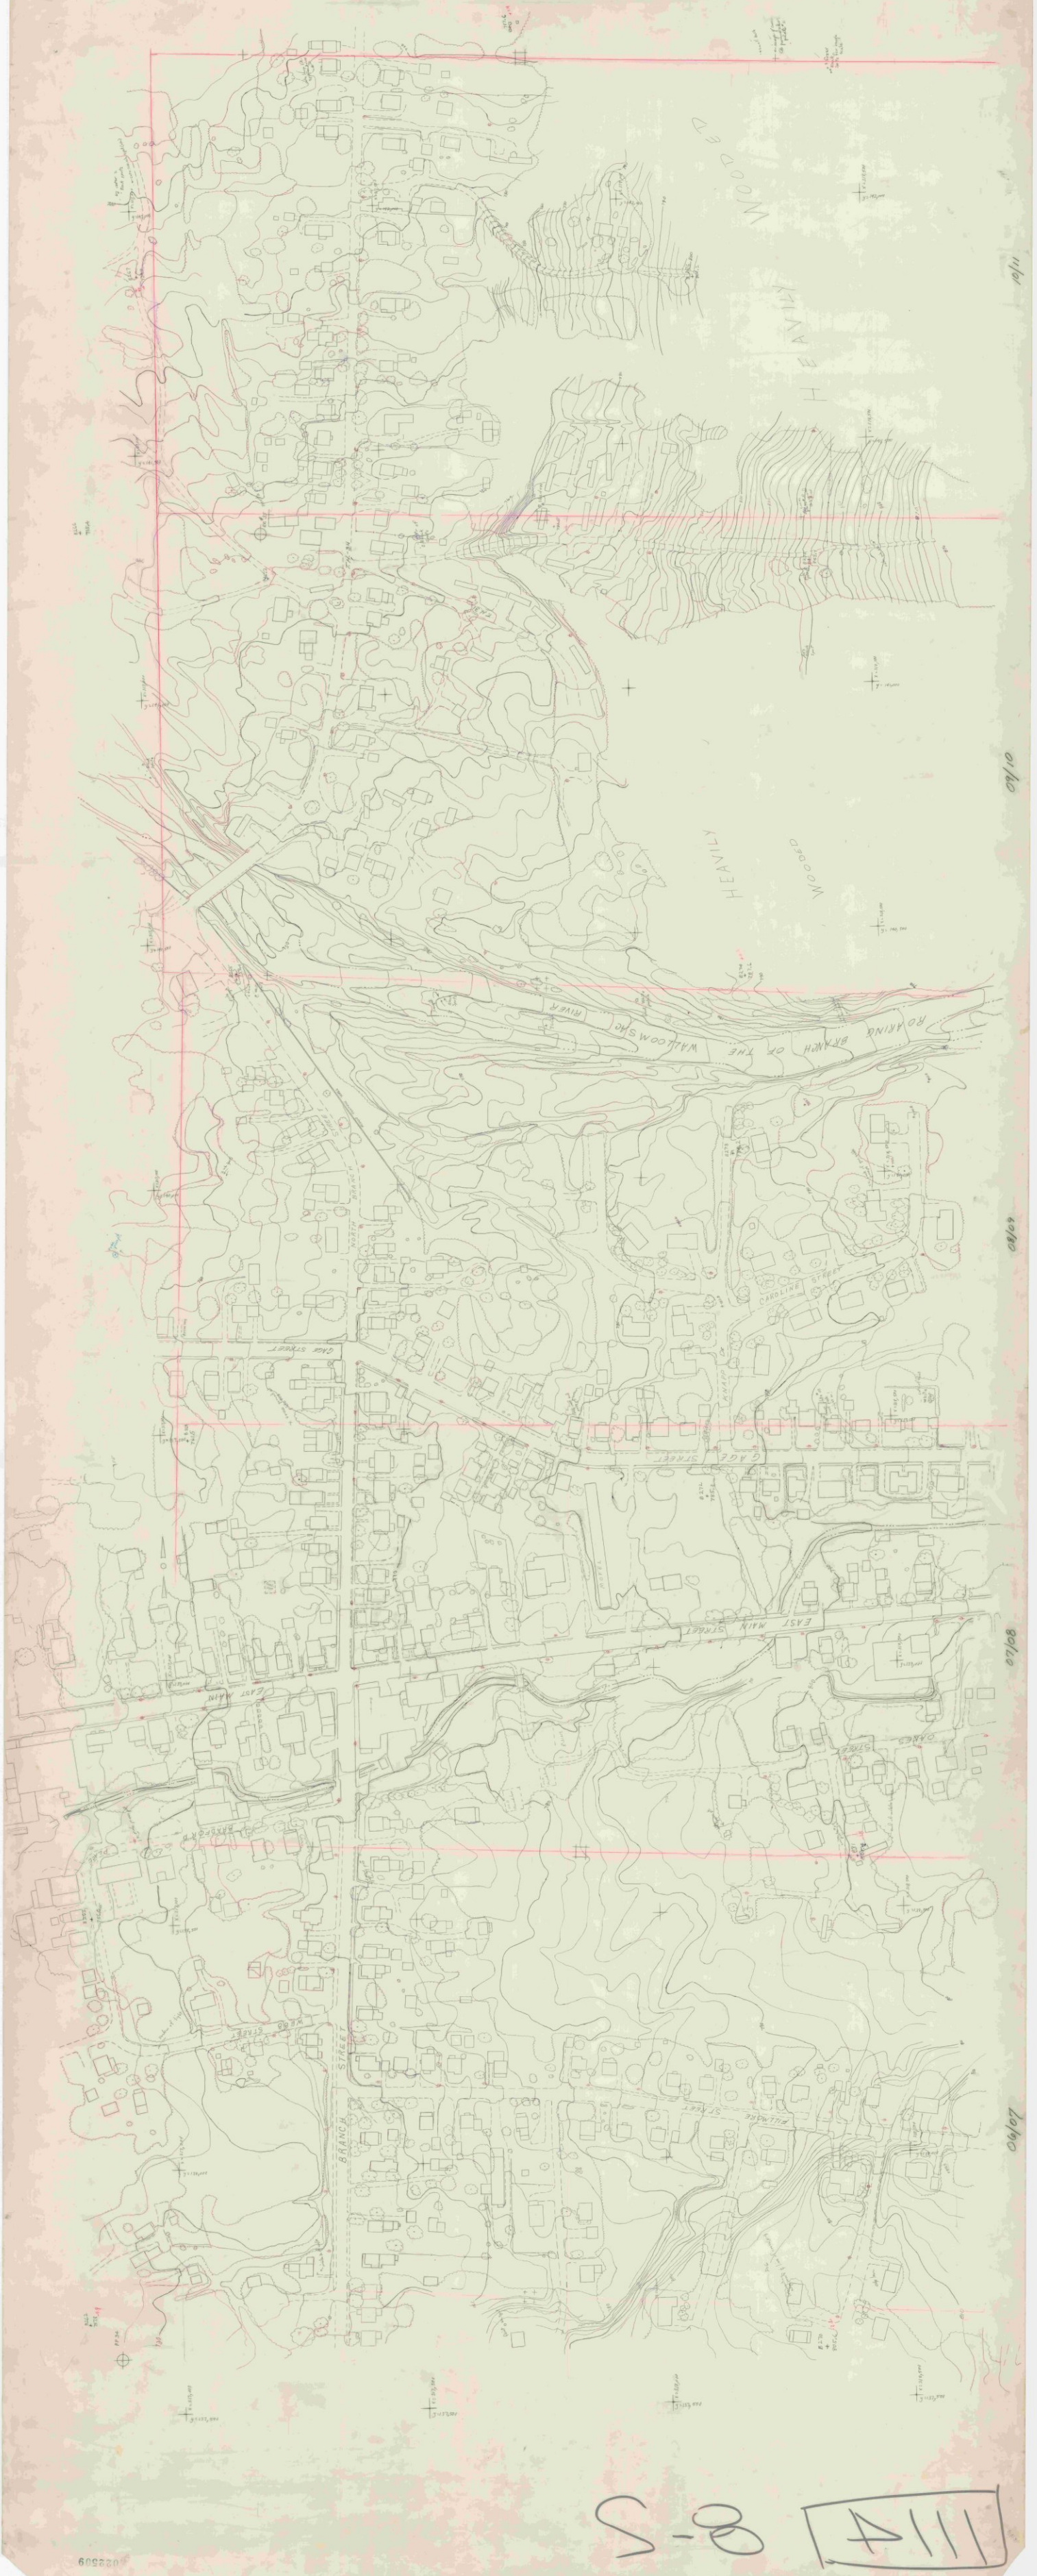

111A 8-5

S-P [A111]

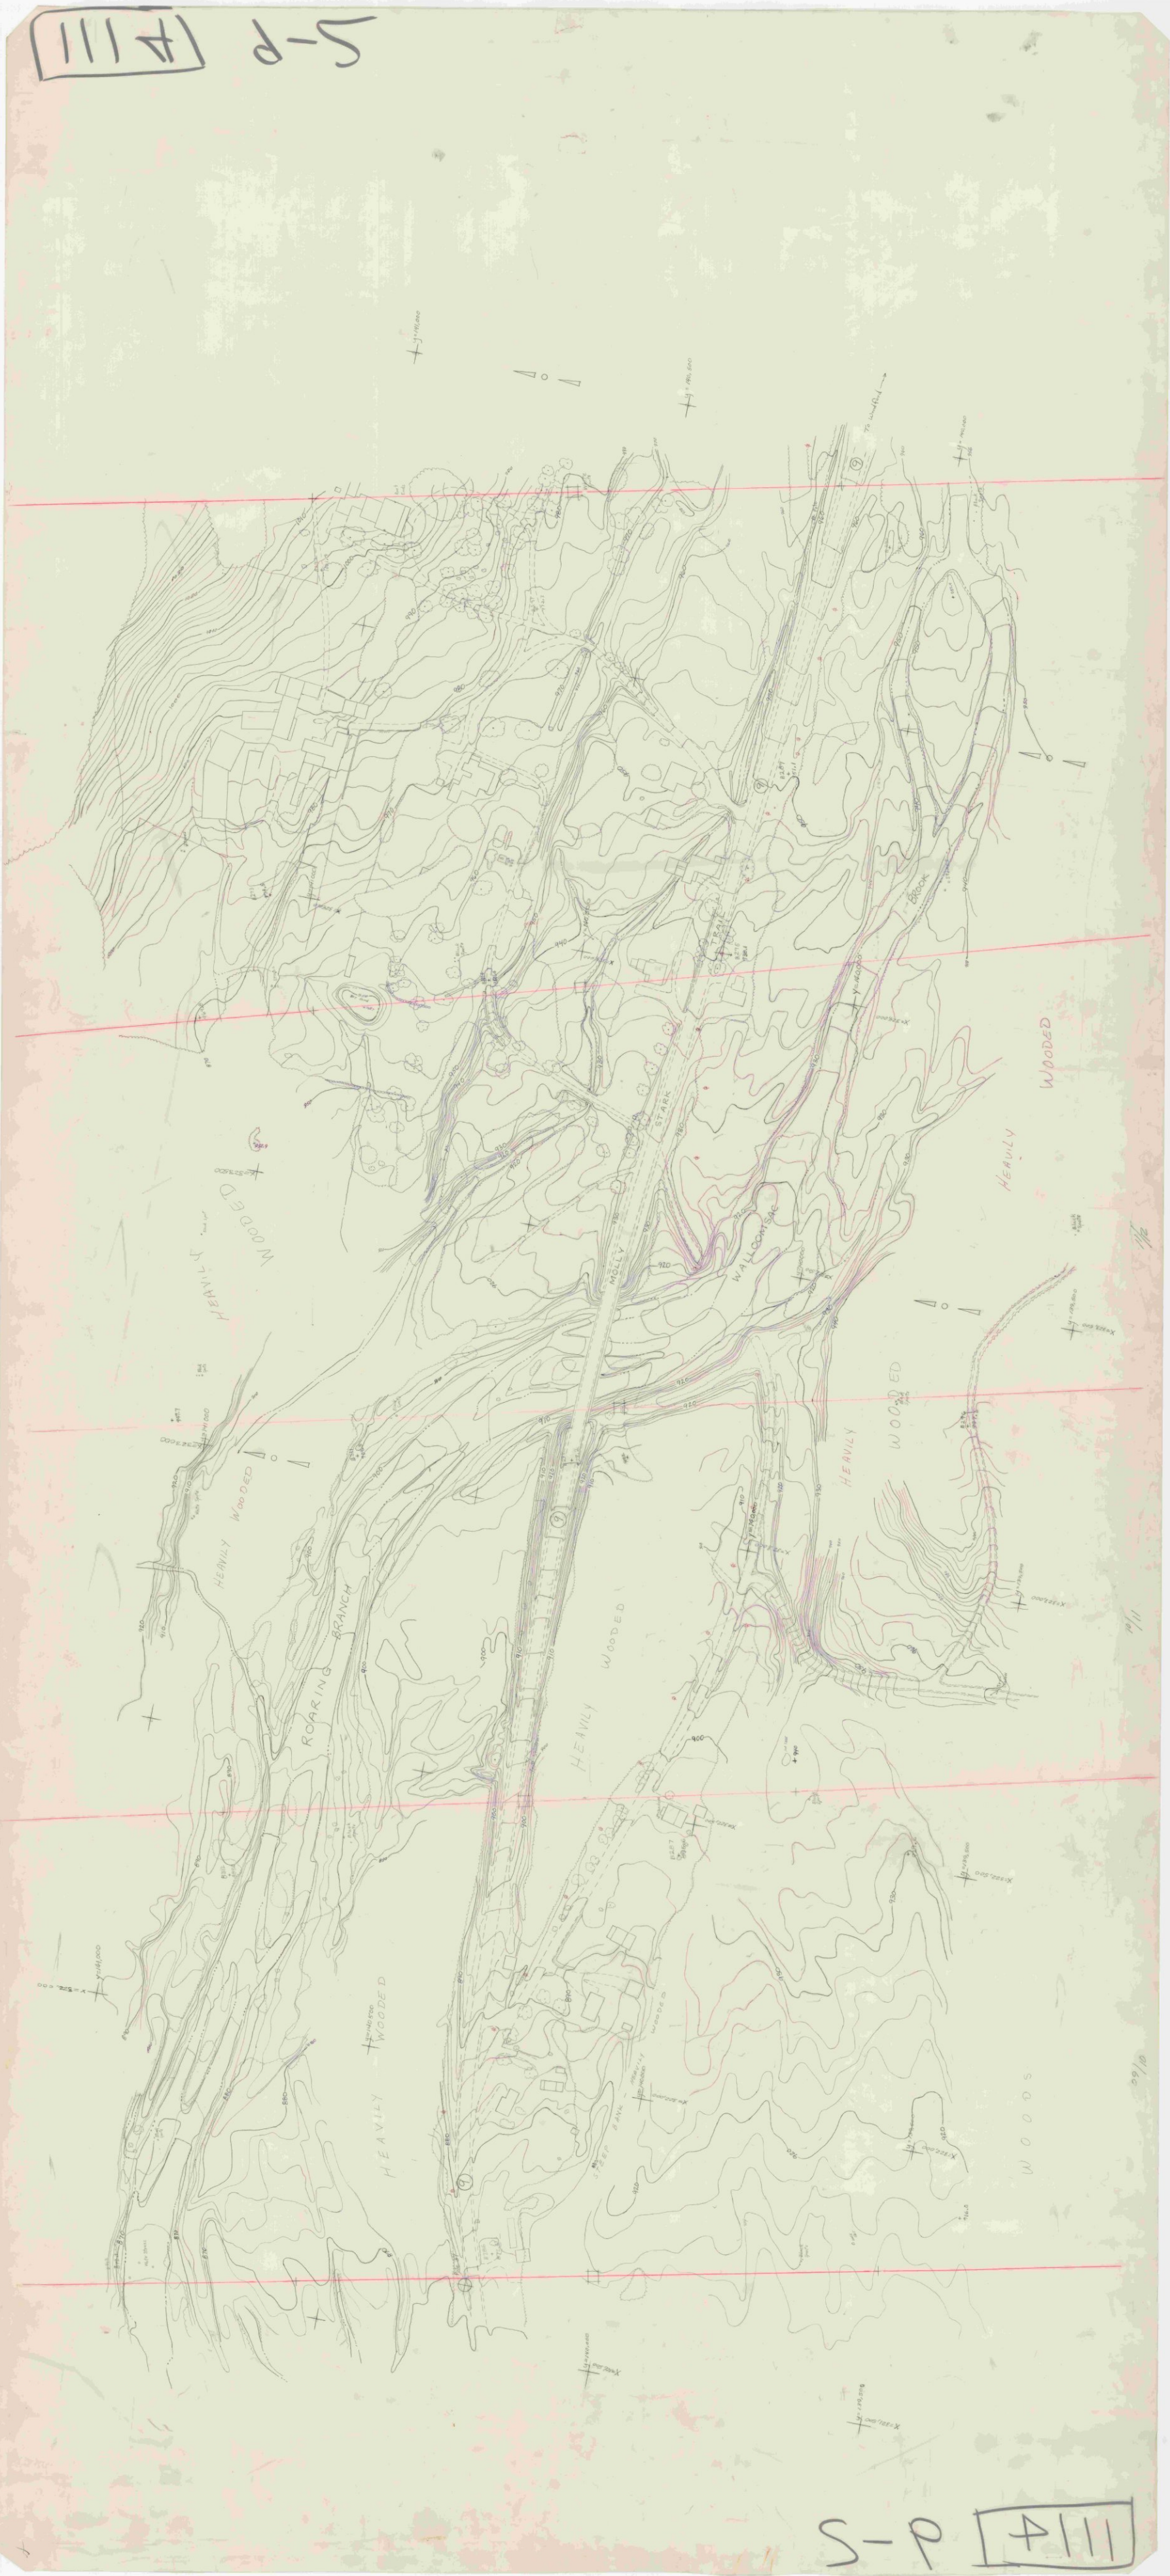

S-P [A111]

#111 10-5

#111 10-5

098330

111 2-5 1" = 20' Bonnington

111 2-5

HILL 9-5

HILL 9-5

HARMON
ROAD
TREE
NURSERY
BENNINGTON
ROAD
SHOPPING
CENTER
PARKING
HENRY
DRIVE
HAYWOOD
DRIVE
WILMOTH

1114 8-1

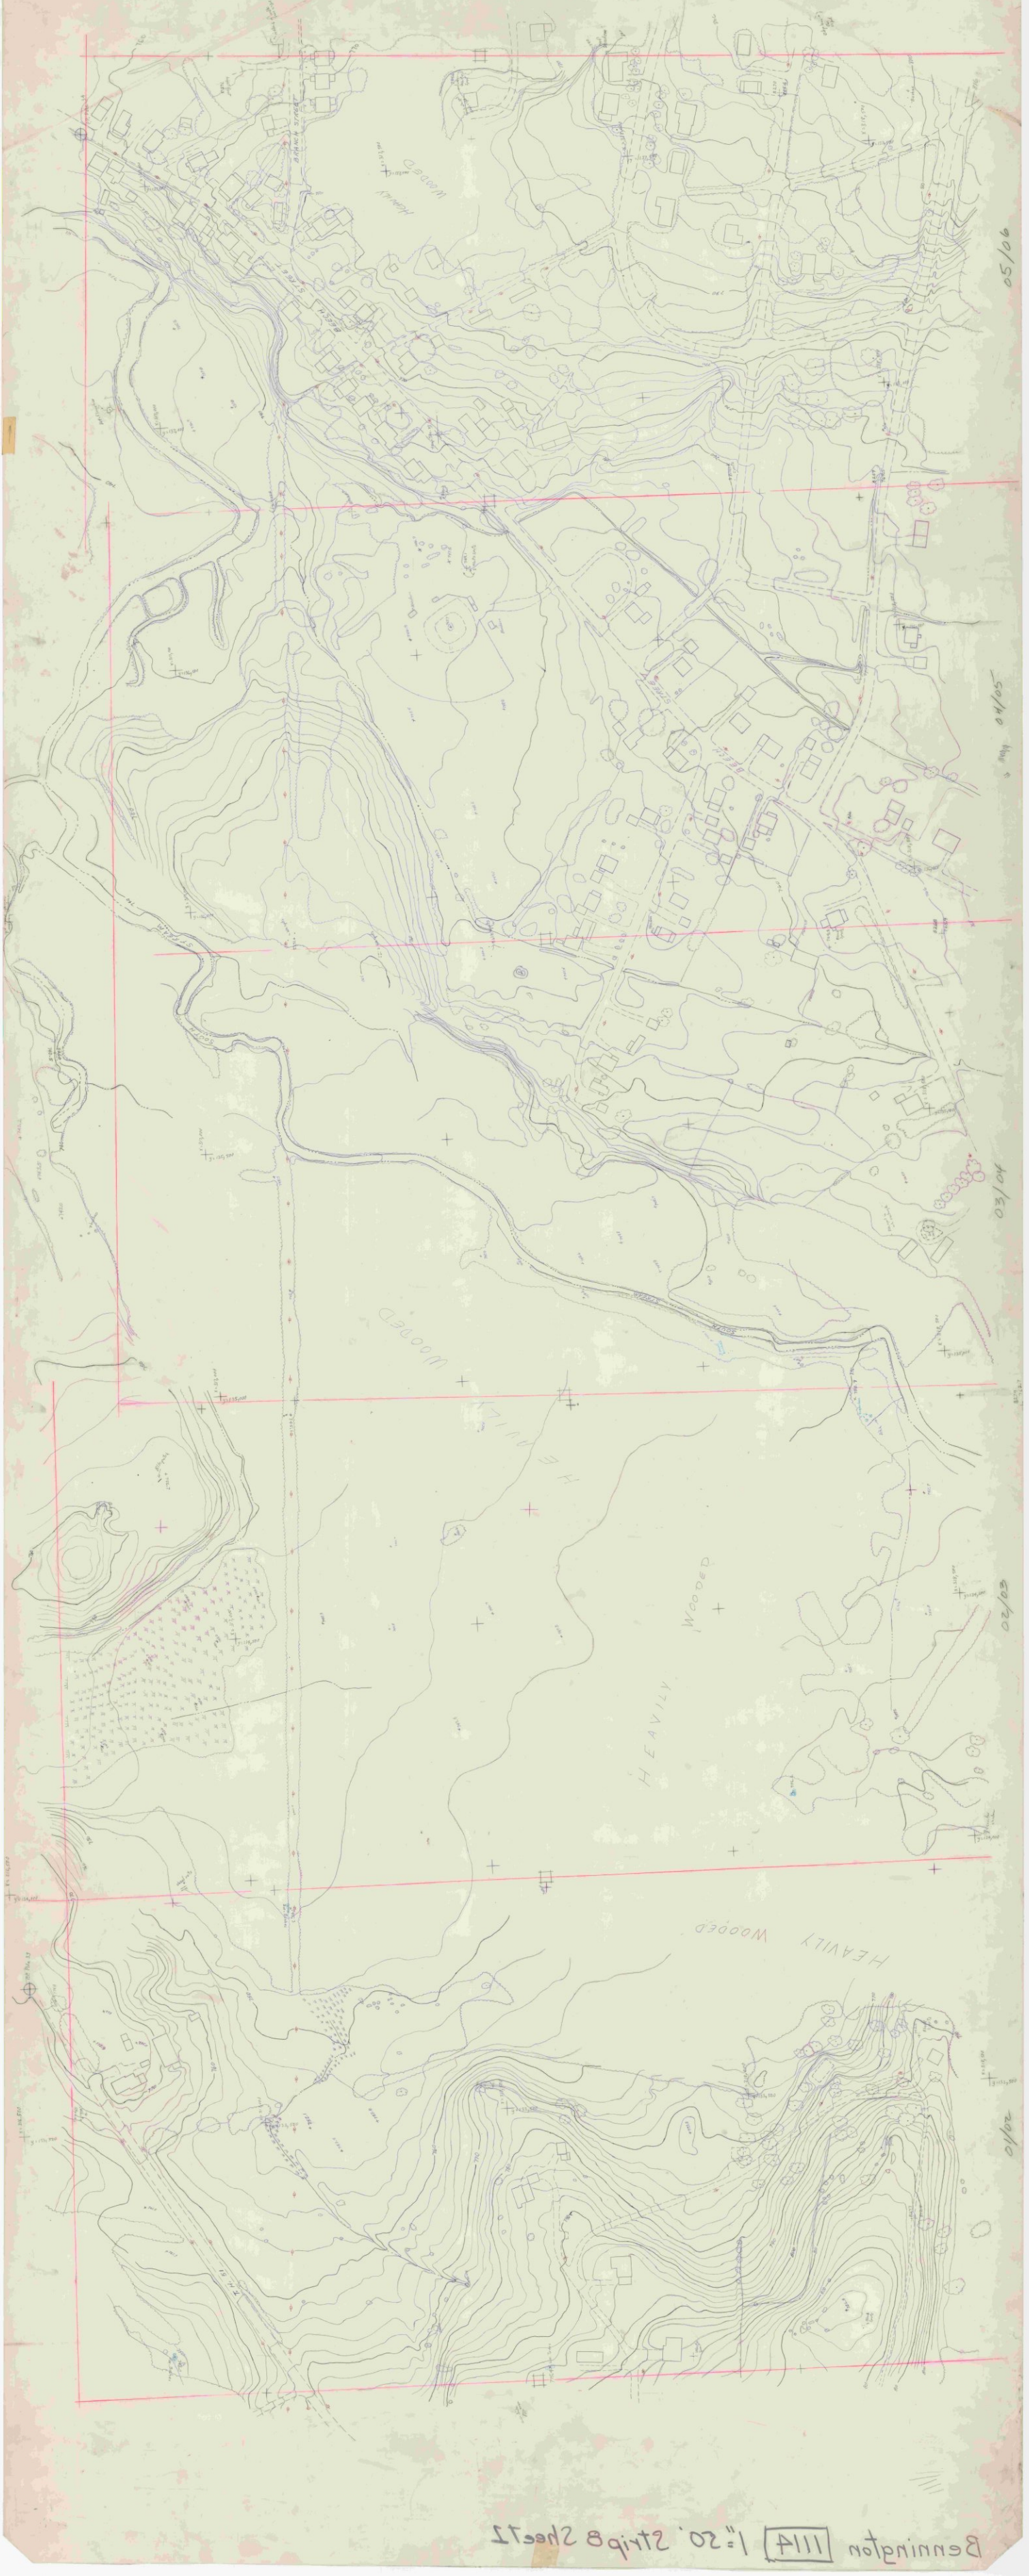

Bennington 1114 1"=50' Strip B Sheet 2

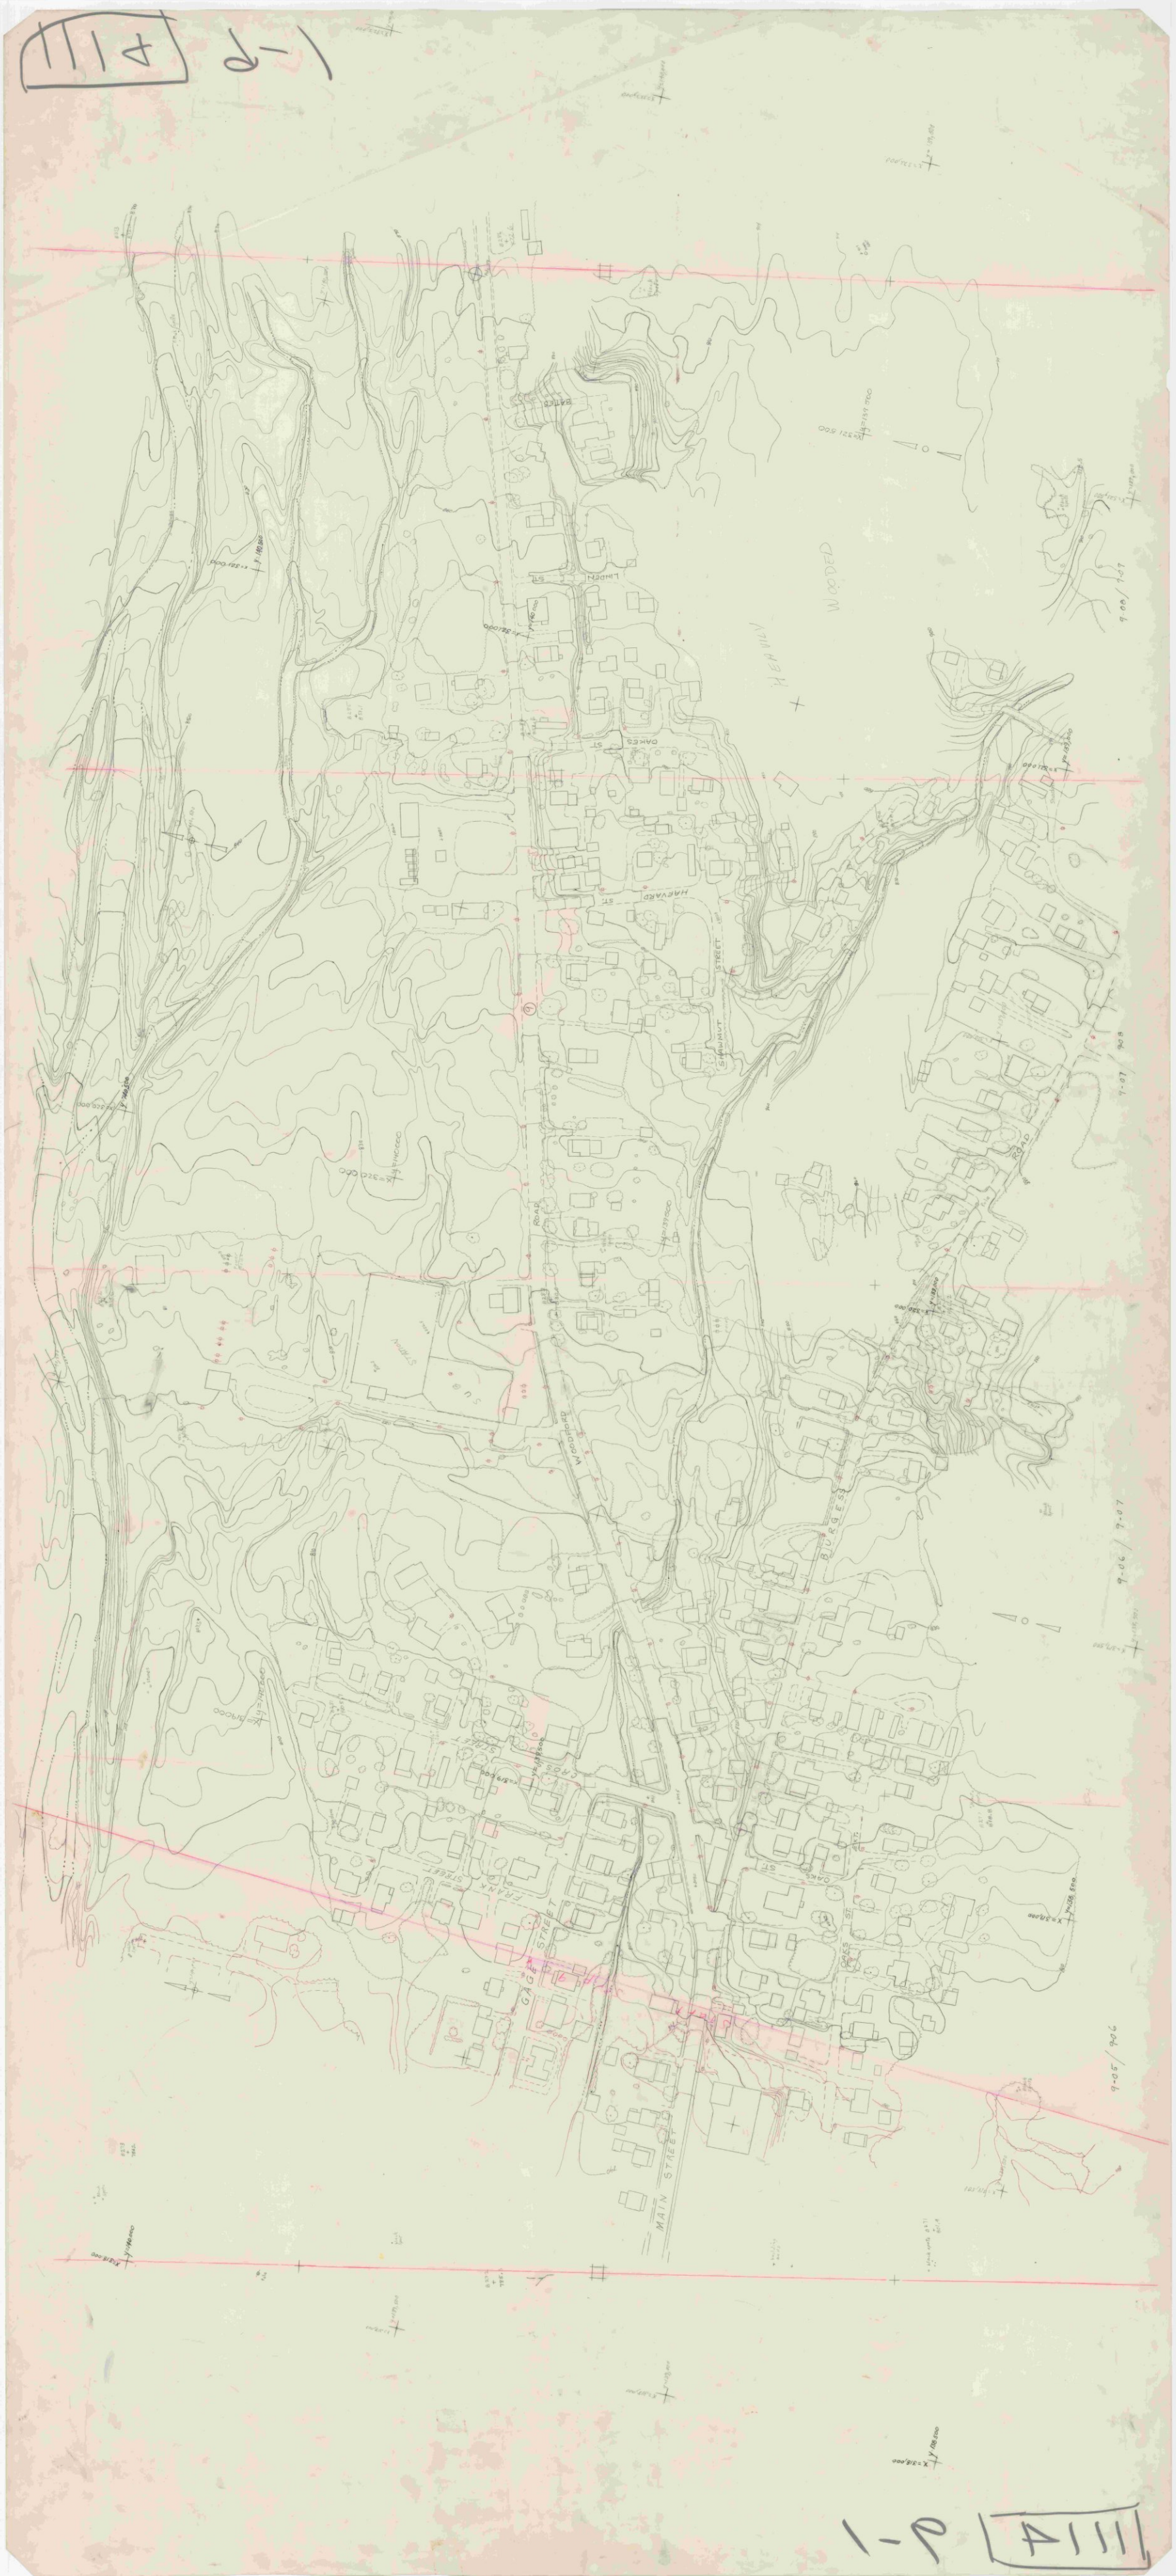
LINDEN ST
OAKES ST
HARVARD ST
STRAWNUT STREET
WOODED HEAVILY
ROAD
WOODPARD
BURGESS
9-07
9-06
9-05
GAG STREET
MAIN STREET
FRANK STREET
CROSS STREET
OAKES ST

1111 11-1 1"=20'

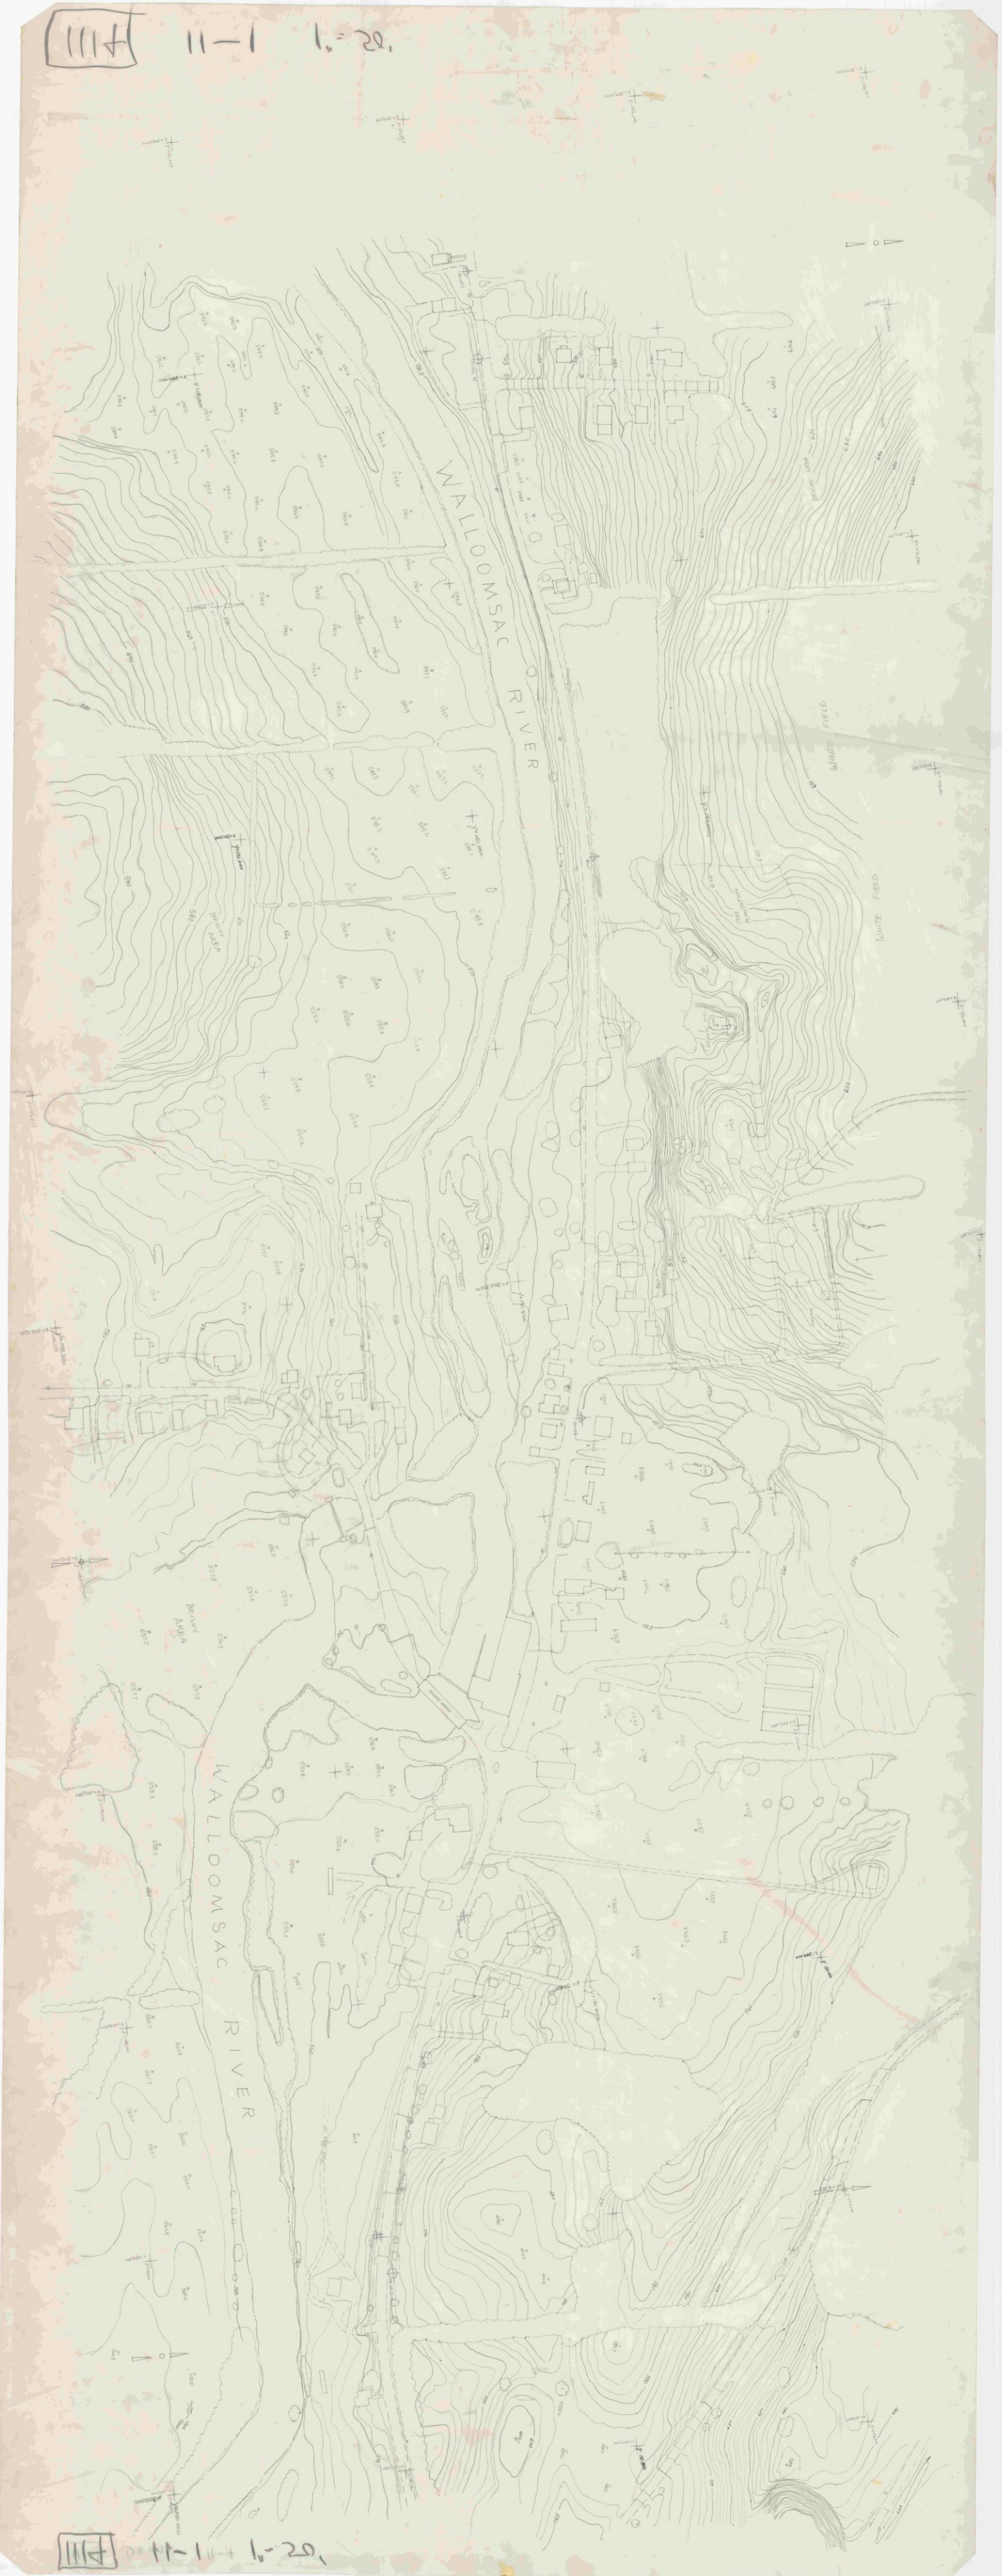

1111 11-1 1"=20'

111H 3-3 1"=20'

111H 3-3 Bennington 1"=50'

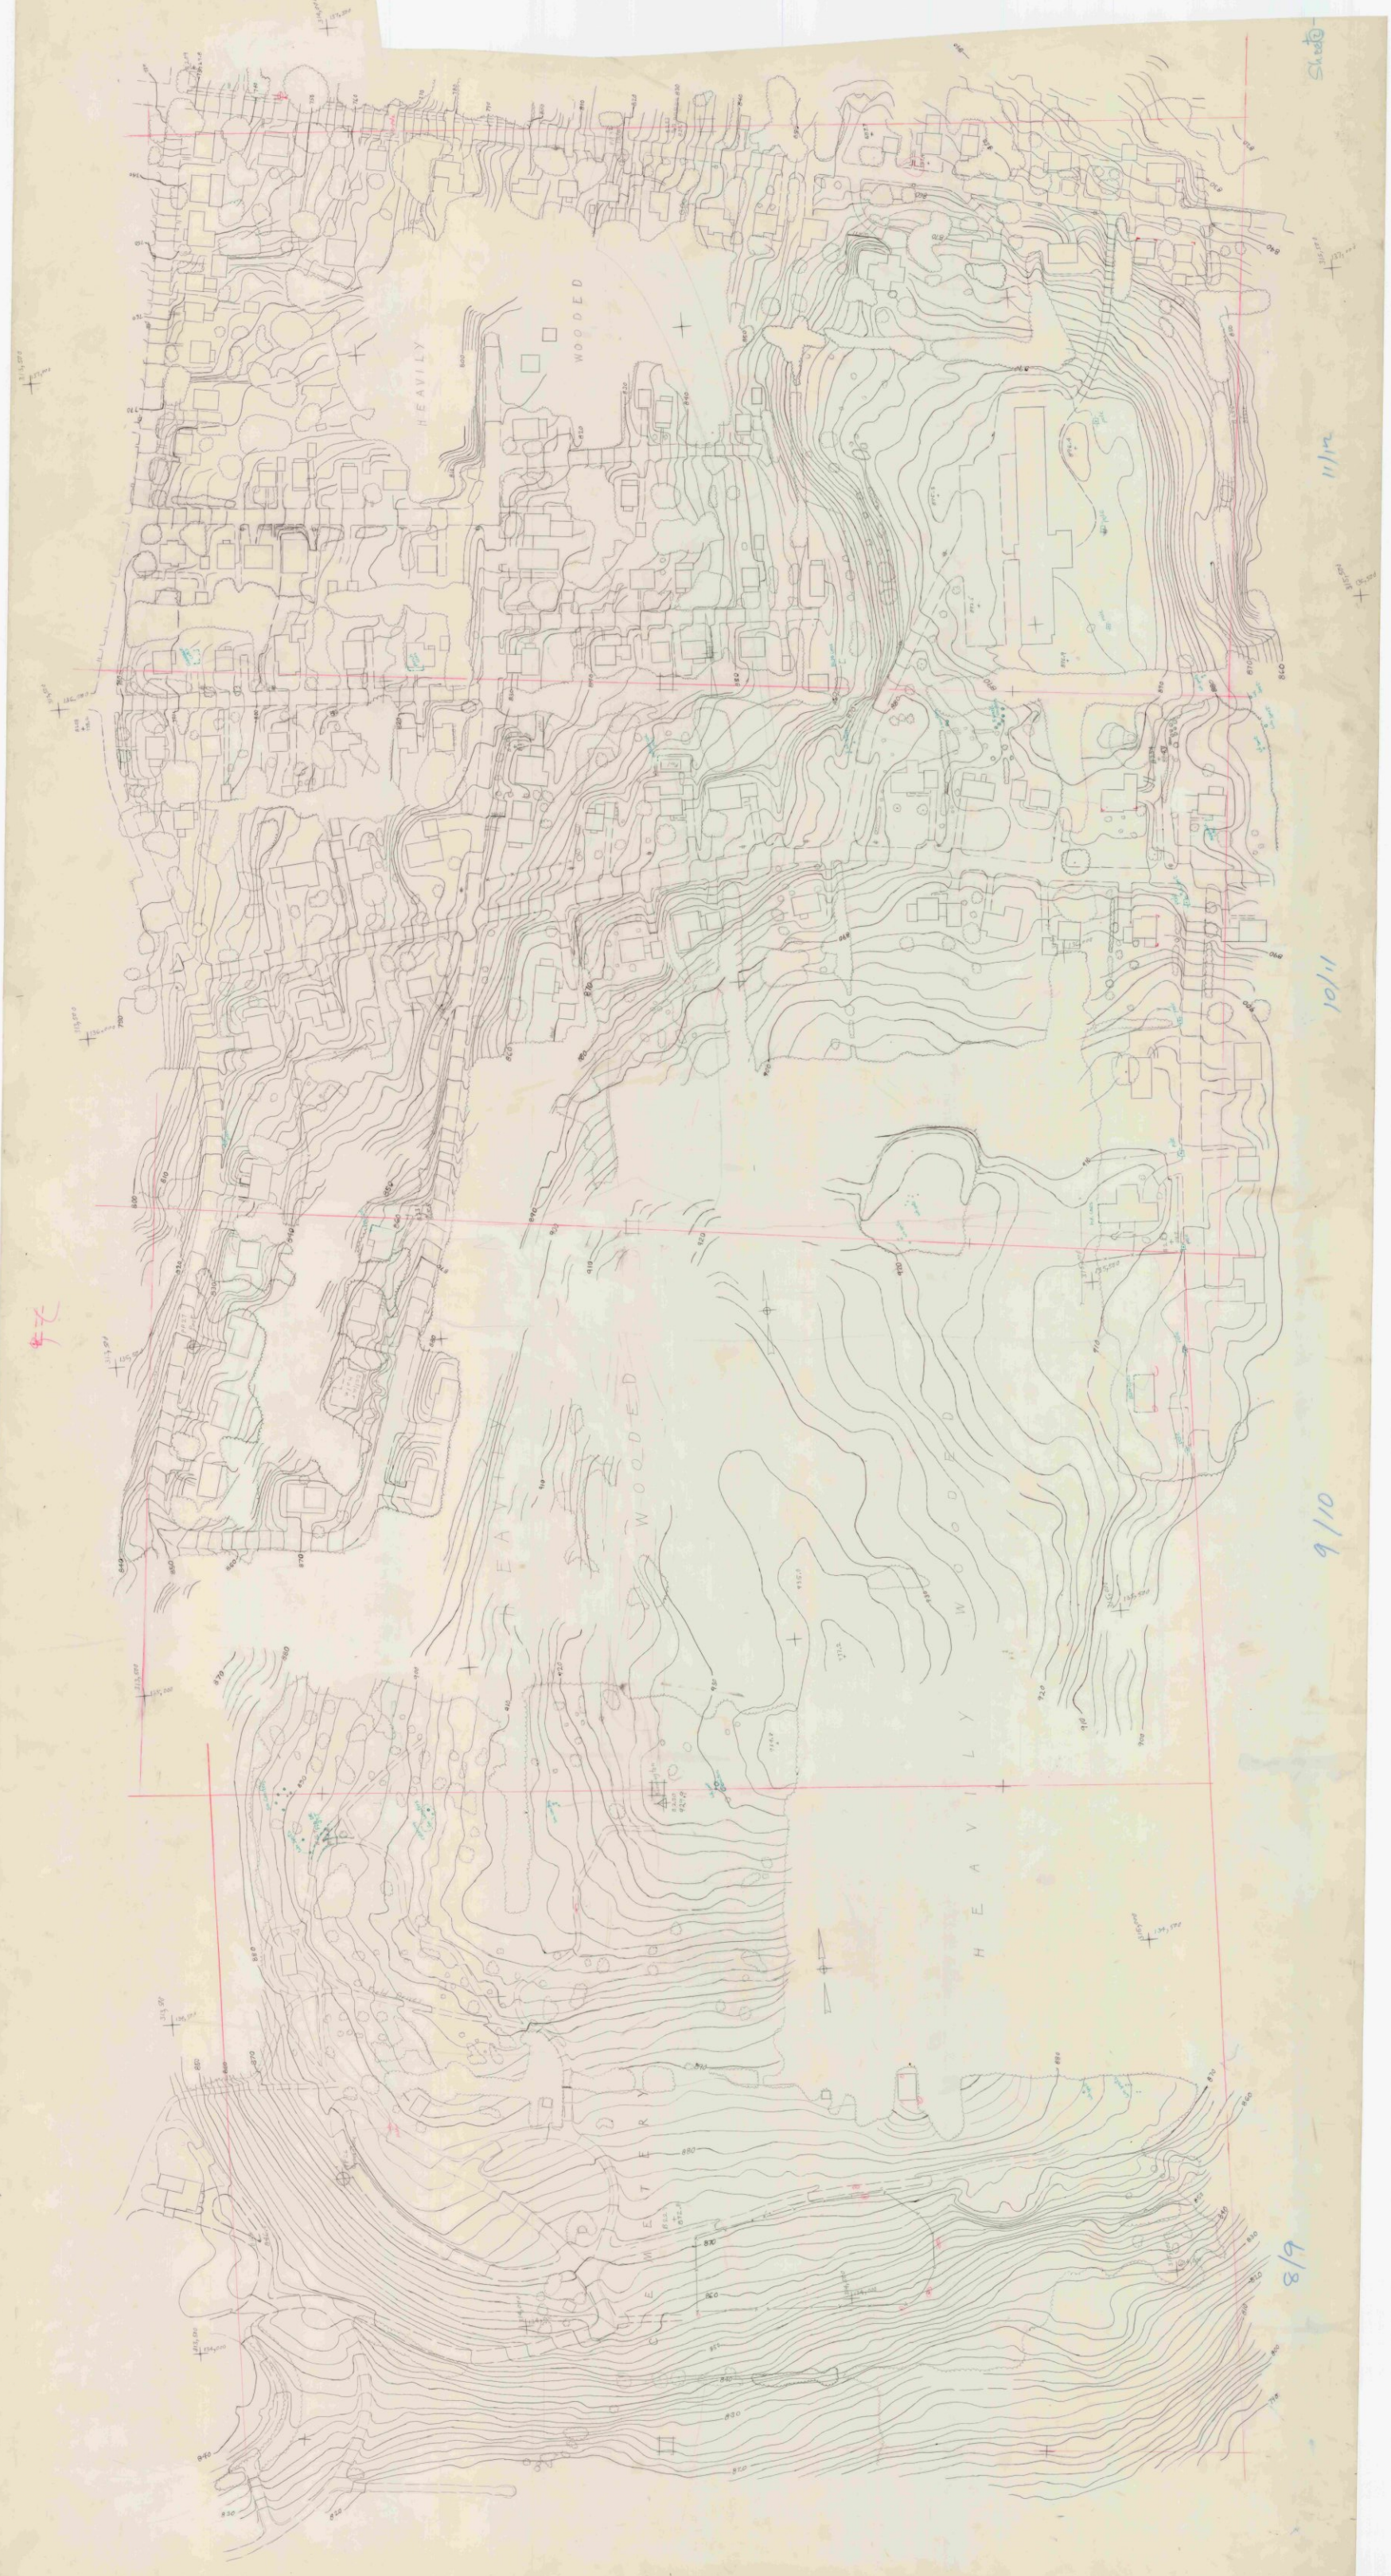

BENNINGTON Mtn stripe sheet 1 scale 1"=20'.

1114 1-1 1"=50'

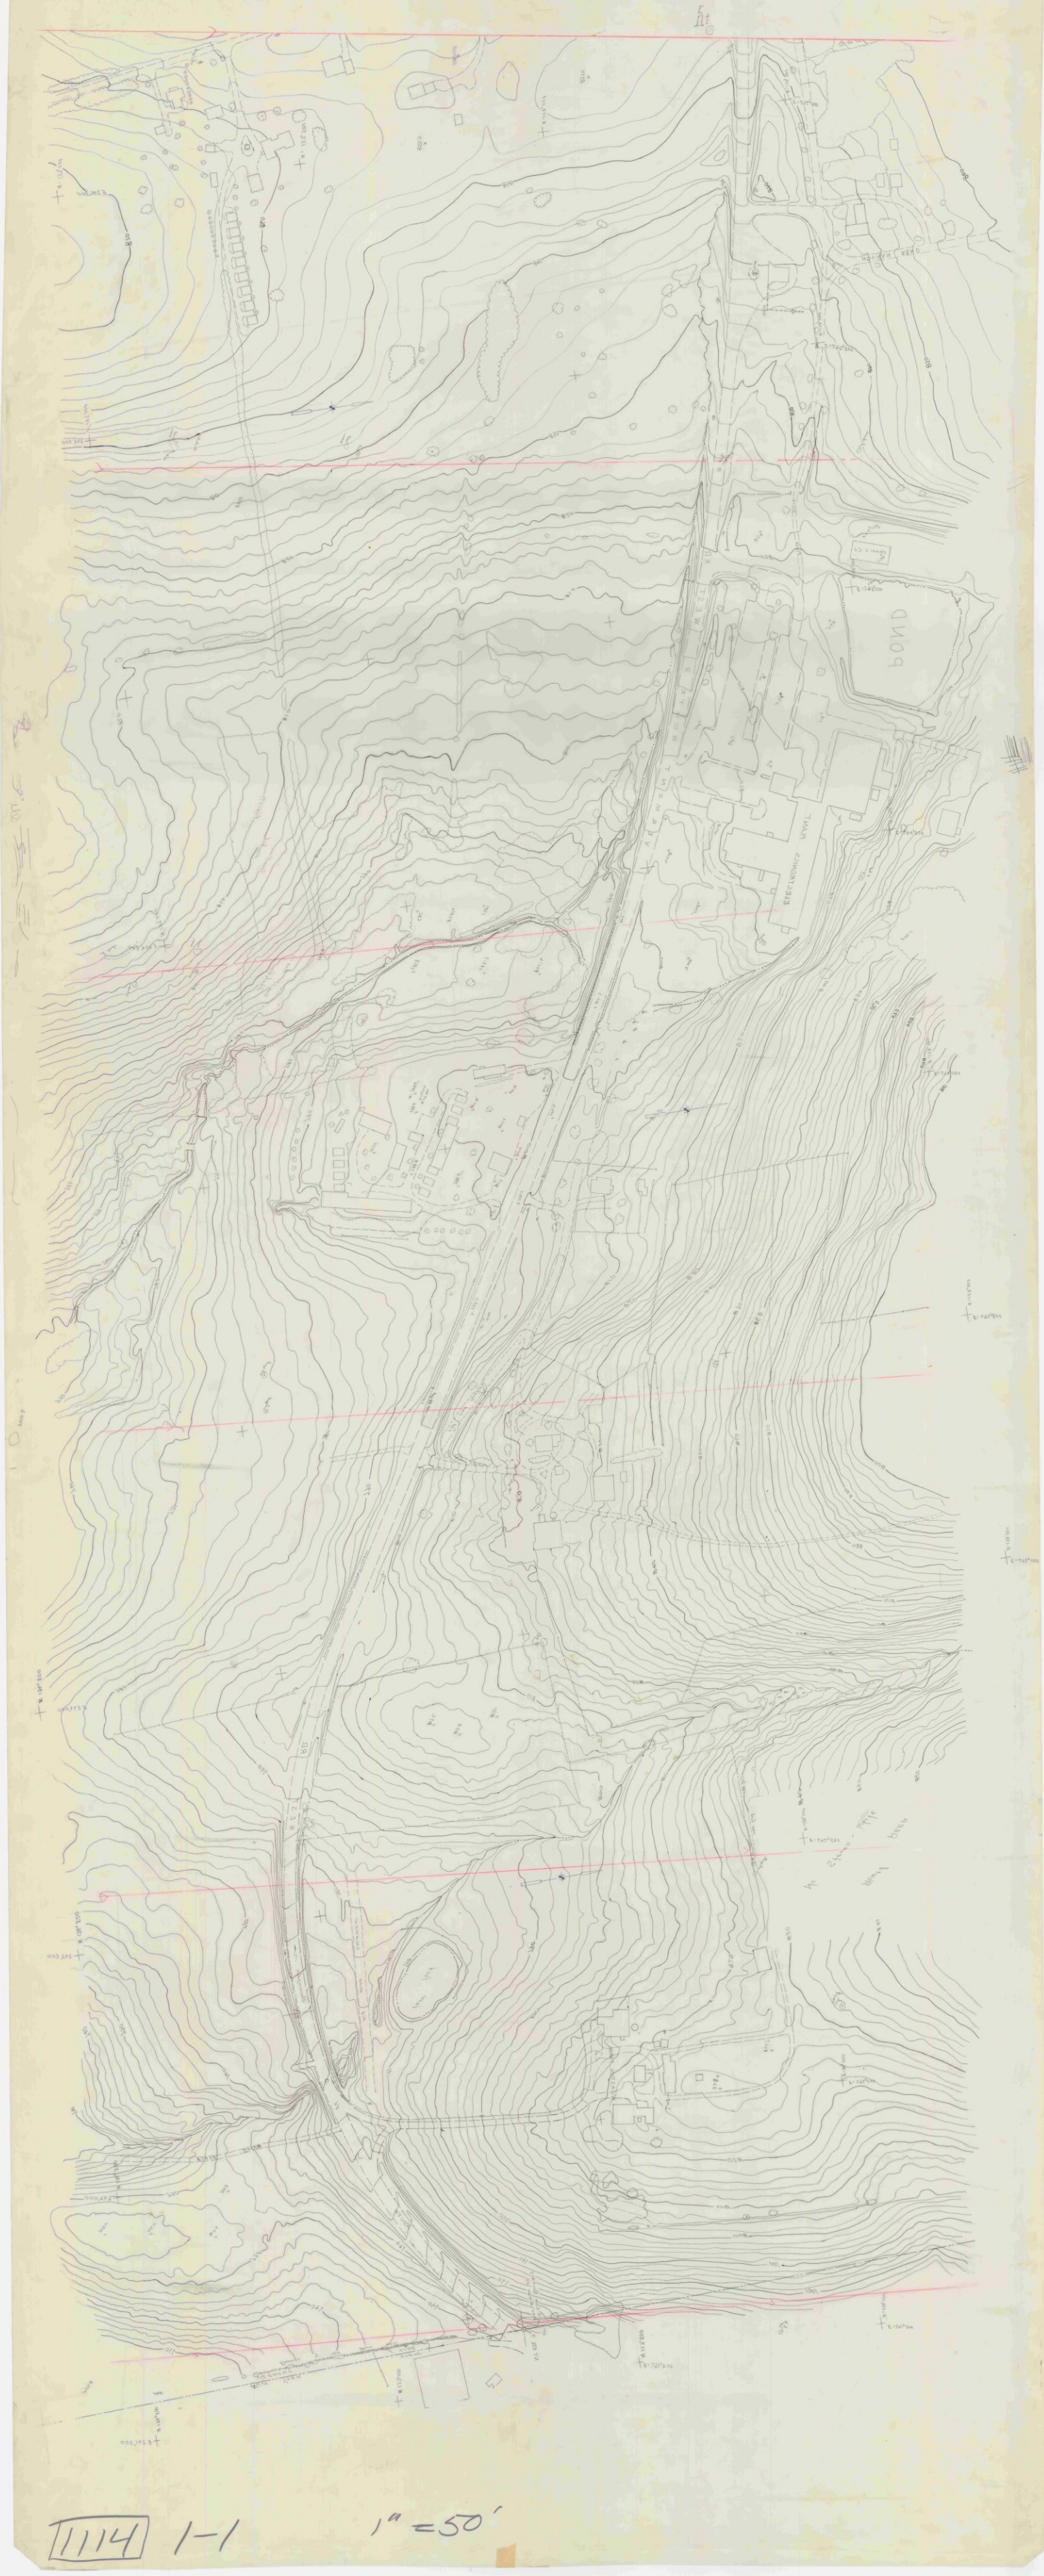

1114 1-1 1"=50'

Bennington IIIA 1"=20'. Strip 2 Sheet 1

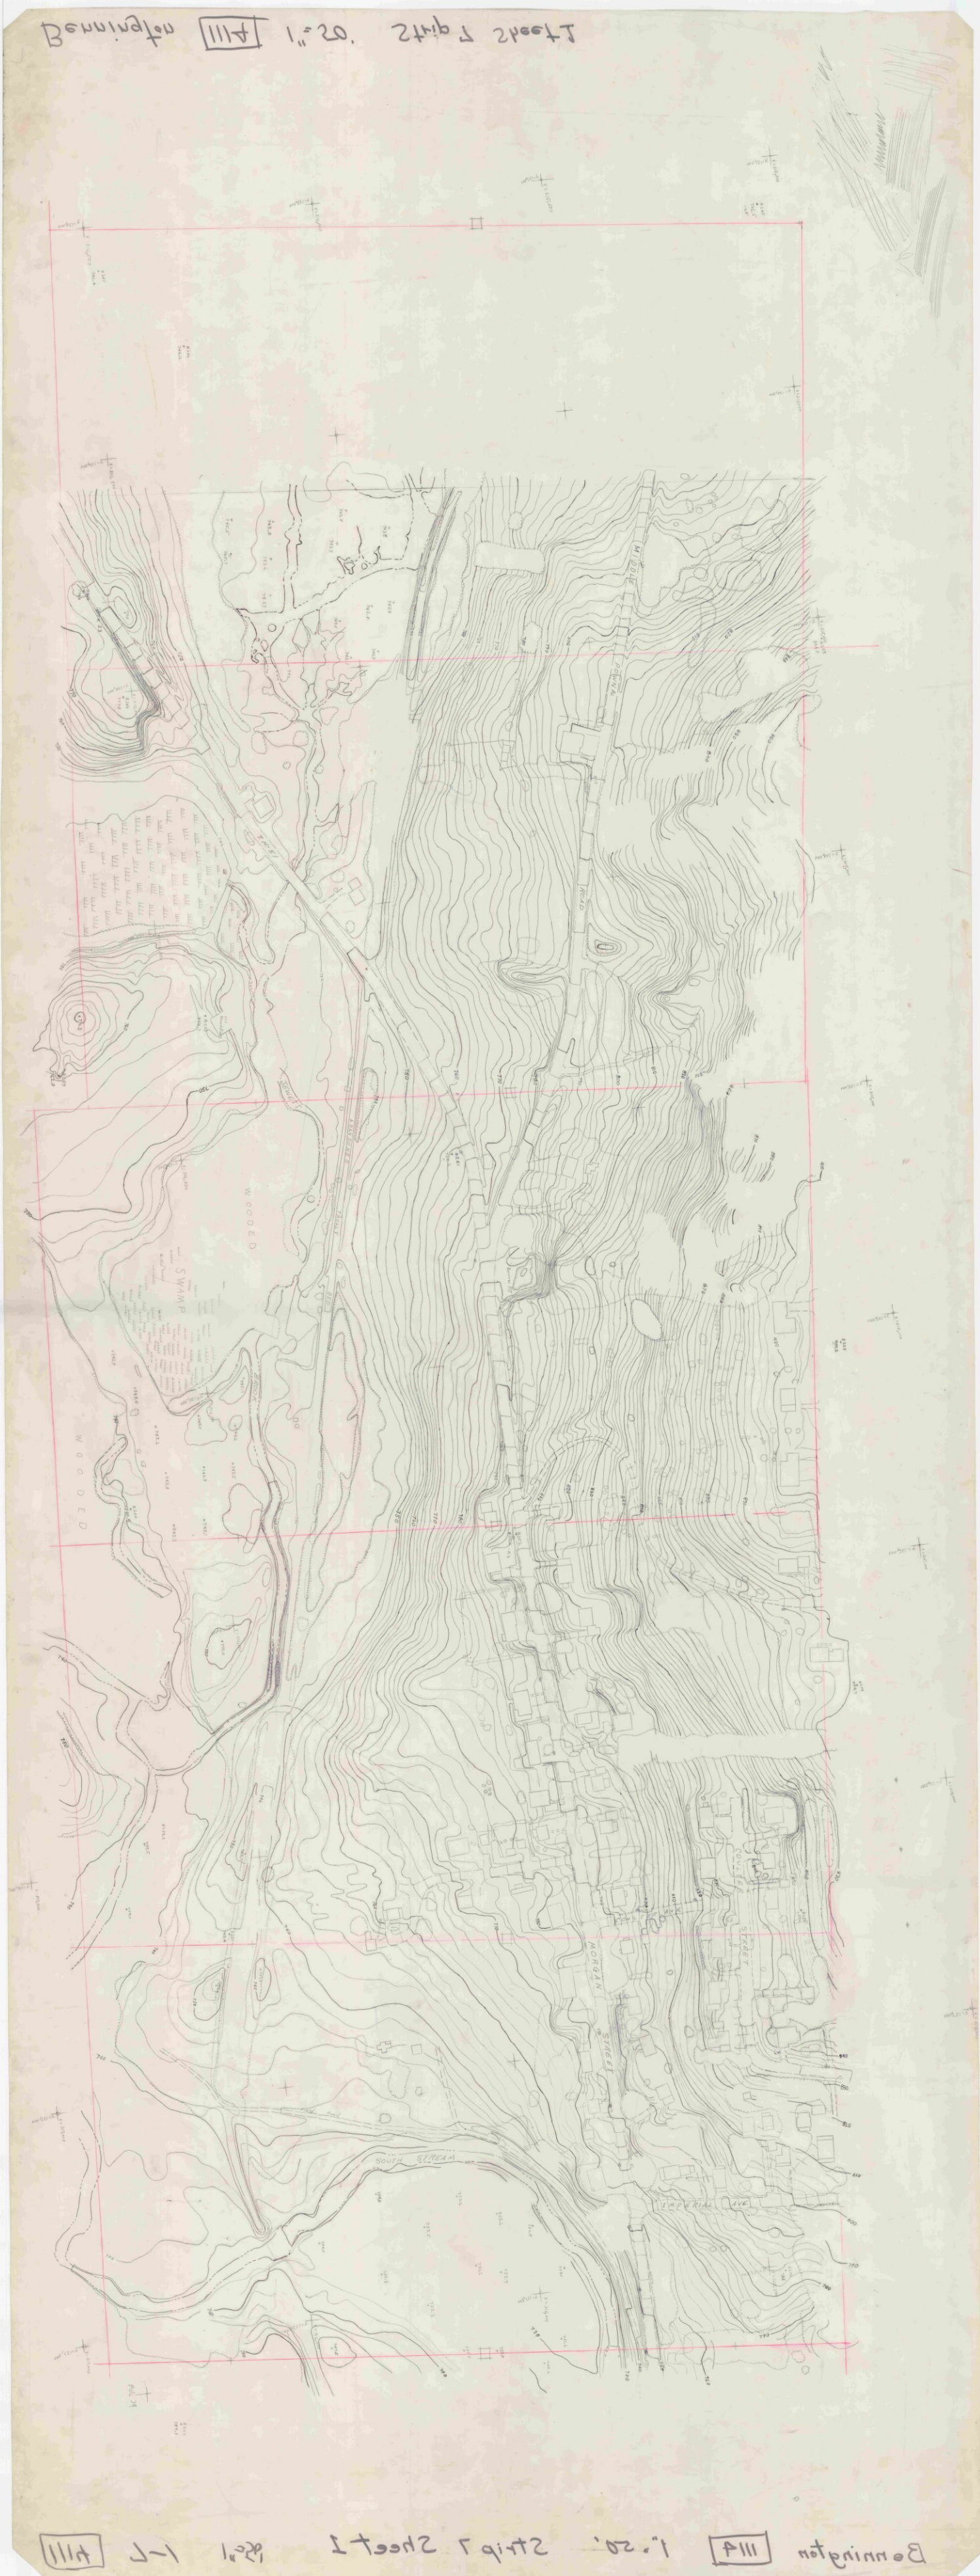

Bennington IIIA 1"=20'. Strip 2 Sheet 1

1114 2-1 1"=50'

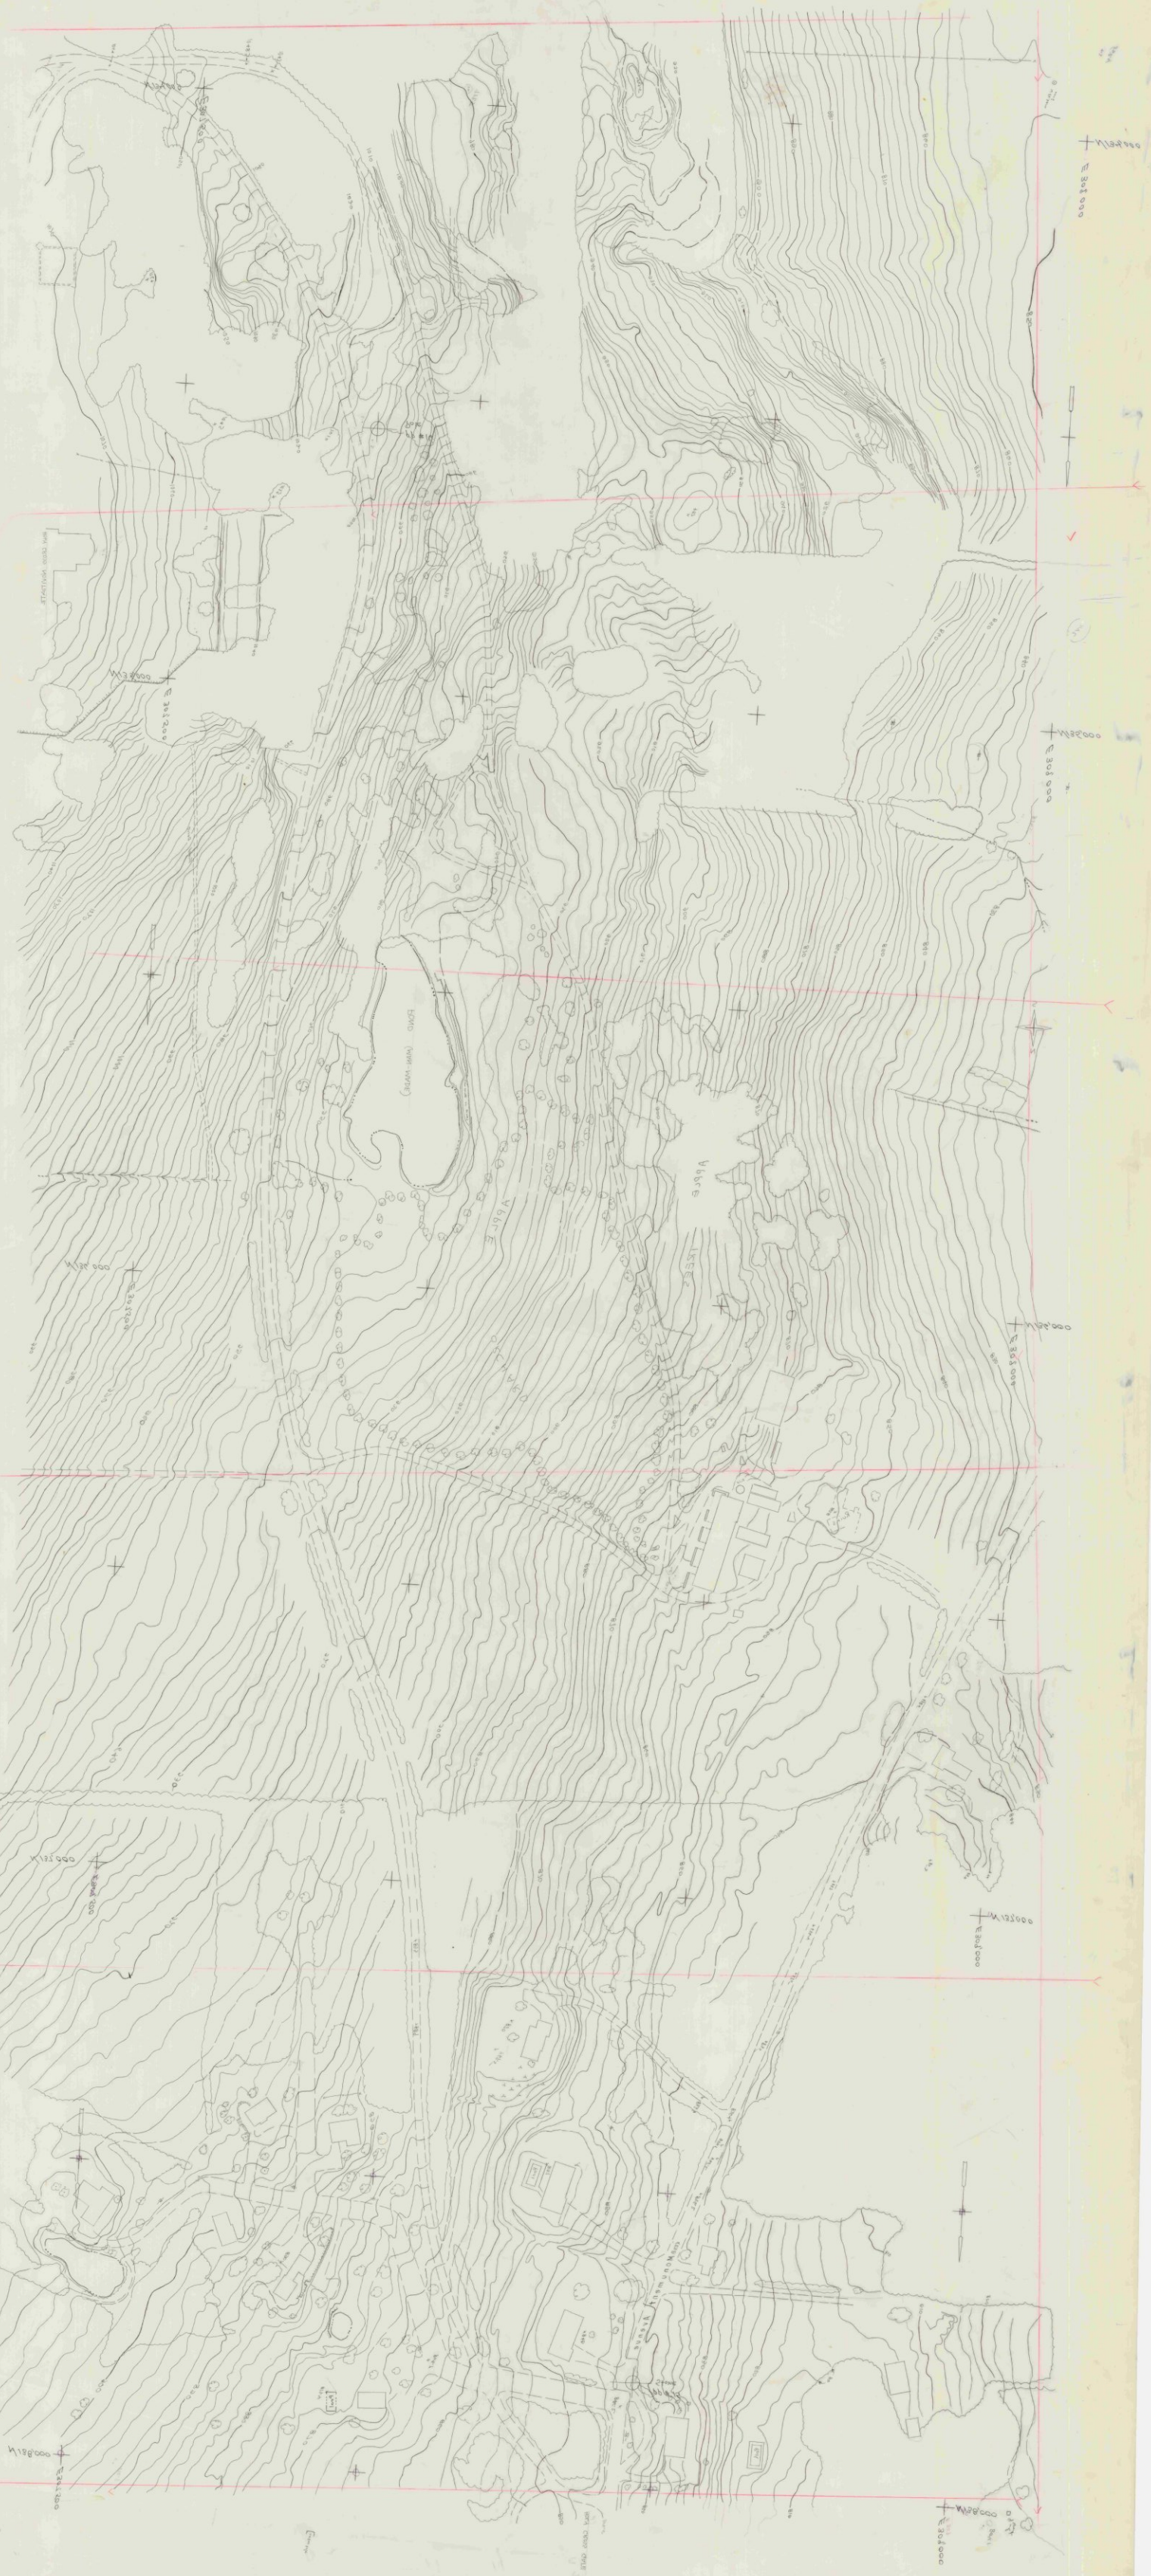

1114 2-1 1"=50'

1114 - 1-2

1"=50'

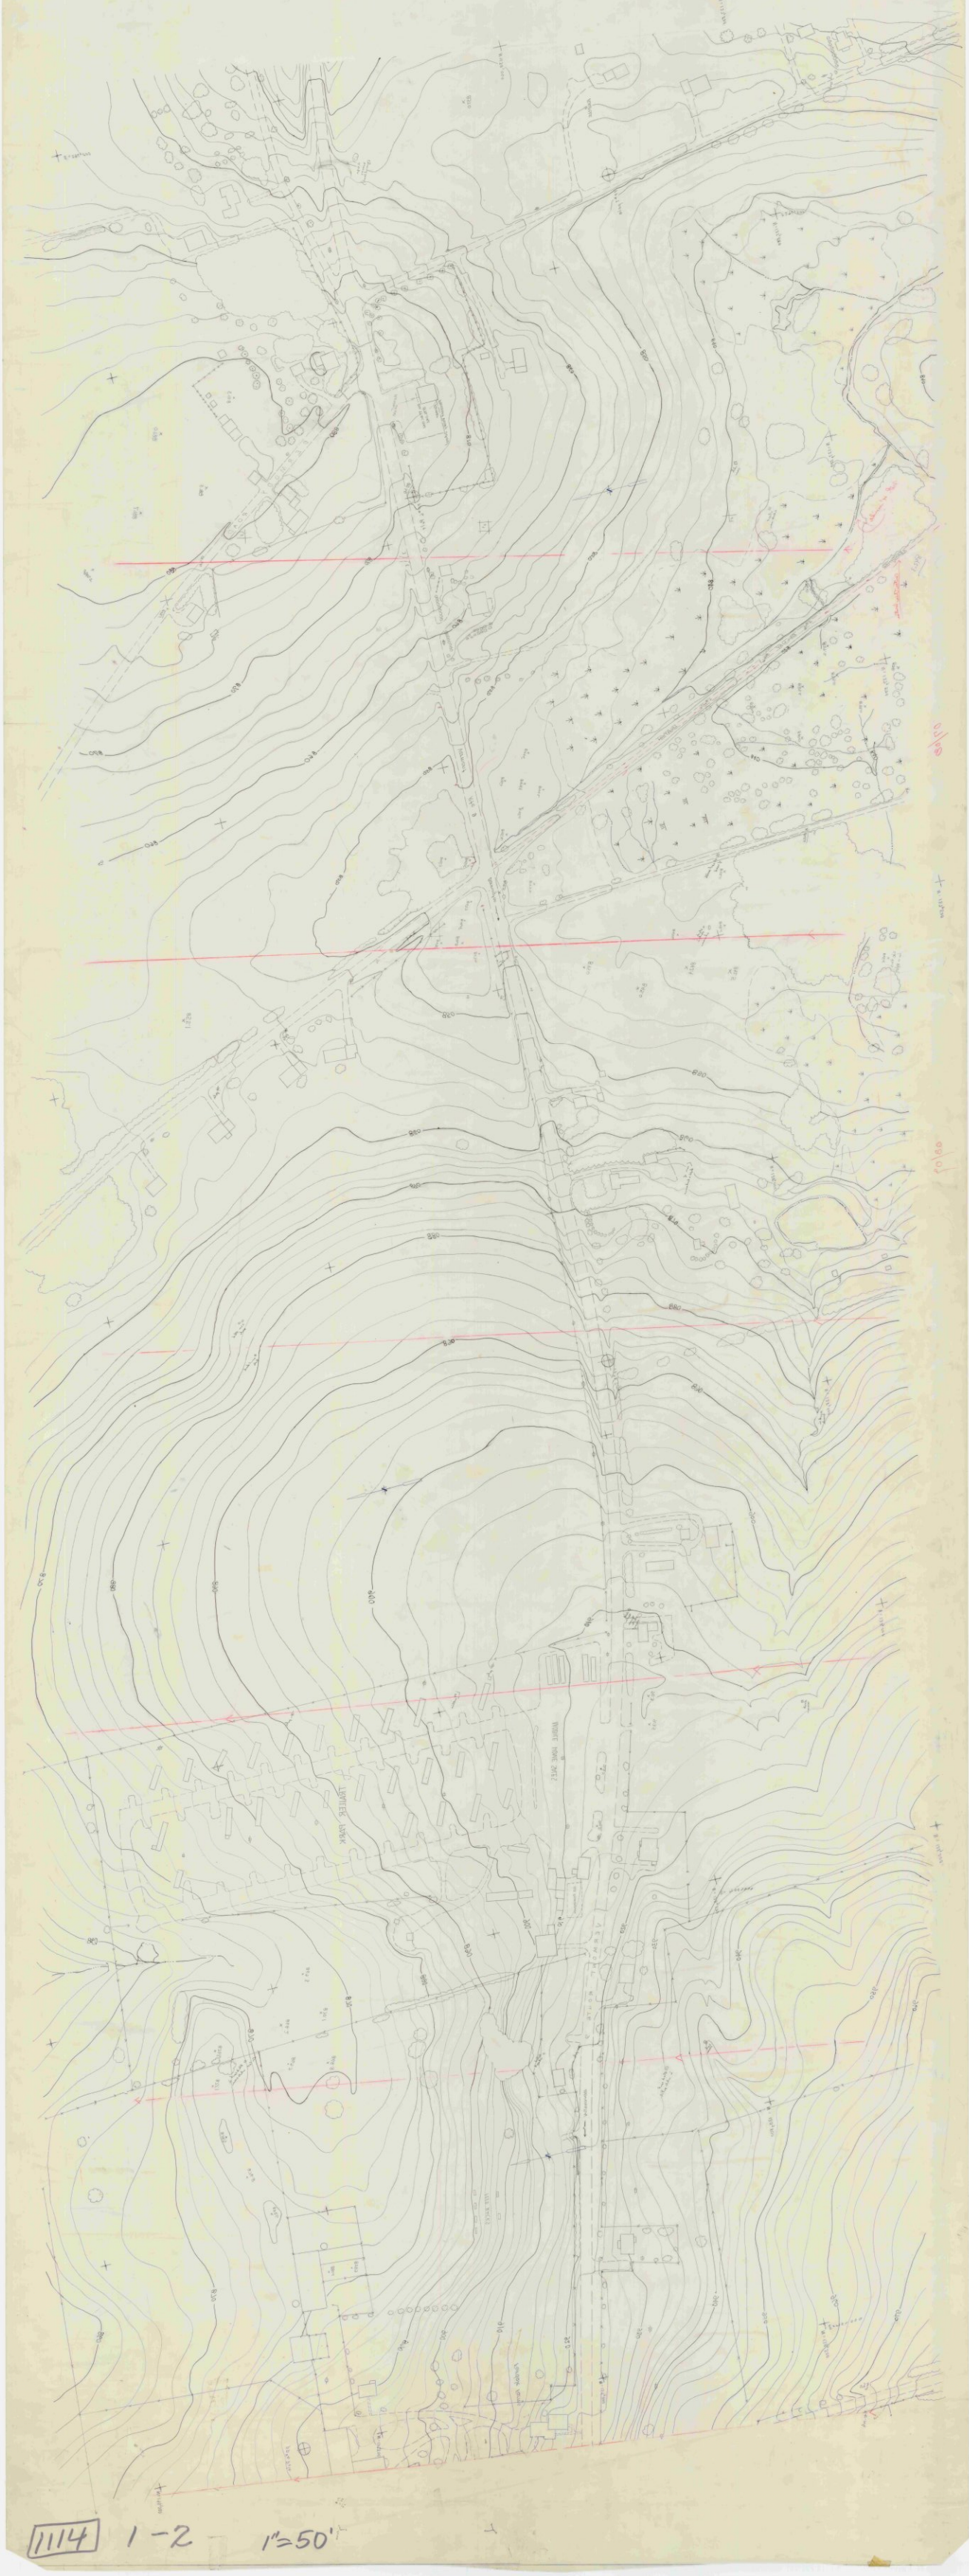

1114 1-2 1"=50'

111N 3-1 1"=20'

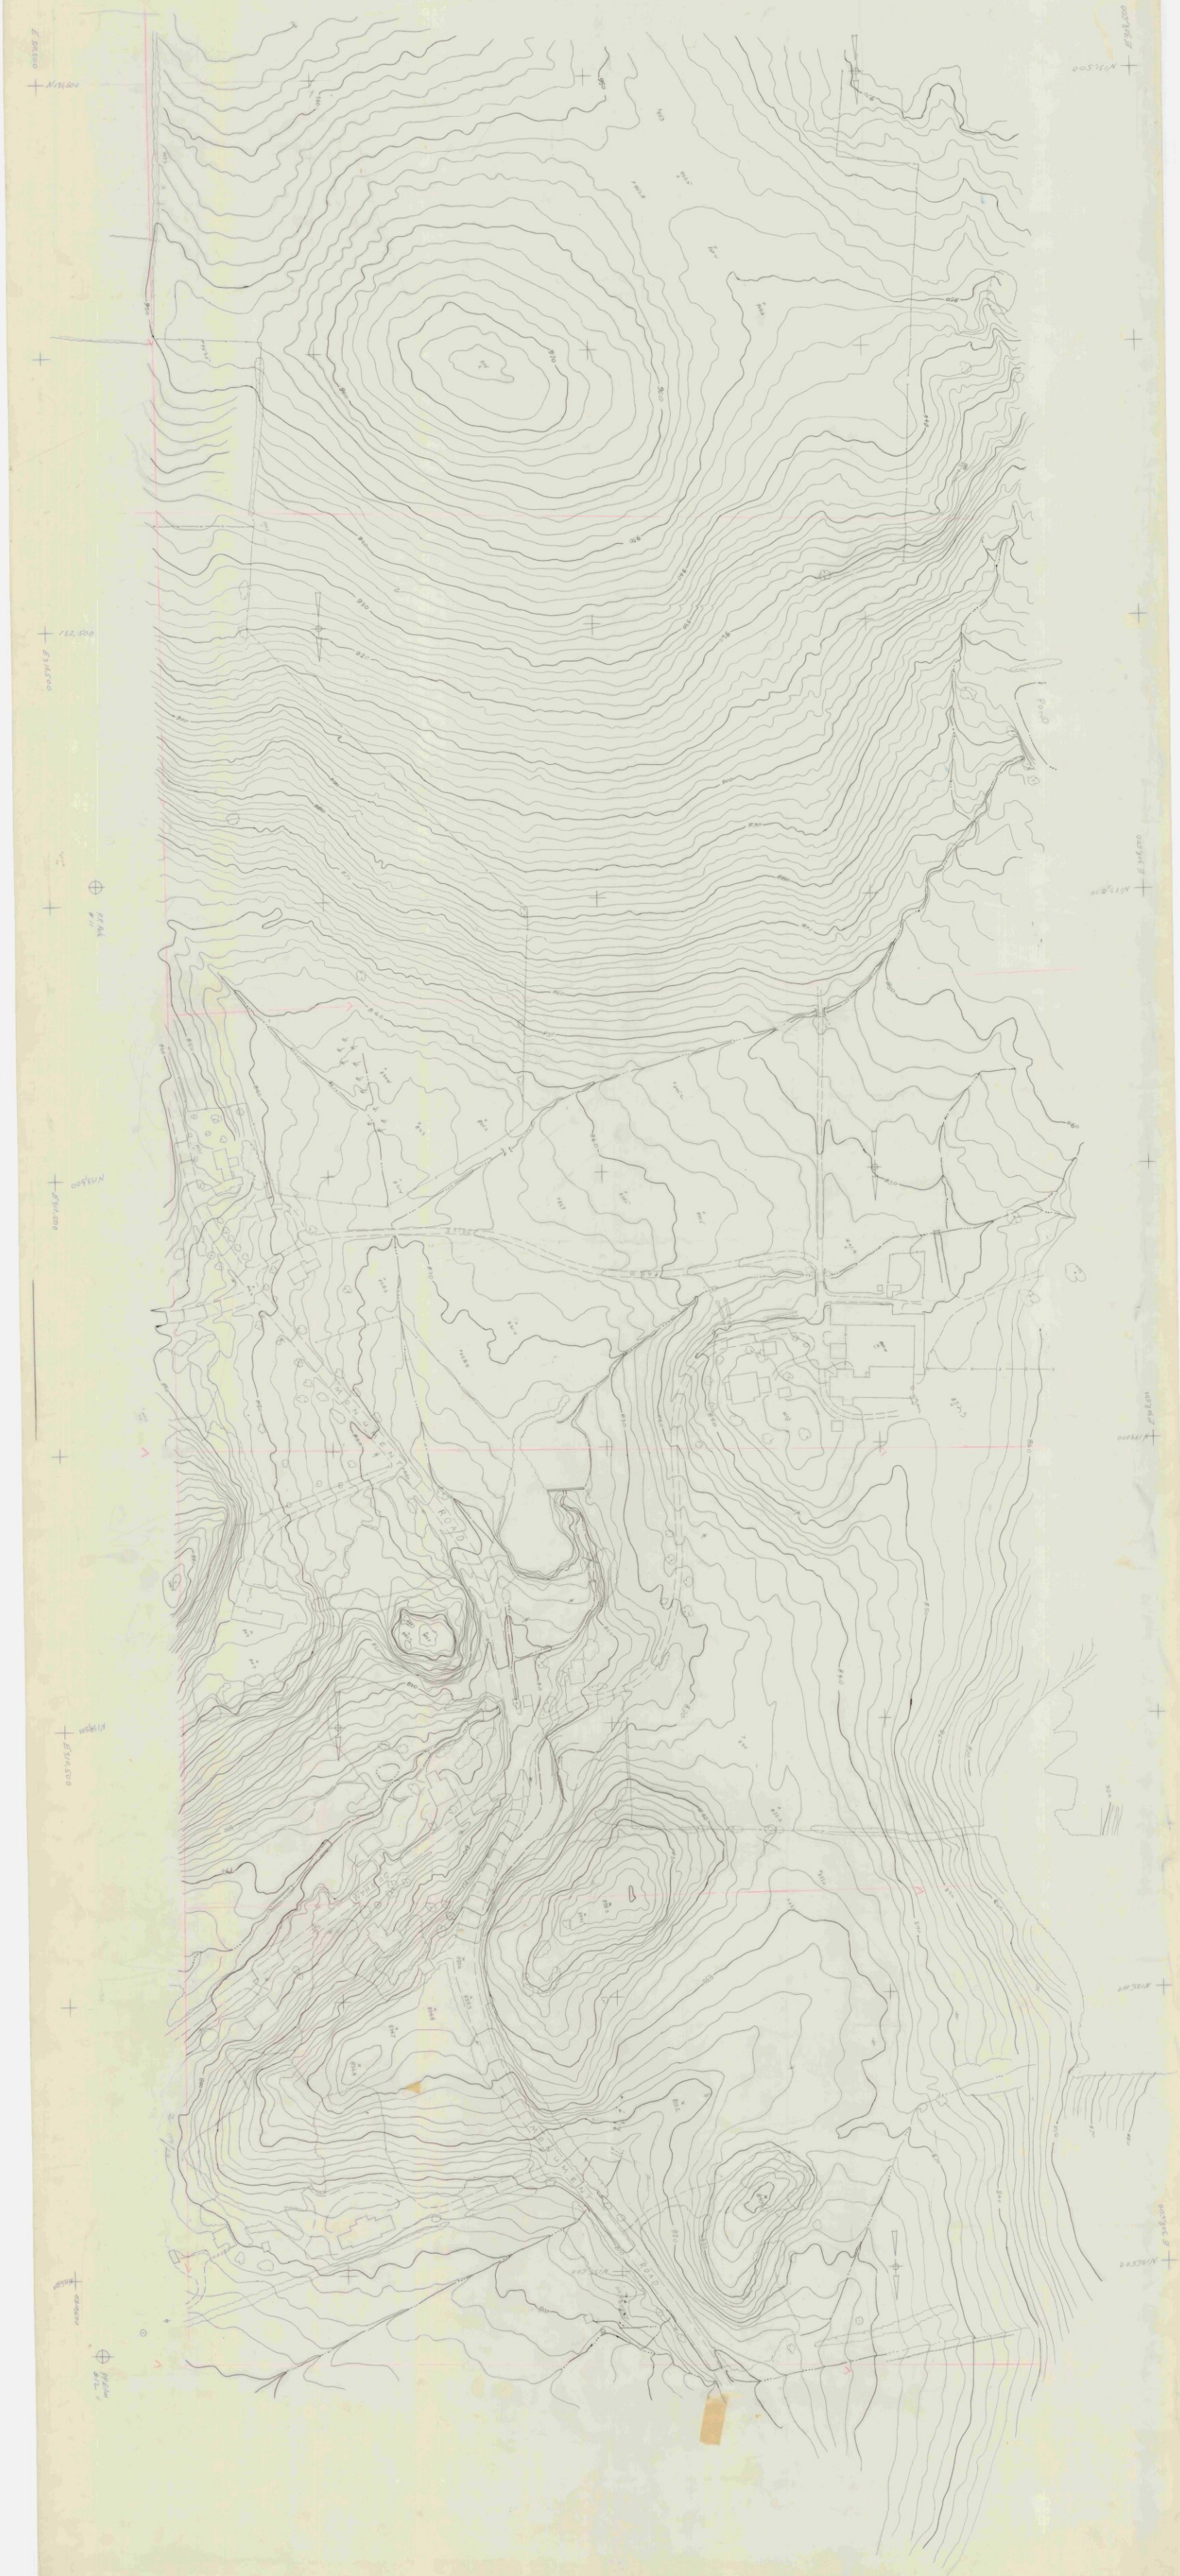

111N 3-1 1"=20'

N 402 000
E 356 000
N 398 000
E 356 000
CEMETERY
Abandoned RR Bed
500
525
550

١١١٨ ٨١

٢١١١ ٢-١

111A 8-5 1"=20' Bennington

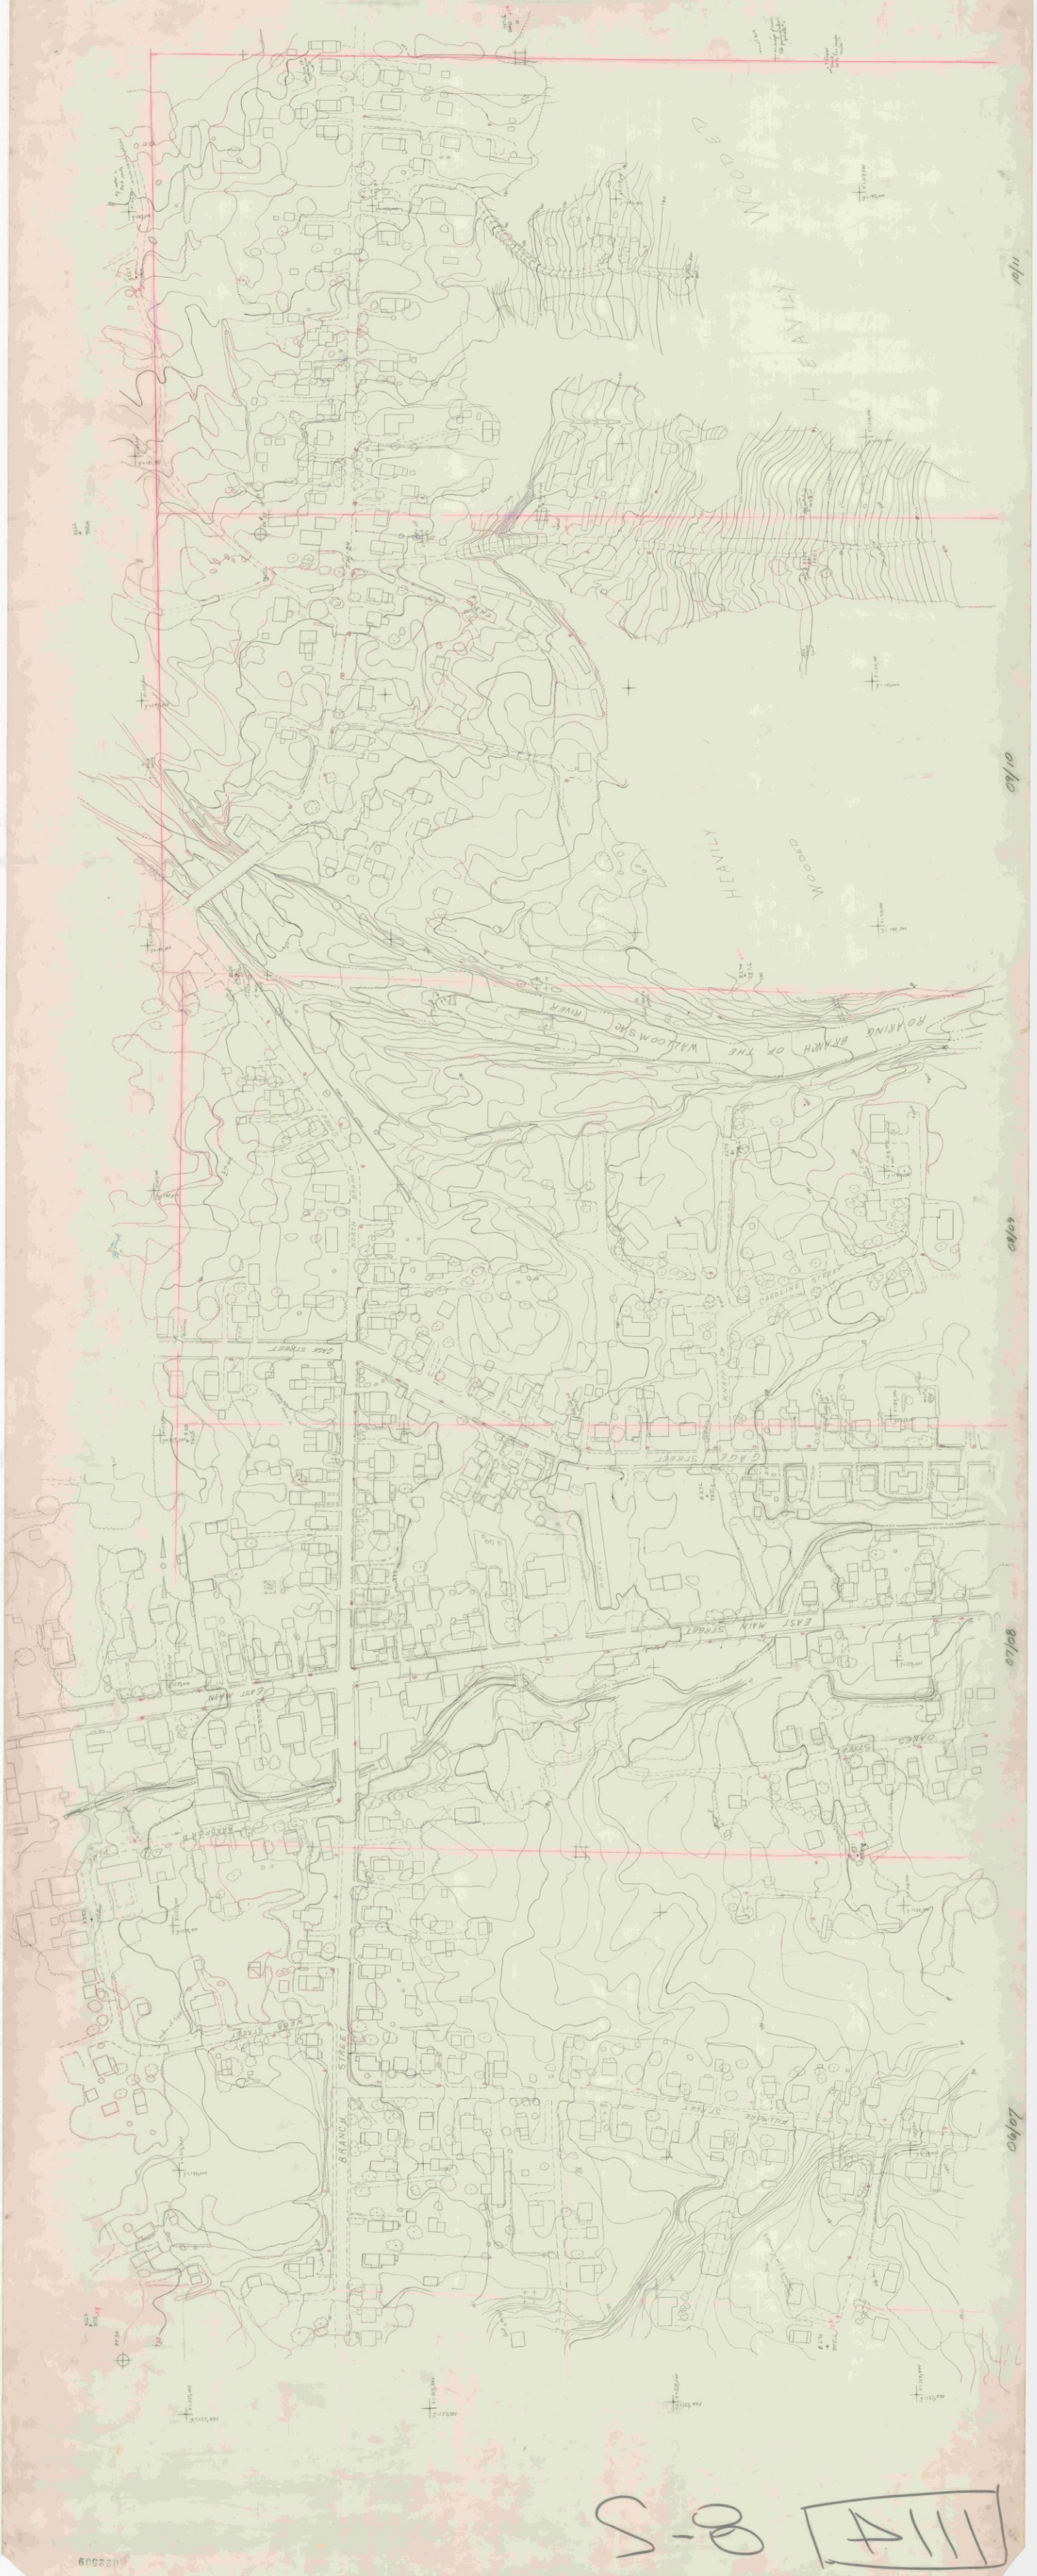

111A 8-5

S-P [A111]

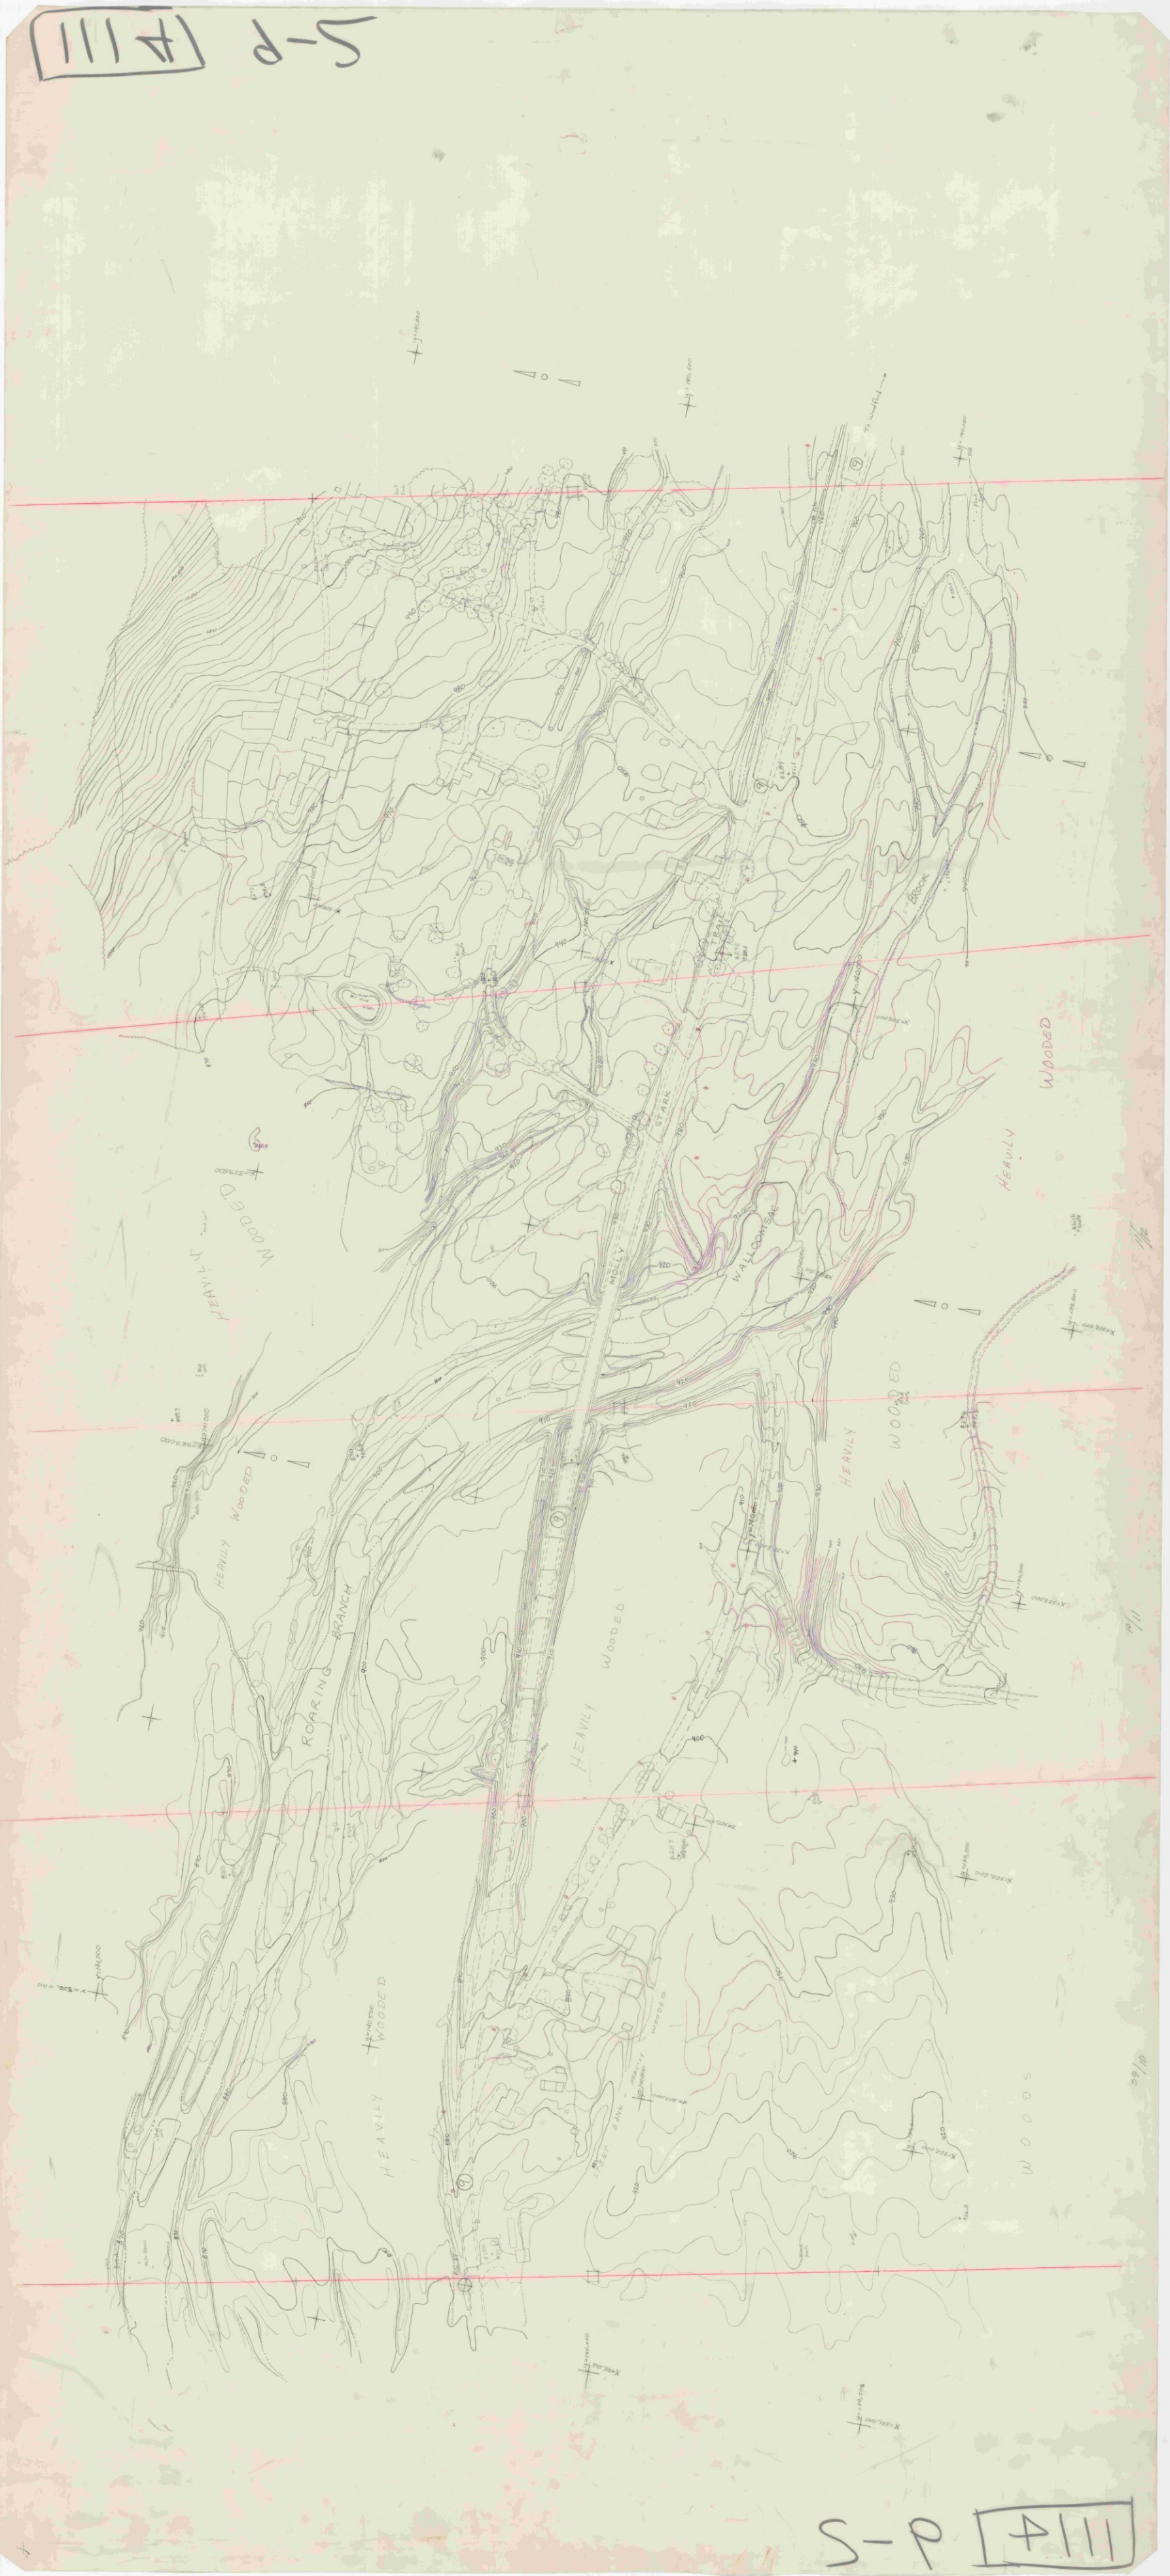

S-P [A111]

#111 10-5

#111 10-5

098330

111 2-5 1" = 20' Bonnington

111 2-5

HILL 9-5

HILL 9-5

Bennington 1114 1"=20'. Strip 7 Sheet 2

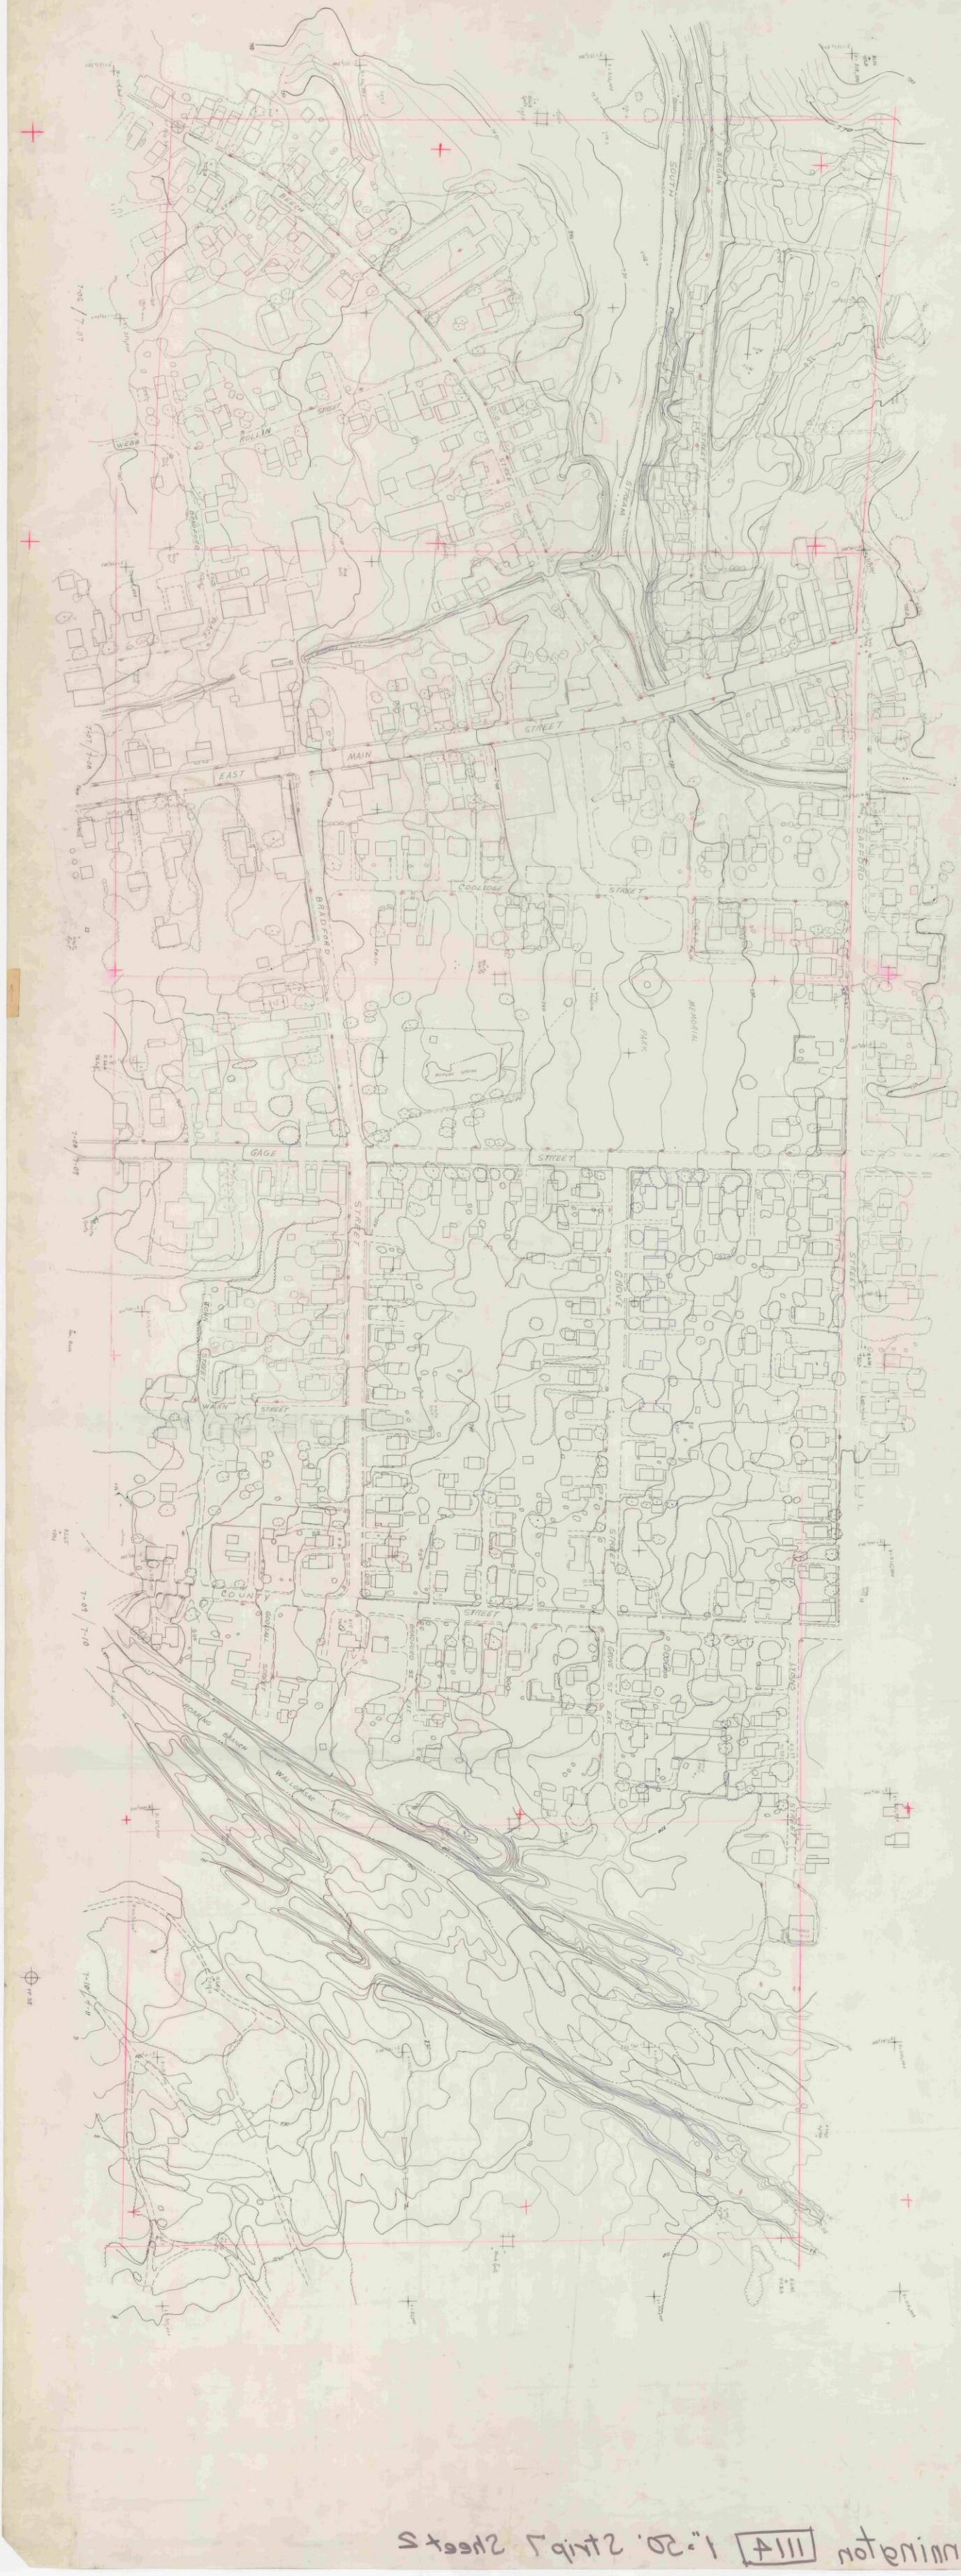

Bennington 1114 1"=20'. Strip 7 Sheet 2

HARMON
ROAD
TREE
NURSERY
BENNINGTON
ROAD
SHOPPING
CENTER
PARKING
HENRY
DRIVE
HAYWOOD
DRIVE
WILMOTH

1114 8-1

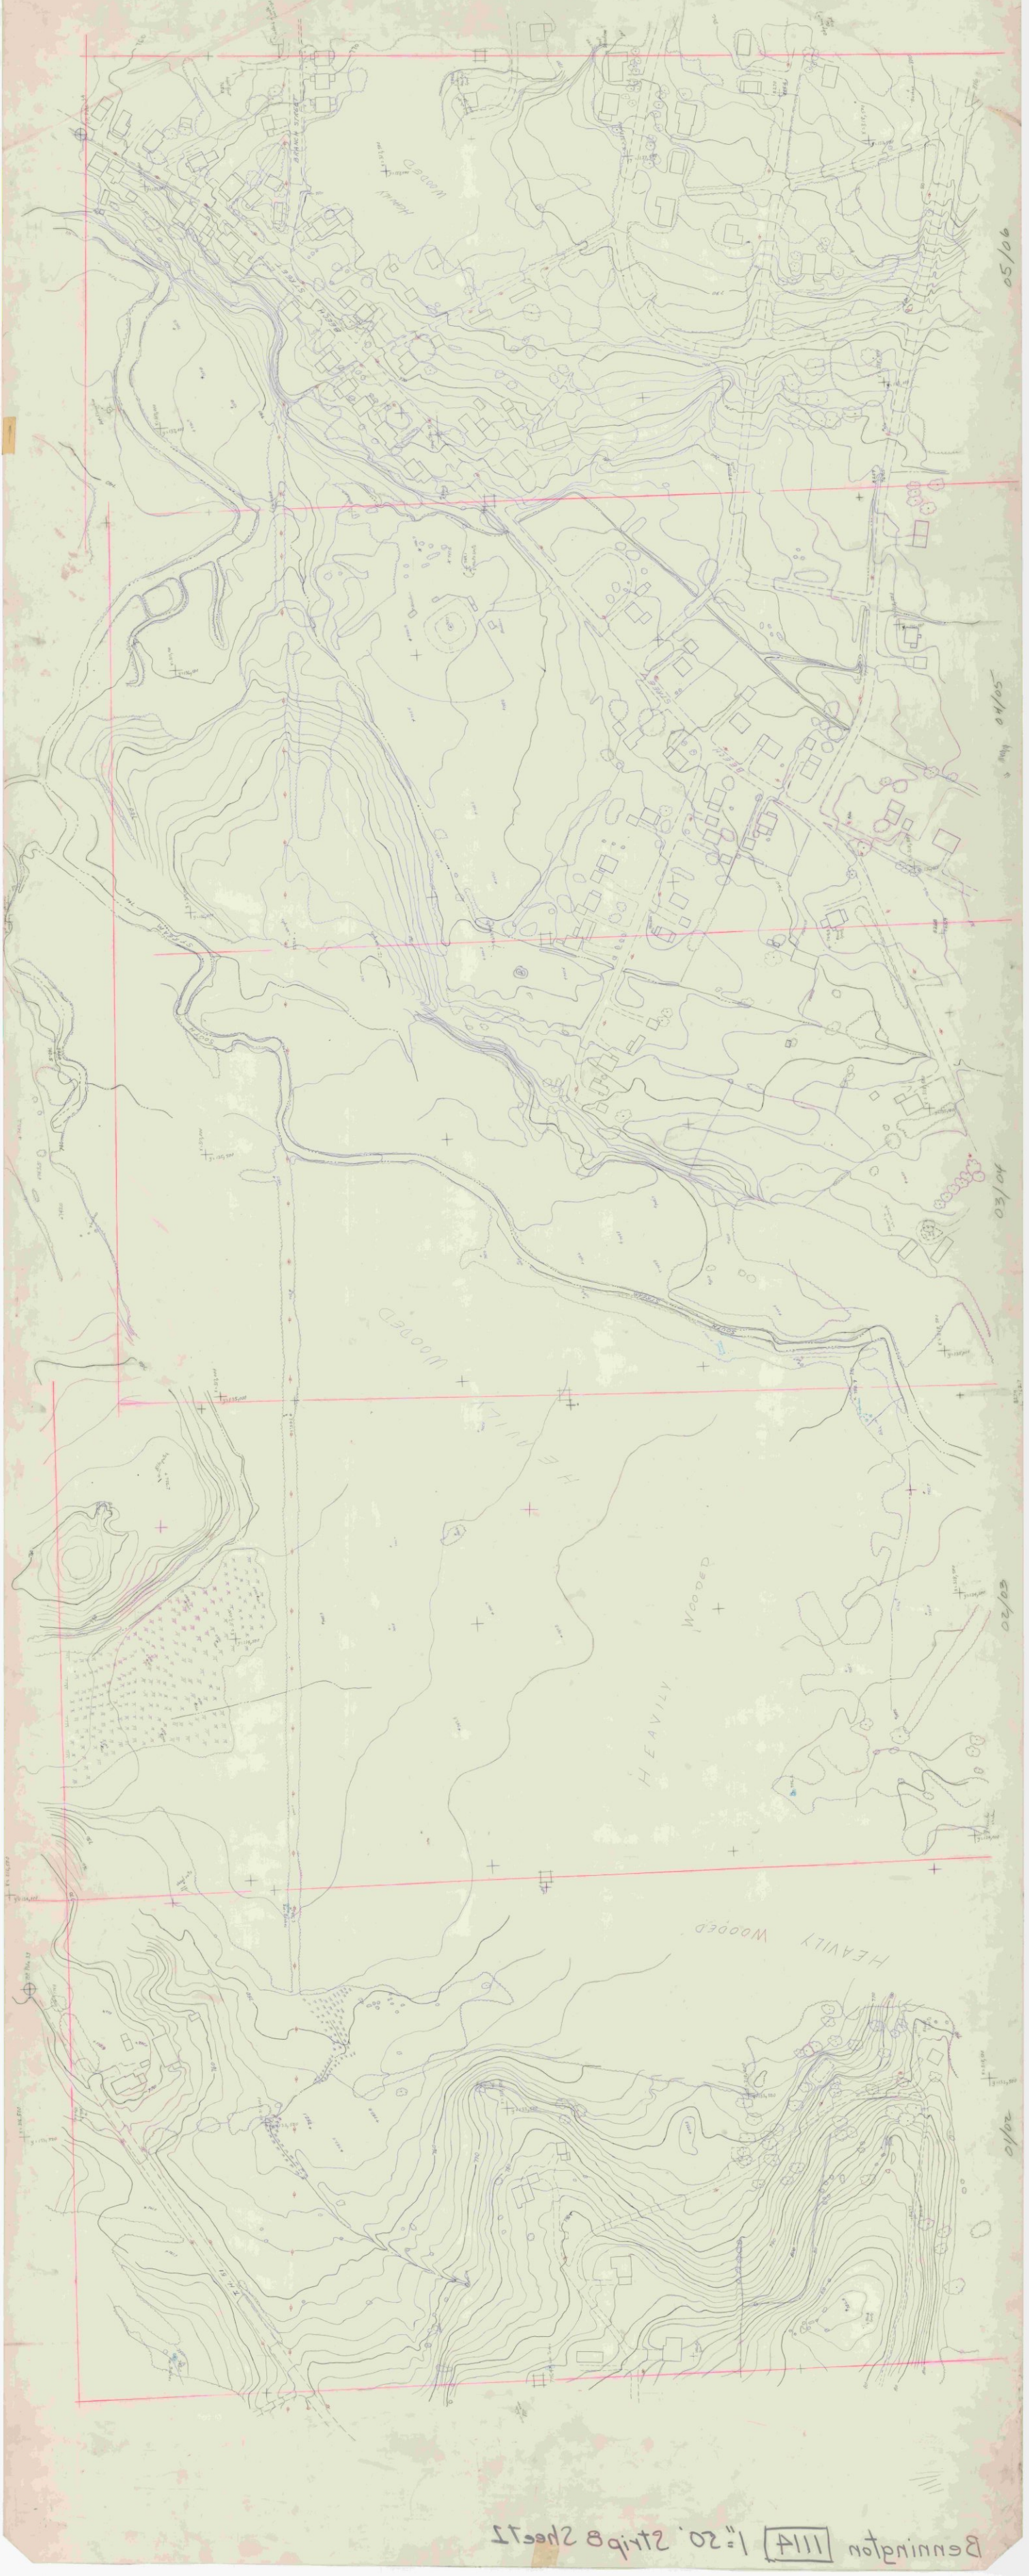

Bennington 1114 1"=50' Strip B Sheet 2

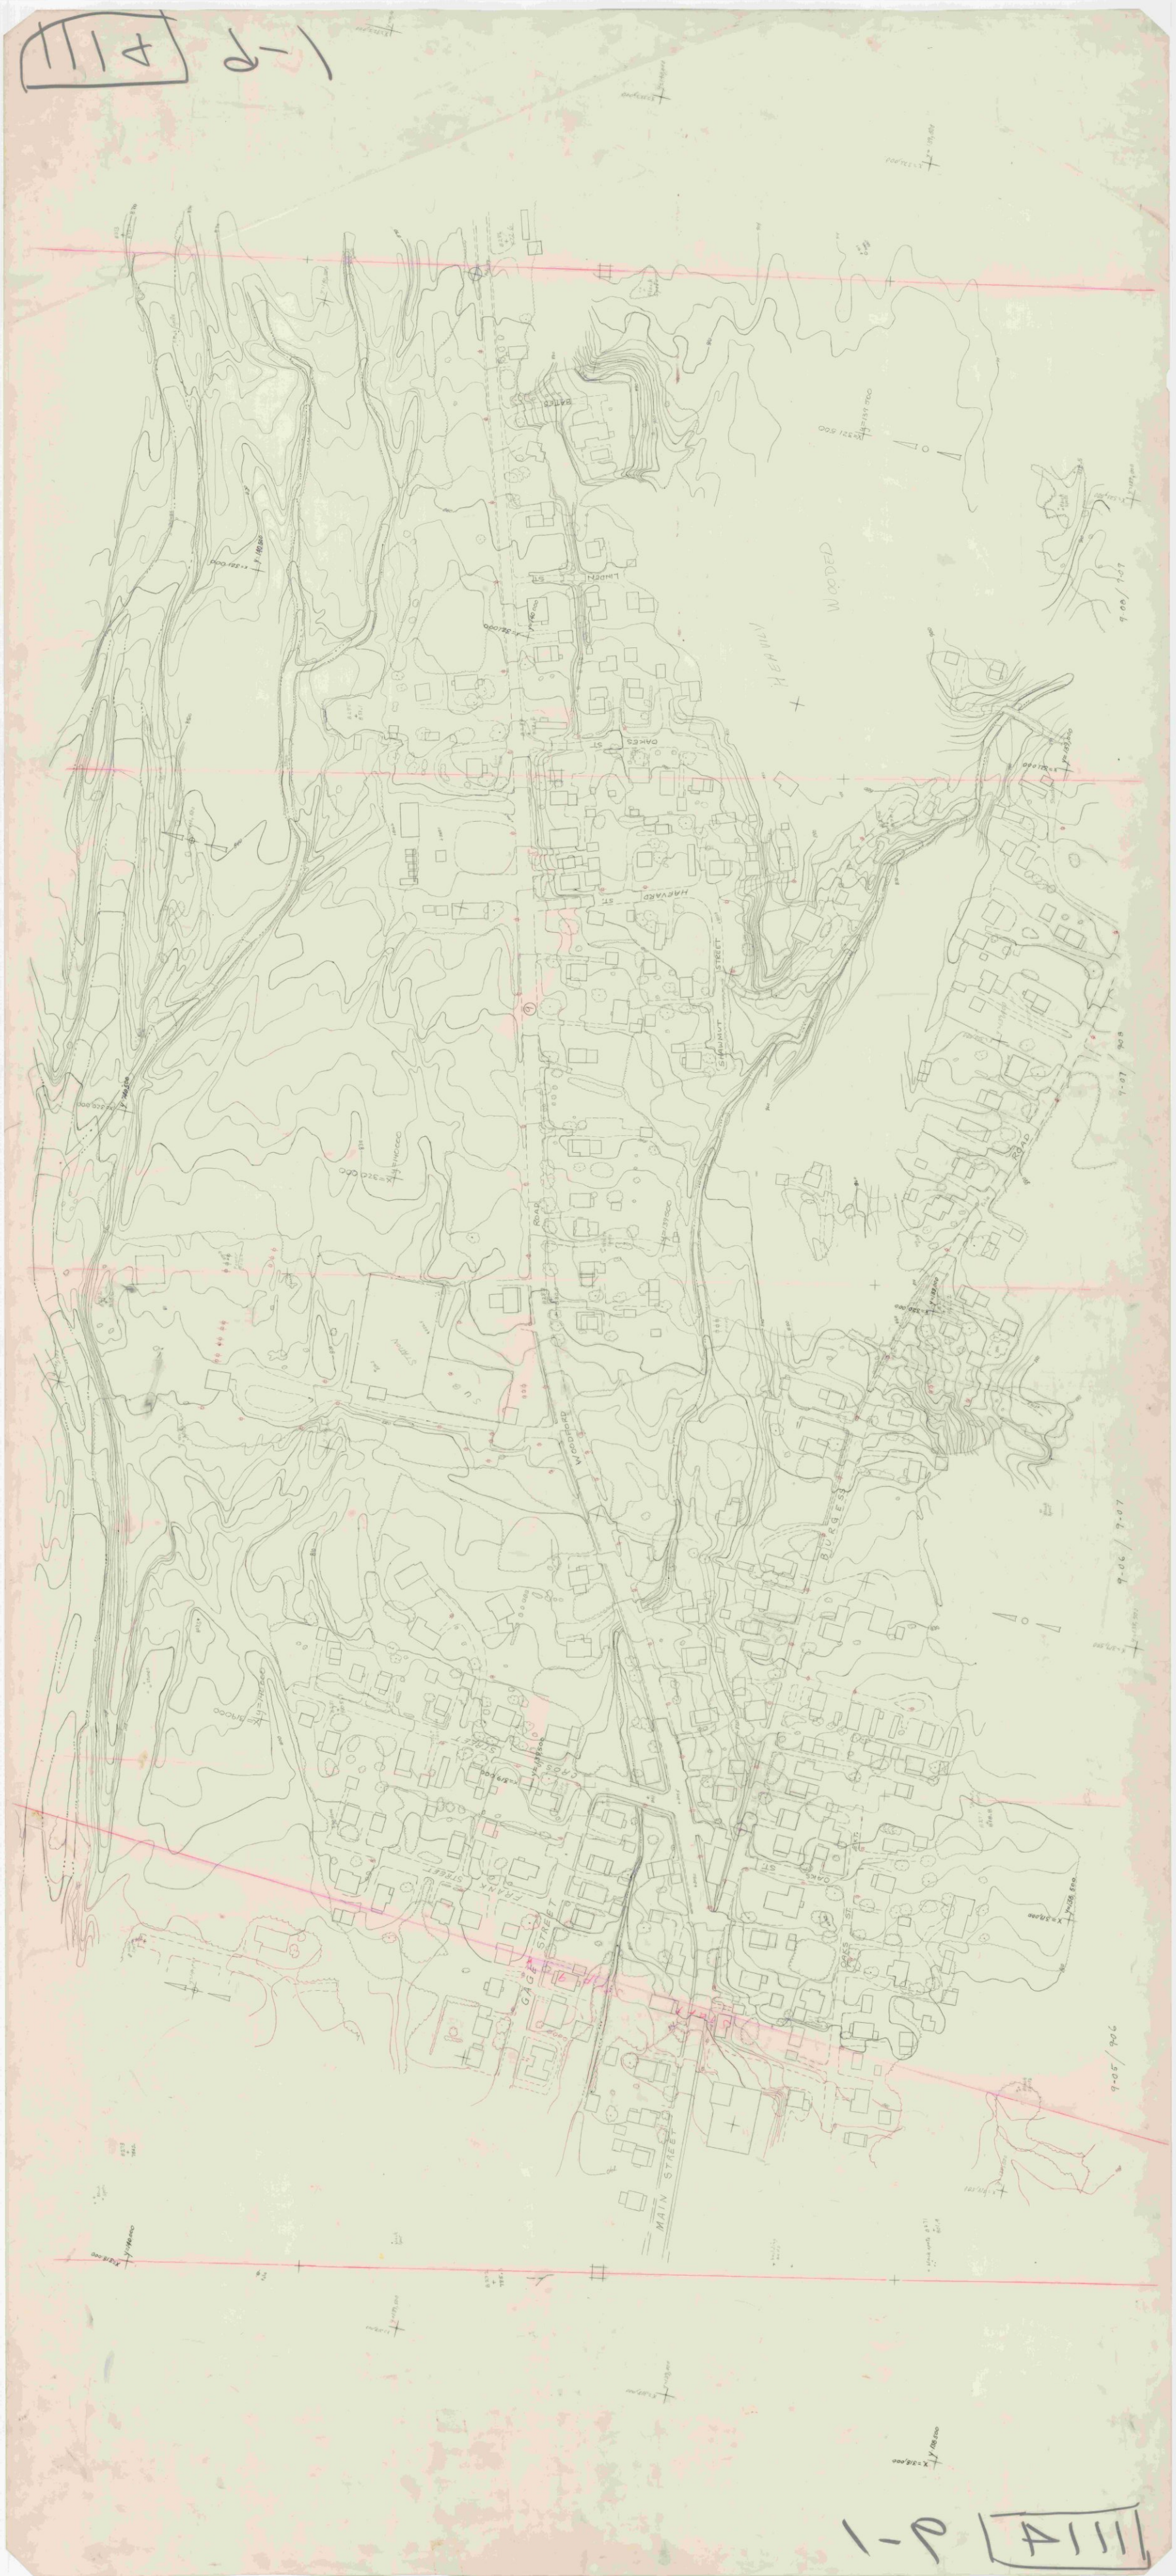
LINDEN ST
OAKES ST
HARVARD ST
STRAWNUT STREET
WOODED HEAVILY
ROAD
WOODPARD
BURGESS
9-07
9-06
9-05
GAG STREET
MAIN STREET
FRANK STREET
CROSS STREET
OAKES ST

1111 11-1 1"=20'

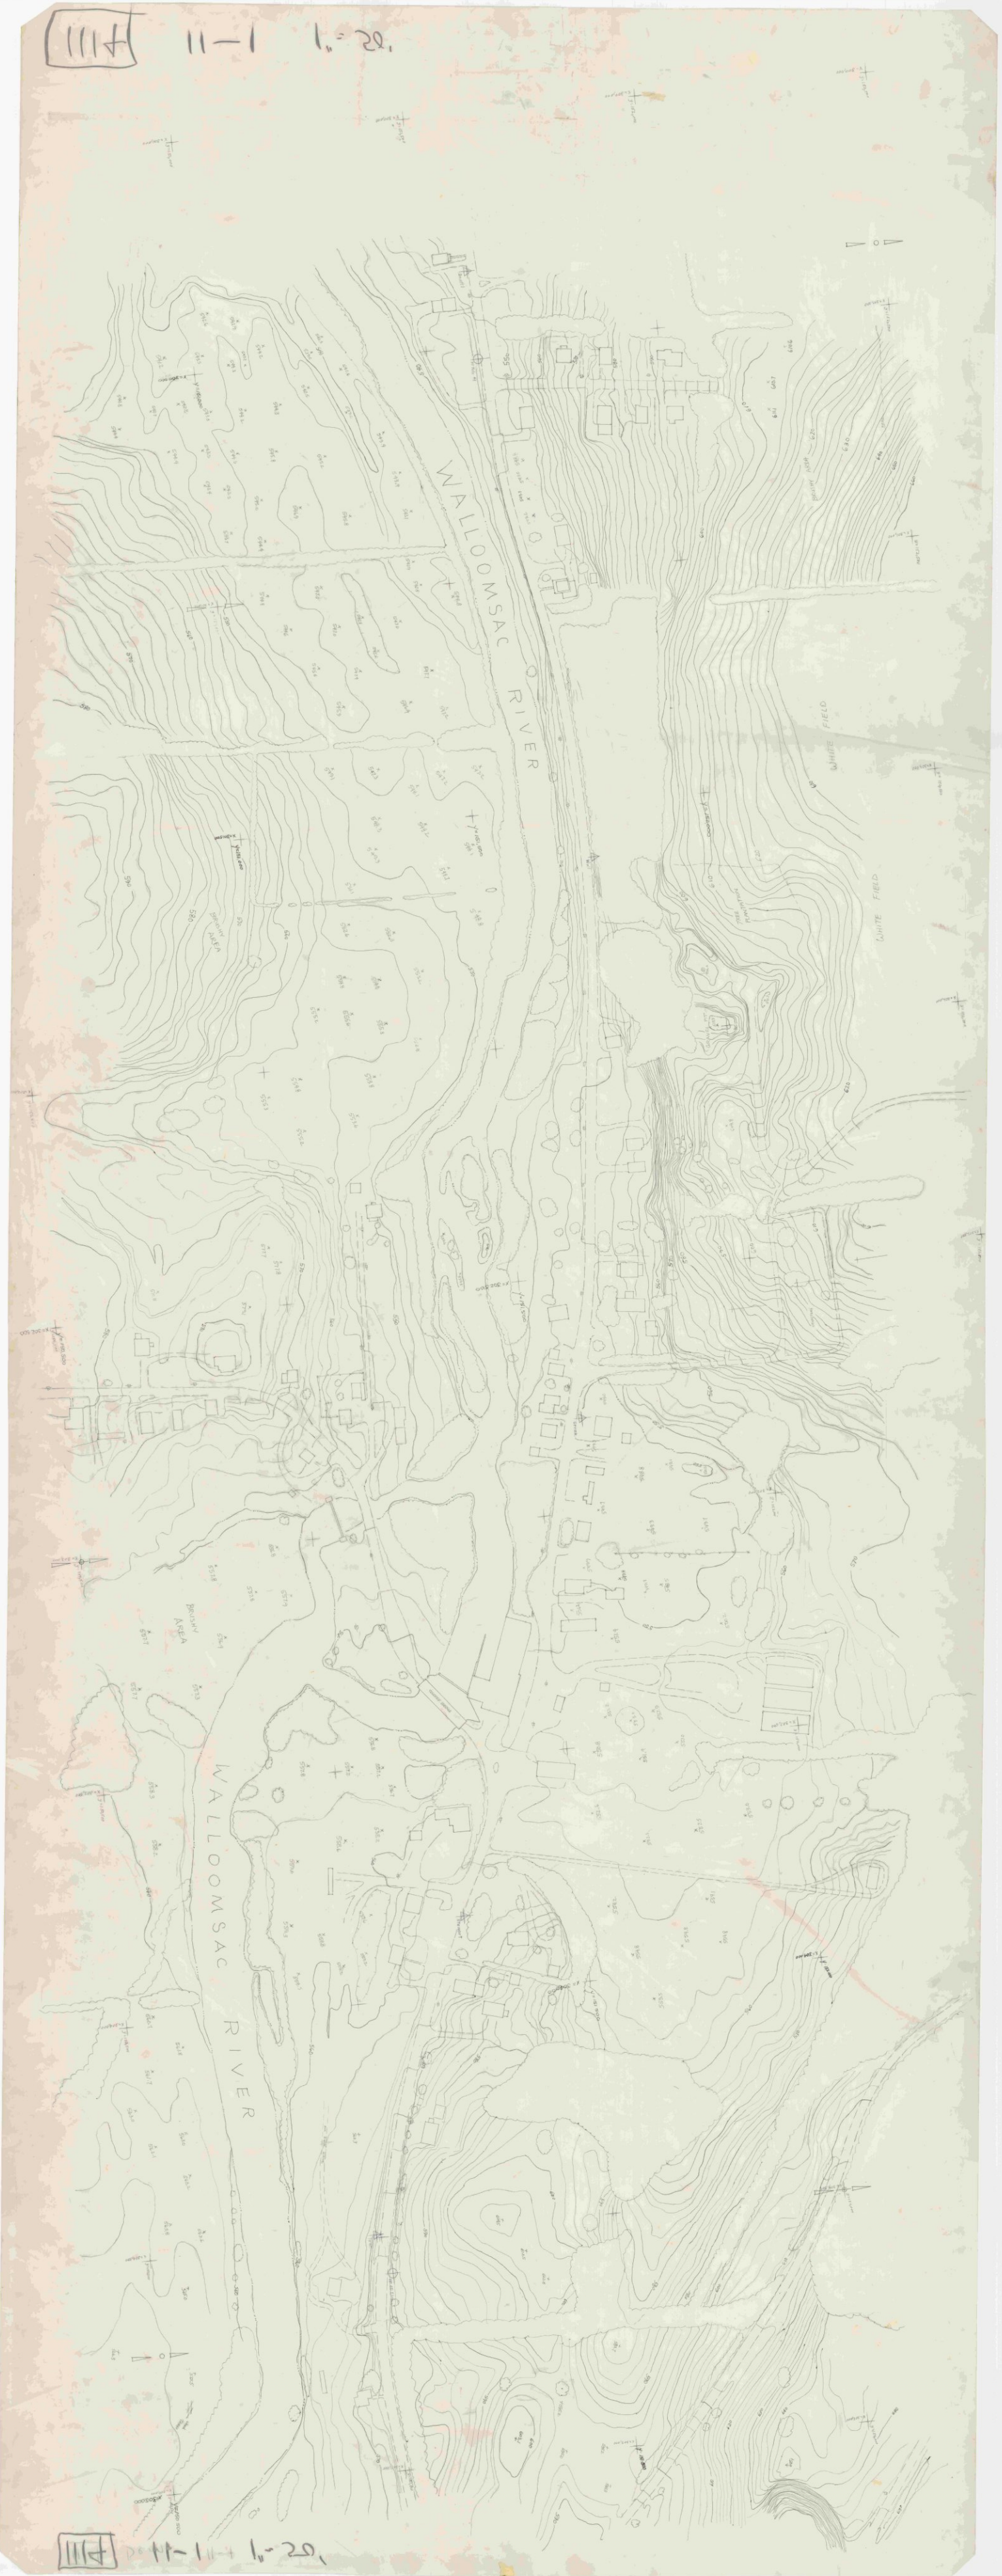

1111 11-1 1"=20'

111H 3-3 1"=20'

111H 3-3 Bennington 1"=50'

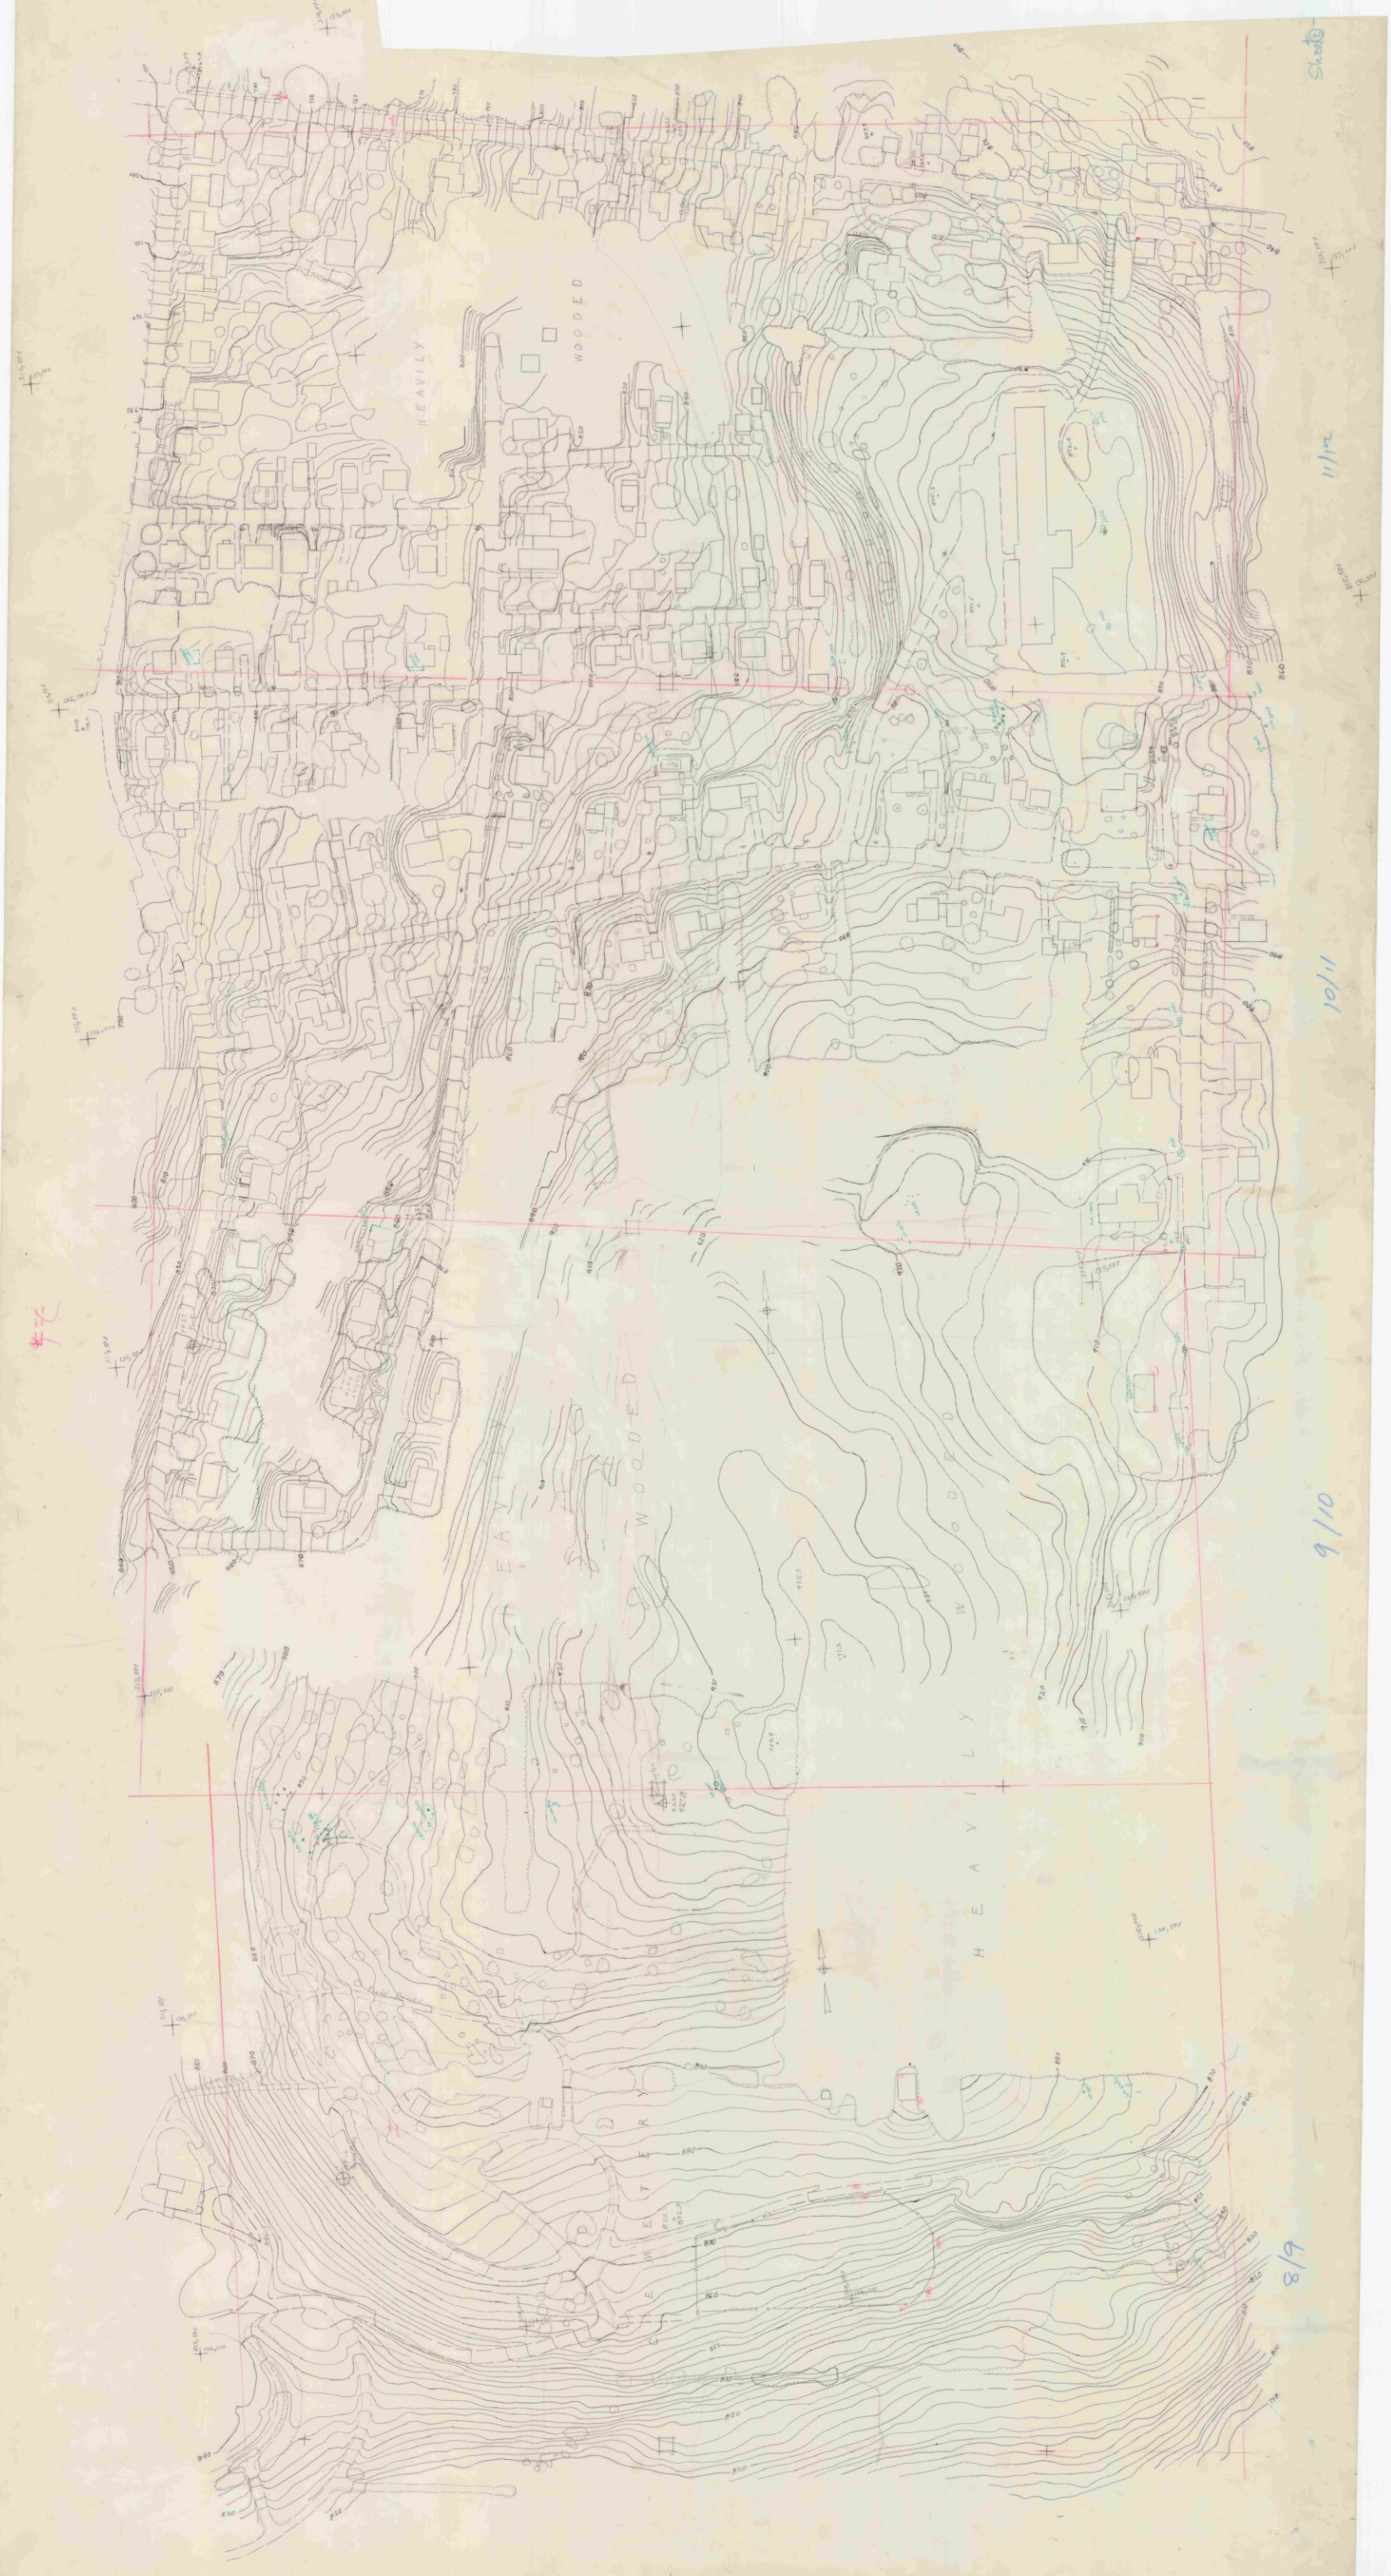

BENNINGTON Mtn stripe sheet 1 scale 1"=20'.

1114 1-1 1"=50'

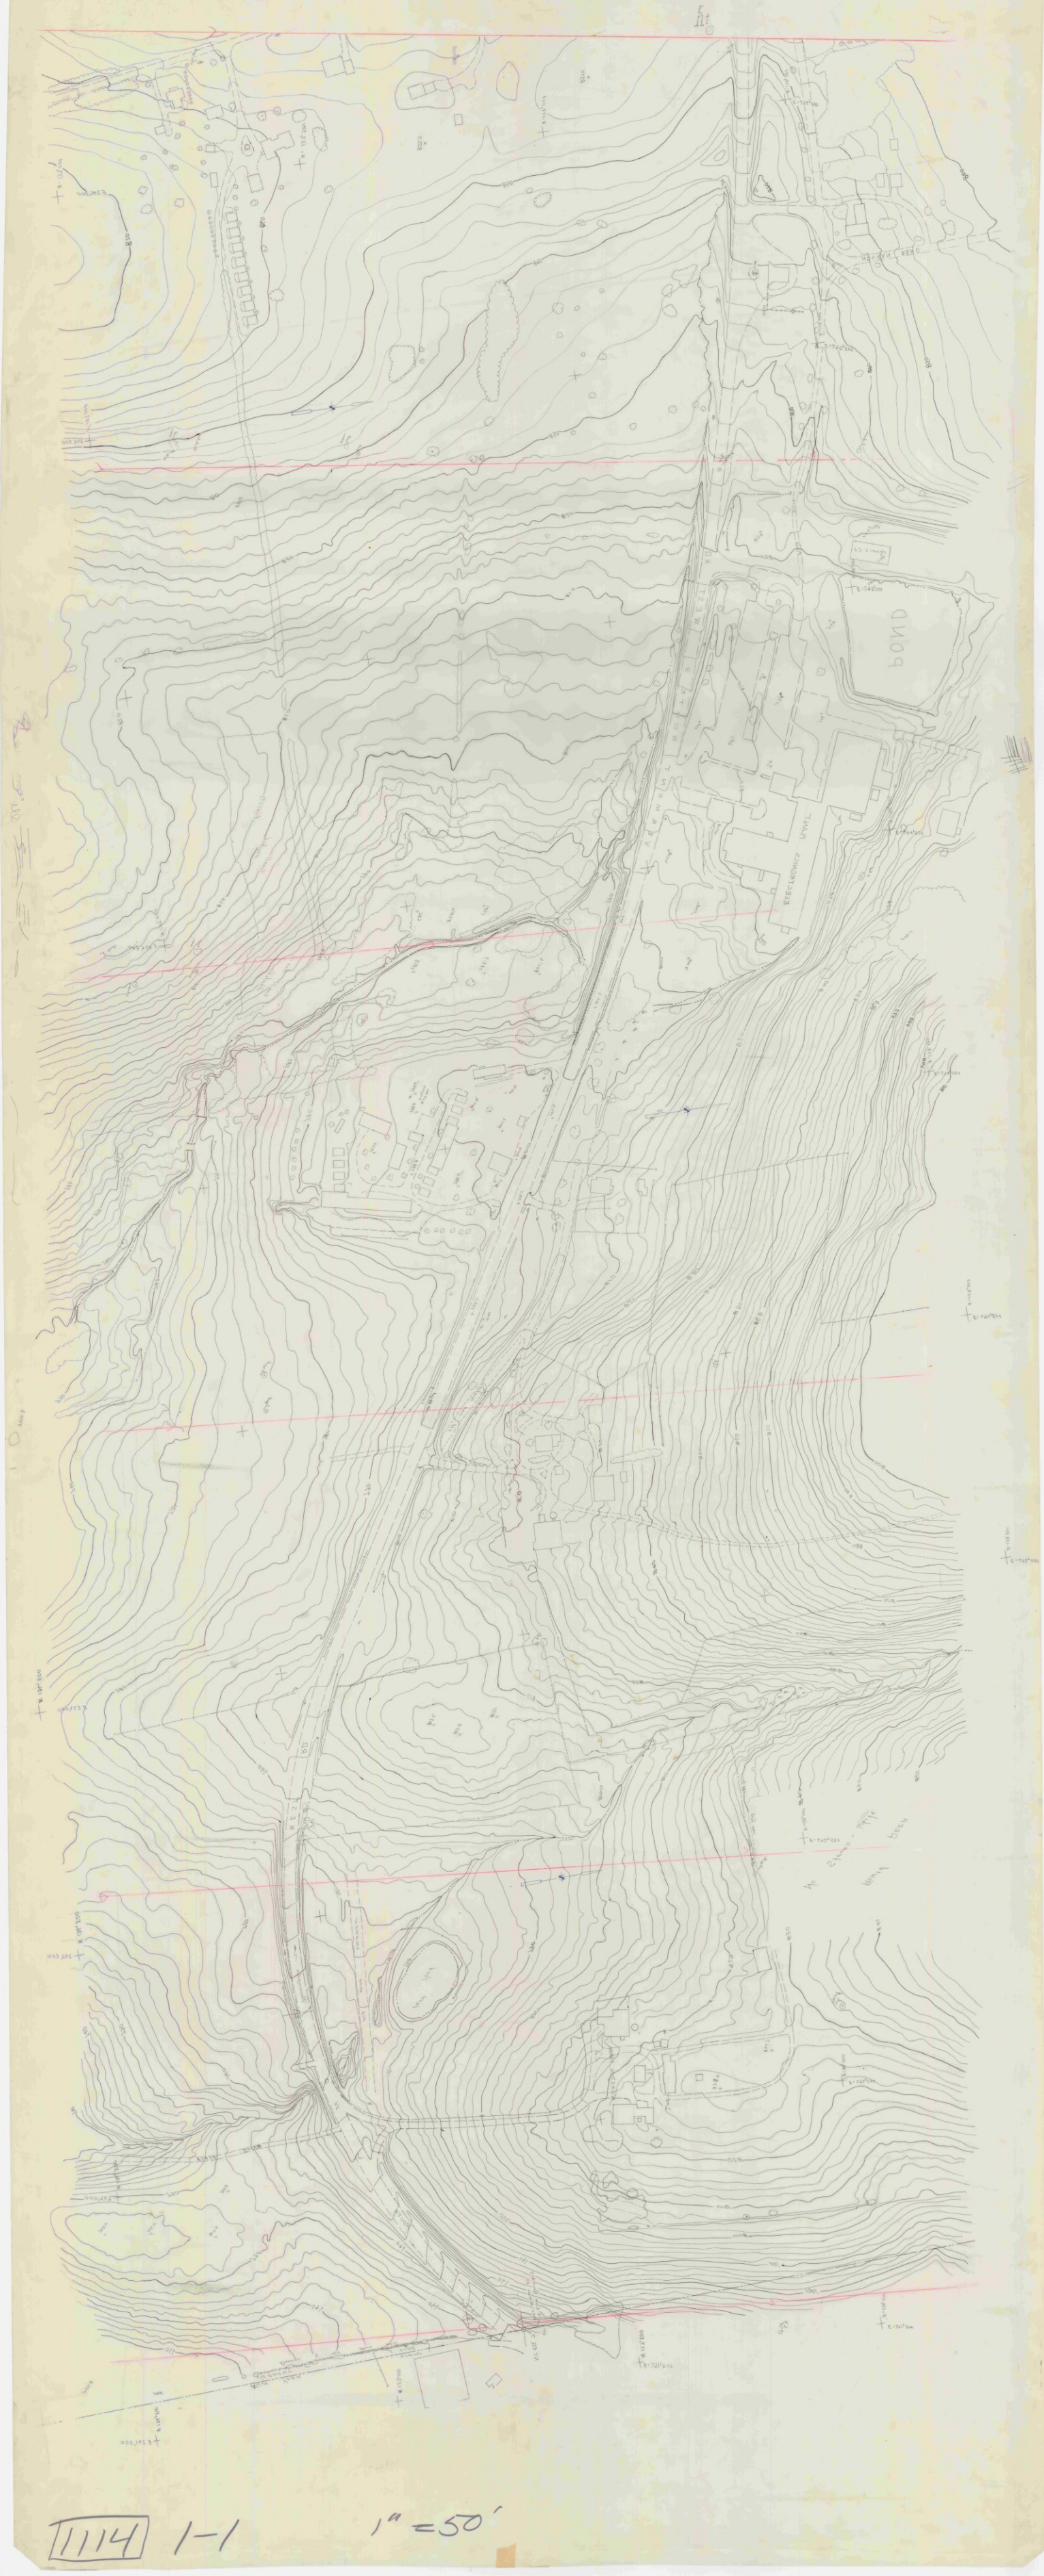

1114 1-1 1"=50'

Bennington IIIA 1"=20'. Strip 2 Sheet 1

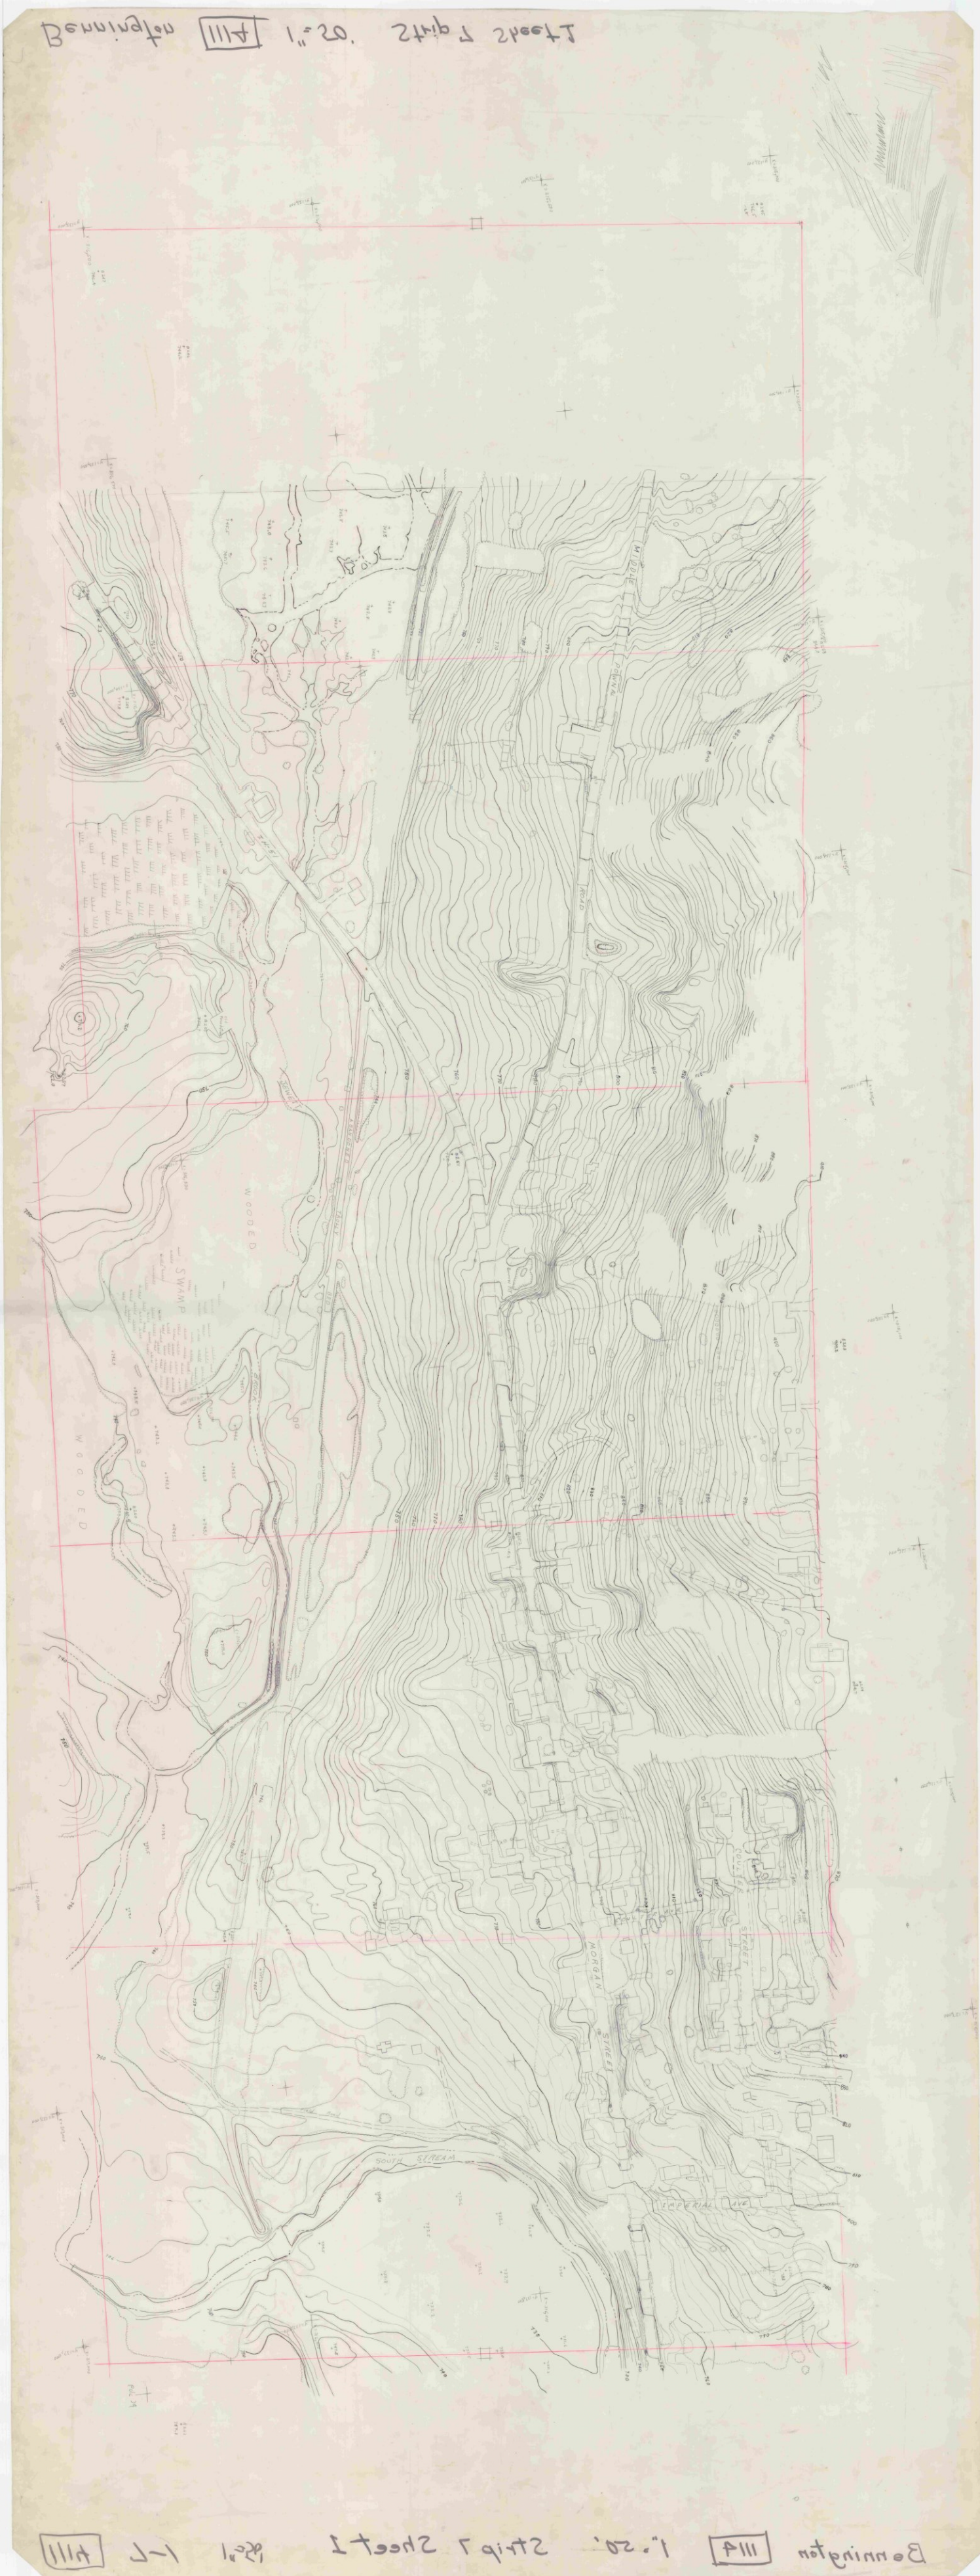

Bennington IIIA 1"=20'. Strip 2 Sheet 1

1114 2-1 1"=50'

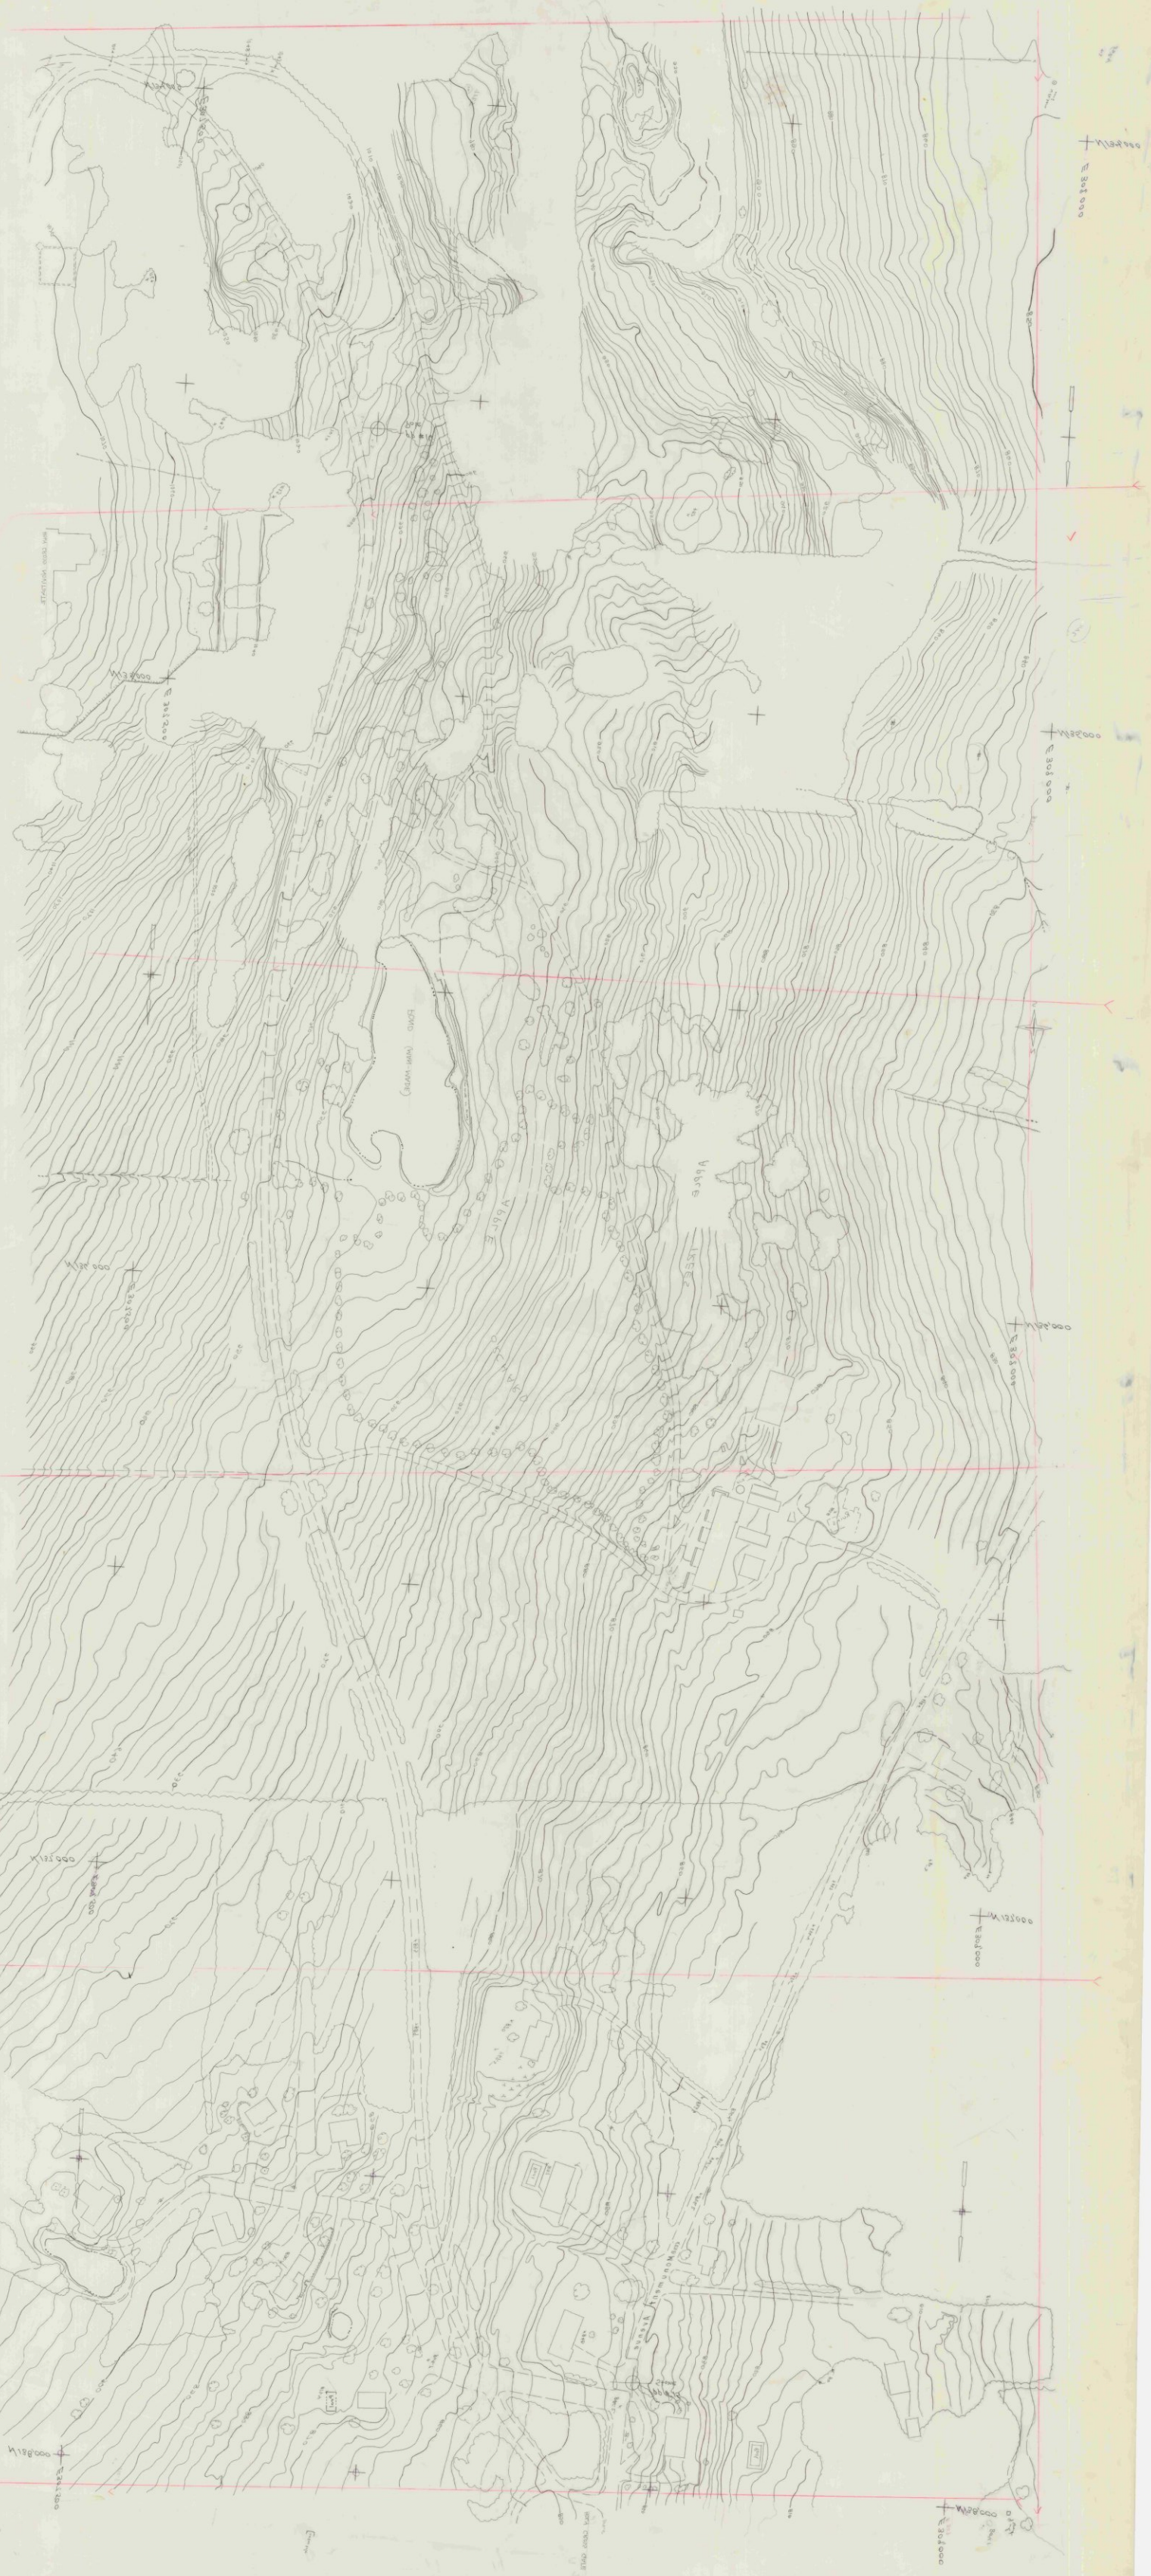

1114 2-1 1"=50'

1114 - 1-2

1"=50'

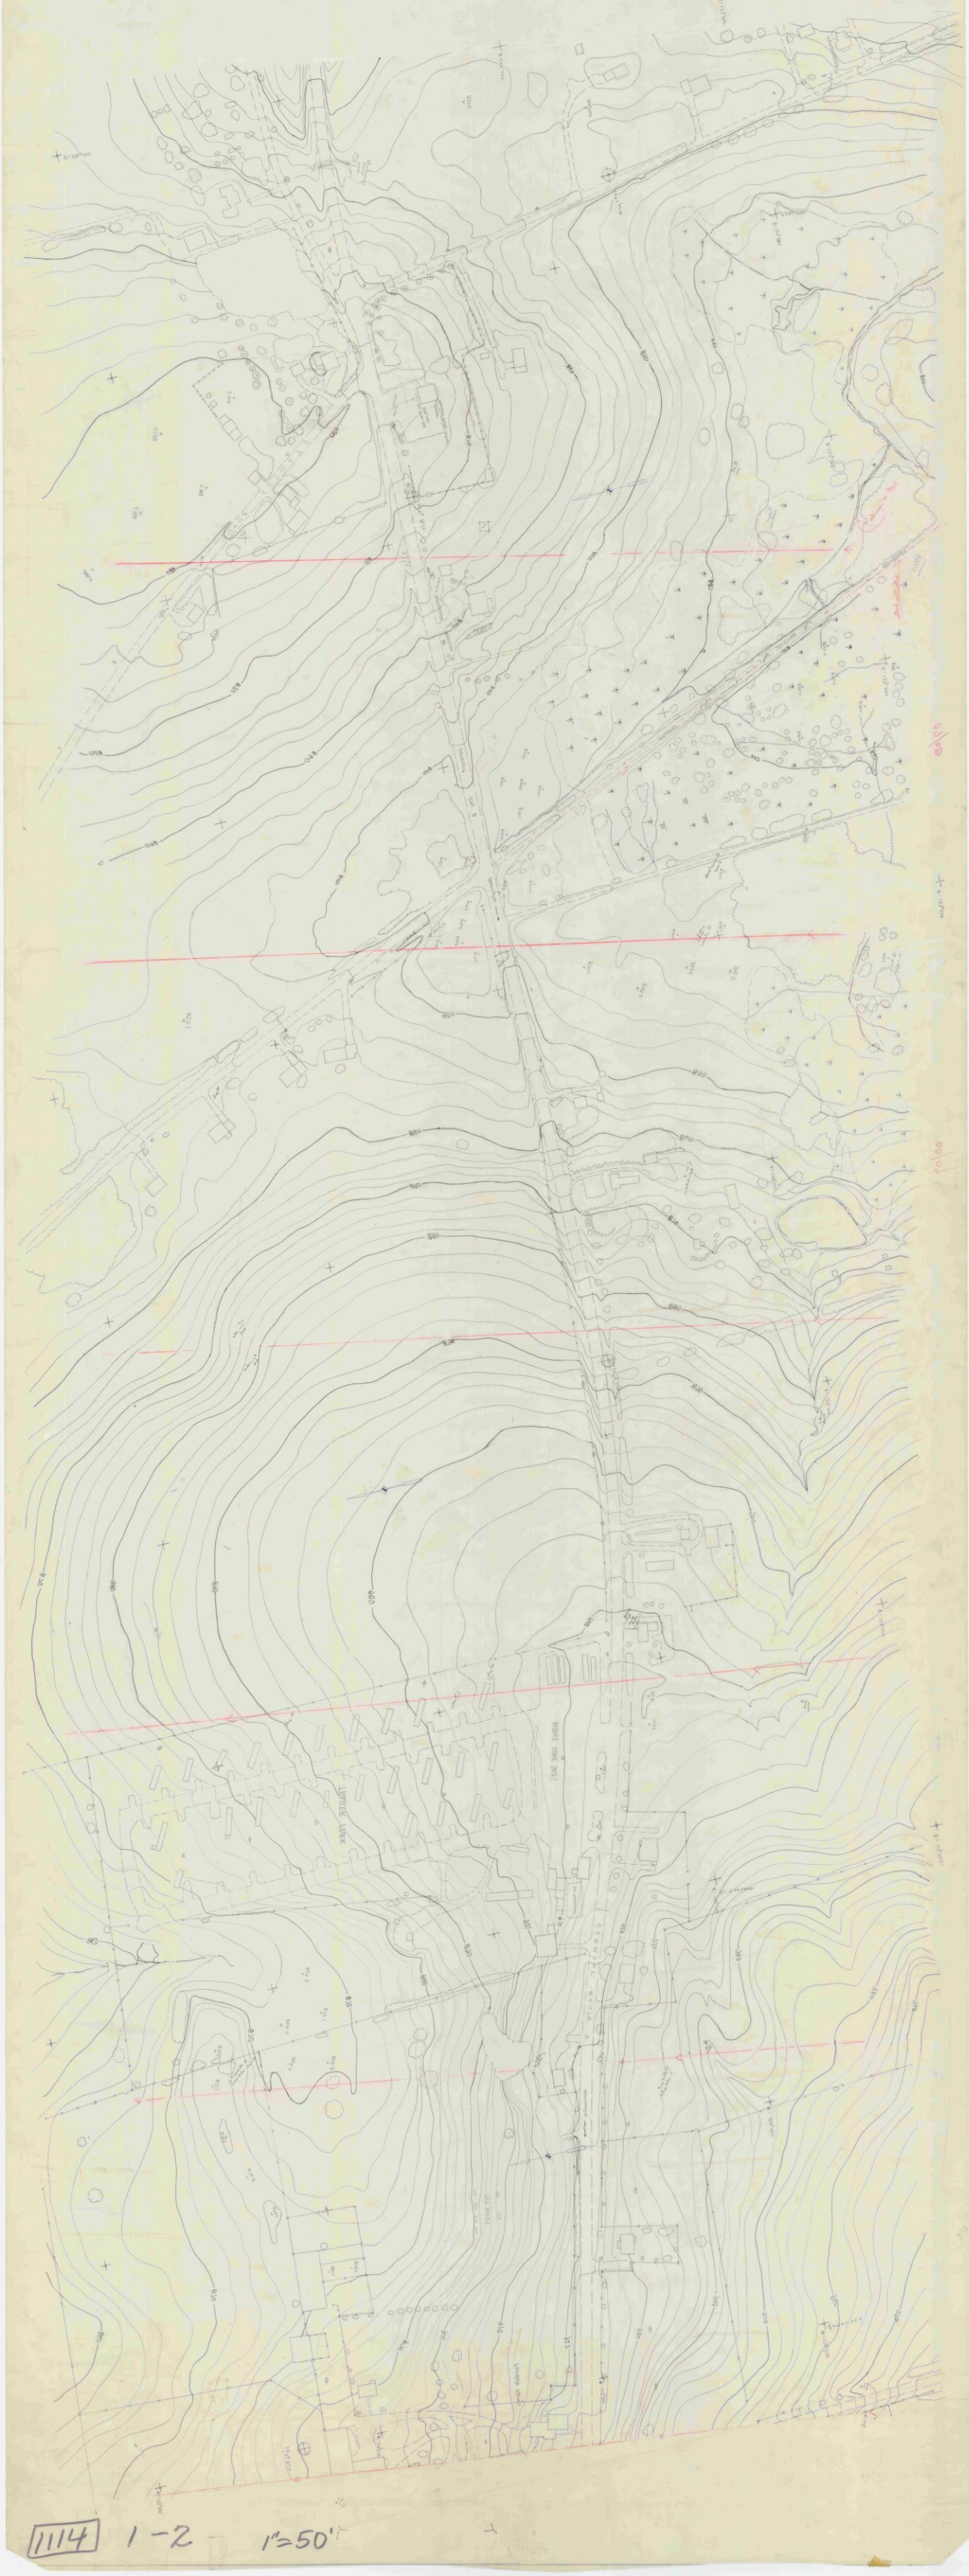

1114 1-2 1"=50'

111N 3-1 1"=20'

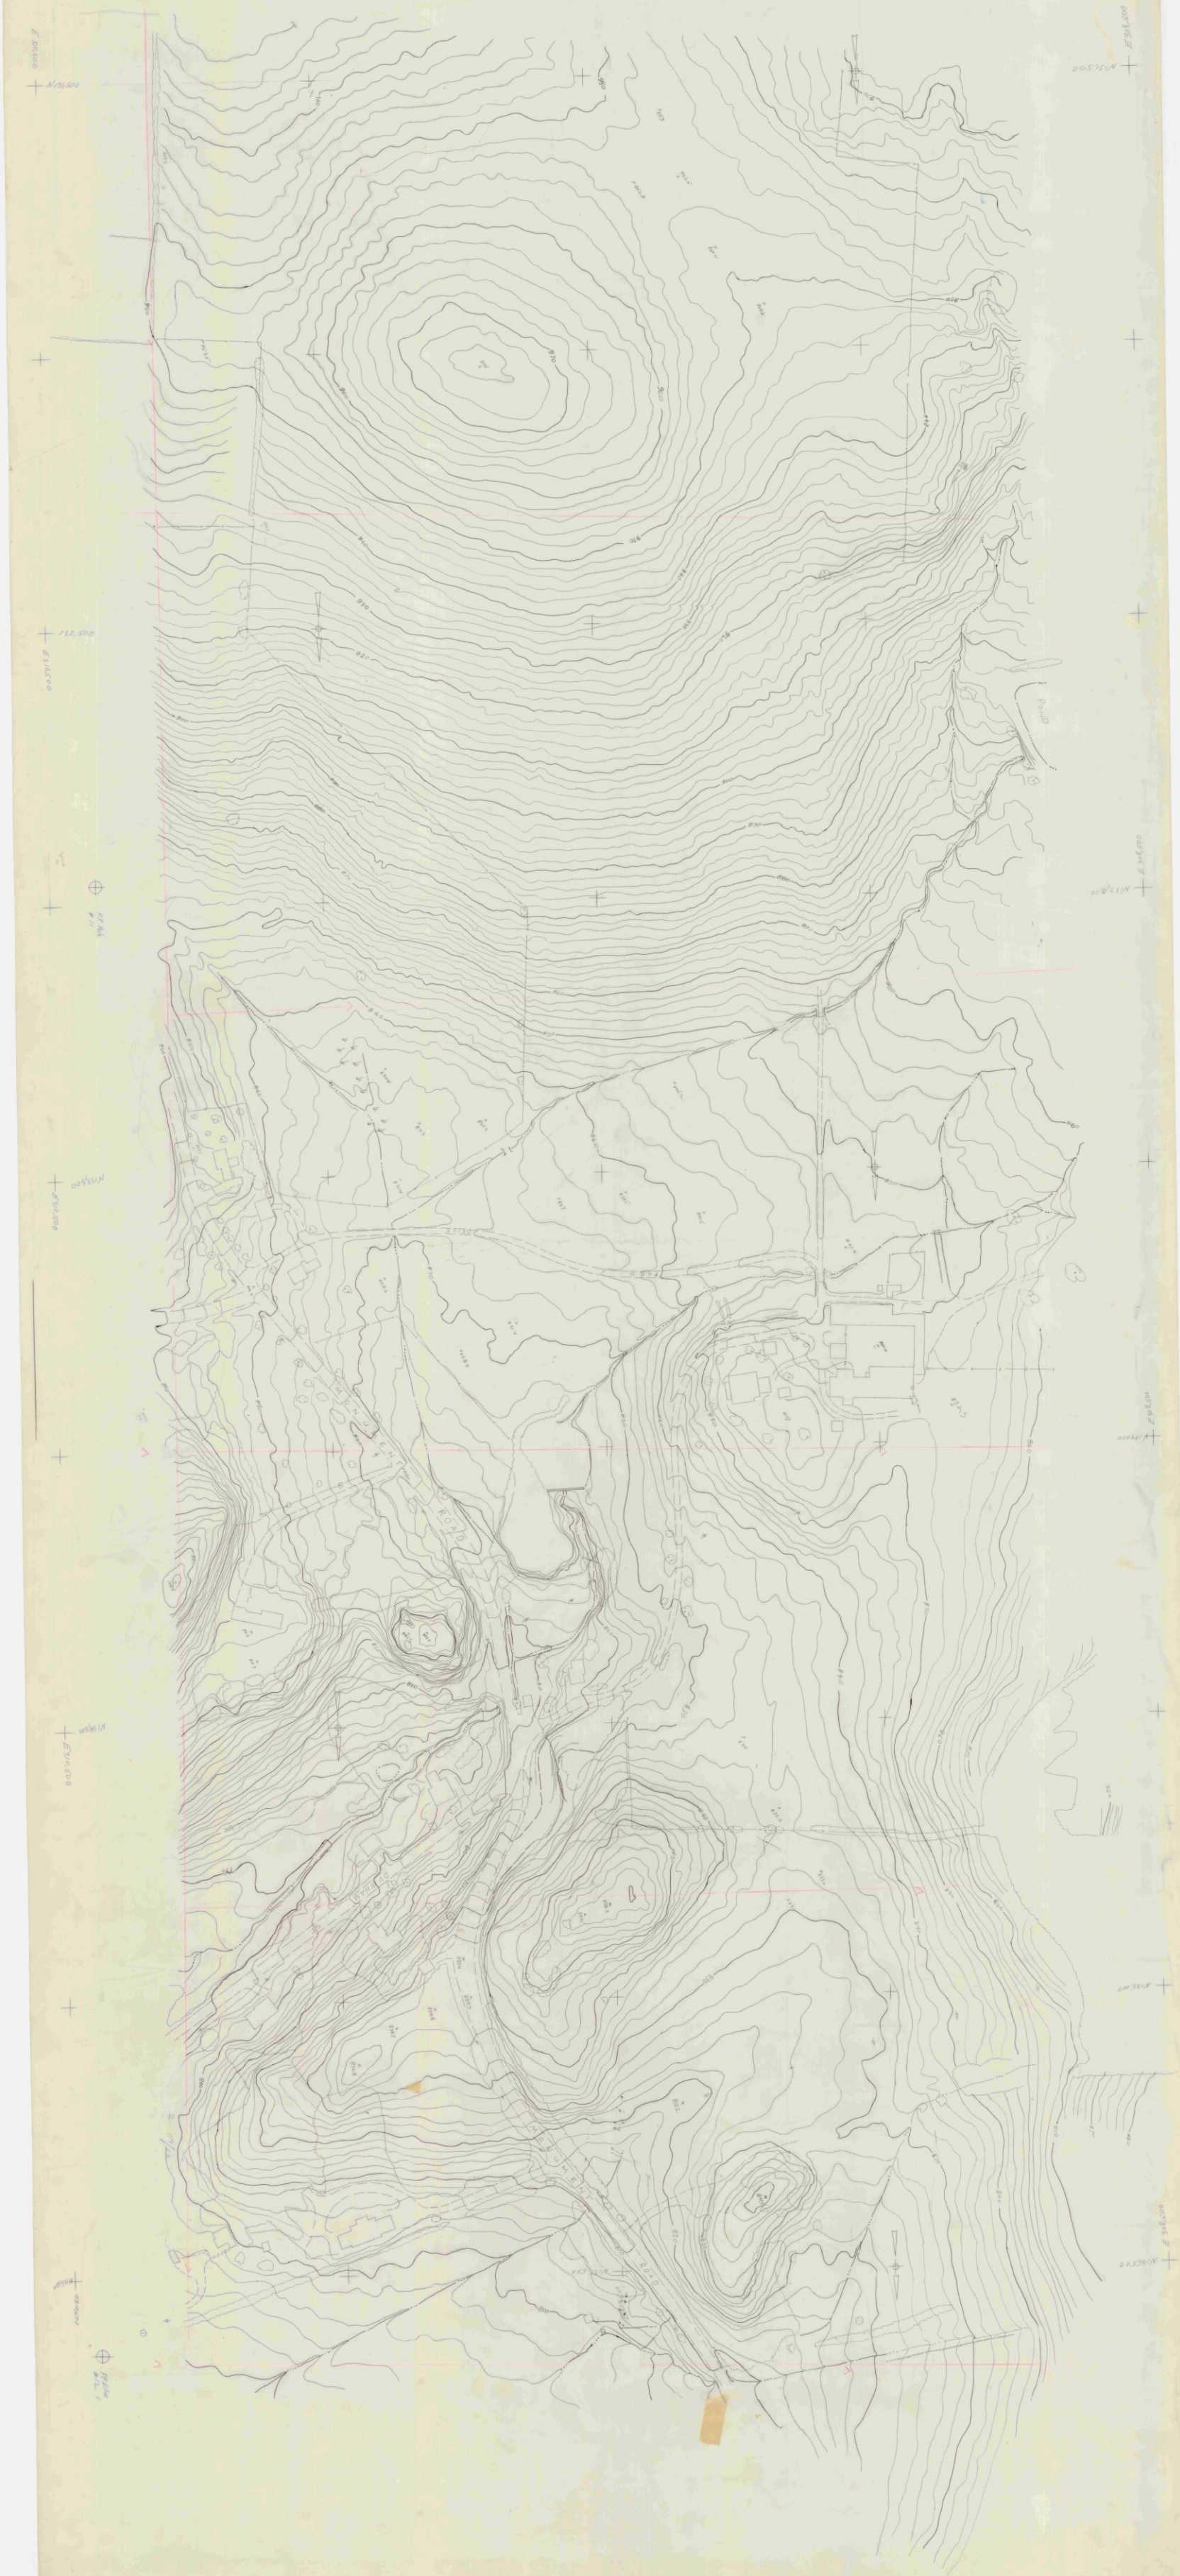

111N 3-1 1"=20'

N 402 000
E 356 000
N 398 000
E 356 000
CEMETERY
Abandoned RR Bed
500
525
550

١١١٨ ٨١

٢١١١ ٢-١

111A 8-5 1"=20' Bennington

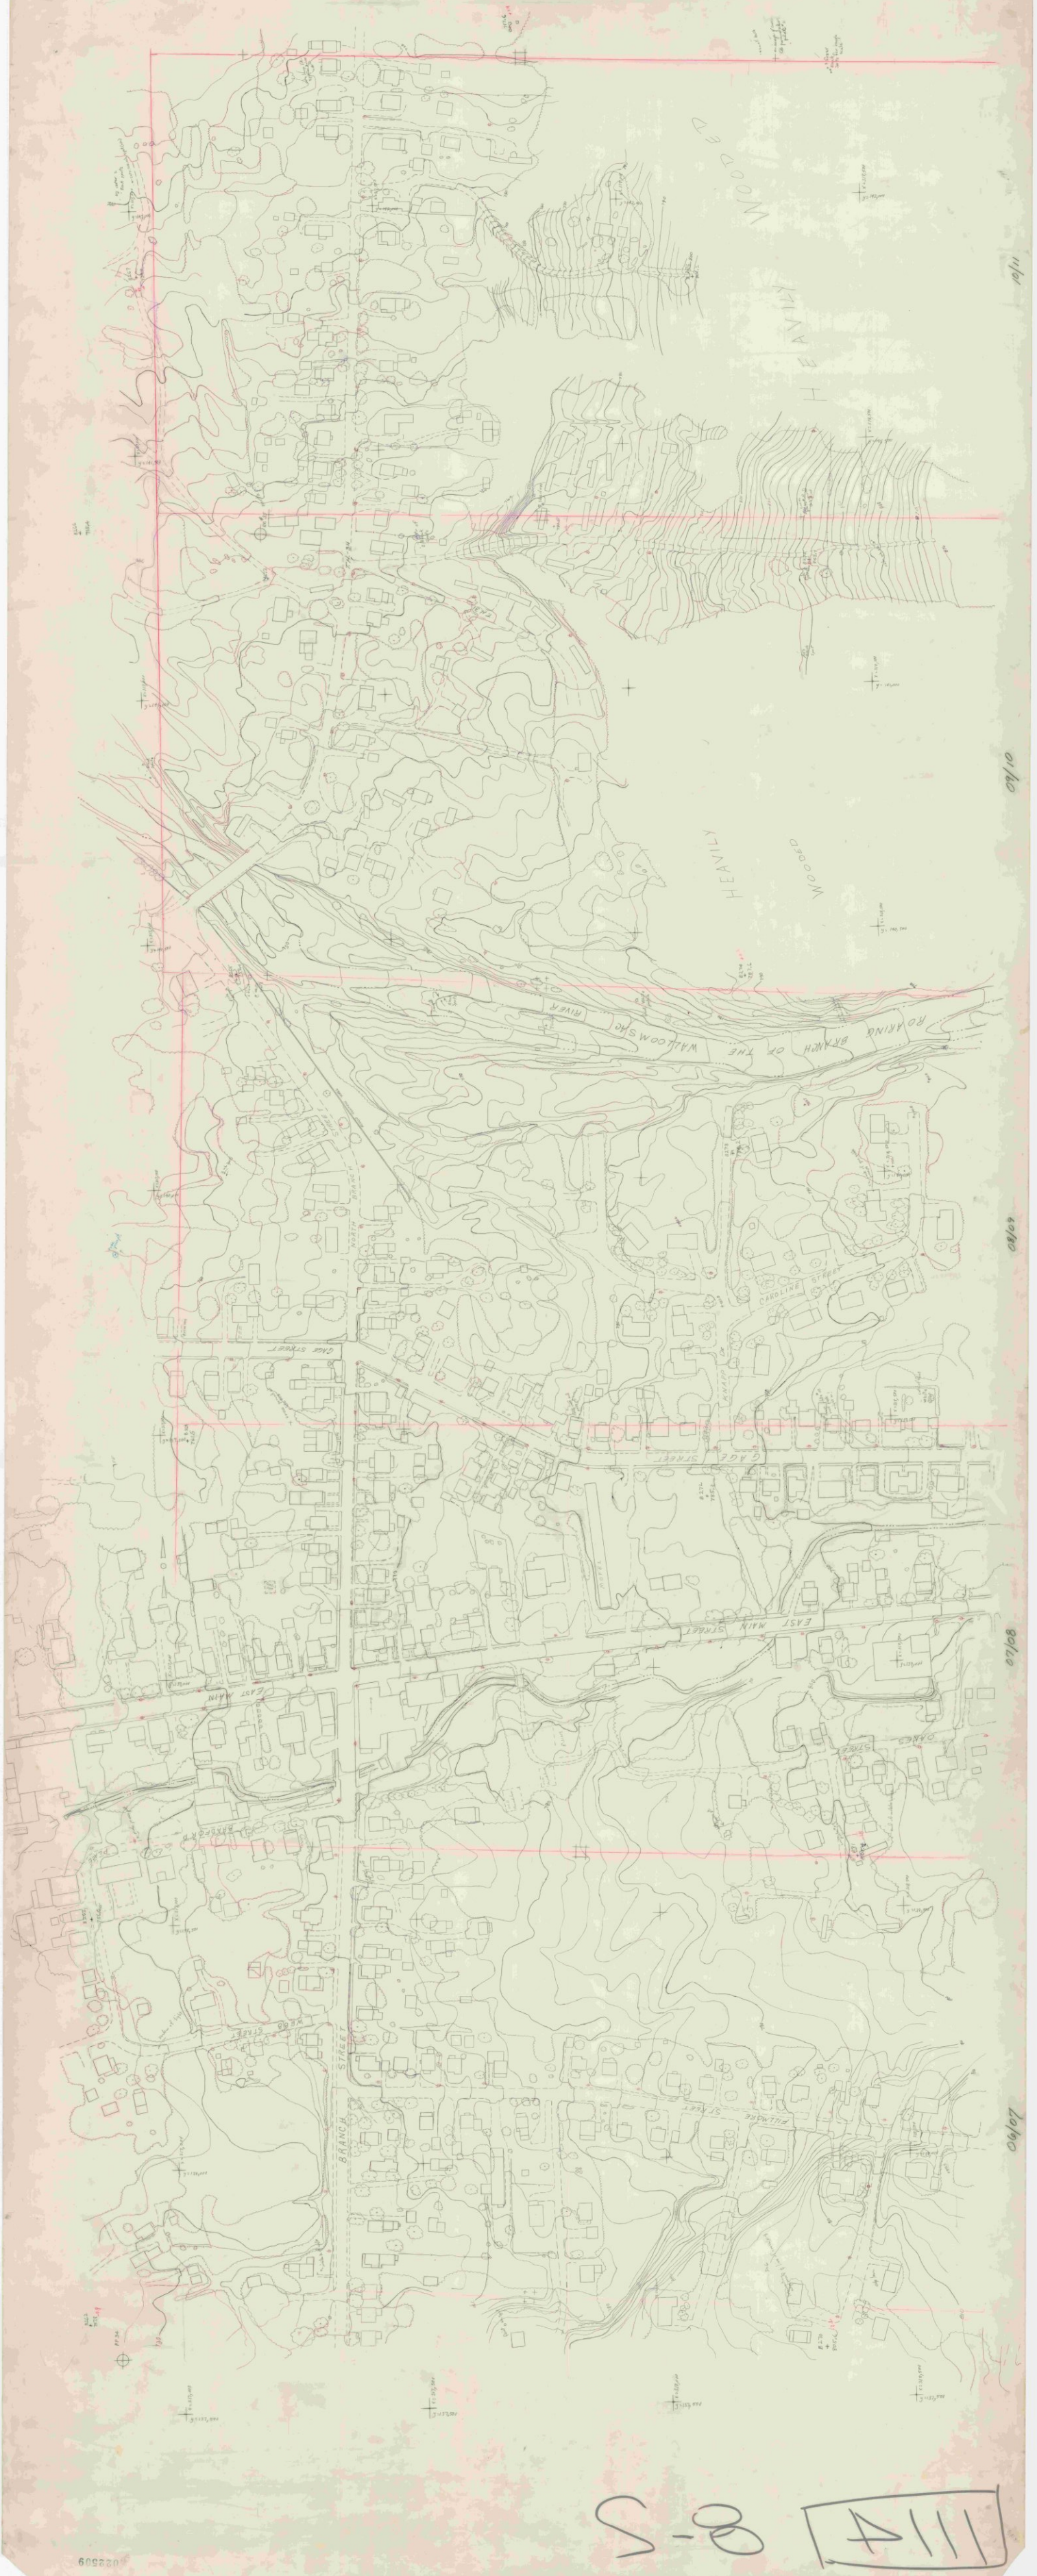

111A 8-5

S-P [A111]

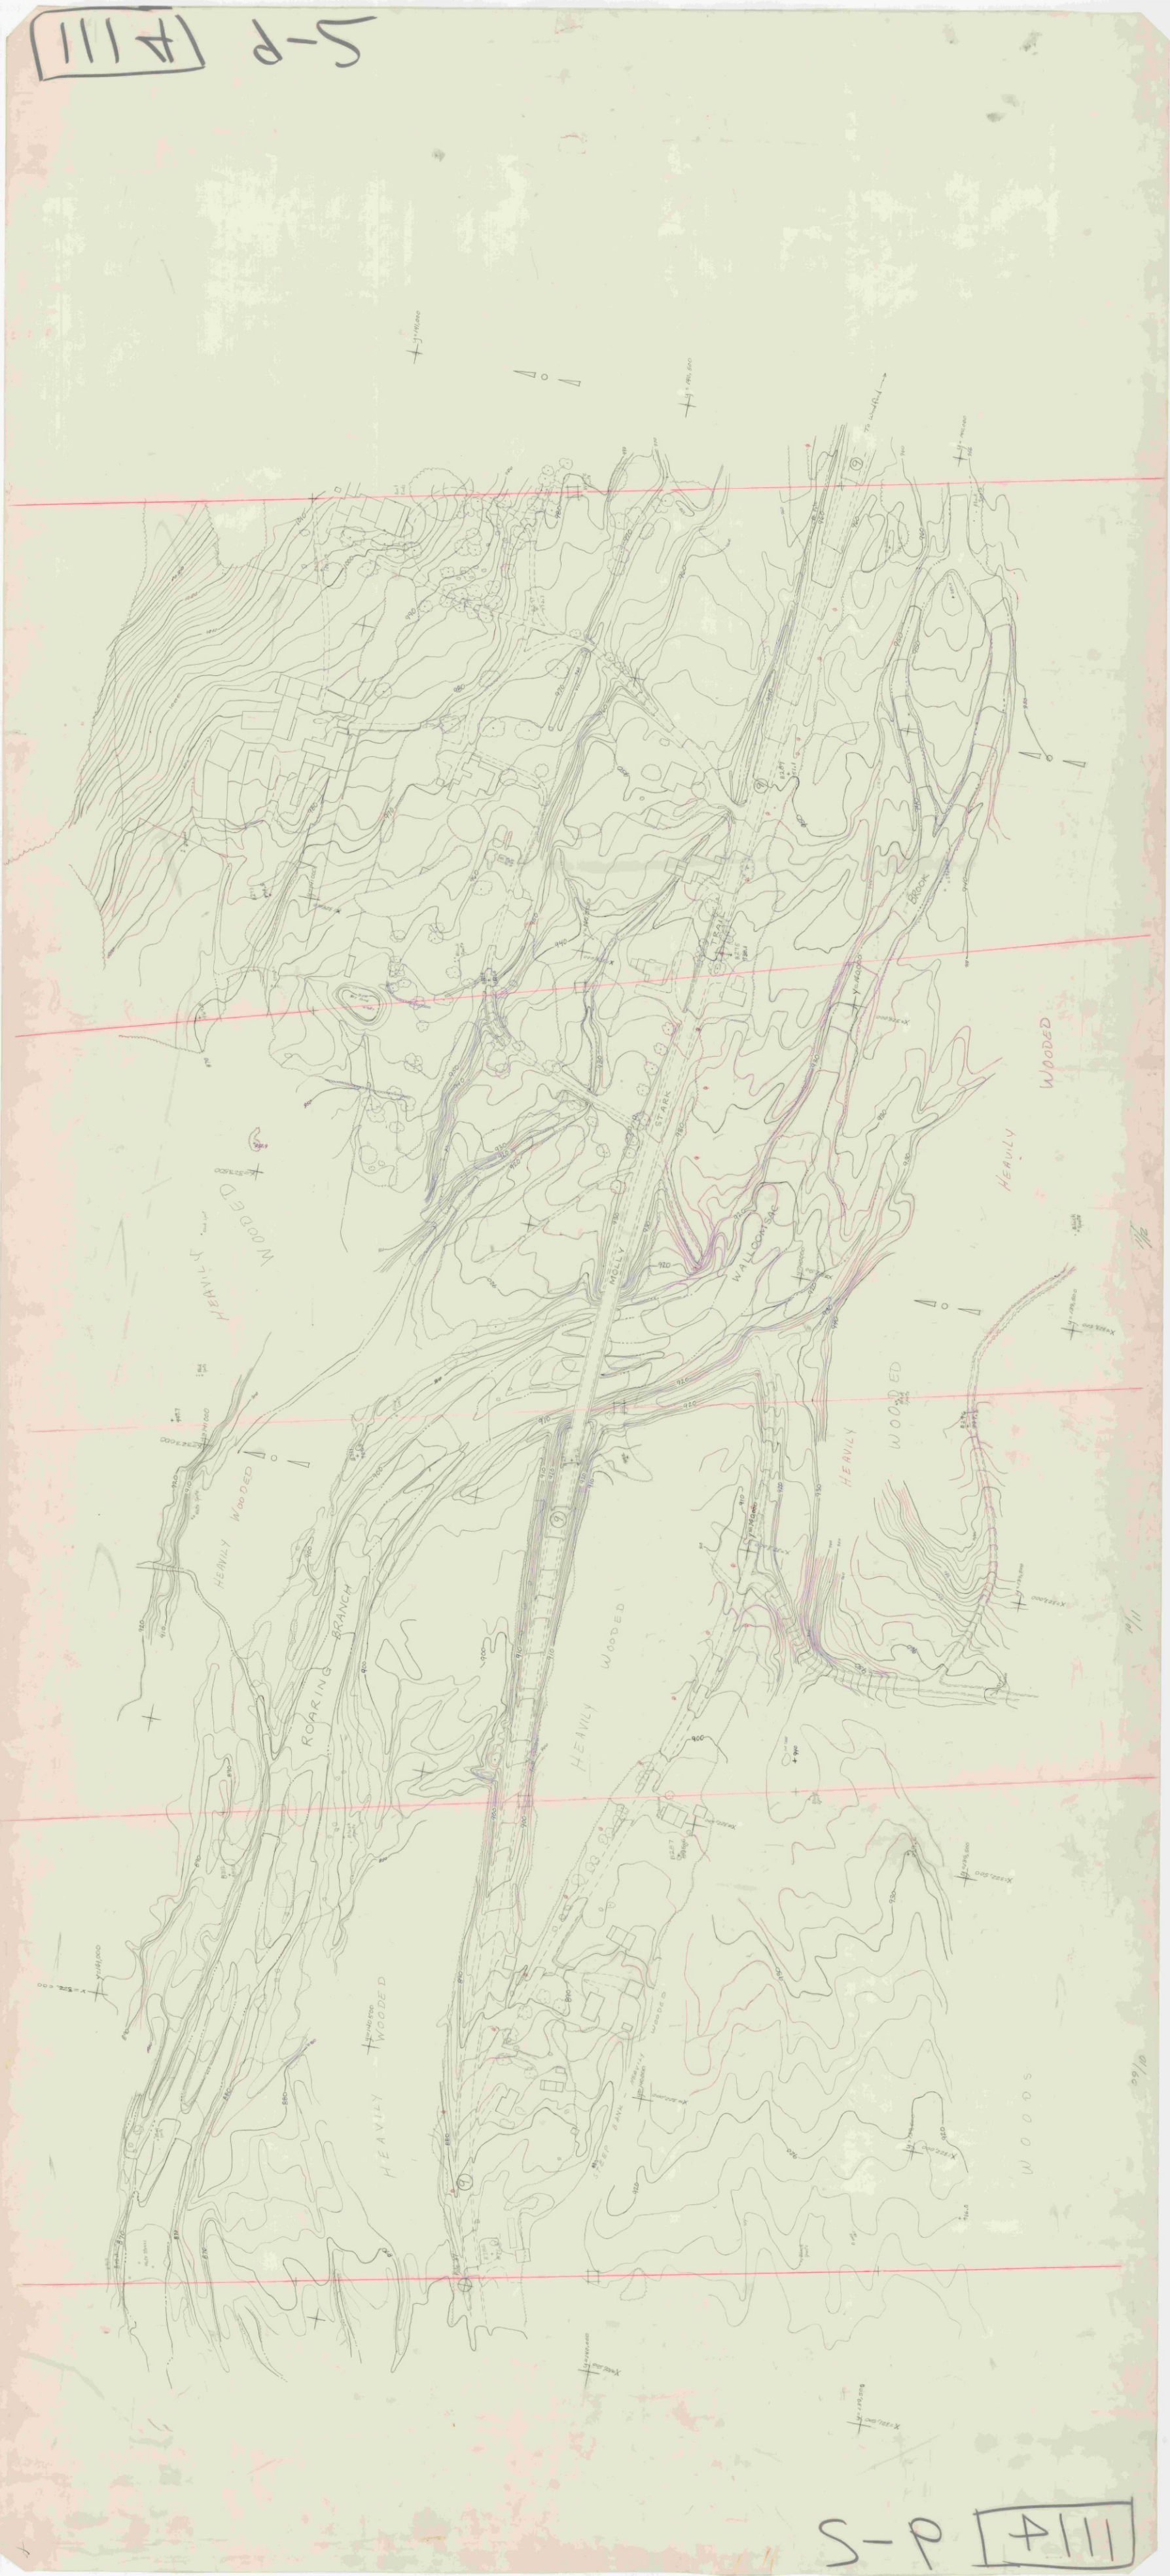

S-P [A111]

#111 10-5

#111 10-5

098330

111 2-5 1" = 20' Bonnington

111 2-5

HILL 9-5

HILL 9-5

Bennington 1114 1"=20'. Strip 7 Sheet 2

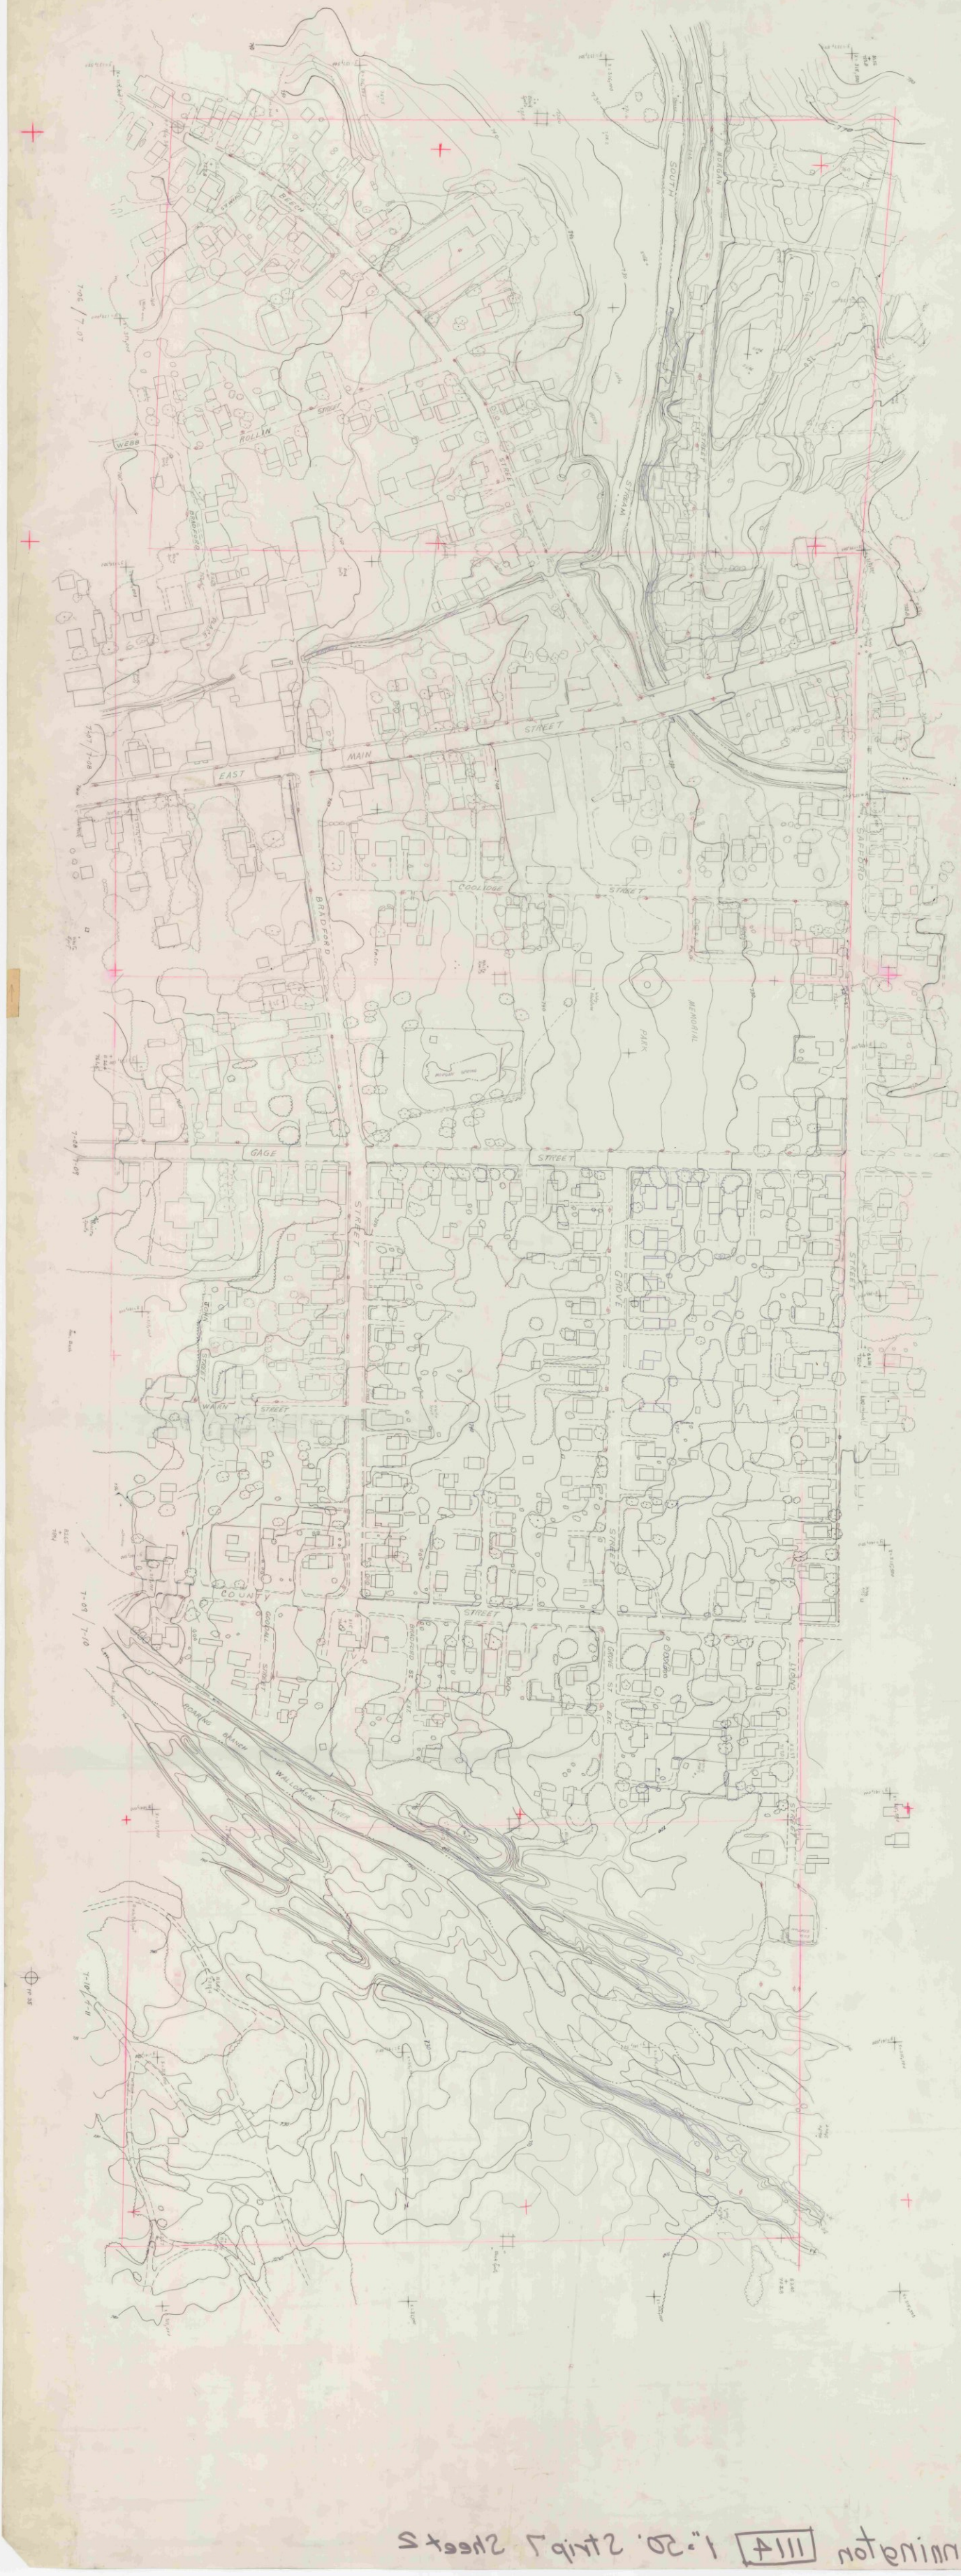

Bennington 1114 1"=20'. Strip 7 Sheet 2

1114 2-2

1"=50'

1114 2-2

1"=50'

HARMON
ROAD
TREE
NURSERY
BENNINGTON
ROAD
SHOPPING
CENTER
PARKING
HENRY
DRIVE
HAYWOOD
DRIVE
WILMOTH

1114 8-1

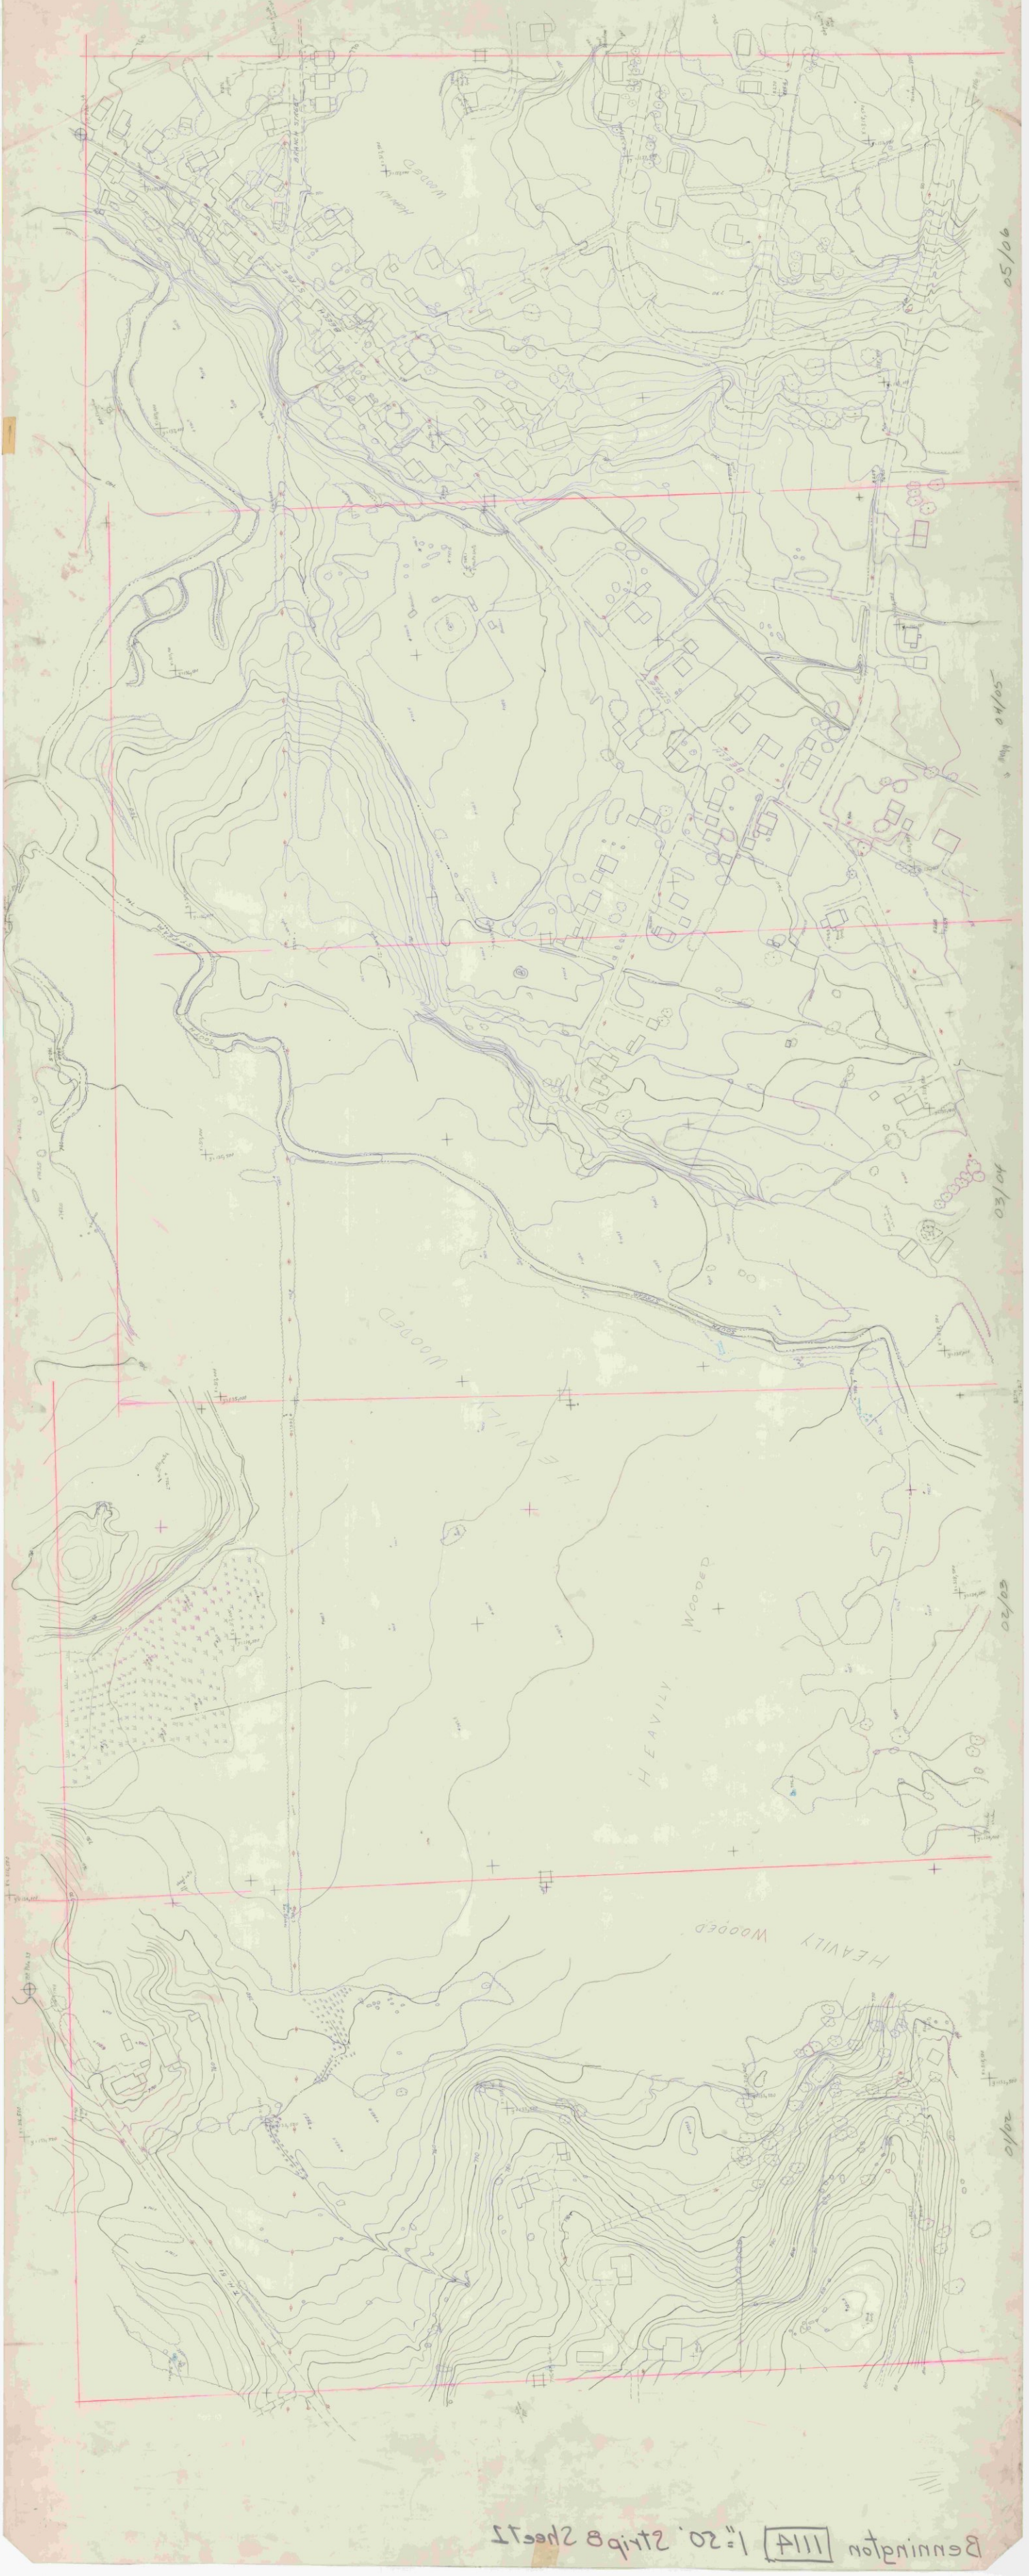

Bennington 1114 1"=50' Strip B Sheet 2

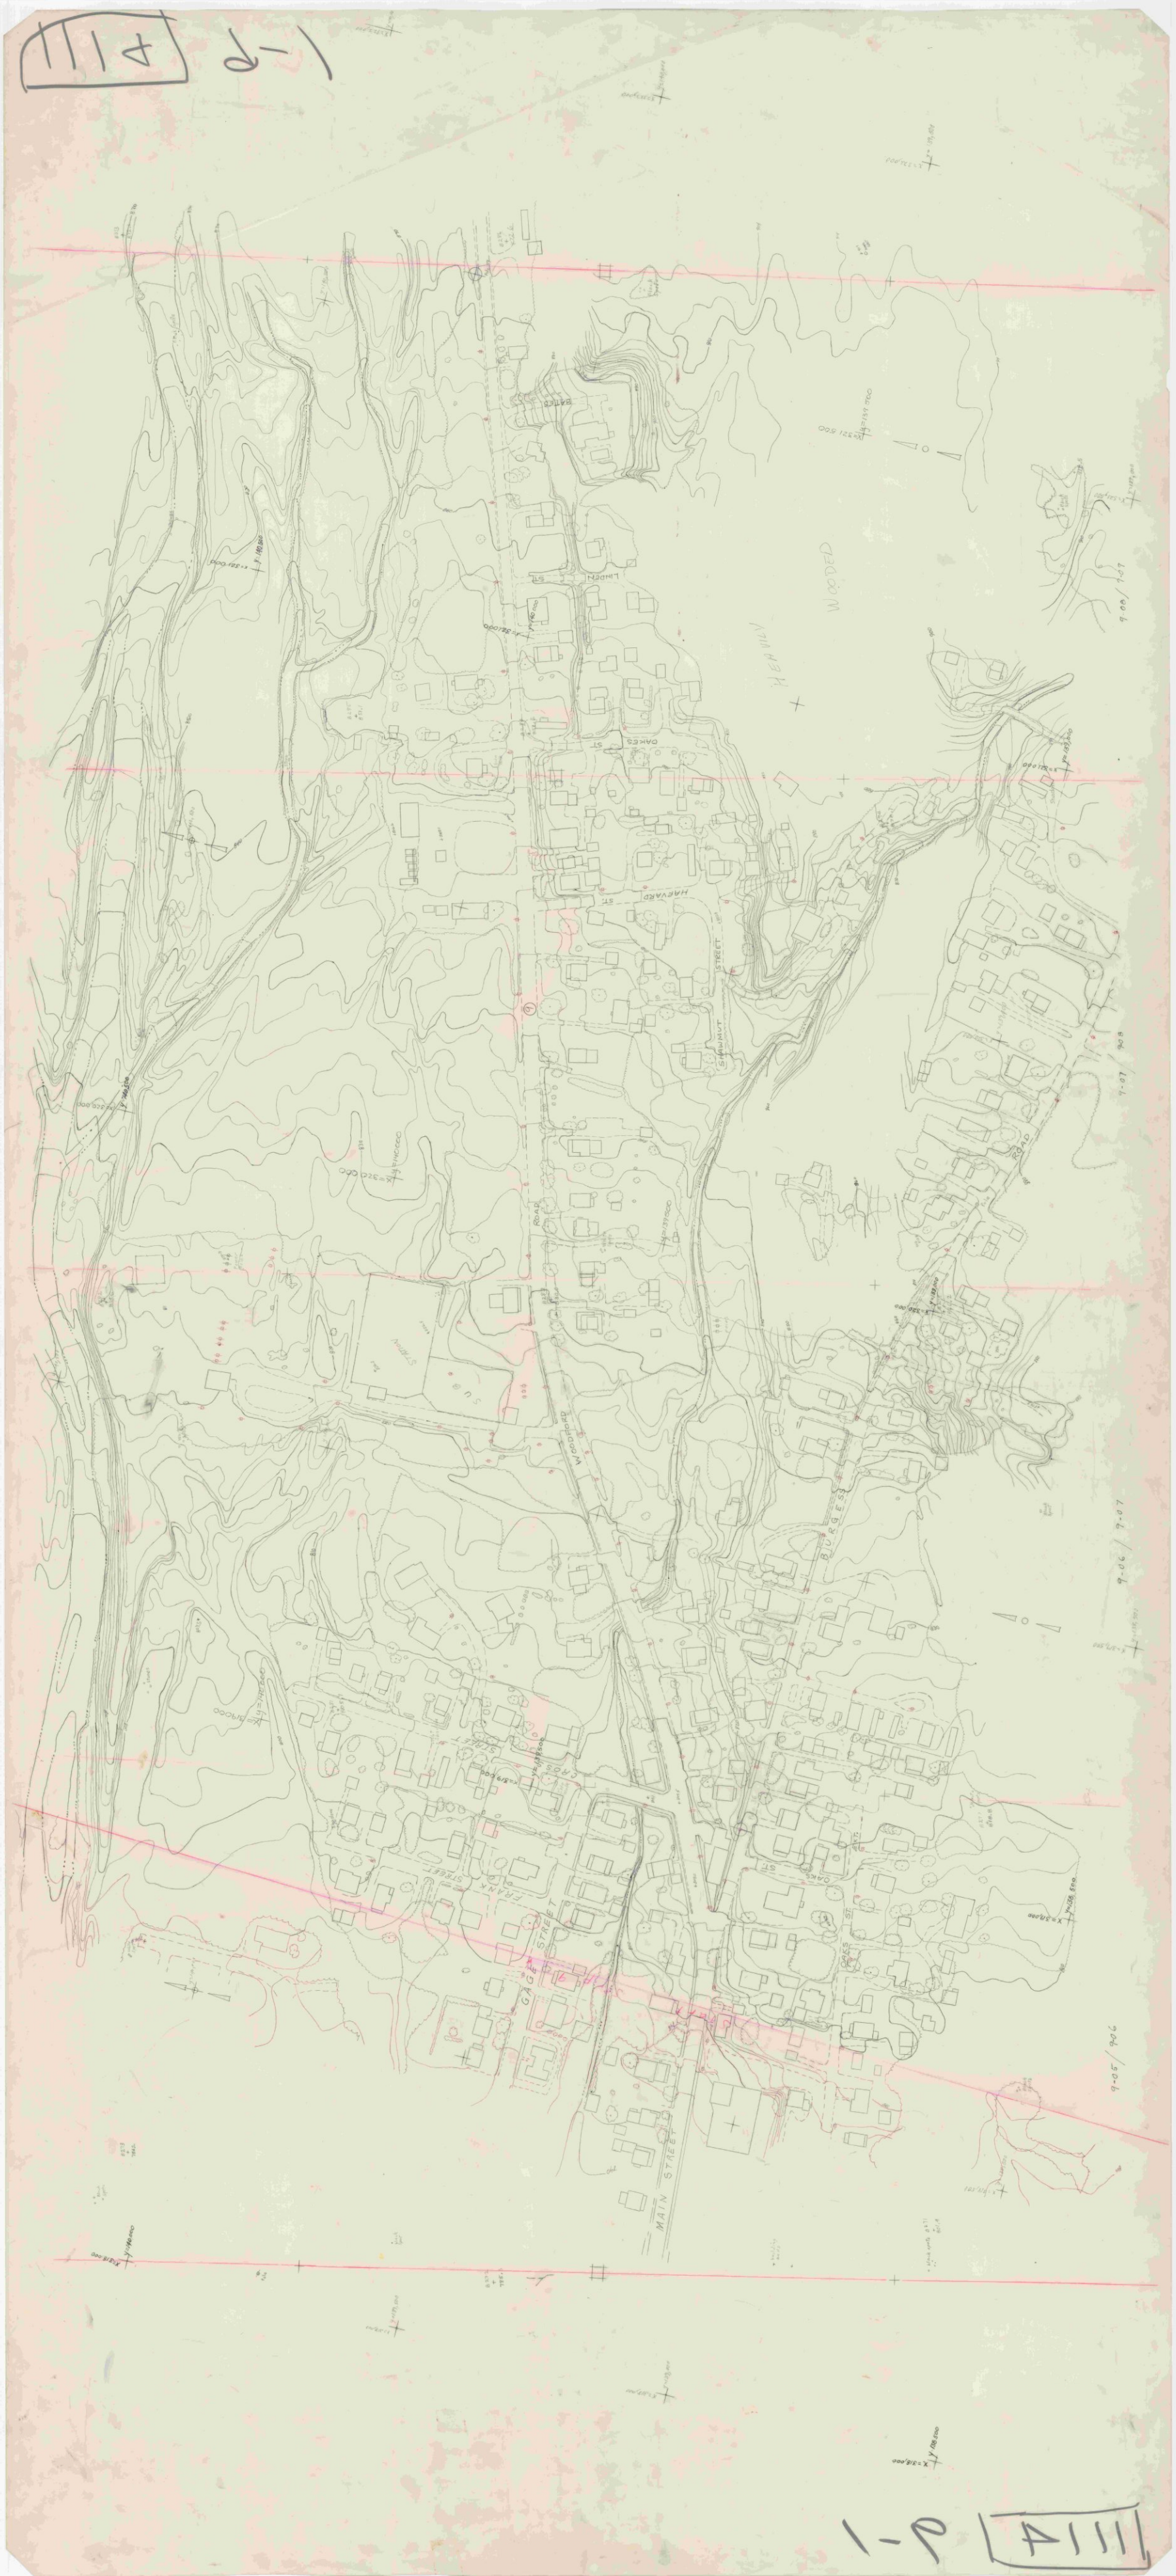
LINDEN ST
OAKES ST
HARVARD ST
STRAWNUT STREET
WOODED HEAVILY
ROAD
WOODPARD
BURGESS
9-07
9-06
9-05
GAG STREET
MAIN STREET
FRANK STREET
CROSS STREET
OAKES ST

1111 11-1 1"=20'

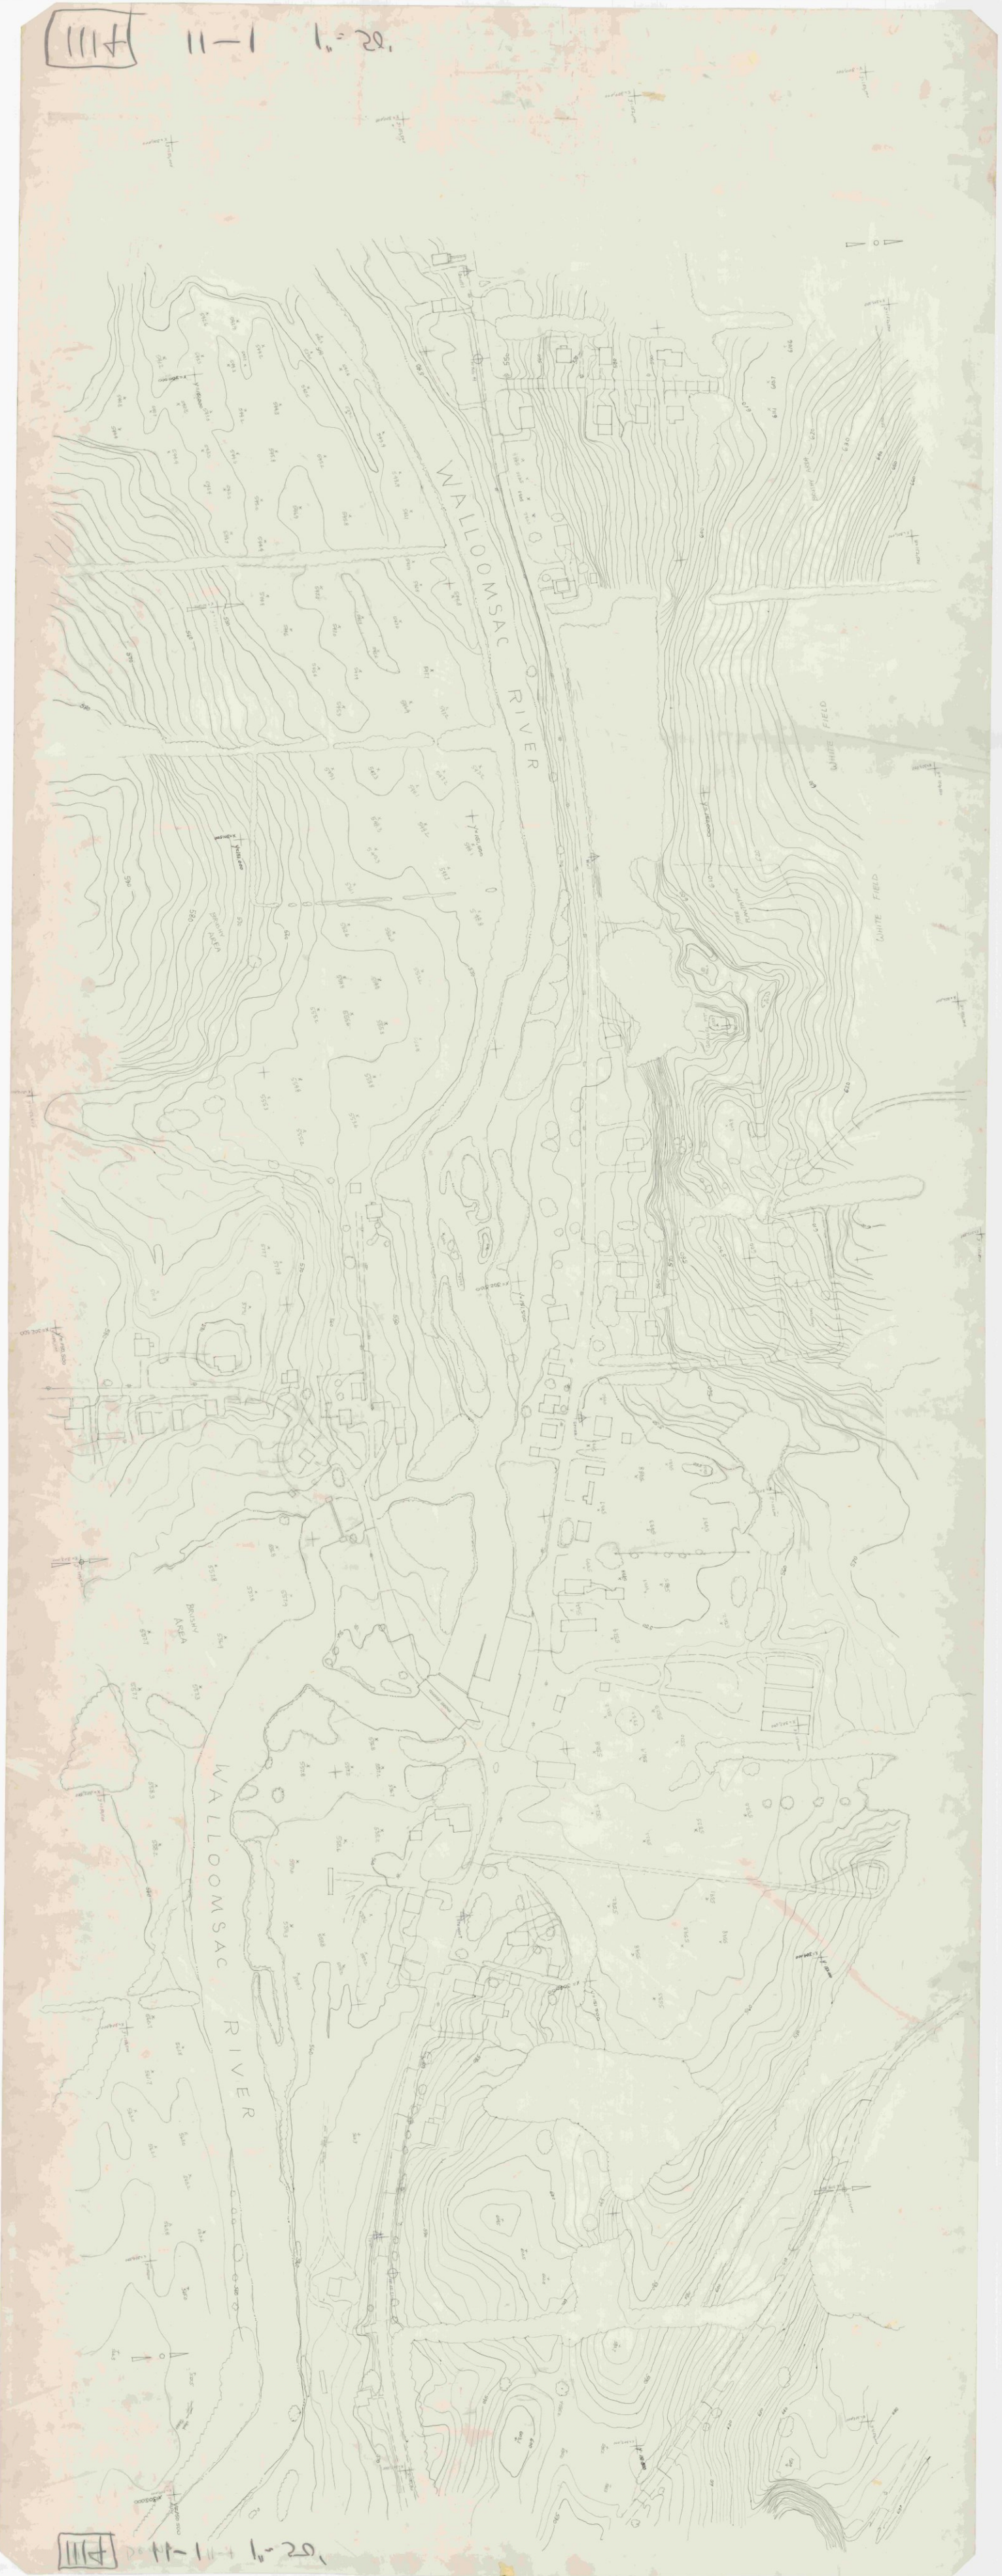

1111 11-1 1"=20'

111H 3-3 1"=20'

111H 3-3 Bennington 1"=50'

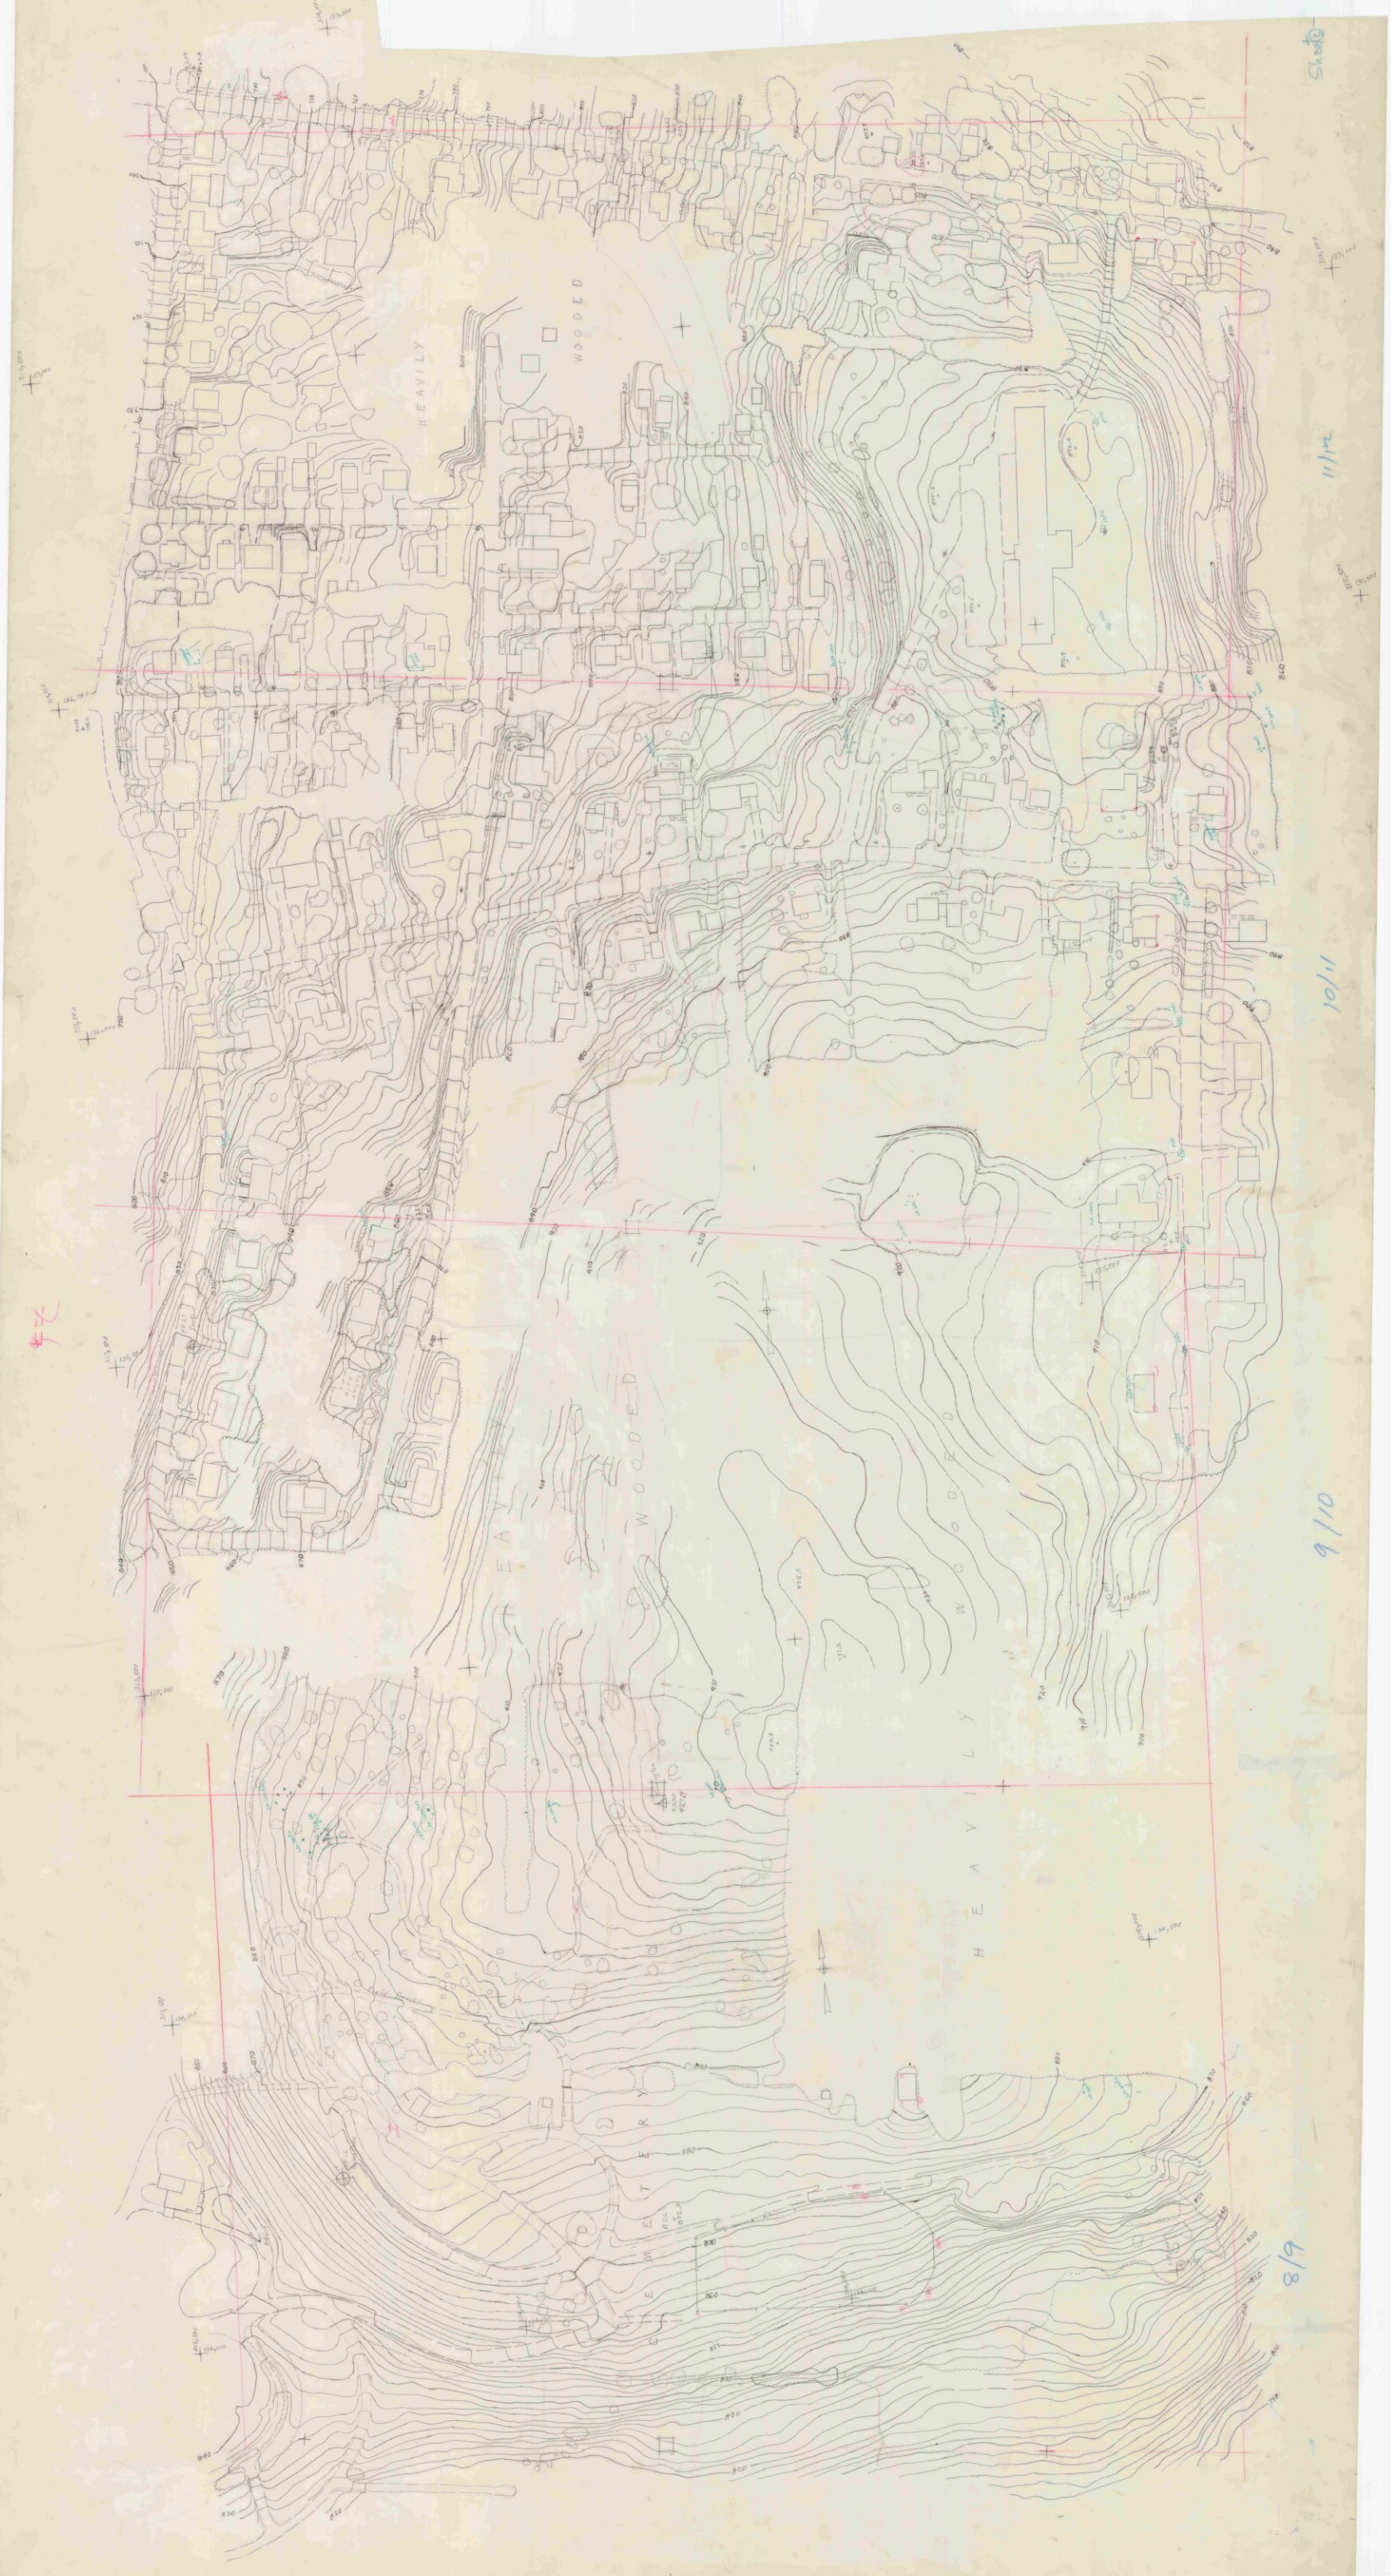

BENNINGTON Mtn stripe sheet 1 scale 1"=20'.

1114 1-1 1"=50'

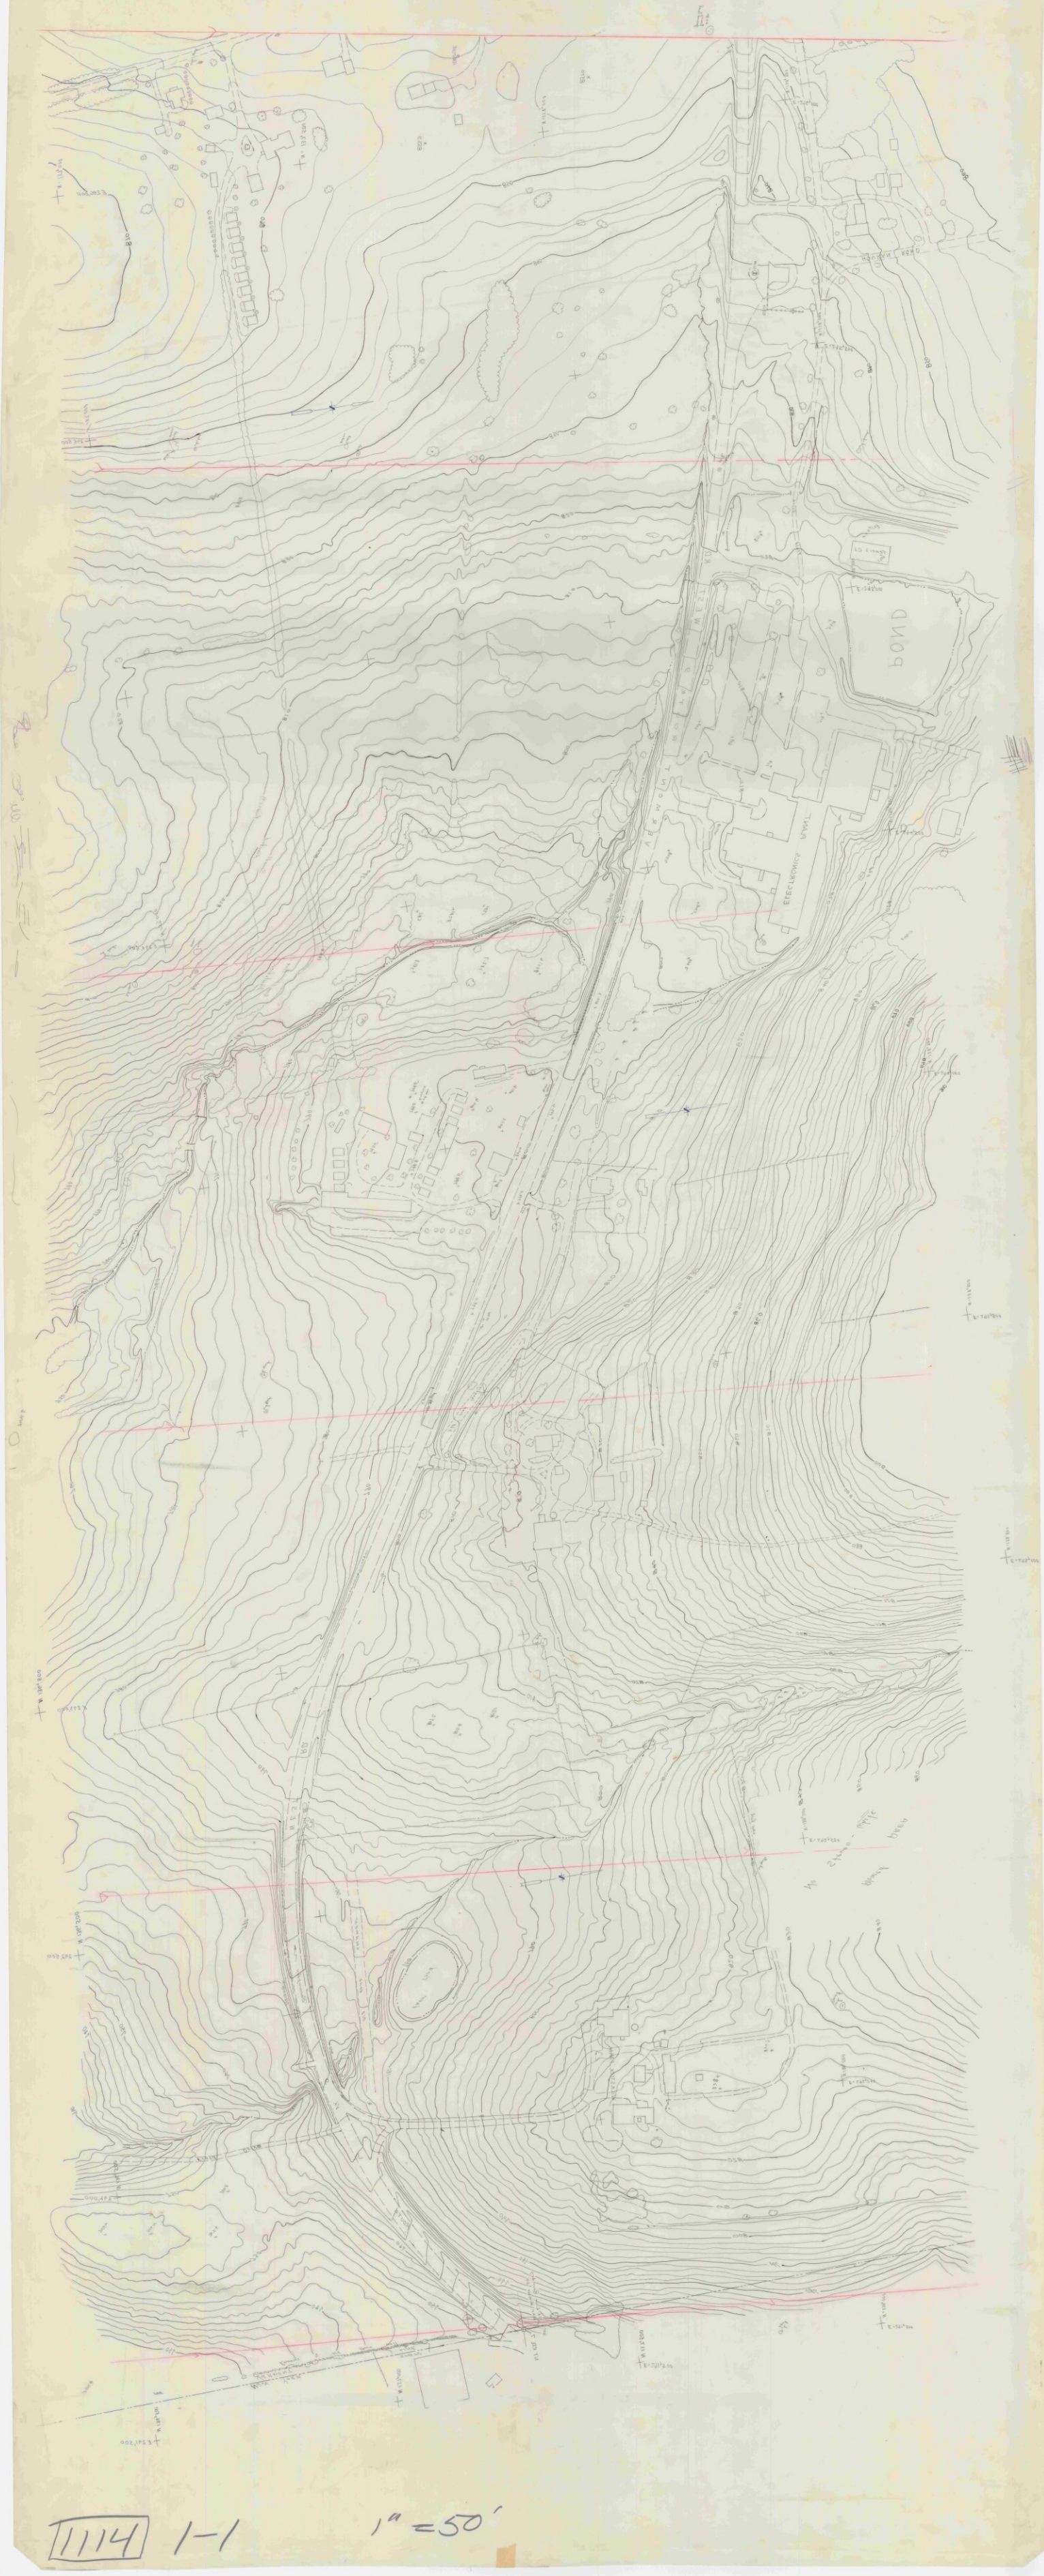

1114 1-1 1"=50'

Bennington IIIA 1"=20'. Strip 2 Sheet 1

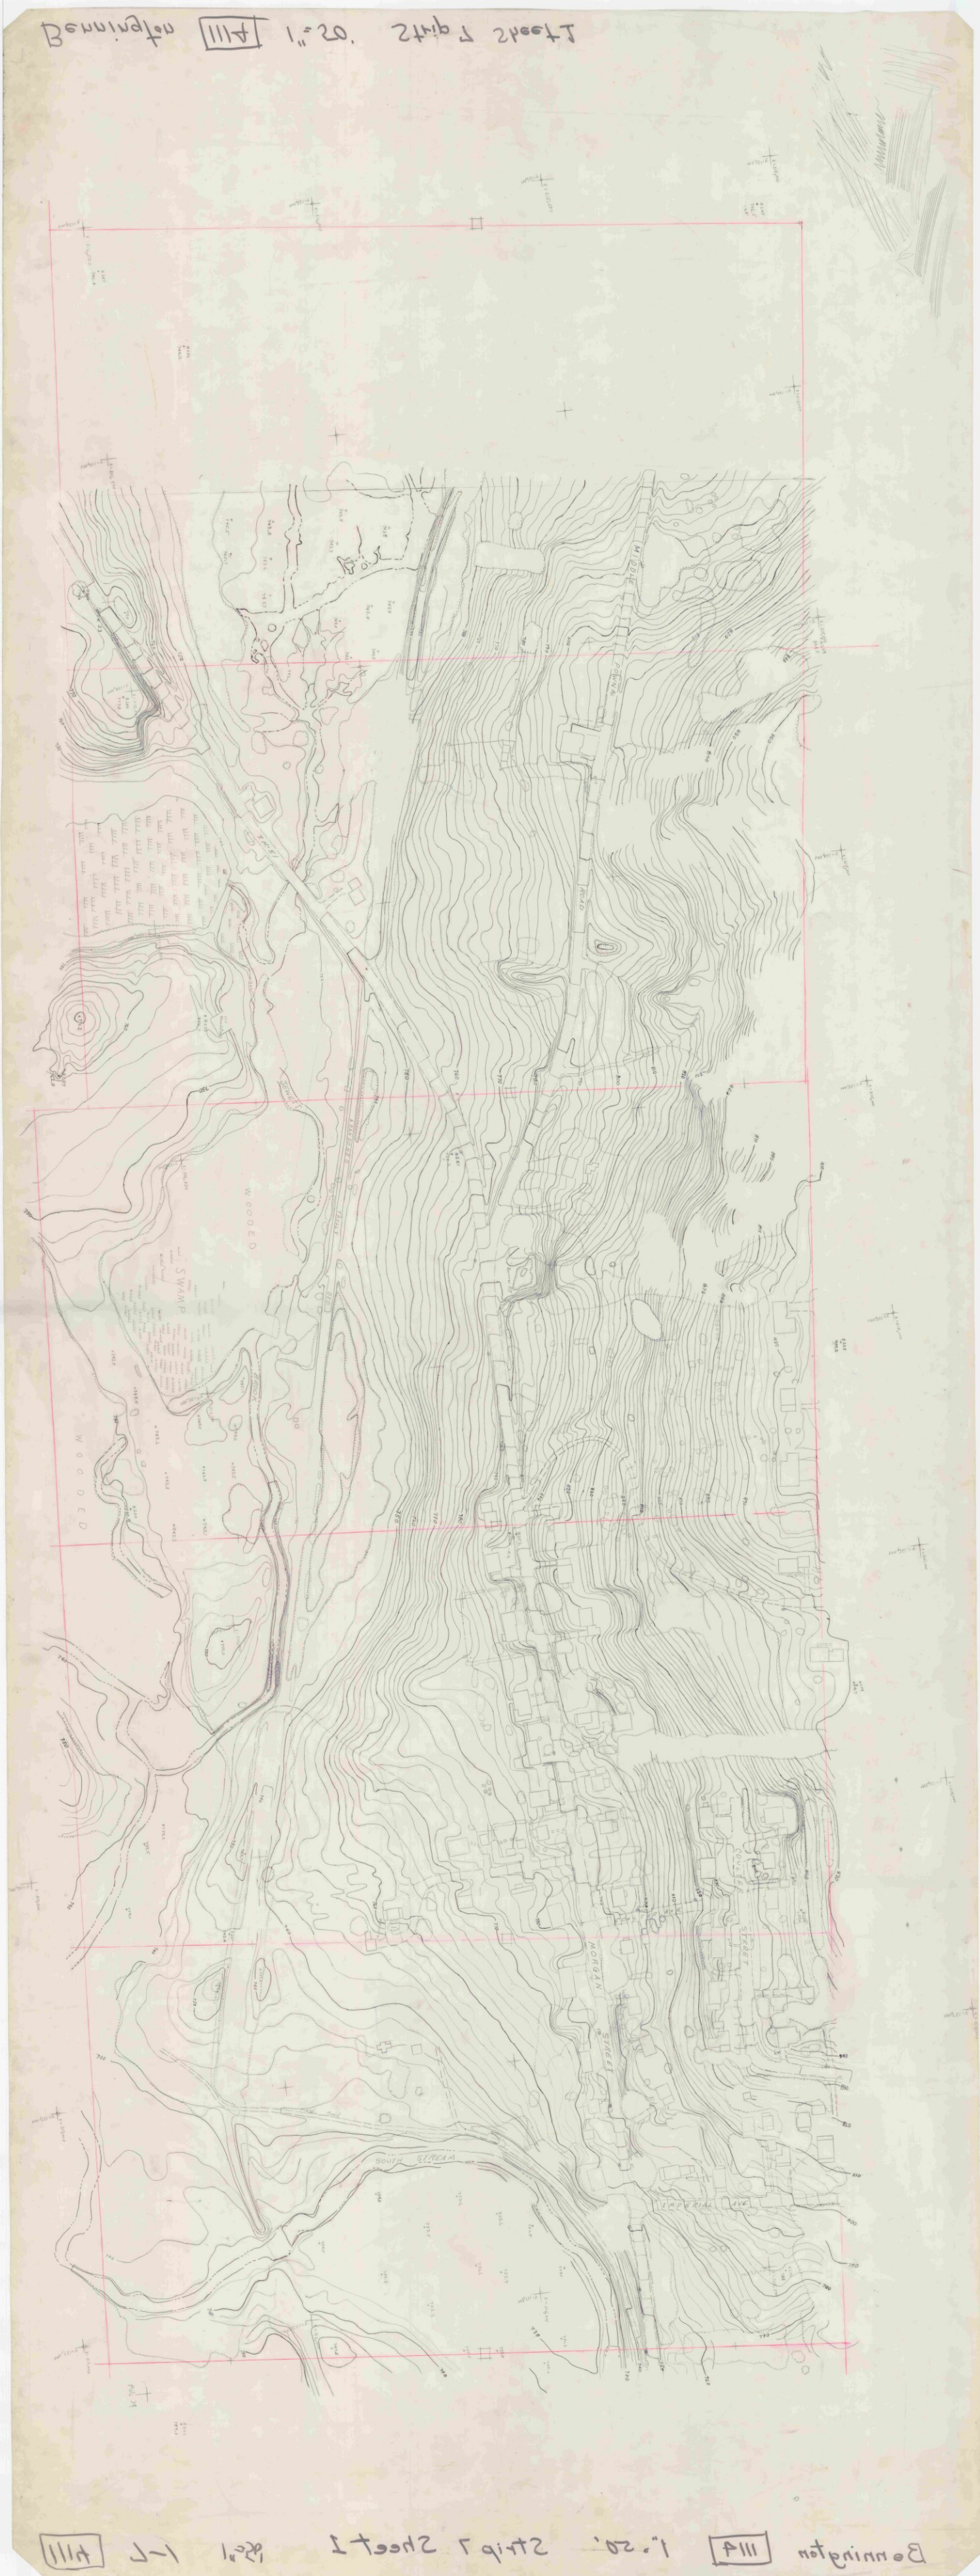

Bennington IIIA 1"=20'. Strip 2 Sheet 1

1114 2-1 1"=50'

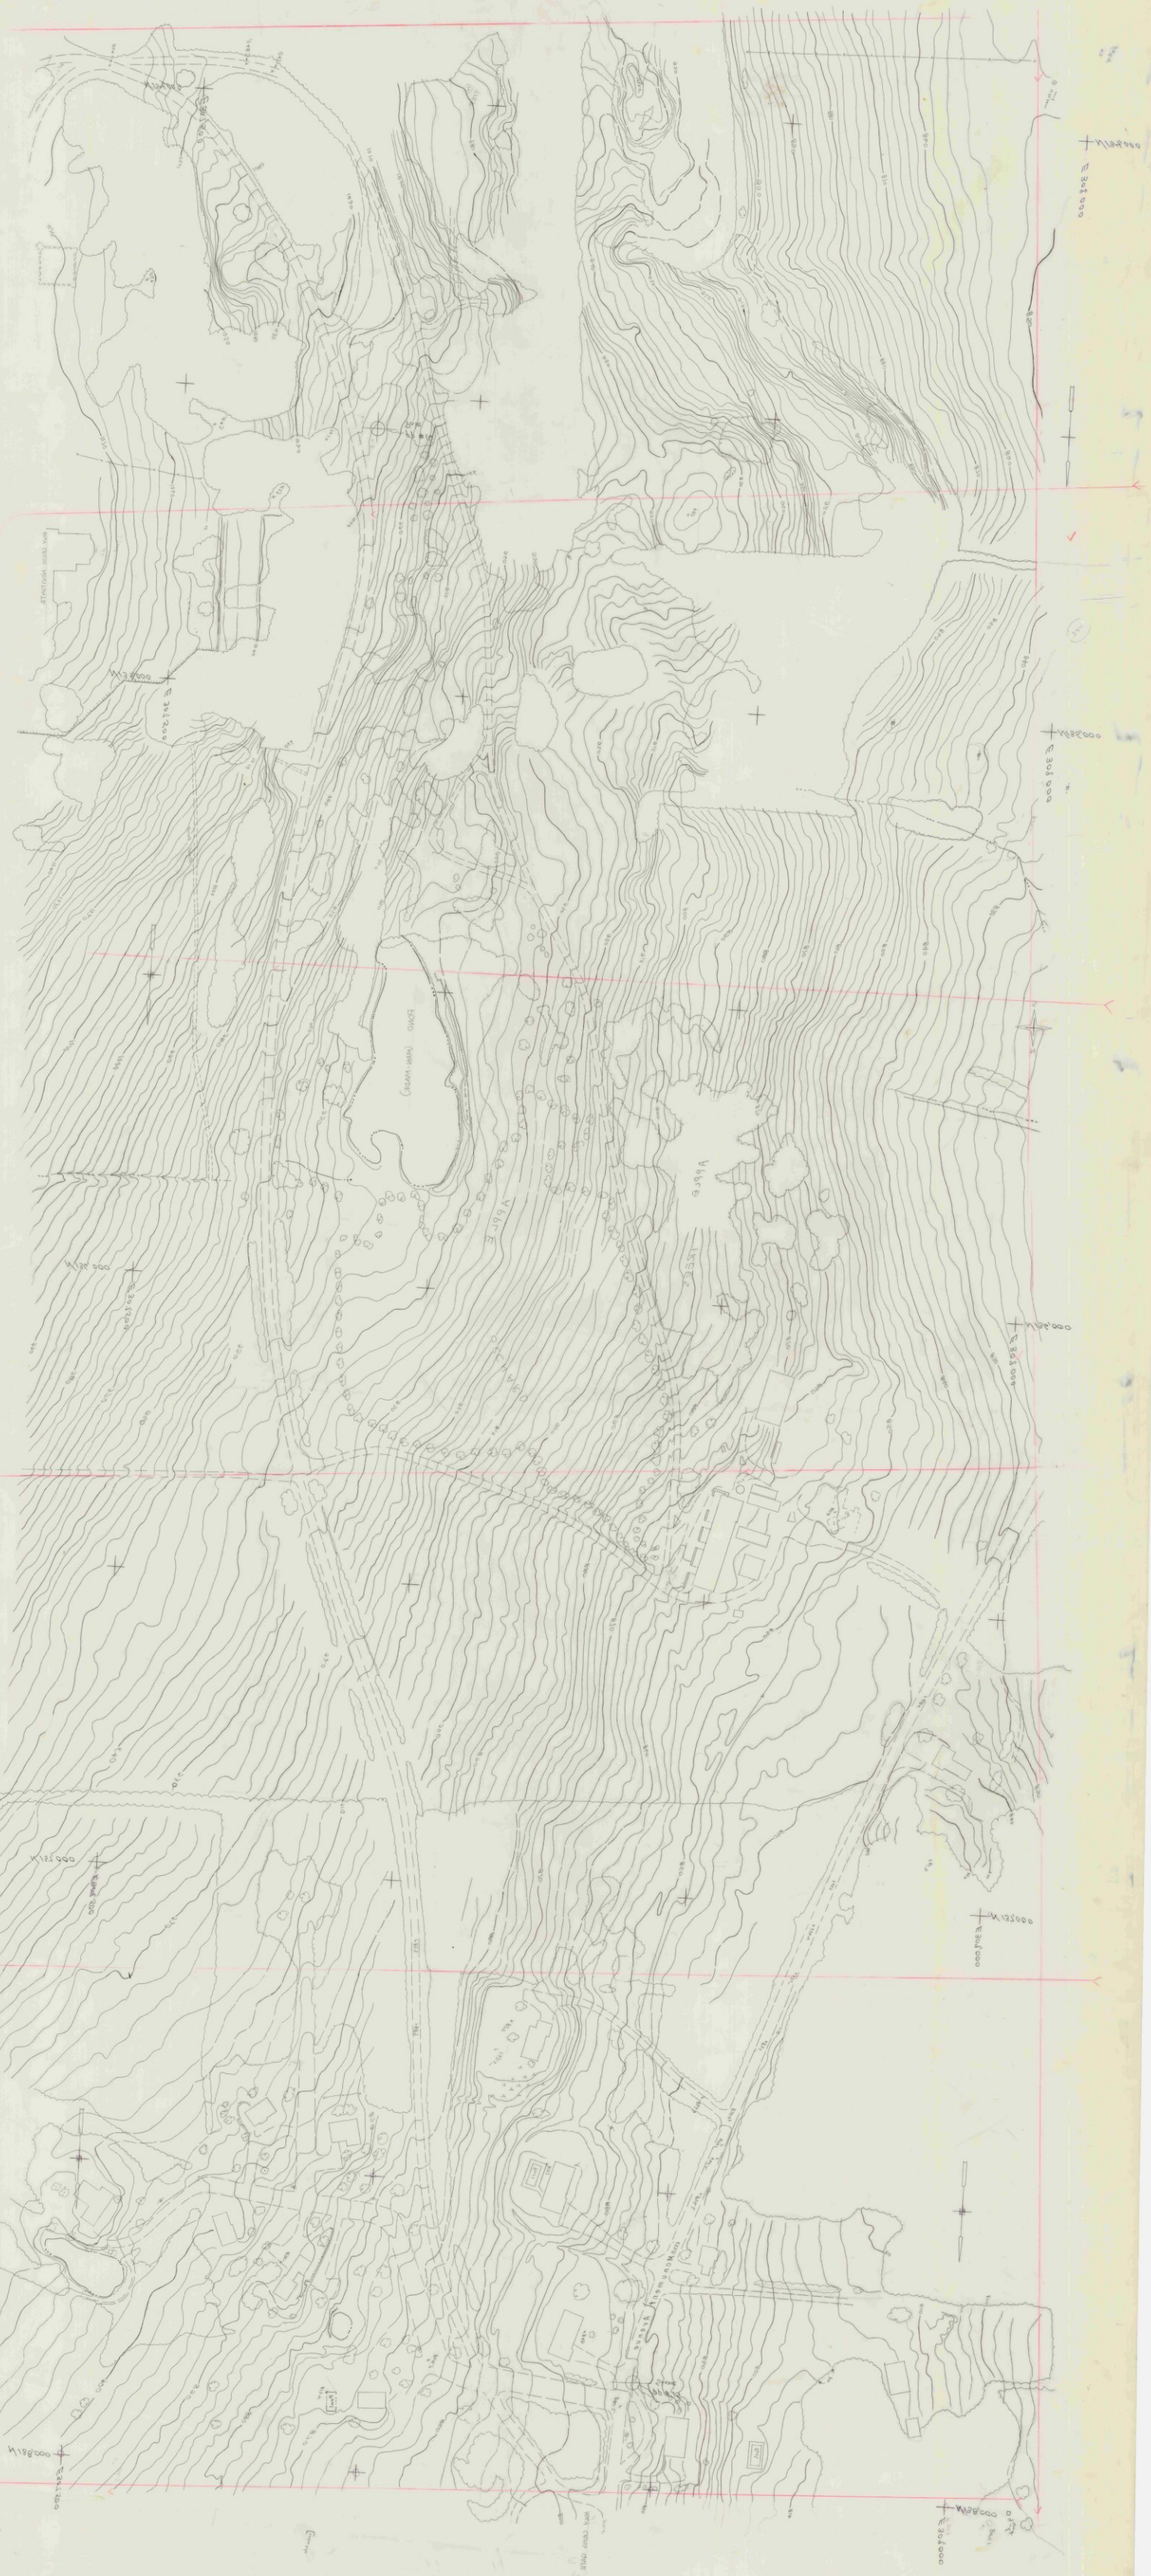

1114 2-1 1"=50'

1114 - 1-2

1"=50'

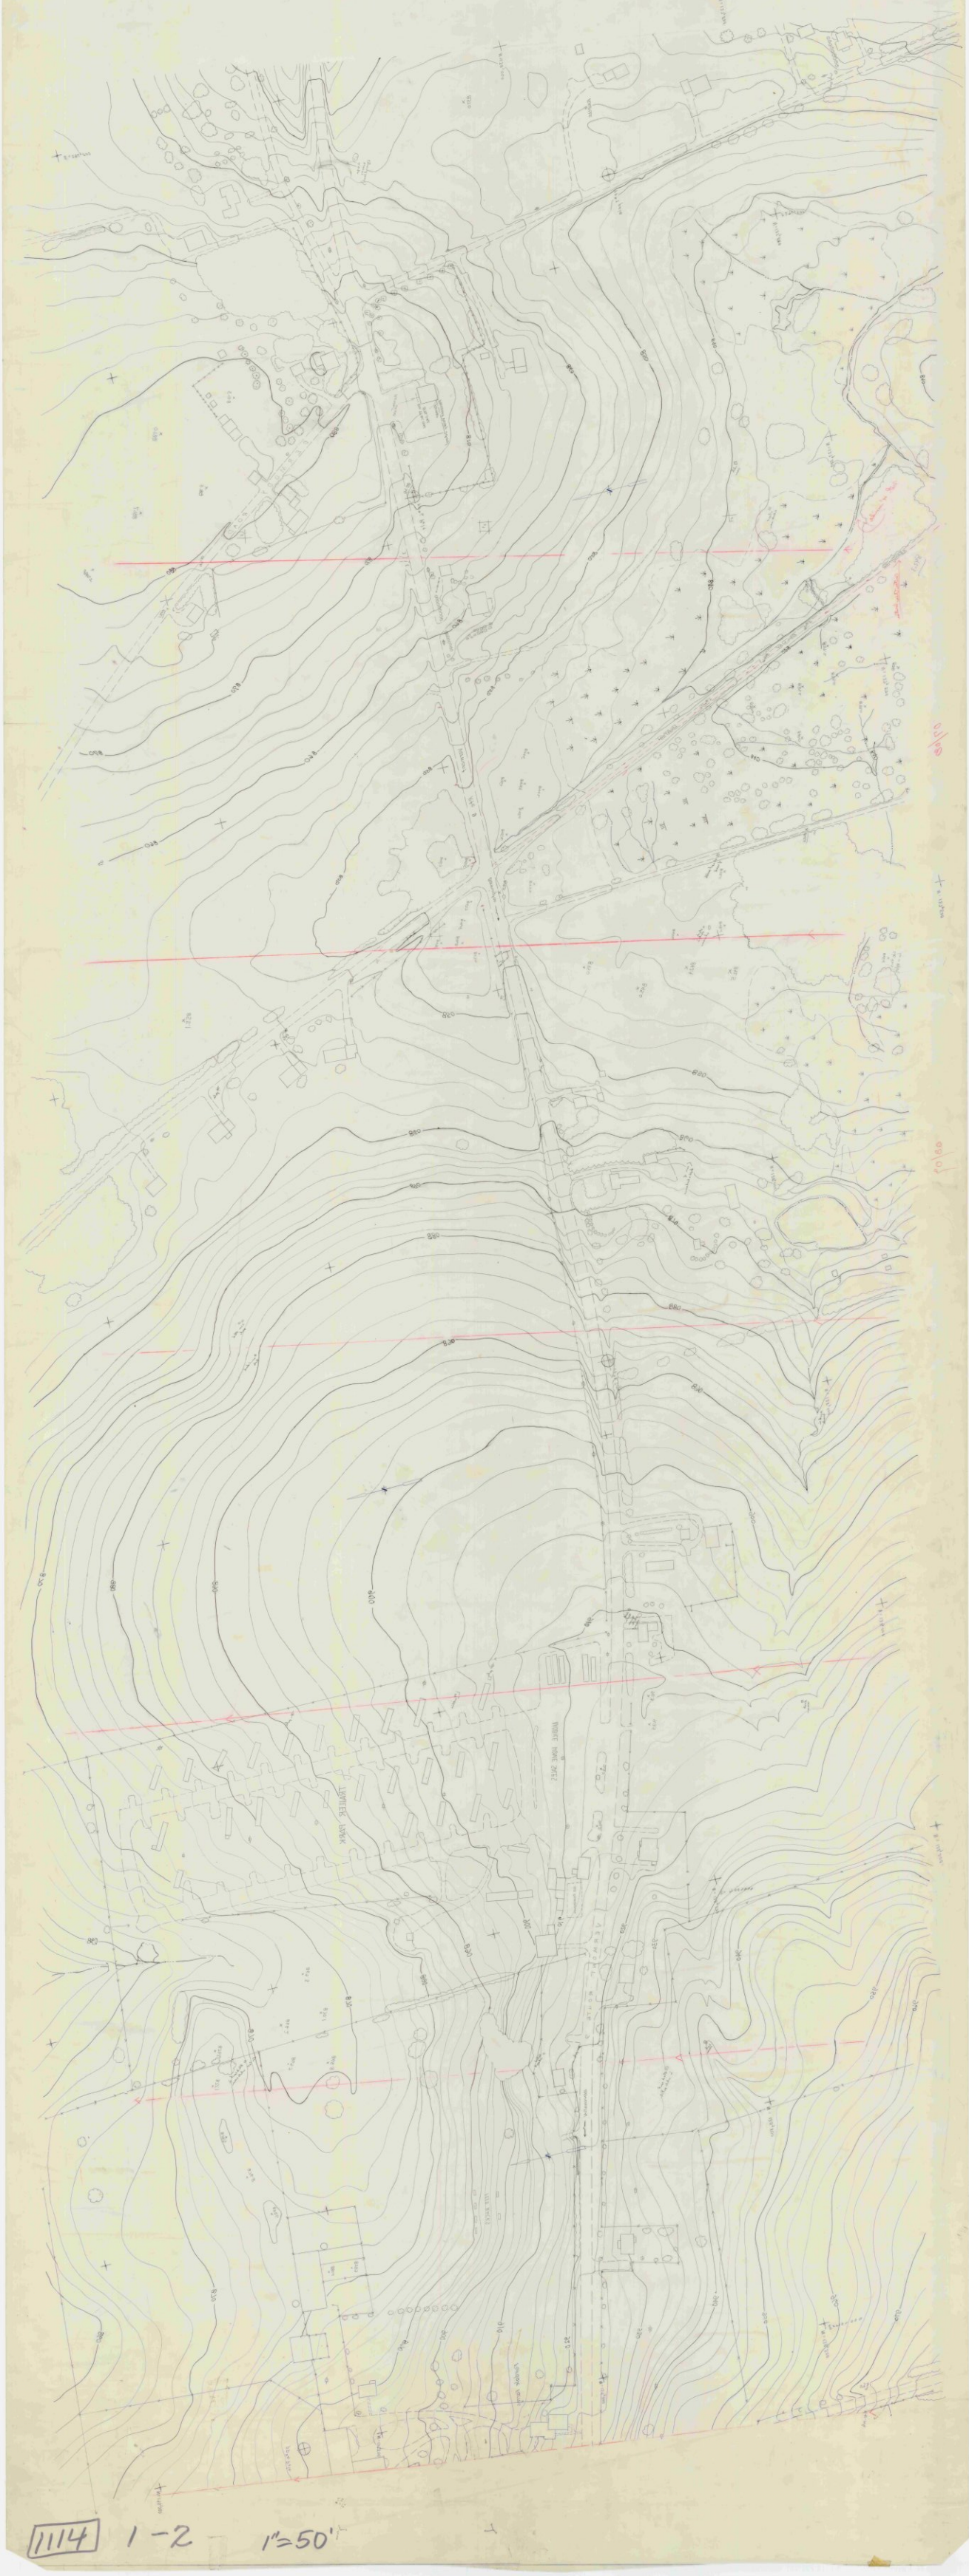

1114 1-2 1"=50'

111N 3-1 1"=20'

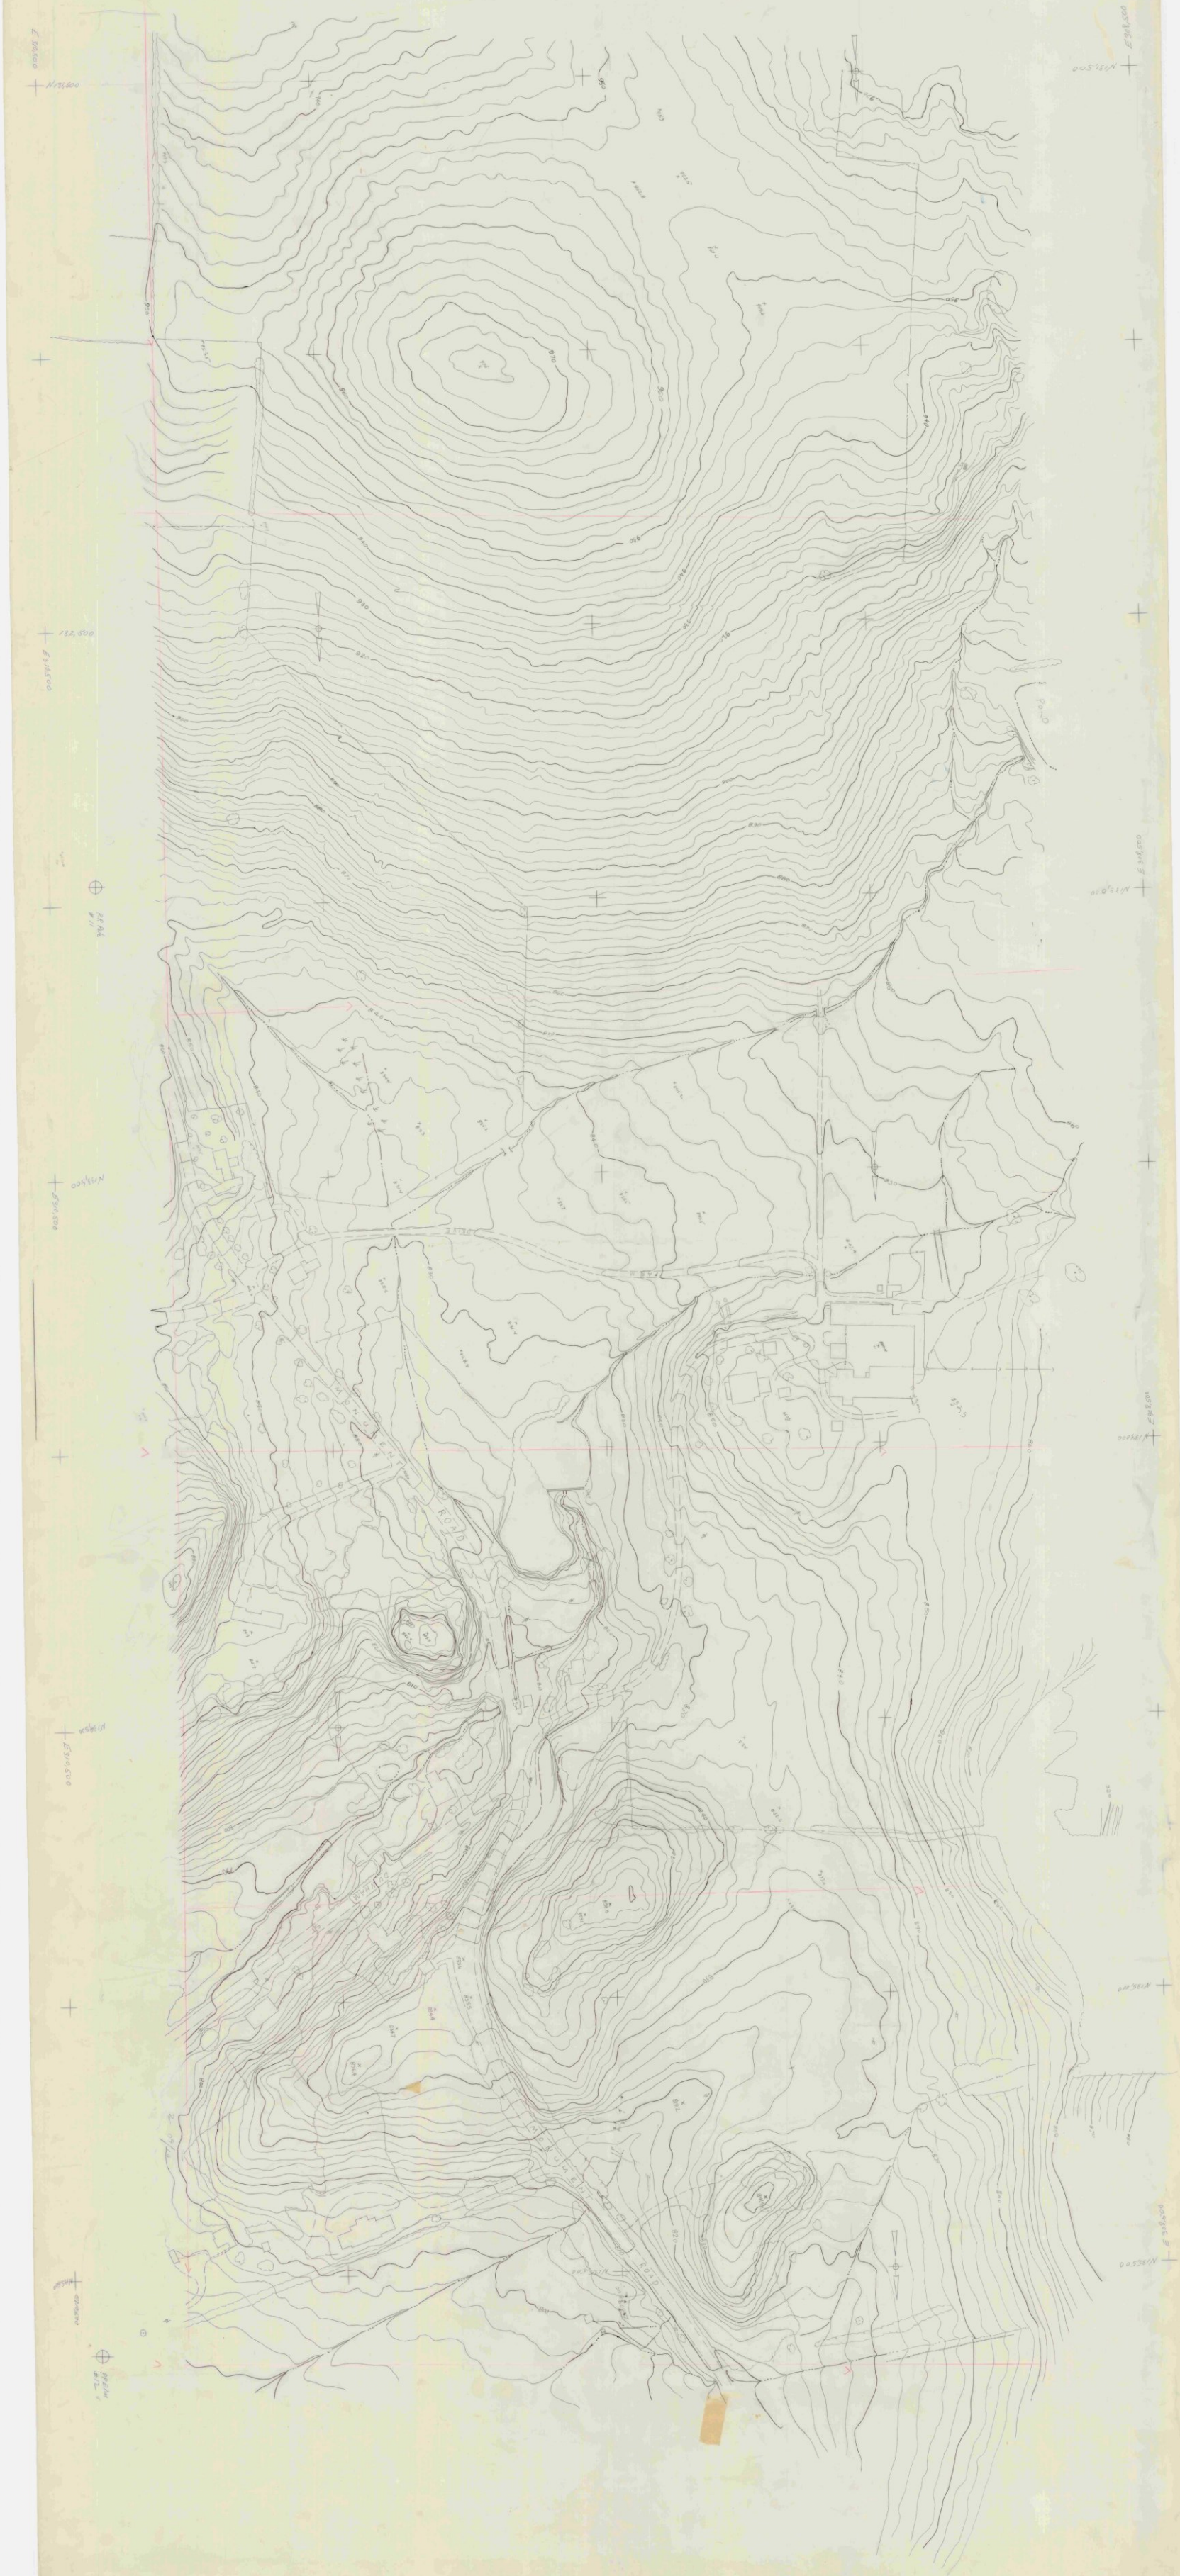

111N 3-1 1"=20'

N 402 000
E 356 000
N 398 000
E 356 000
CEMETERY
Abandoned RR Bed
500
525
550

١١١٨ ٨١

٢١١١ ٢-١

111A 8-5 1"=20' Bennington

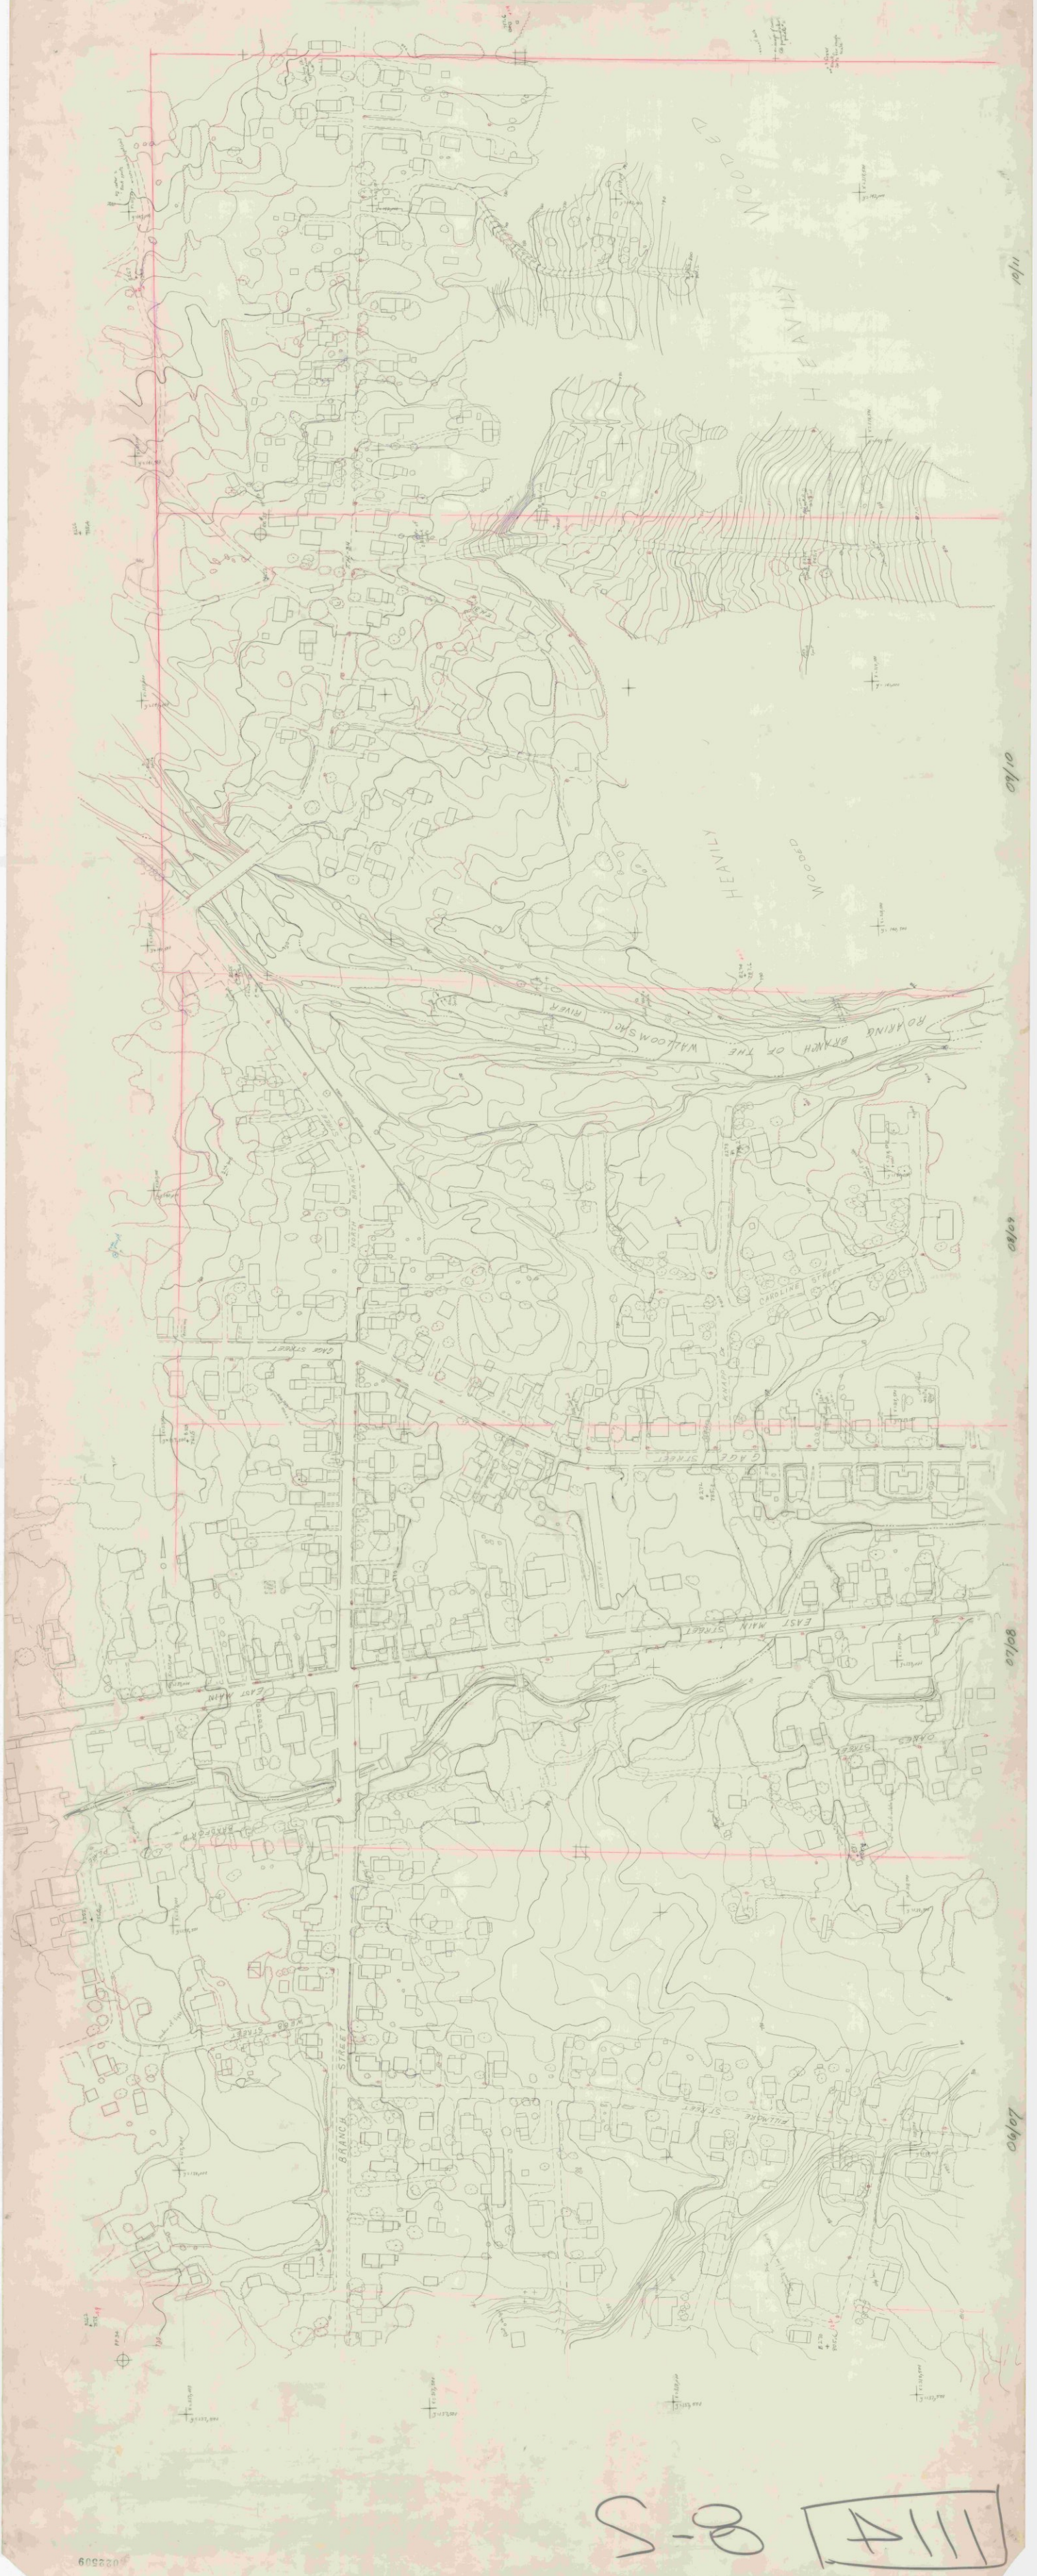

111A 8-5

S-P [A111]

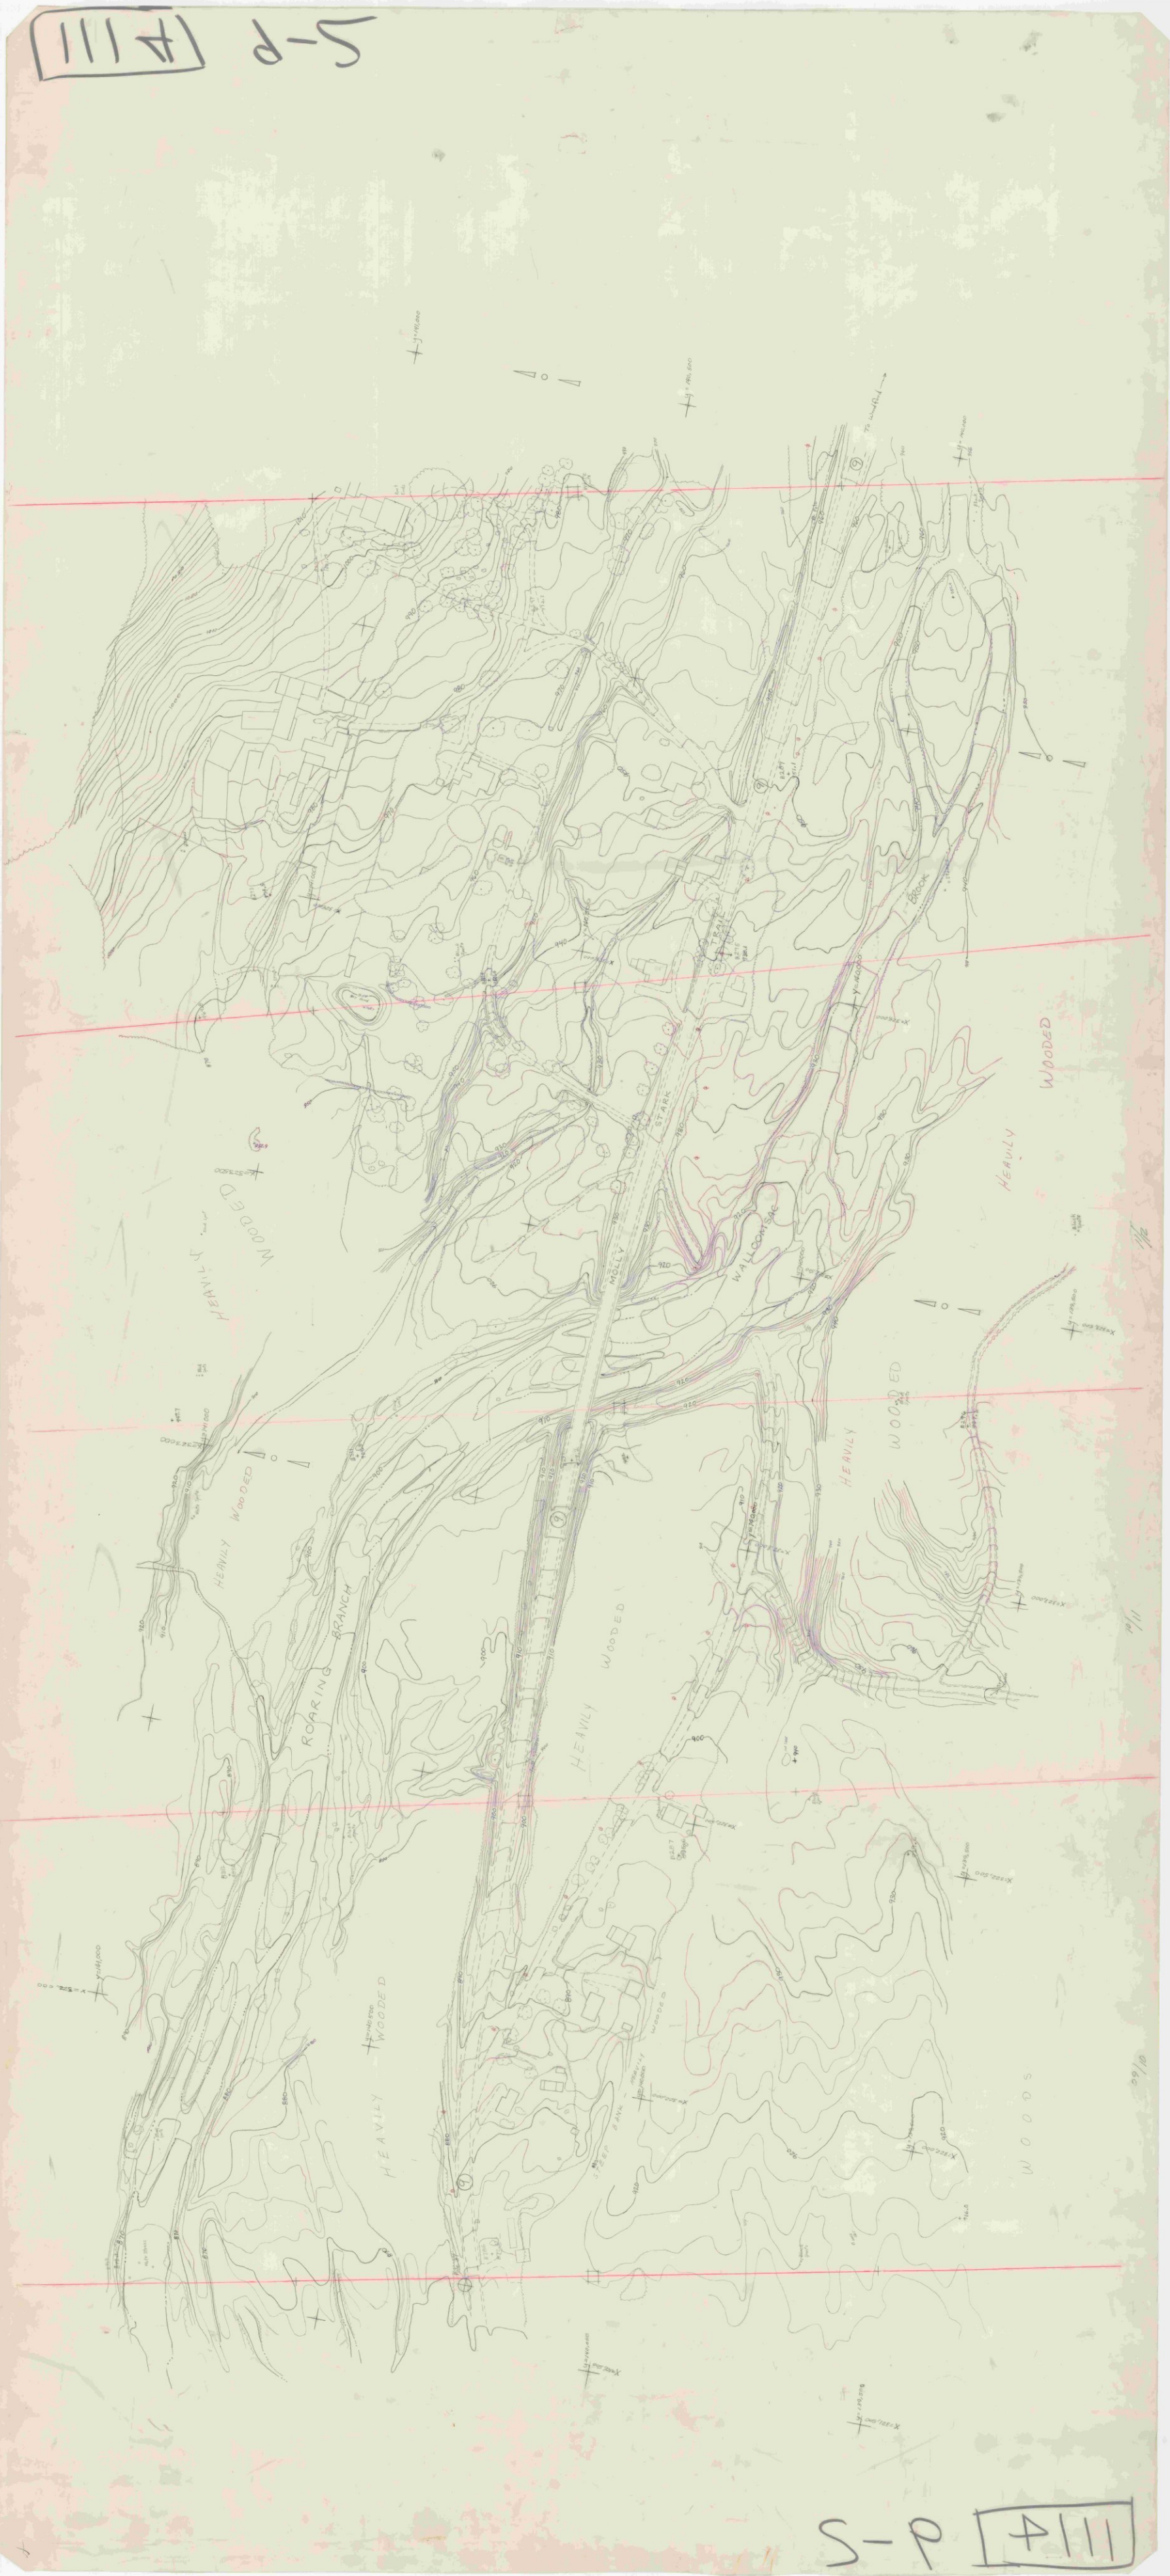

S-P [A111]

#111 10-5

#111 10-5

098330

111 2-5 1" = 20' Bonnington

111 2-5

HILL 9-5

HILL 9-5

Bennington 1114 1"=20'. Strip 7 Sheet 2

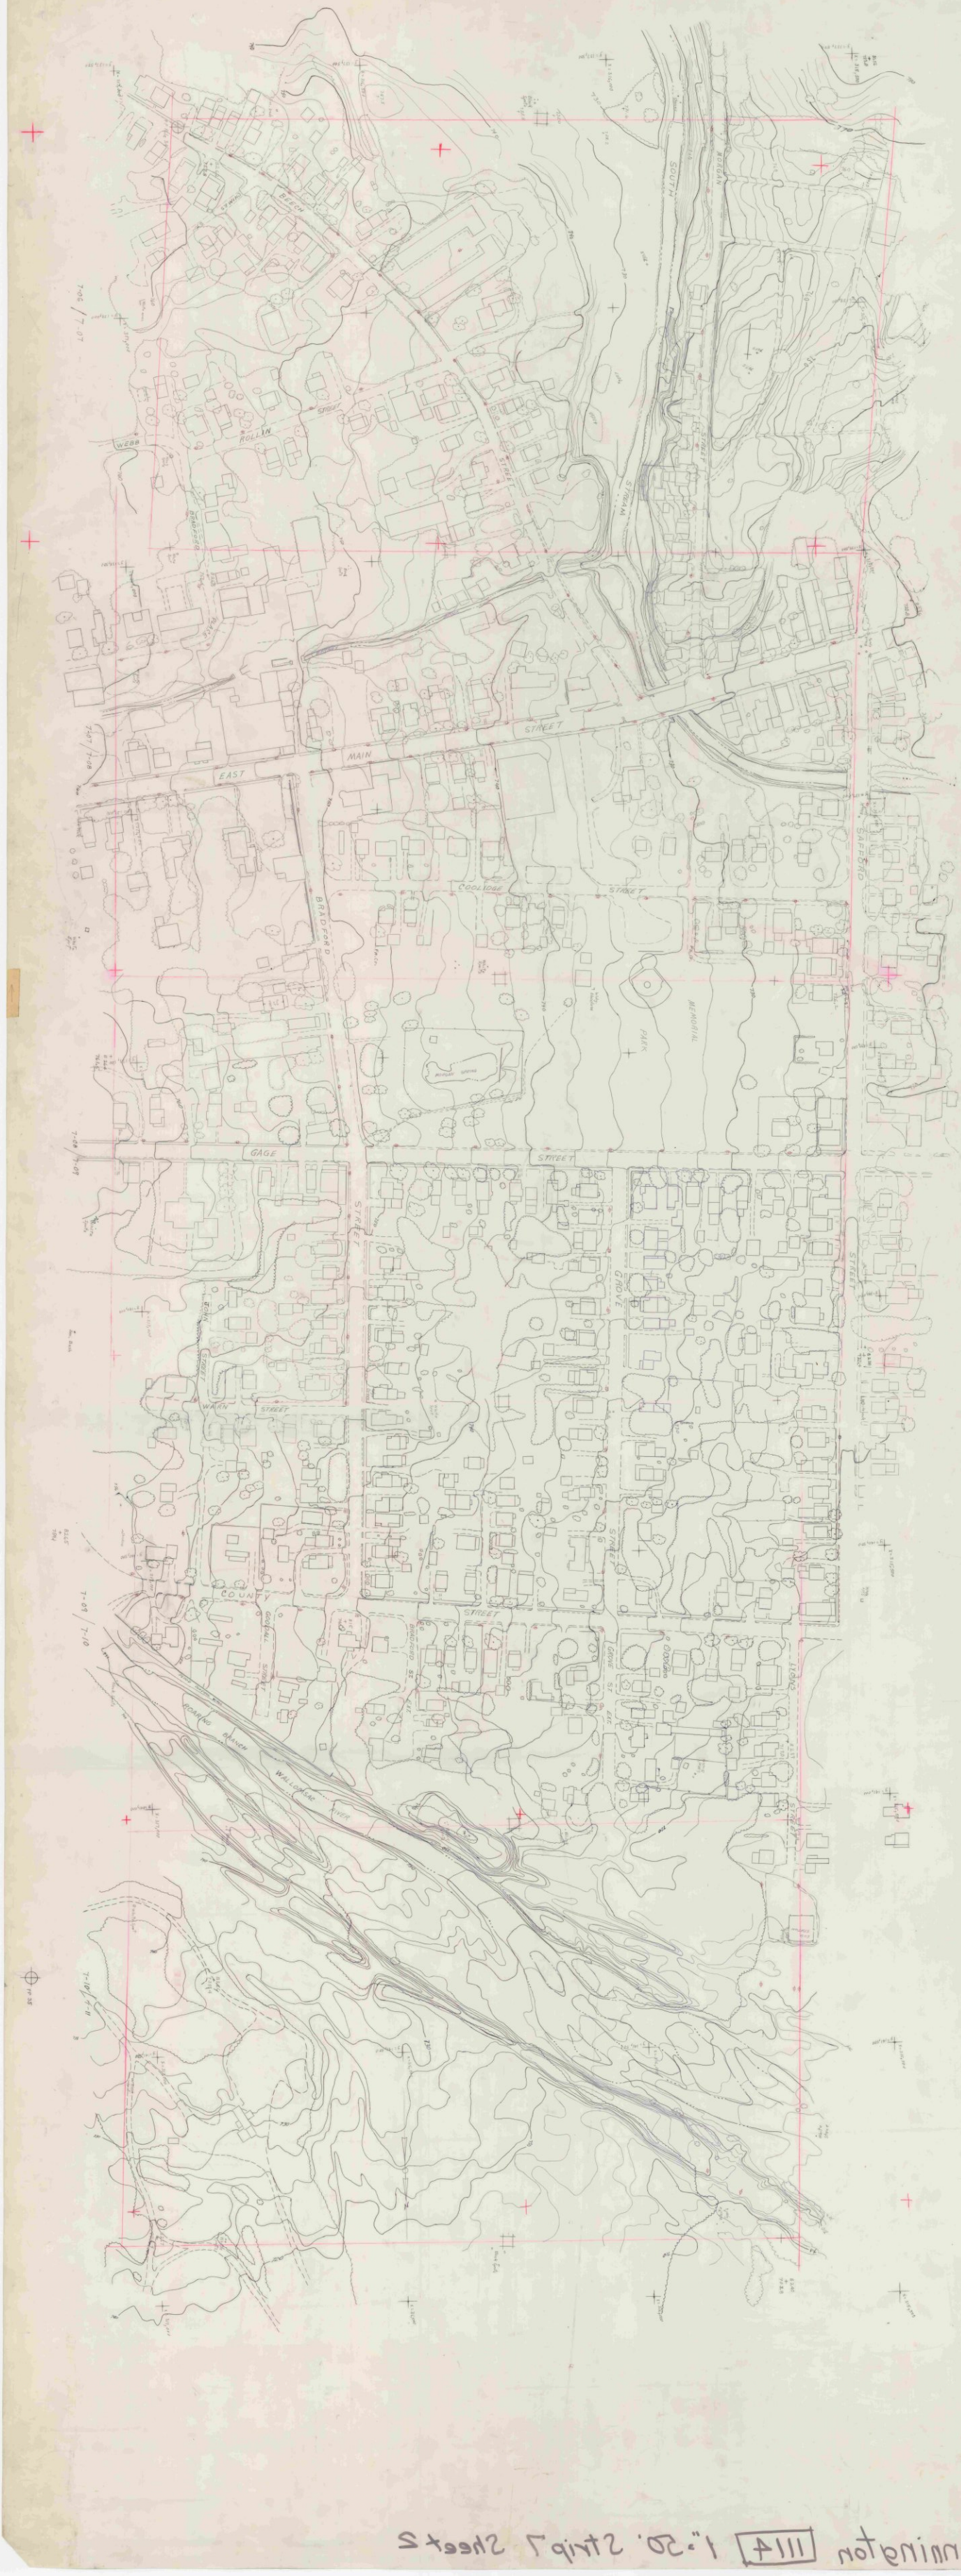

Bennington 1114 1"=20'. Strip 7 Sheet 2

1114 2-2

1"=50'

1114 2-2

1"=50'

VIII A 3-5 Bonnington 1:20.

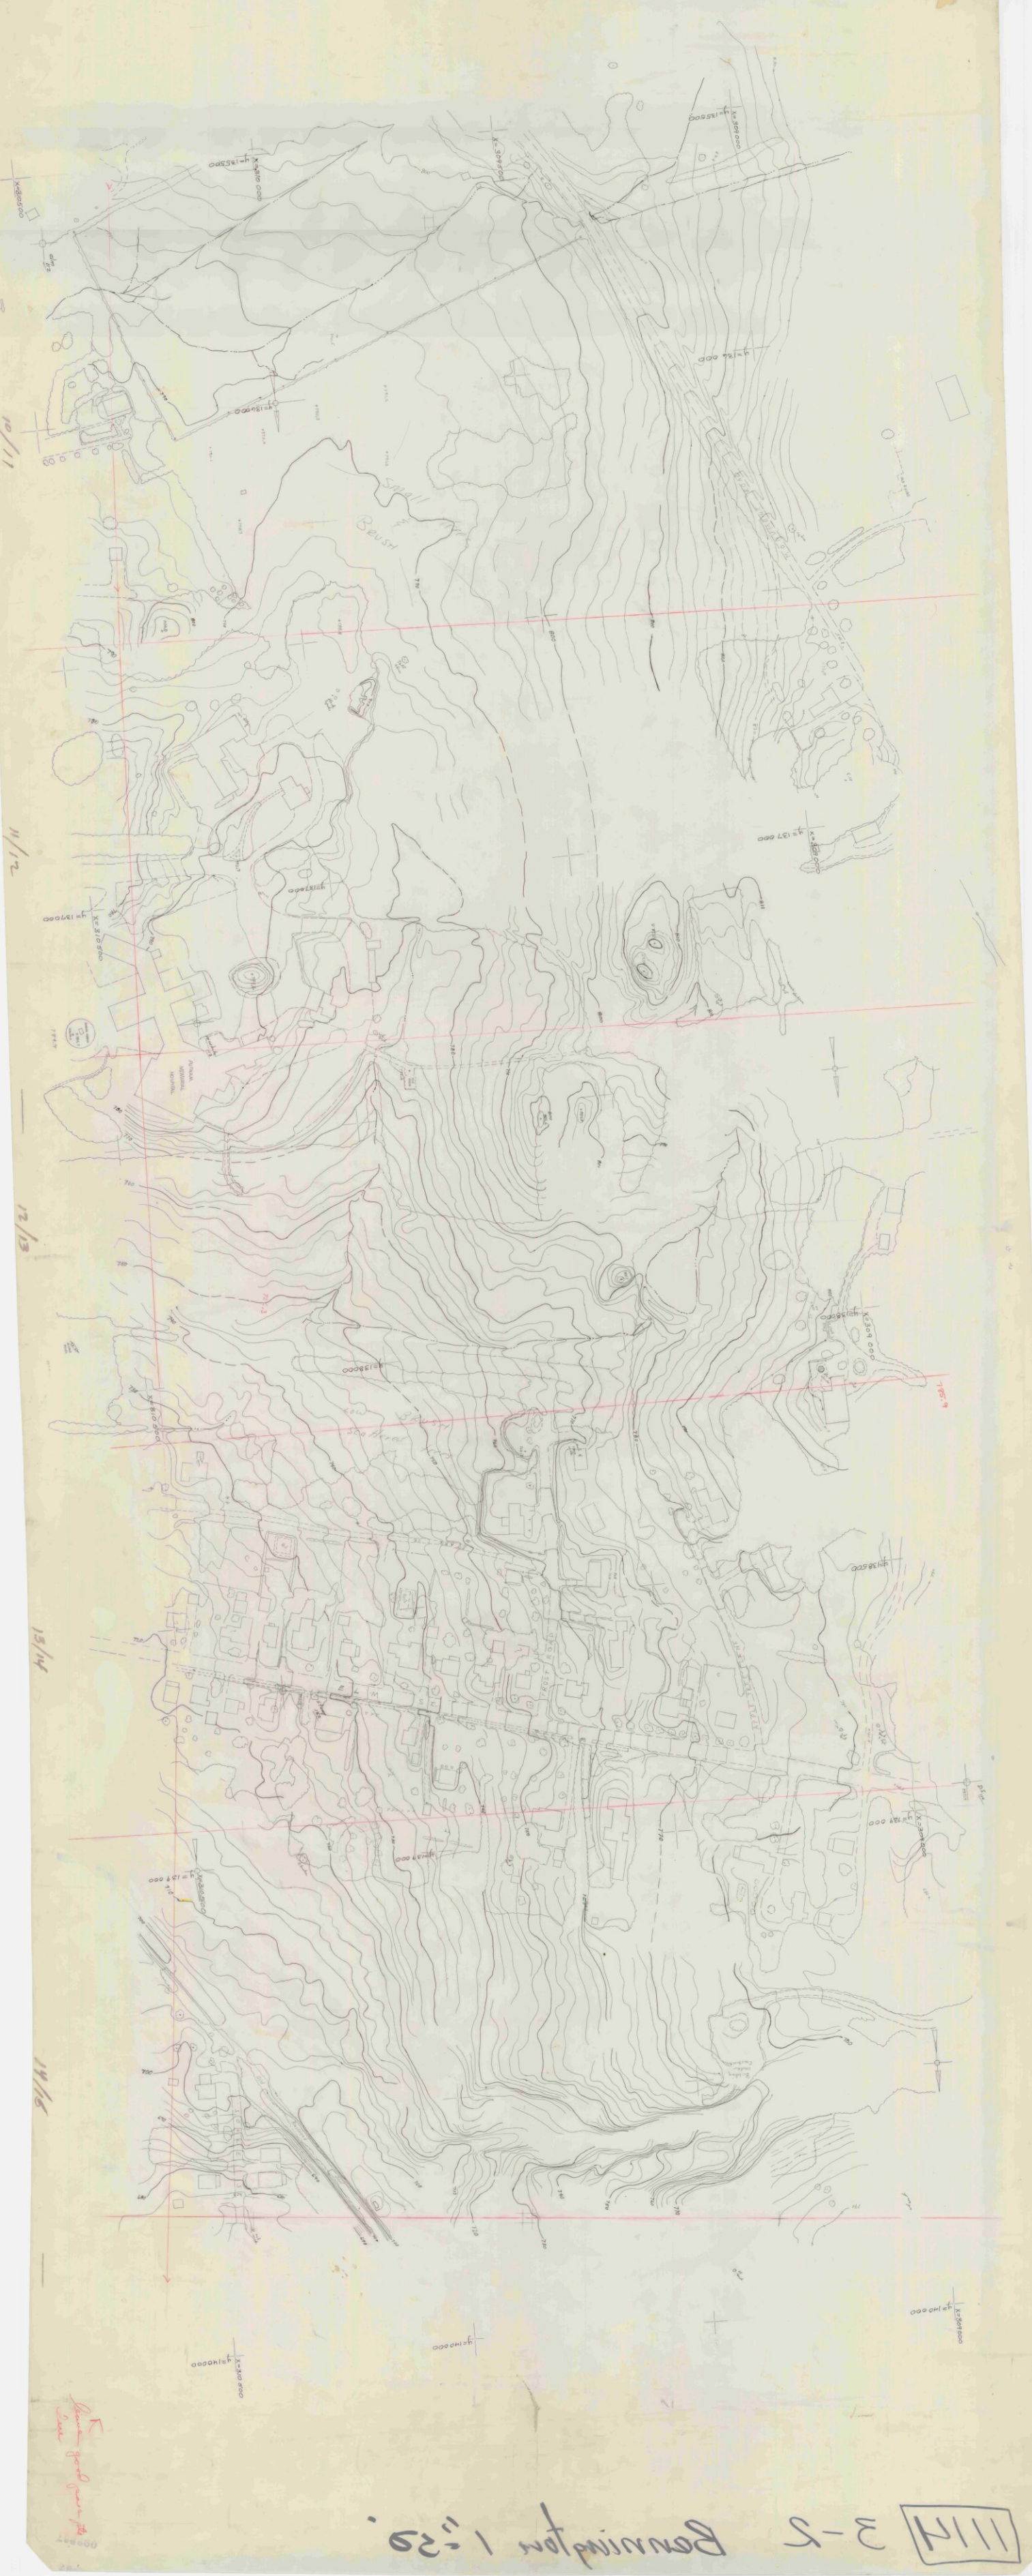

HARMON
ROAD
TREE
NURSERY
BENNINGTON
ROAD
SHOPPING
CENTER
PARKING
HENRY
DRIVE
HAYWOOD
DRIVE
WILMOTH

1114 8-1

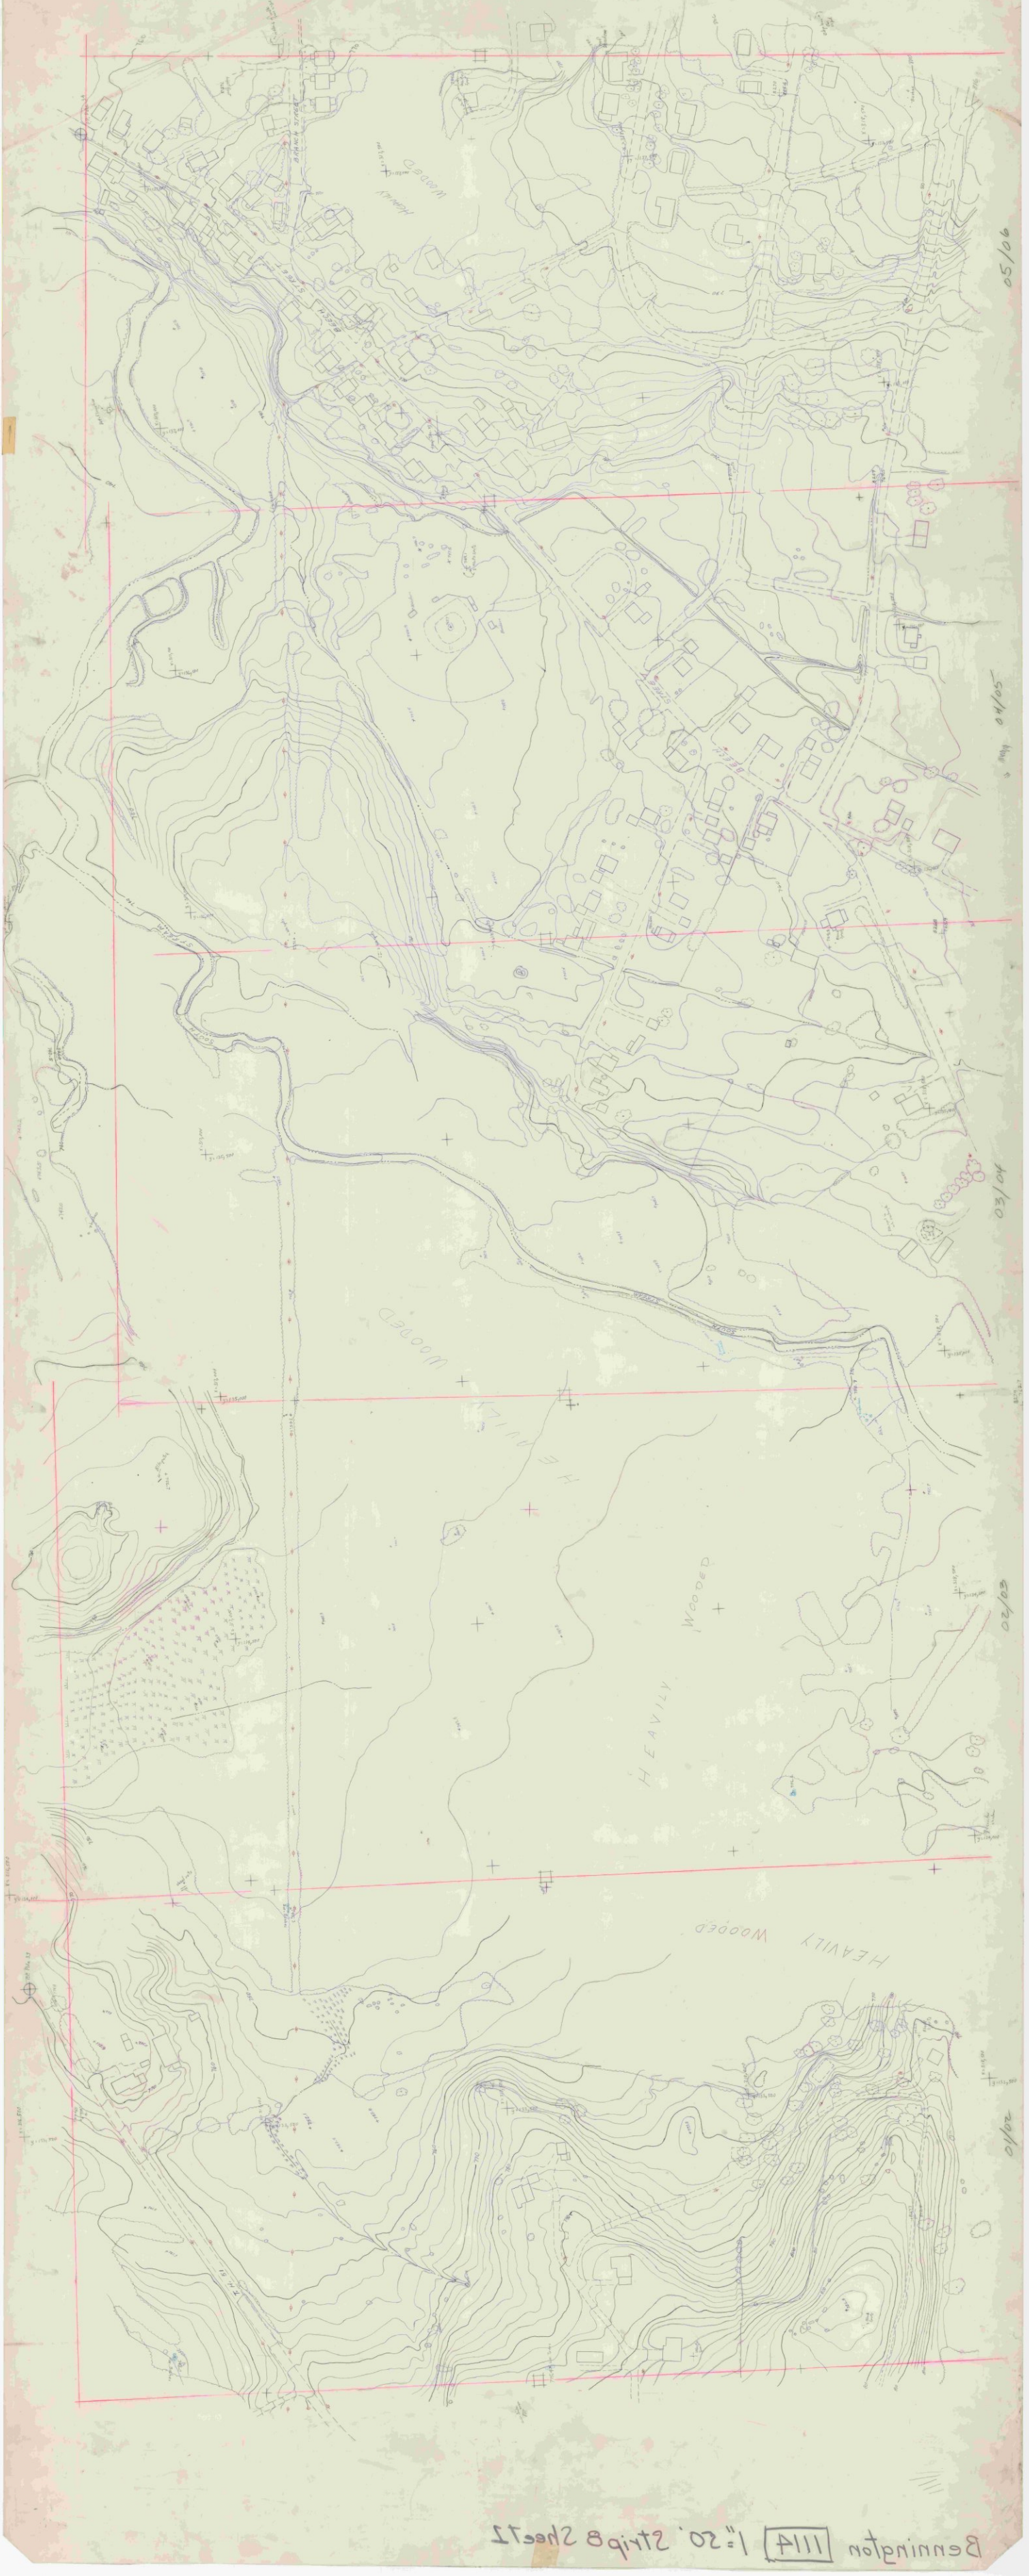

Bennington 1114 1"=50' Strip B Sheet 2

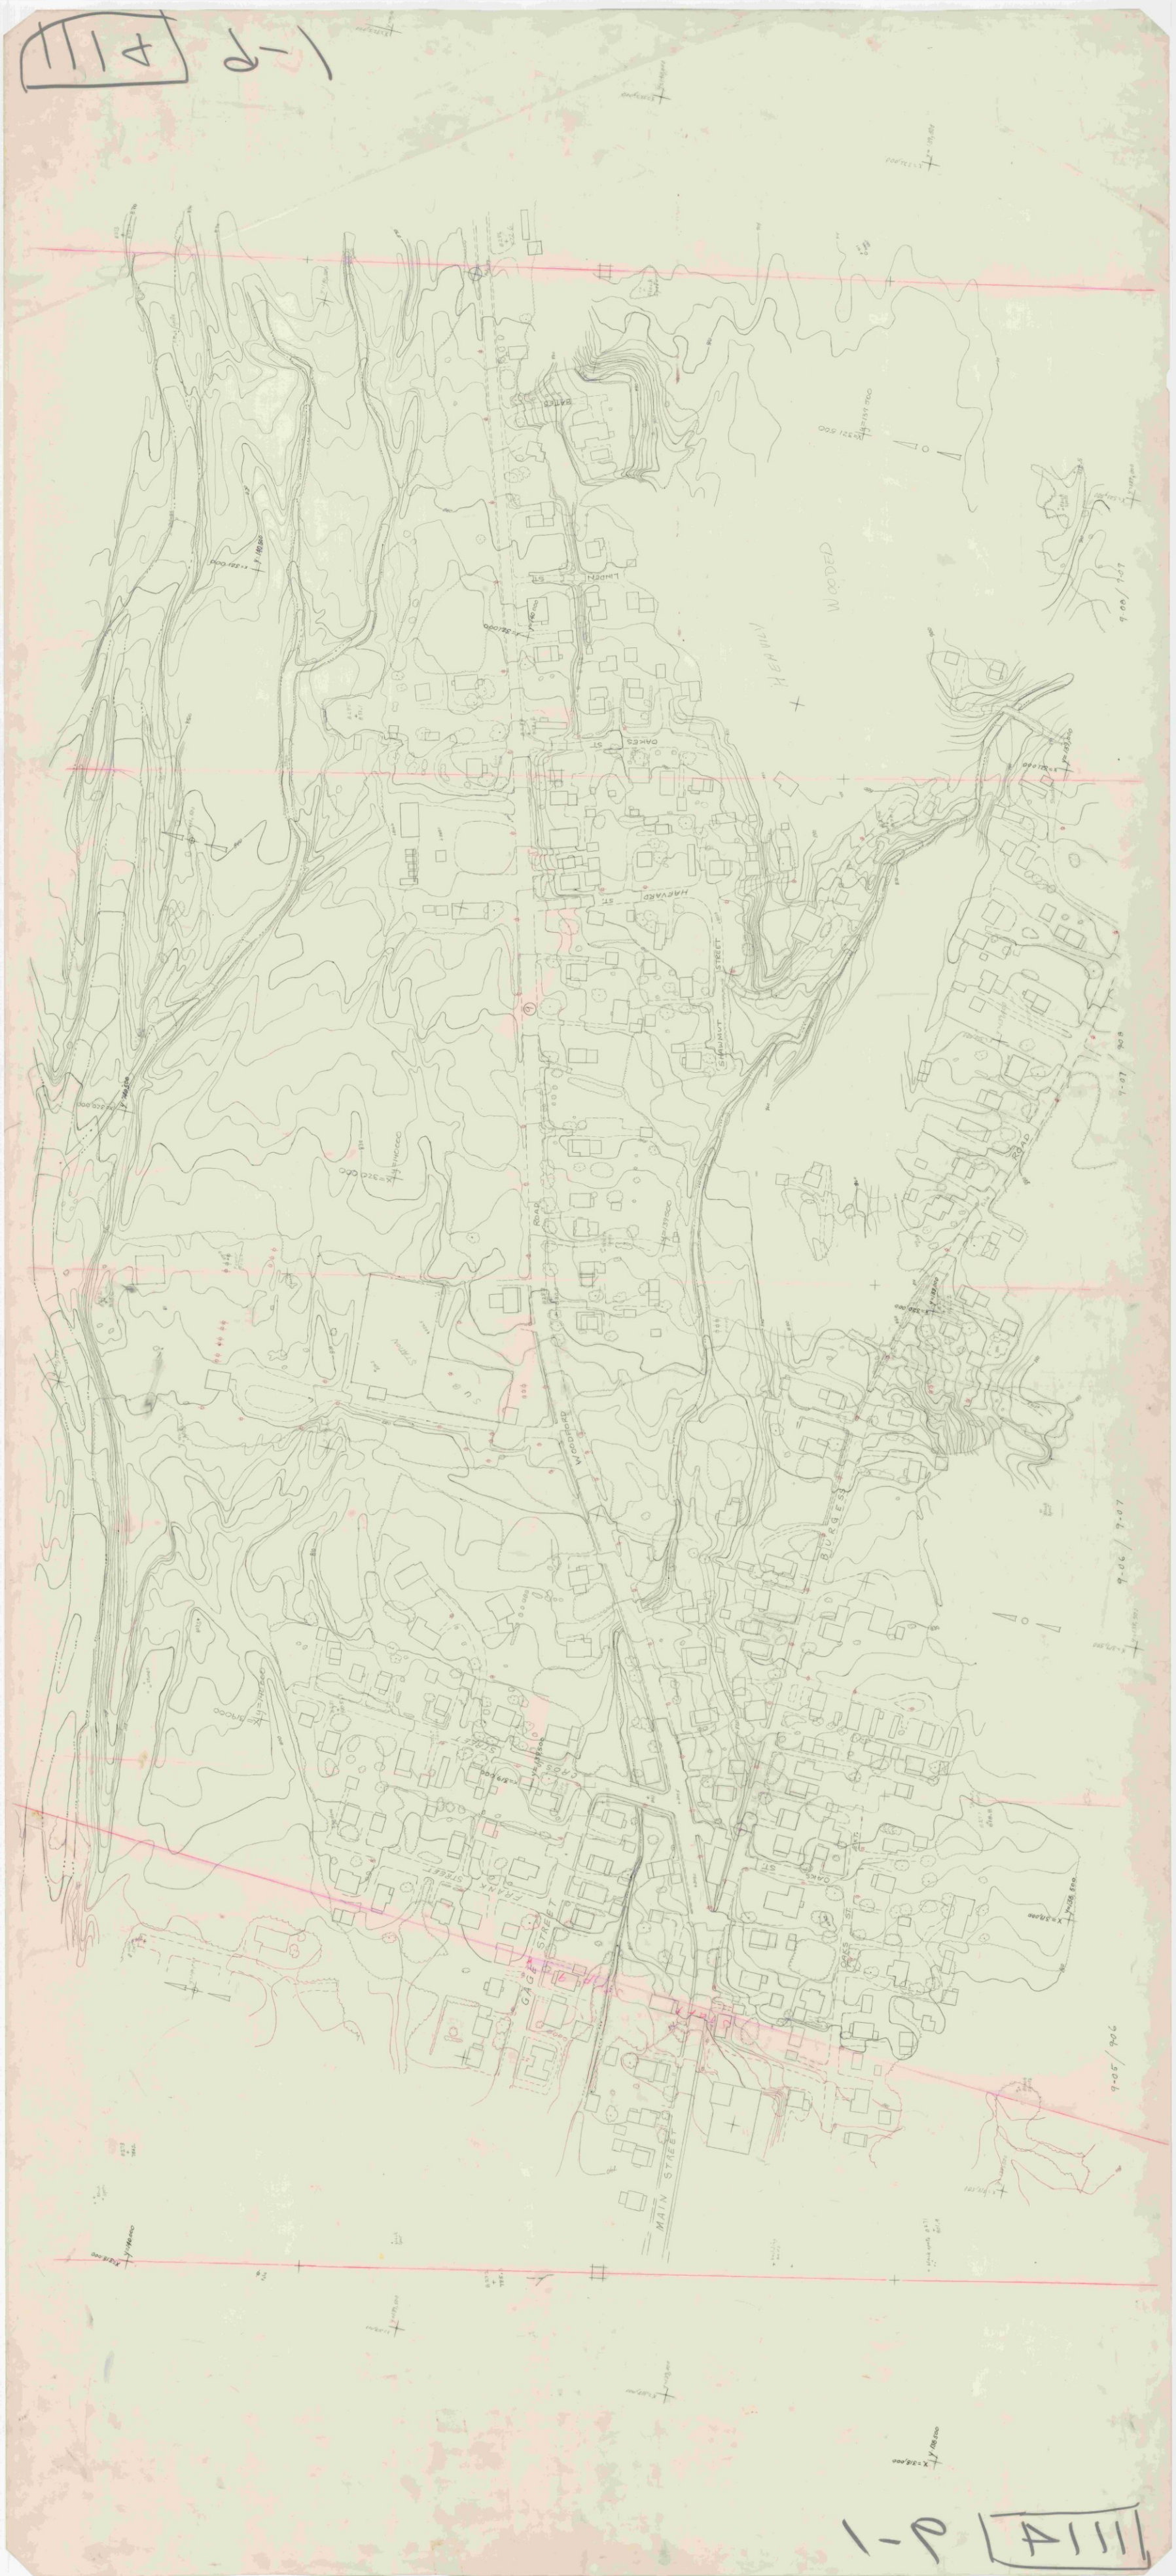
LINDEN ST
OAKES ST
HARVARD ST
STRAWNUT STREET
WOODED HEAVILY
ROAD
WOODPARD
BURGESS
9-07
9-06
9-05
GAG STREET
MAIN STREET
FRANK STREET
CROSS STREET
OAKES ST

1111 11-1 1"=20'

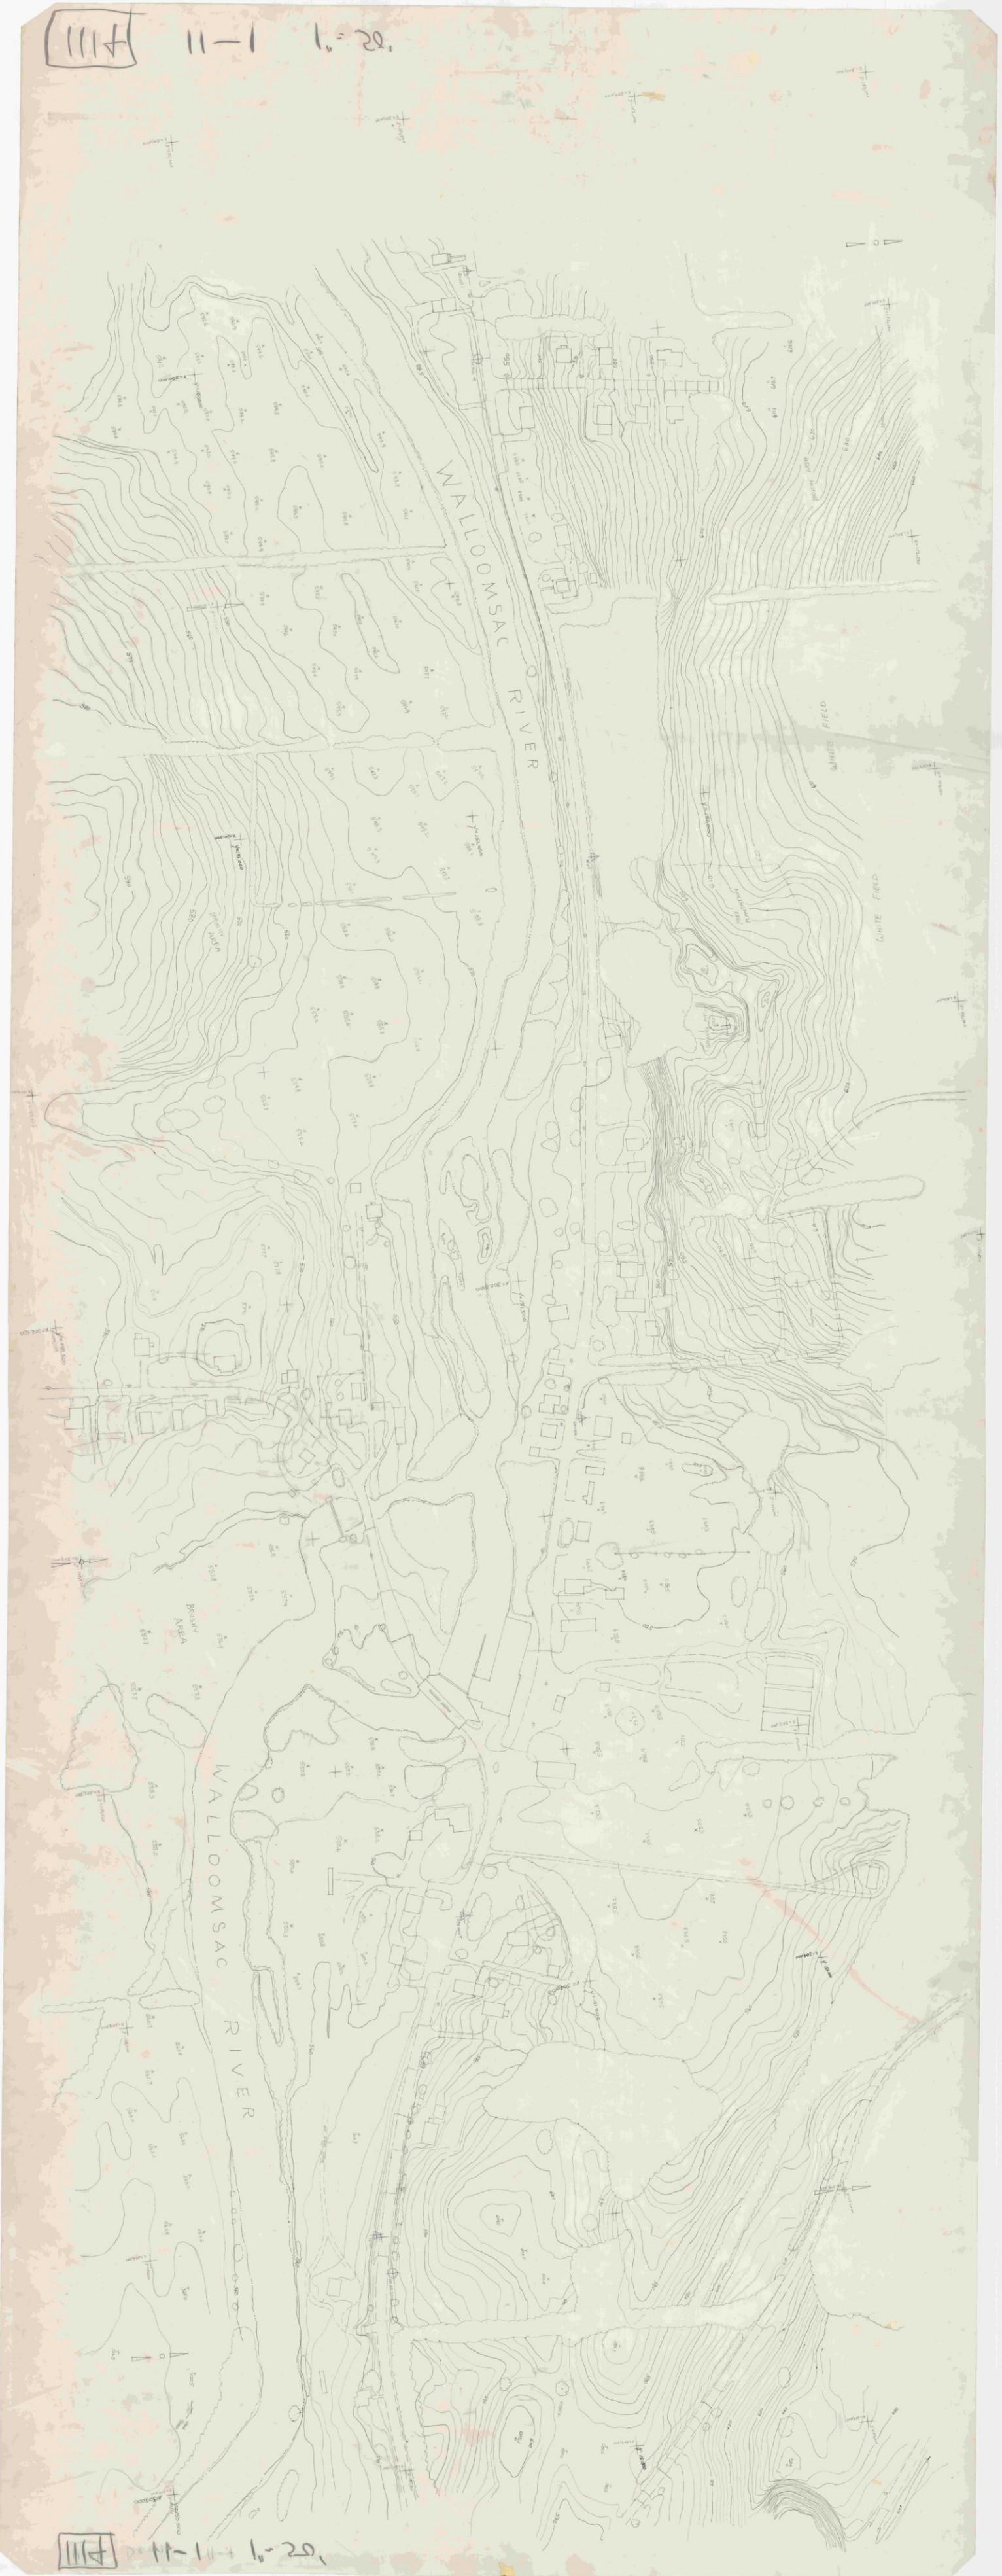

1111 11-1 1"=20'

111H 3-3 1"=20'

111H 3-3 Bennington 1"=50'

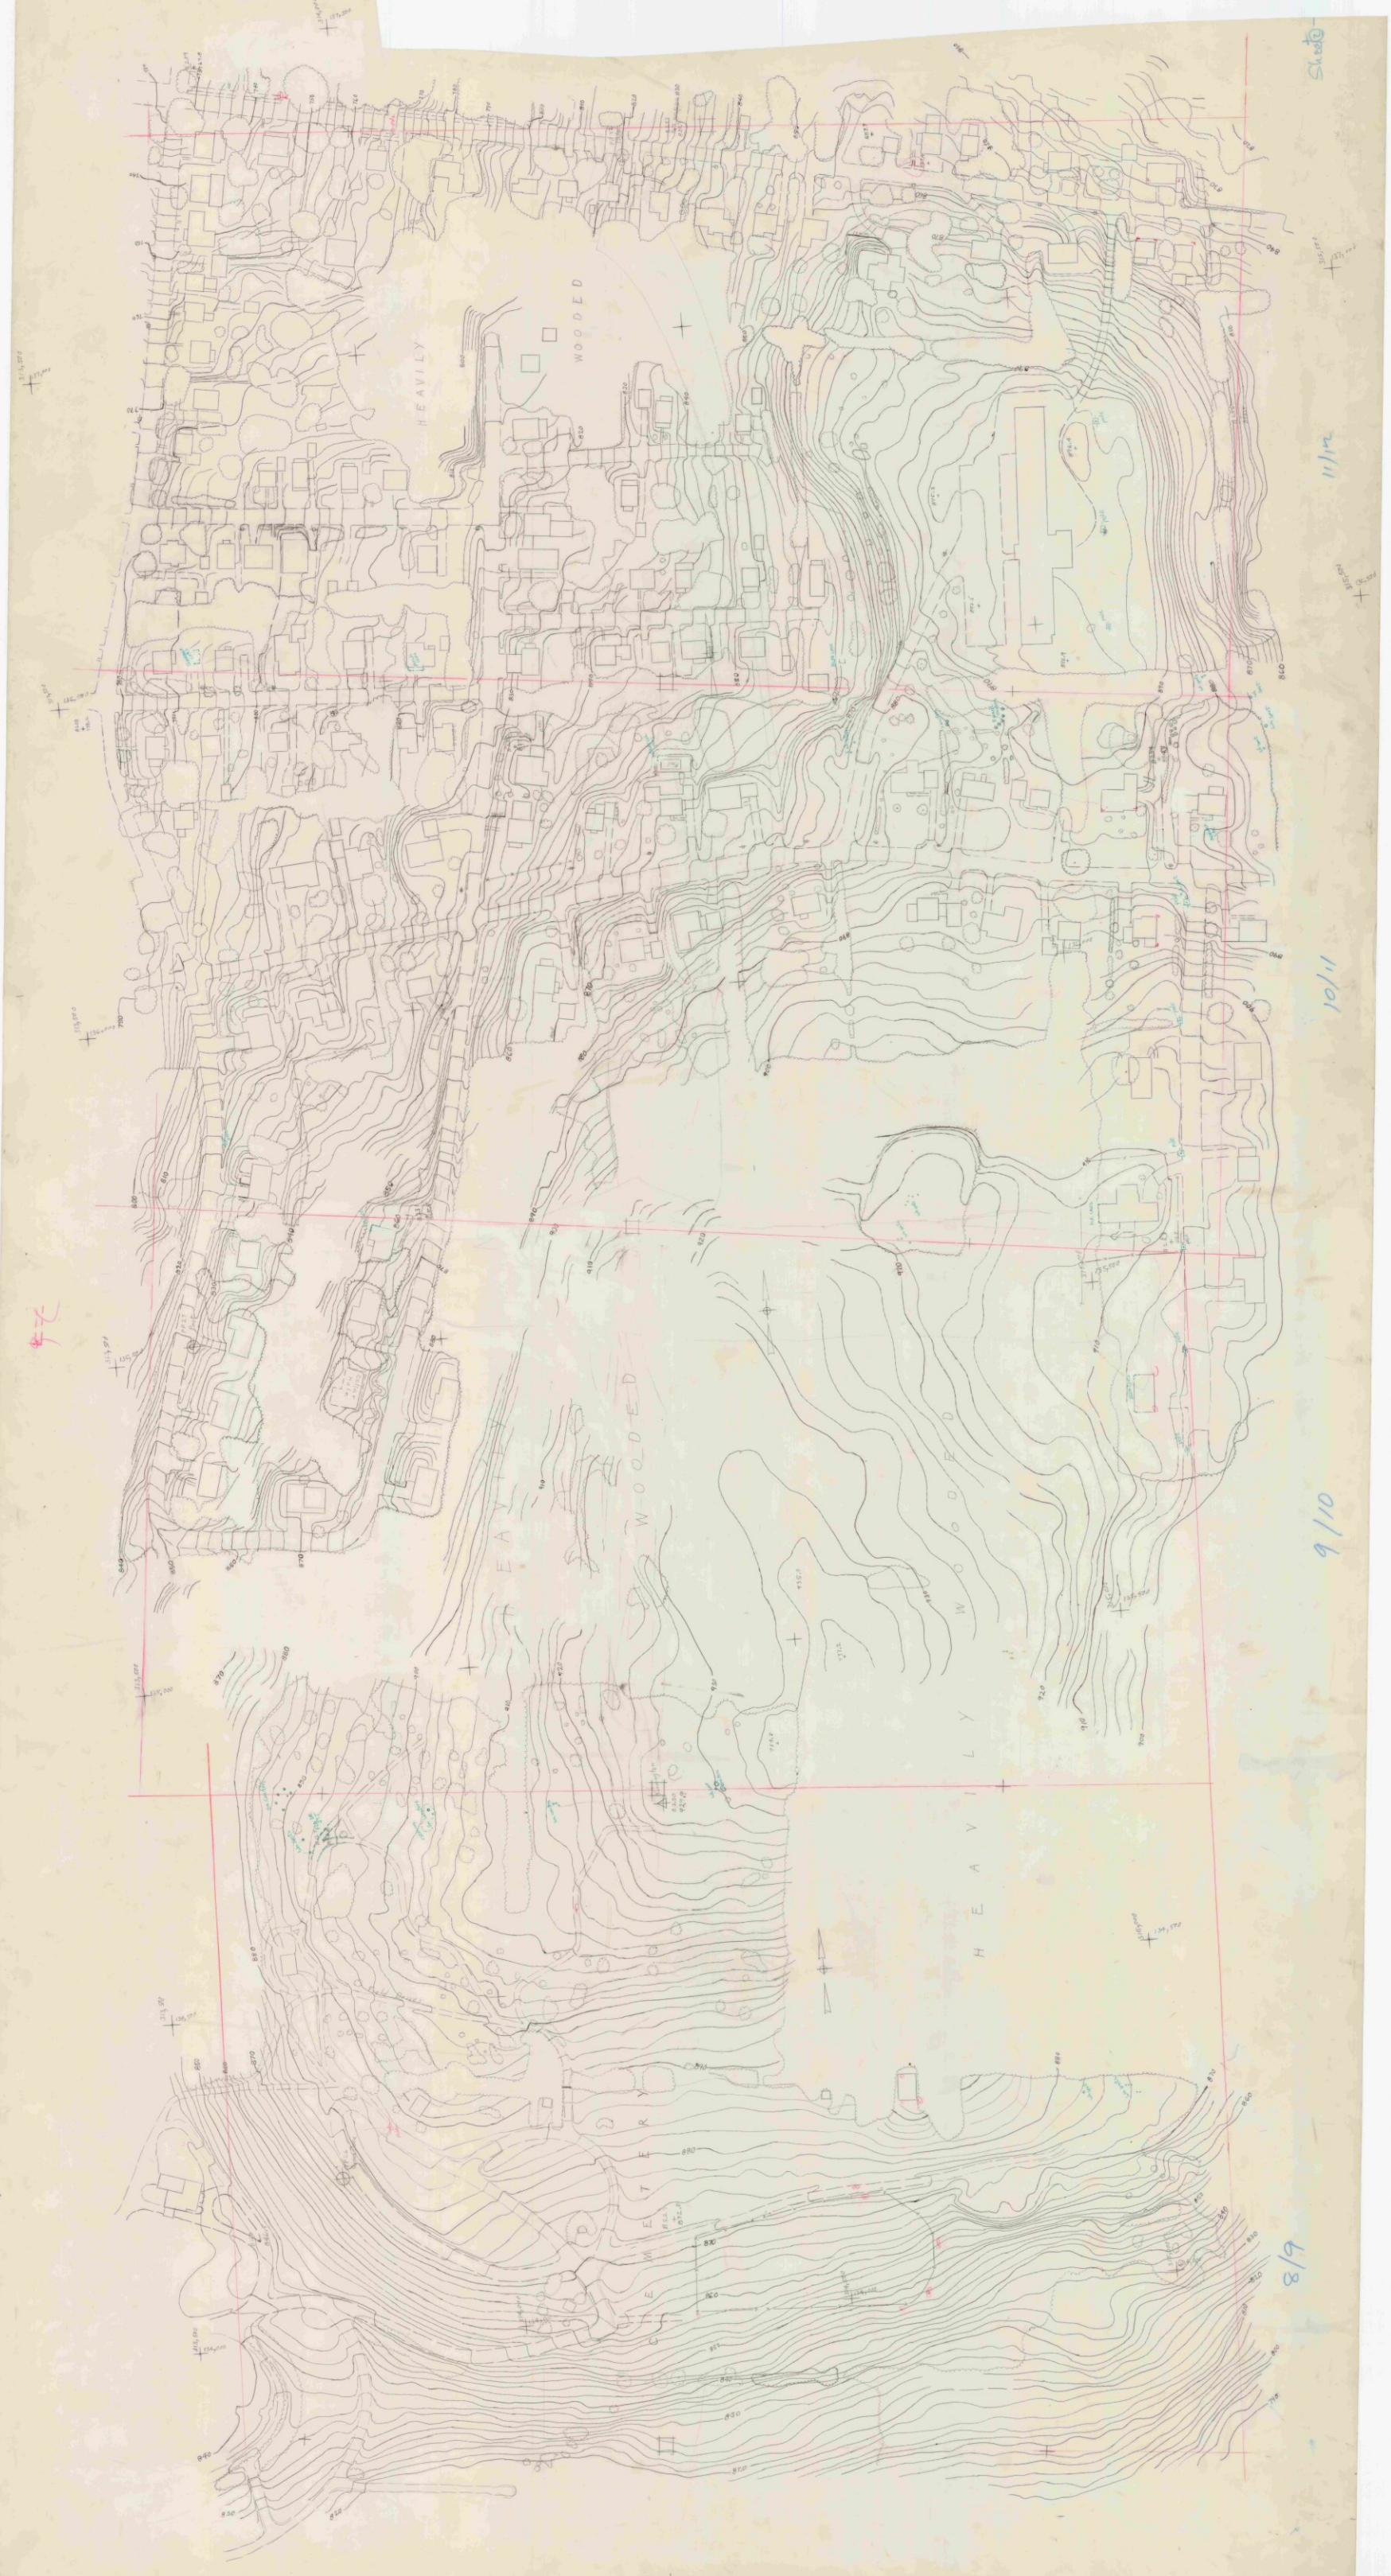

BENNINGTON Mtn stripe sheet 1 scale 1"=20'.

1114 1-1 1"=50'

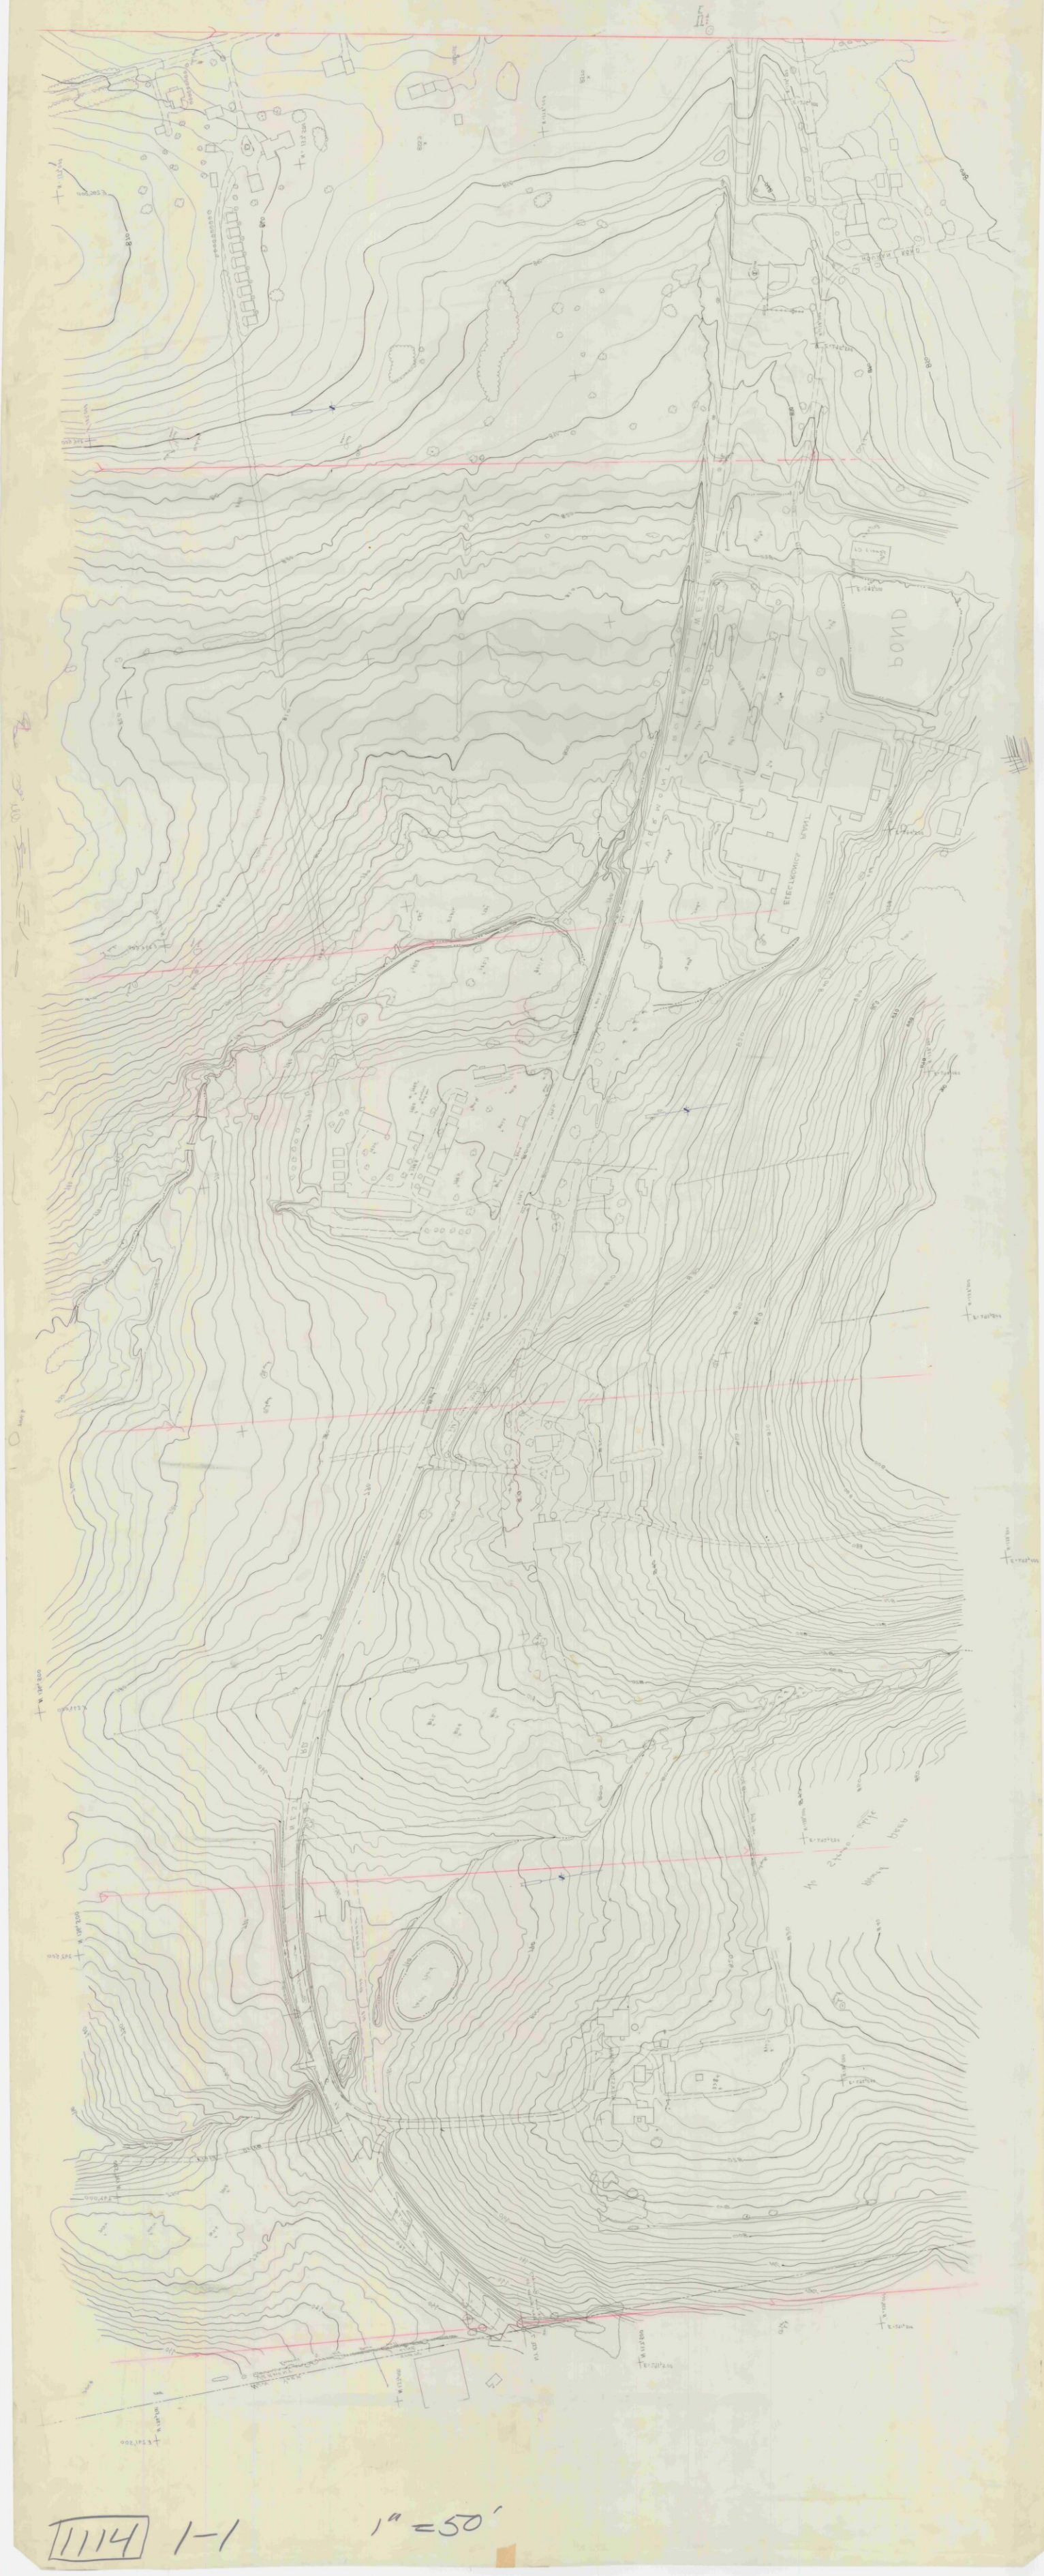

1114 1-1 1"=50'

Bennington IIIA 1"=20'. Strip 2 Sheet 1

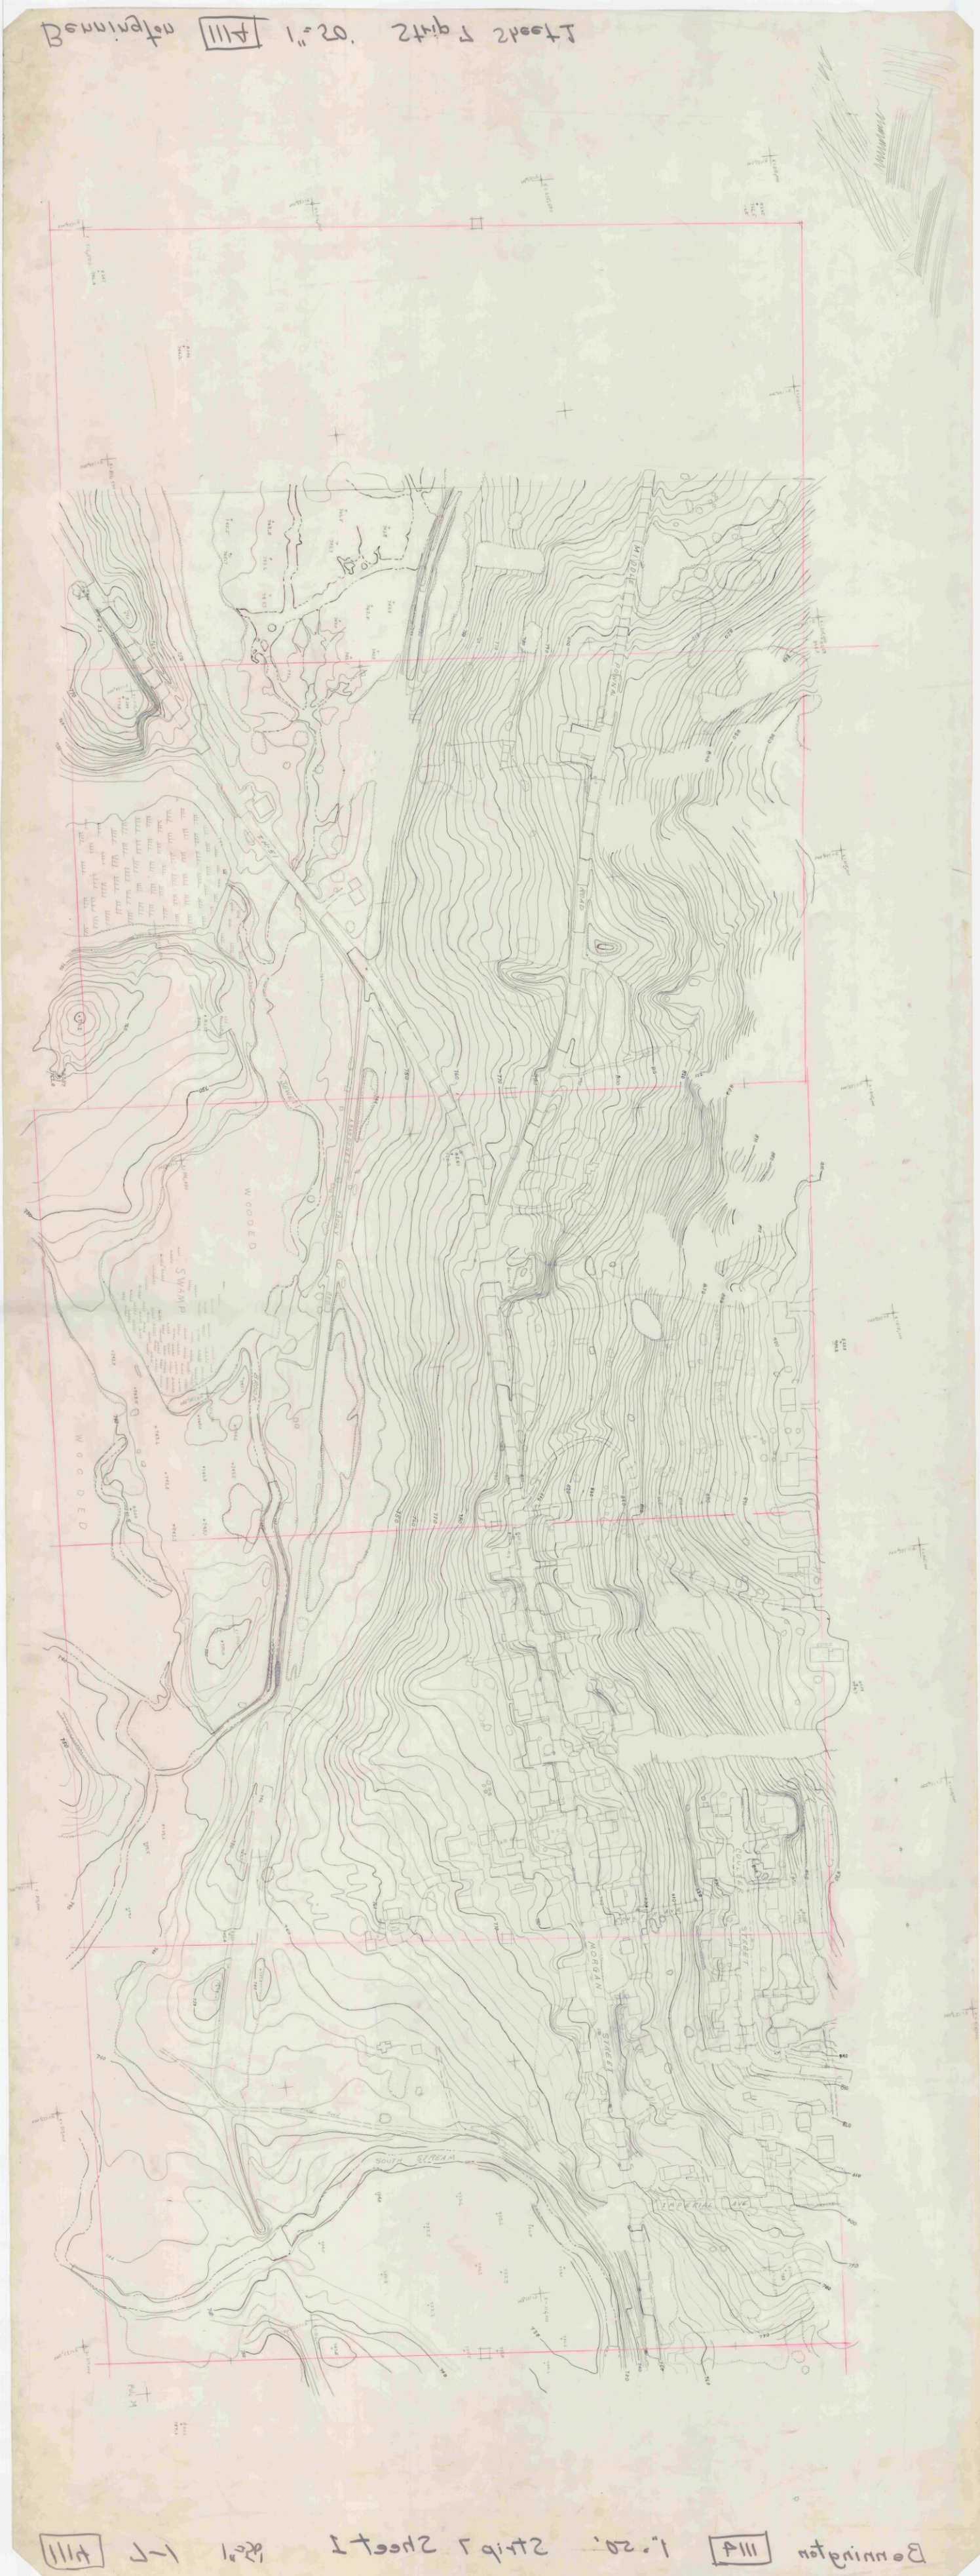

Bennington IIIA 1"=20'. Strip 2 Sheet 1

1114 2-1 1"=50'

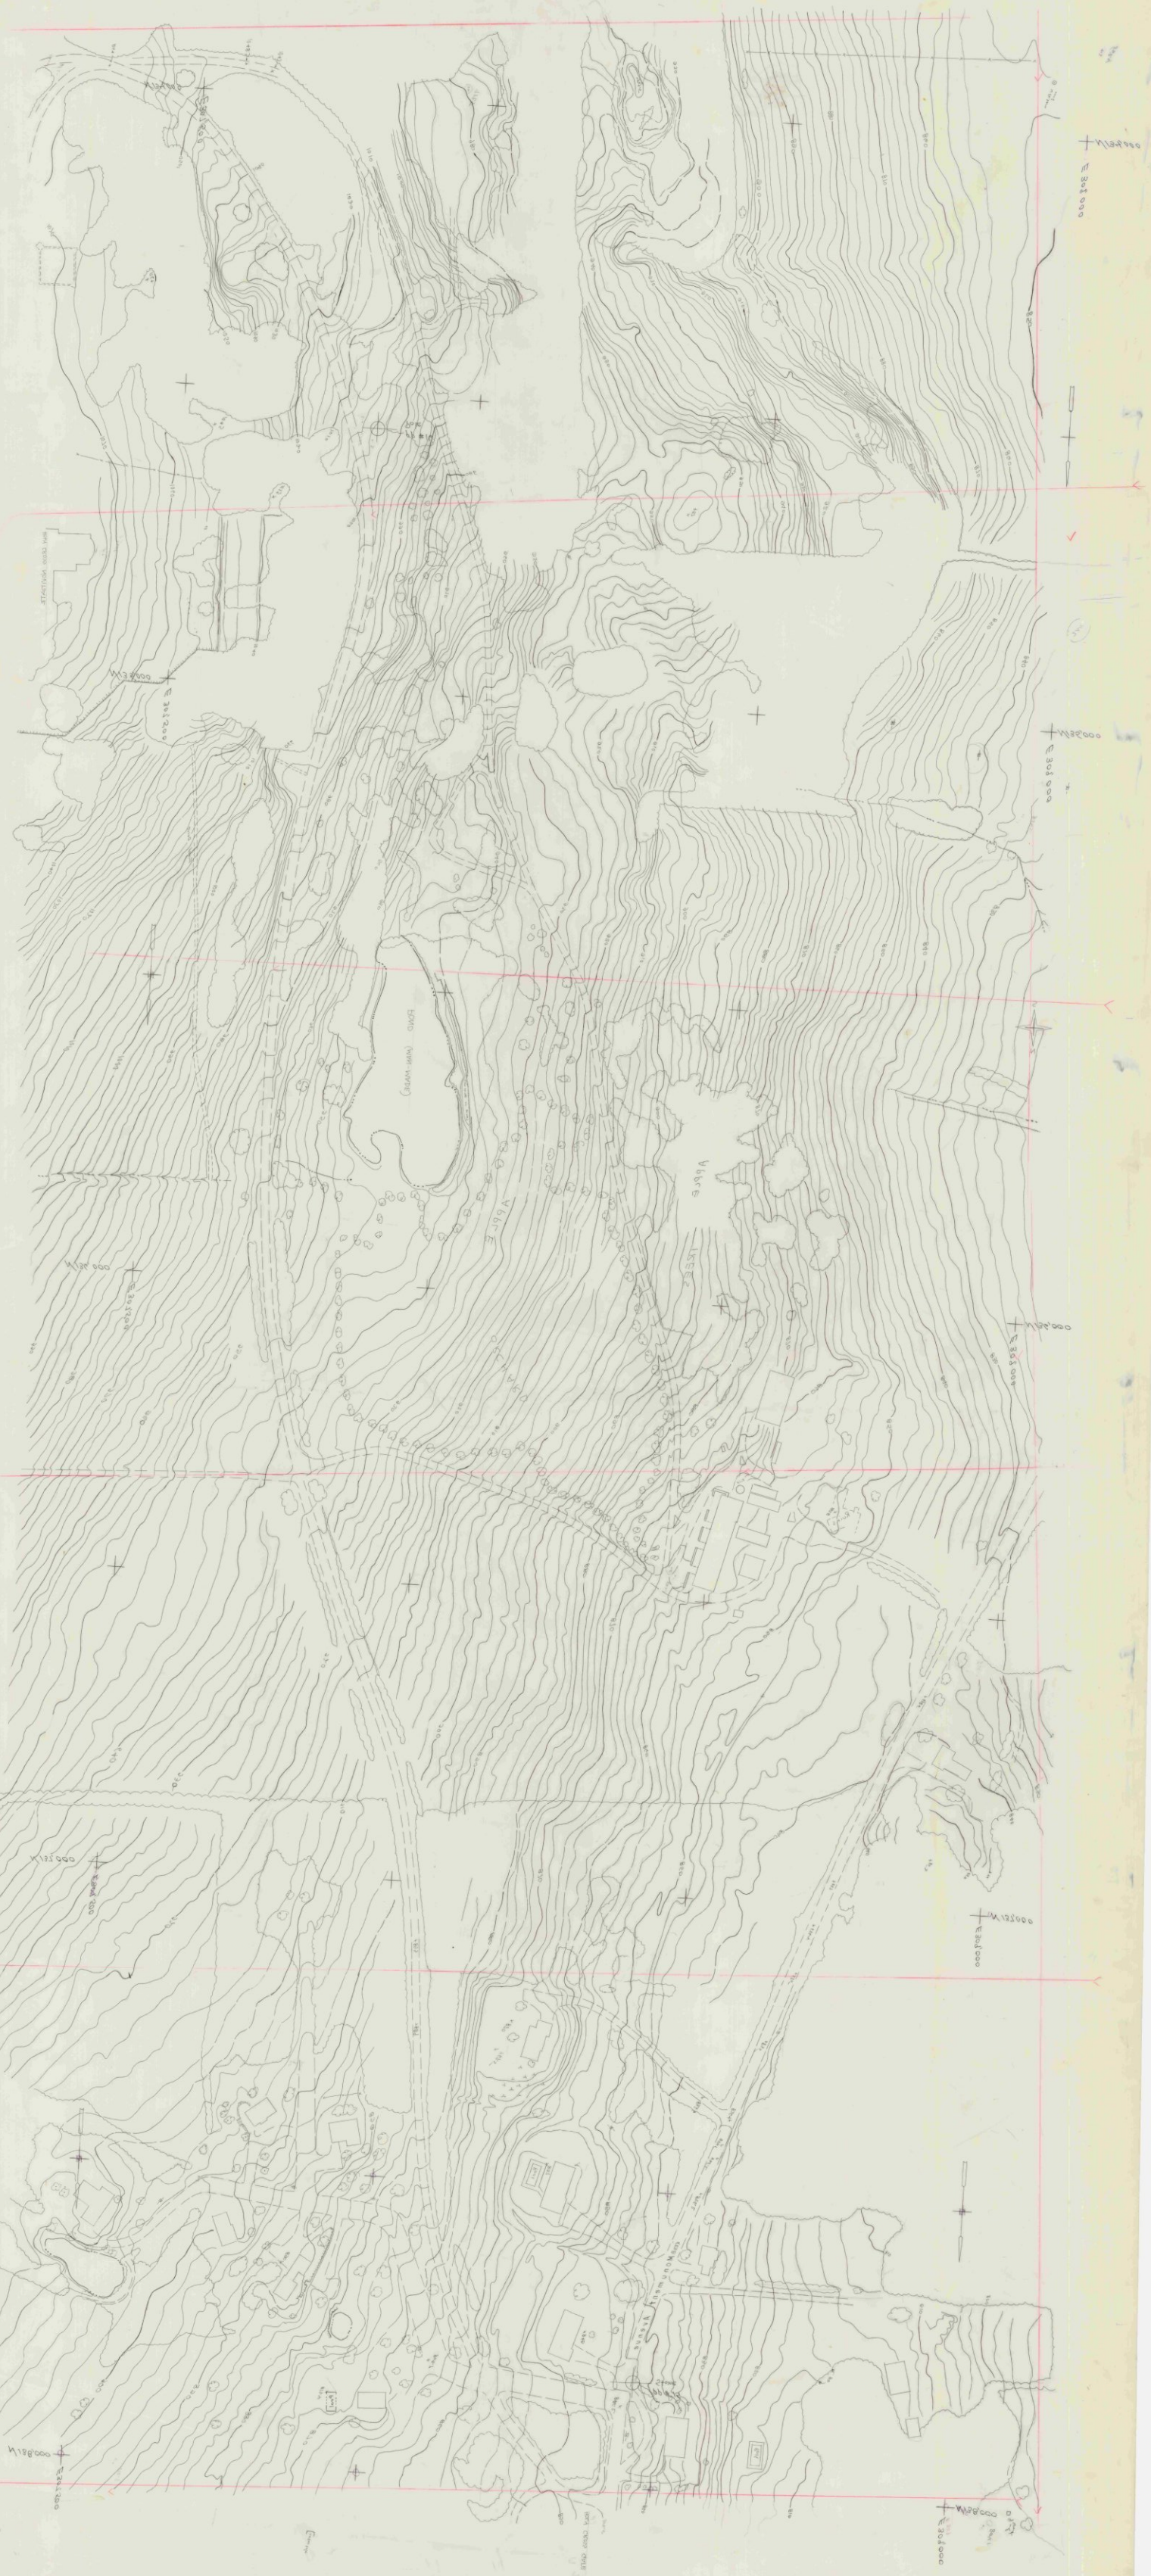

1114 2-1 1"=50'

1114 - 1-2

1"=50'

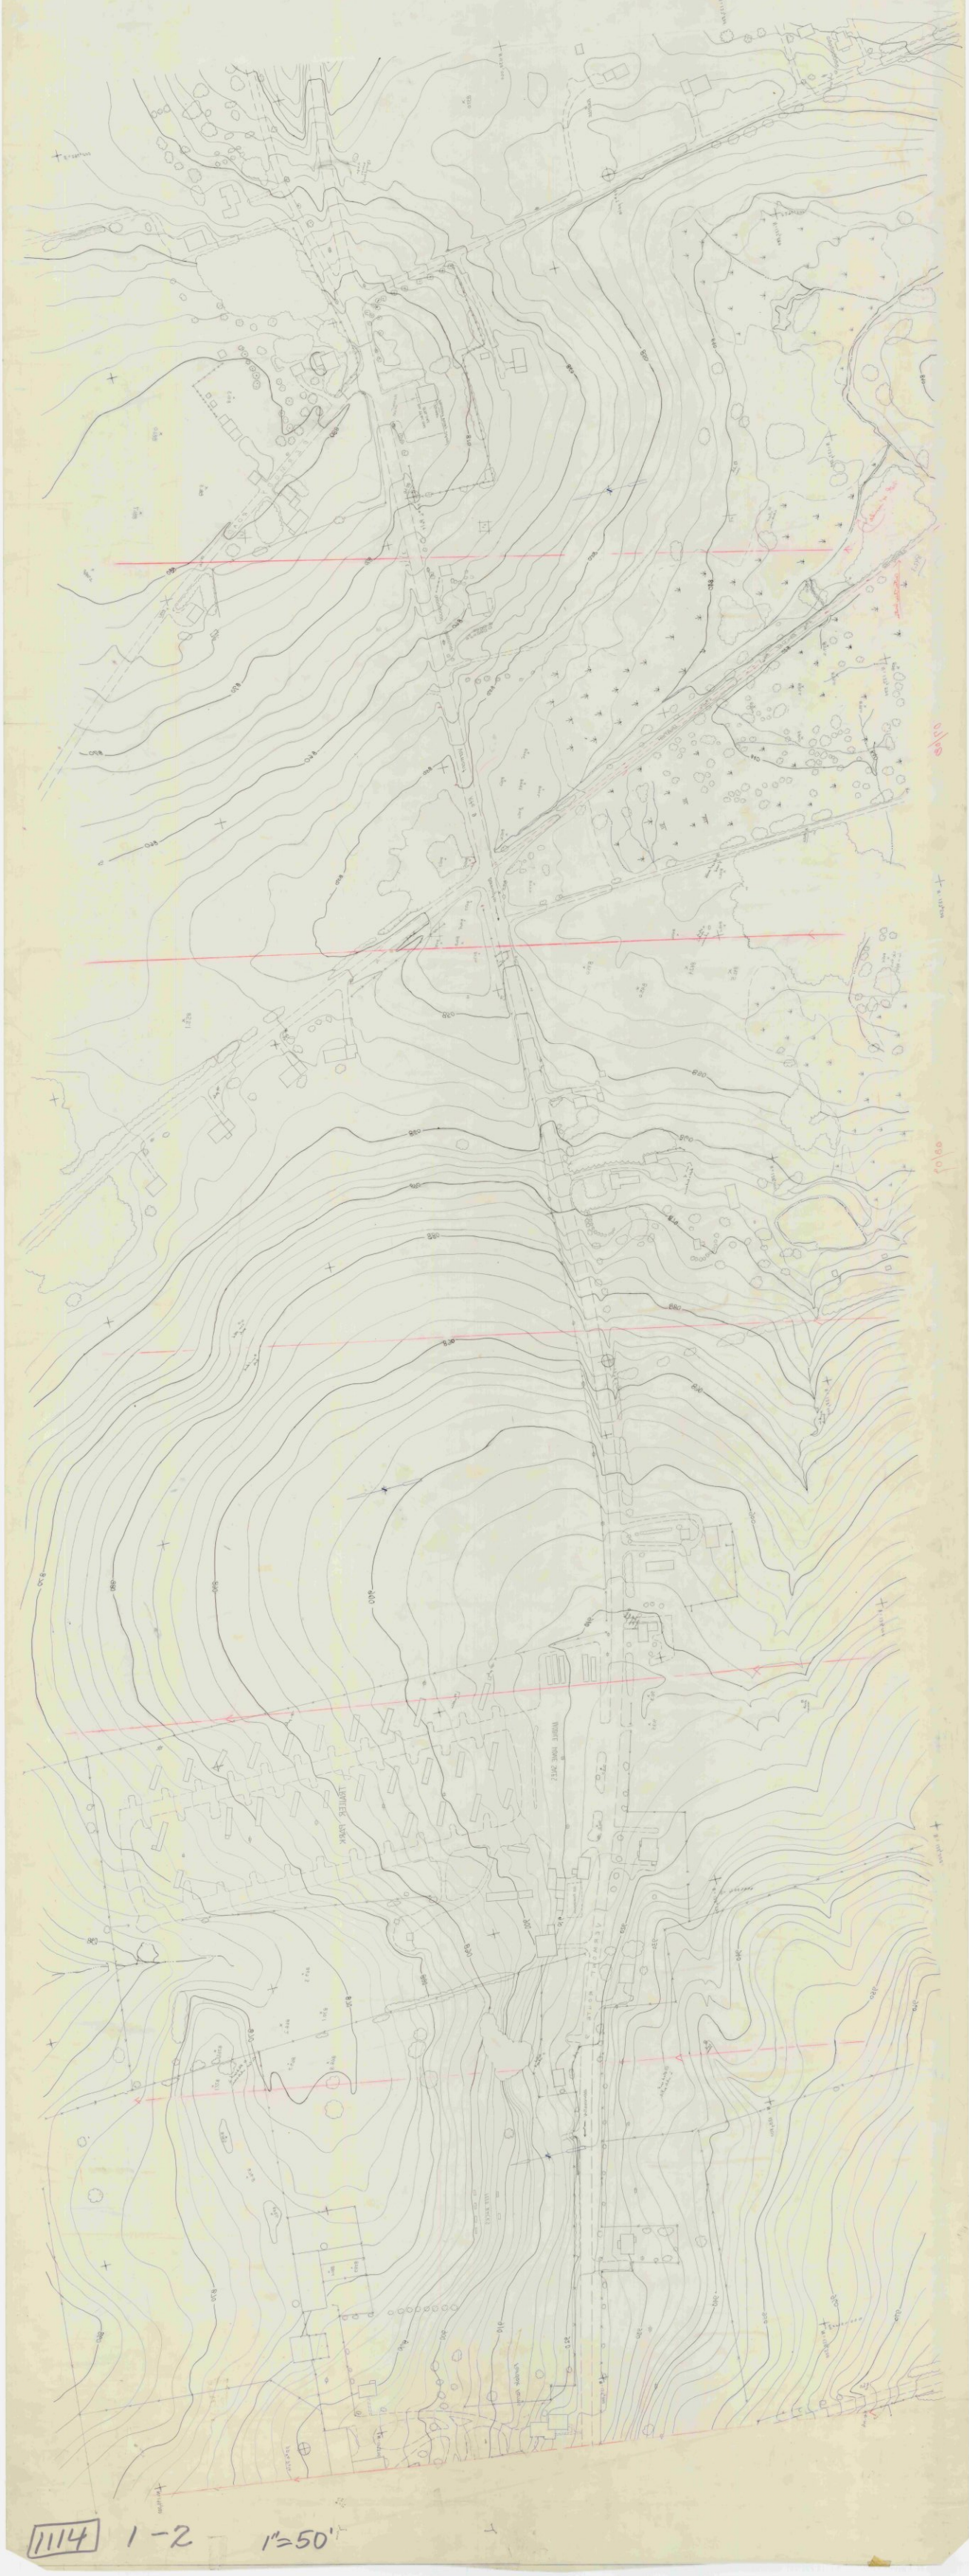

1114 1-2 1"=50'

111N 3-1 1"=20'

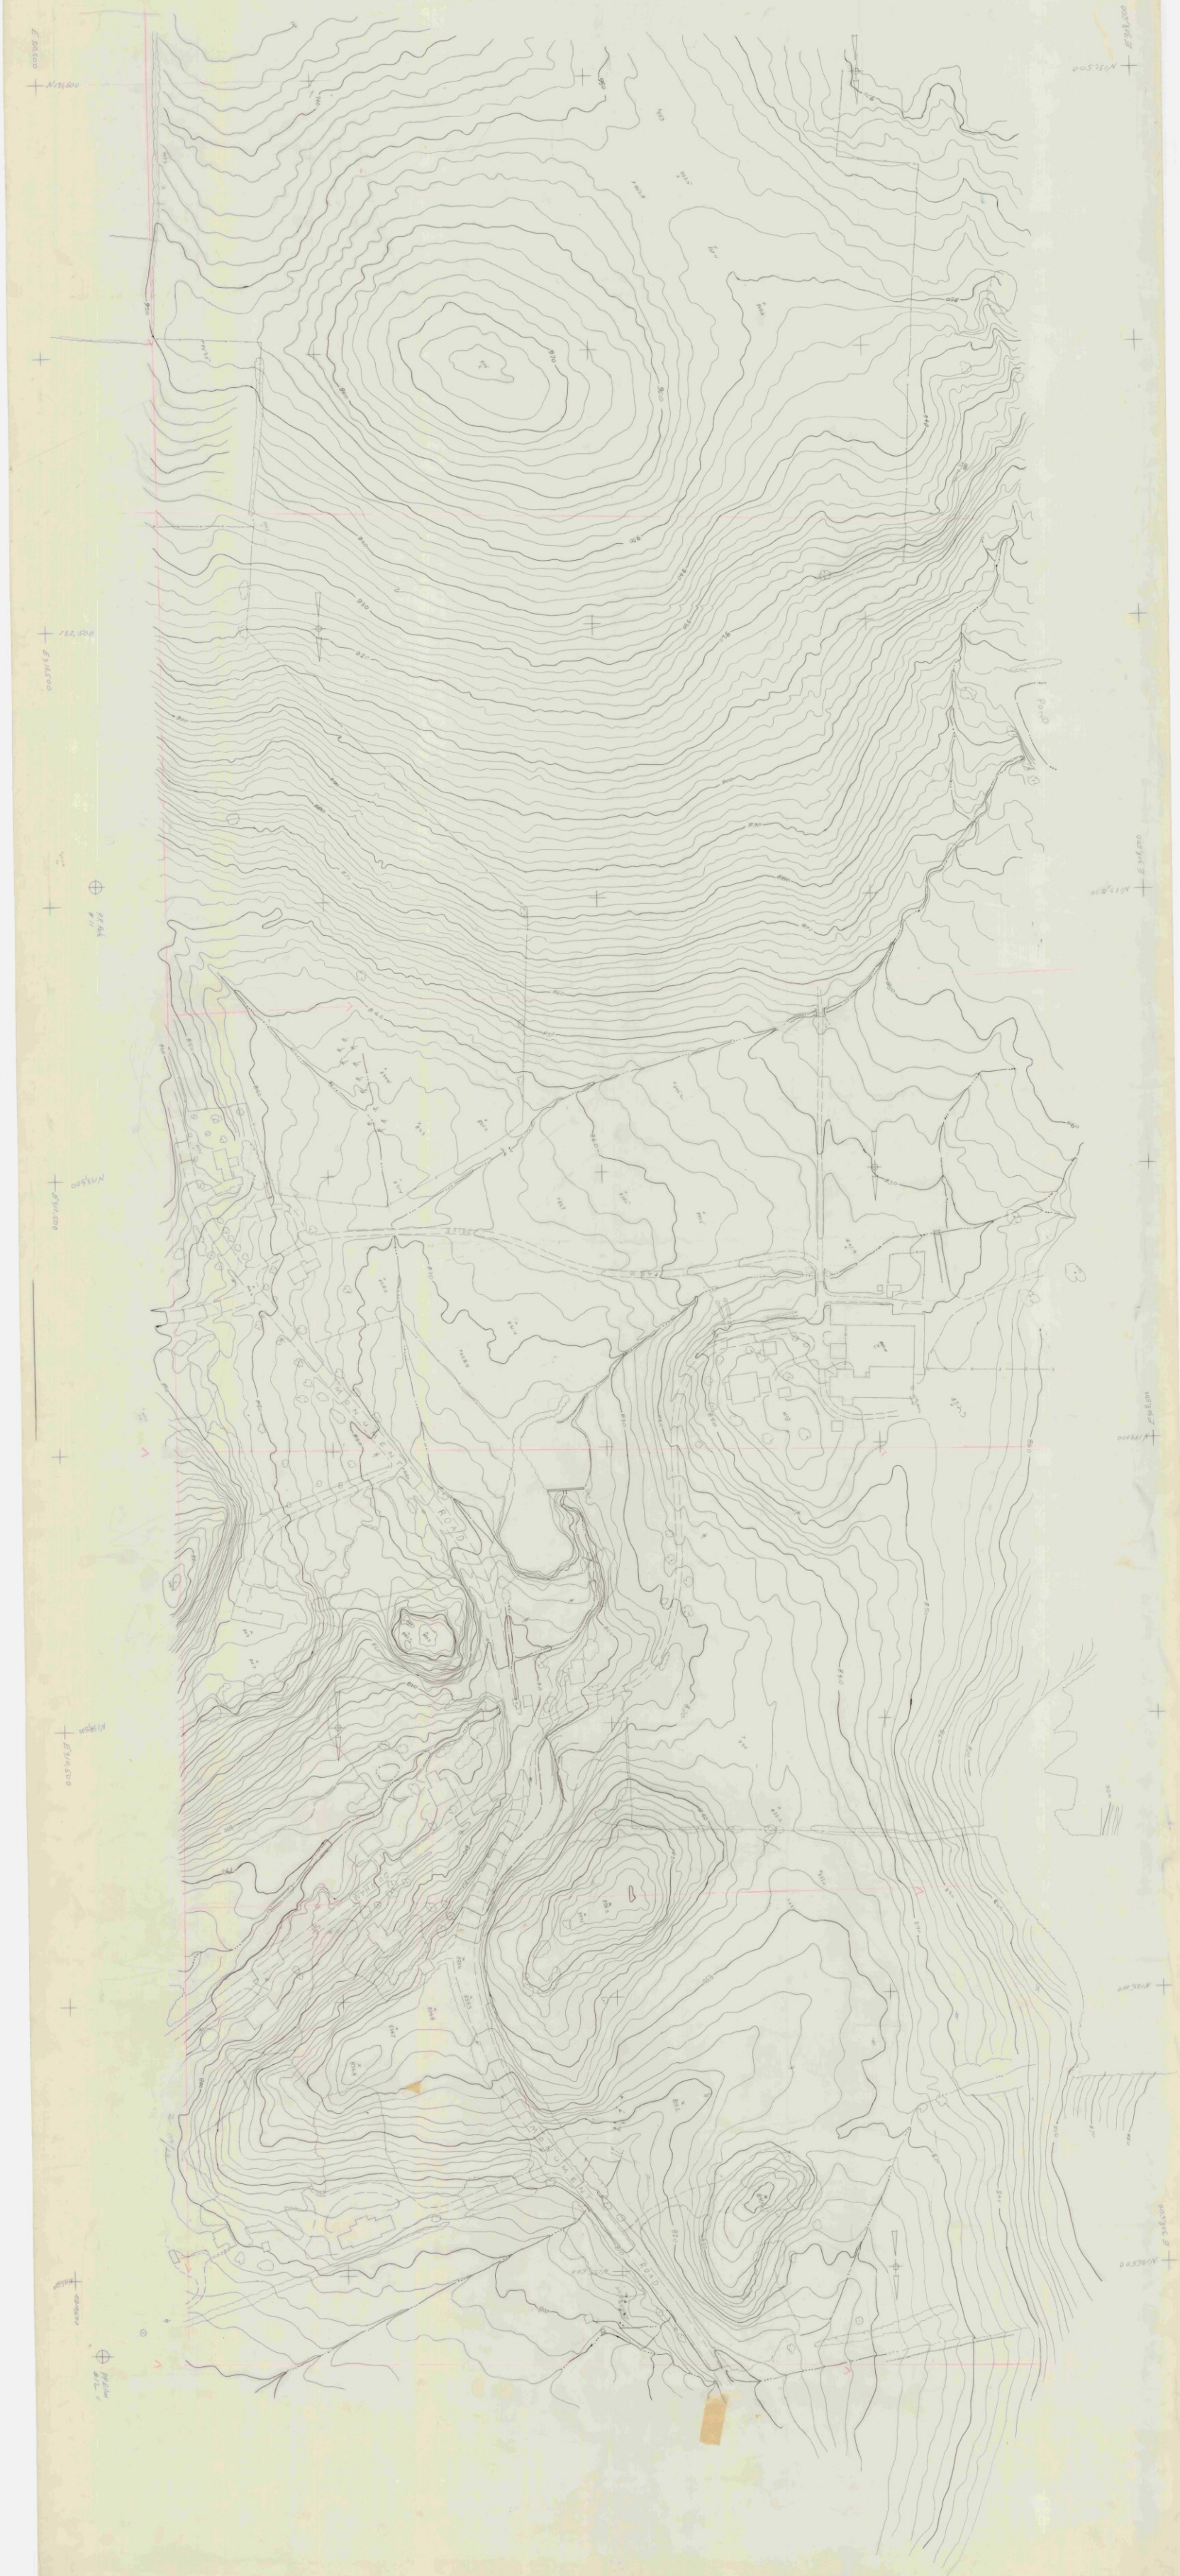

111N 3-1 1"=20'

N 402 000
E 356 000
N 398 000
E 356 000
CEMETERY
Abandoned RR Bed
500
525
550

١١١٨ ٨١

٢١١١ ٢-١

111A 8-5 1"=20' Bennington

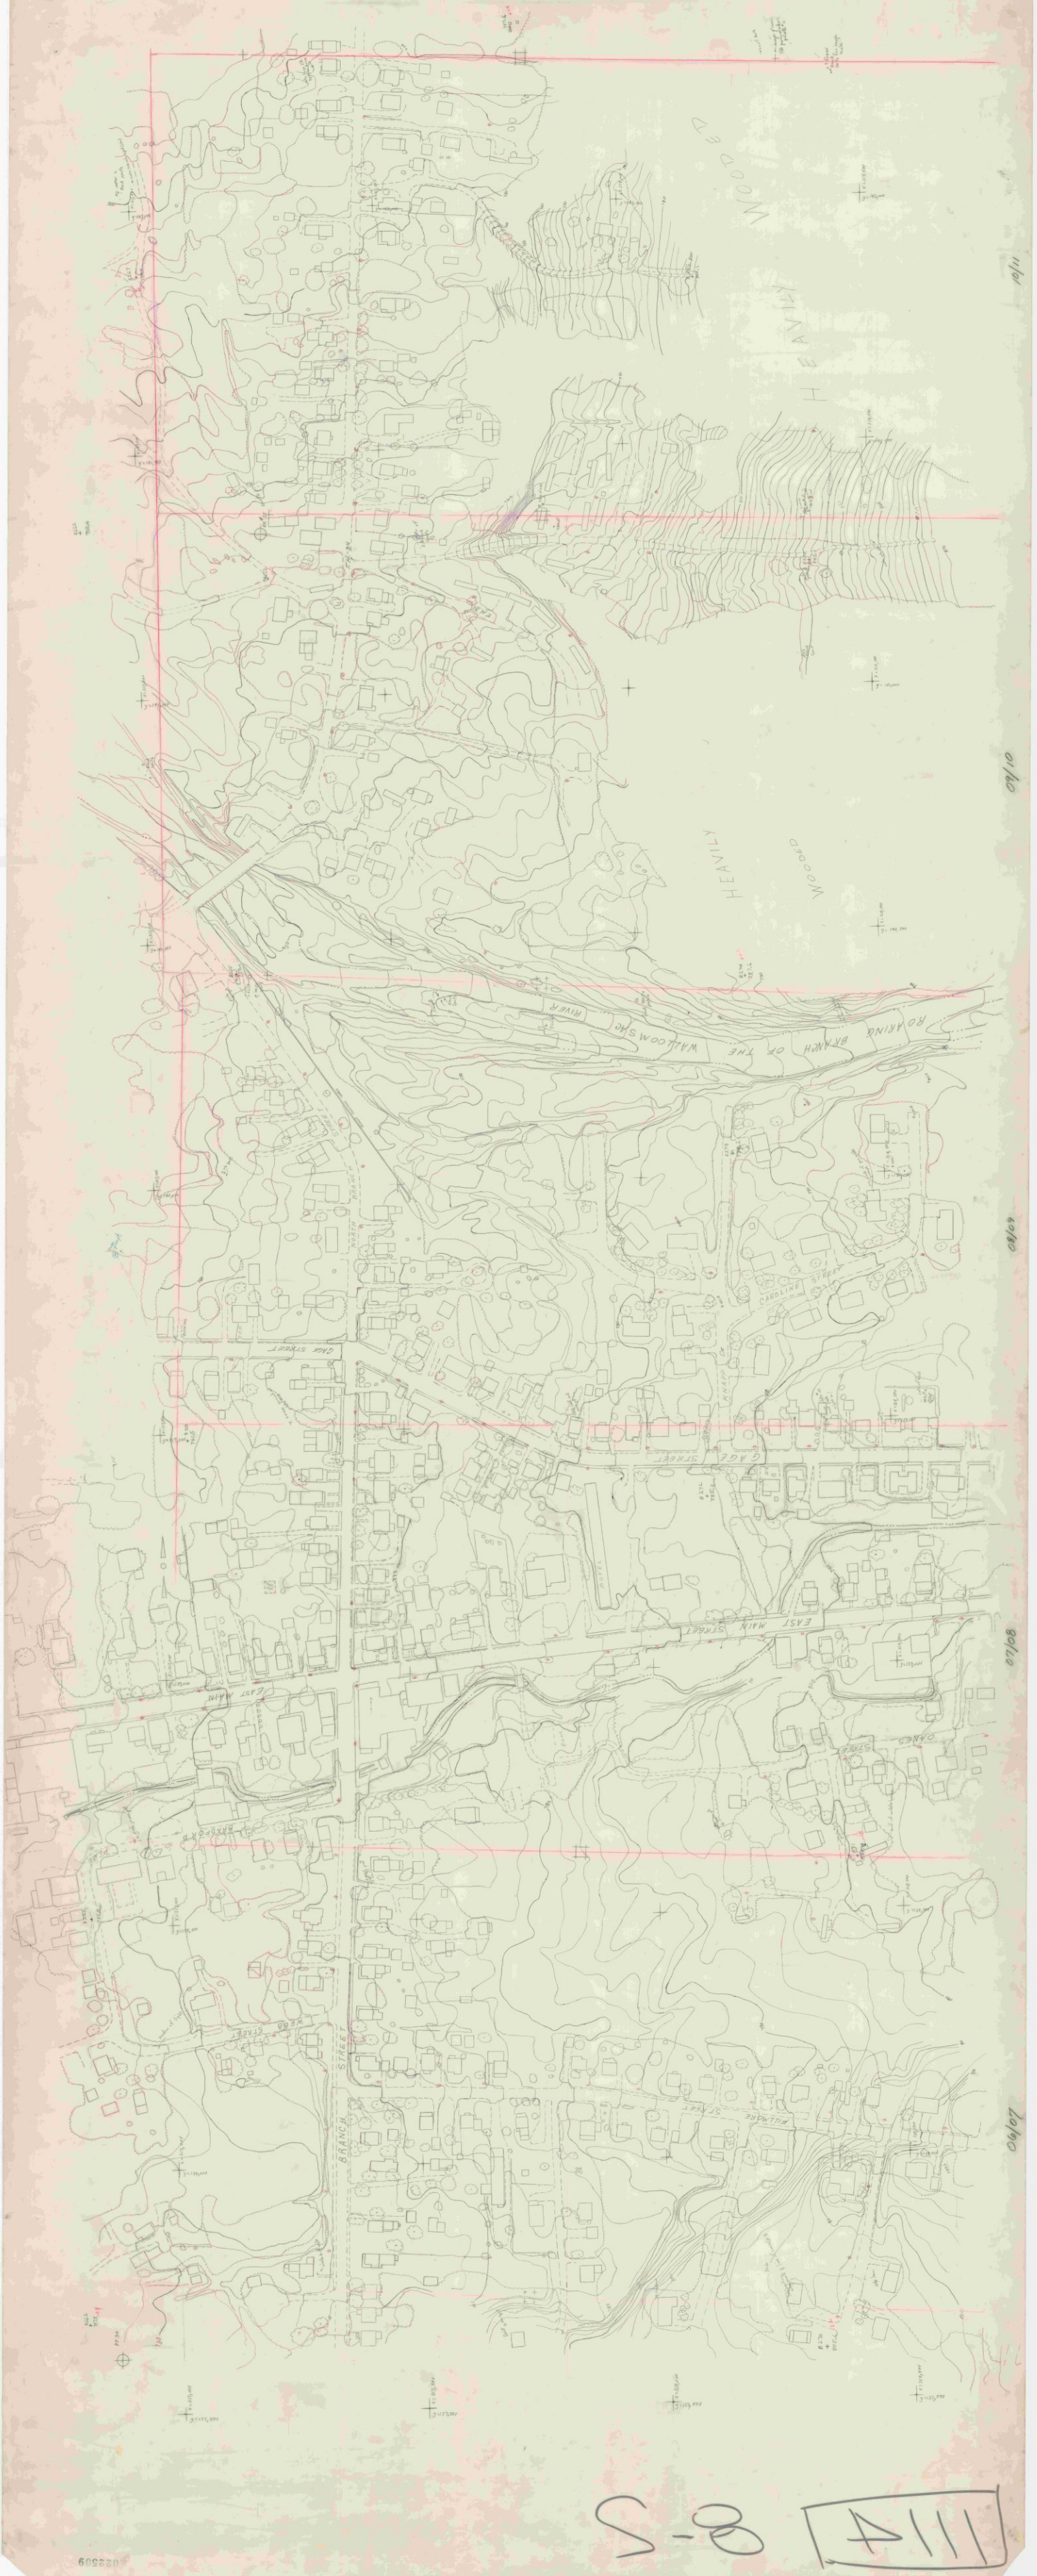

111A 8-5

S-P [A111]

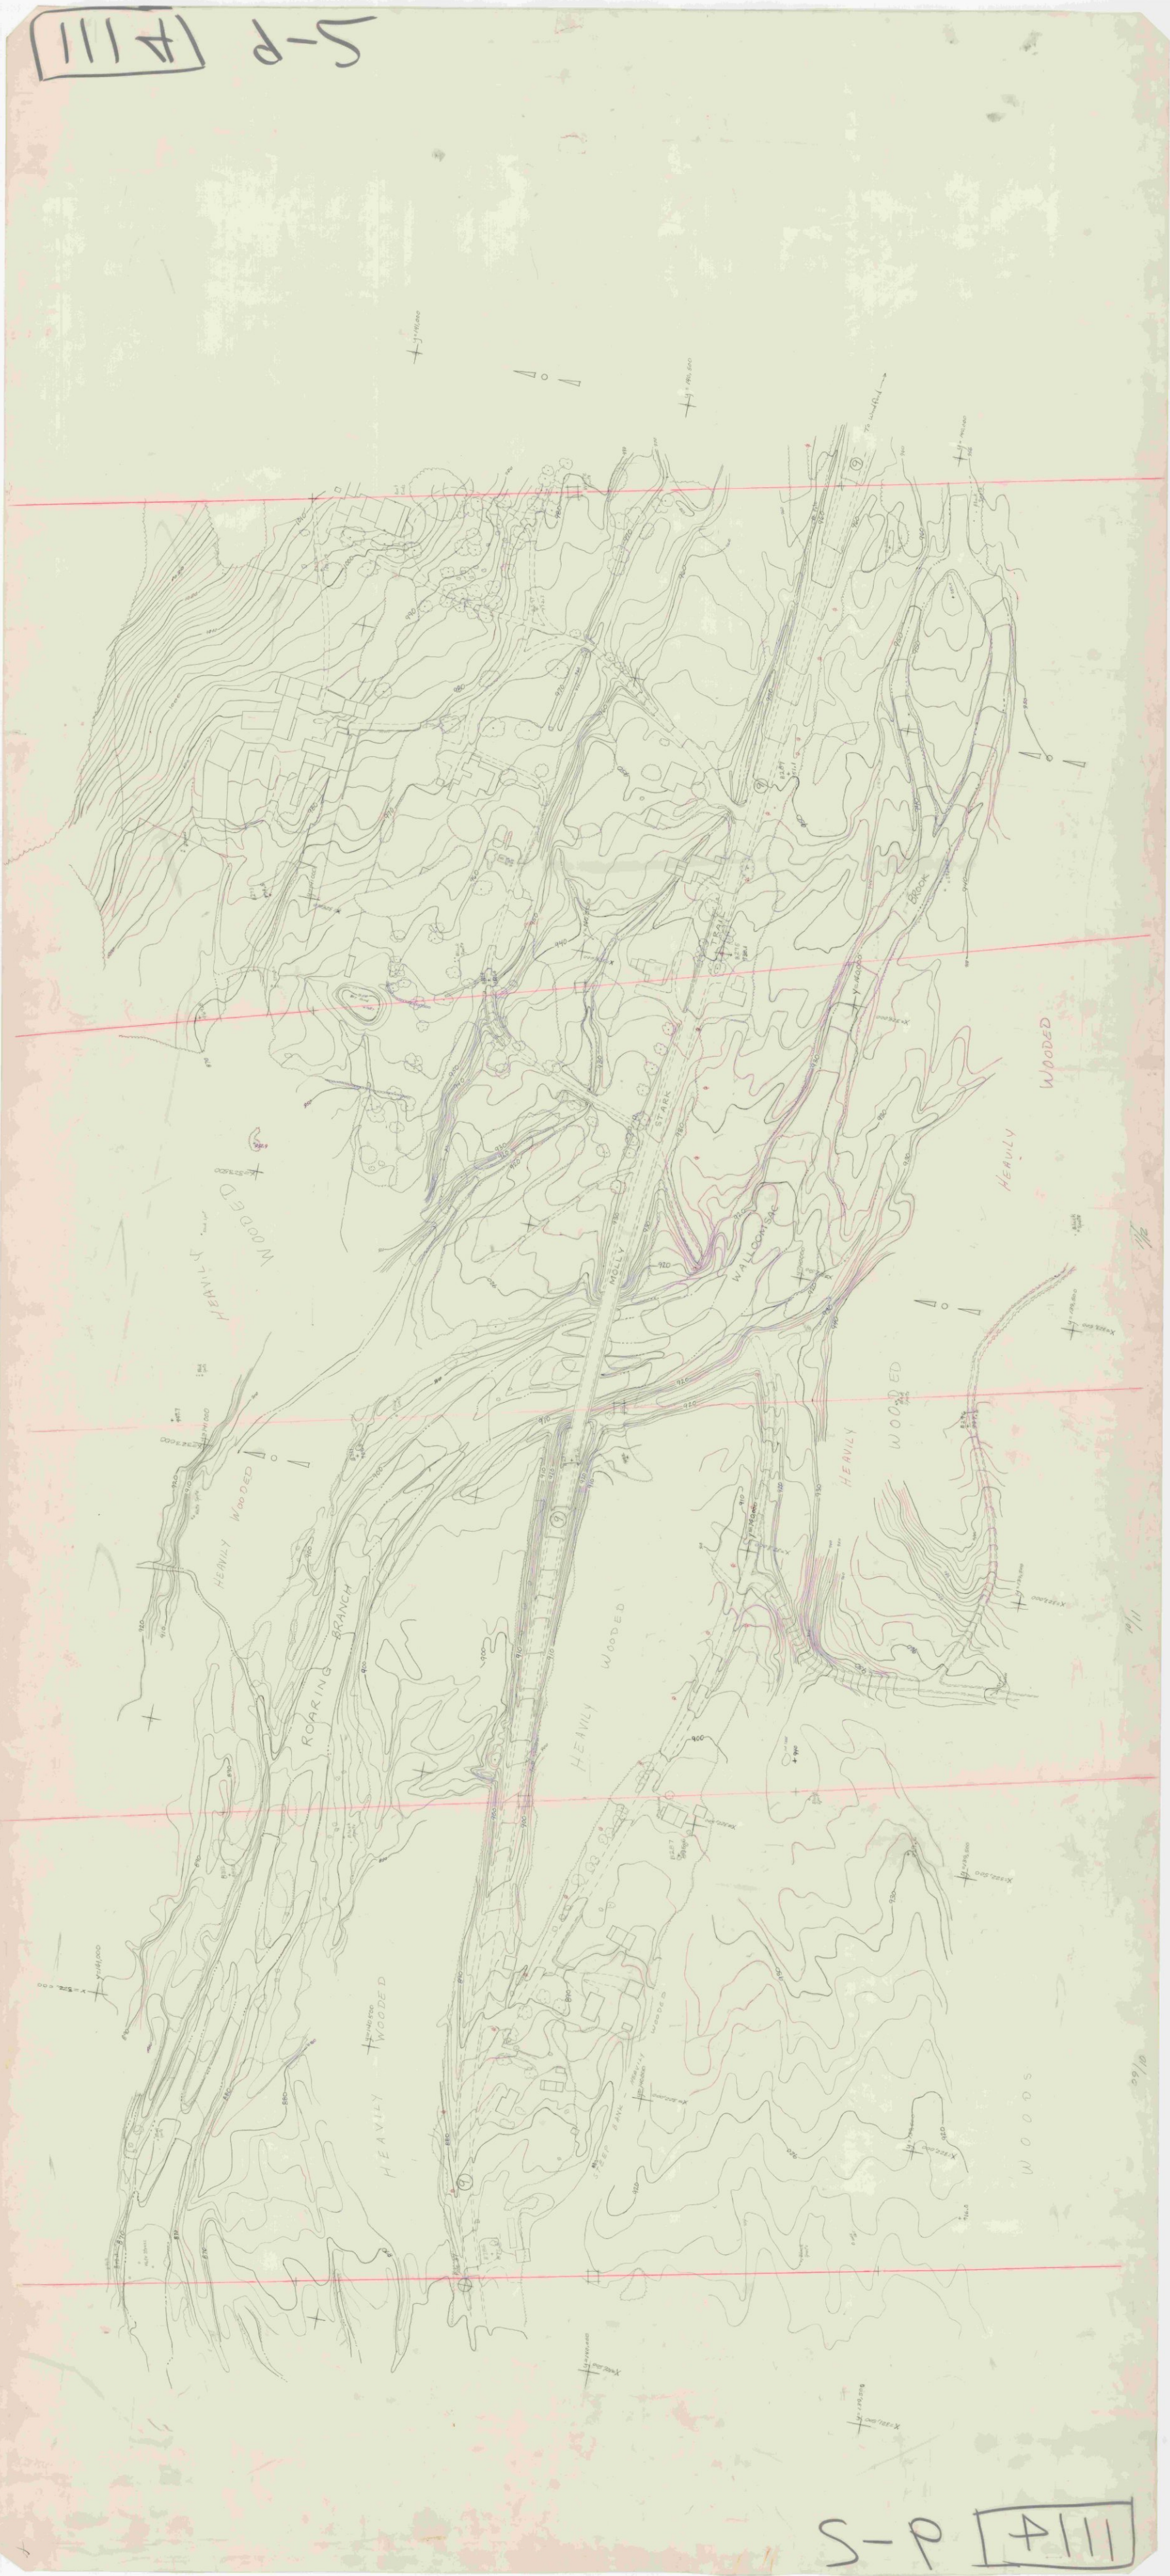

S-P [A111]

#111 10-5

#111 10-5

098330

111 2-5 1" = 20' Bonnington

111 2-5

HILL 9-5

HILL 9-5

Bennington 1114 1"=20'. Strip 7 Sheet 2

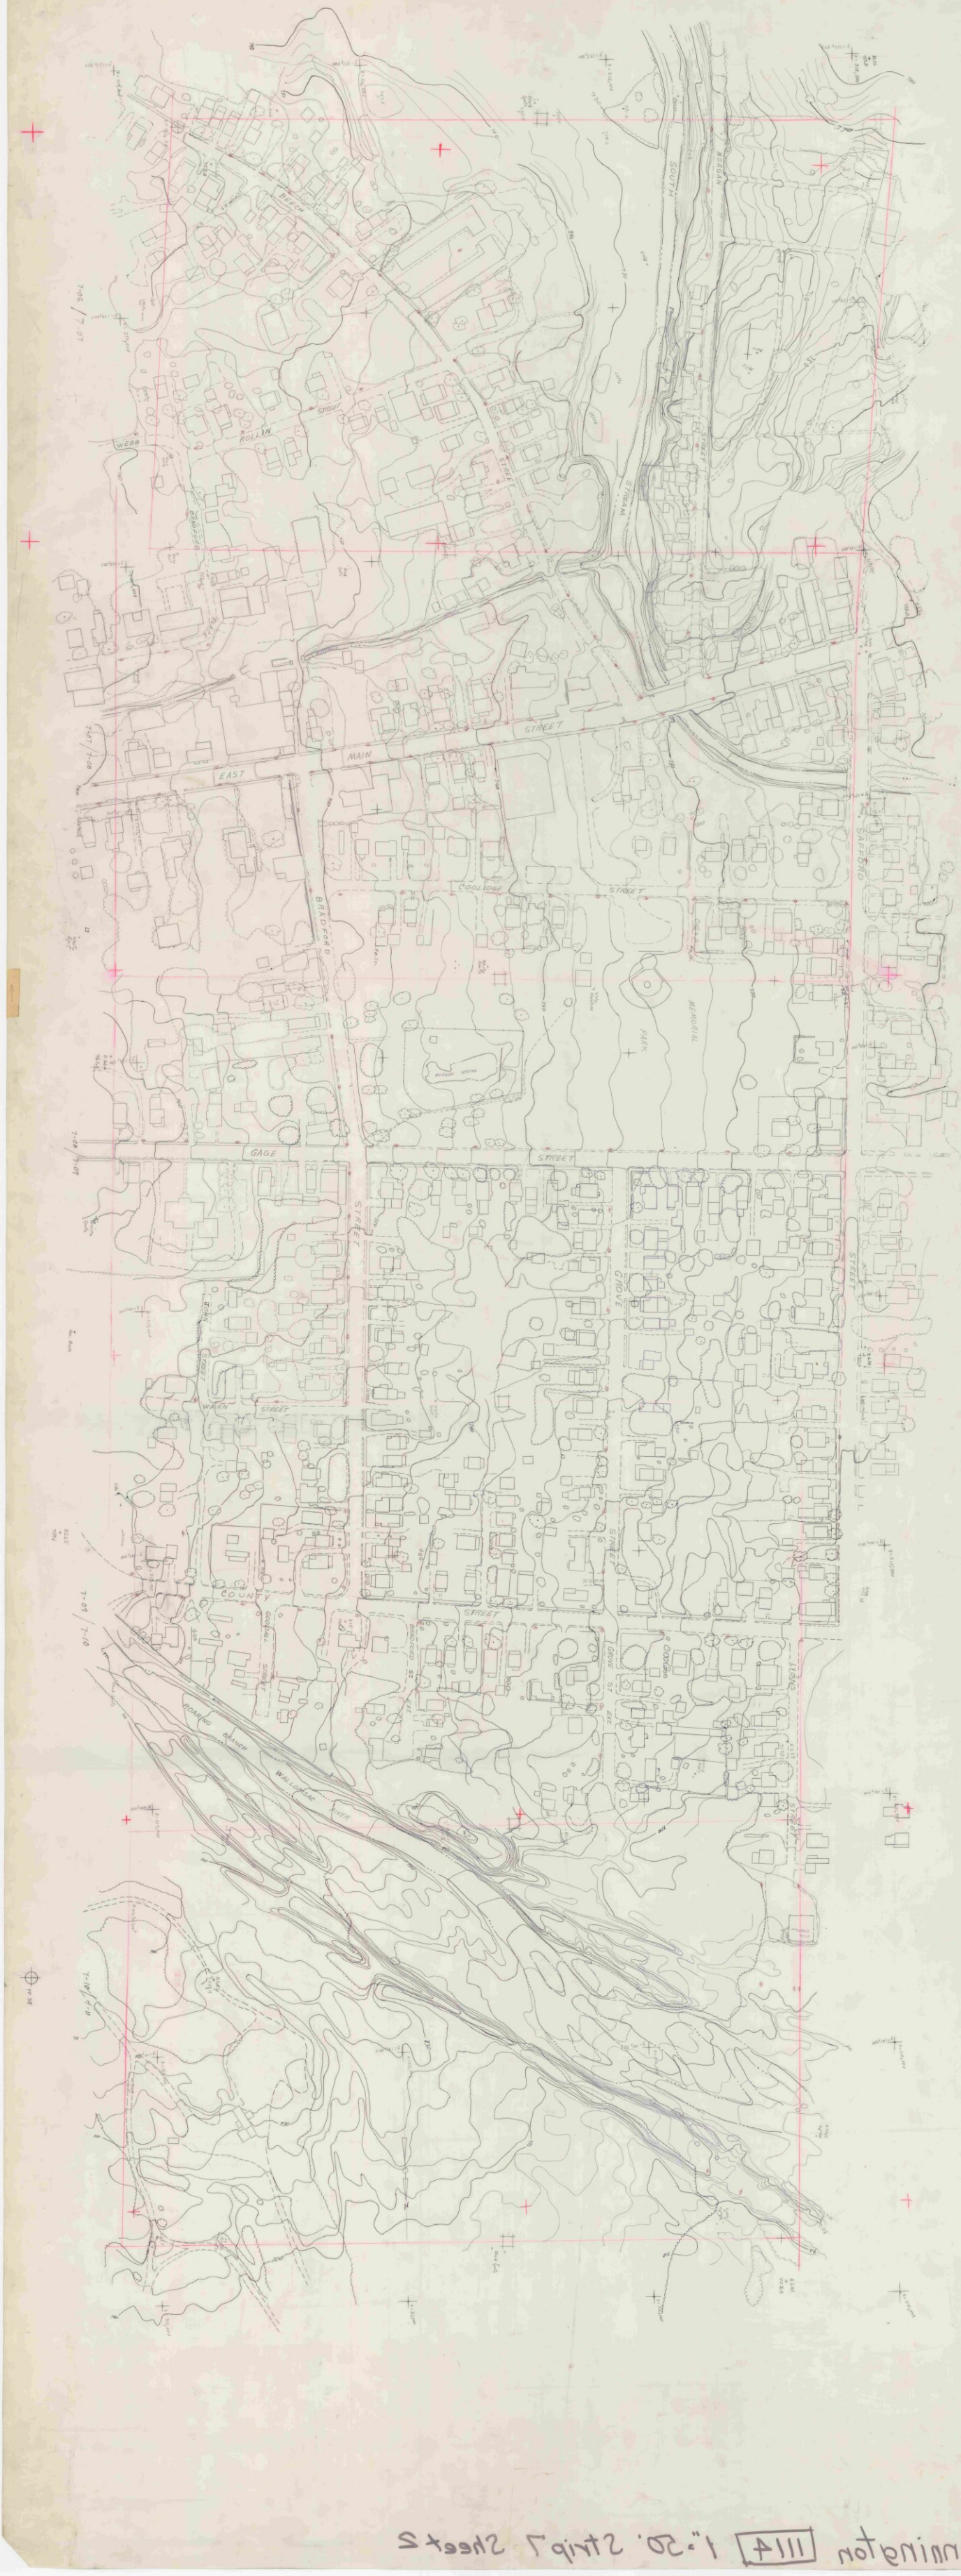

Bennington 1114 1"=20'. Strip 7 Sheet 2

1114 2-2

1"=50'

1114 2-2

1"=50'

VIII A 3-5 Bonnington 1:20.

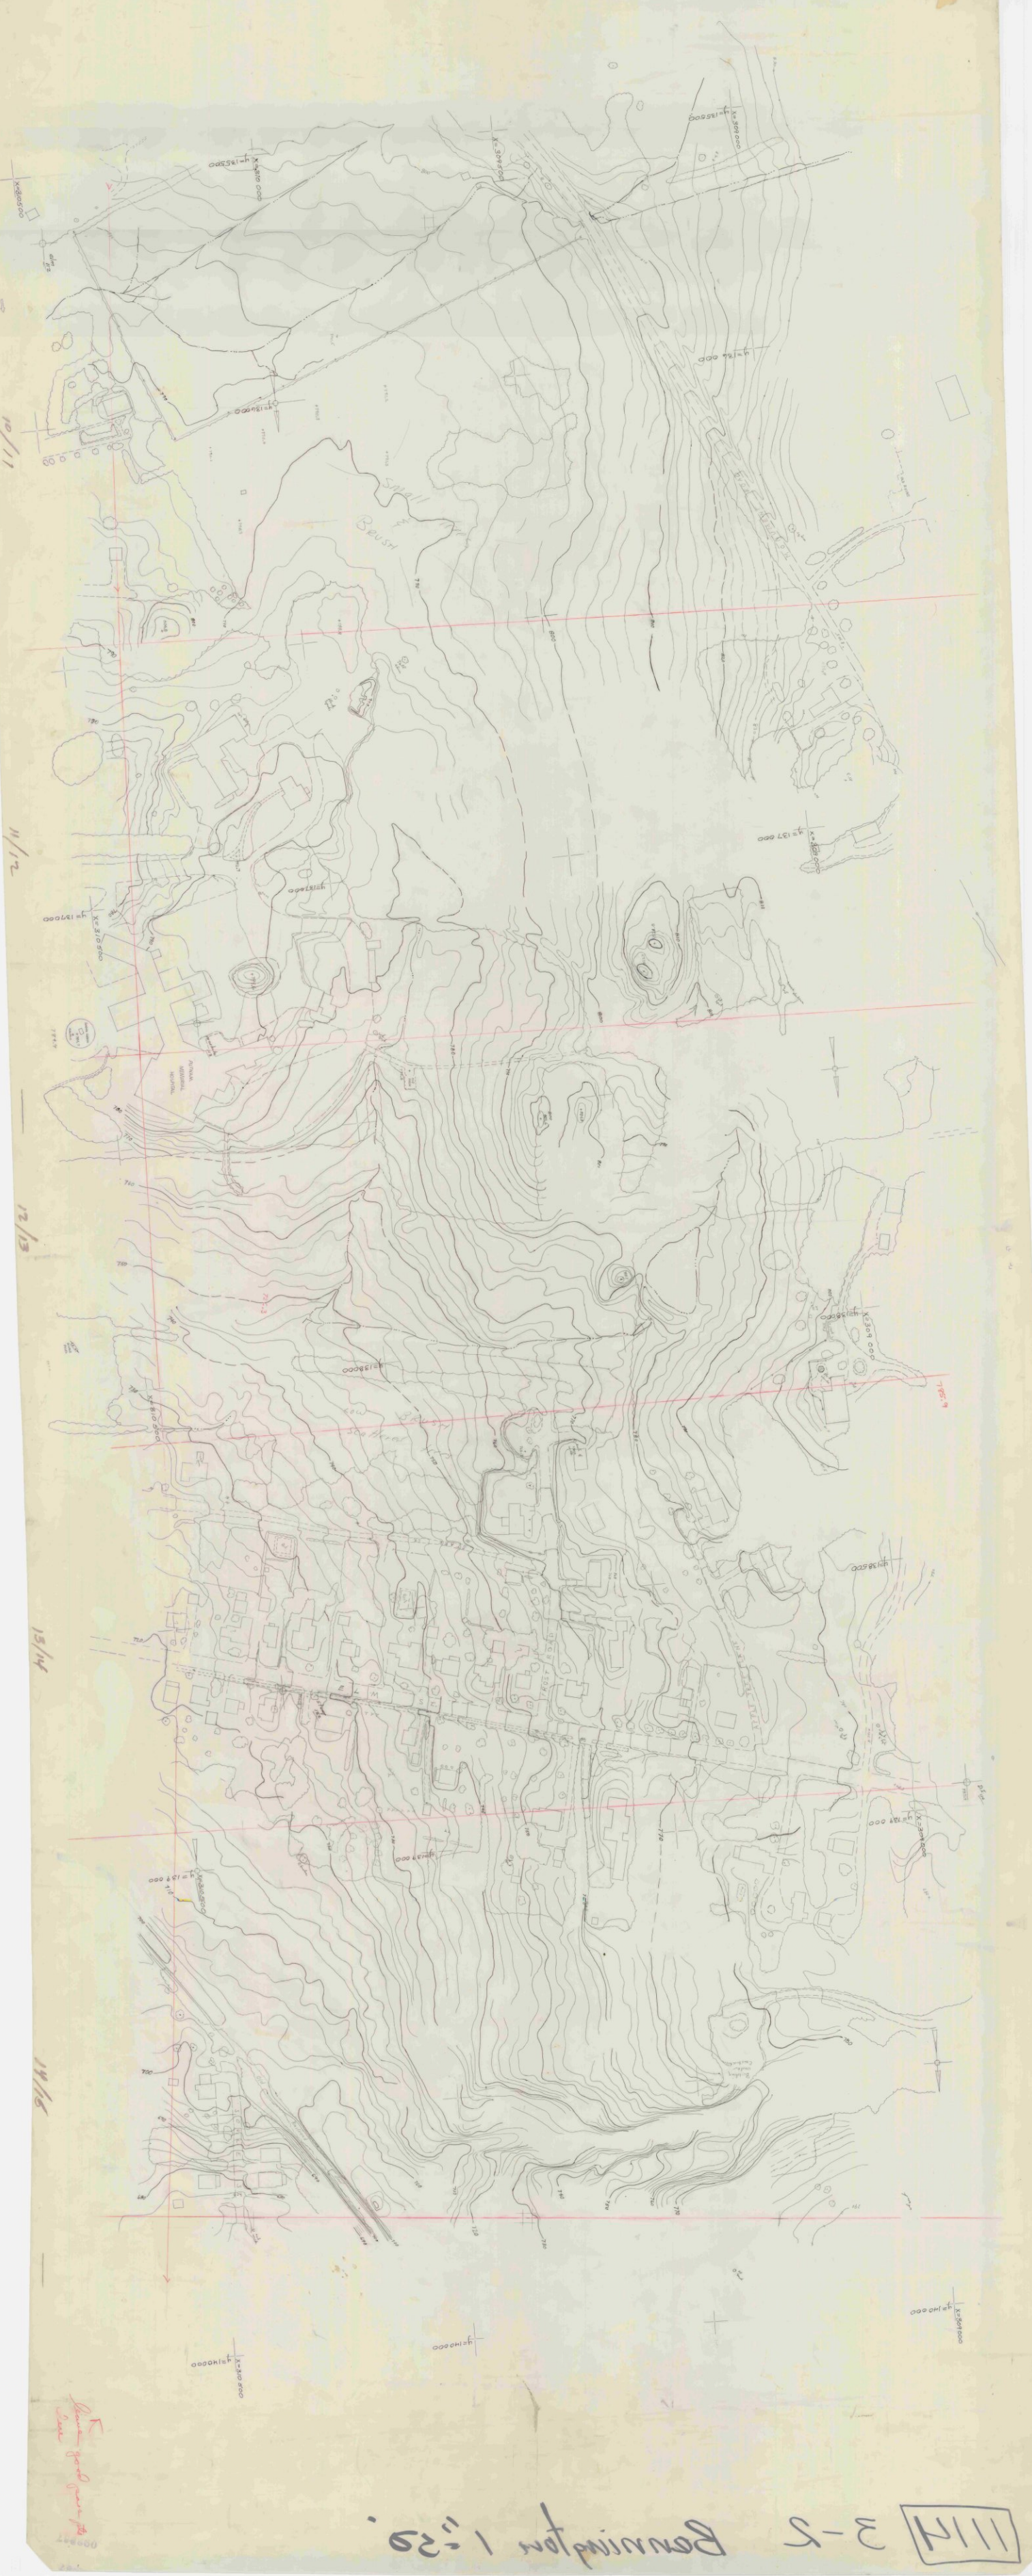

111H H-5 1"=2Q'

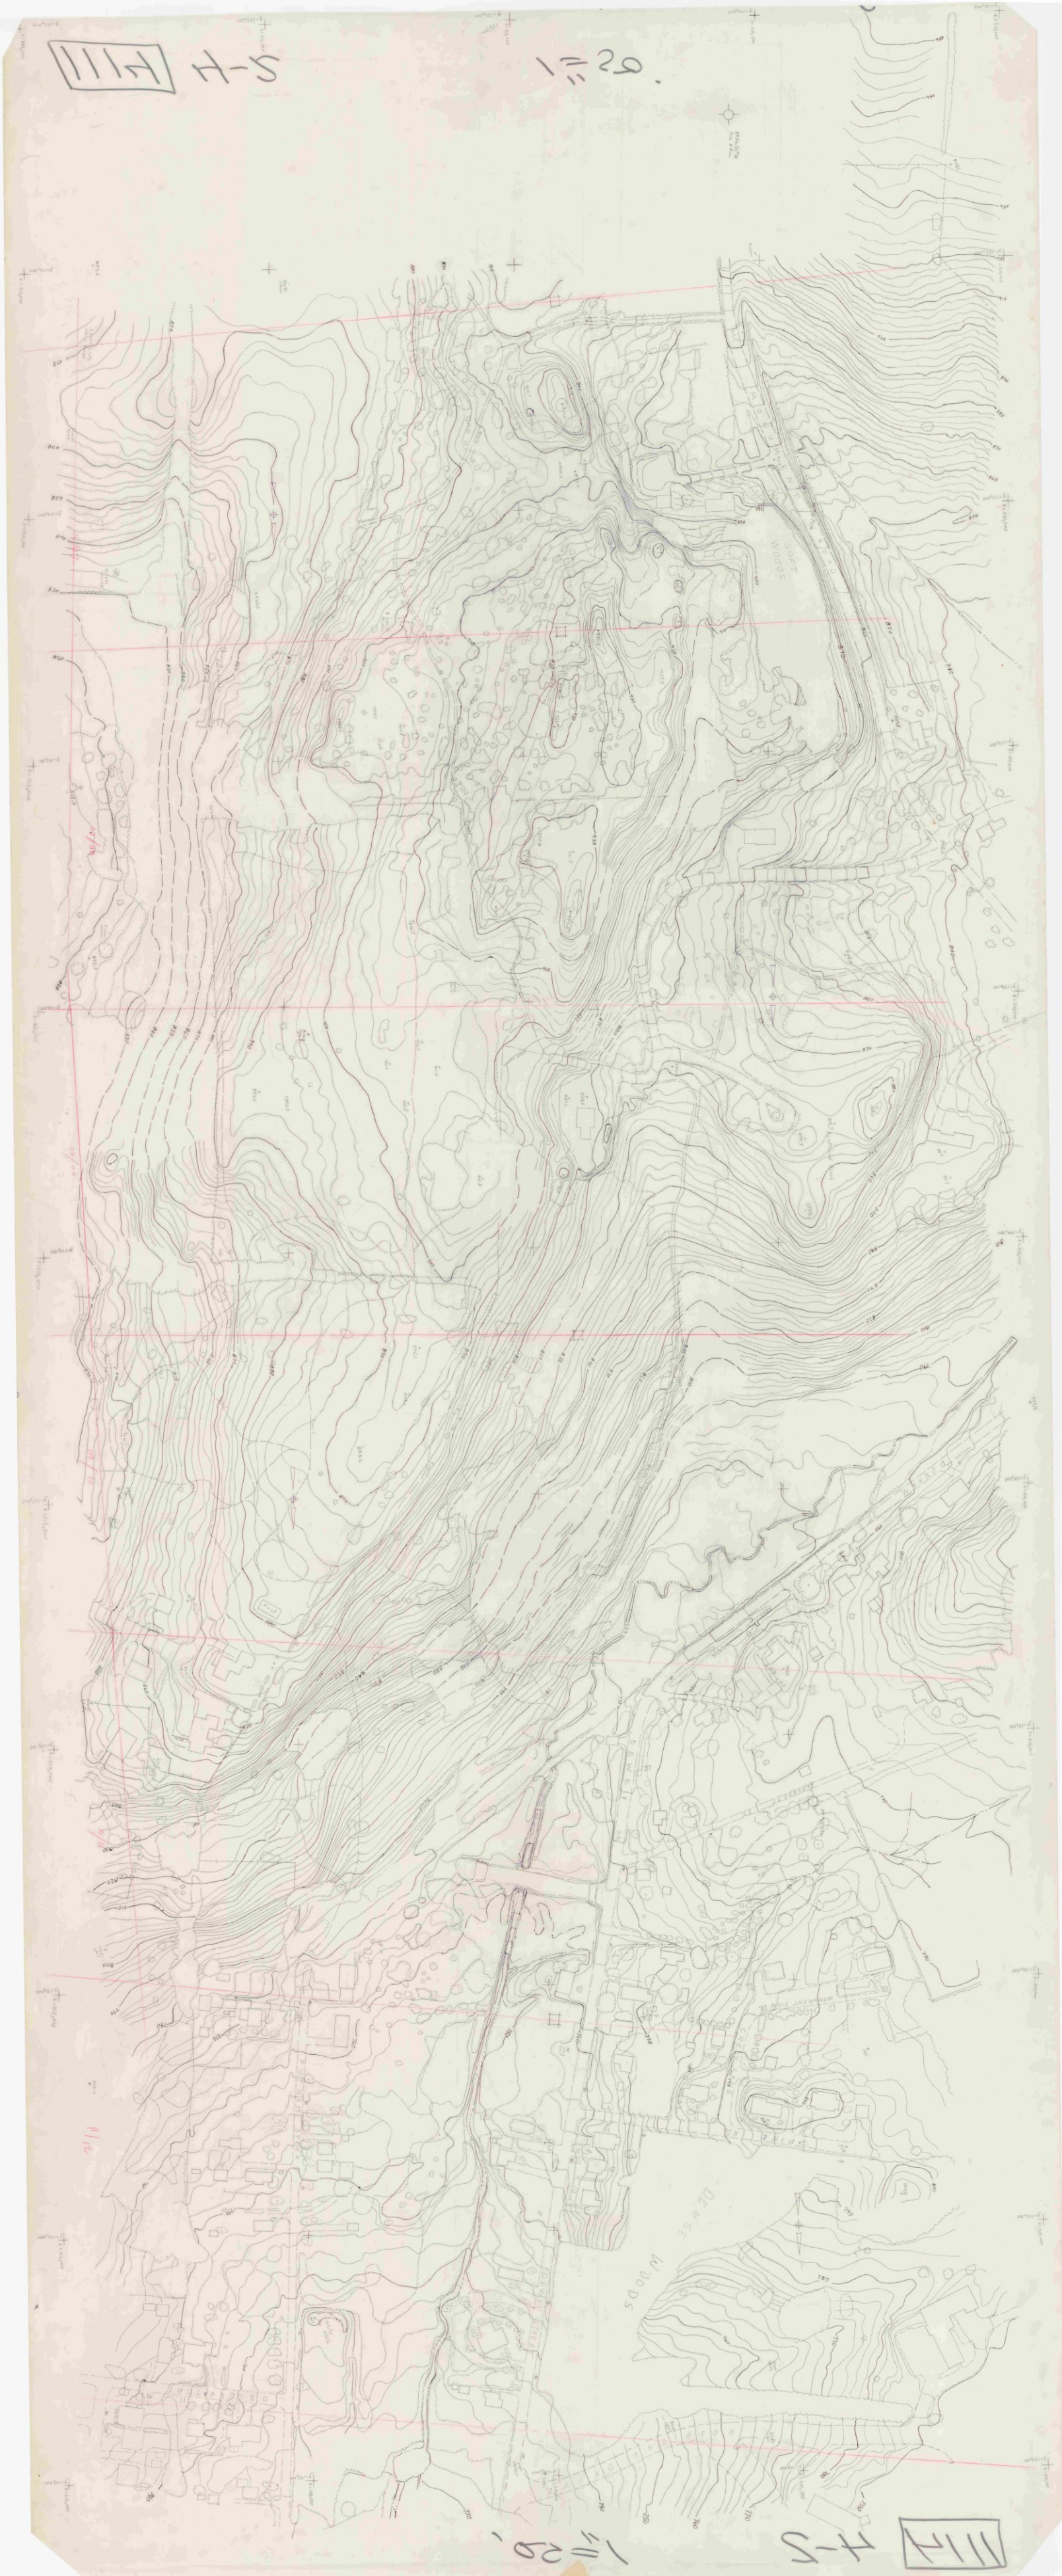

1"=2Q' H-5 111H

HARMON
ROAD
TREE
NURSERY
BENNINGTON
ROAD
SHOPPING
CENTER
PARKING
HENRY
DRIVE
HAYWOOD
DRIVE
WILMOTH

1114 8-1

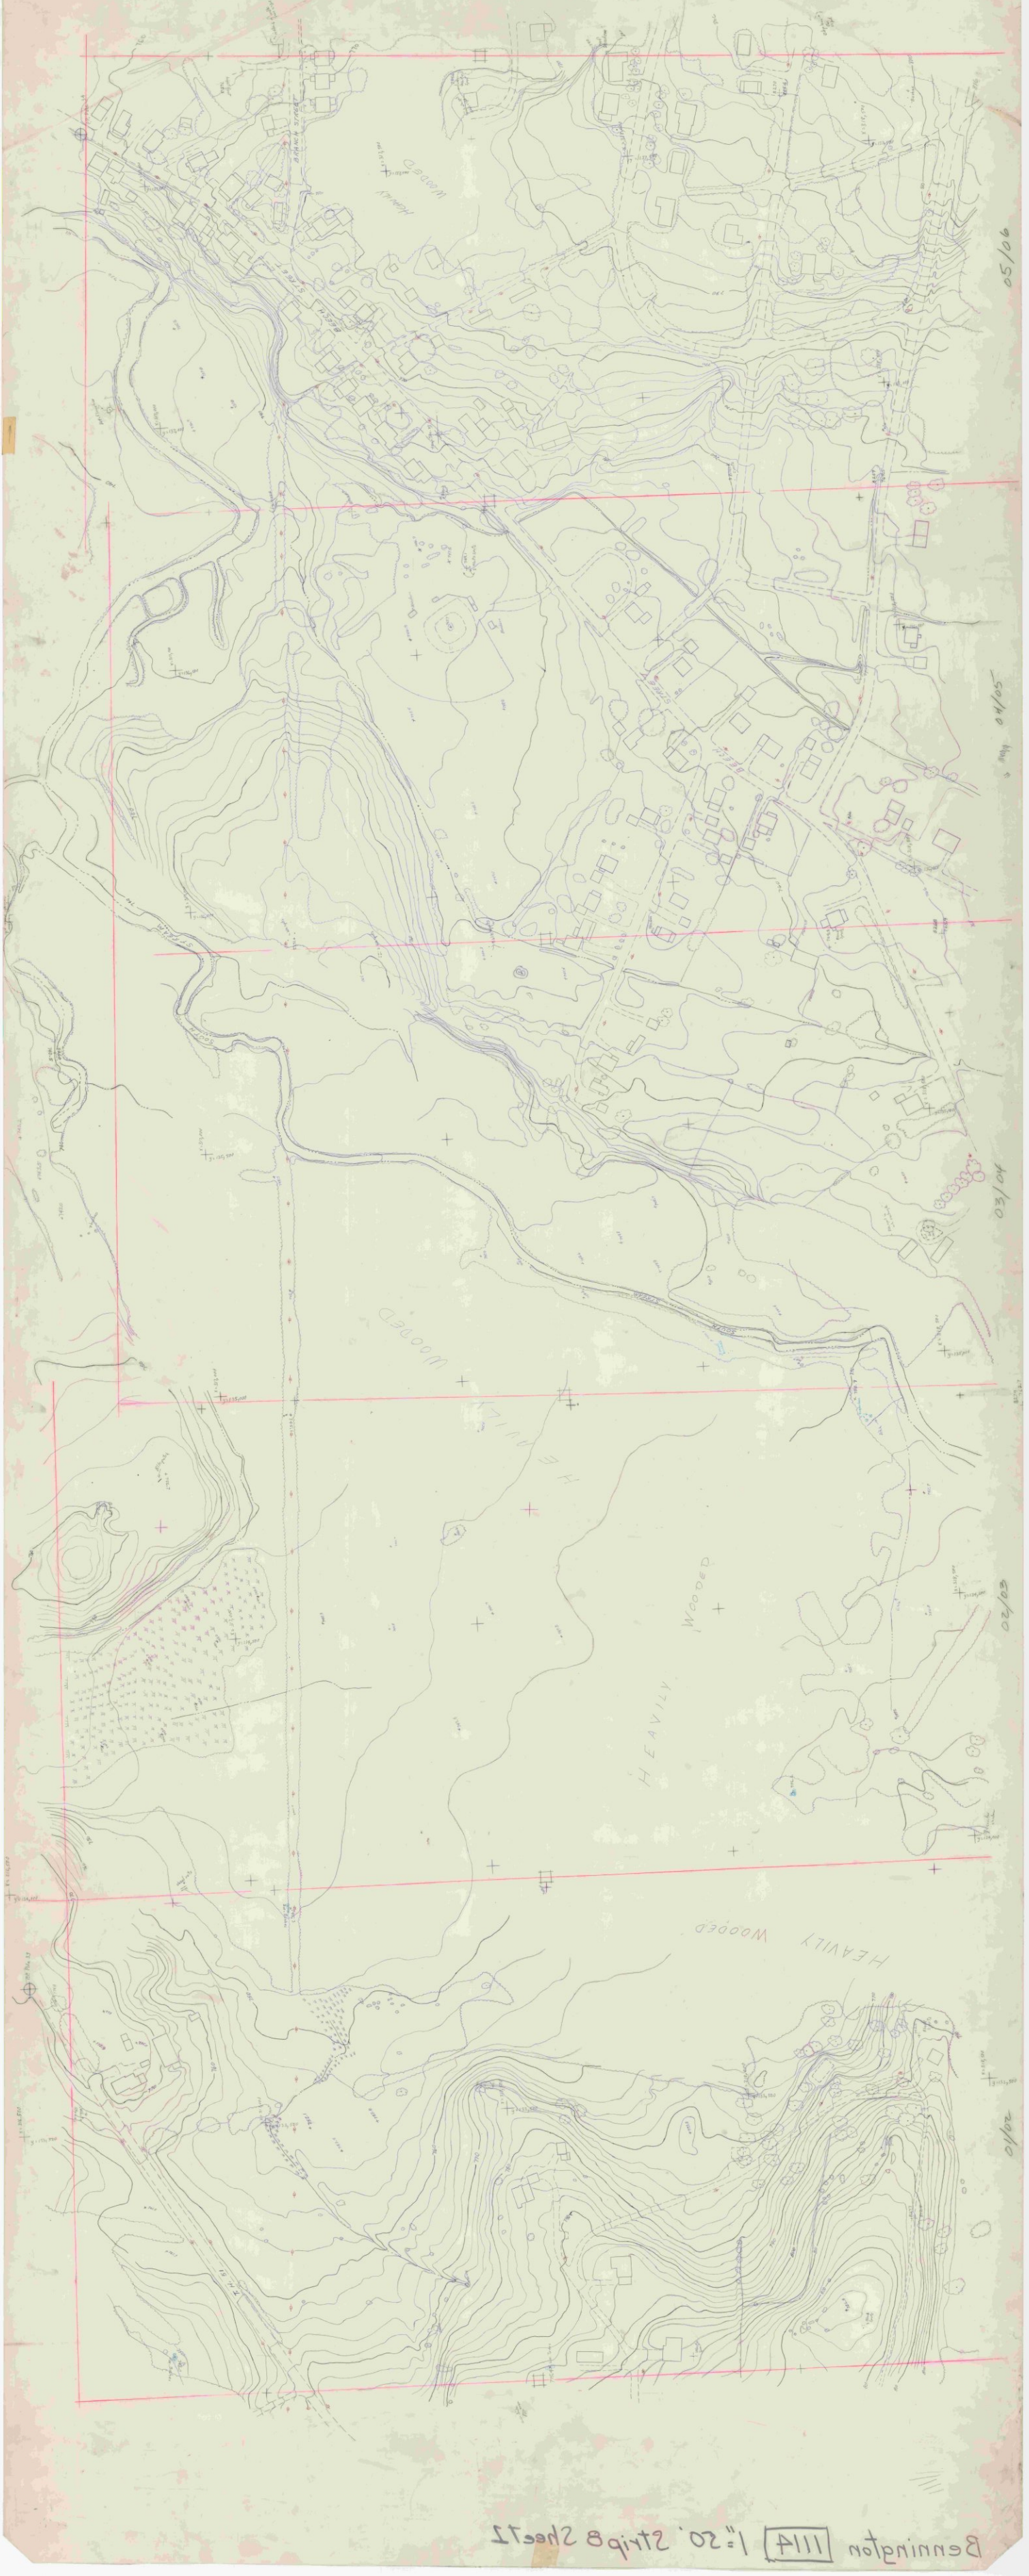

Bennington 1114 1"=50' Strip B Sheet 2

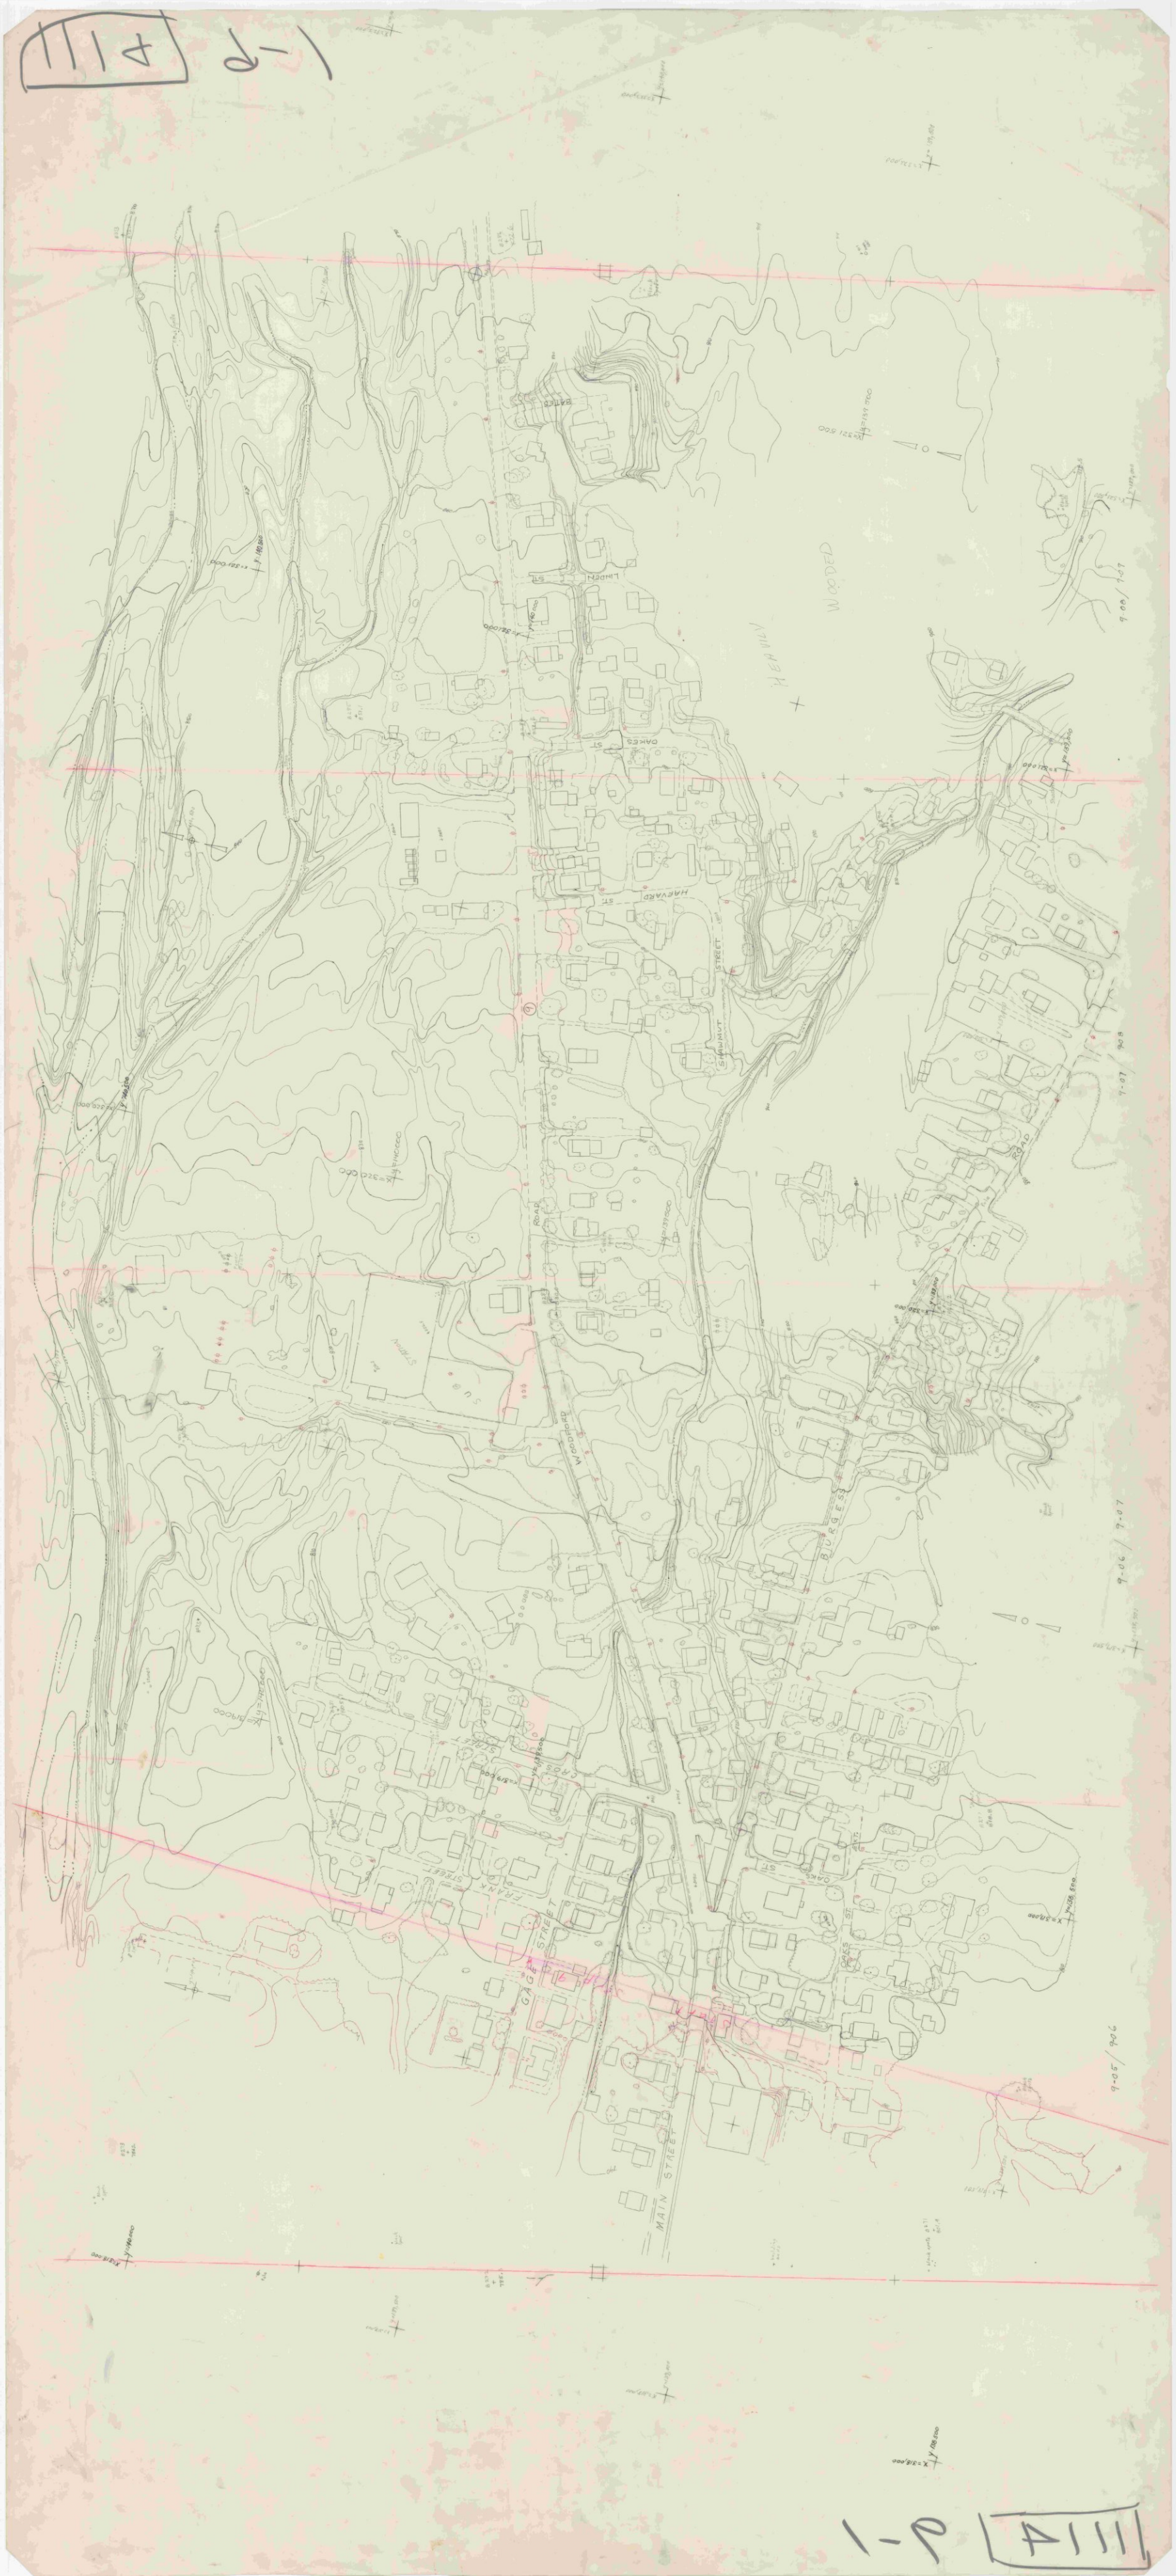
LINDEN ST
OAKES ST
HARVARD ST
STRAWNUT STREET
WOODED HEAVILY
ROAD
WOODPARD
BURGESS
9-07
9-06
9-05
GAG STREET
MAIN STREET
FRANK STREET
CROSS STREET
OAKES ST

1111 11-1 1"=20'

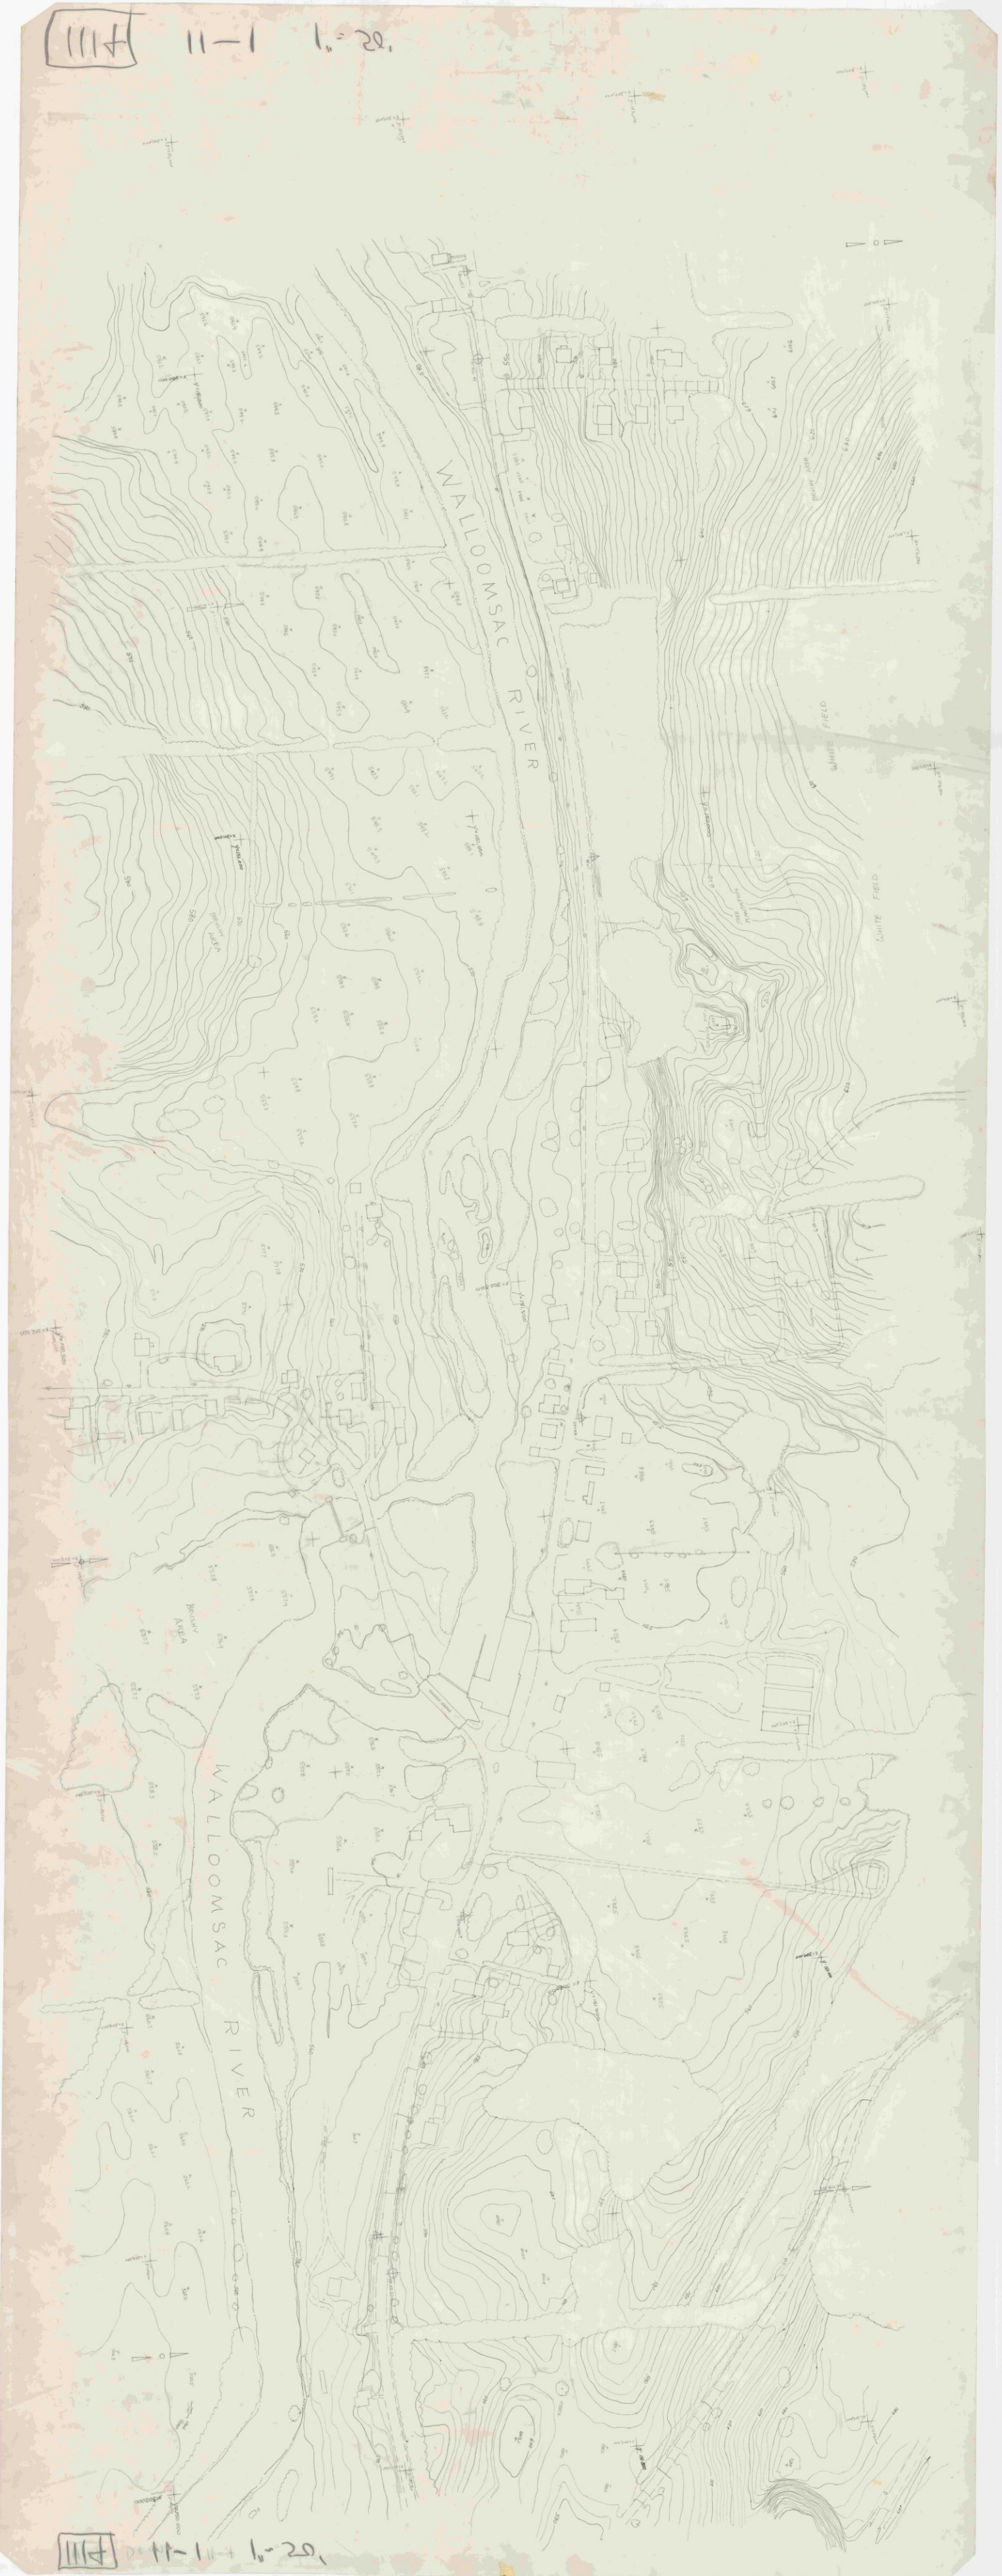

1111 11-1 1"=20'

111H 3-3 1"=20'

111H 3-3 Bennington 1"=50'

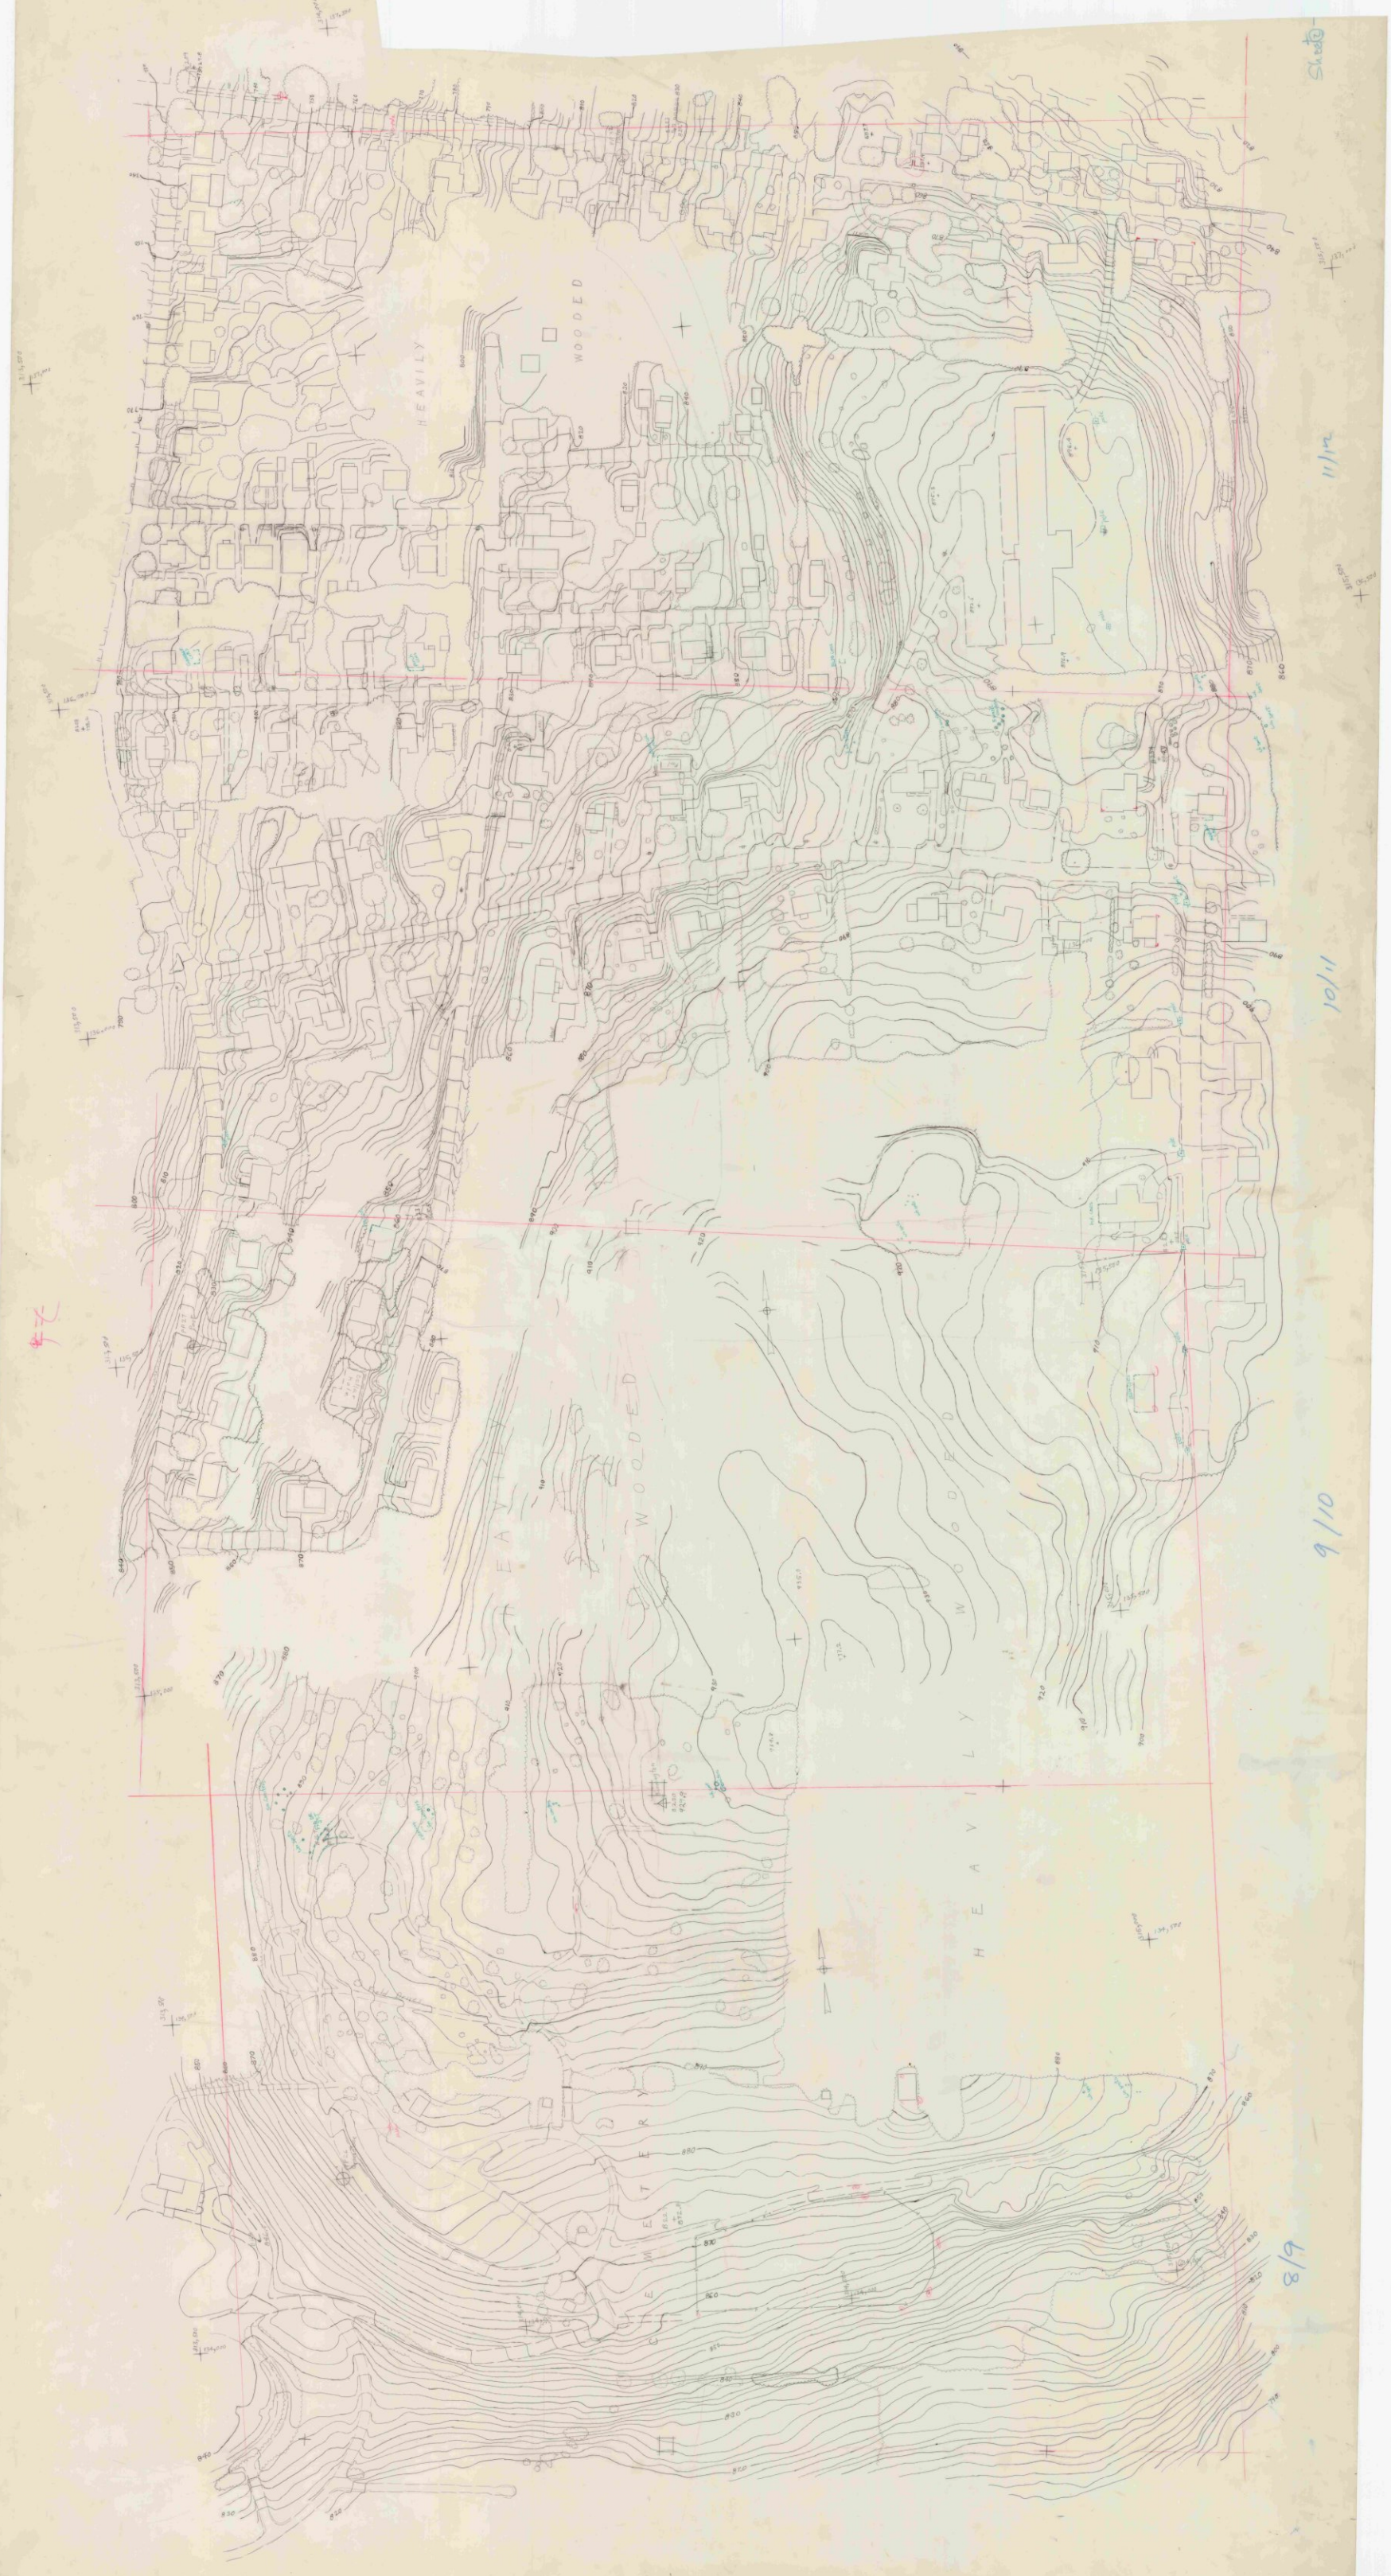

BENNINGTON Mtn stripe sheet 1 scale 1"=20'.

1114 1-1 1"=50'

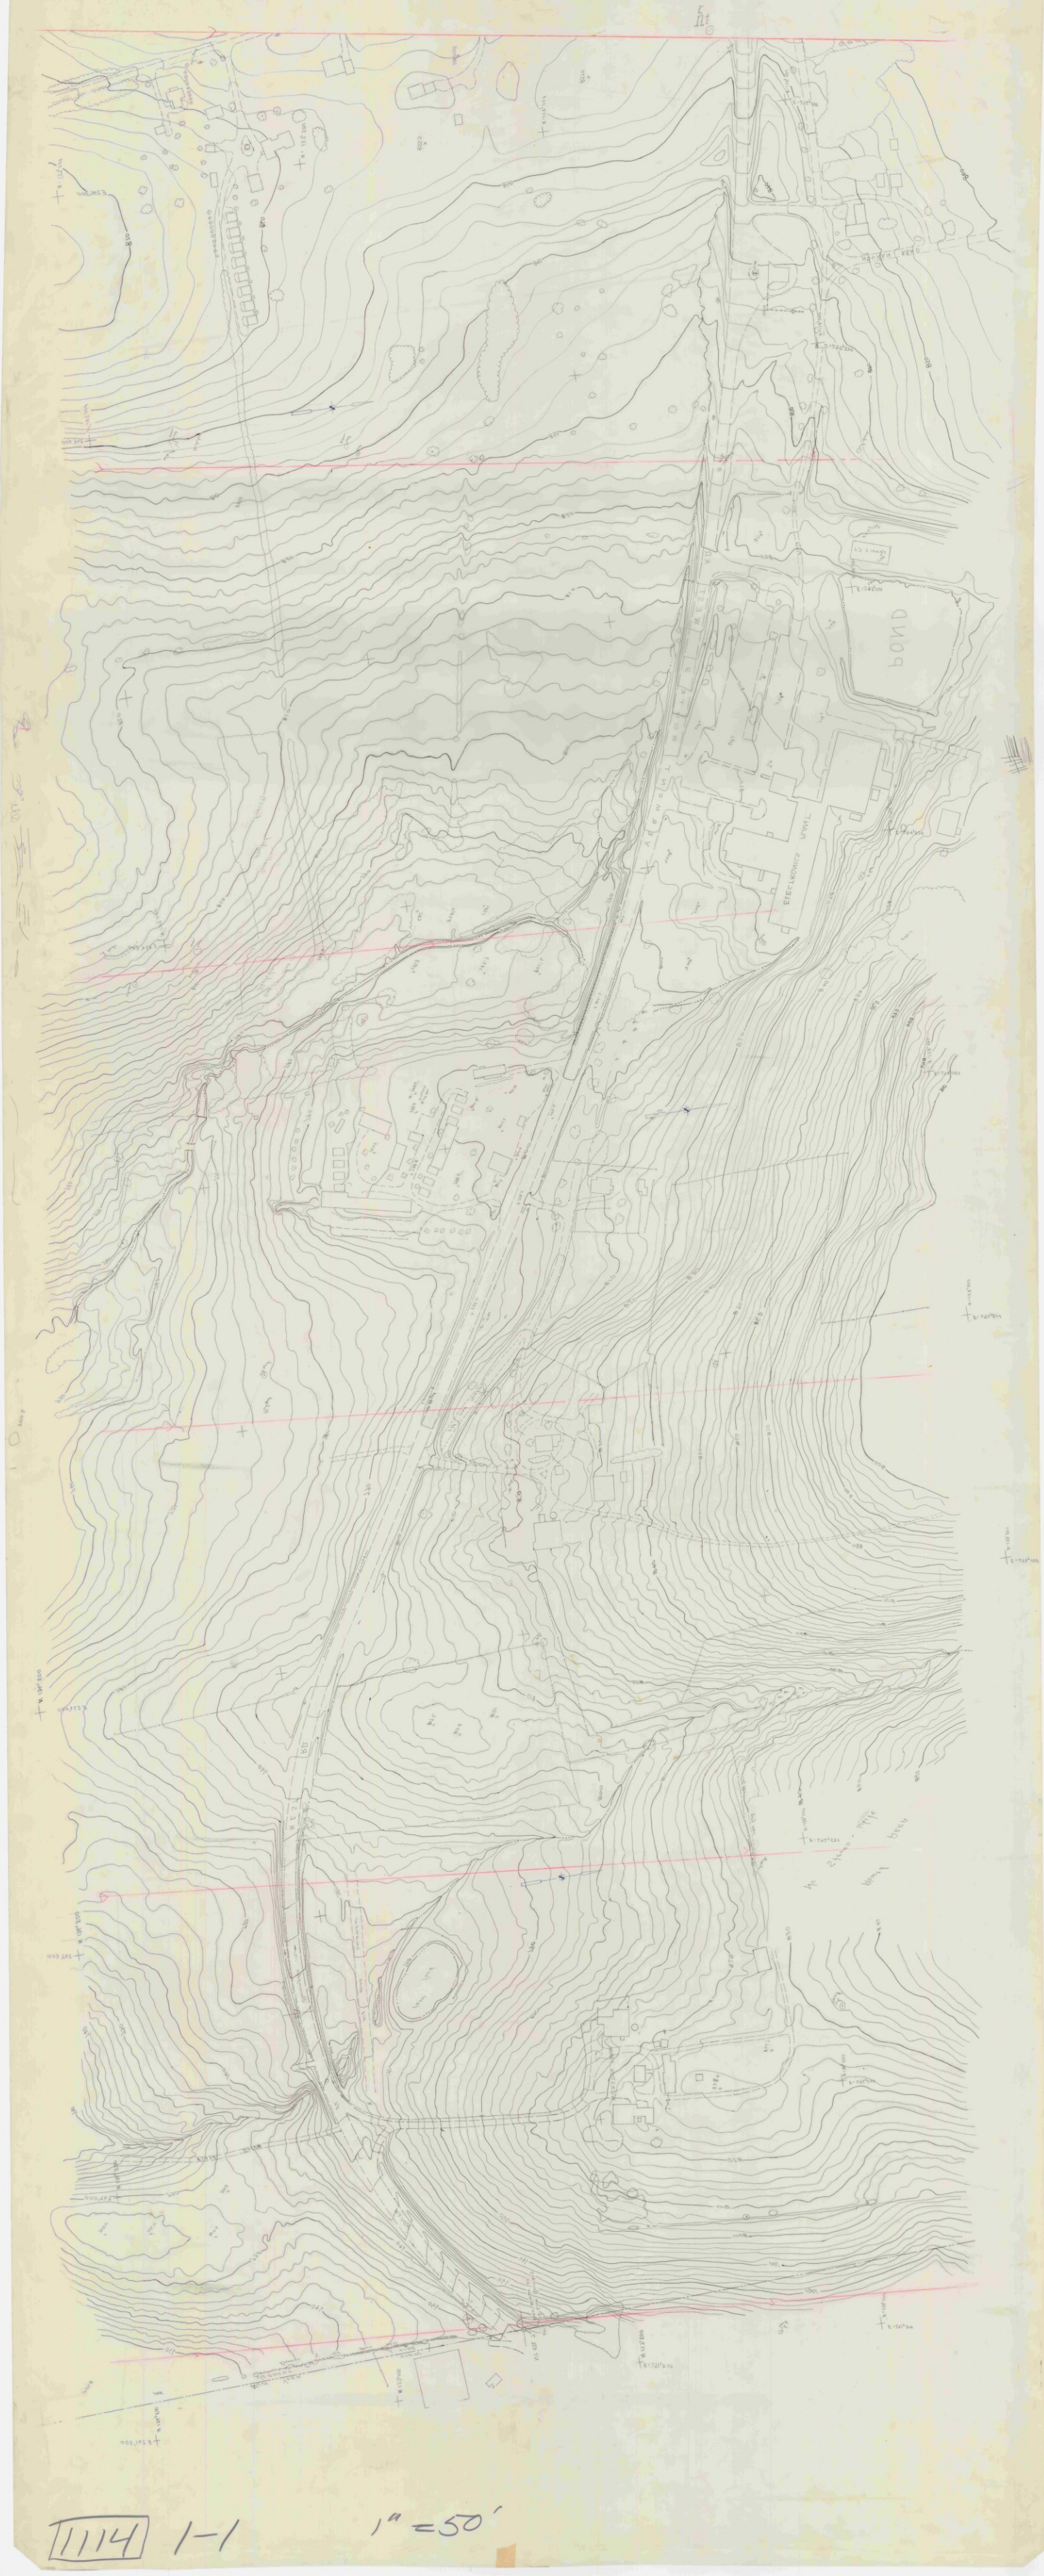

1114 1-1 1"=50'

Bennington IIIA 1"=20'. Strip 2 Sheet 1

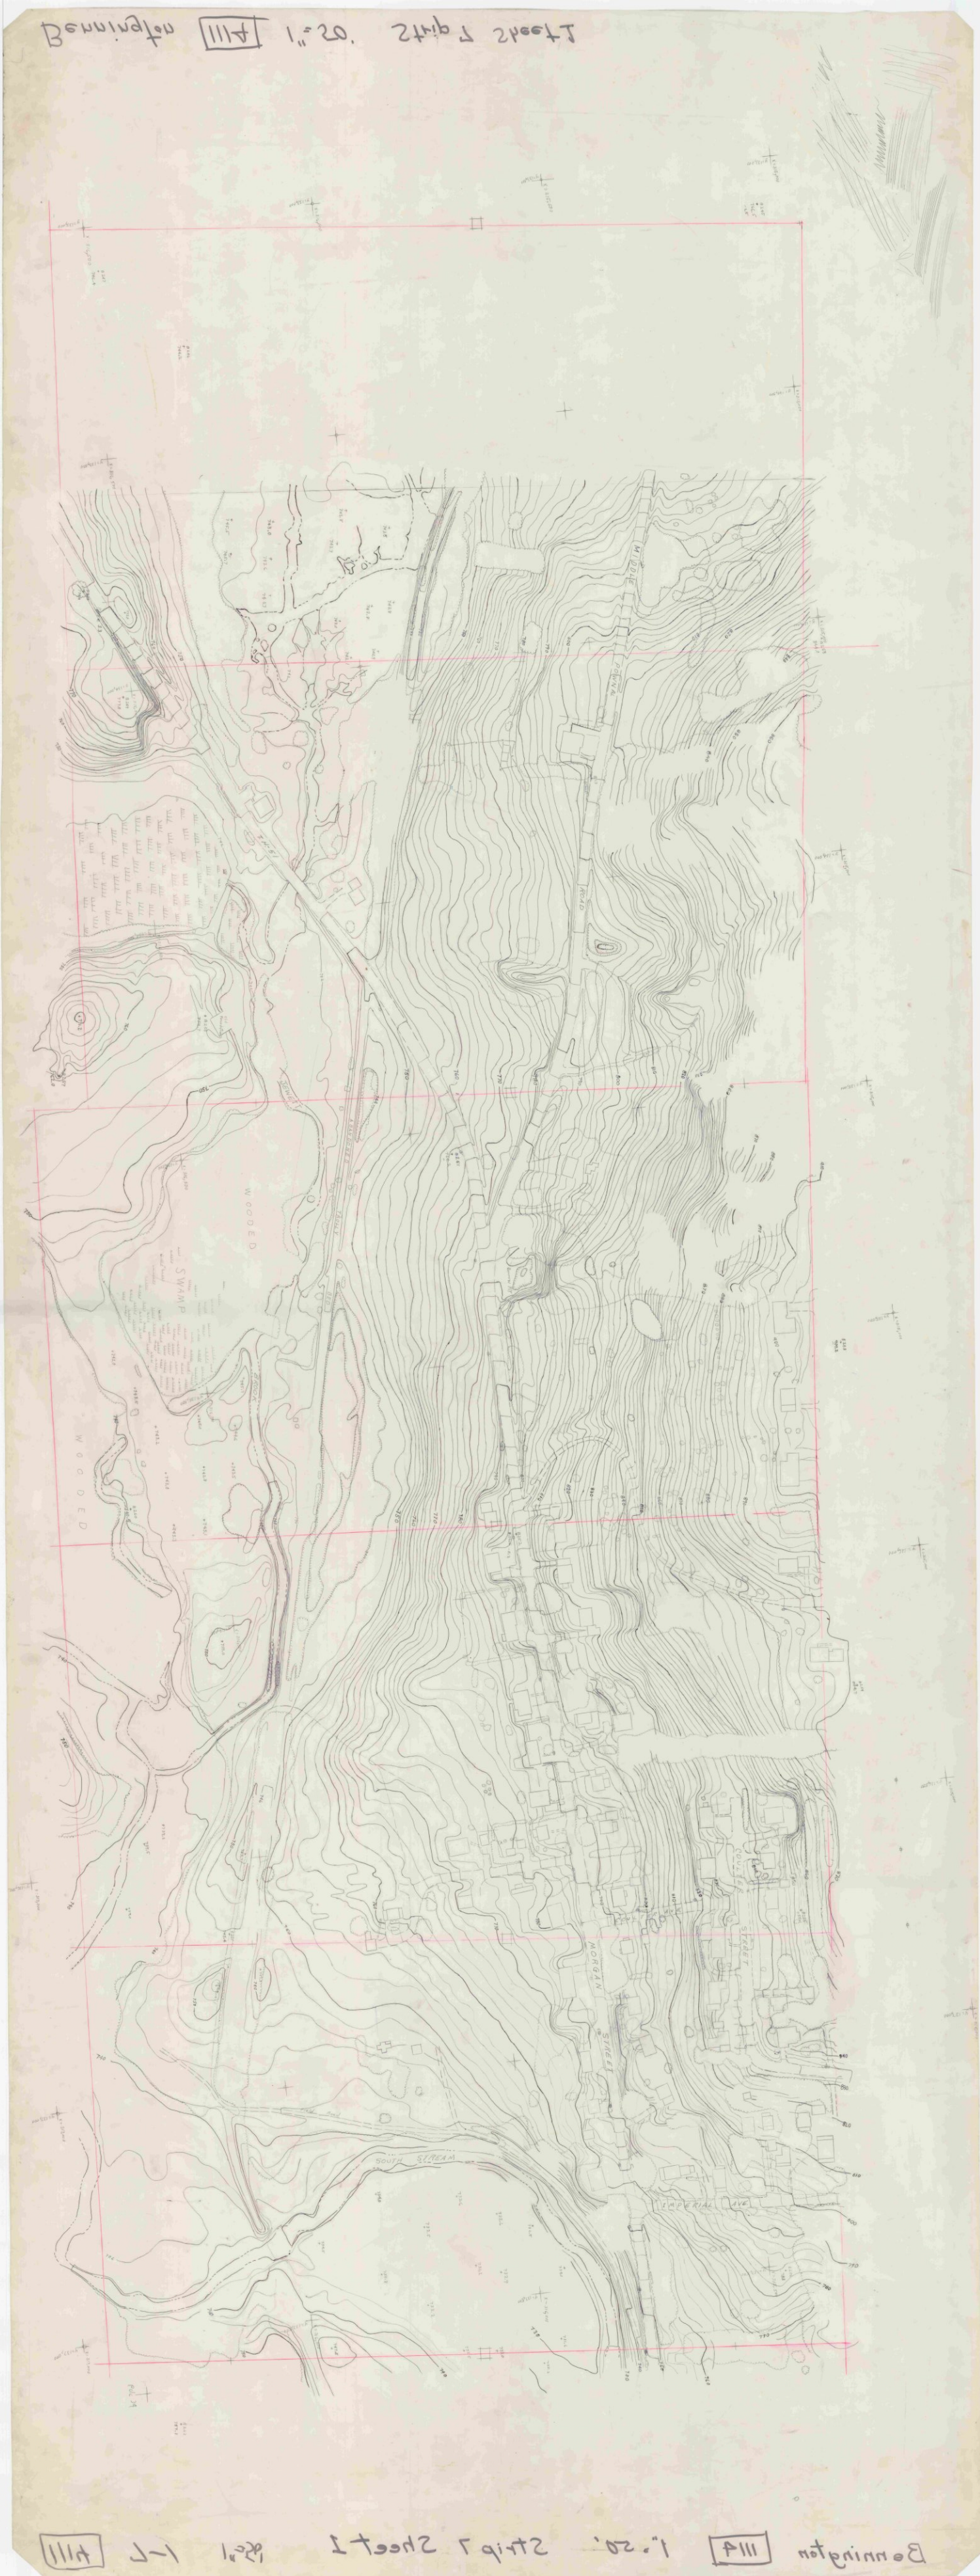

Bennington IIIA 1"=20'. Strip 2 Sheet 1

1114 2-1 1"=50'

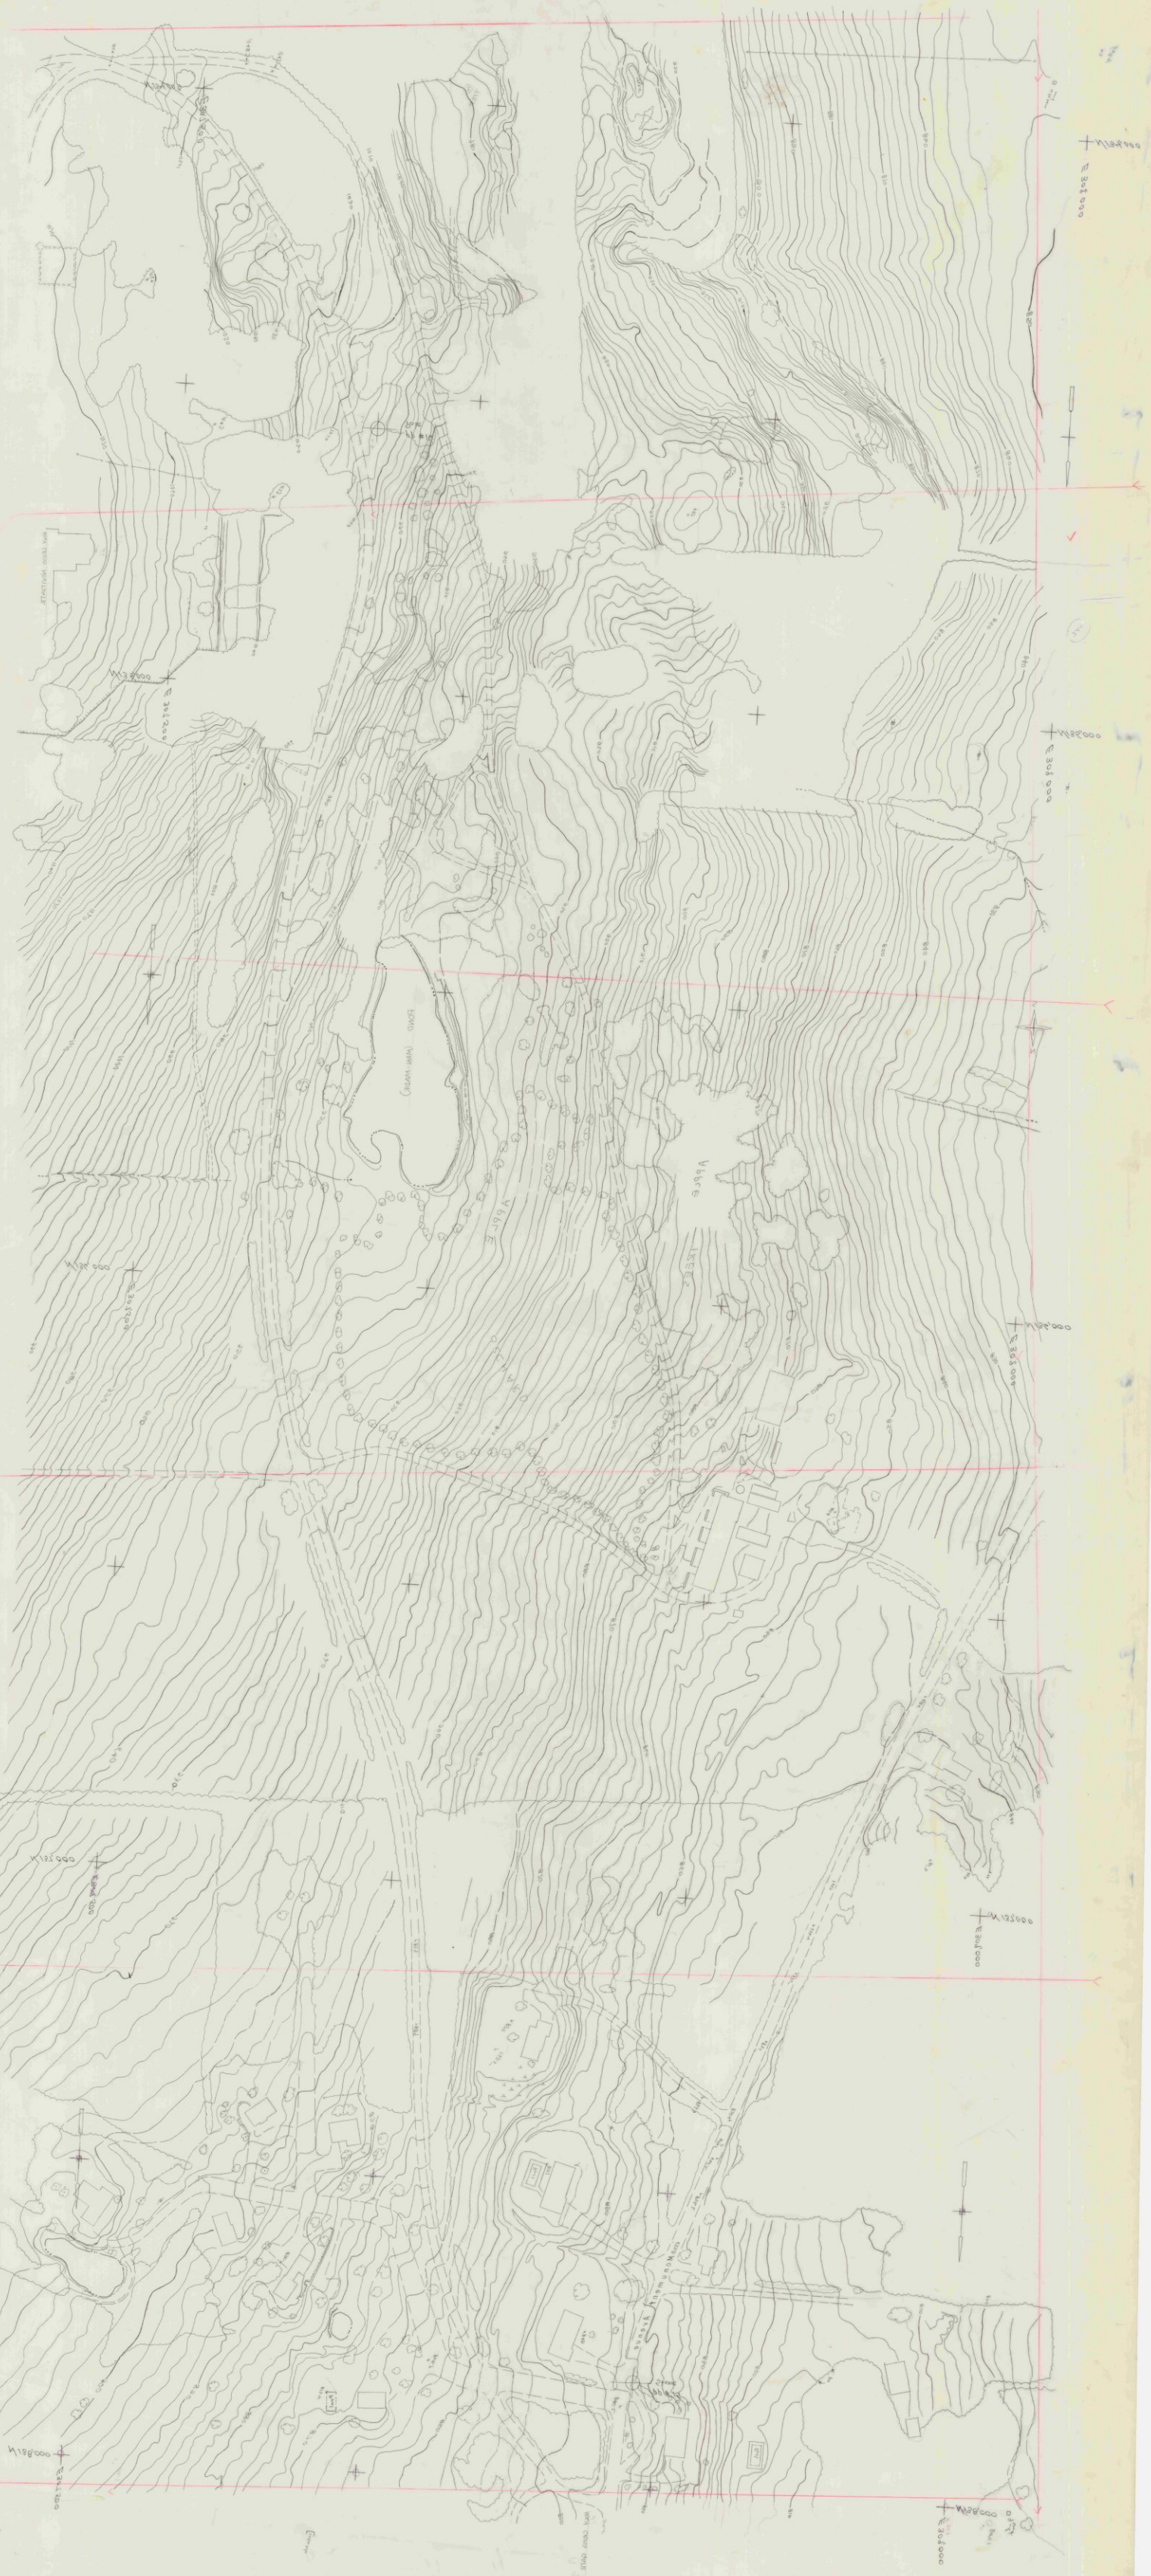

1114 2-1 1"=50'

1114 - 1-2

1"=50'

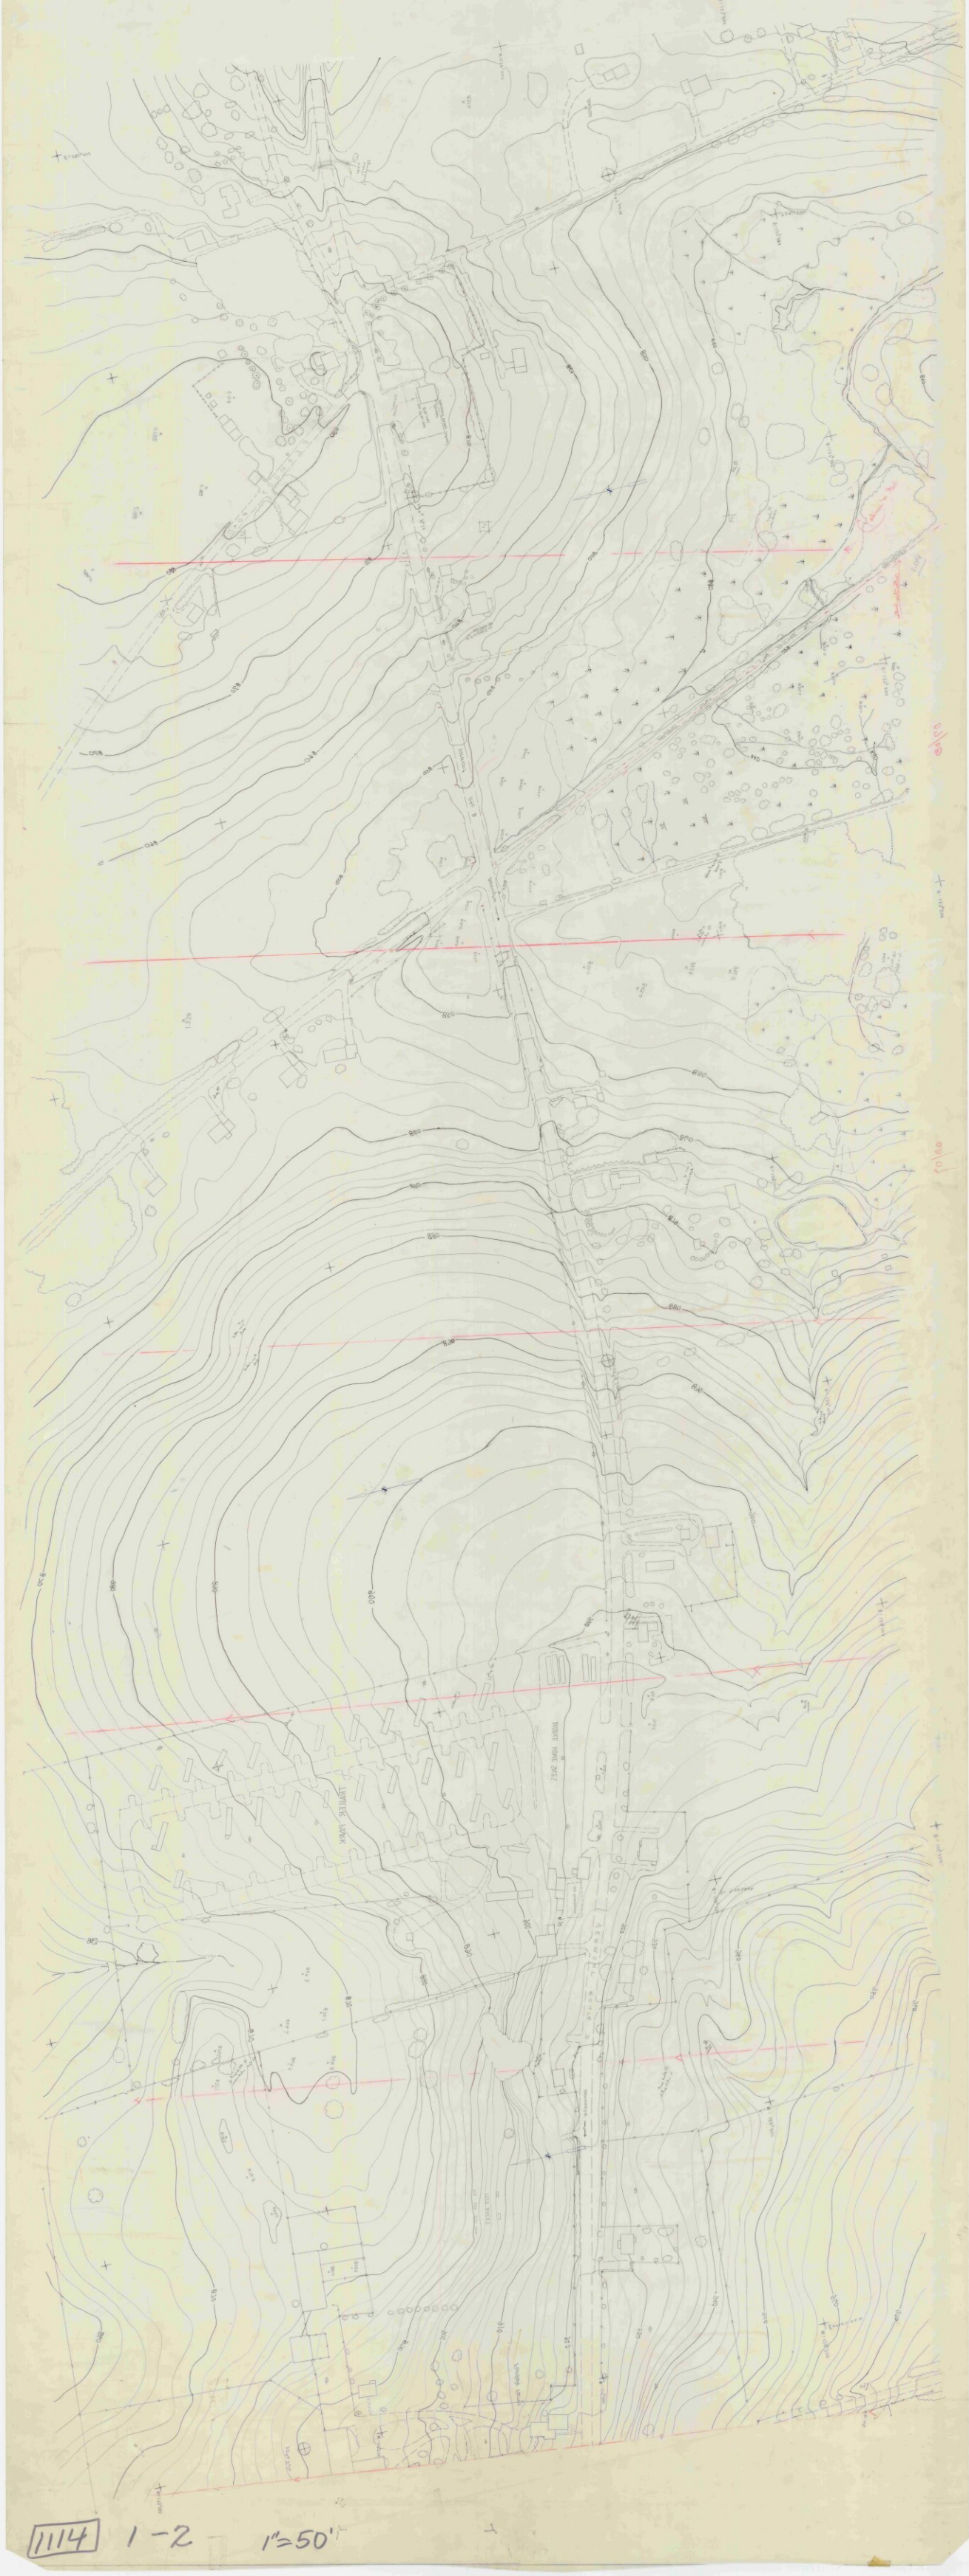

1114 1-2 1"=50'

111N 3-1 1"=20'

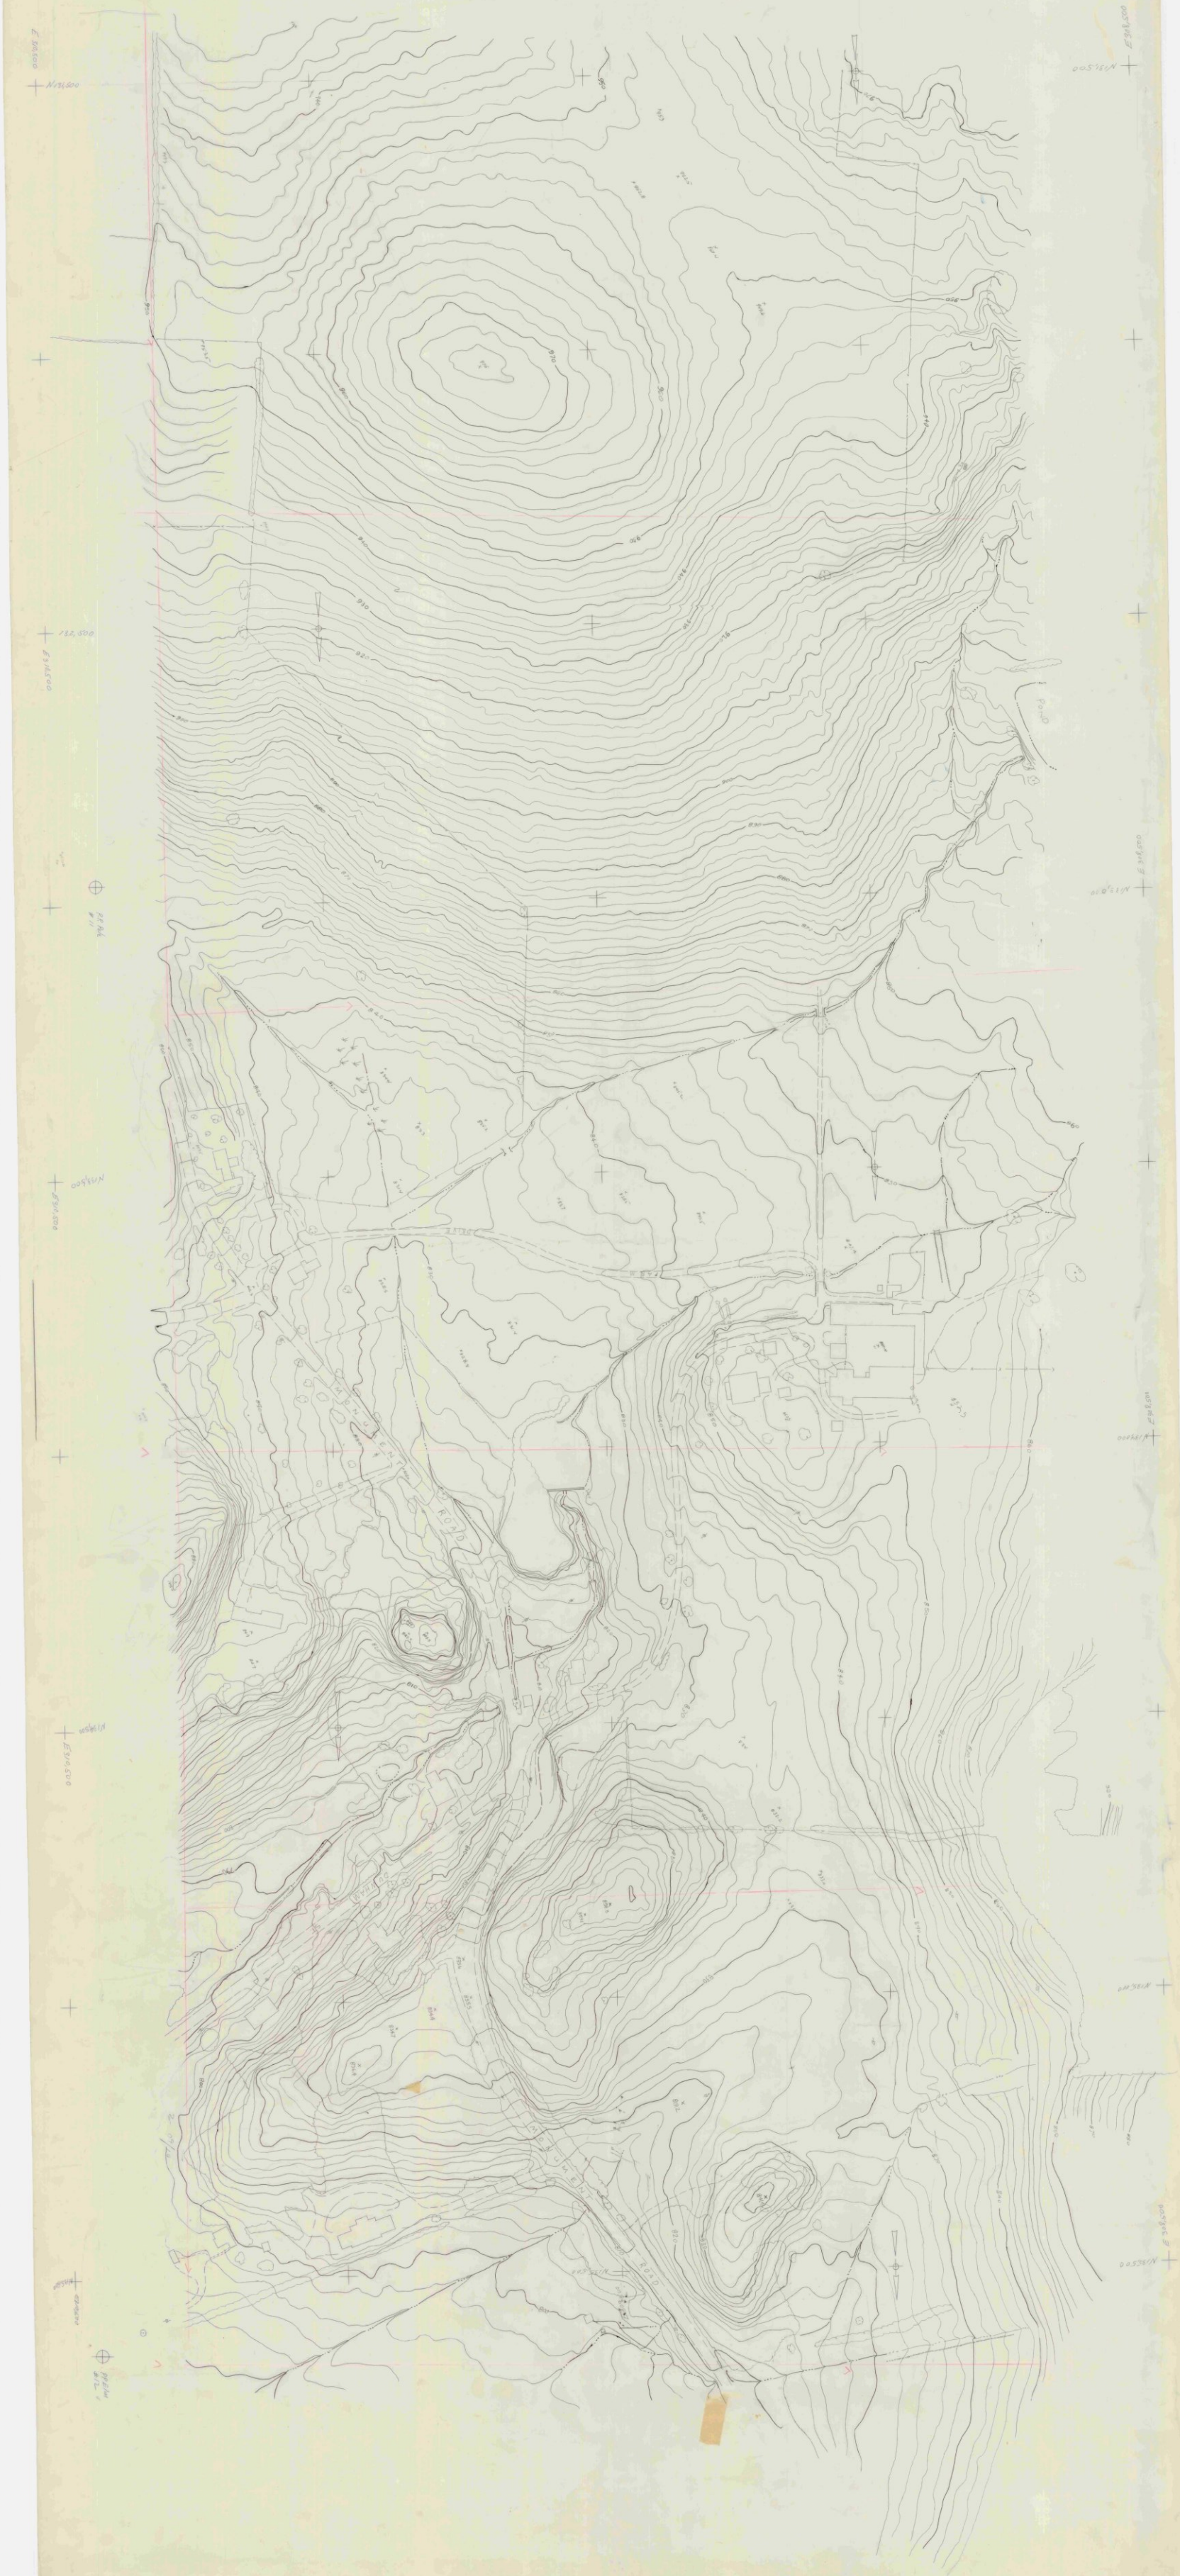

111N 3-1 1"=20'

N 402 000
E 356 000
N 398 000
E 356 000
CEMETERY
Abandoned RR Bed
500
525
550

١١١٨ ٨١

٢١١١ ٢-١

111A 8-5 1"=20' Bennington

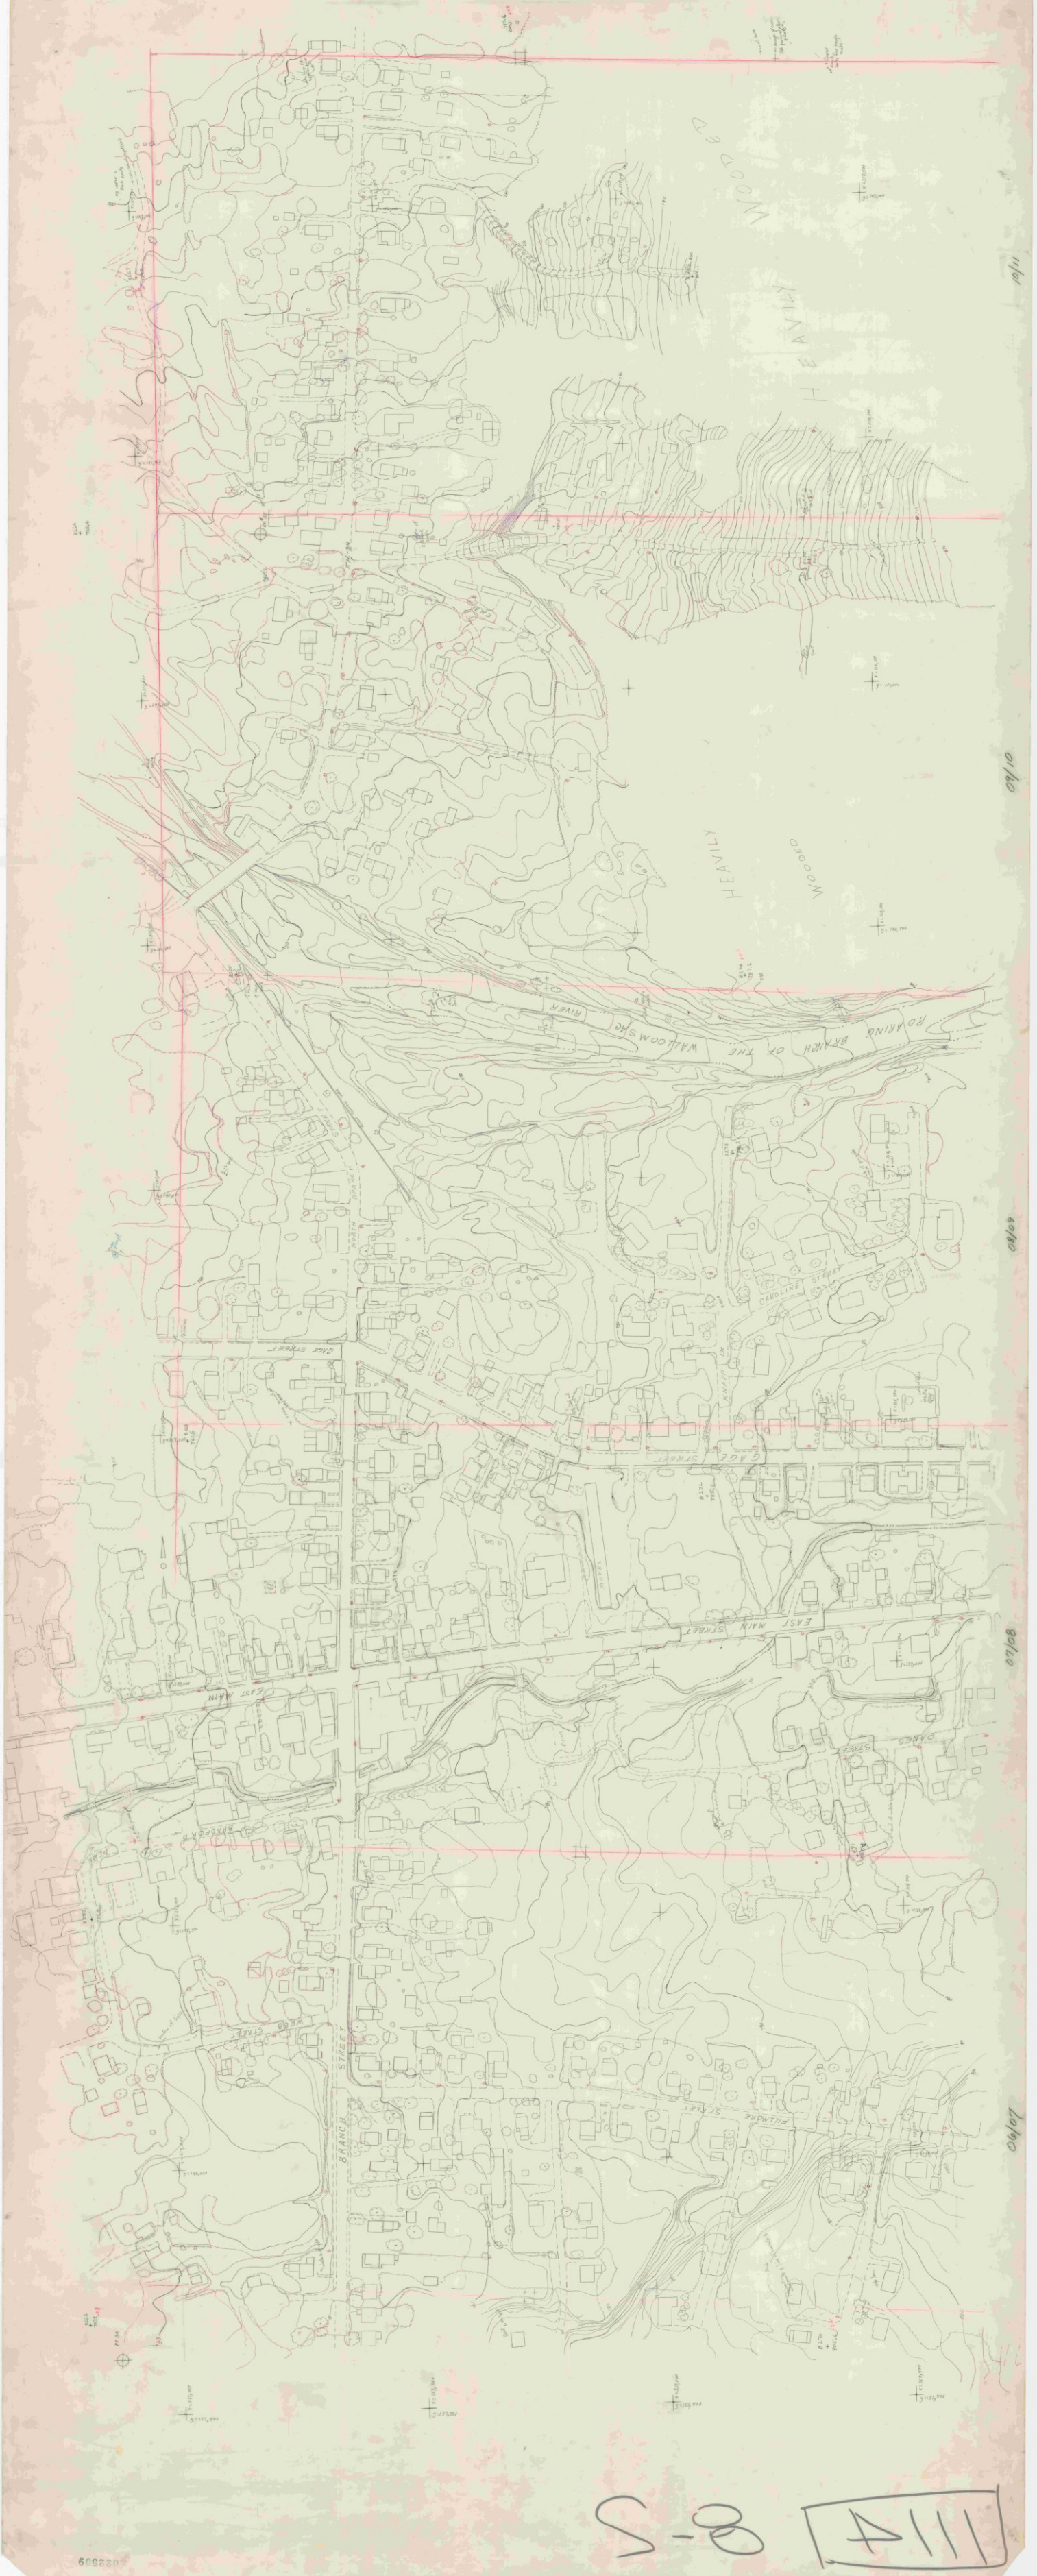

111A 8-5

S-P [A111]

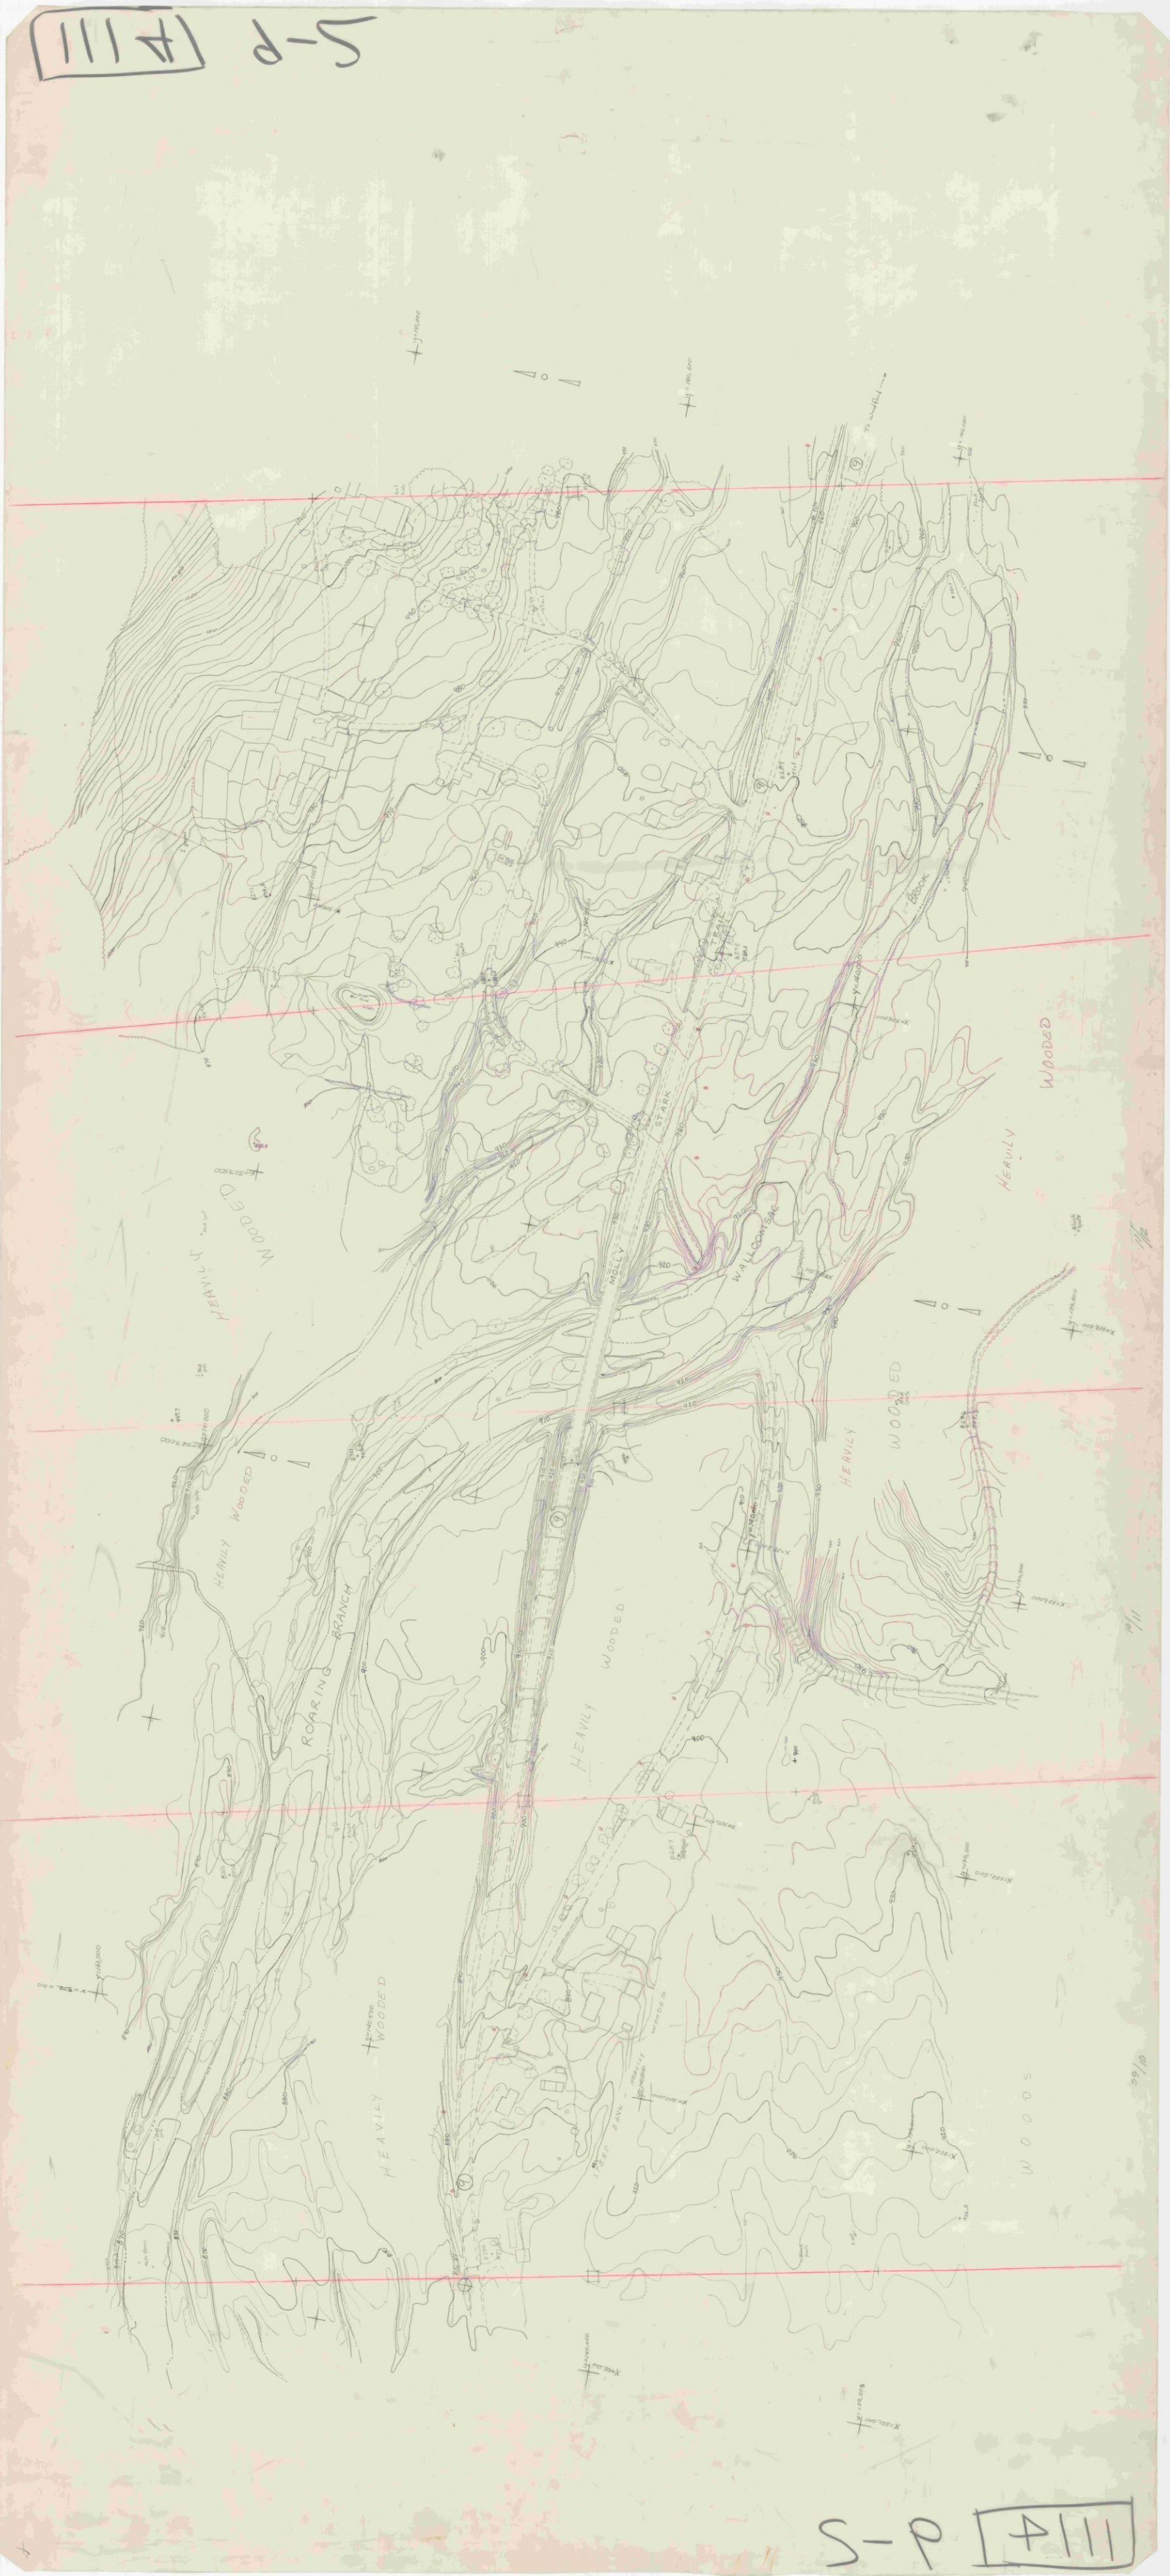

S-P [A111]

#111 10-5

#111 10-5

098330

111 2-5 1" = 20' Bonnington

111 2-5

HILL 9-5

HILL 9-5

Bennington 1114 1"=20'. Strip 7 Sheet 2

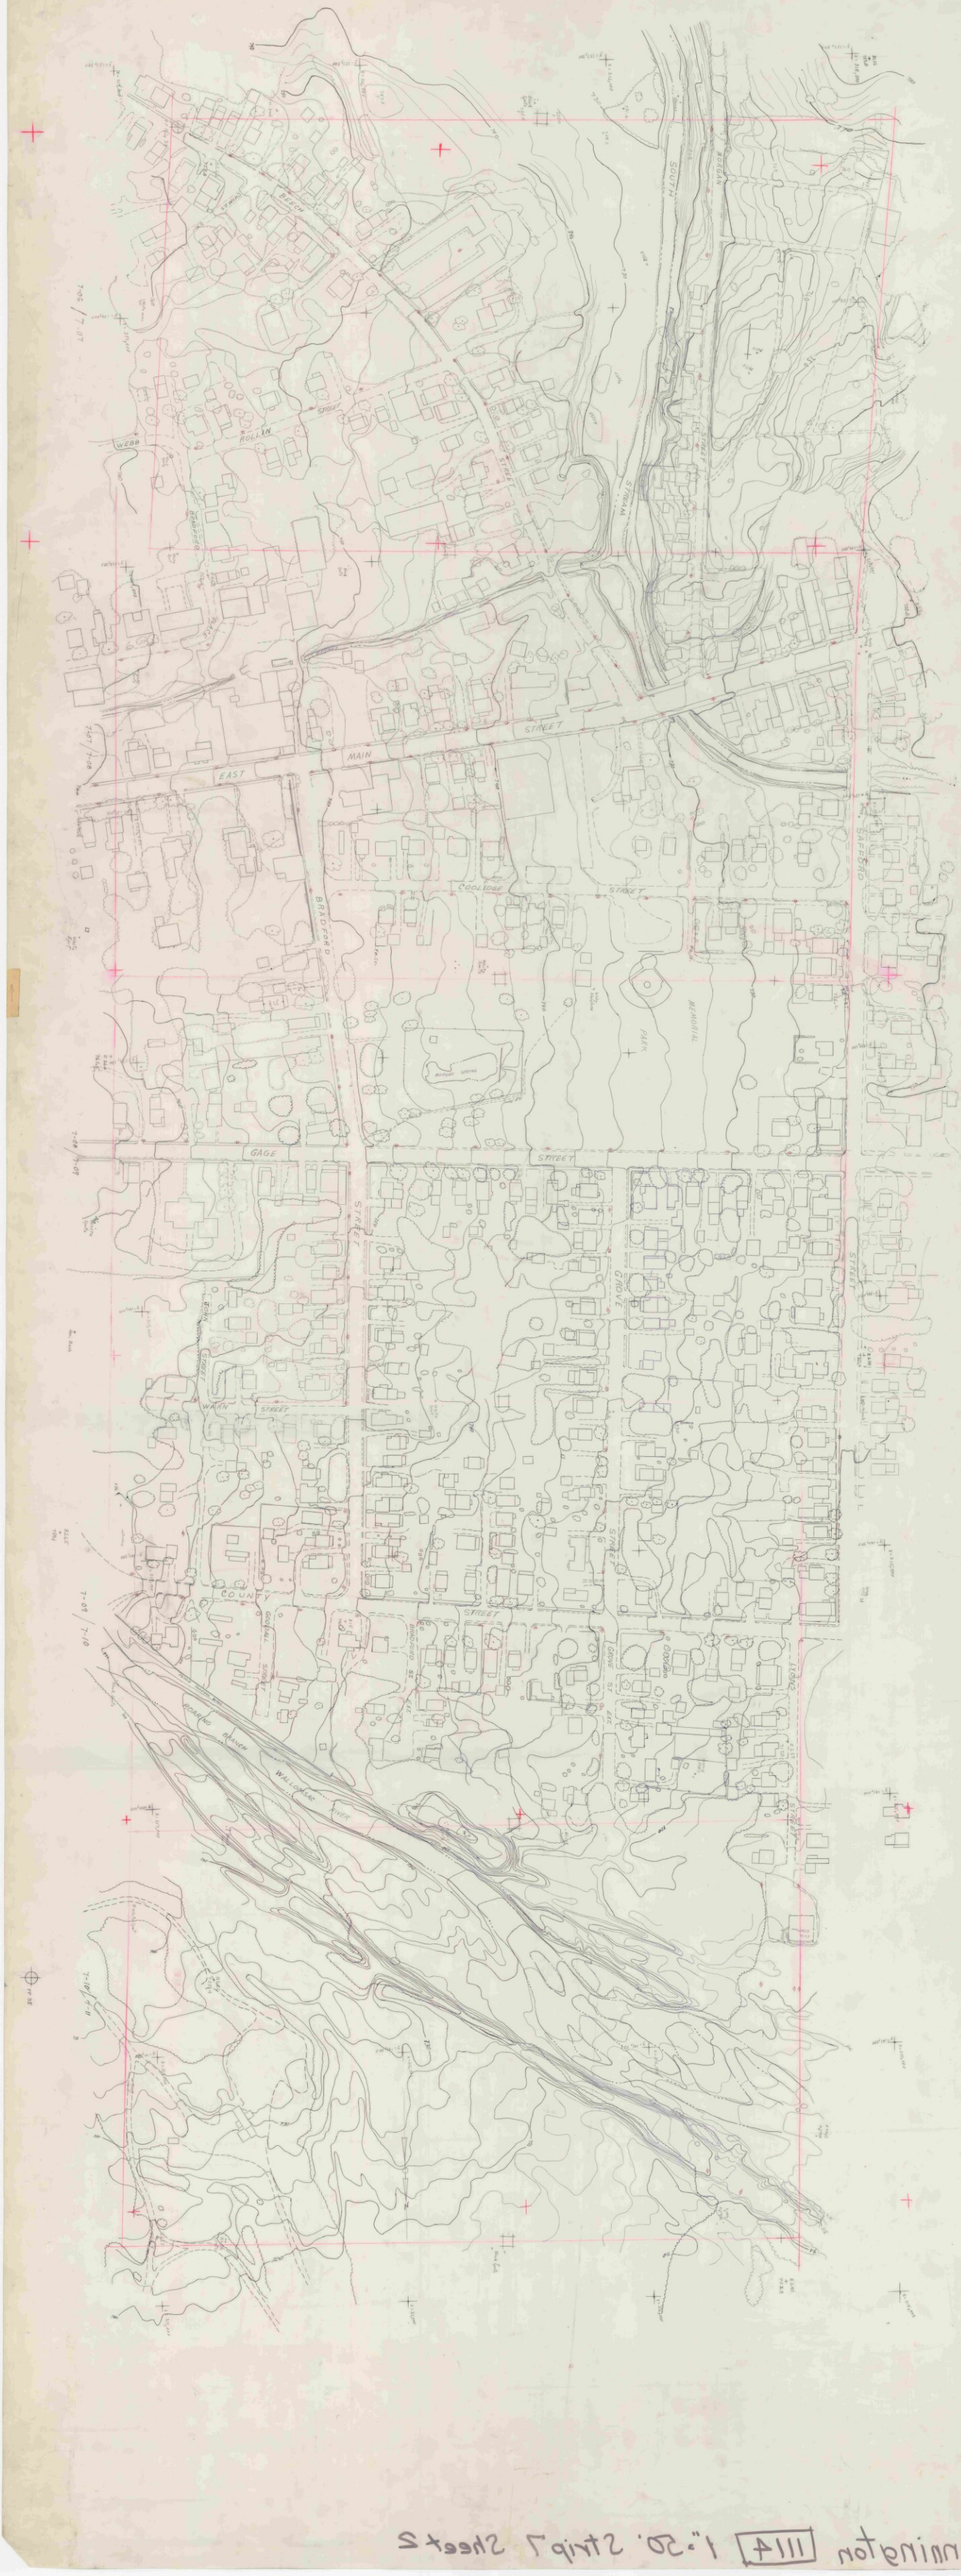

Bennington 1114 1"=20'. Strip 7 Sheet 2

1114 2-2

1"=50'

1114 2-2

1"=50'

VIII A 3-5 Bonnington 1:20.

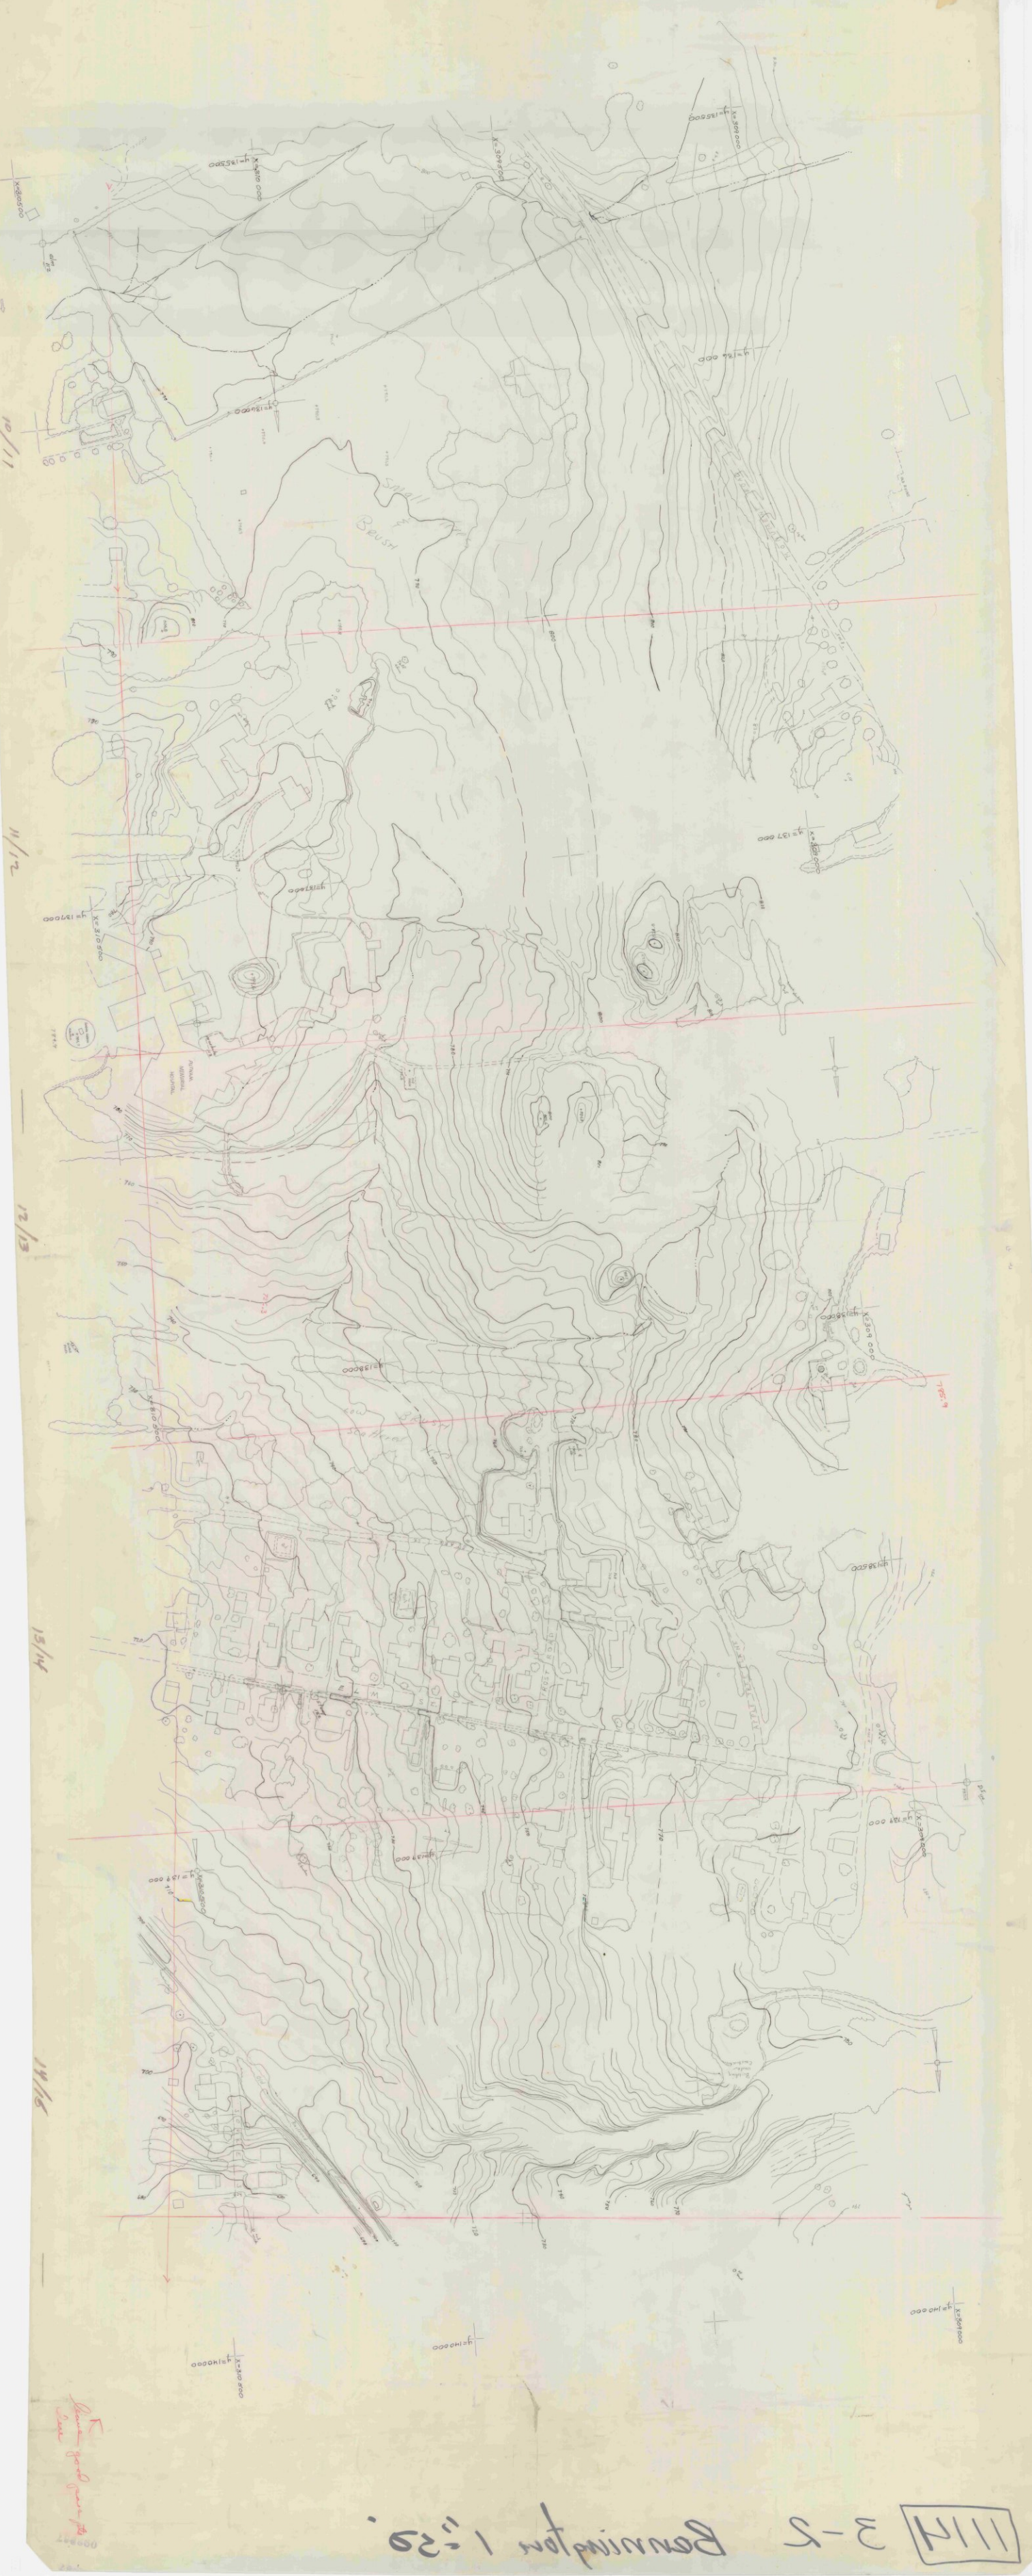

111H H-5 1"=2Q'

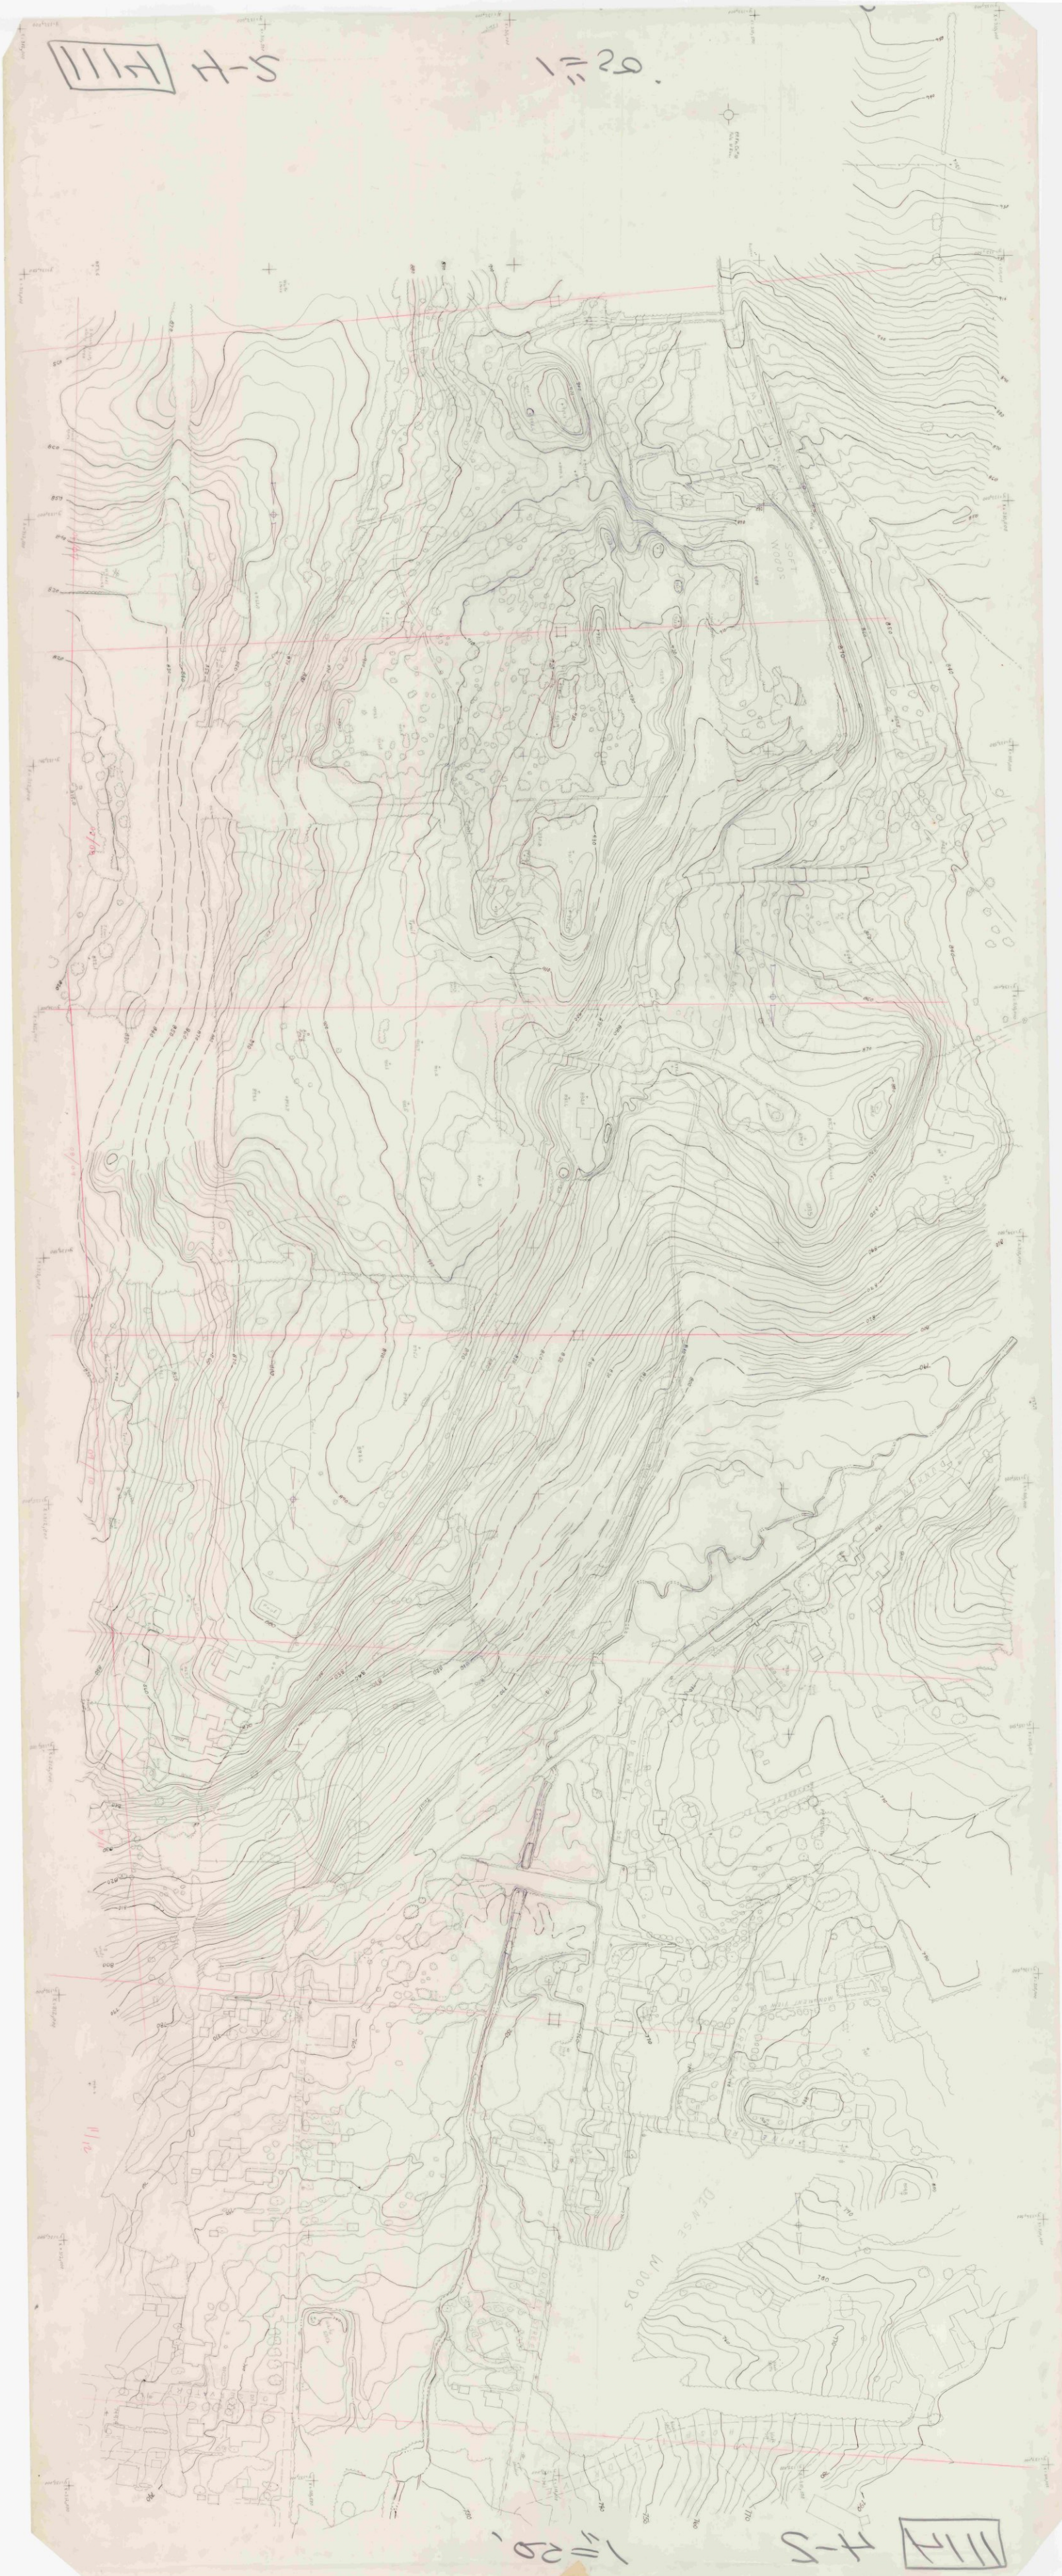

1"=2Q' H-5 111H

111H 4-3 Bennington 20 scale

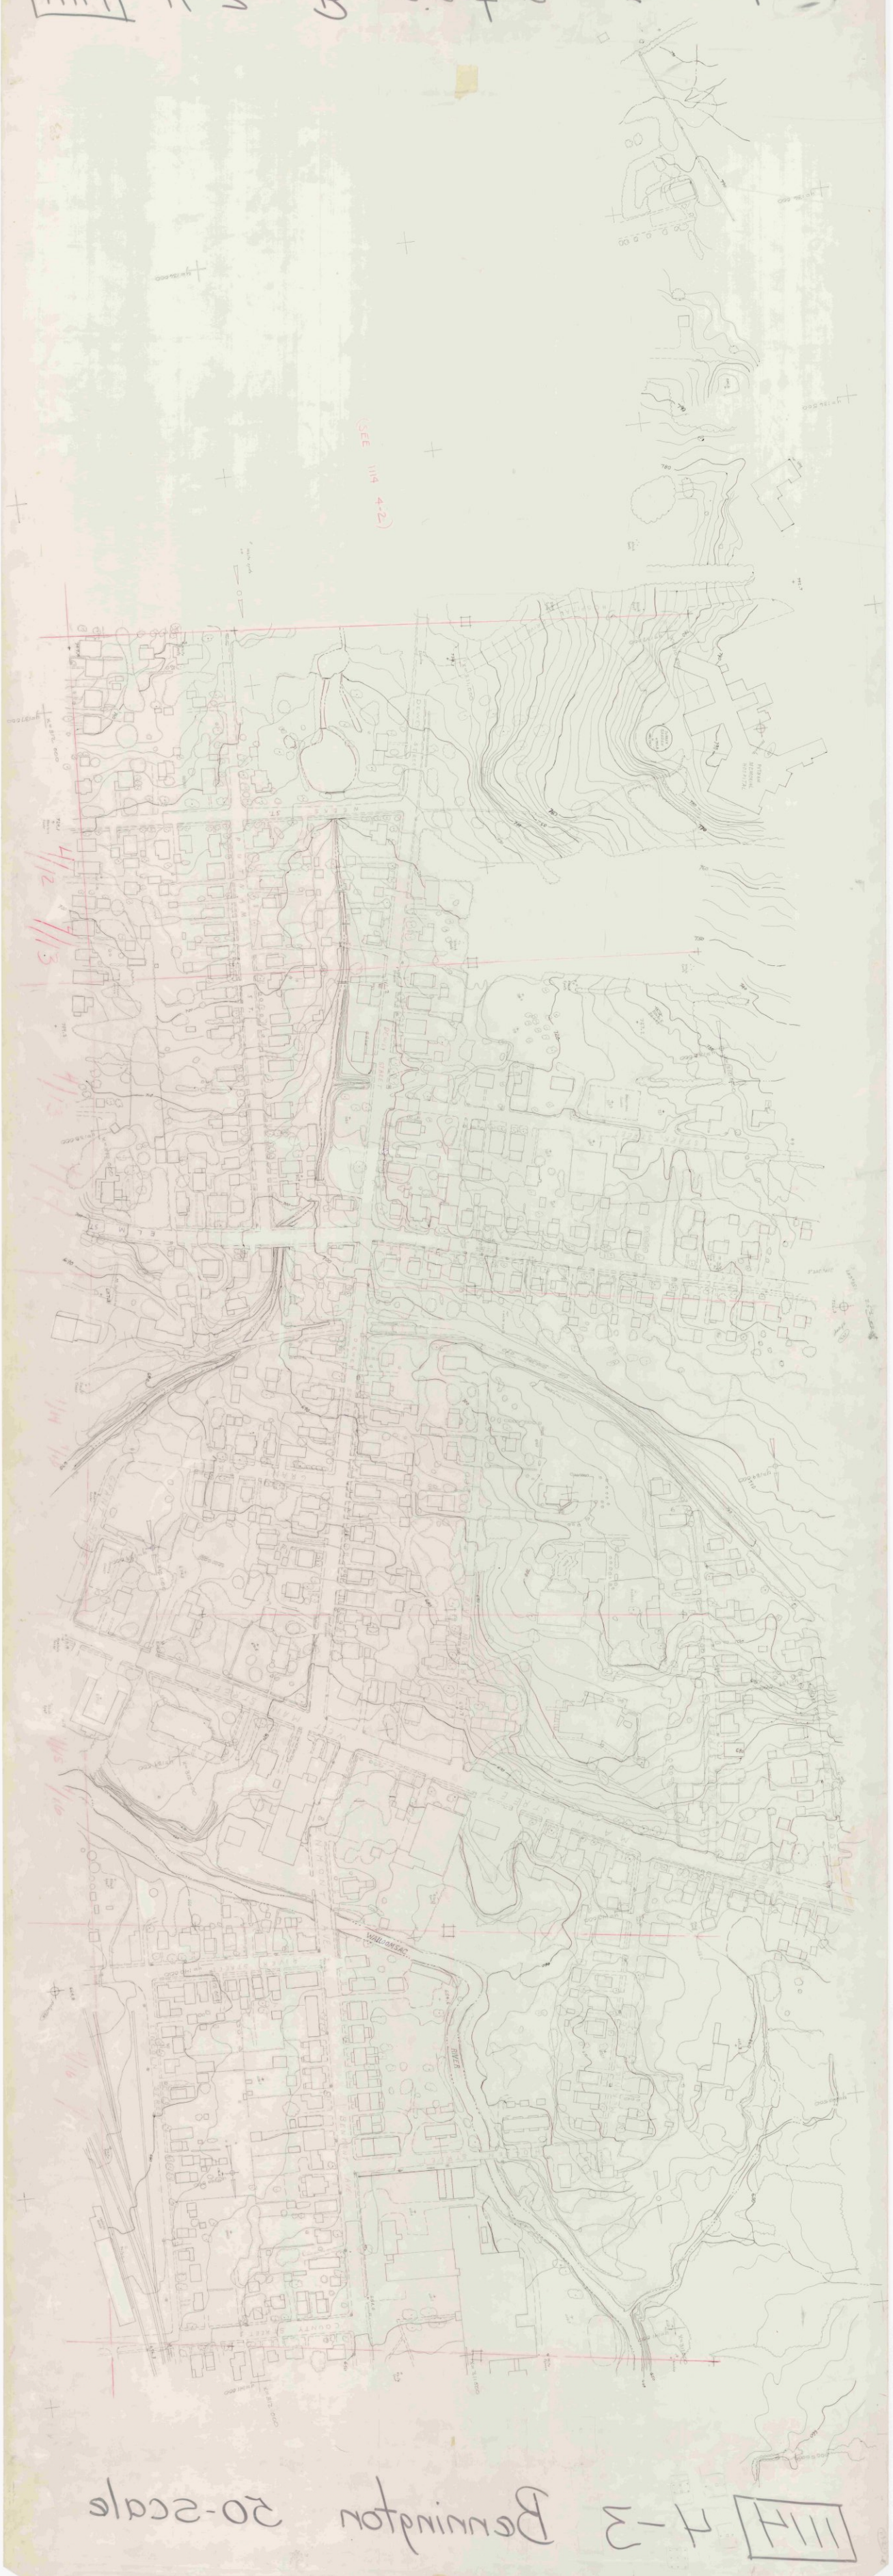

111H 4-3 Bennington 20-scale

HARMON
ROAD
TREE
NURSERY
BENNINGTON
ROAD
SHOPPING
CENTER
PARKING
HENRY
DRIVE
HAYWOOD
DRIVE
WILMOTH

1114 8-1

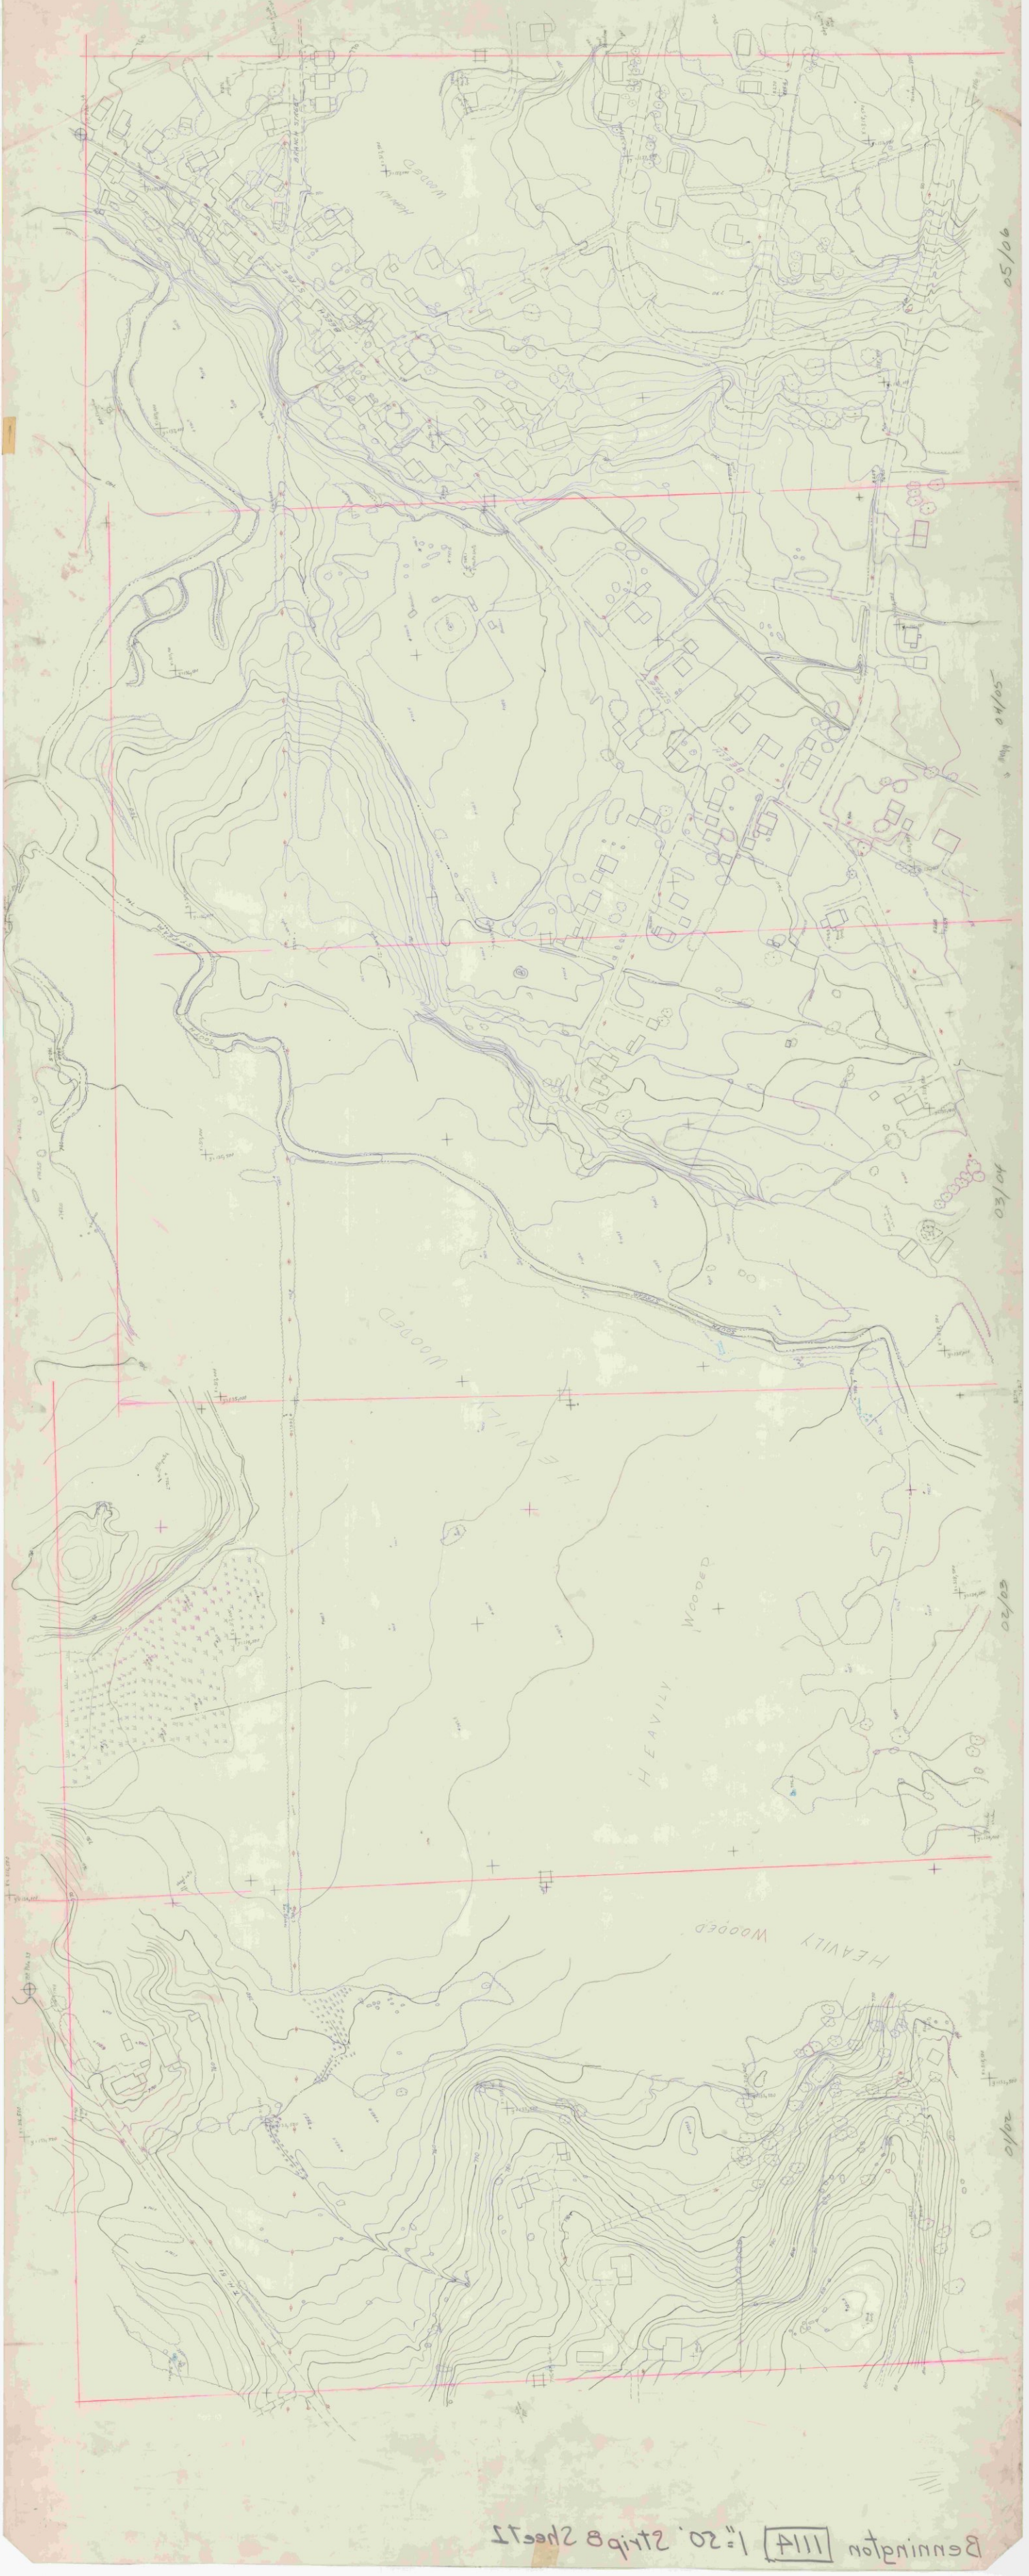

Bennington 1114 1"=50' Strip B Sheet 2

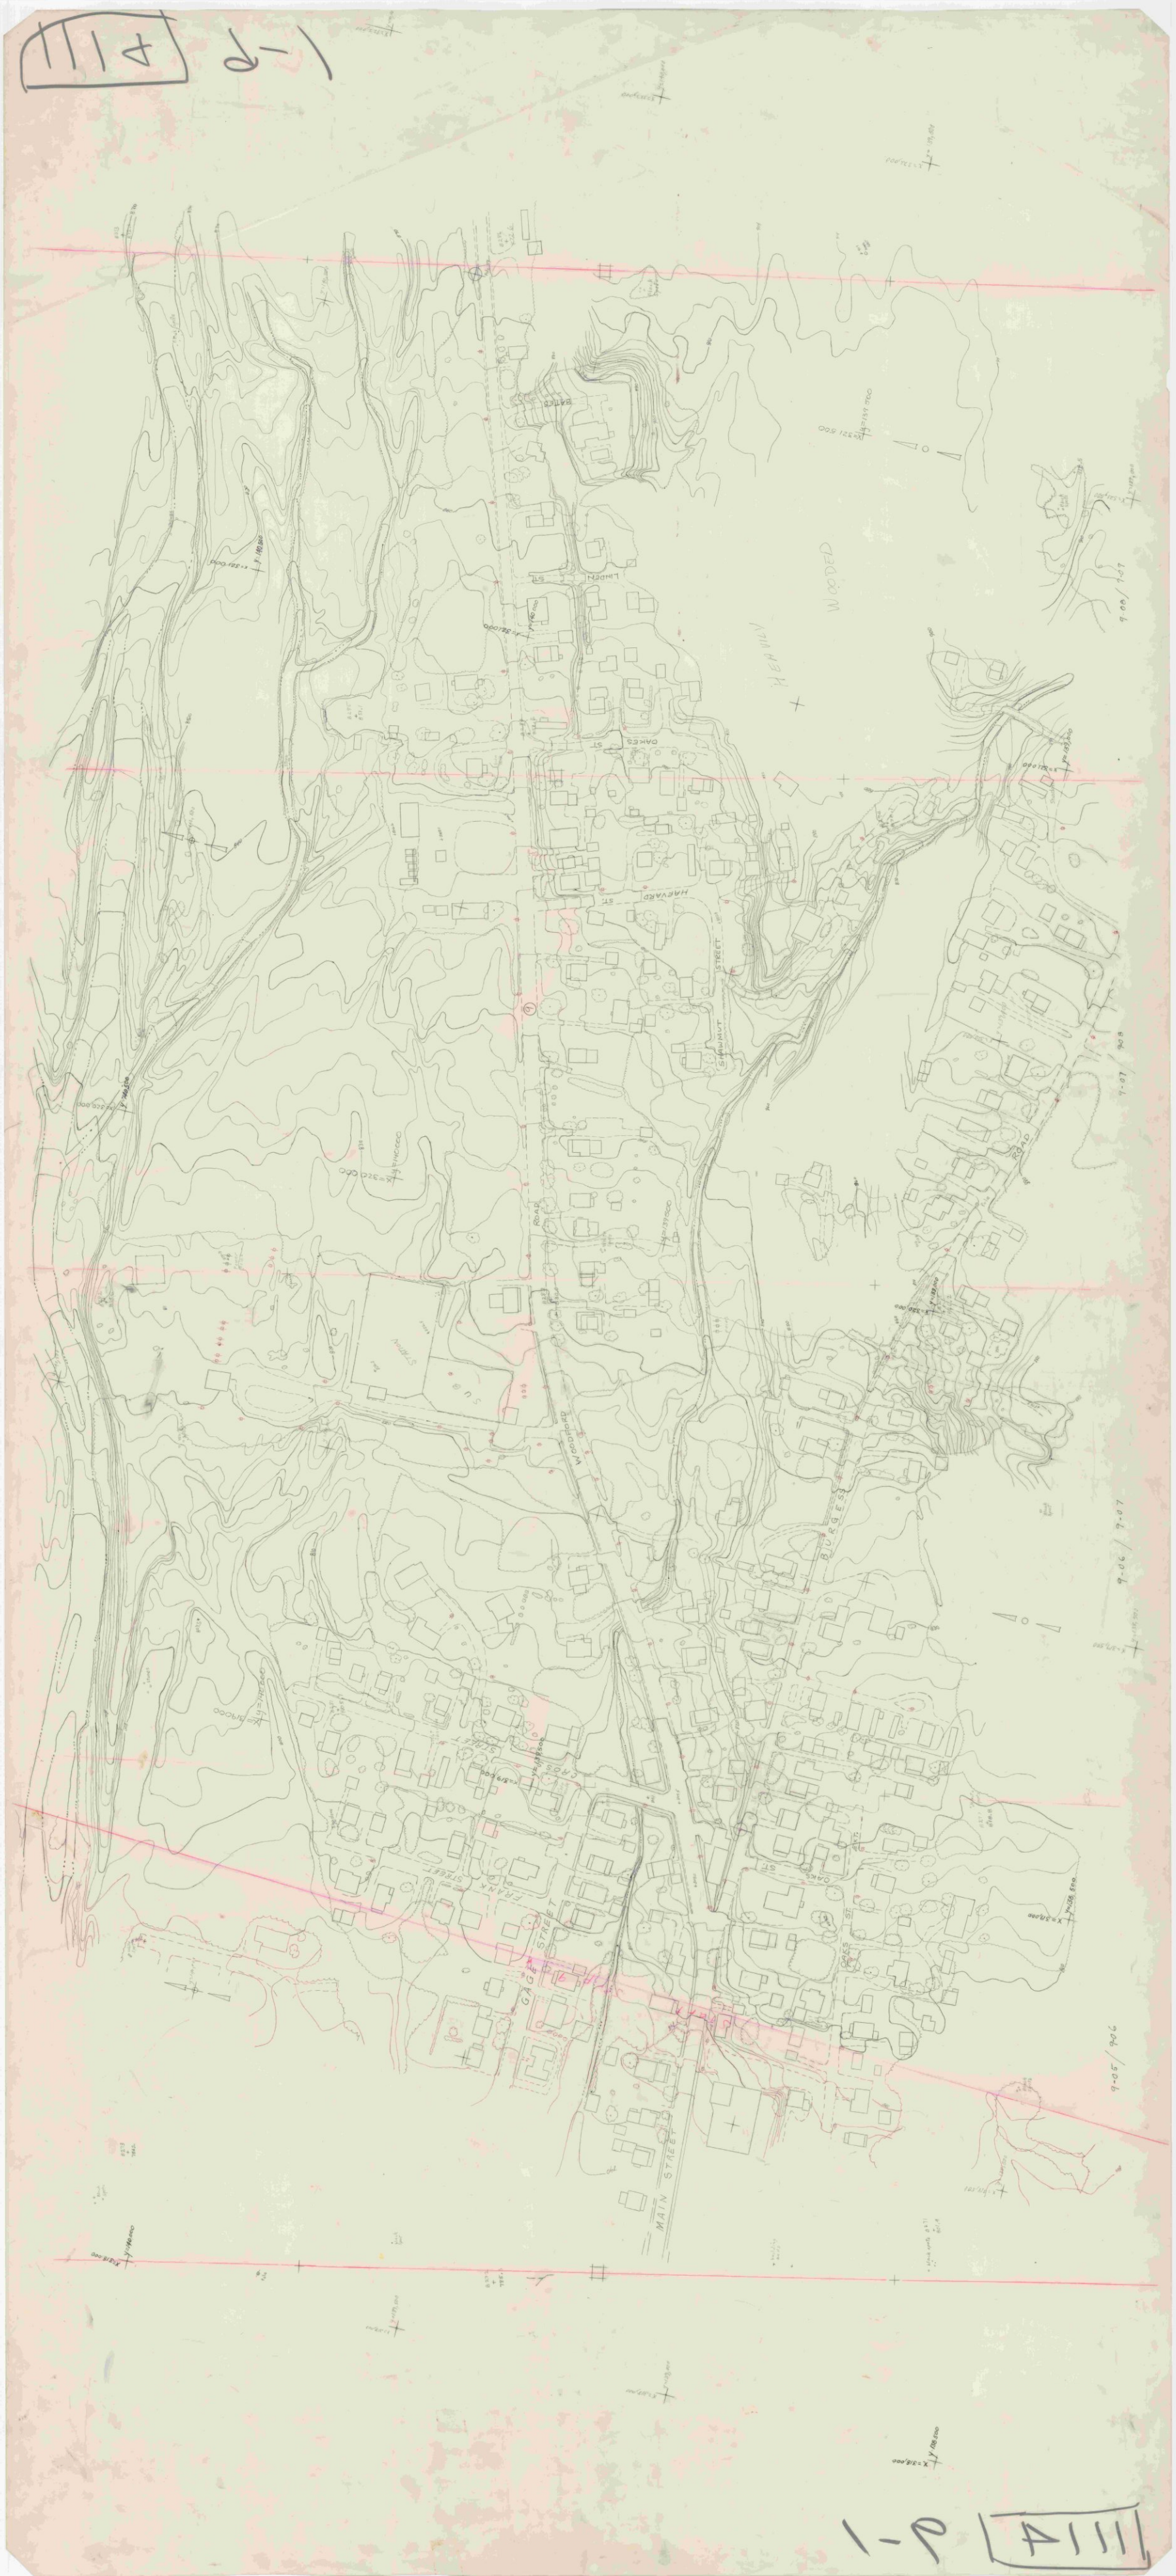
LINDEN ST
OAKES ST
HARVARD ST
STRAWNUT STREET
WOODED HEAVILY
ROAD
WOODPARD
BURGESS
9-07
9-06
9-05
GAG STREET
MAIN STREET
FRANK STREET
CROSS STREET
OAKES ST

1111 11-1 1"=20'

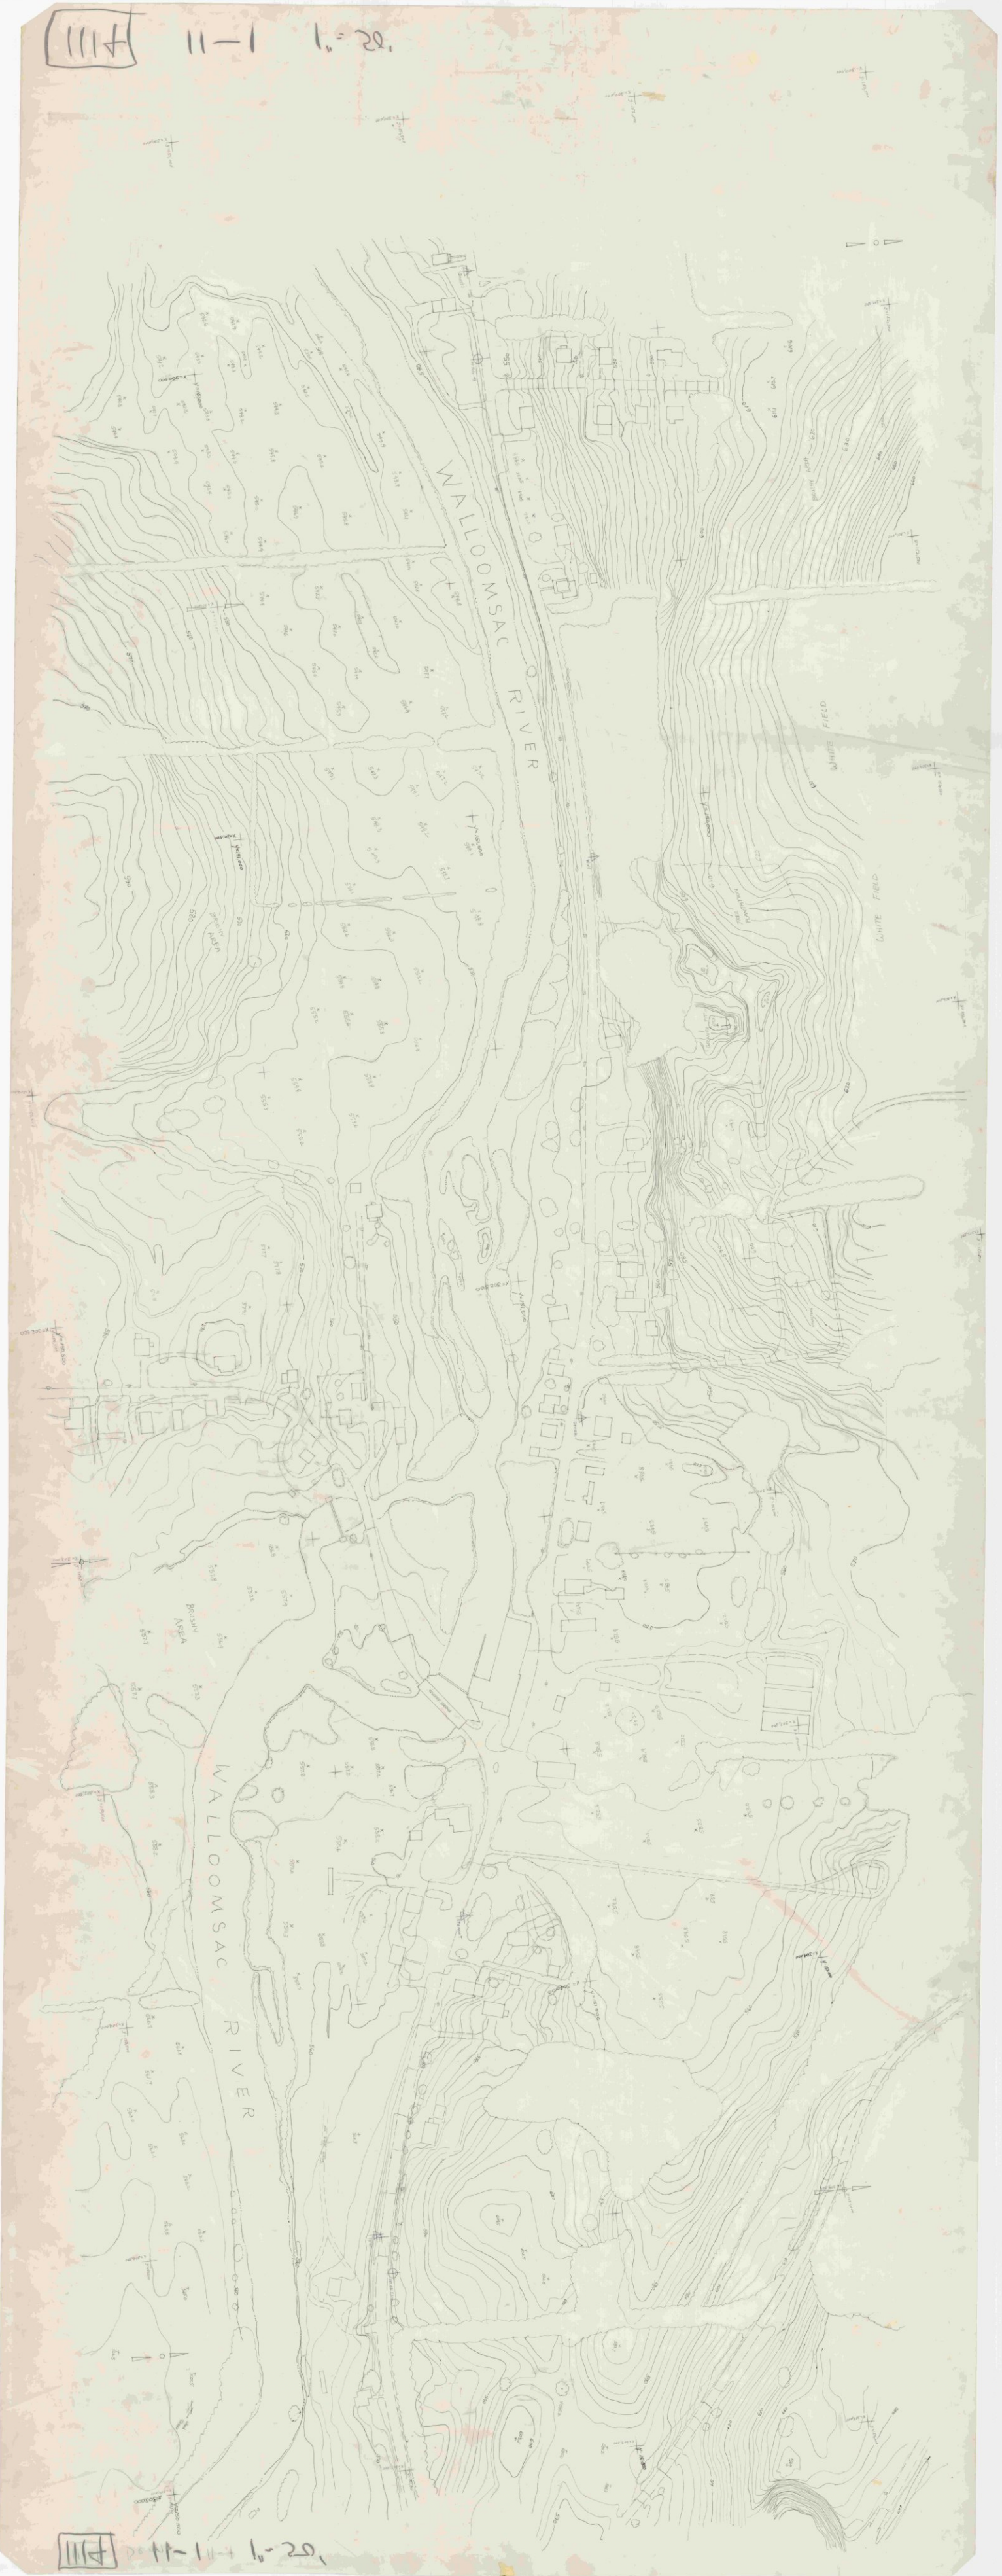

1111 11-1 1"=20'

111H 3-3 1"=20'

111H 3-3 Bennington 1"=50'

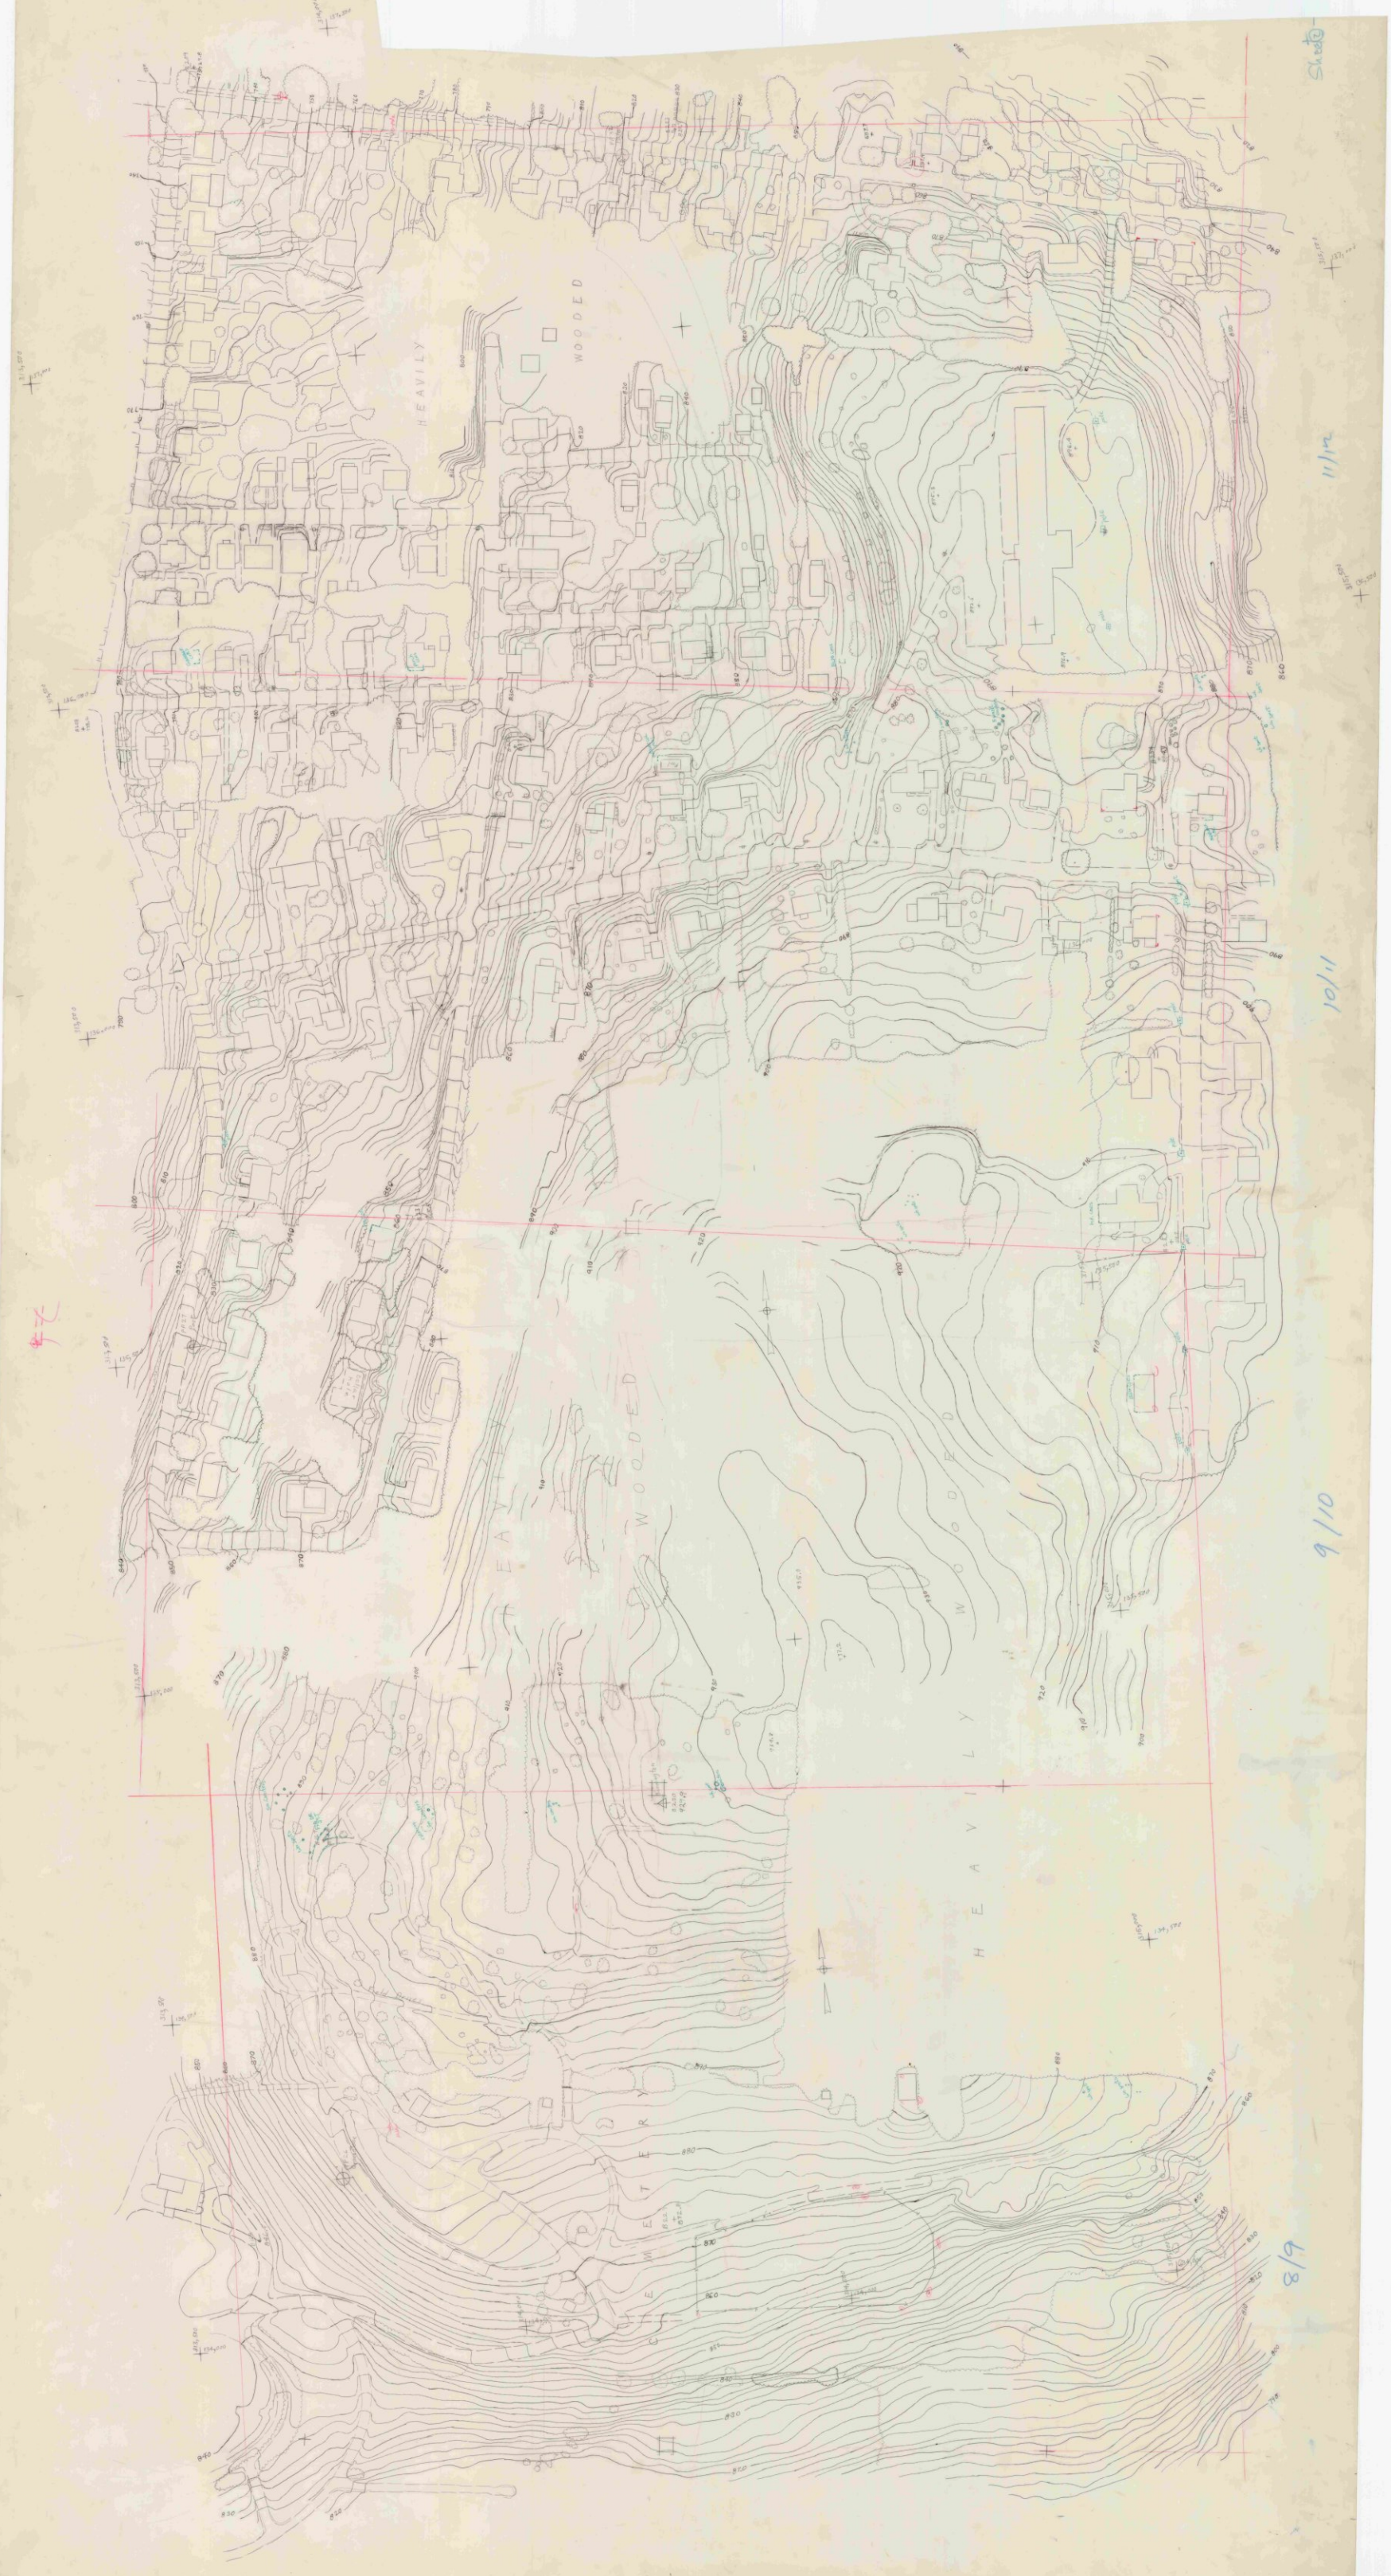

BENNINGTON Mtn stripe sheet 1 scale 1"=20'.

1114 1-1 1"=50'

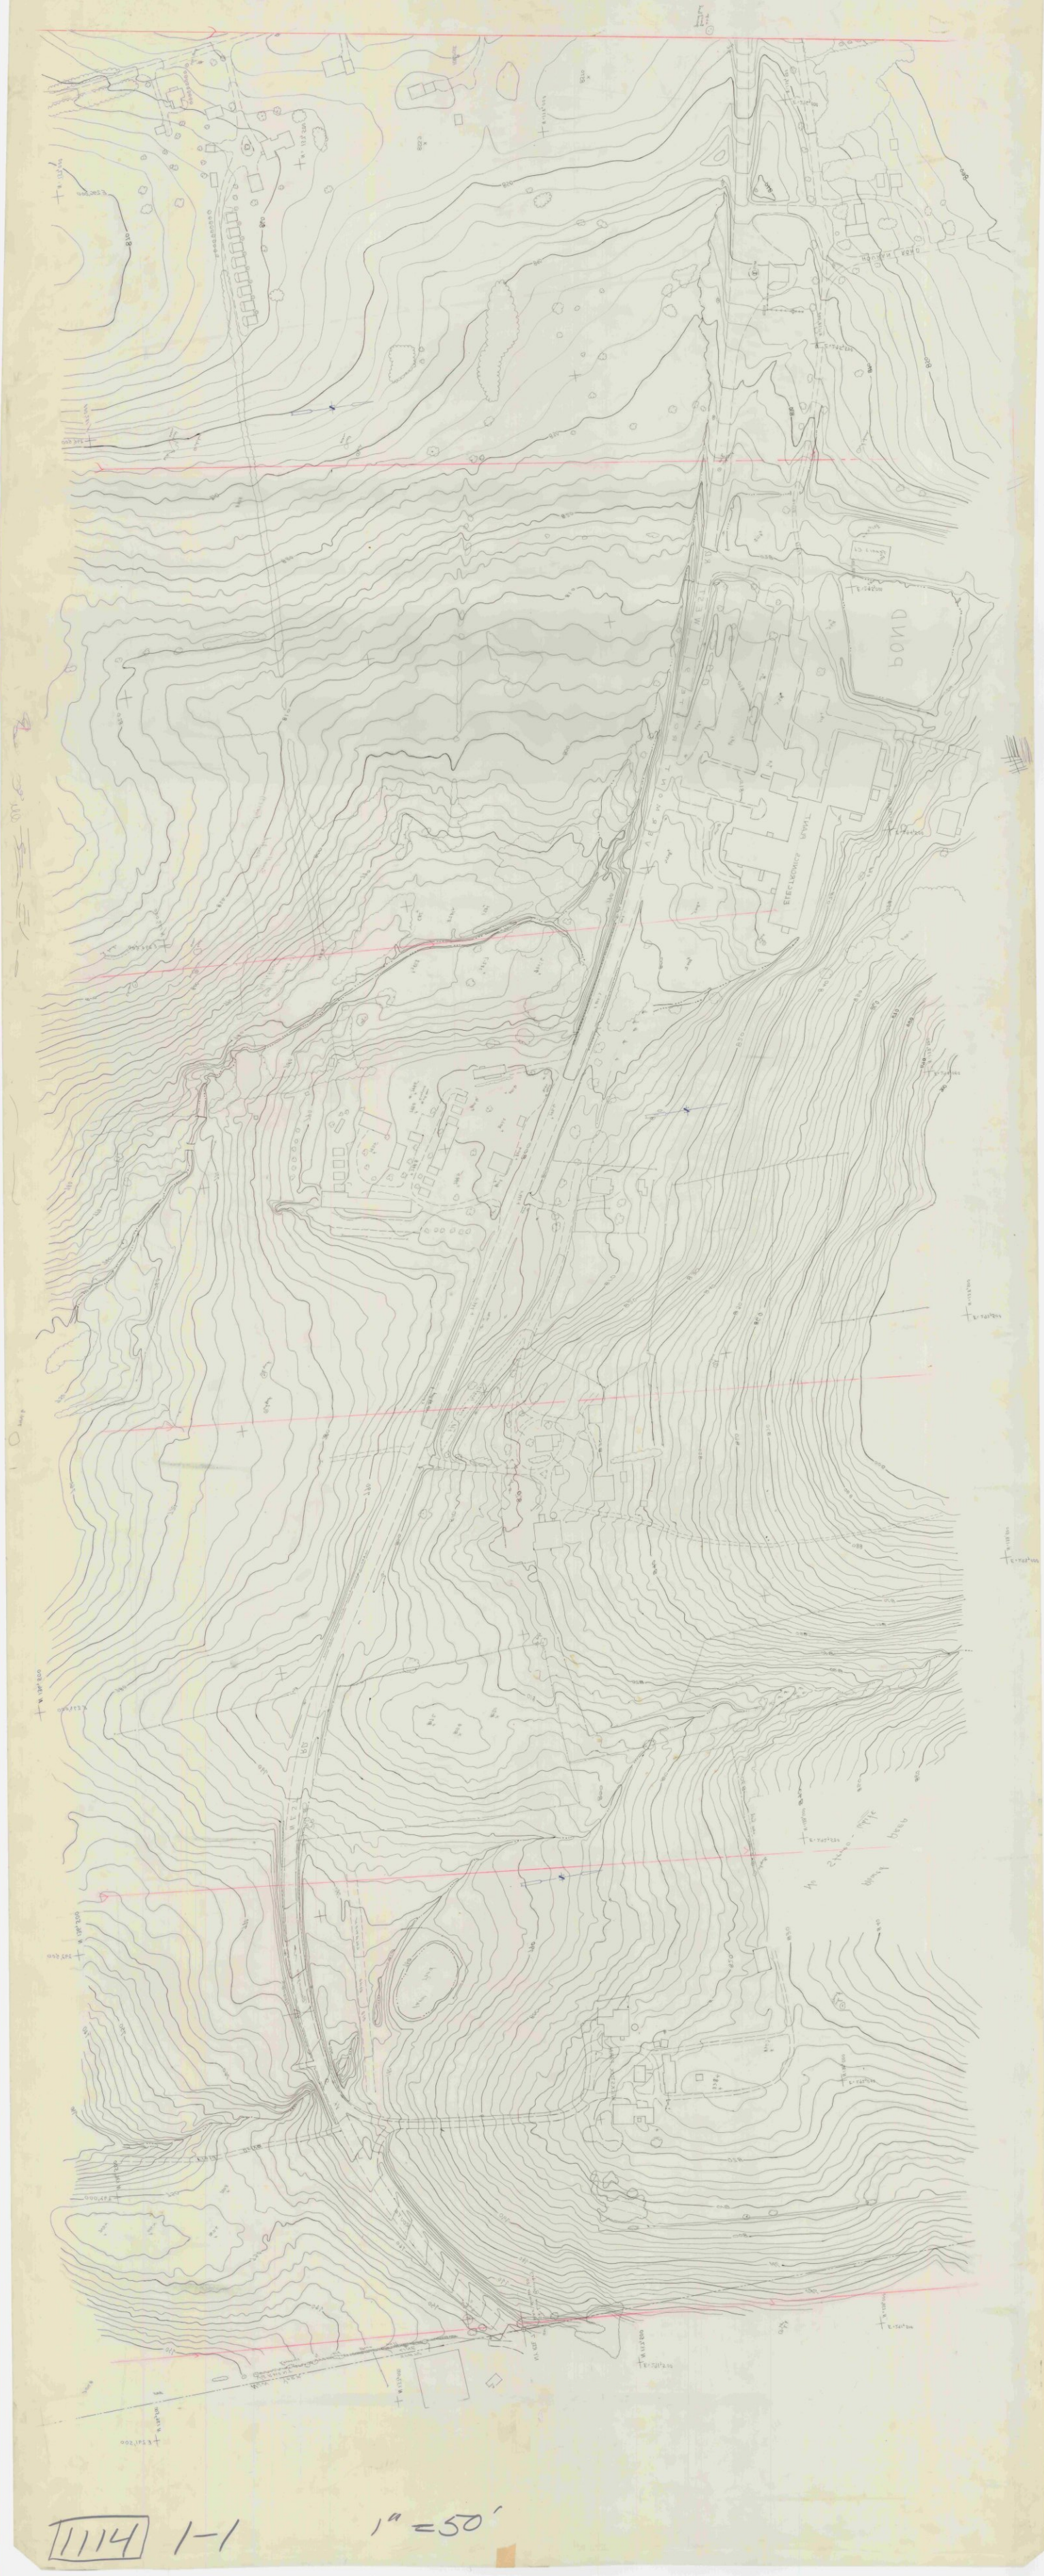

1114 1-1 1"=50'

Bennington IIIA 1"=20'. Strip 2 Sheet 1

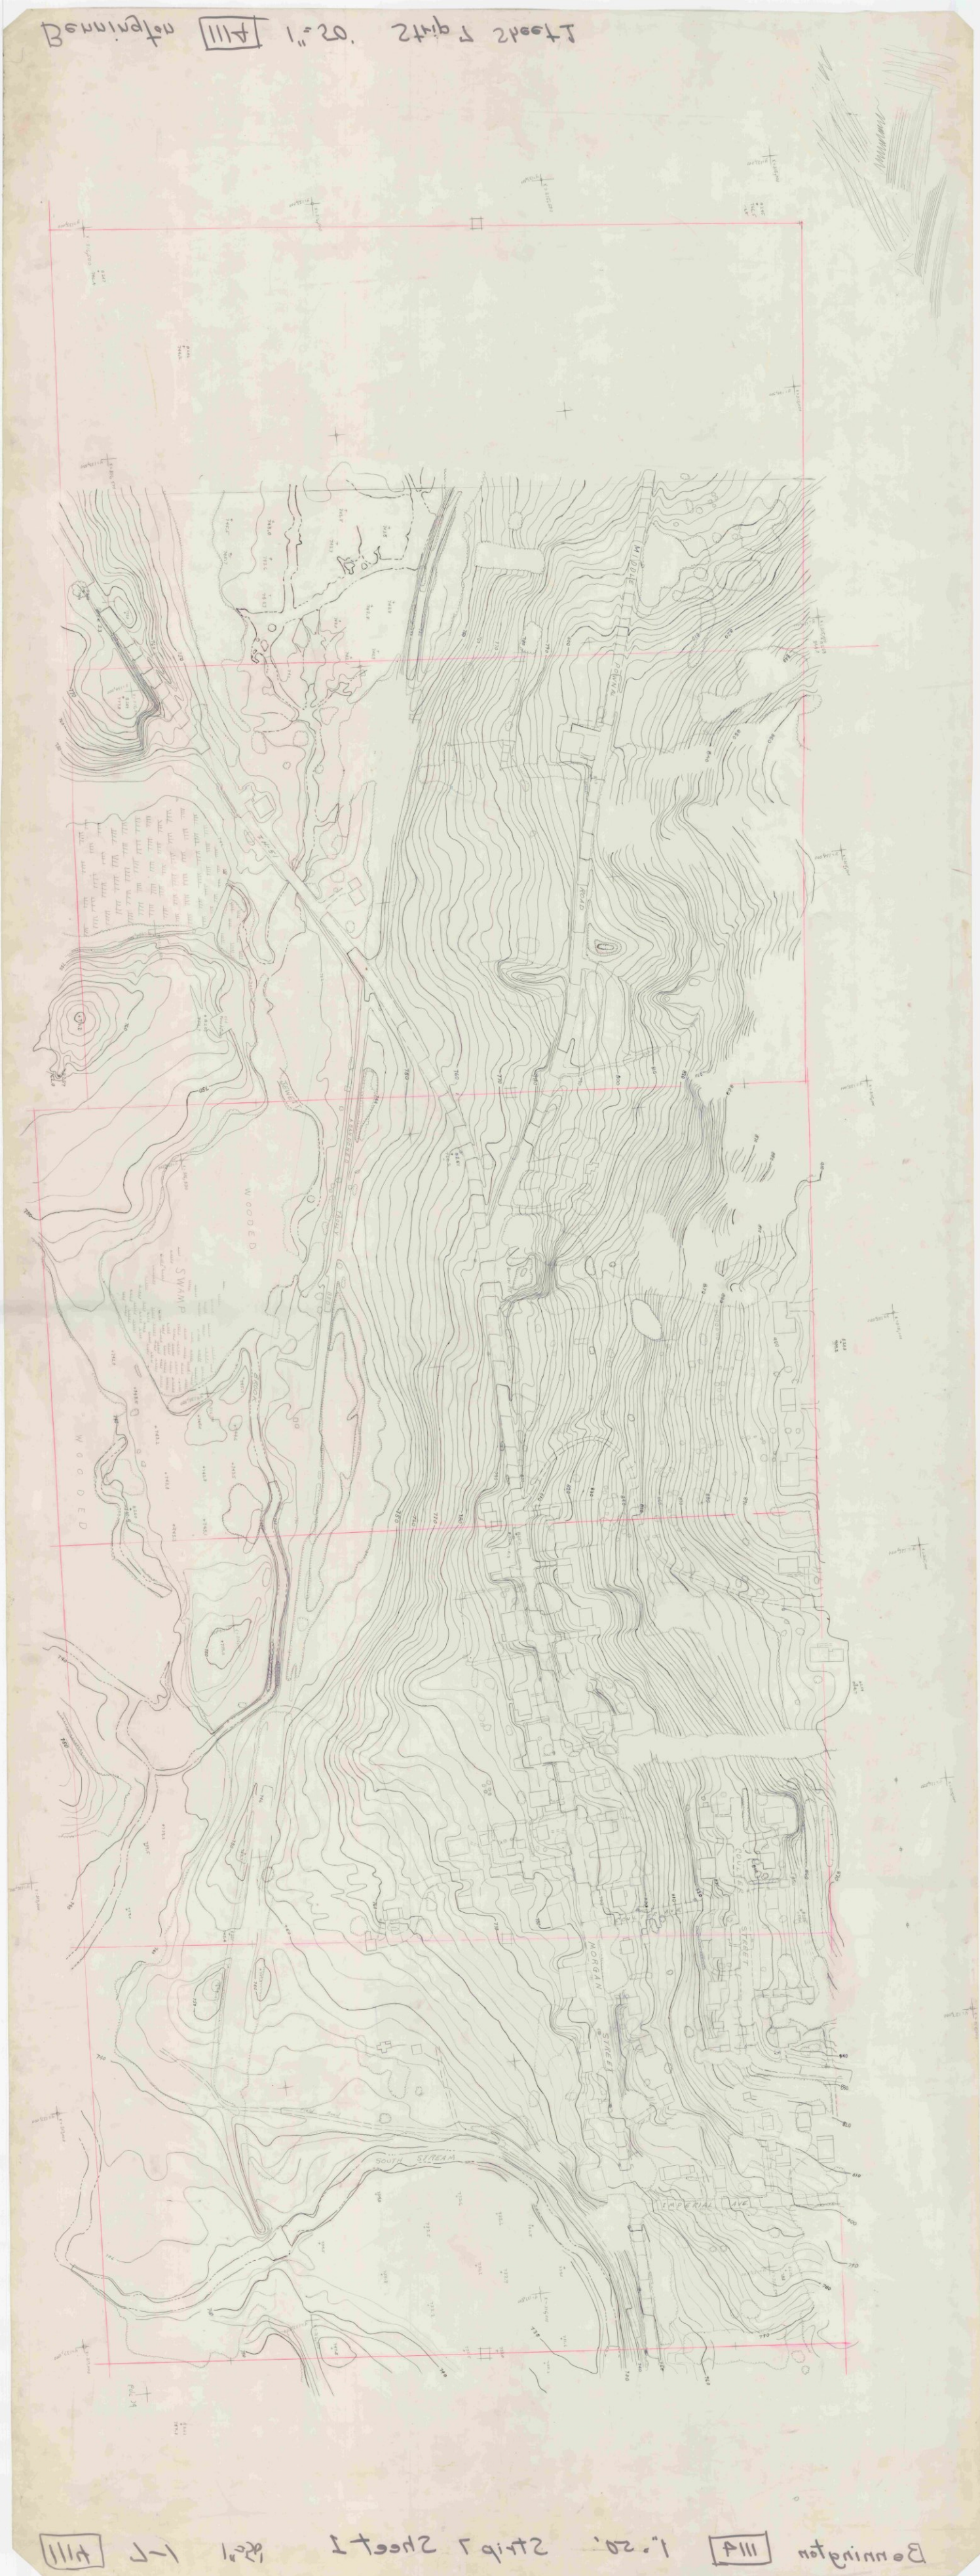

Bennington IIIA 1"=20'. Strip 2 Sheet 1

1114 2-1 1"=50'

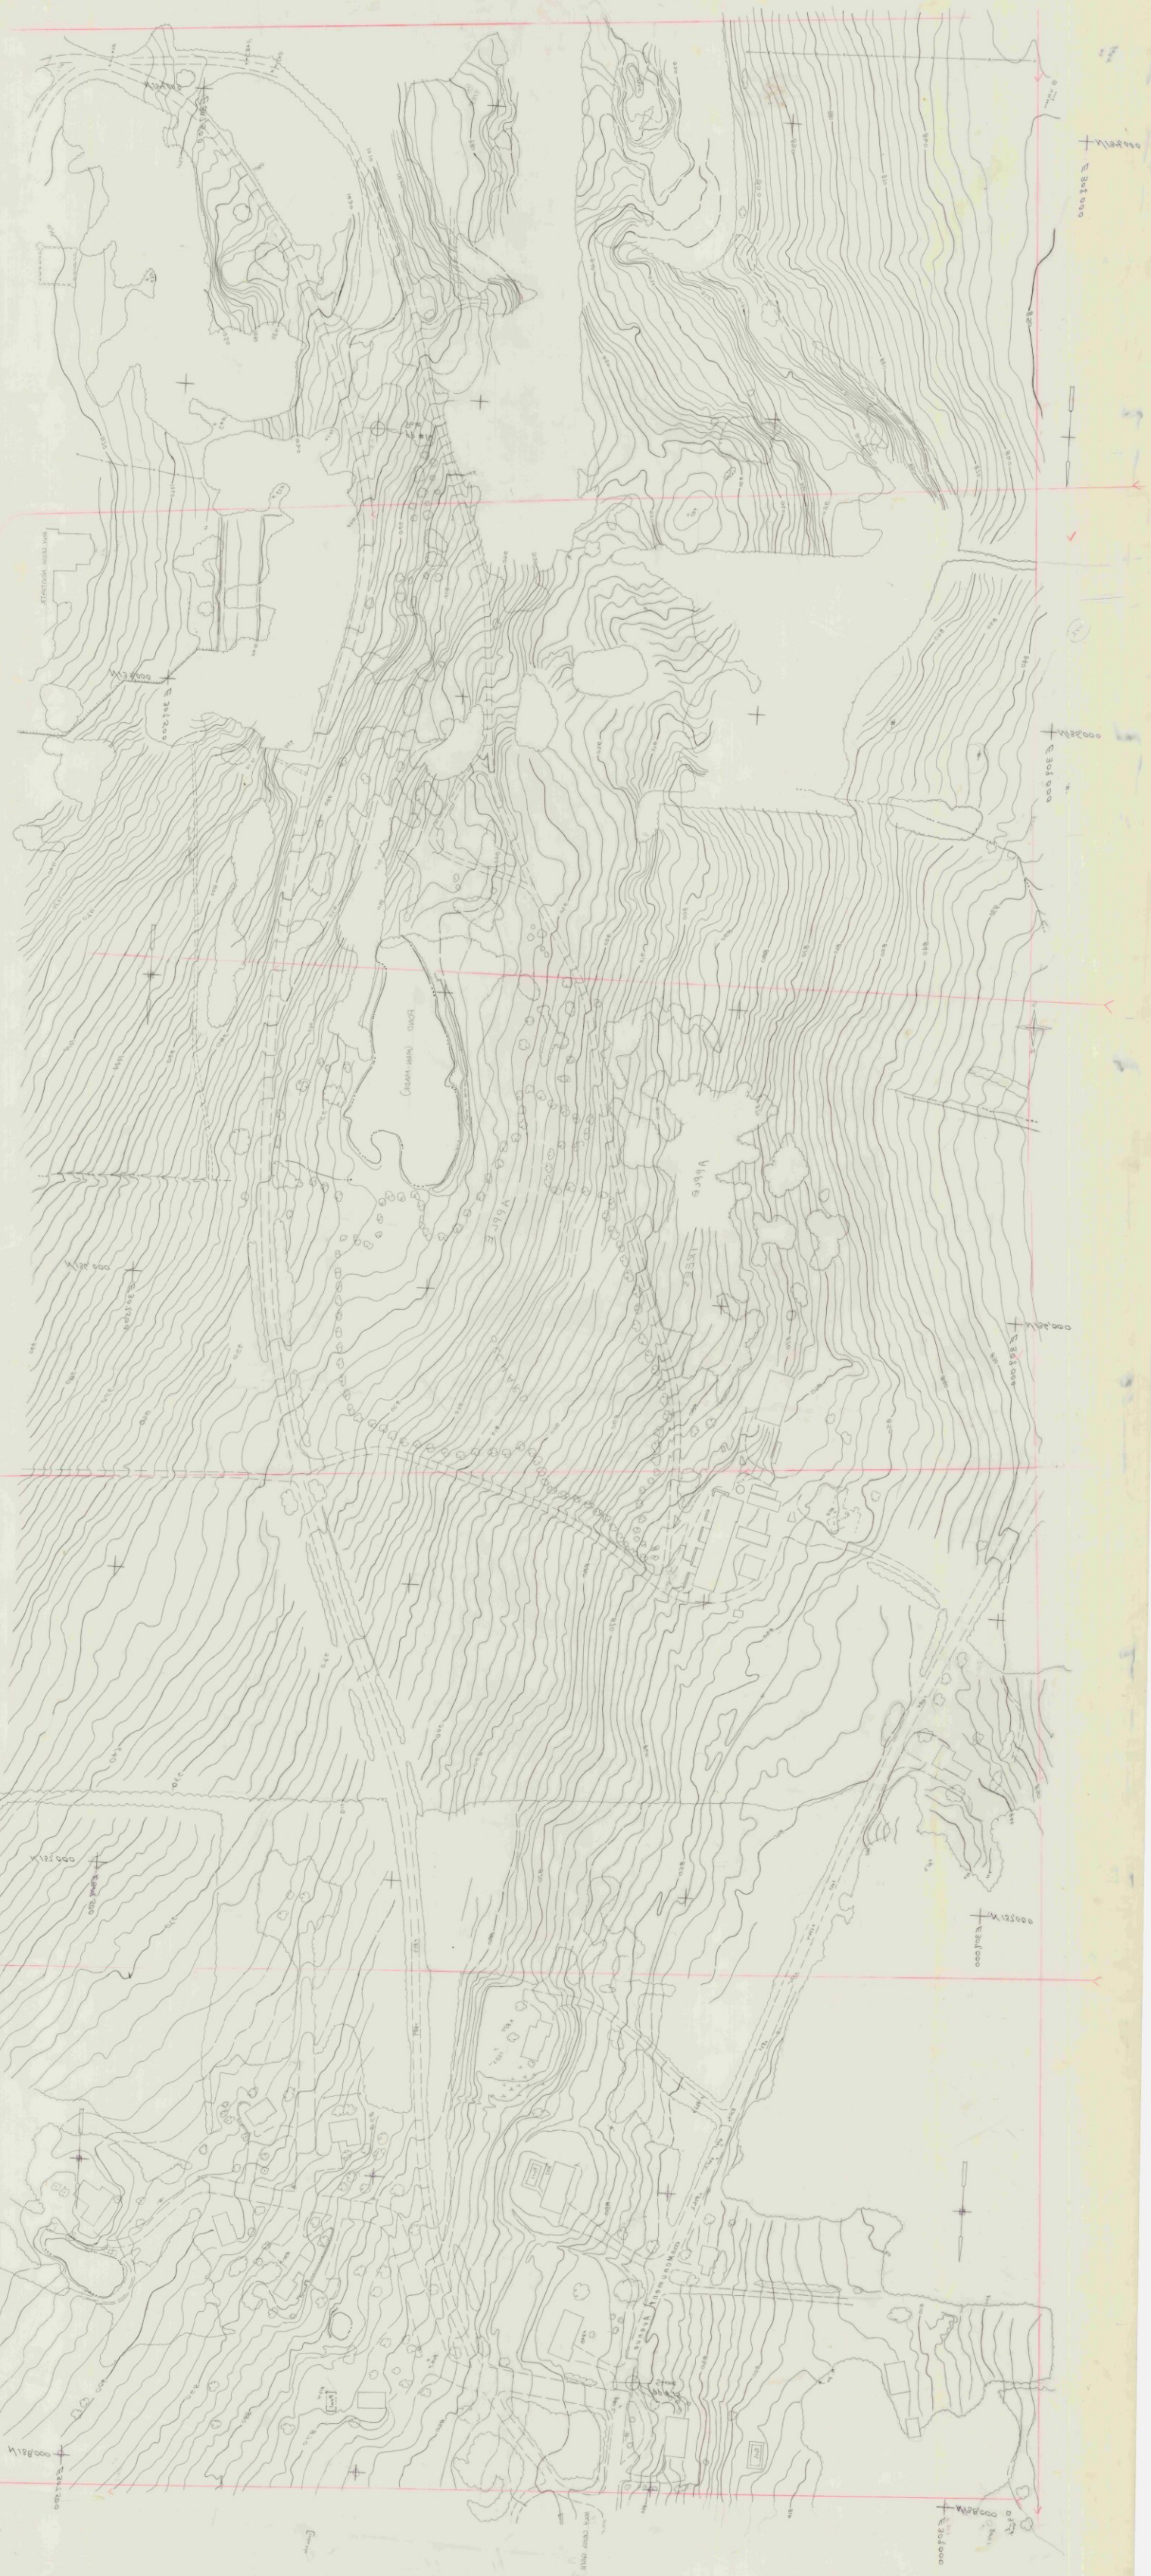

1114 2-1 1"=50'

1114 - 1-2

1"=50'

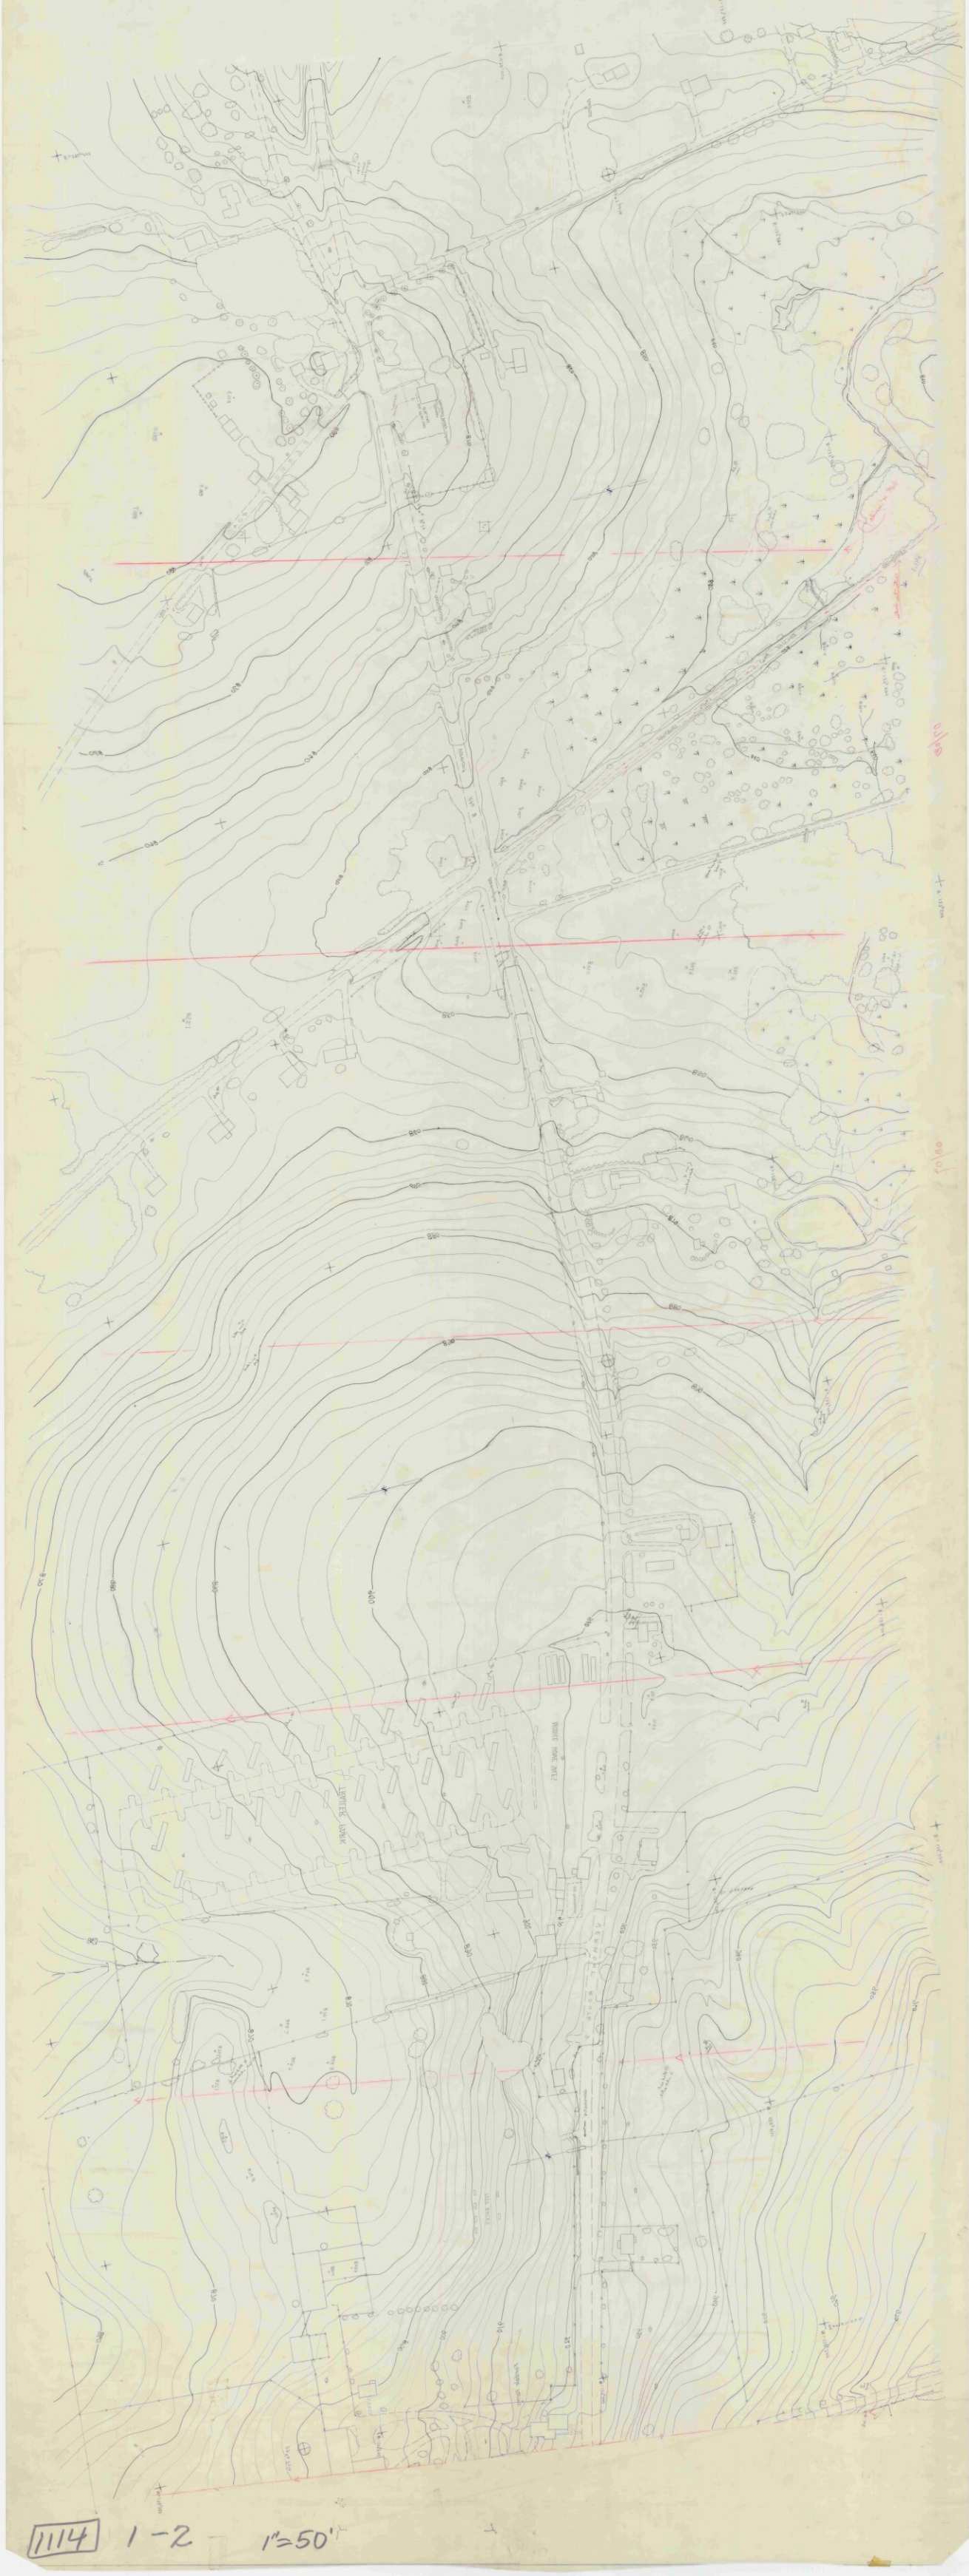

1114 1-2 1"=50'

111N 3-1 1"=20'

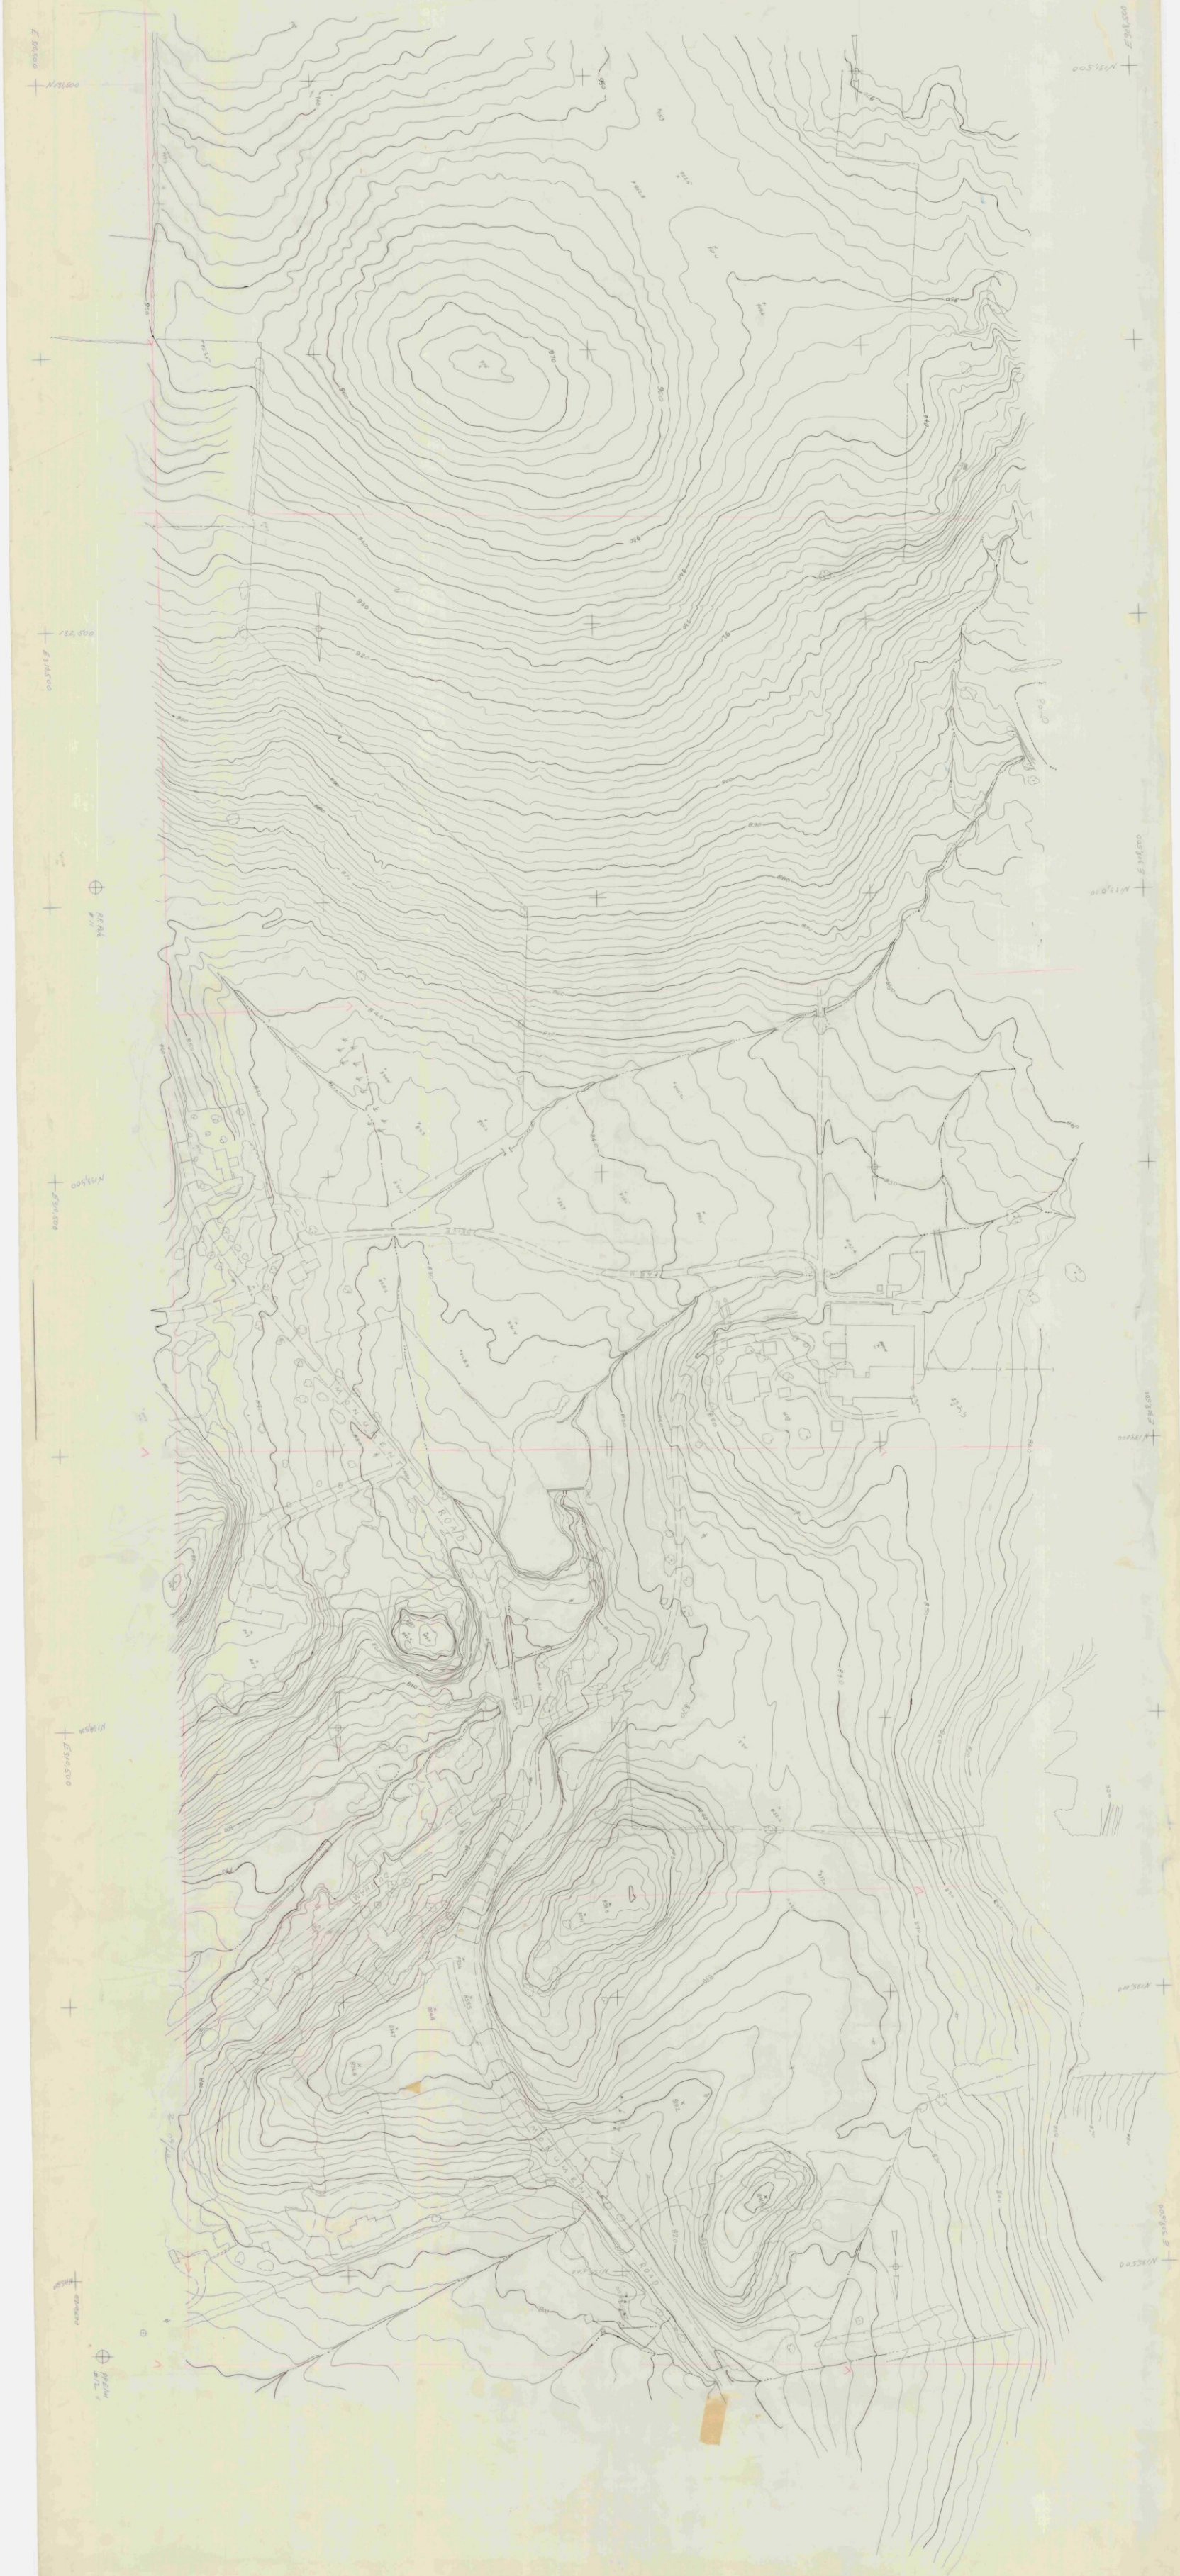

111N 3-1 1"=20'

N 402 000
E 356 000
N 398 000
E 356 000
CEMETERY
Abandoned RR Bed
500
525
550

١١١٨ ٨١

٢١١١ ٢-١

111A 8-5 1"=20' Bennington

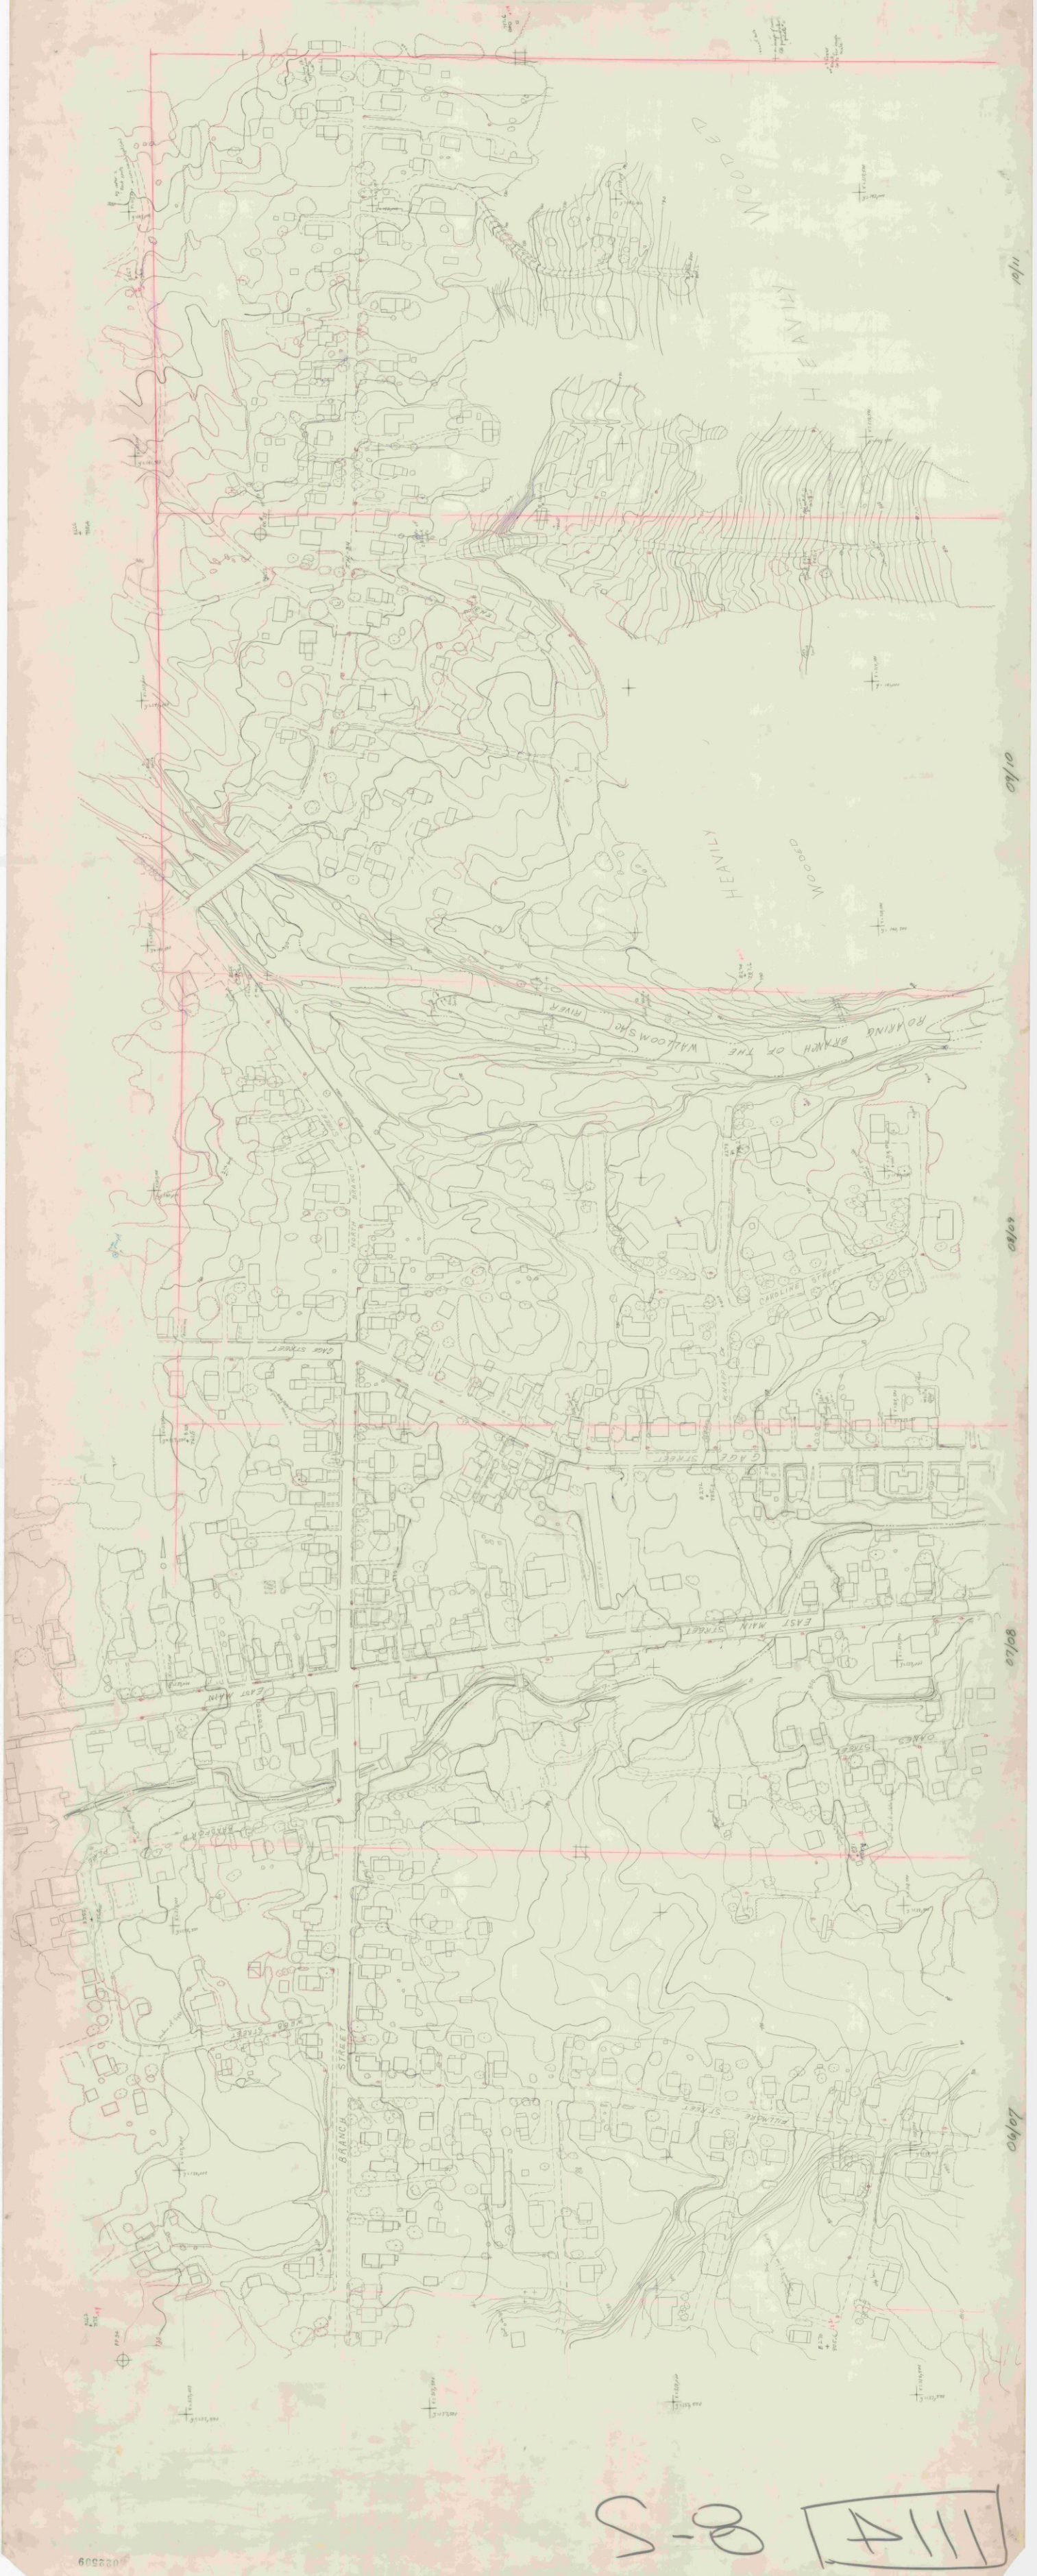

111A 8-5

S-P [A111]

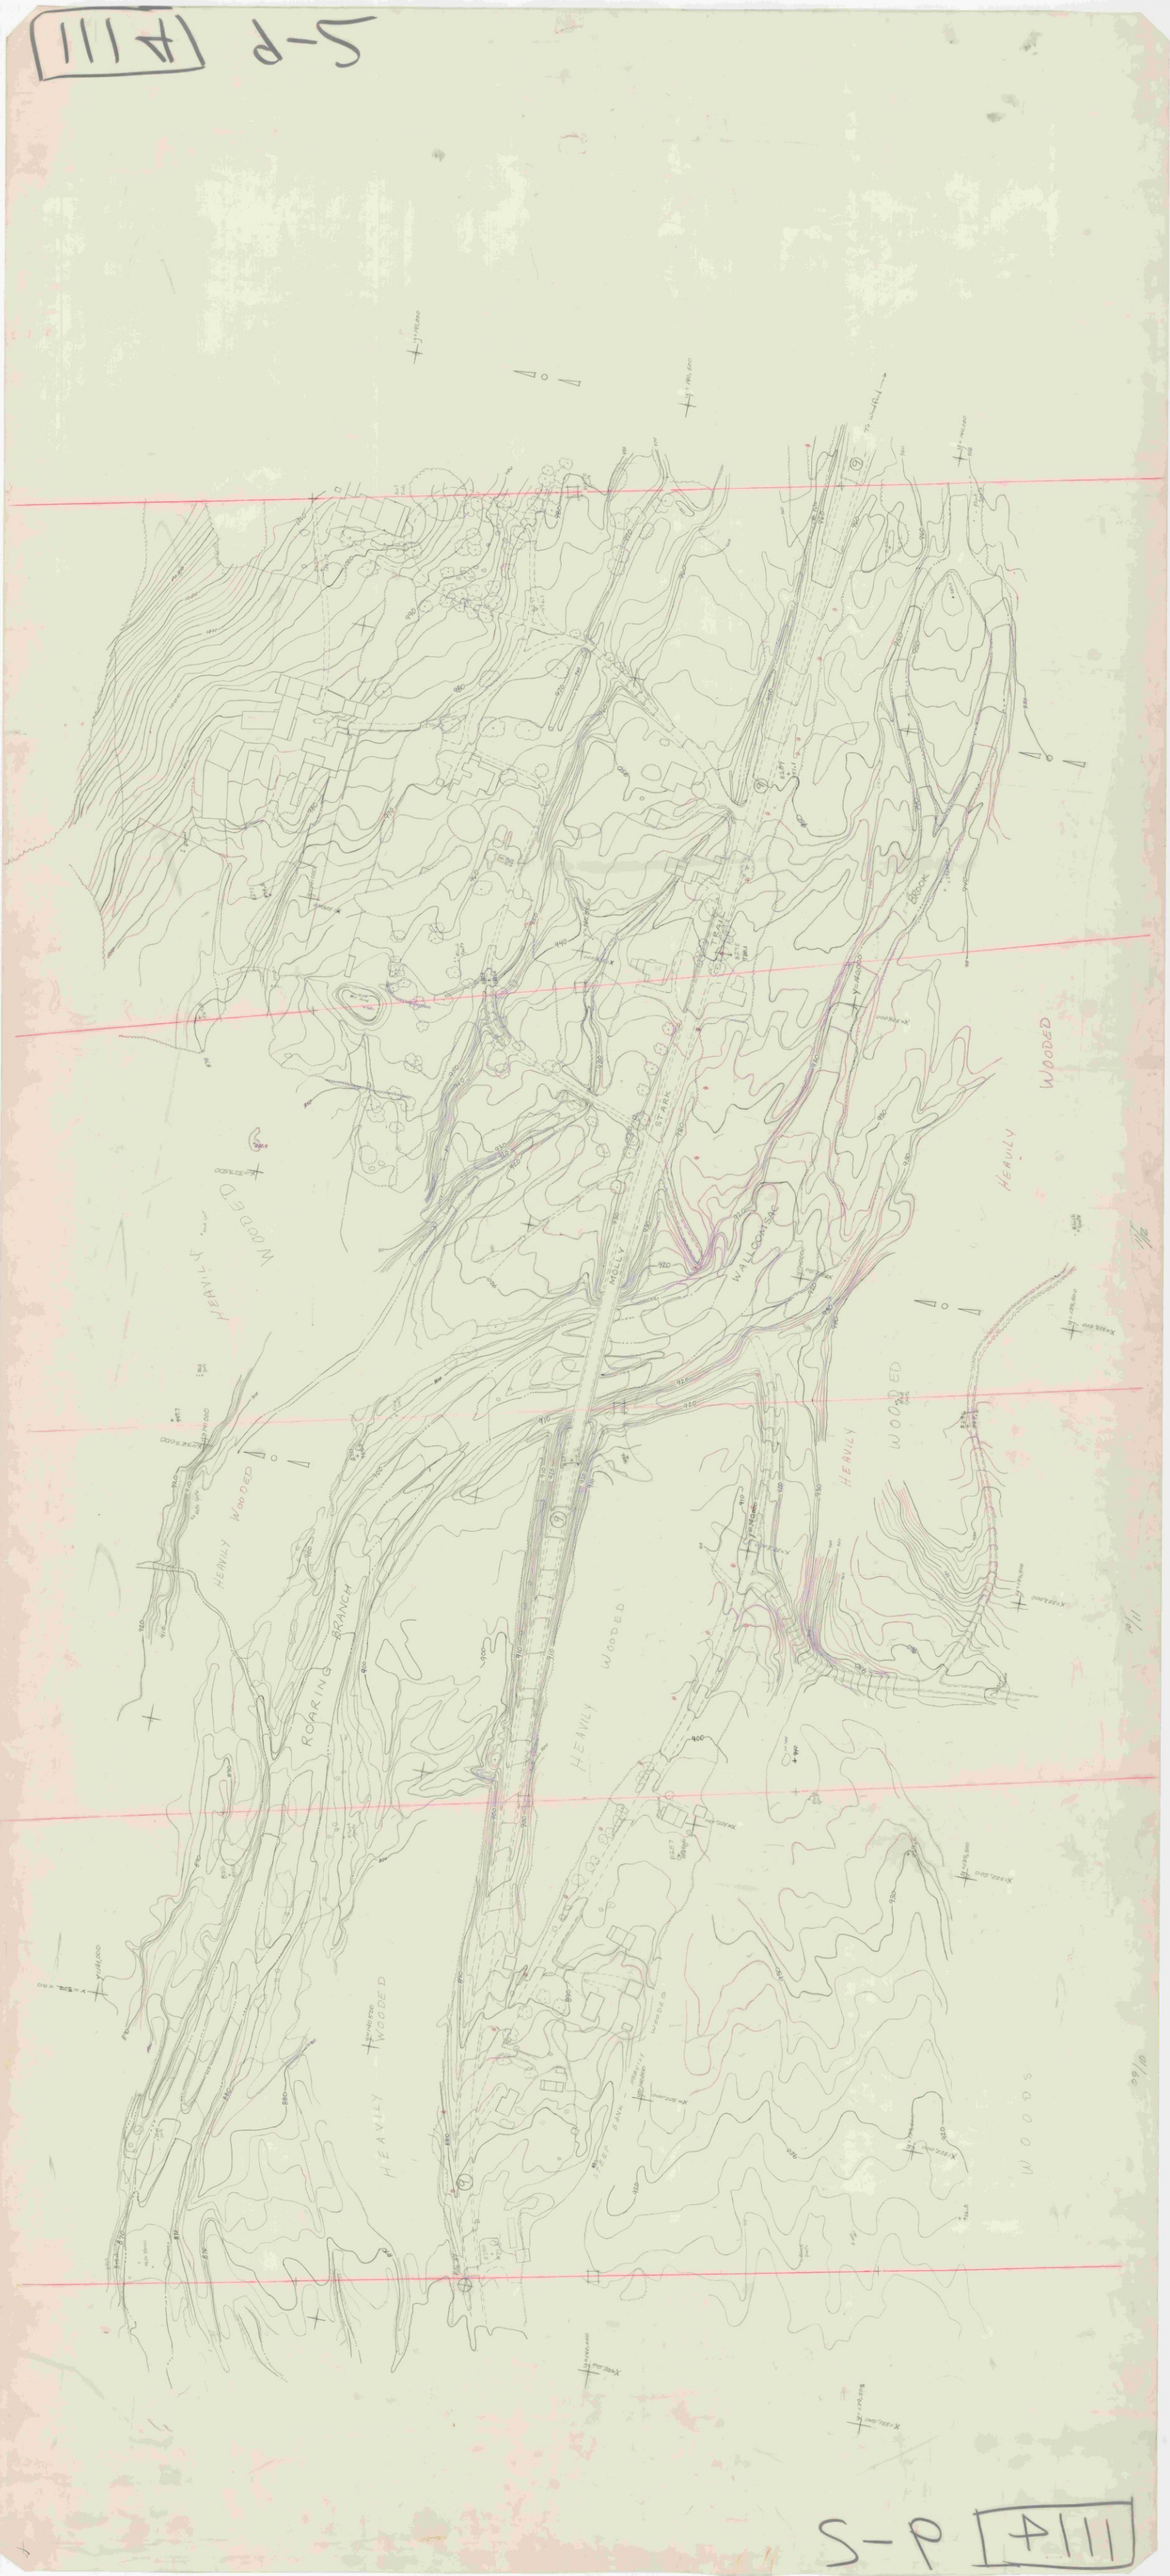

S-P [A111]

#111 10-5

#111 10-5

098330

111 2-5 1" = 20' Bonnington

111 2-5

HILL 9-5

HILL 9-5

Bennington 1114 1"=20'. Strip 7 Sheet 2

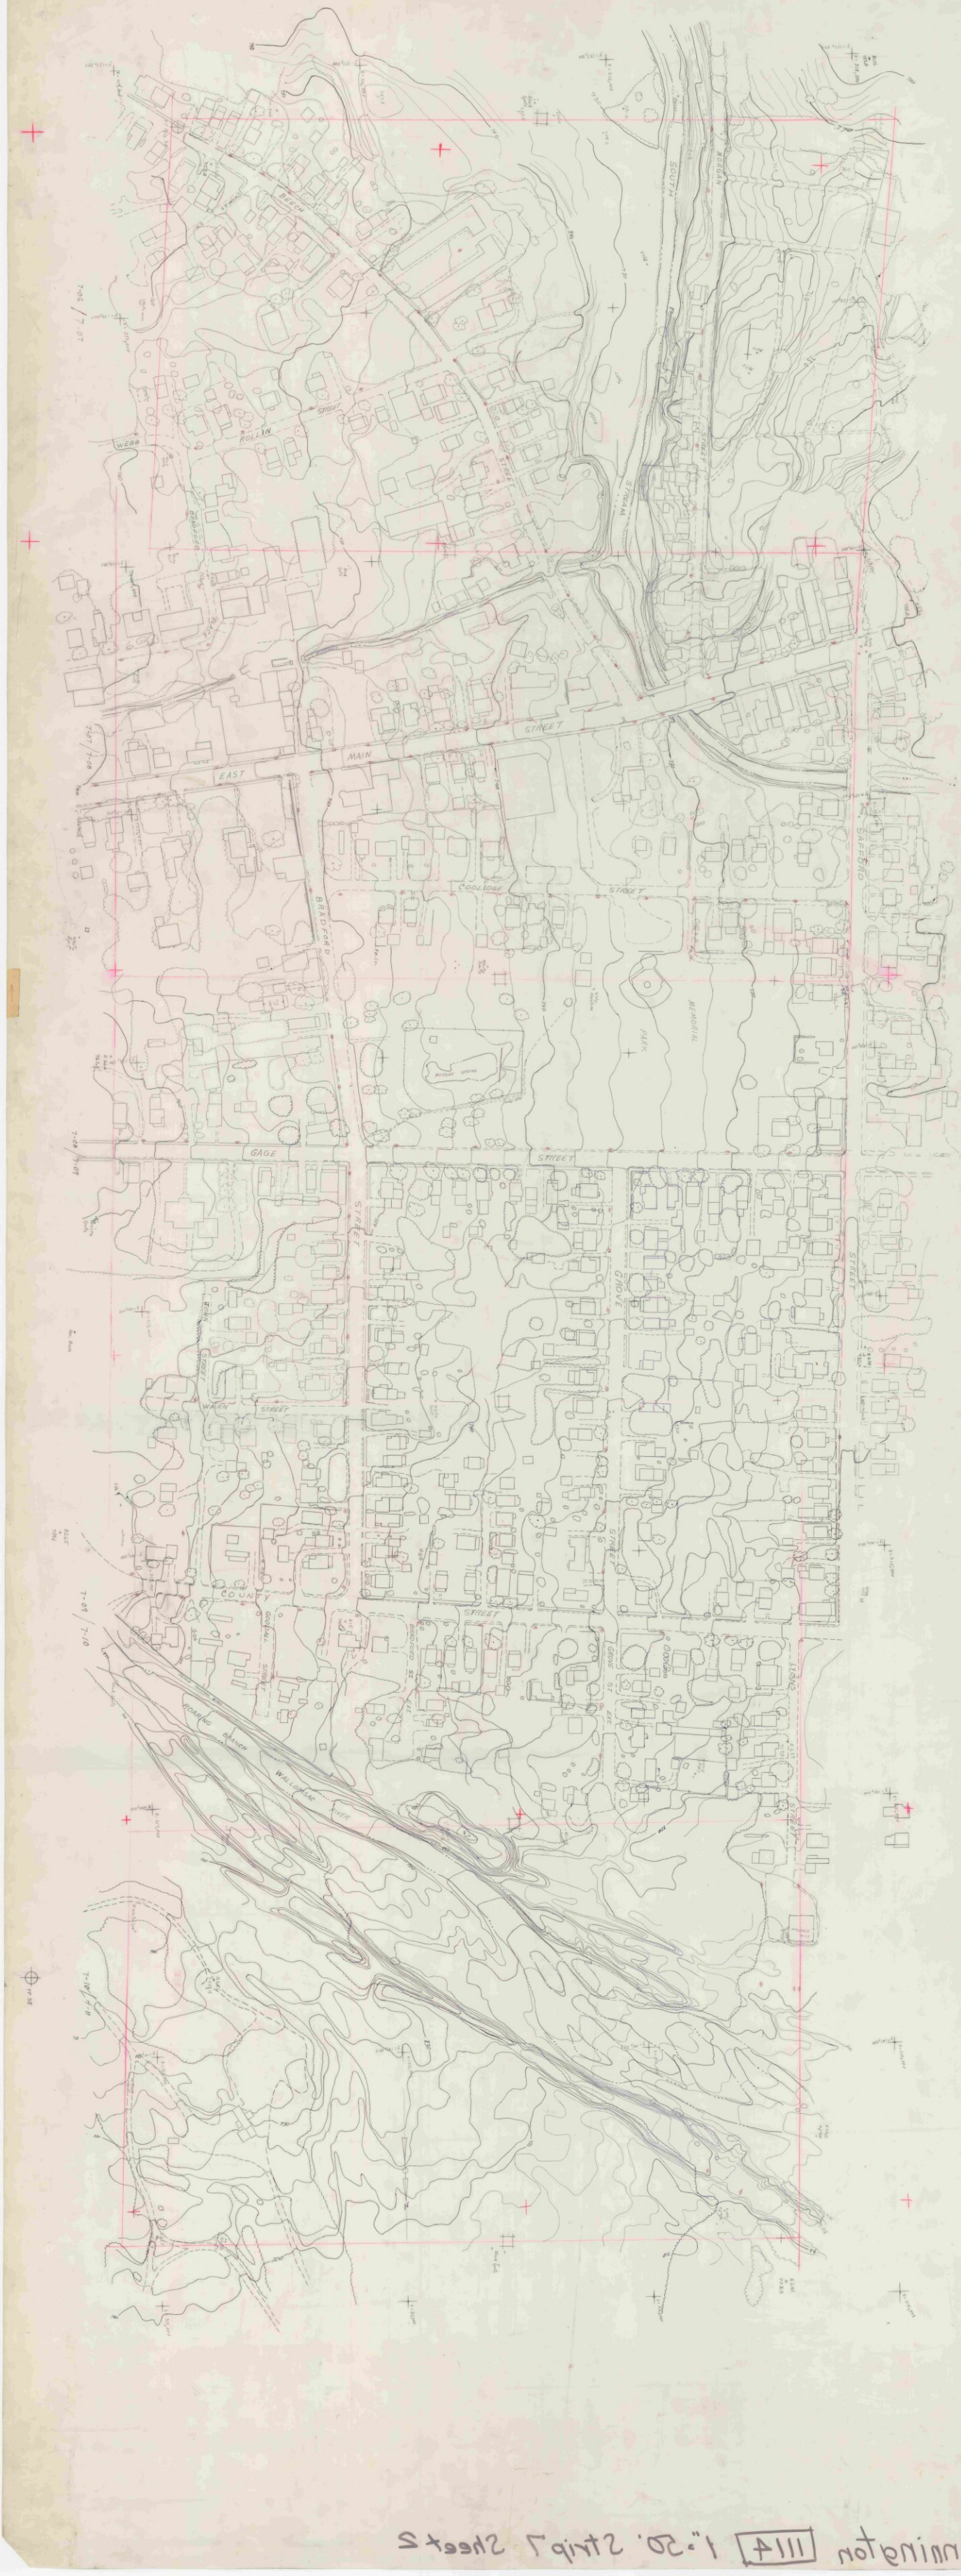

Bennington 1114 1"=20'. Strip 7 Sheet 2

1114 2-2

1"=50'

1114 2-2

1"=50'

VIII A 3-5 Bonnington 1:20.

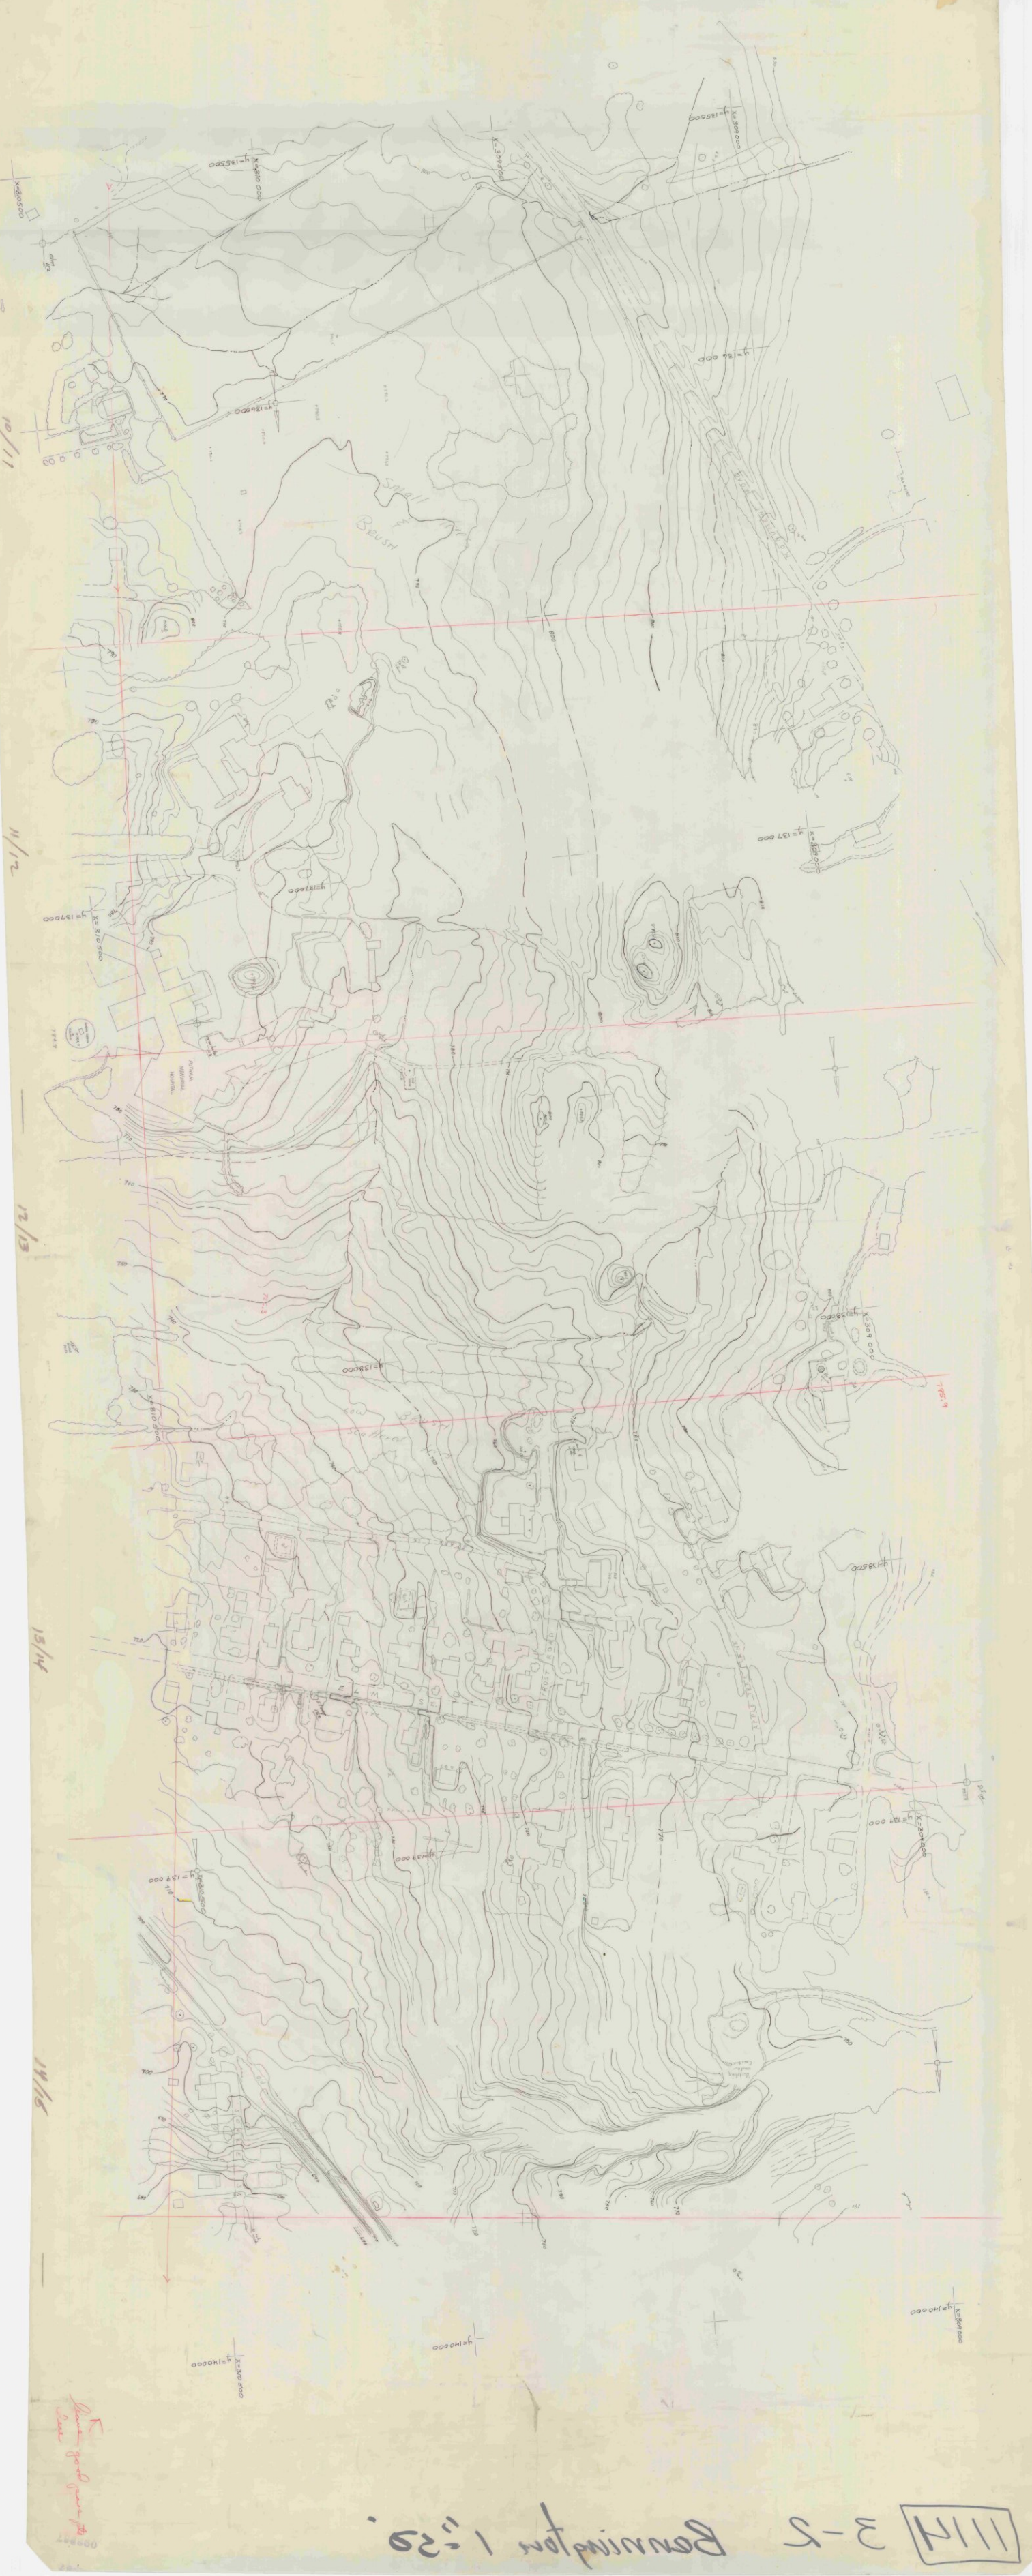

111H H-5 1"=2Q'

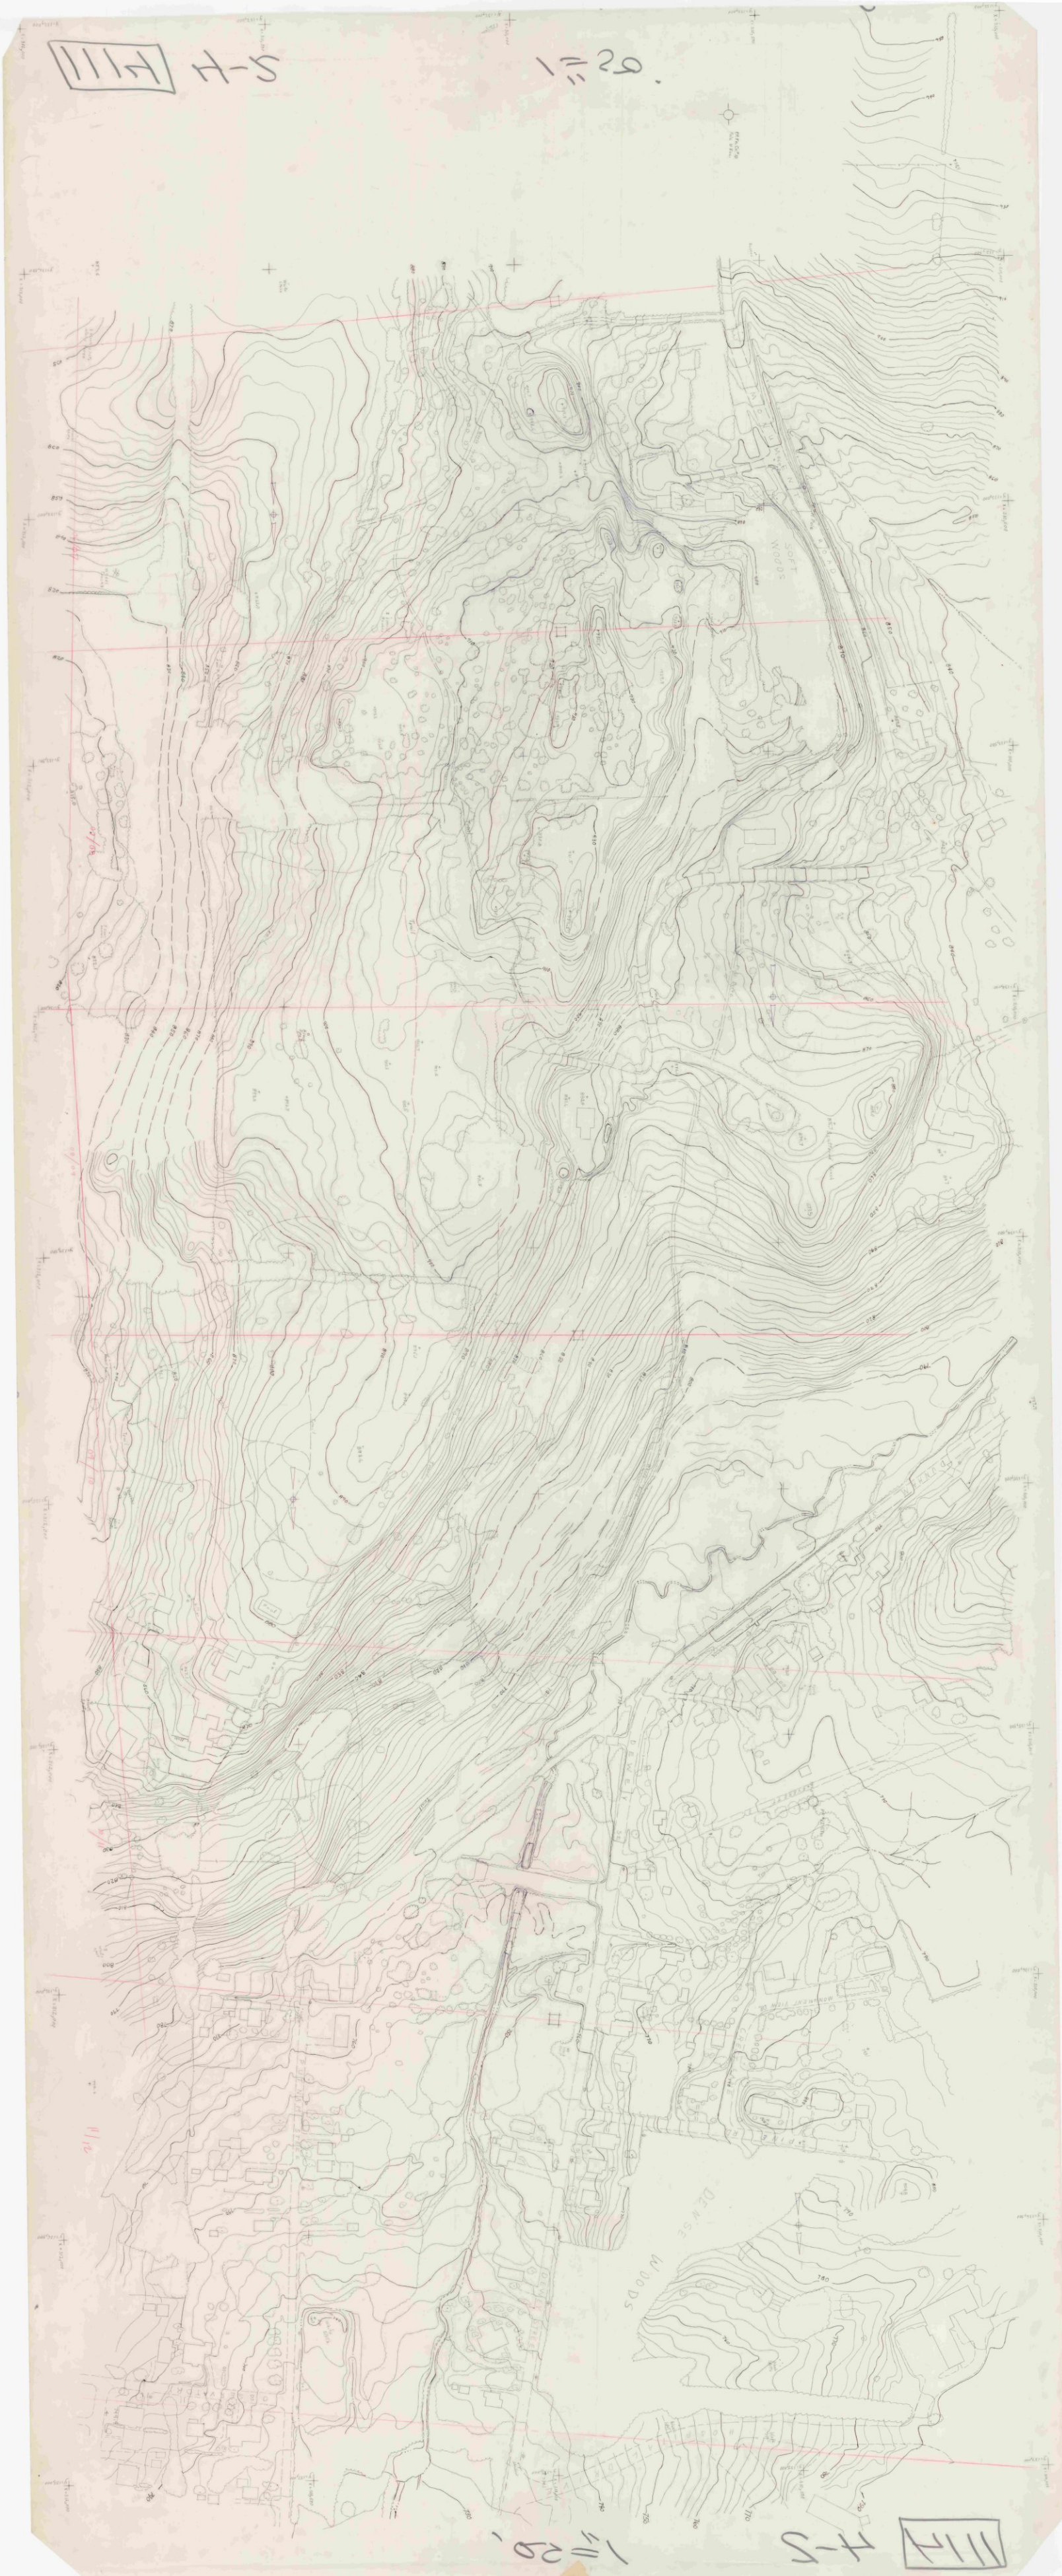

1"=2Q' H-5 111H

111H 4-3 Bennington 20 scale

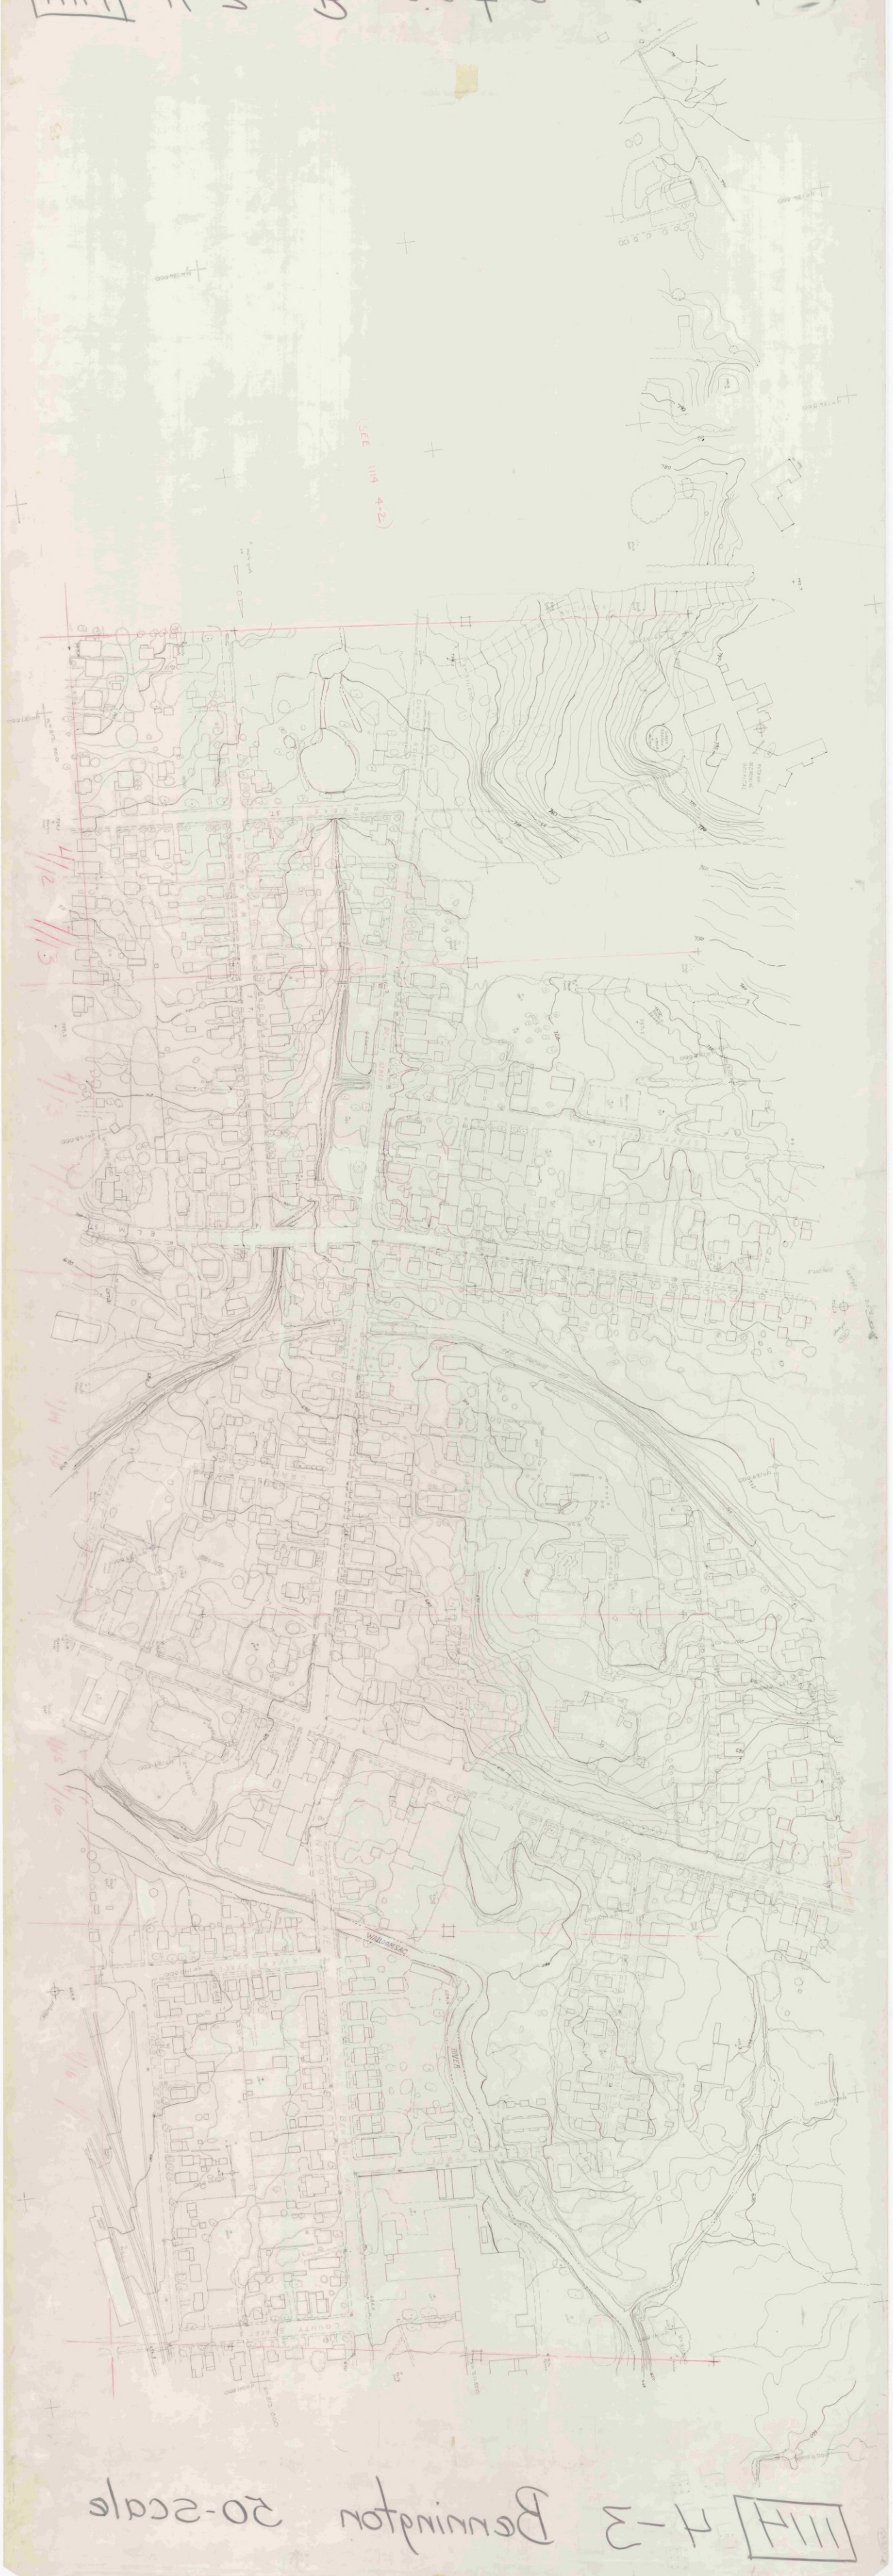

111H 4-3 Bennington 20-scale

A-3 BONN 1"=20'

A-3 BONN 1"=20'

HARMON
ROAD
TREE
NURSERY
BENNINGTON
ROAD
SHOPPING
CENTER
PARKING
HENRY
DRIVE
HAYWOOD
DRIVE
WILMOTH

1114 8-1

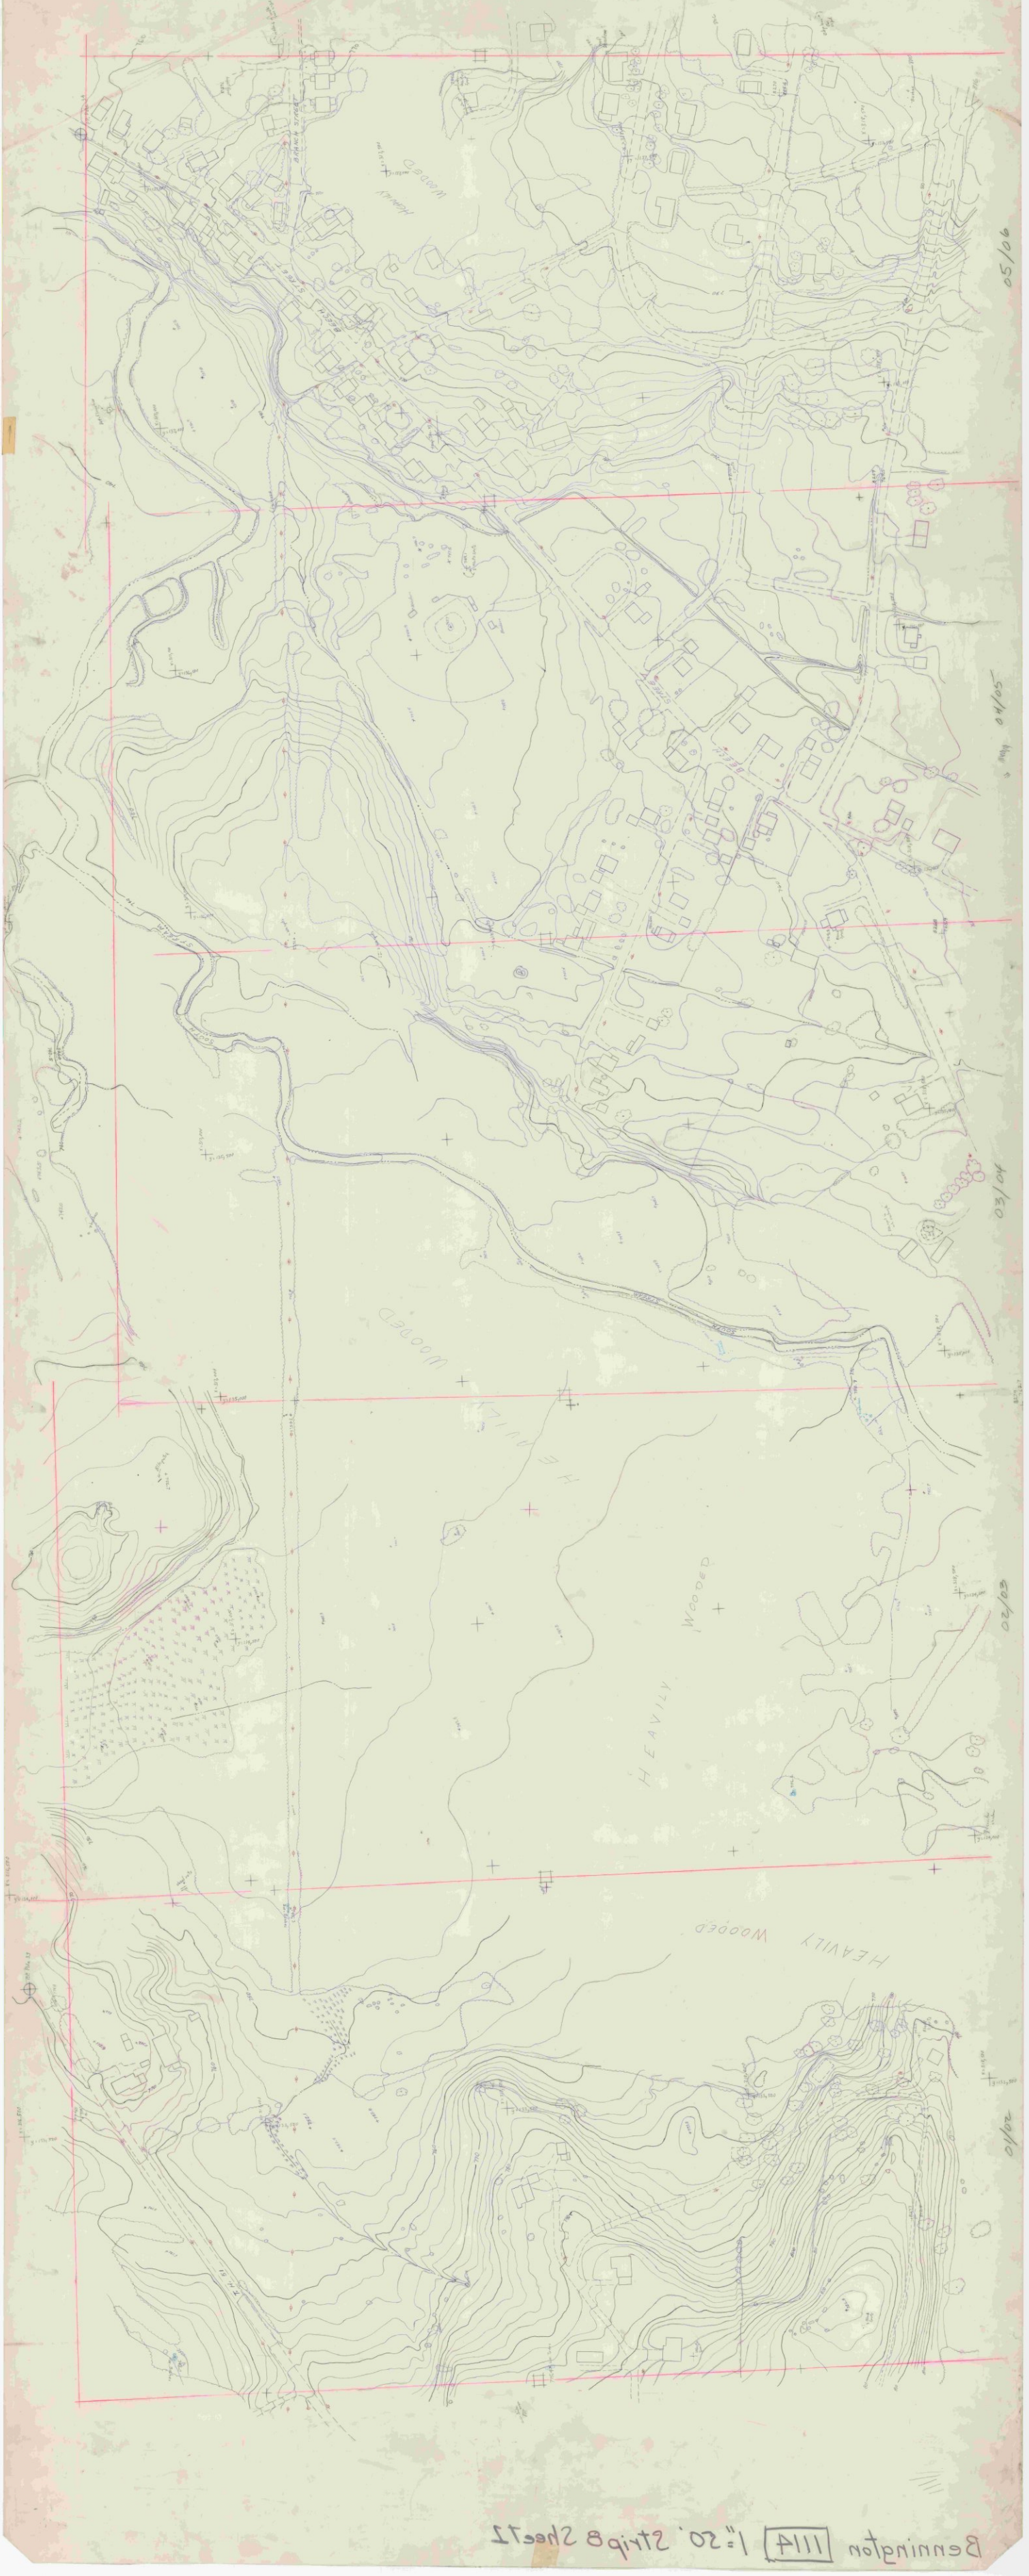

Bennington 1114 1"=50' Strip B Sheet 2

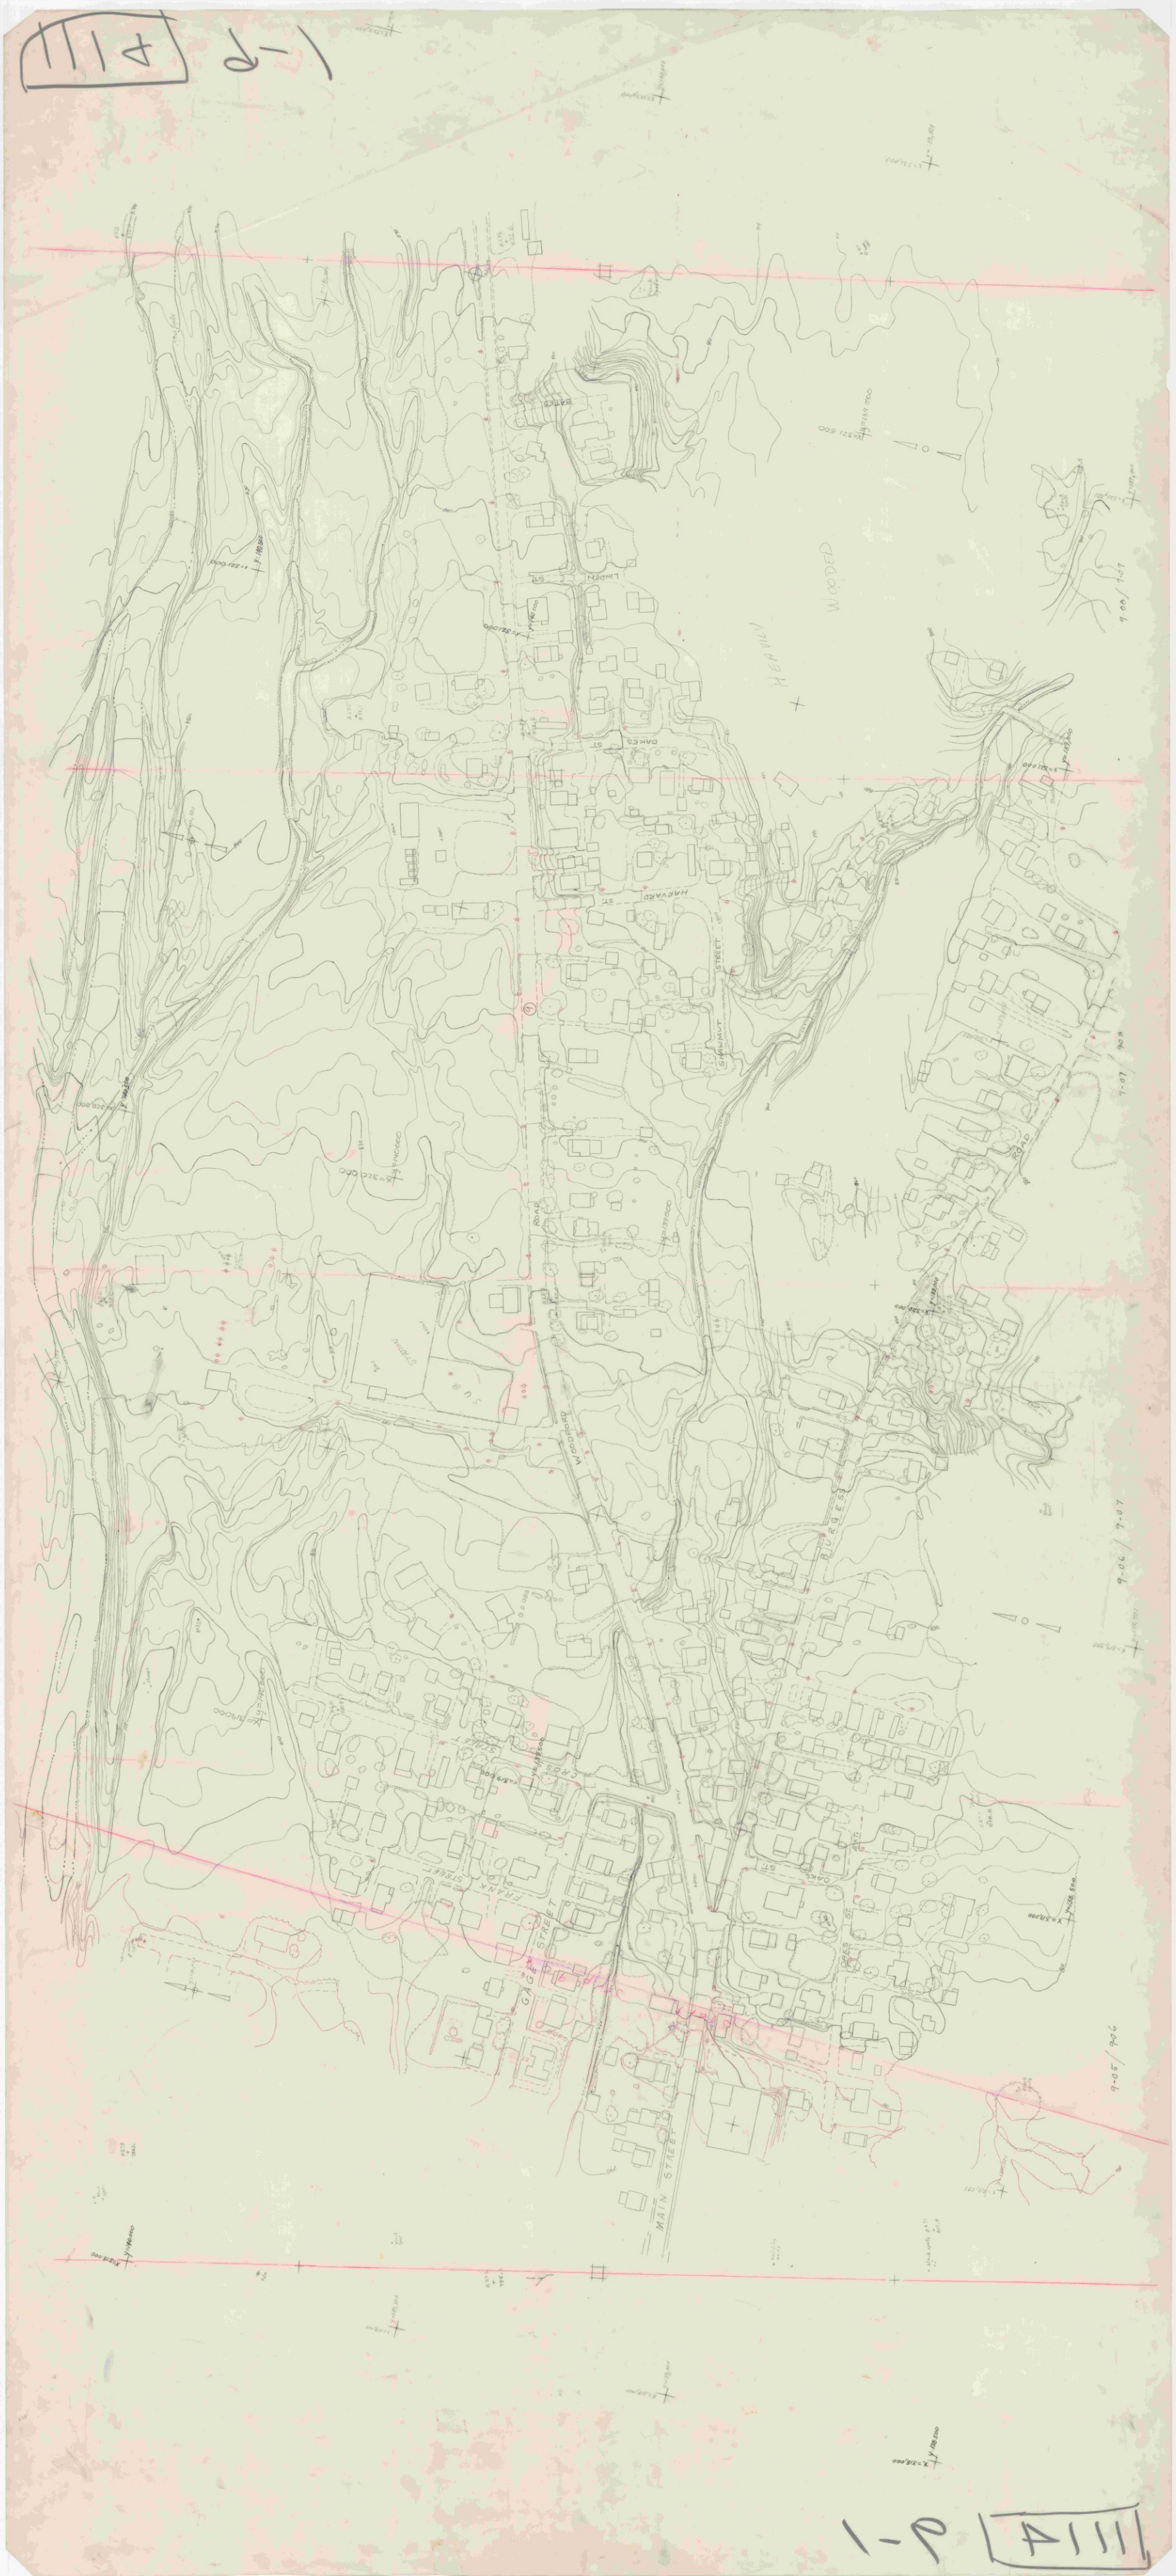
LINDEN ST
OAKES ST
HARVARD ST
STRAWNUT STREET
WOODED HEAVILY
ROAD
WOODPARD
BURGESS
9-07
9-06
9-05
GAG STREET
MAIN STREET
FRANK STREET
CROSS STREET
OAKES ST

1111 11-1 1"=20'

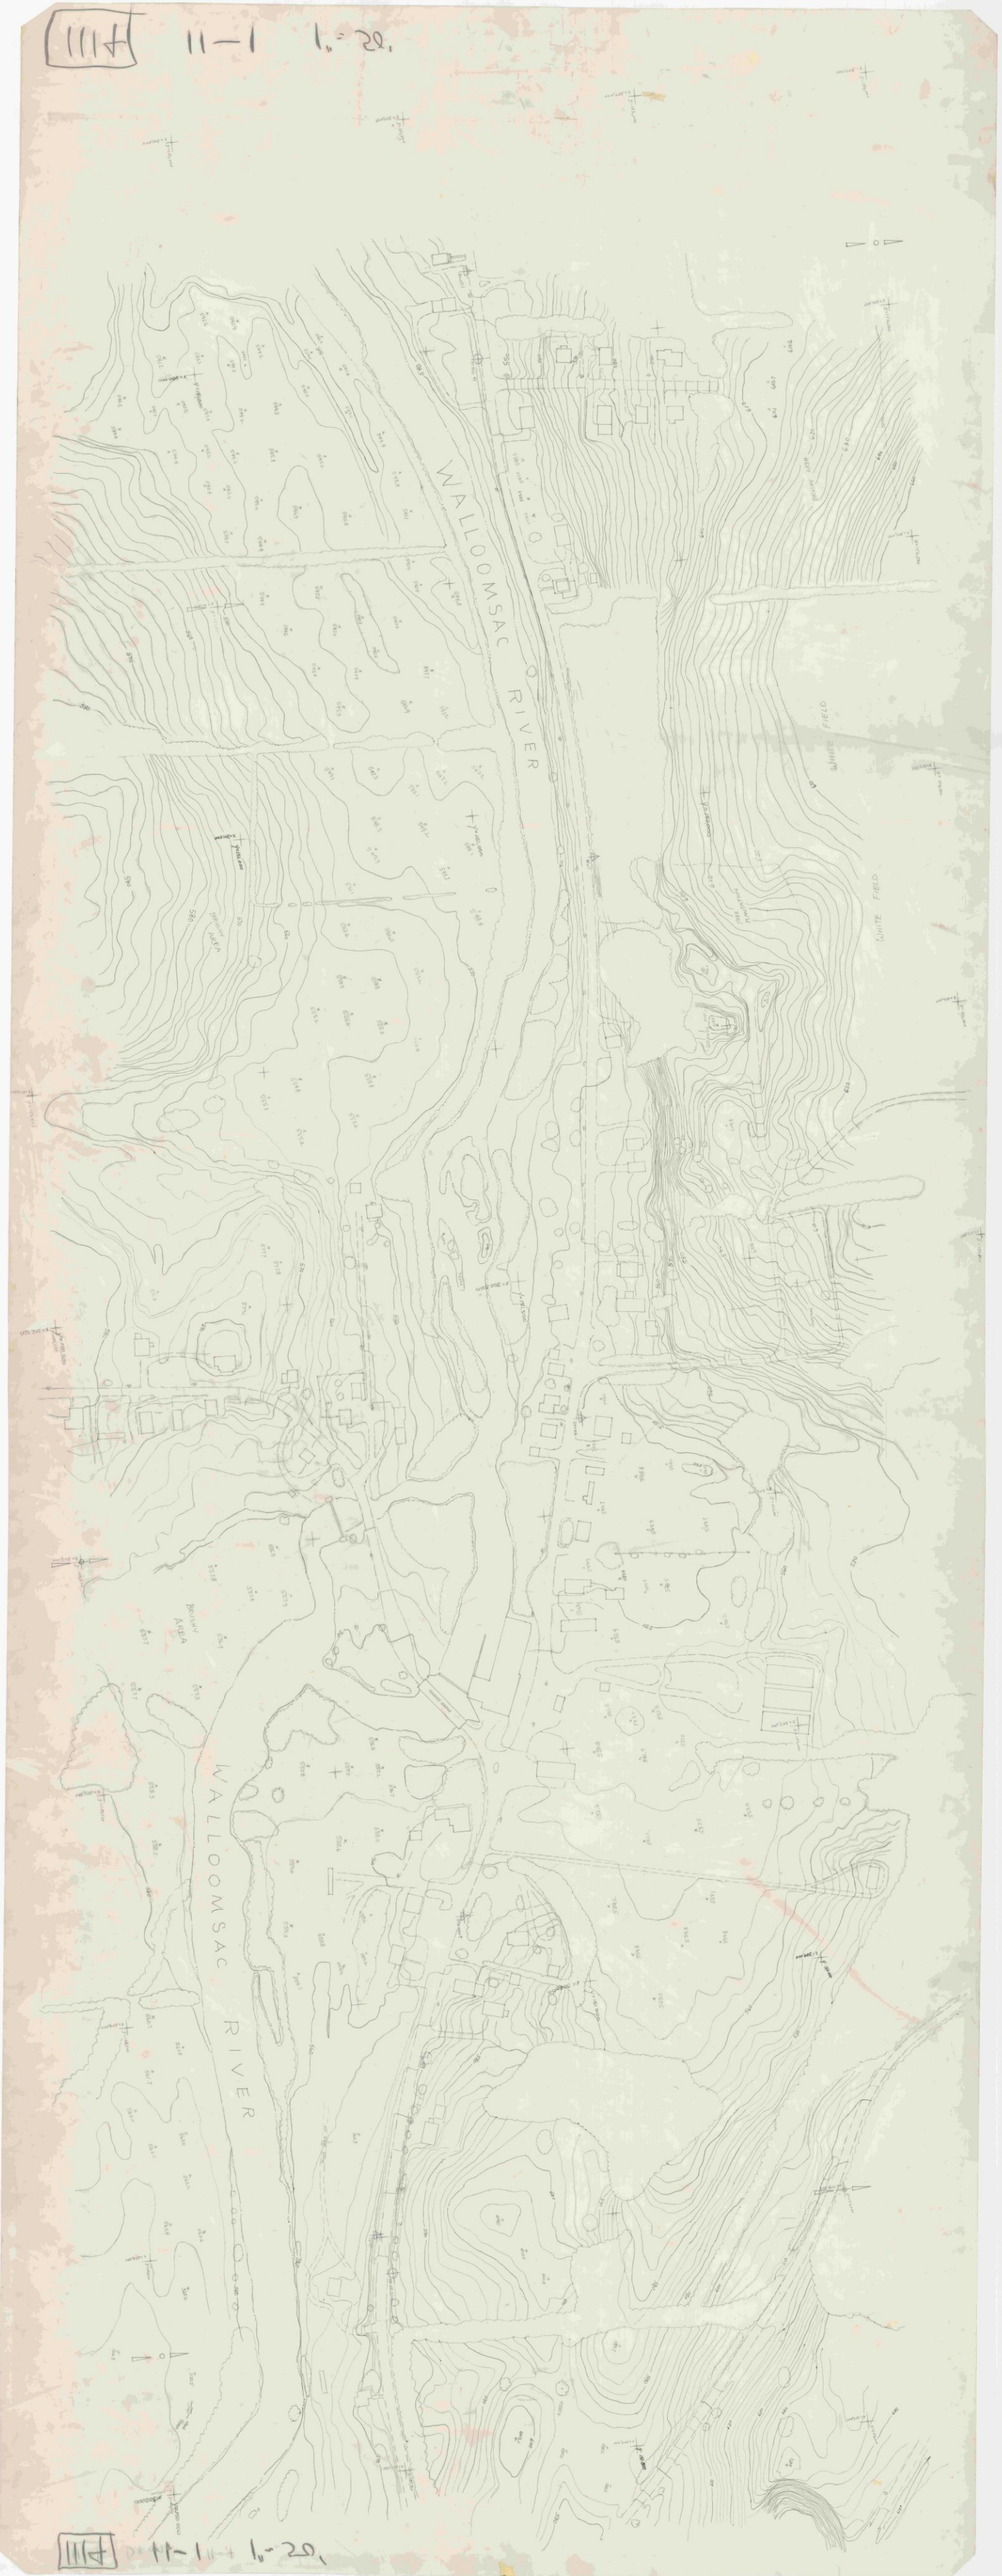

1111 11-1 1"=20'

111H 3-3 1"=20'

111H 3-3 Bennington 1"=50'

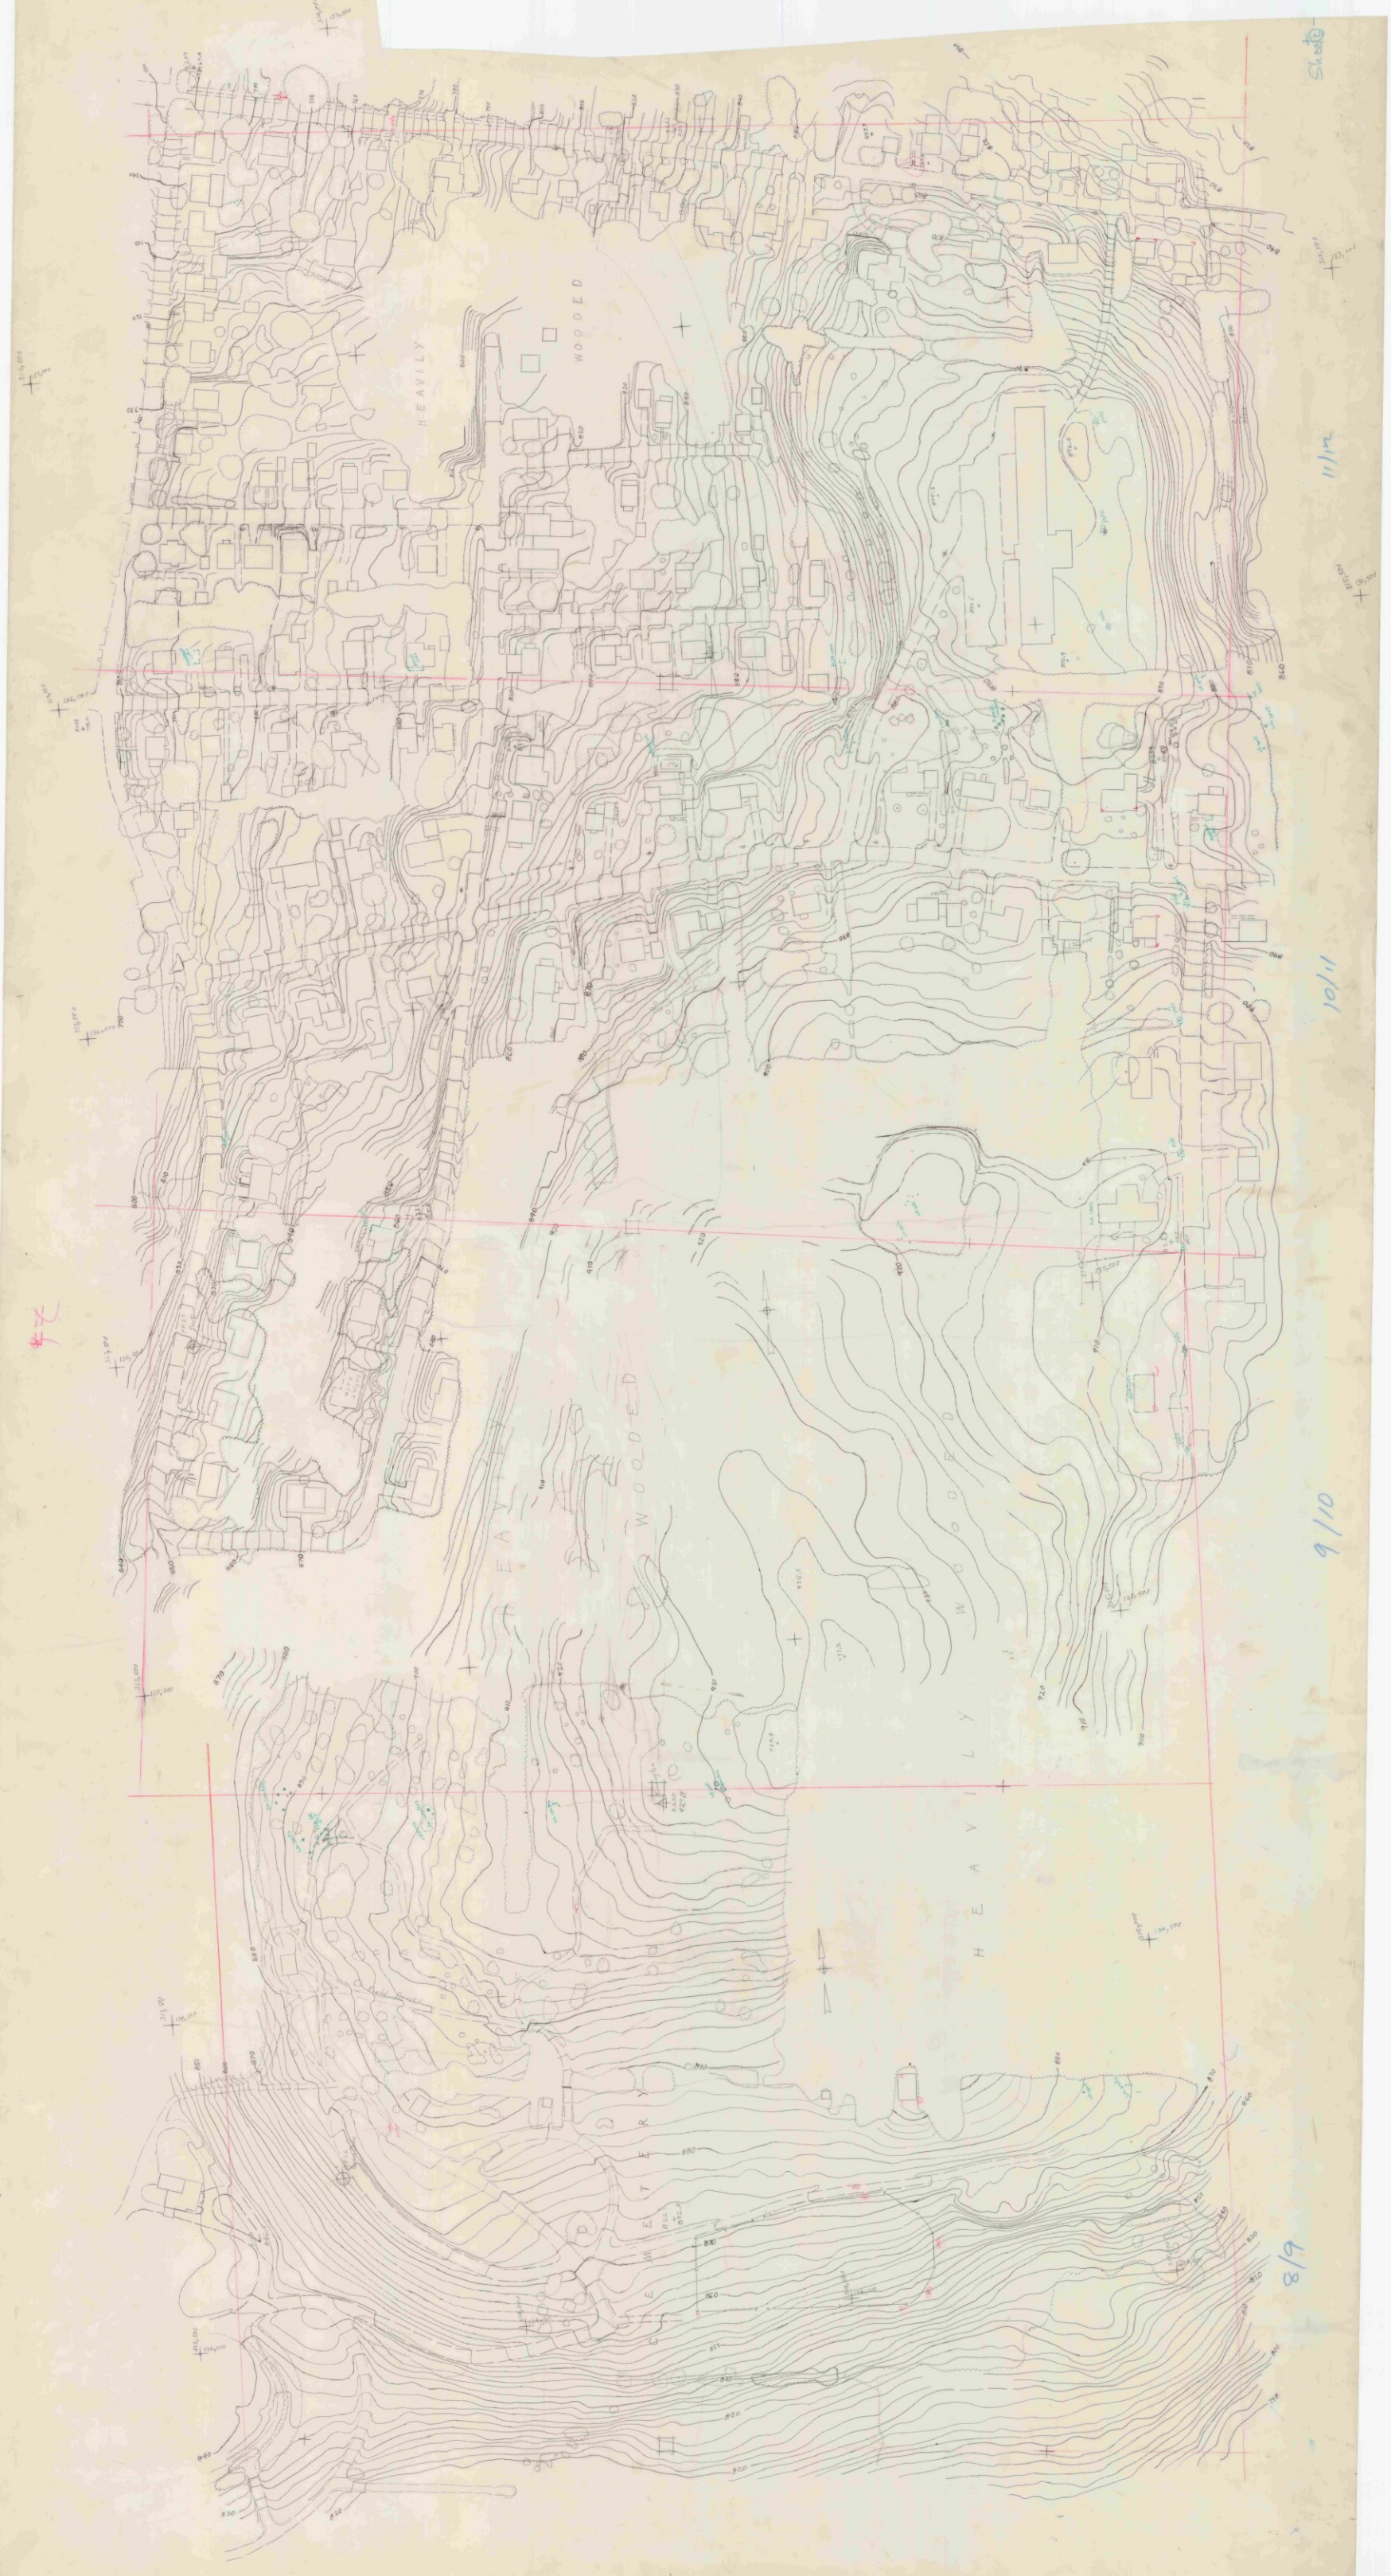

BENNINGTON Mtn stripe sheet 1 scale 1"=20'.

1114 1-1 1"=50'

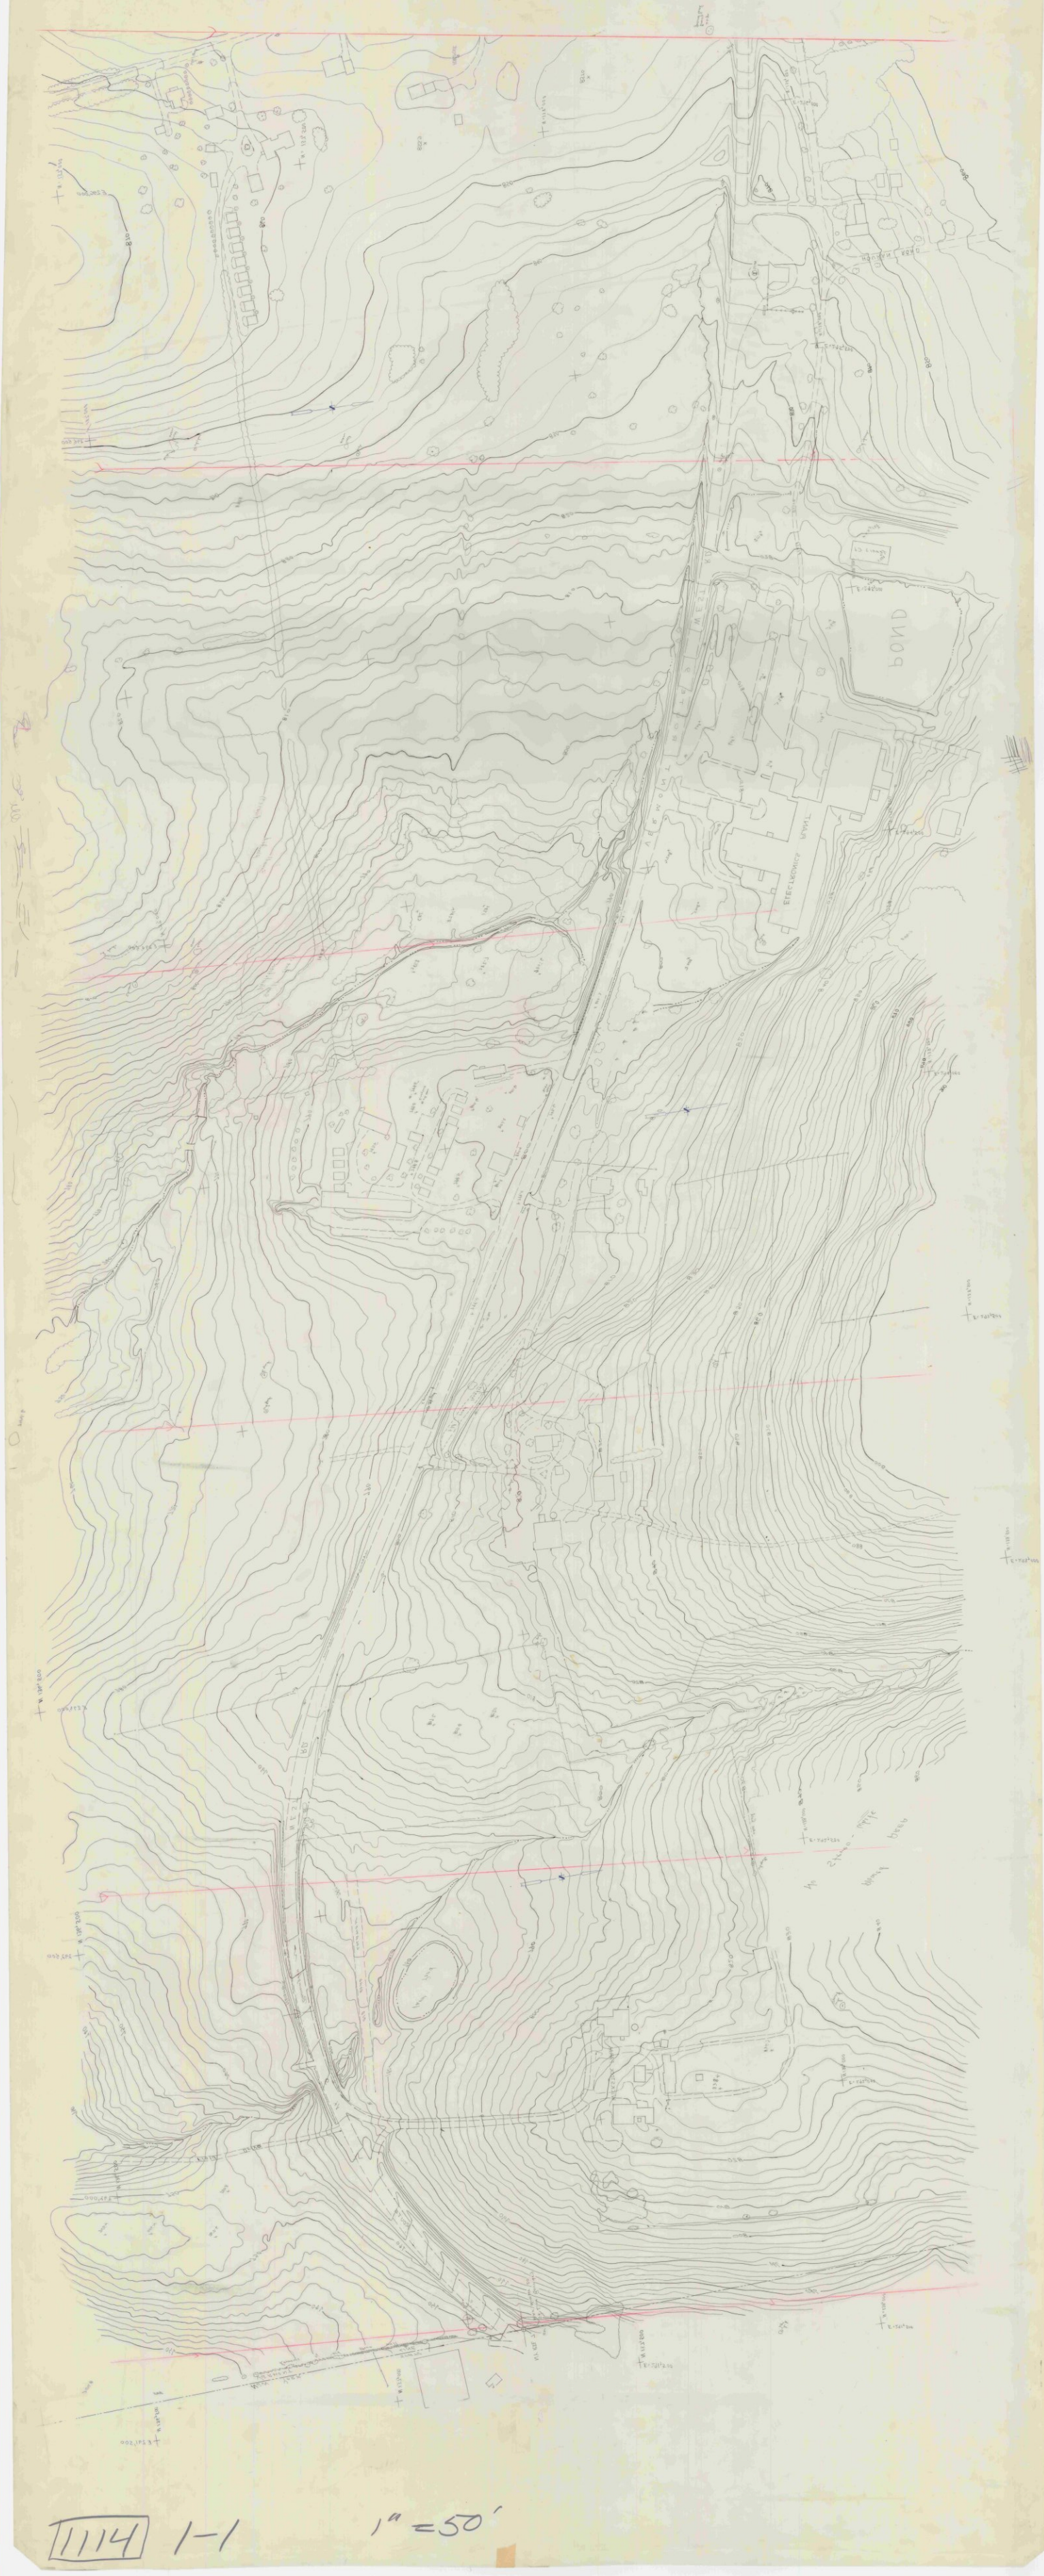

1114 1-1 1"=50'

Bennington IIIA 1"=20'. Strip 2 Sheet 1

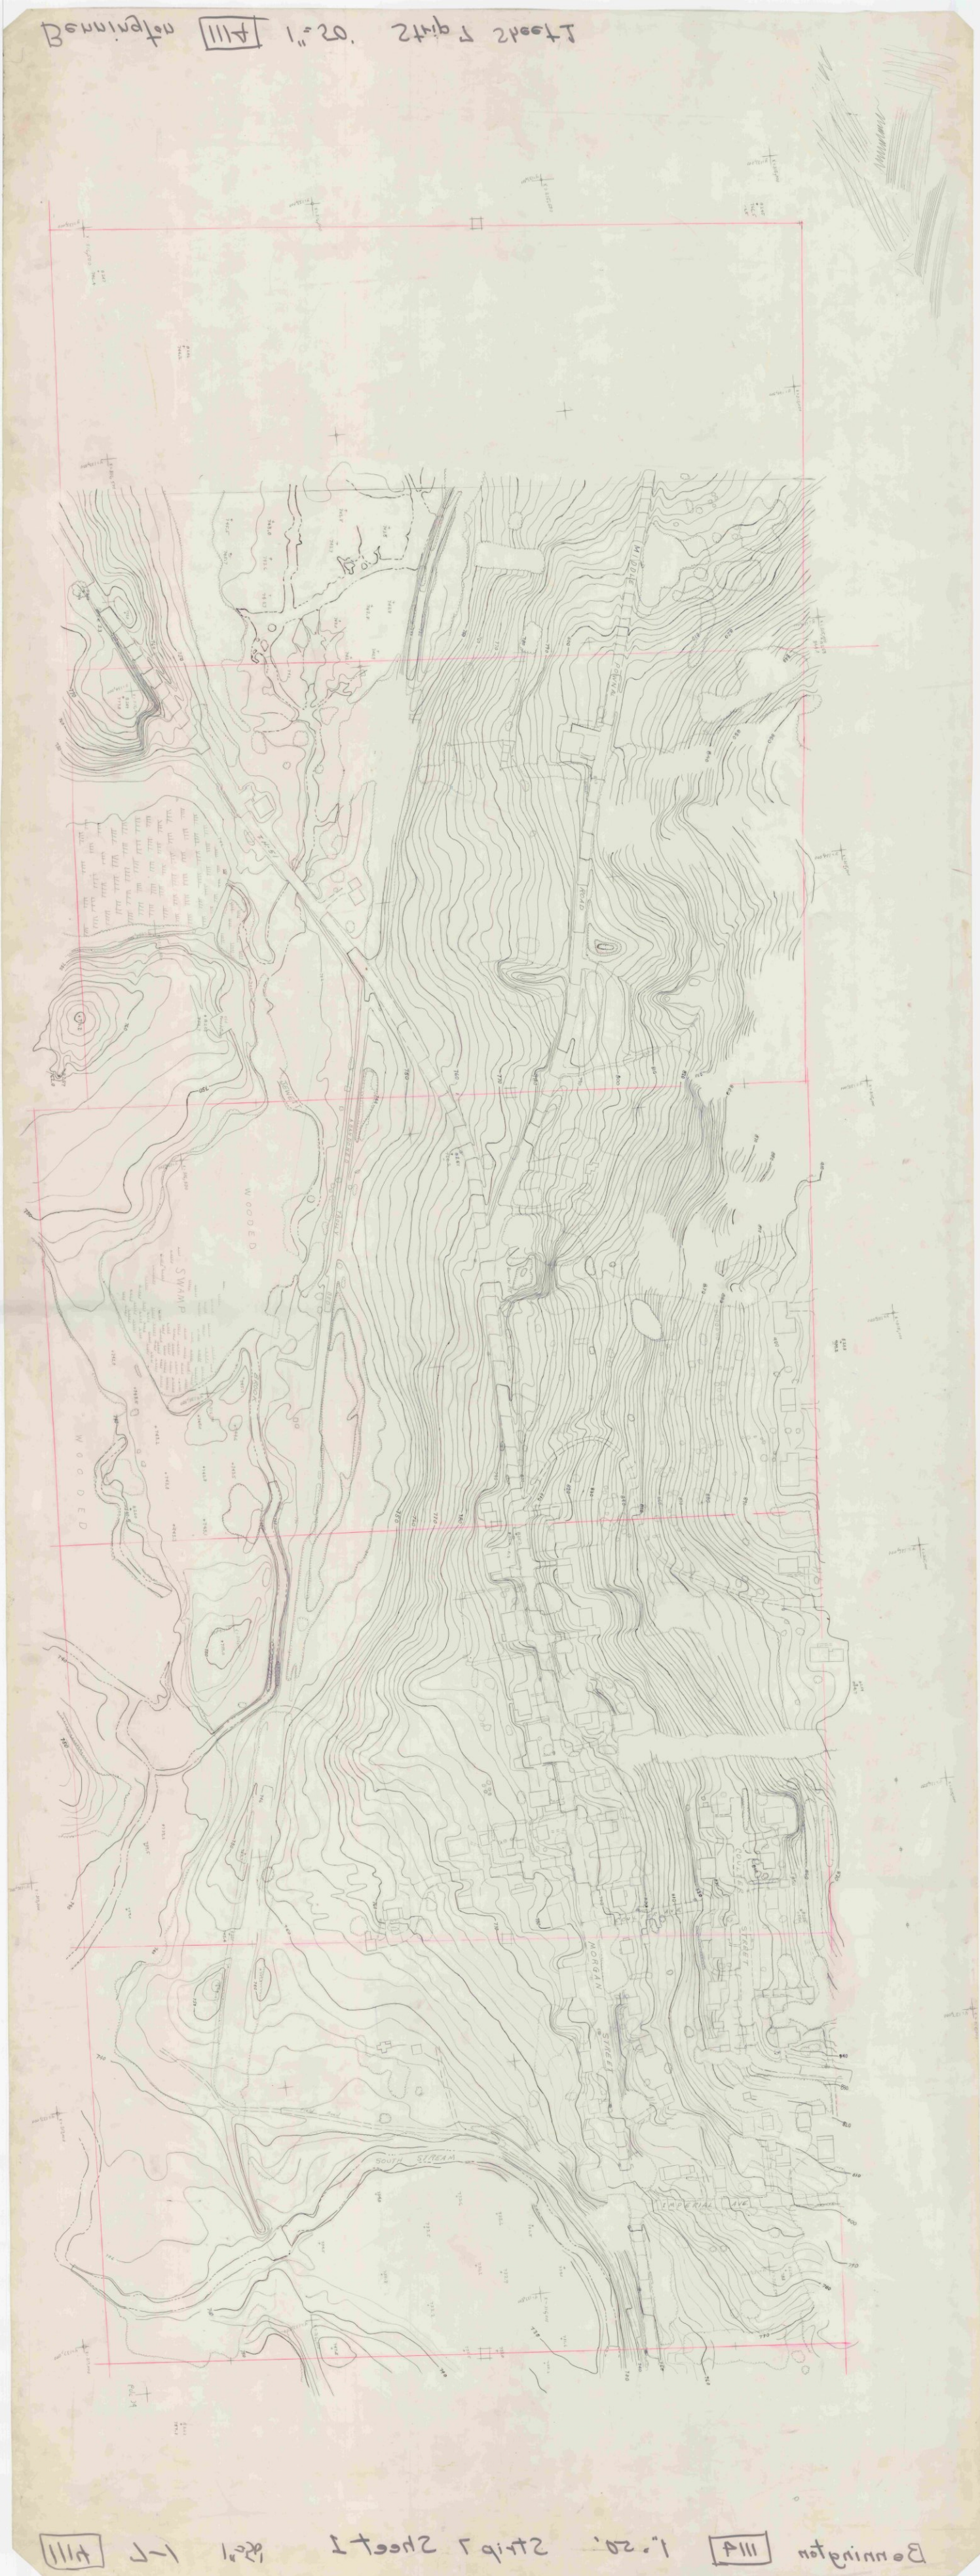

Bennington IIIA 1"=20'. Strip 2 Sheet 1

1114 2-1 1"=50'

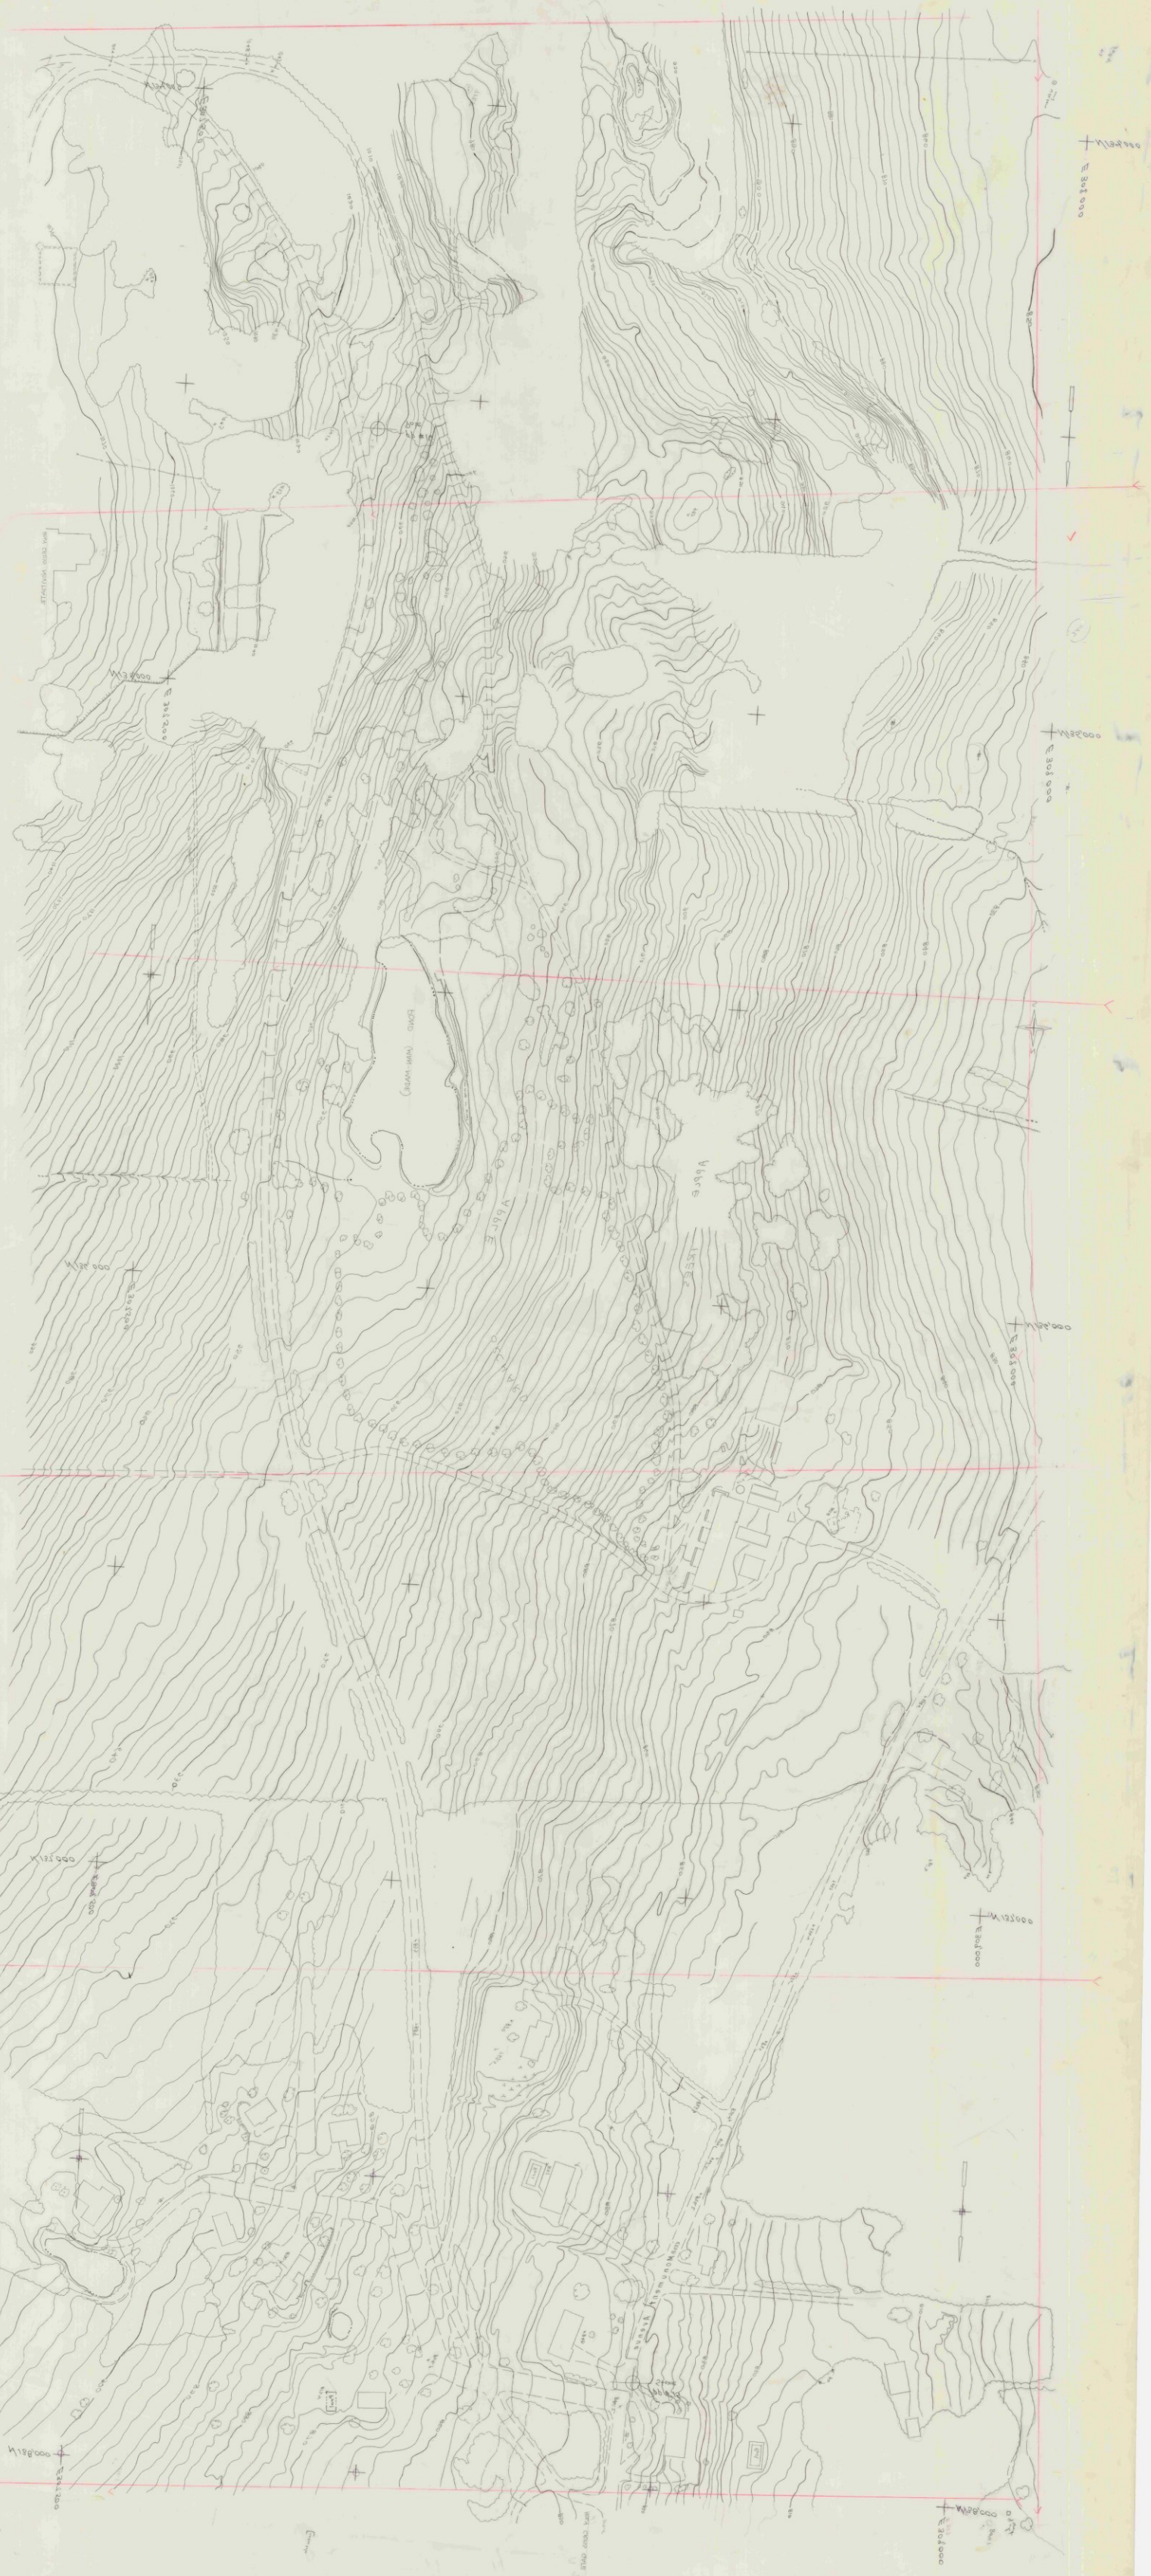

1114 2-1 1"=50'

1114 - 1-2

1"=50'

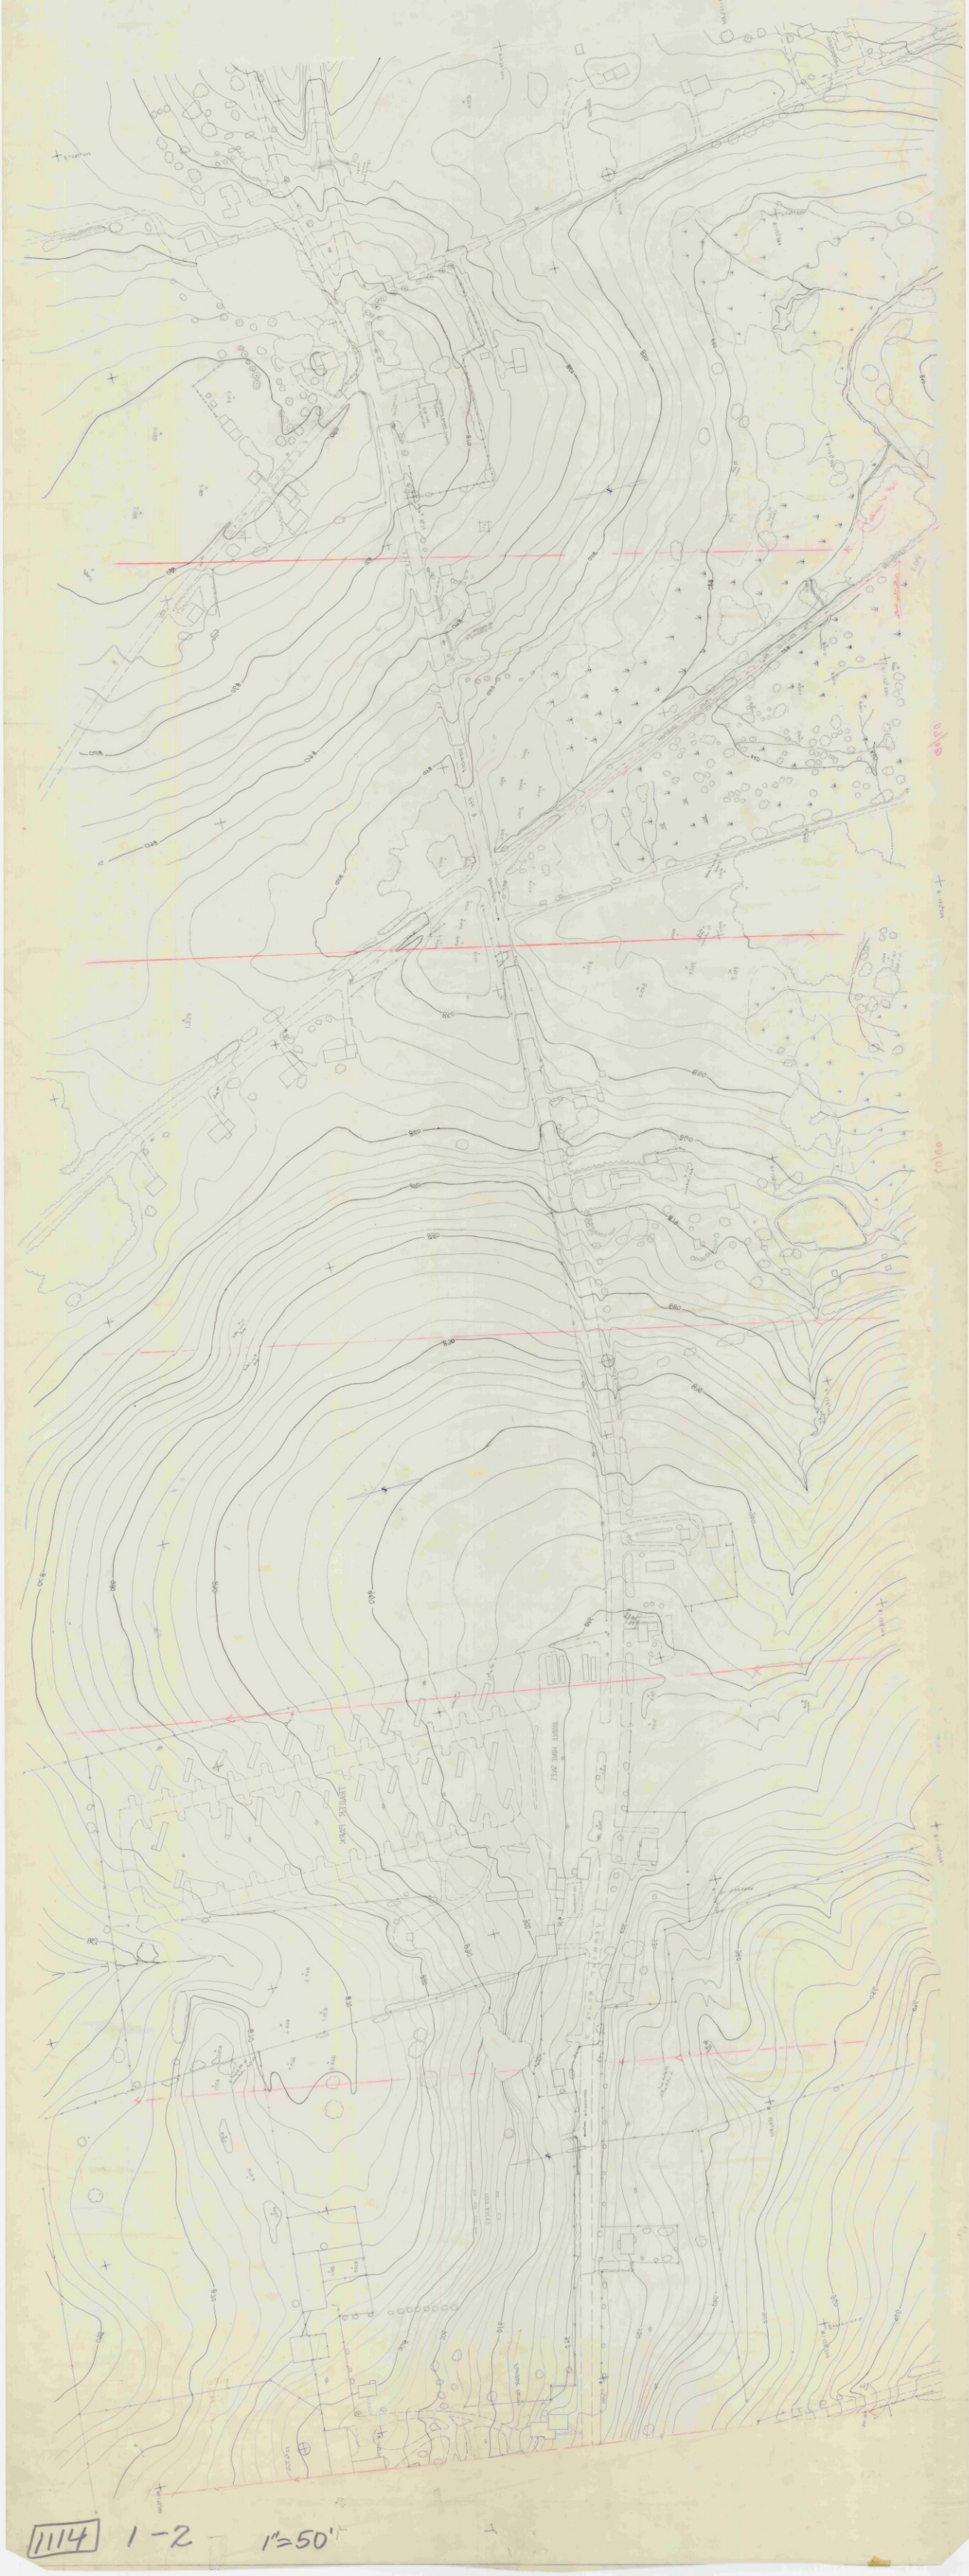

1114 1-2 1"=50'

111N 3-1 1"=20'

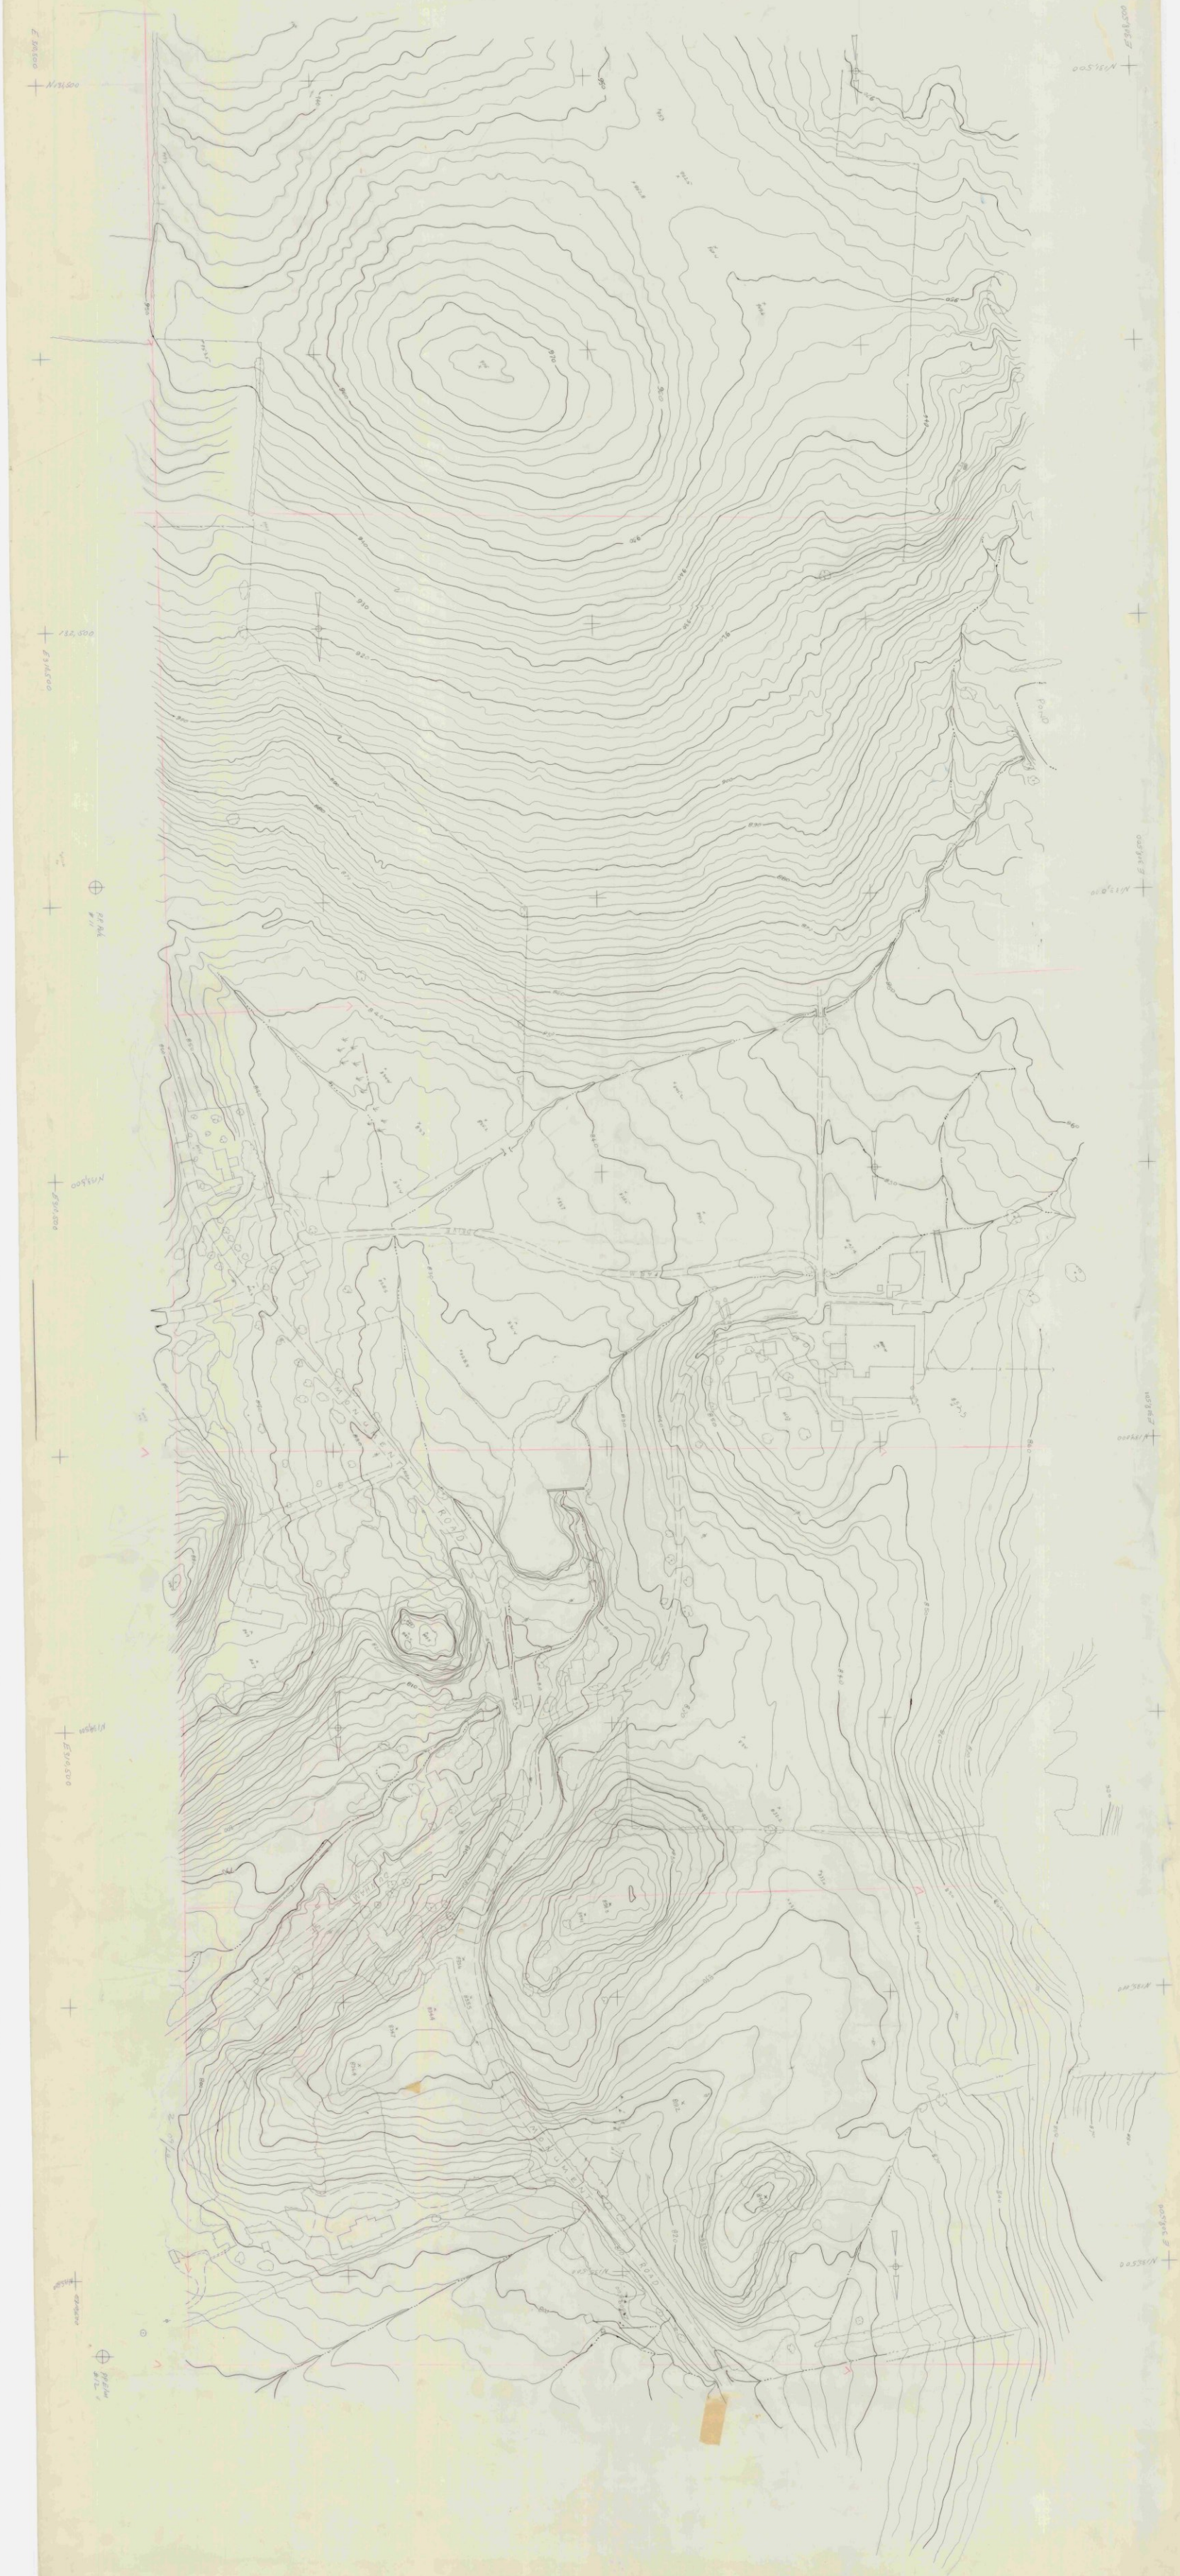

111N 3-1 1"=20'

N 402 000
E 356 000
N 398 000
E 356 000
CEMETERY
Abandoned RR Bed
500
525
550

١١١٨ ٨١

٢١١١ ٢-١

111A 8-5 1"=20' Bennington

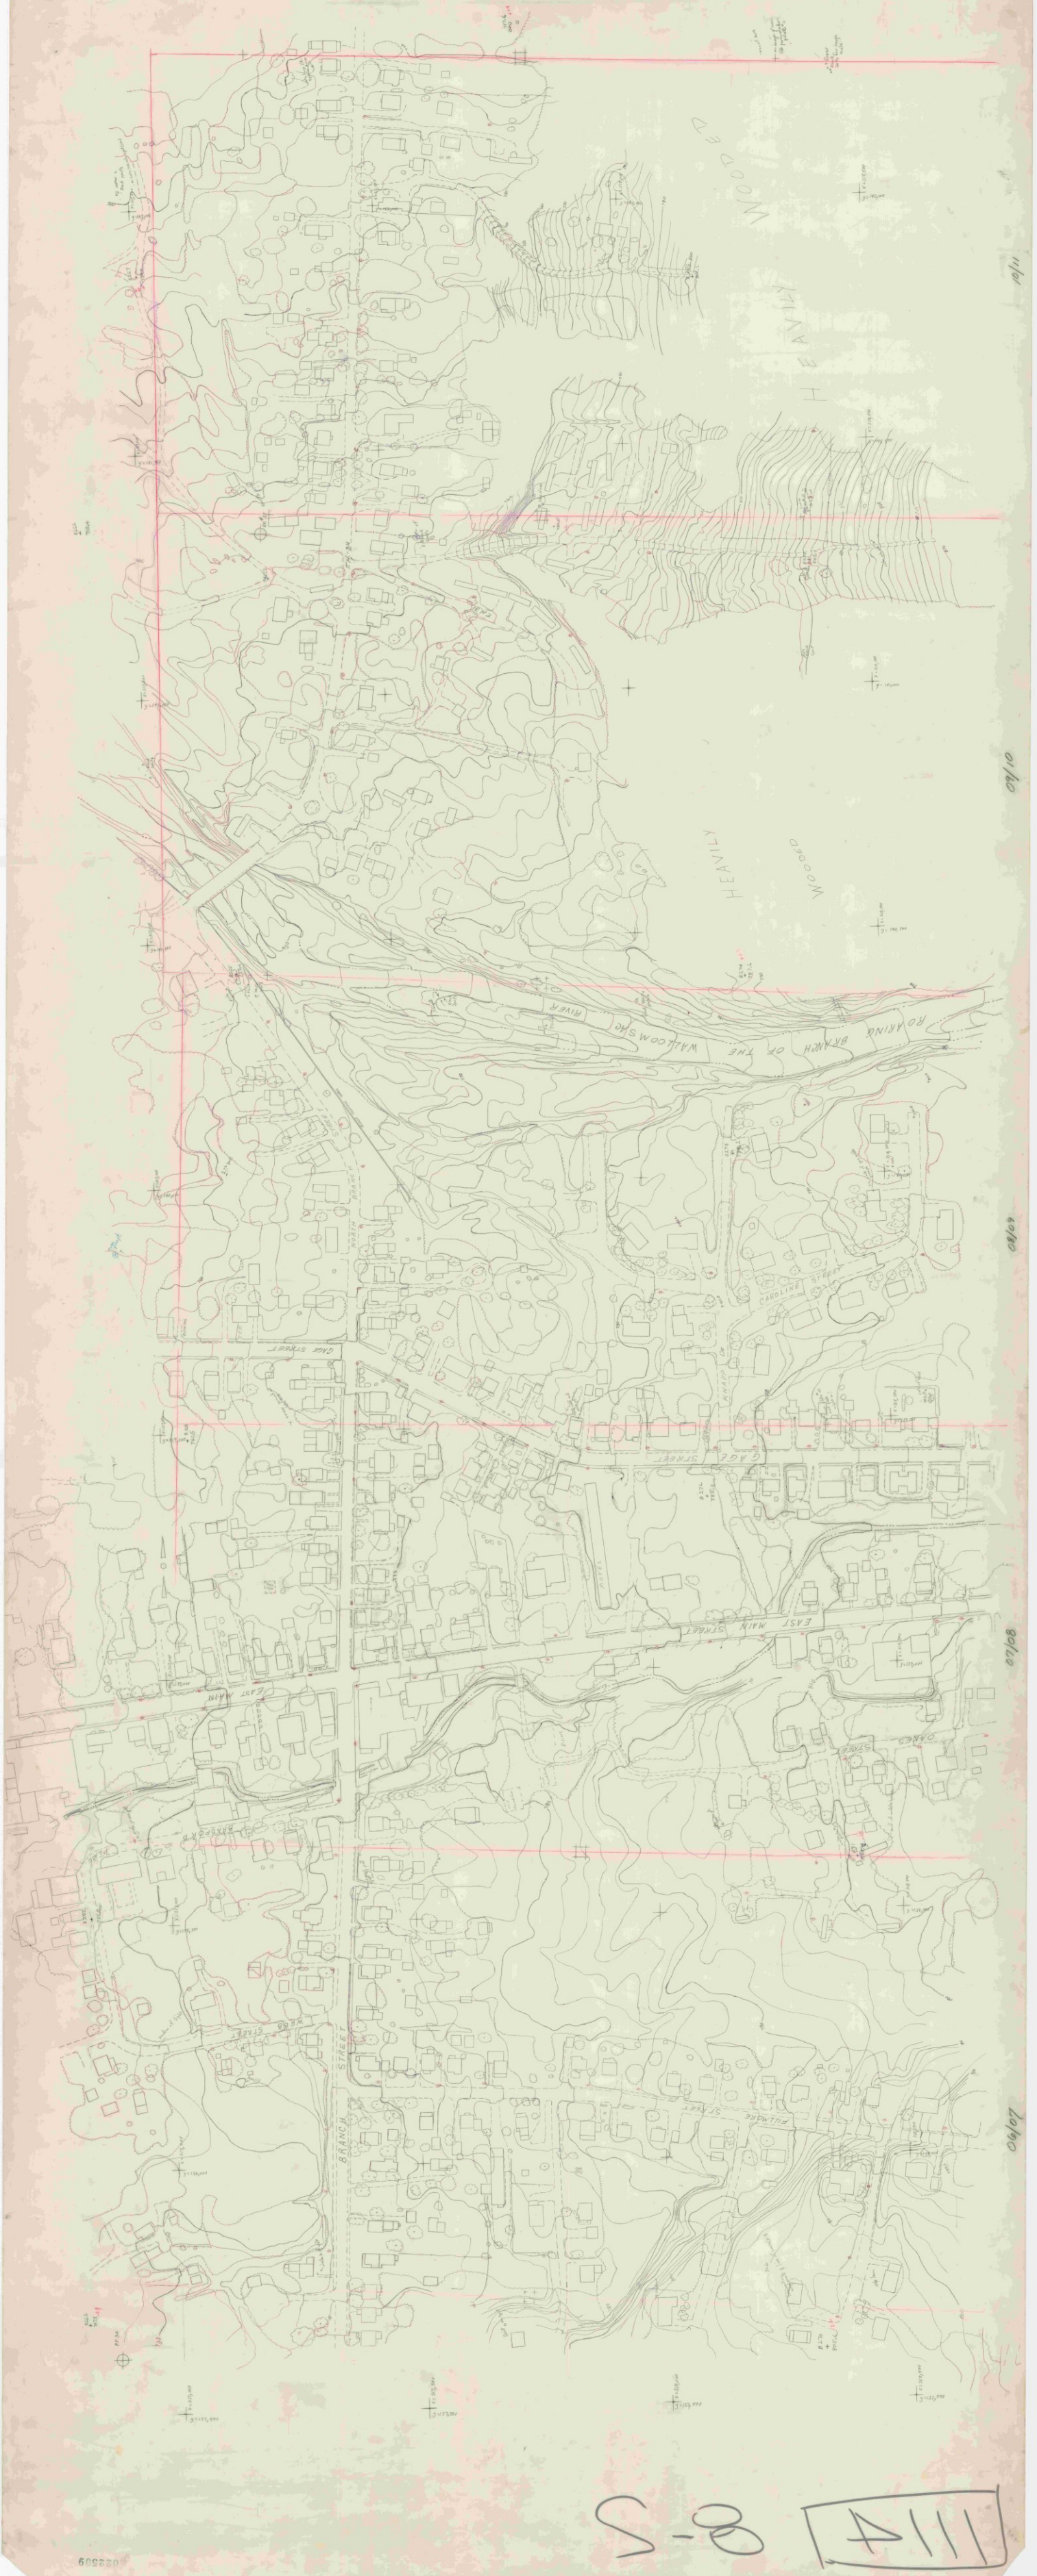

111A 8-5

S-P [A111]

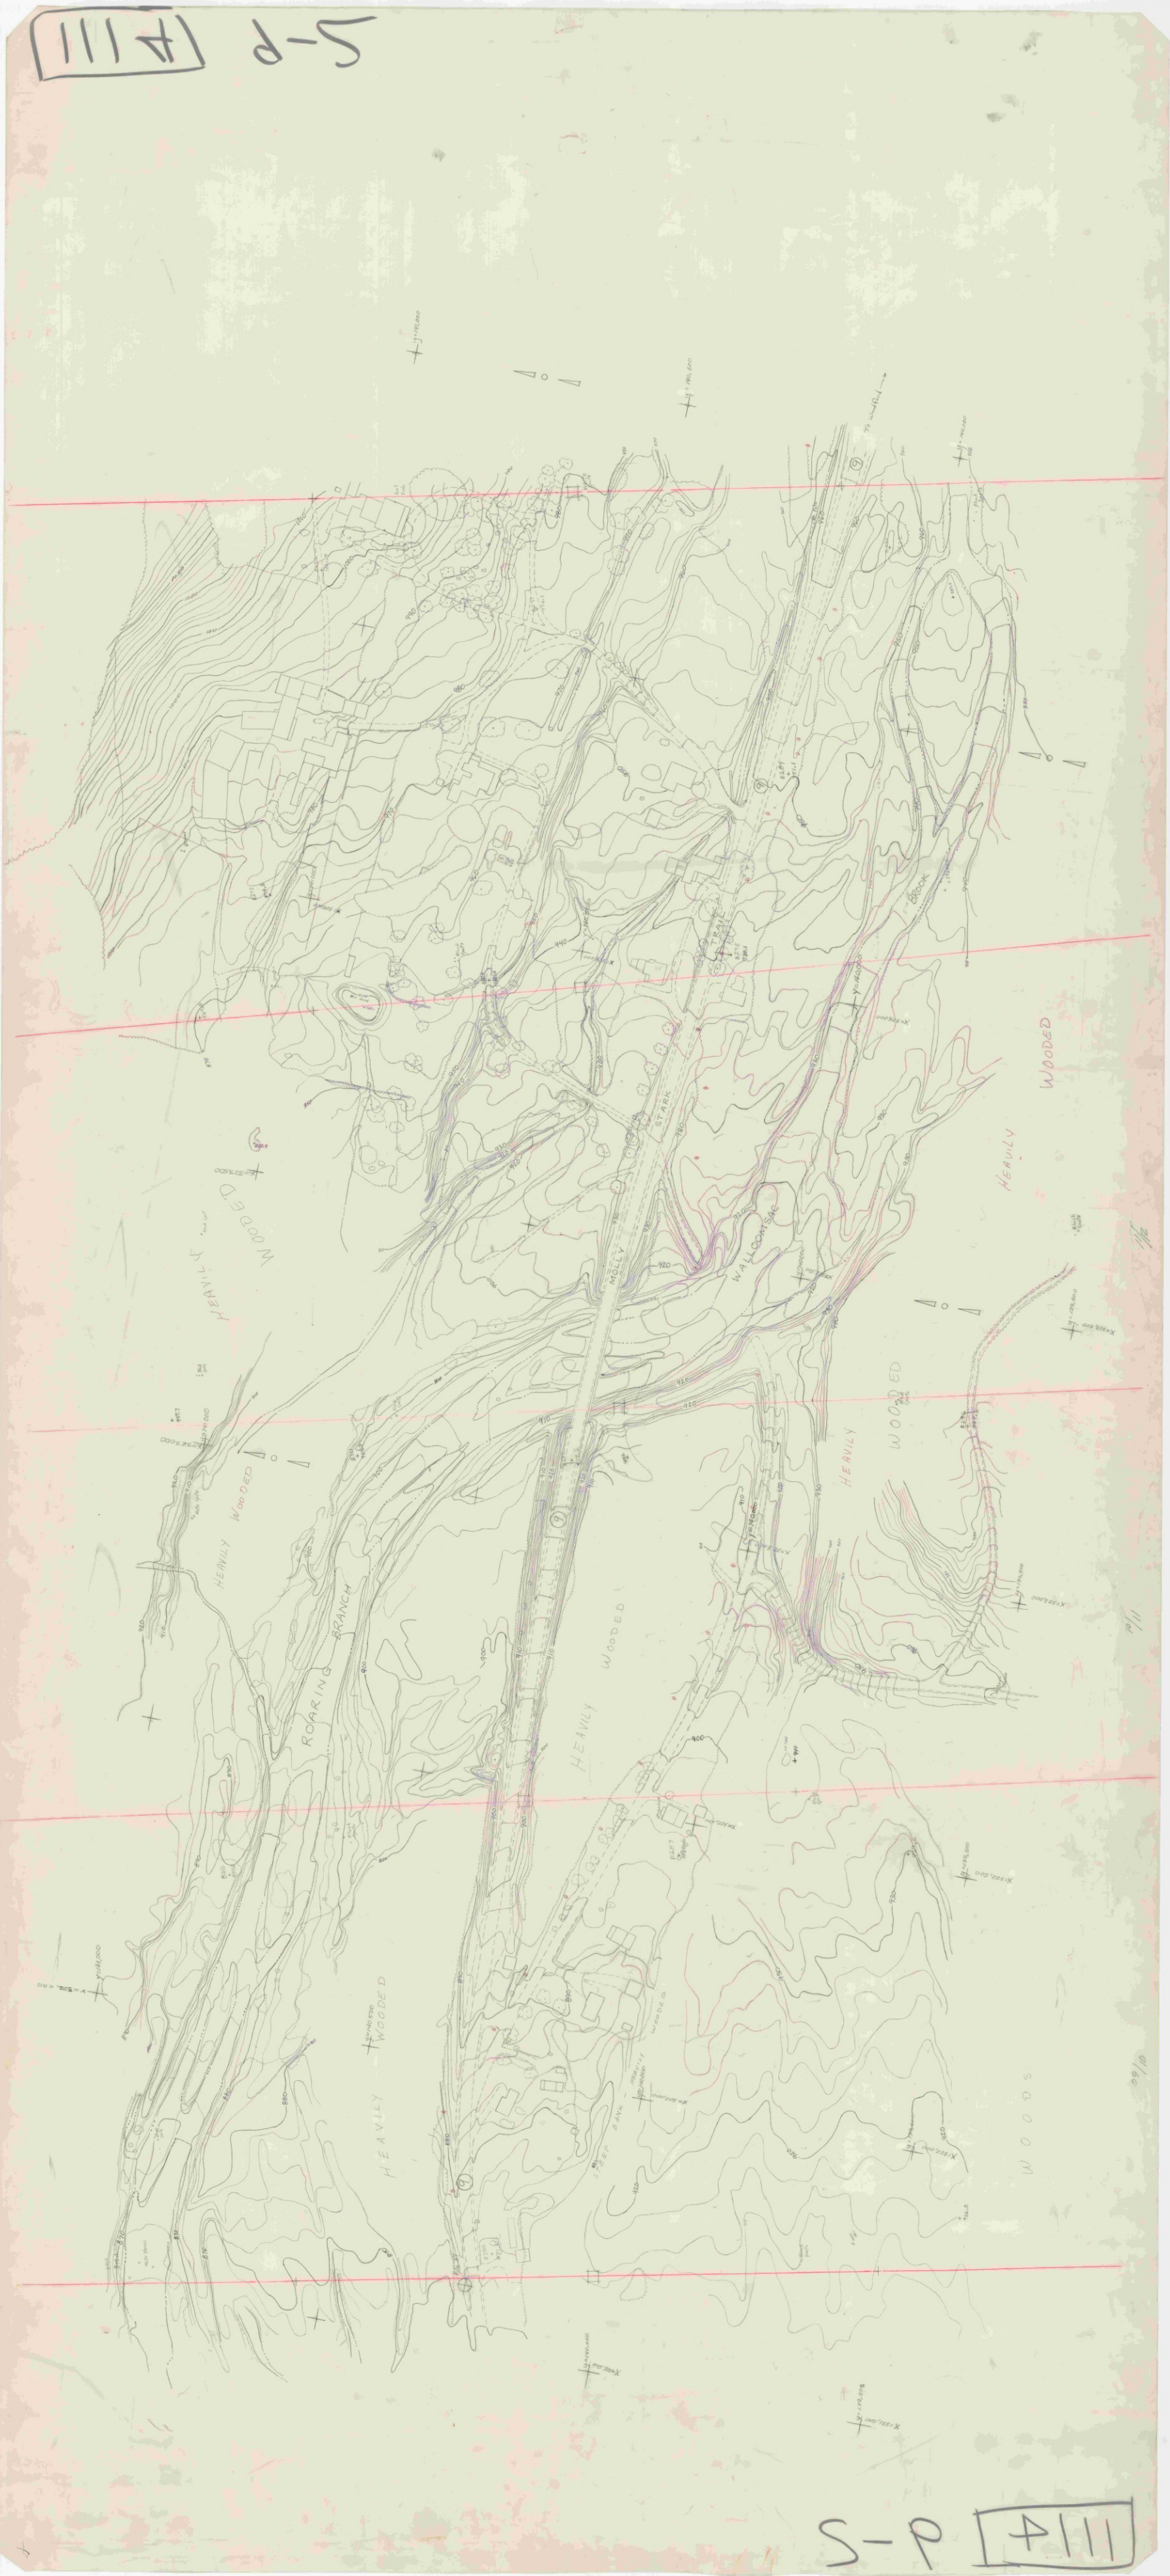

S-P [A111]

#111 10-5

#111 10-5

098330

111 2-5 1" = 20' Bonnington

111 2-5

HILL 9-5

HILL 9-5

Bennington 1114 1"=20'. Strip 7 Sheet 2

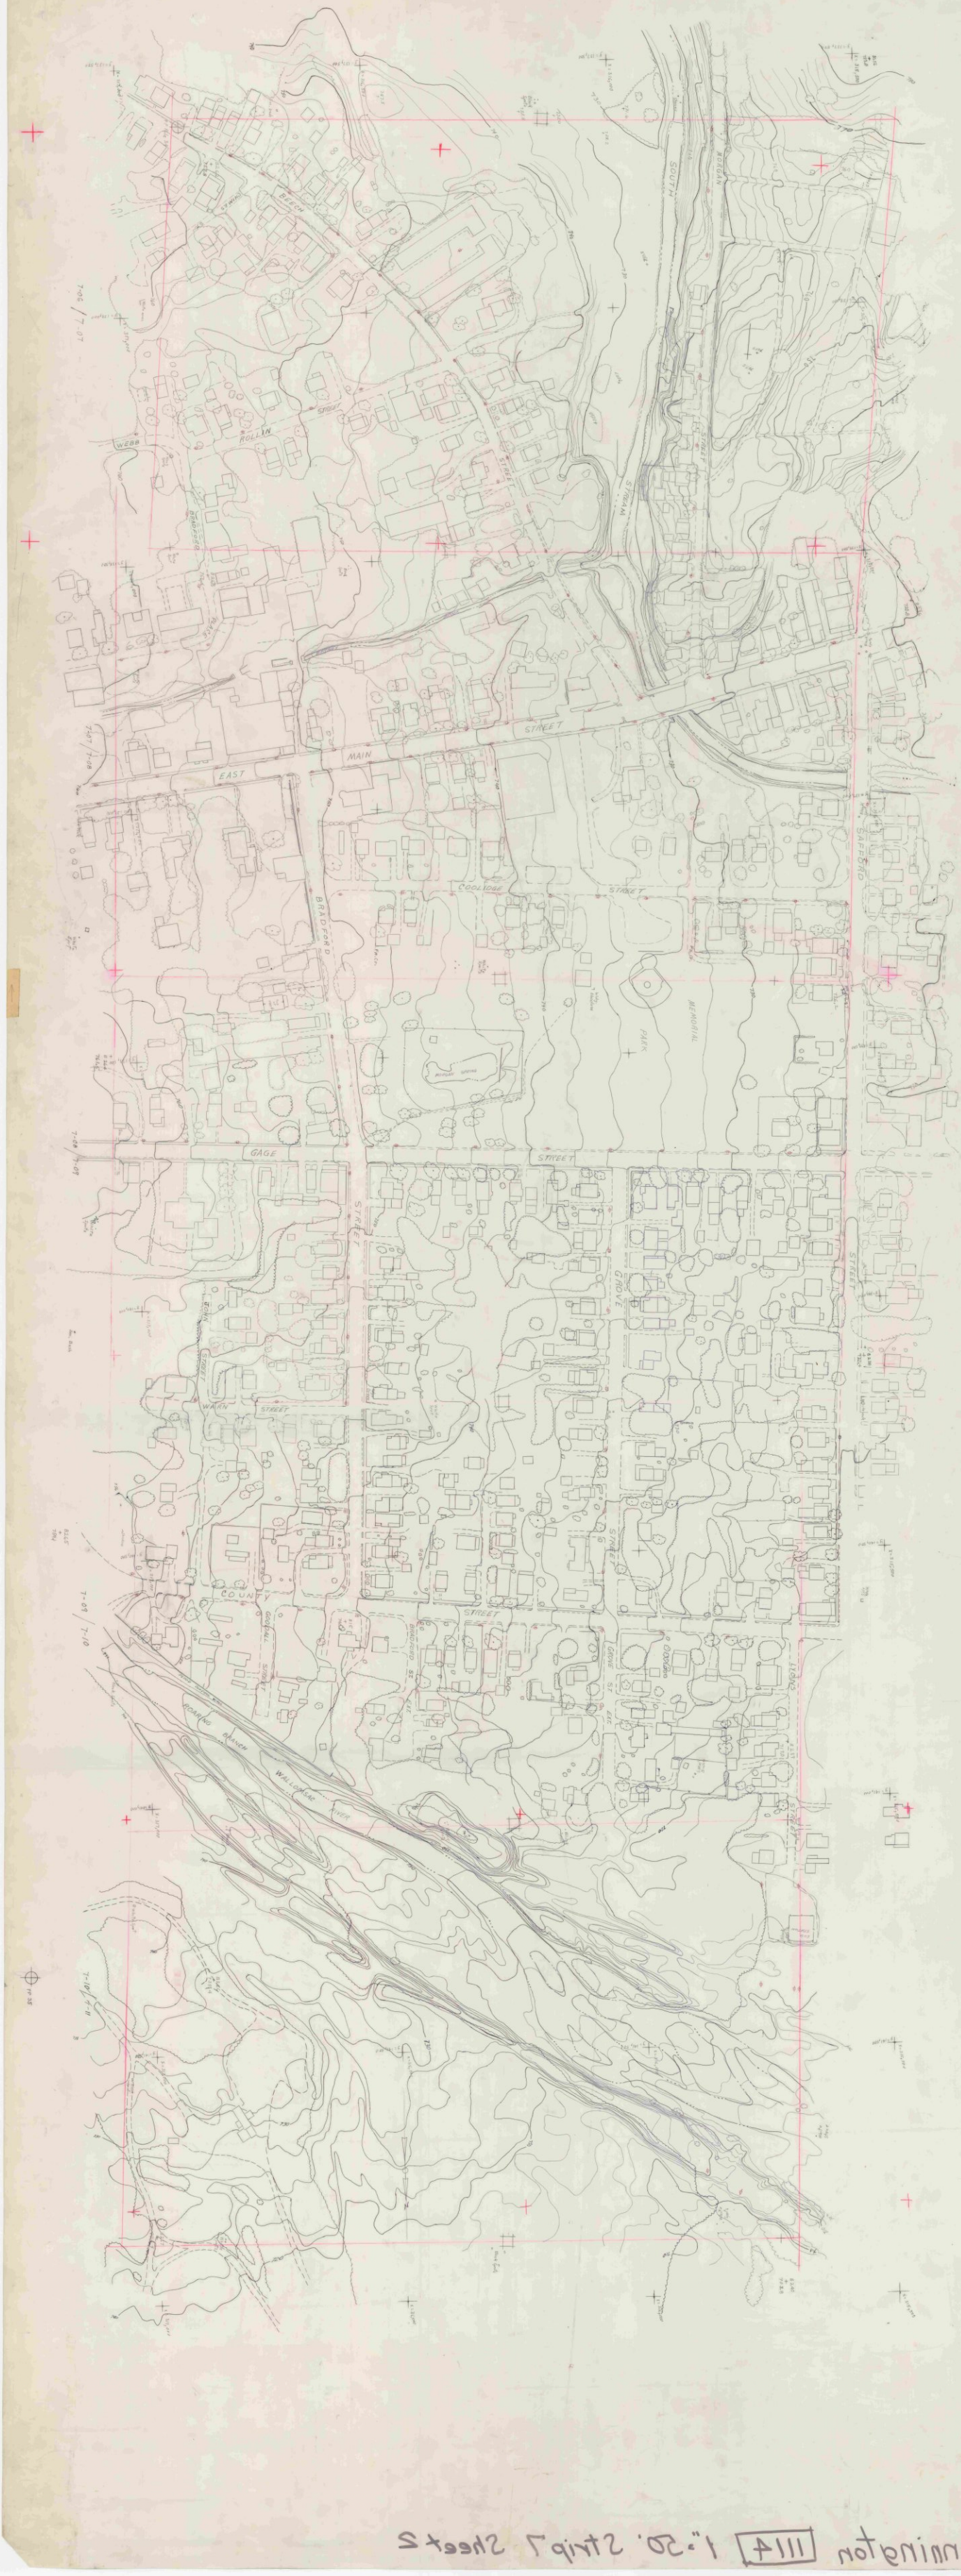

Bennington 1114 1"=20'. Strip 7 Sheet 2

1114 2-2

1"=50'

1114 2-2

1"=50'

VIII A 3-5 Bonnington 1:20.

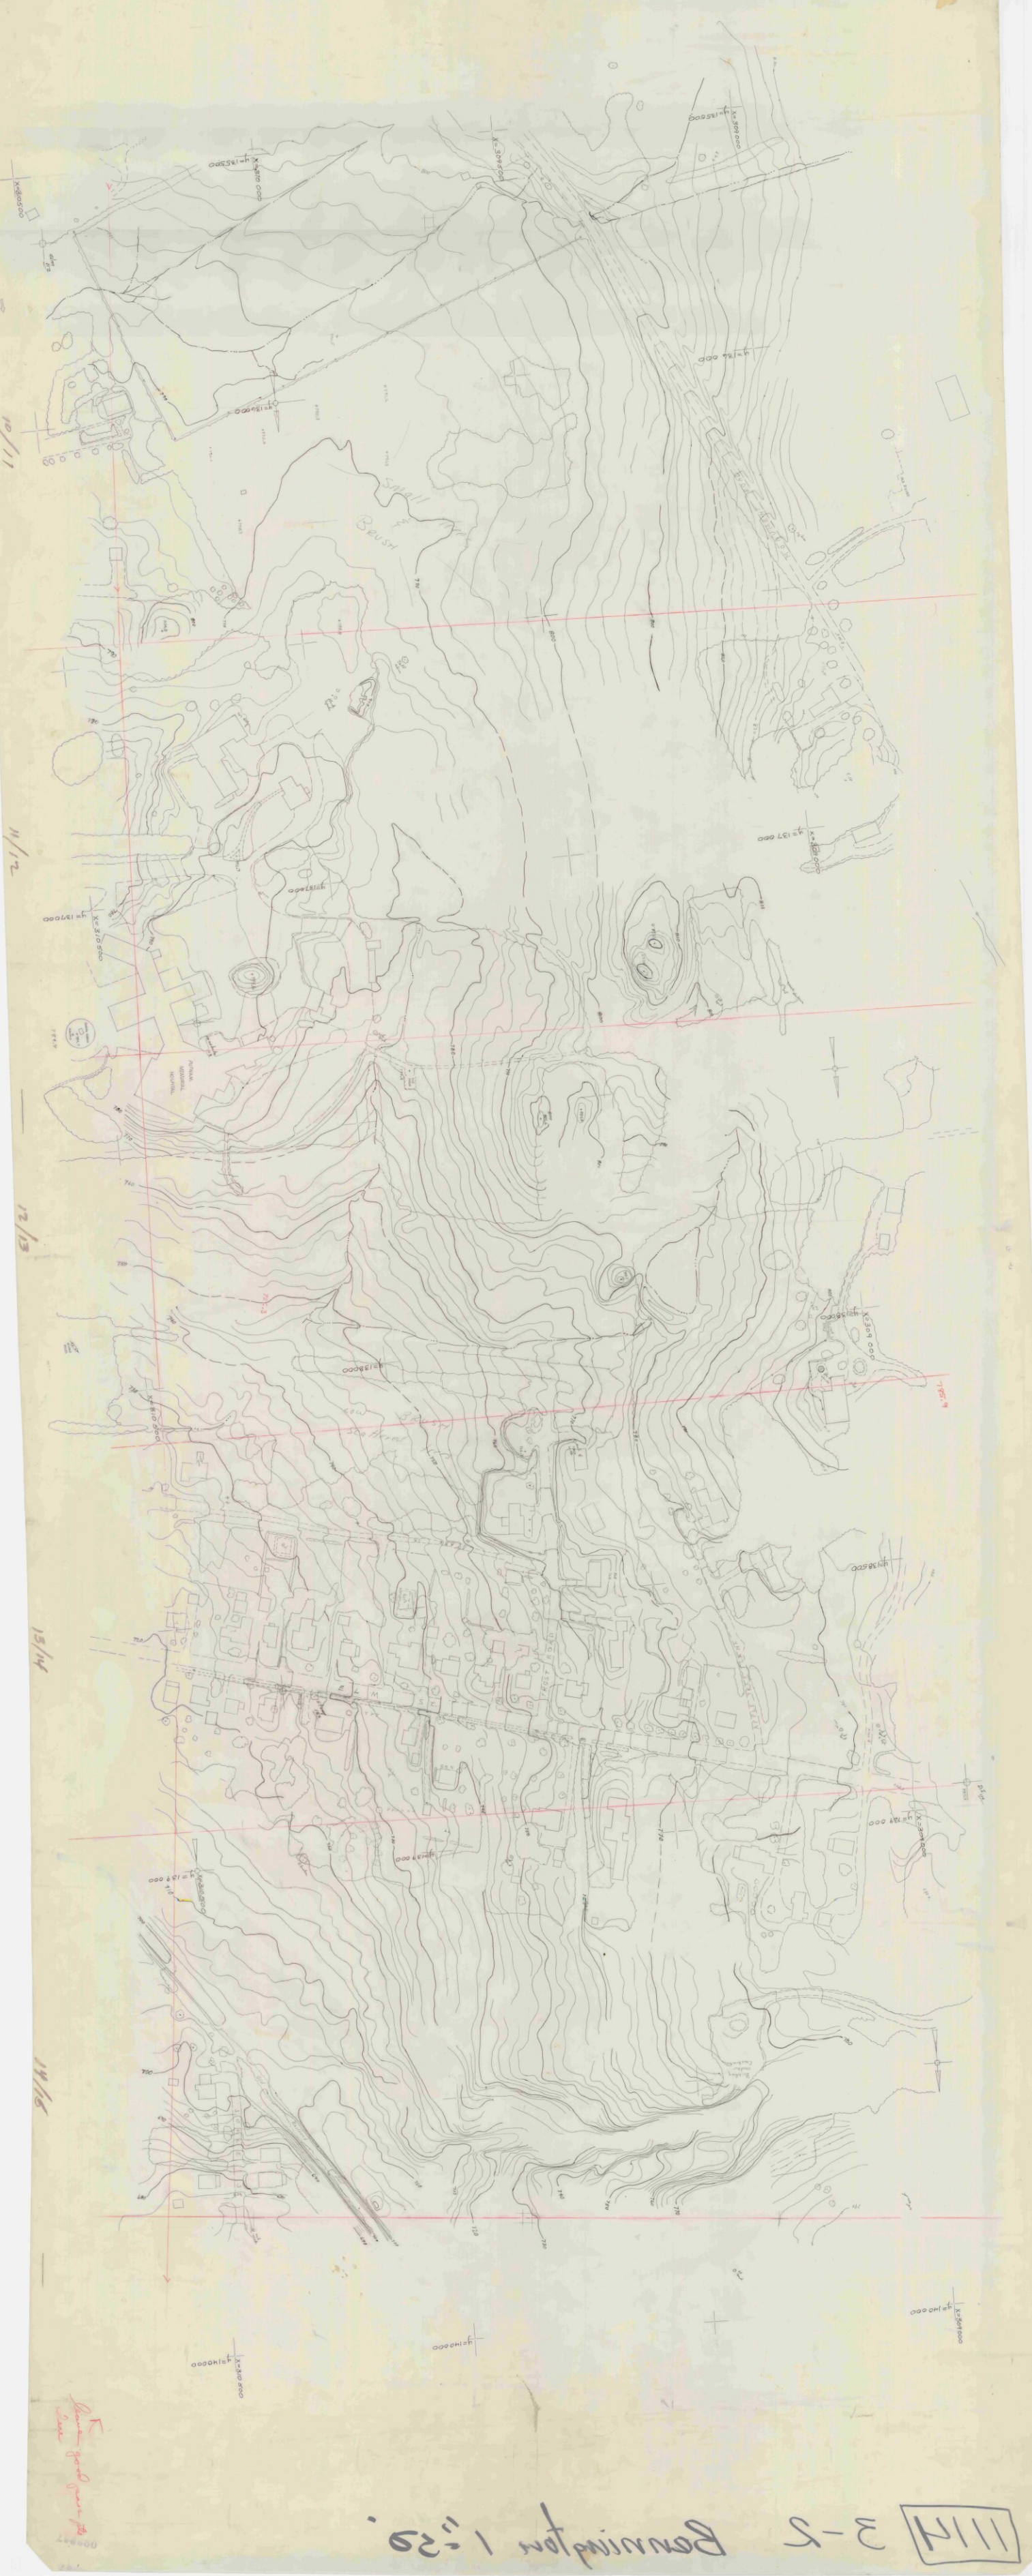

111H H-5 1"=2Q'

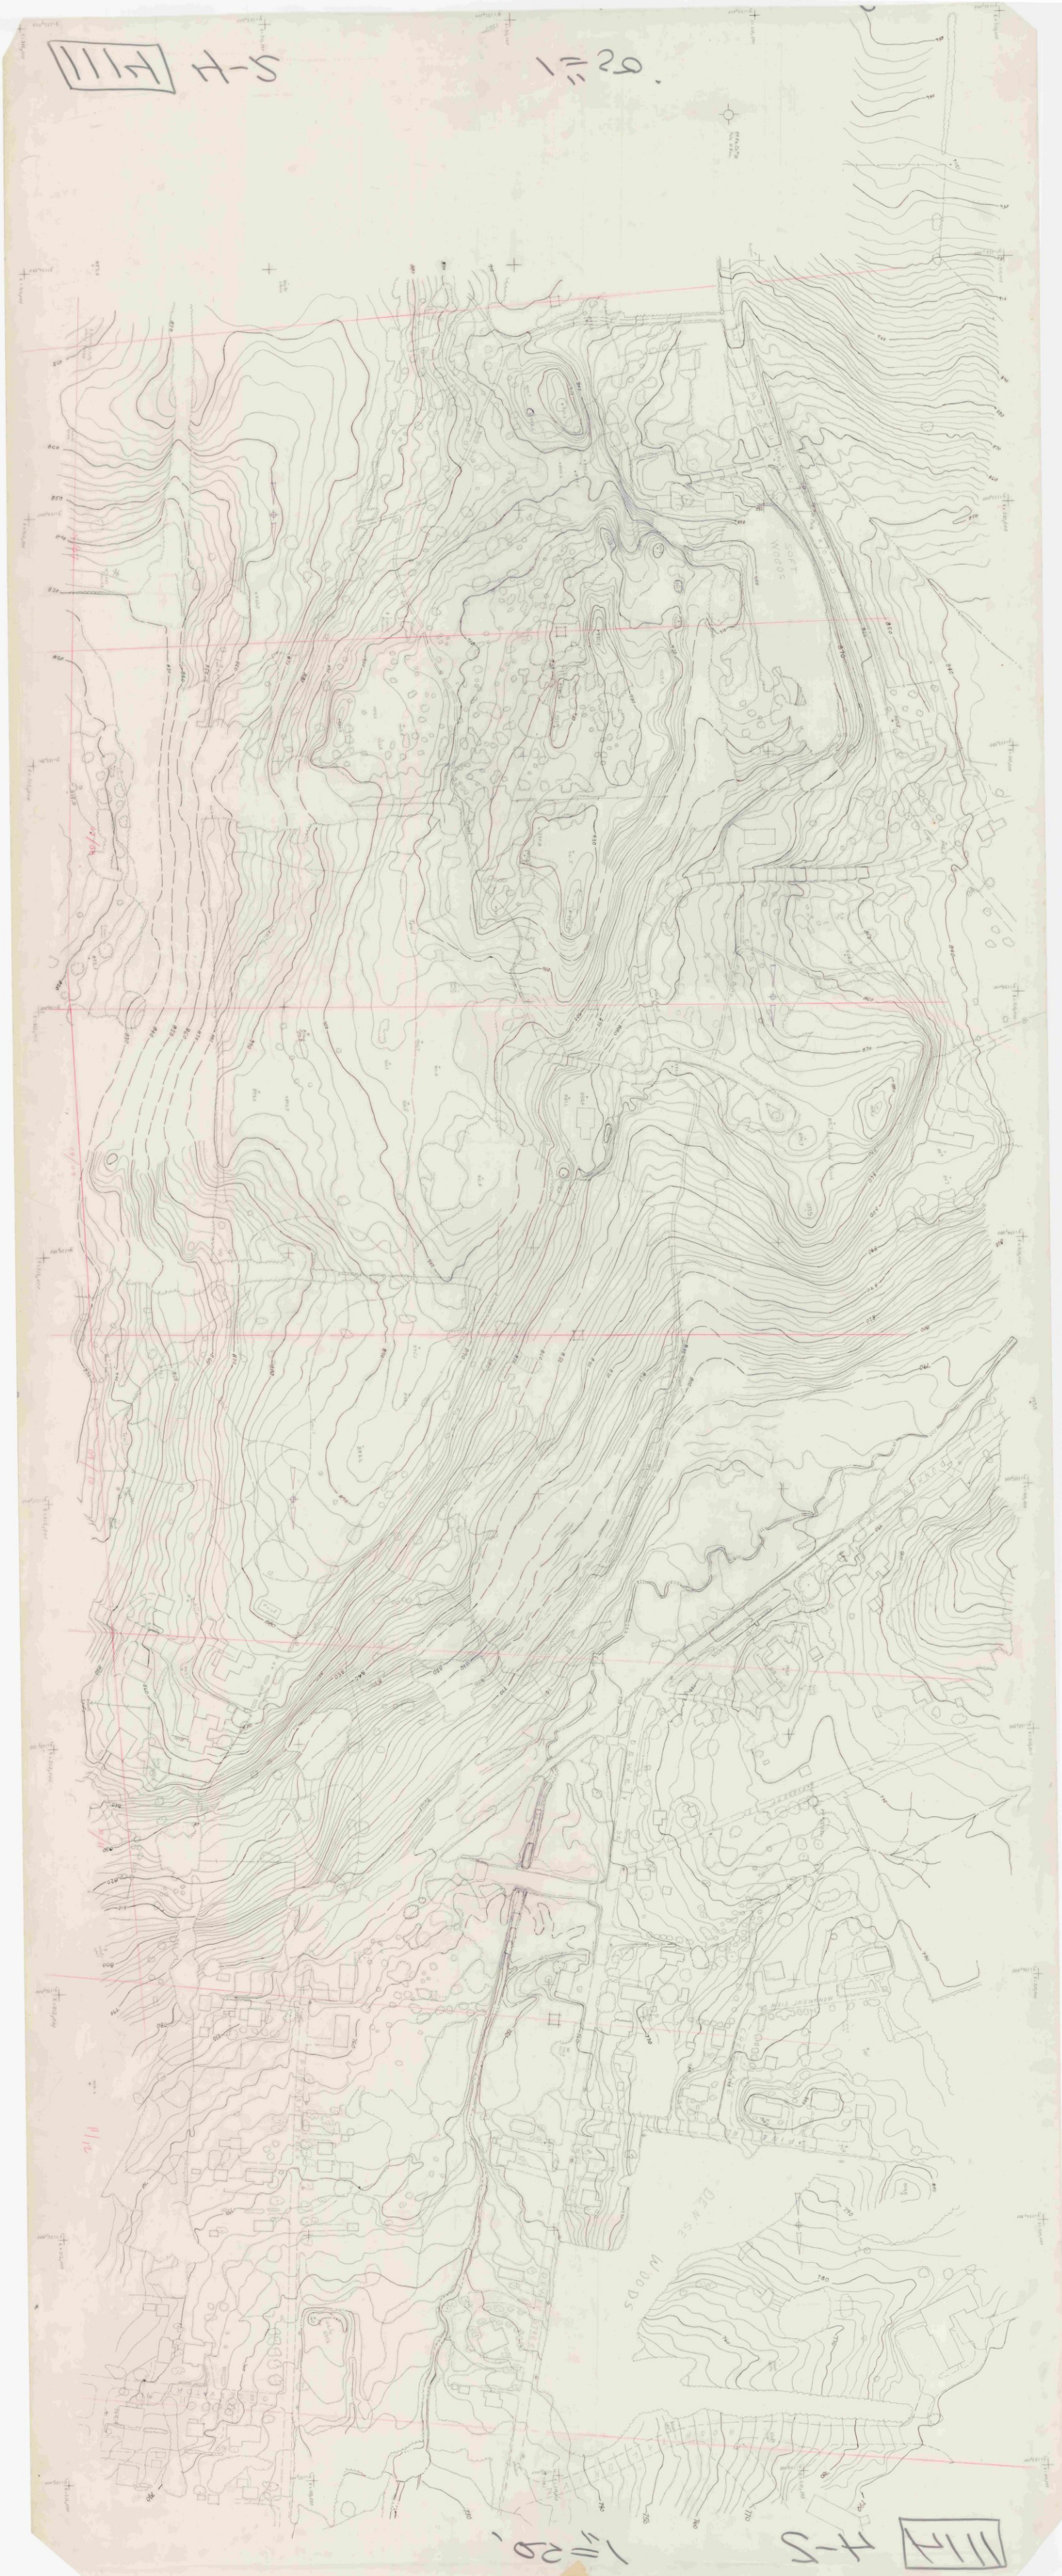

1"=2Q' H-5 111H

111H 4-3 Bennington 20 scale

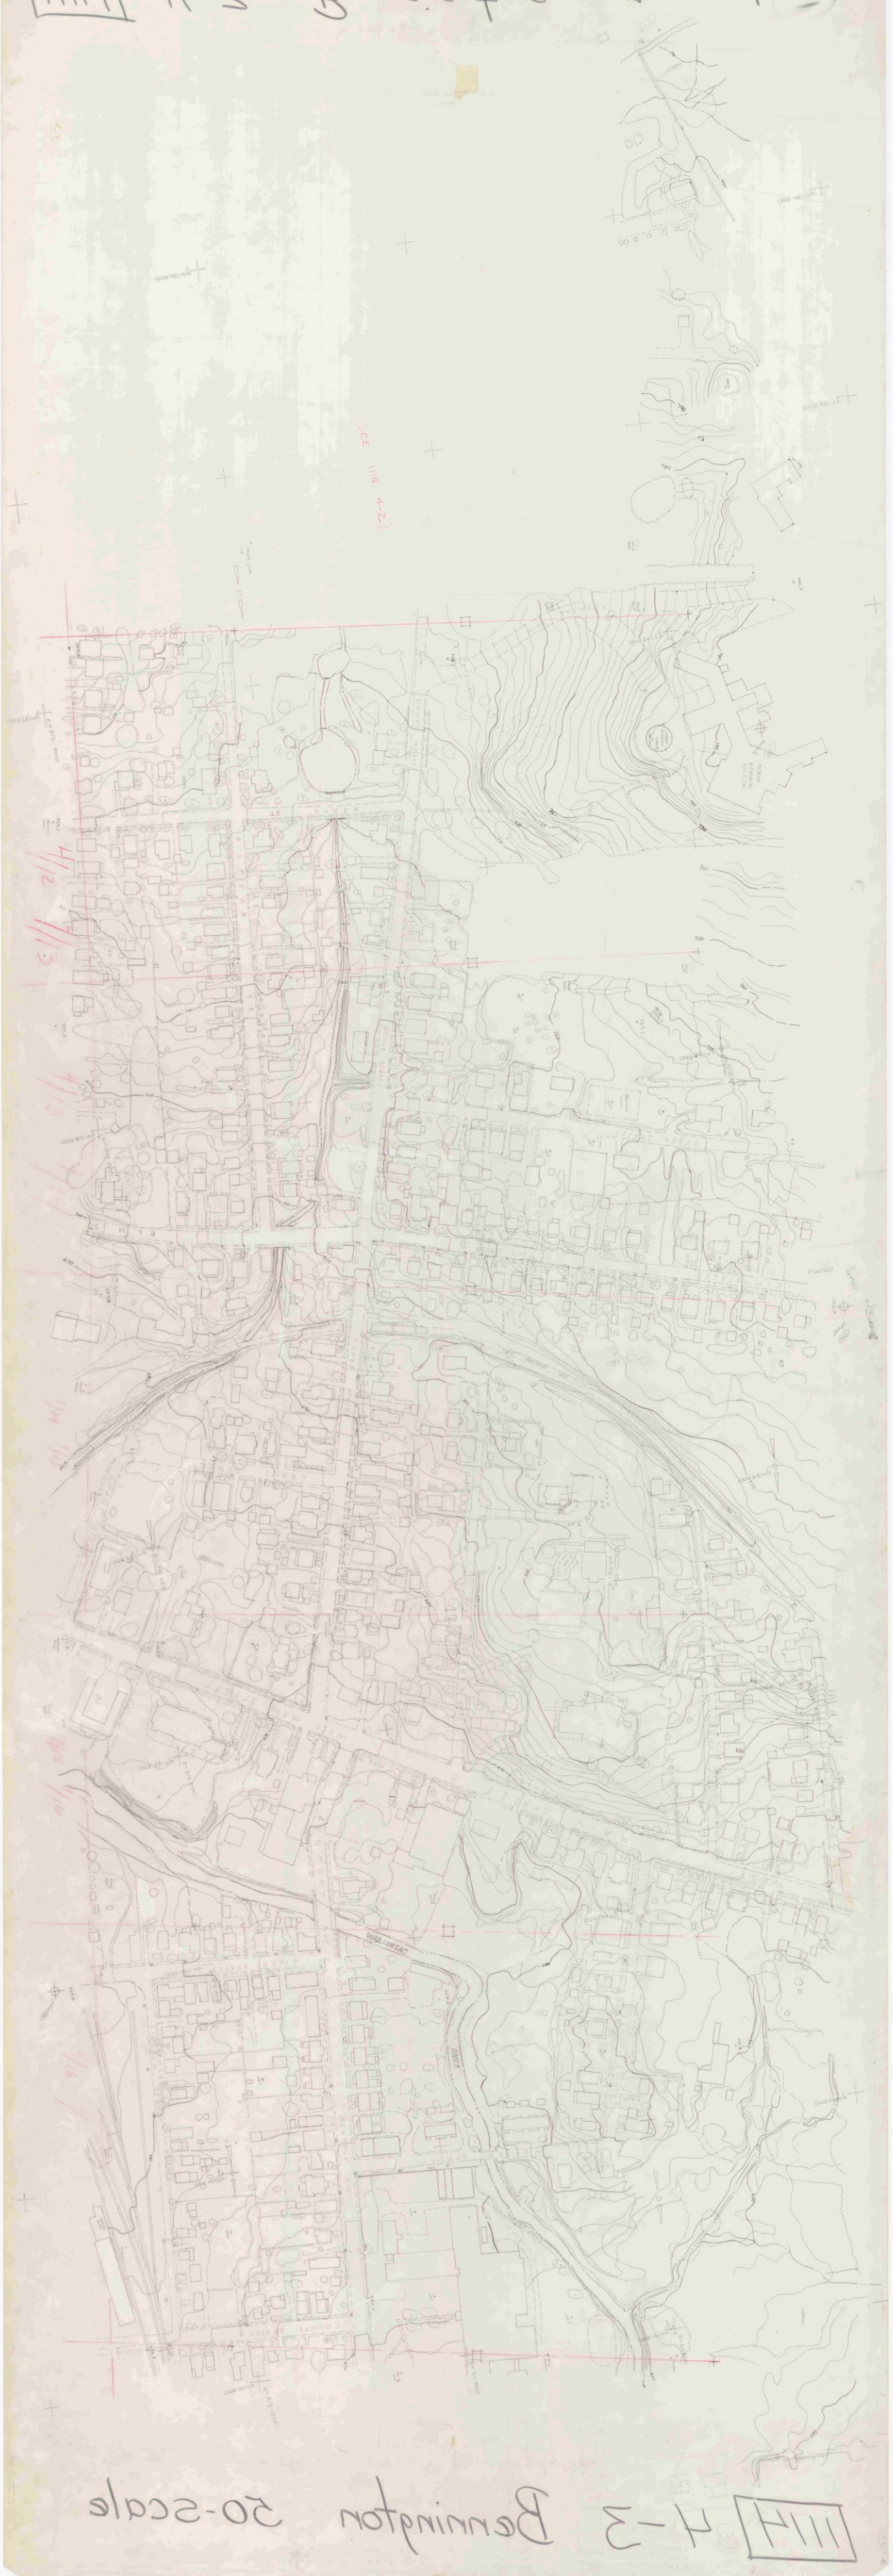

111H 4-3 Bennington 20-scale

A-3 BONN 1"=20'

A-3 BONN 1"=20'

BENNINGTON 1"=50' STRIPS SHEET 3

111A

111A 2-3

HARMON
ROAD
TREE
NURSERY
BENNINGTON
ROAD
SHOPPING
CENTER
PARKING
HENRY
DRIVE
HAYWOOD
DRIVE
WILMOTH

1114 8-1

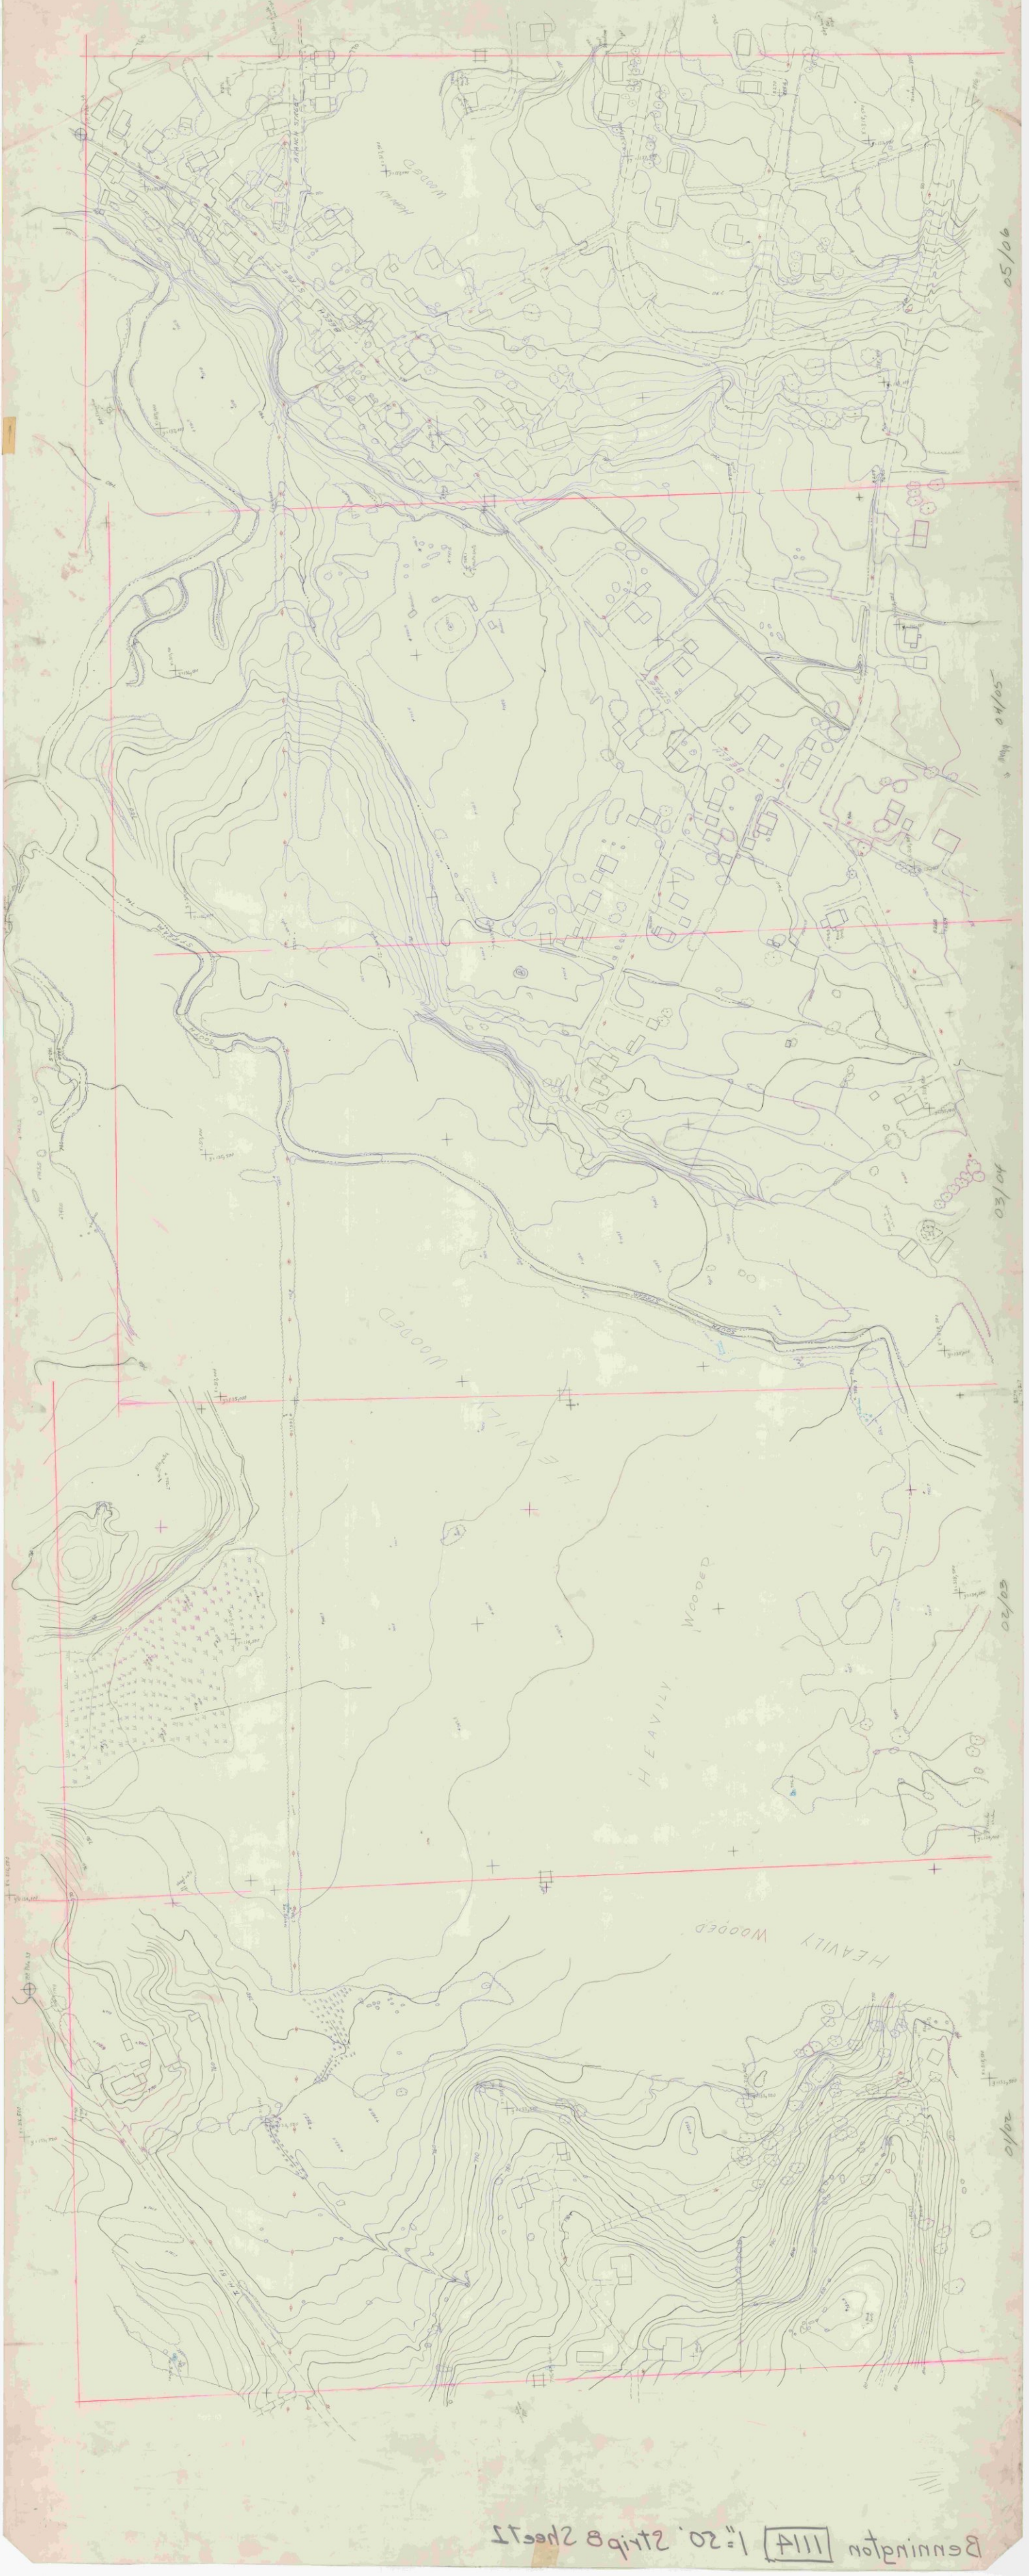

Bennington 1114 1"=50' Strip B Sheet 2

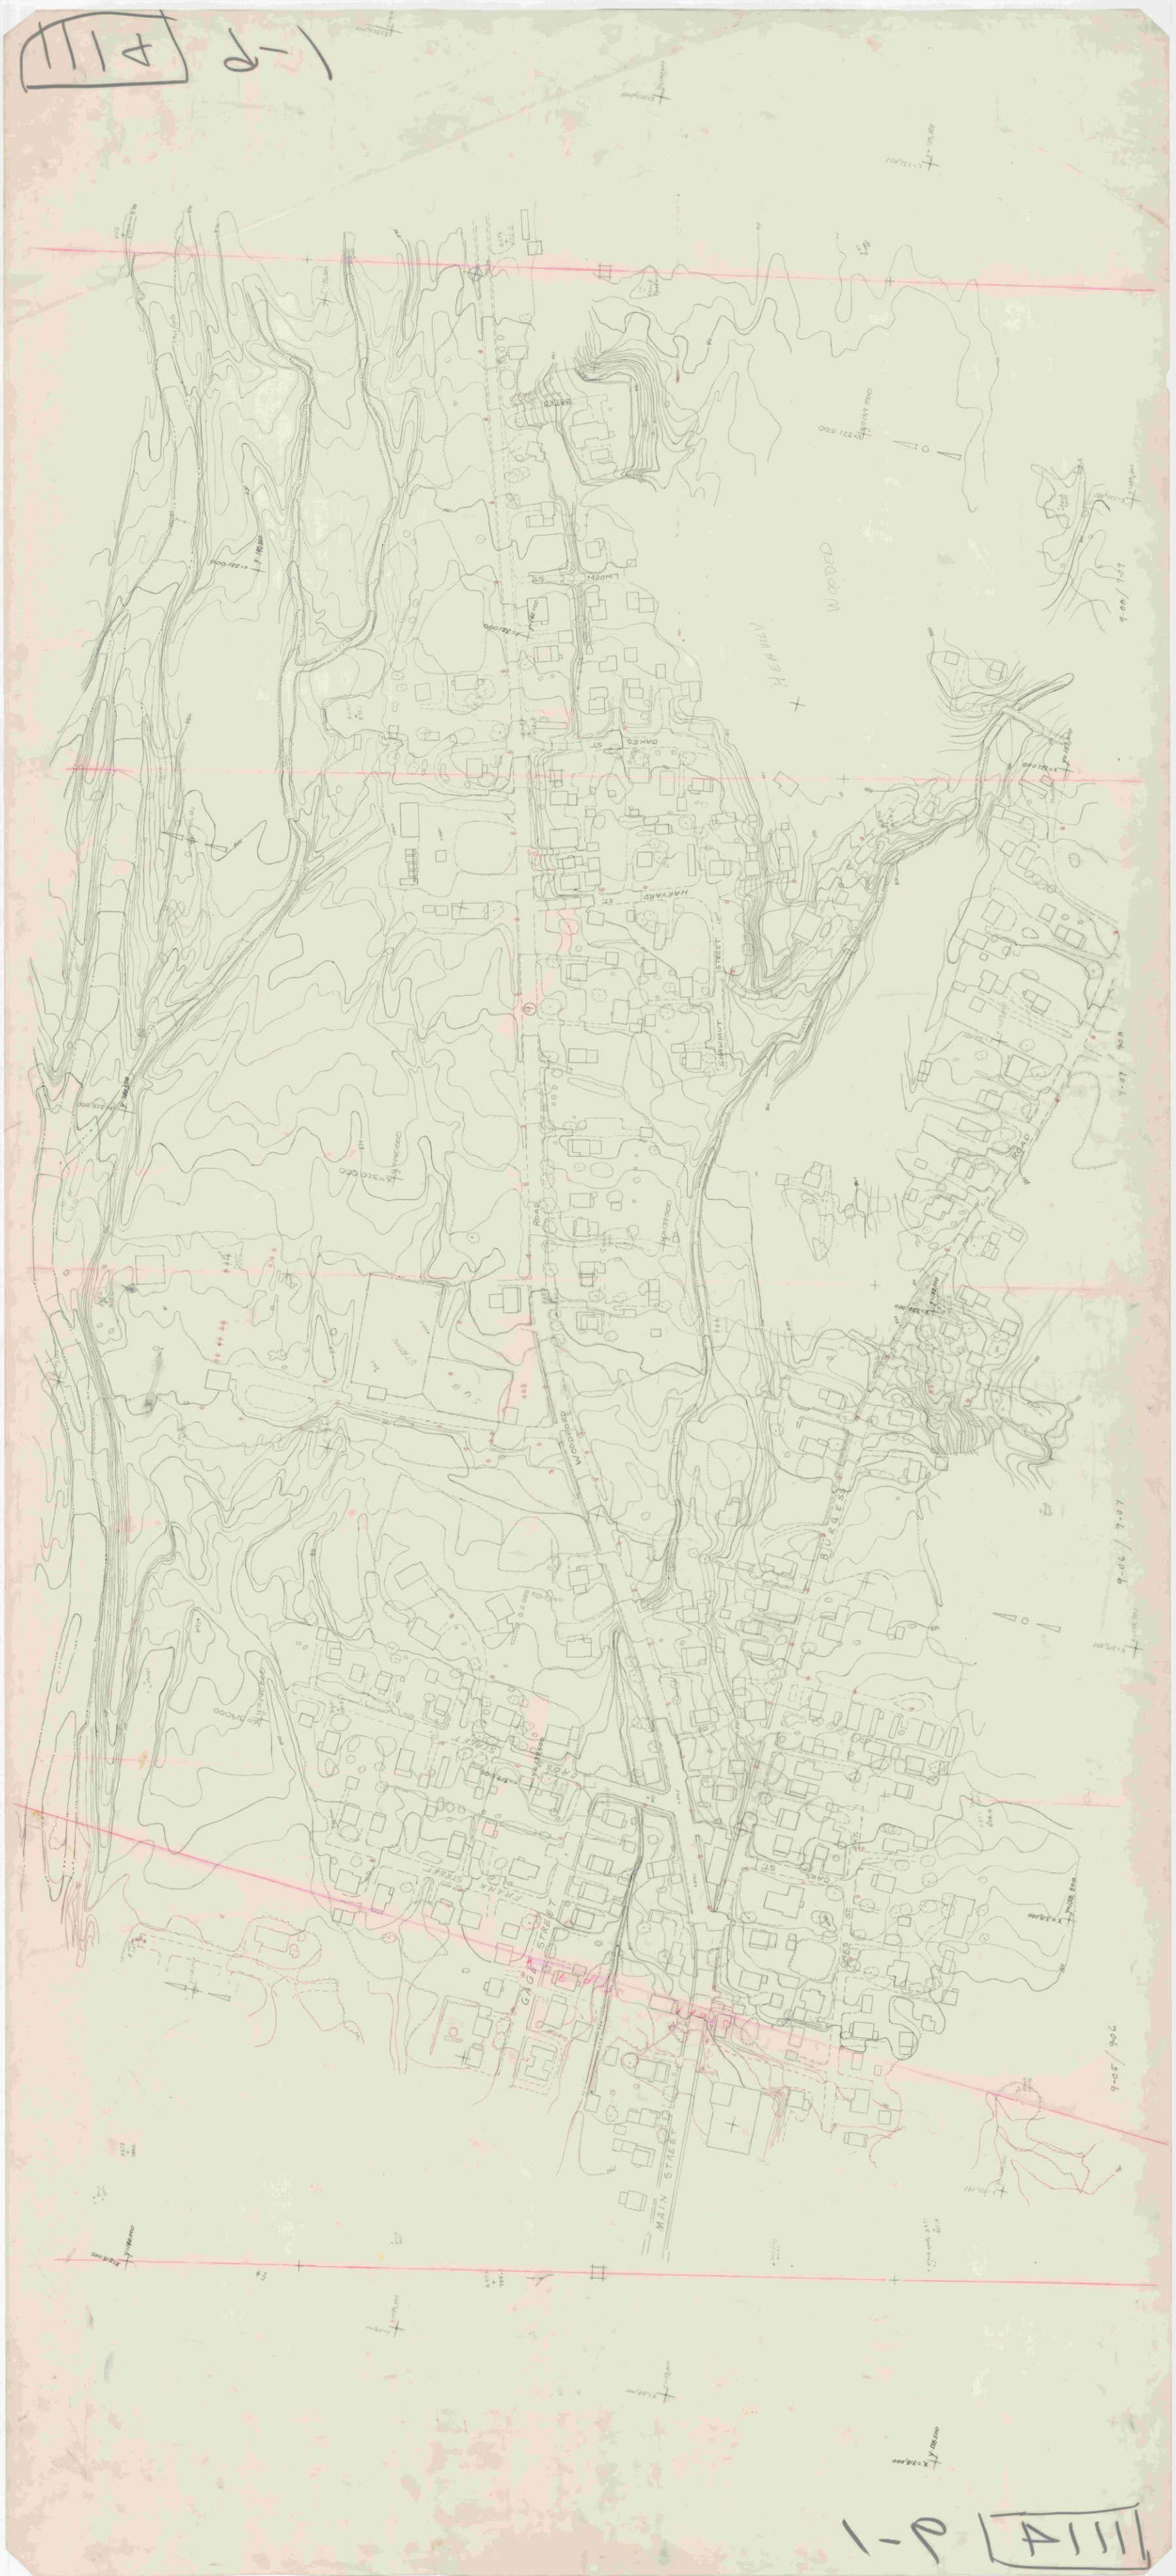
LINDEN ST
OAKES ST
HARVARD ST
STRAWNUT STREET
WOODED HEAVILY
ROAD
WOODPARD
BURGESS
9-07
9-06
9-05
GAG STREET
MAIN STREET
FRANK STREET
CROSS STREET
OAKES ST

1111 11-1 1"=20'

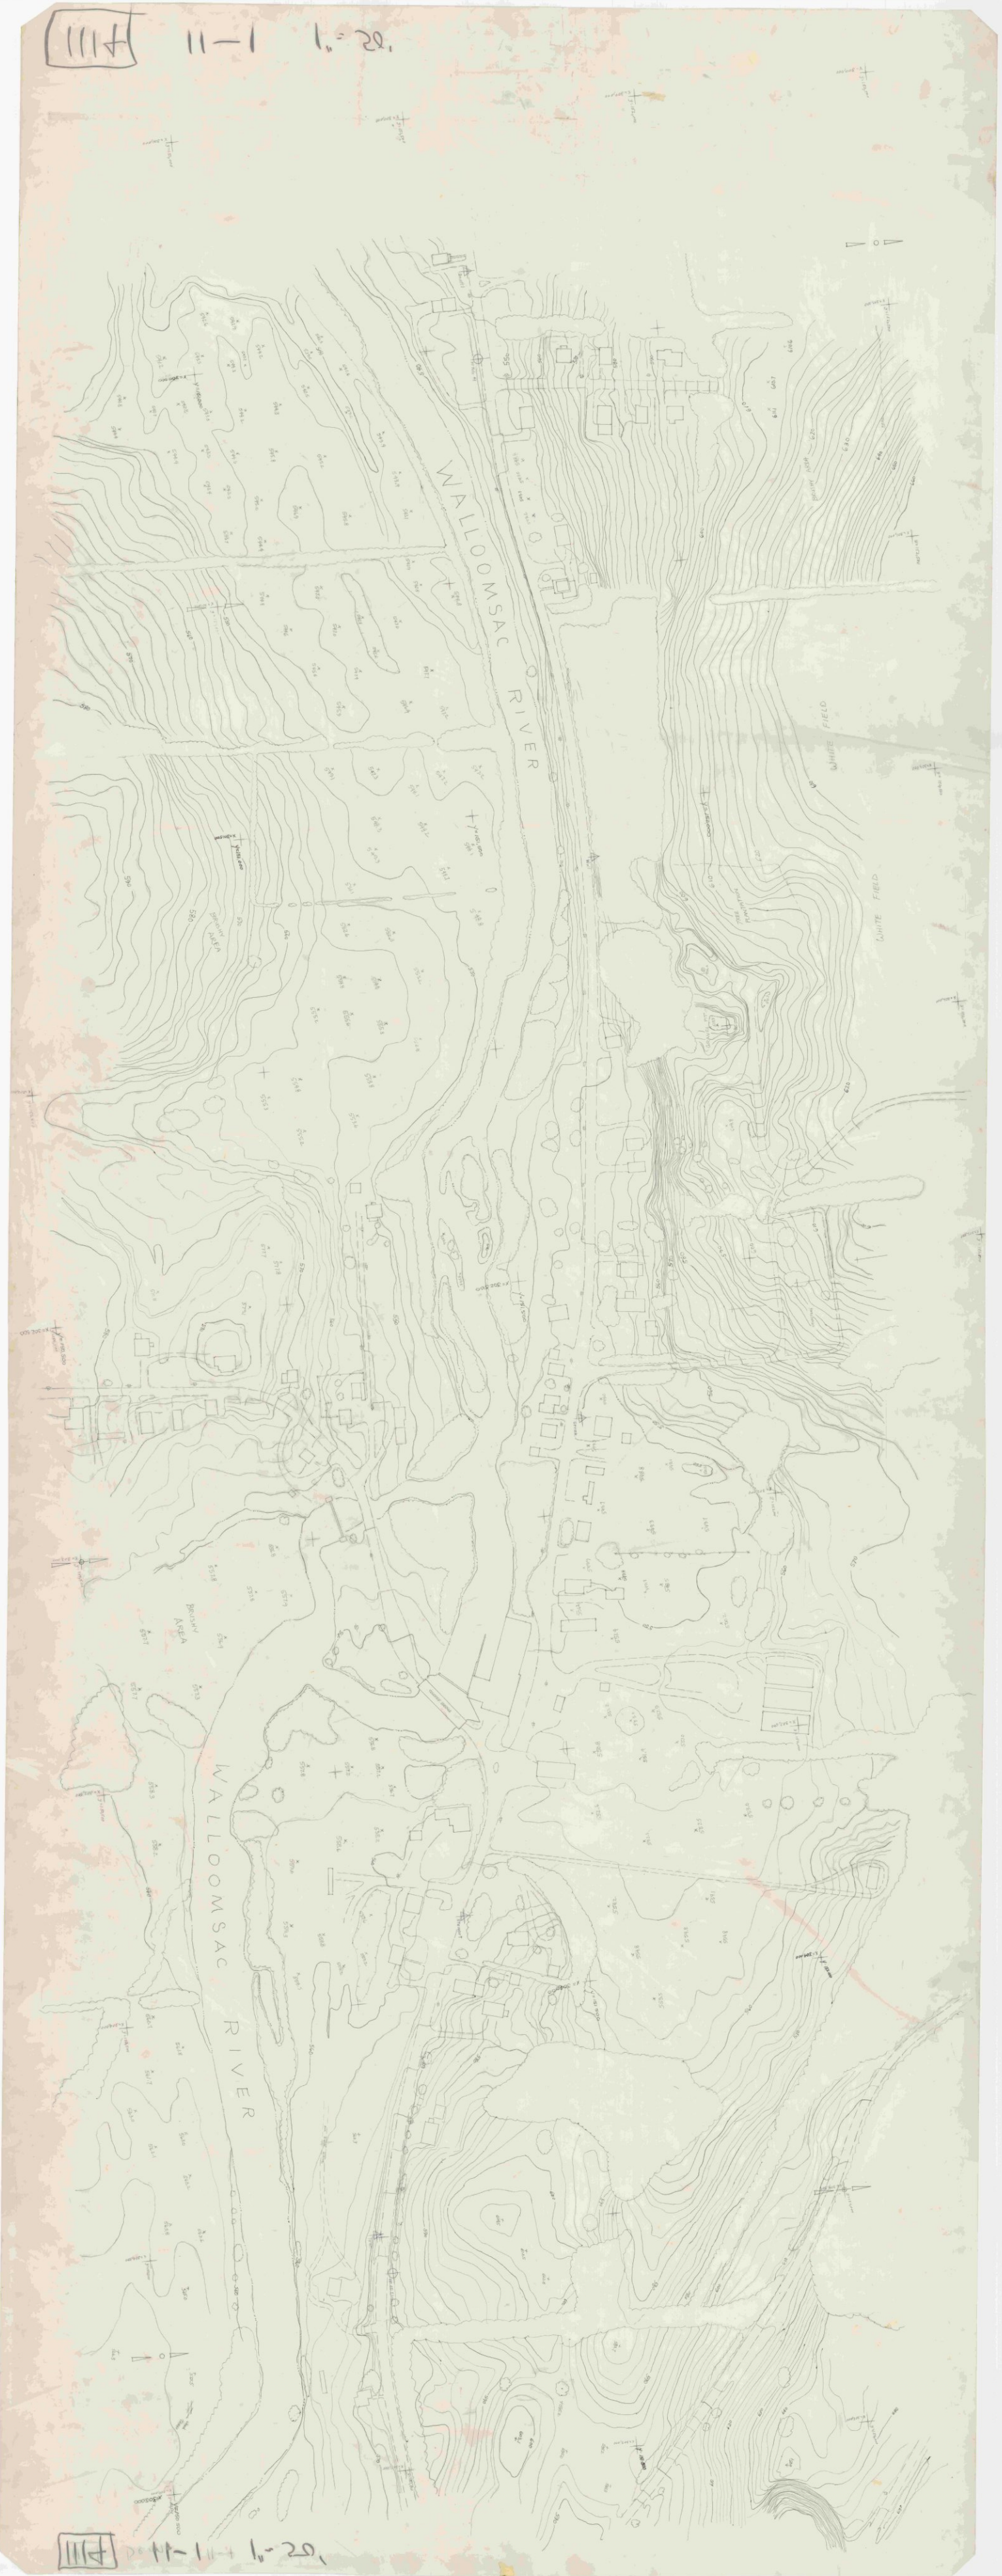

1111 11-1 1"=20'

111H 3-3 1"=20'

111H 3-3 Bennington 1"=50'

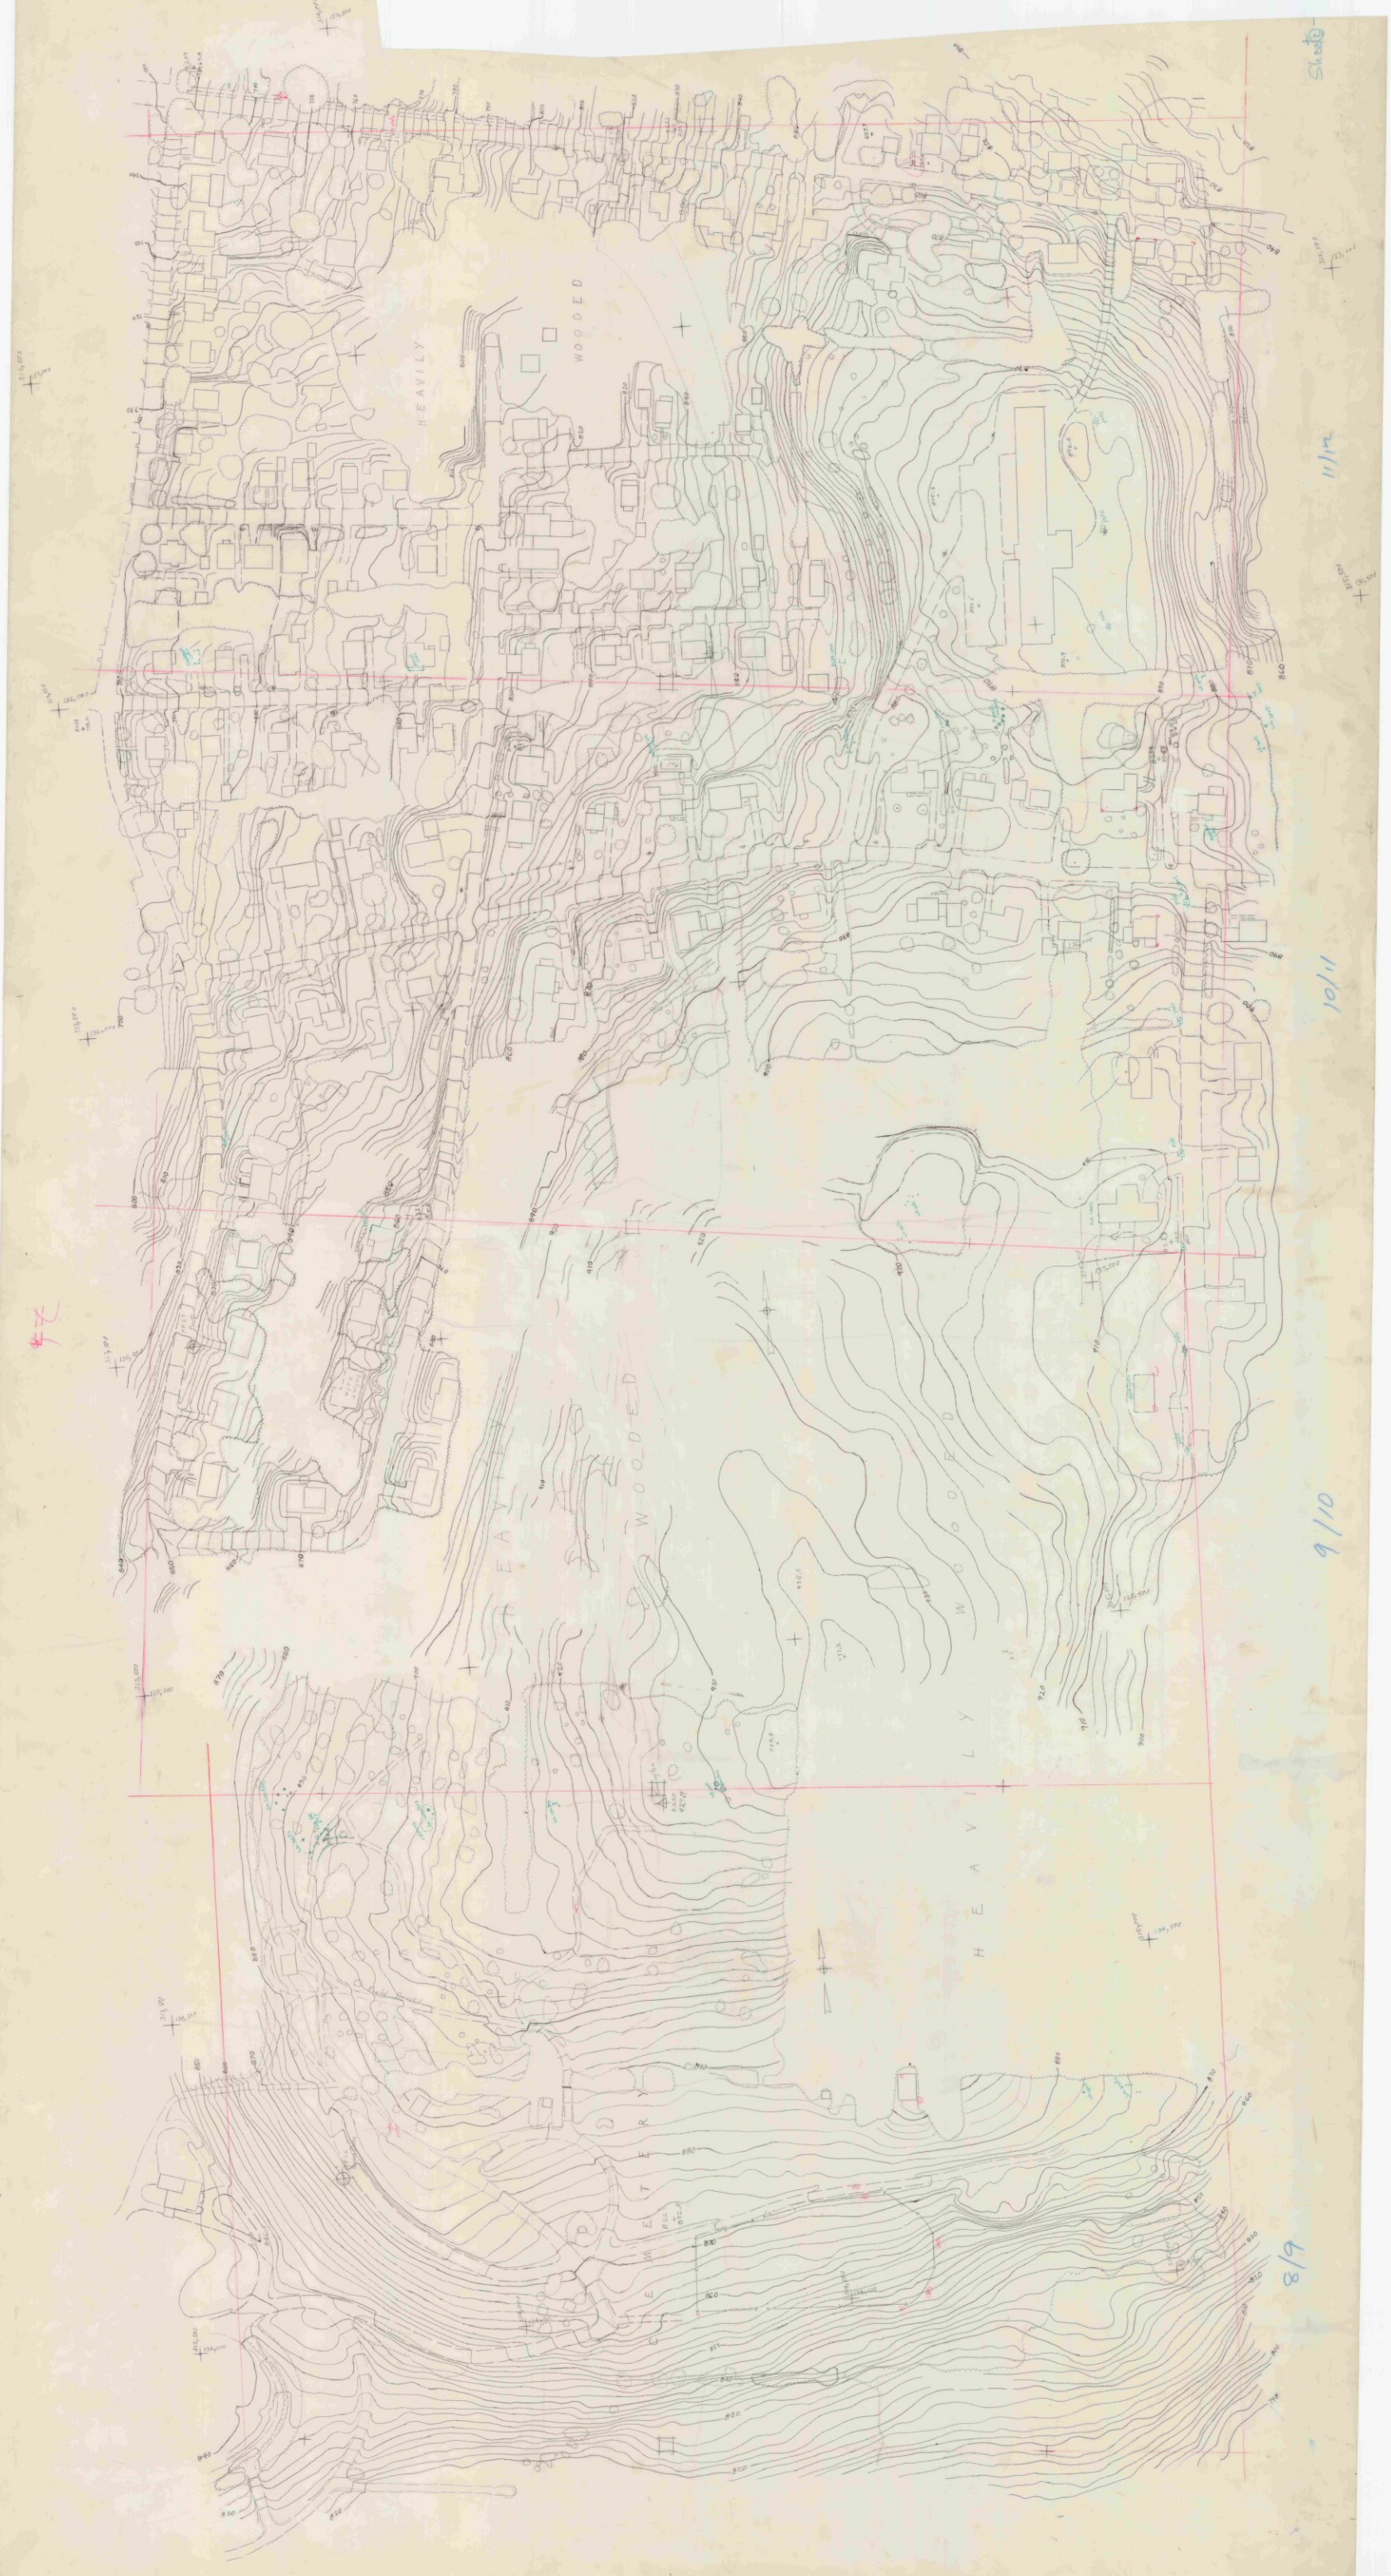

BENNINGTON Mtn stripe sheet 1 scale 1"=20'.

1114 1-1 1"=50'

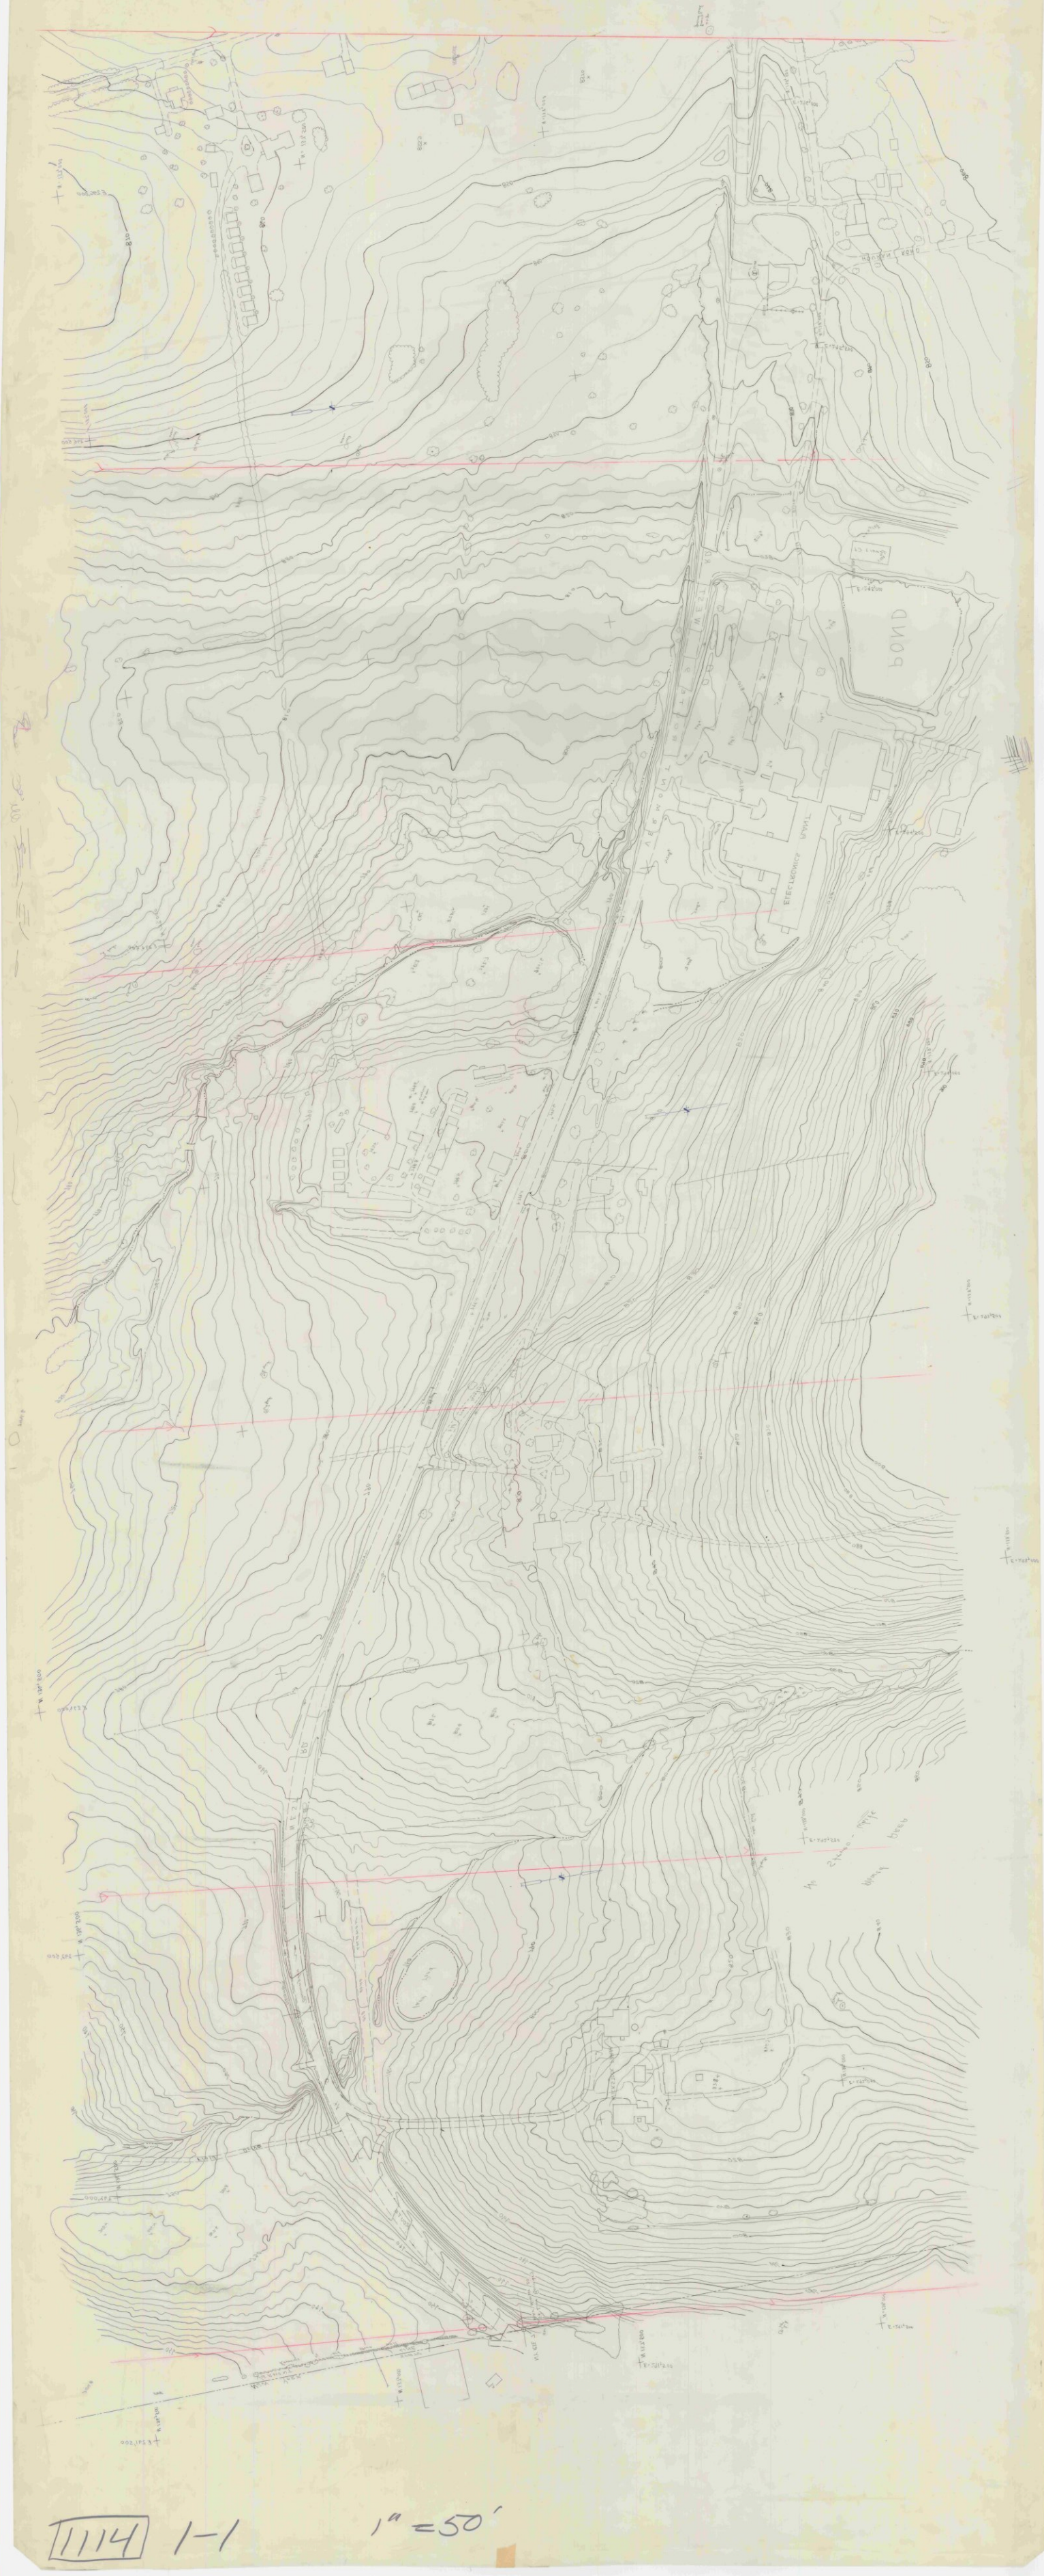

1114 1-1 1"=50'

Bennington IIIA 1"=20'. Strip 2 Sheet 1

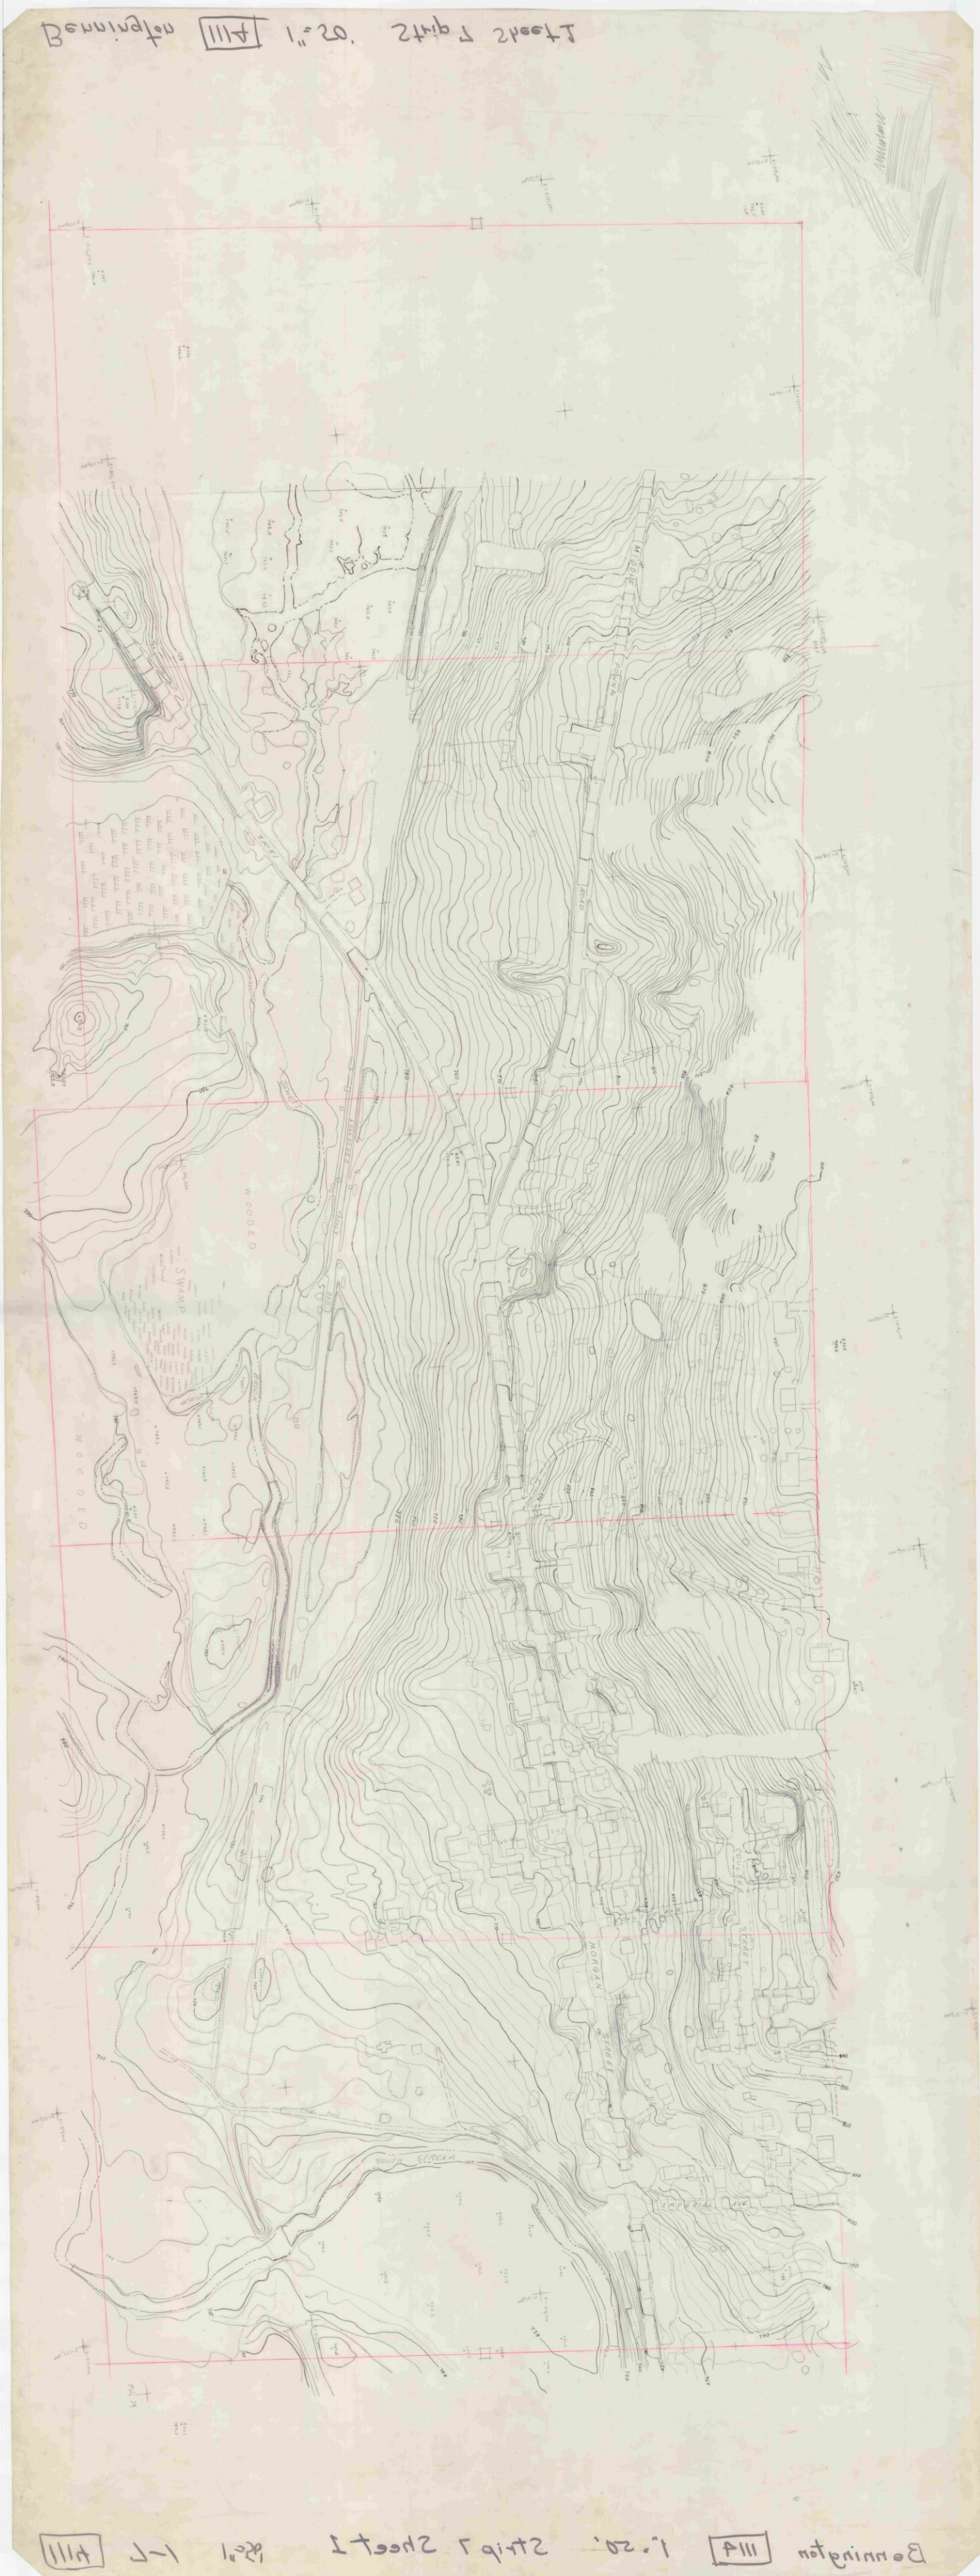

Bennington IIIA 1"=20'. Strip 2 Sheet 1

1114 2-1 1"=50'

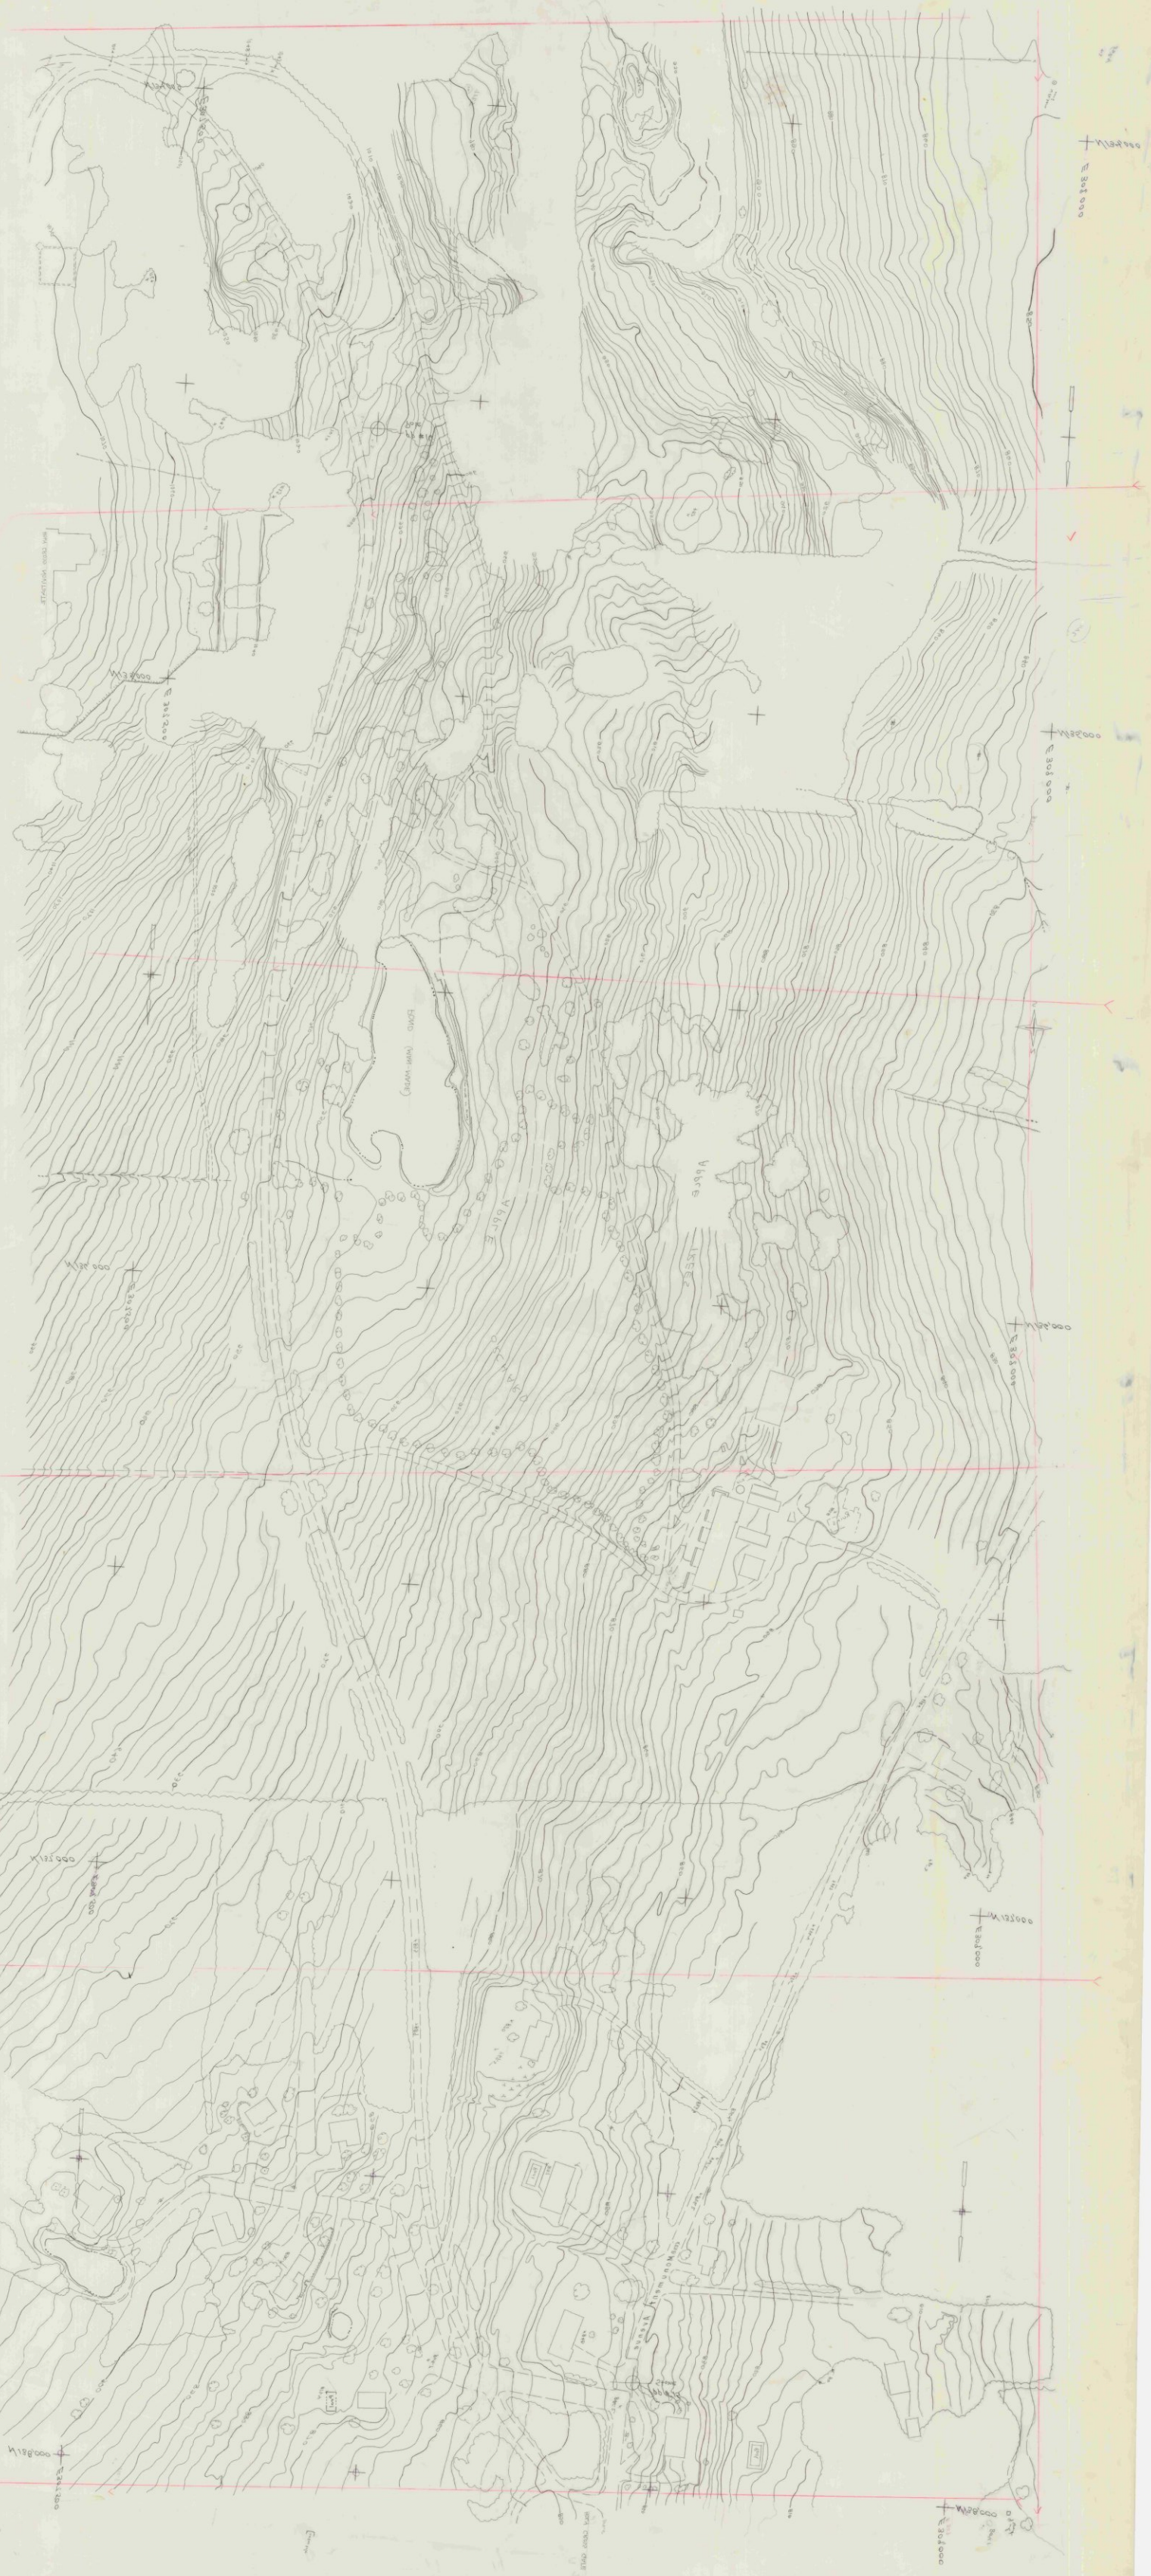

1114 2-1 1"=50'

1114 - 1-2

1"=50'

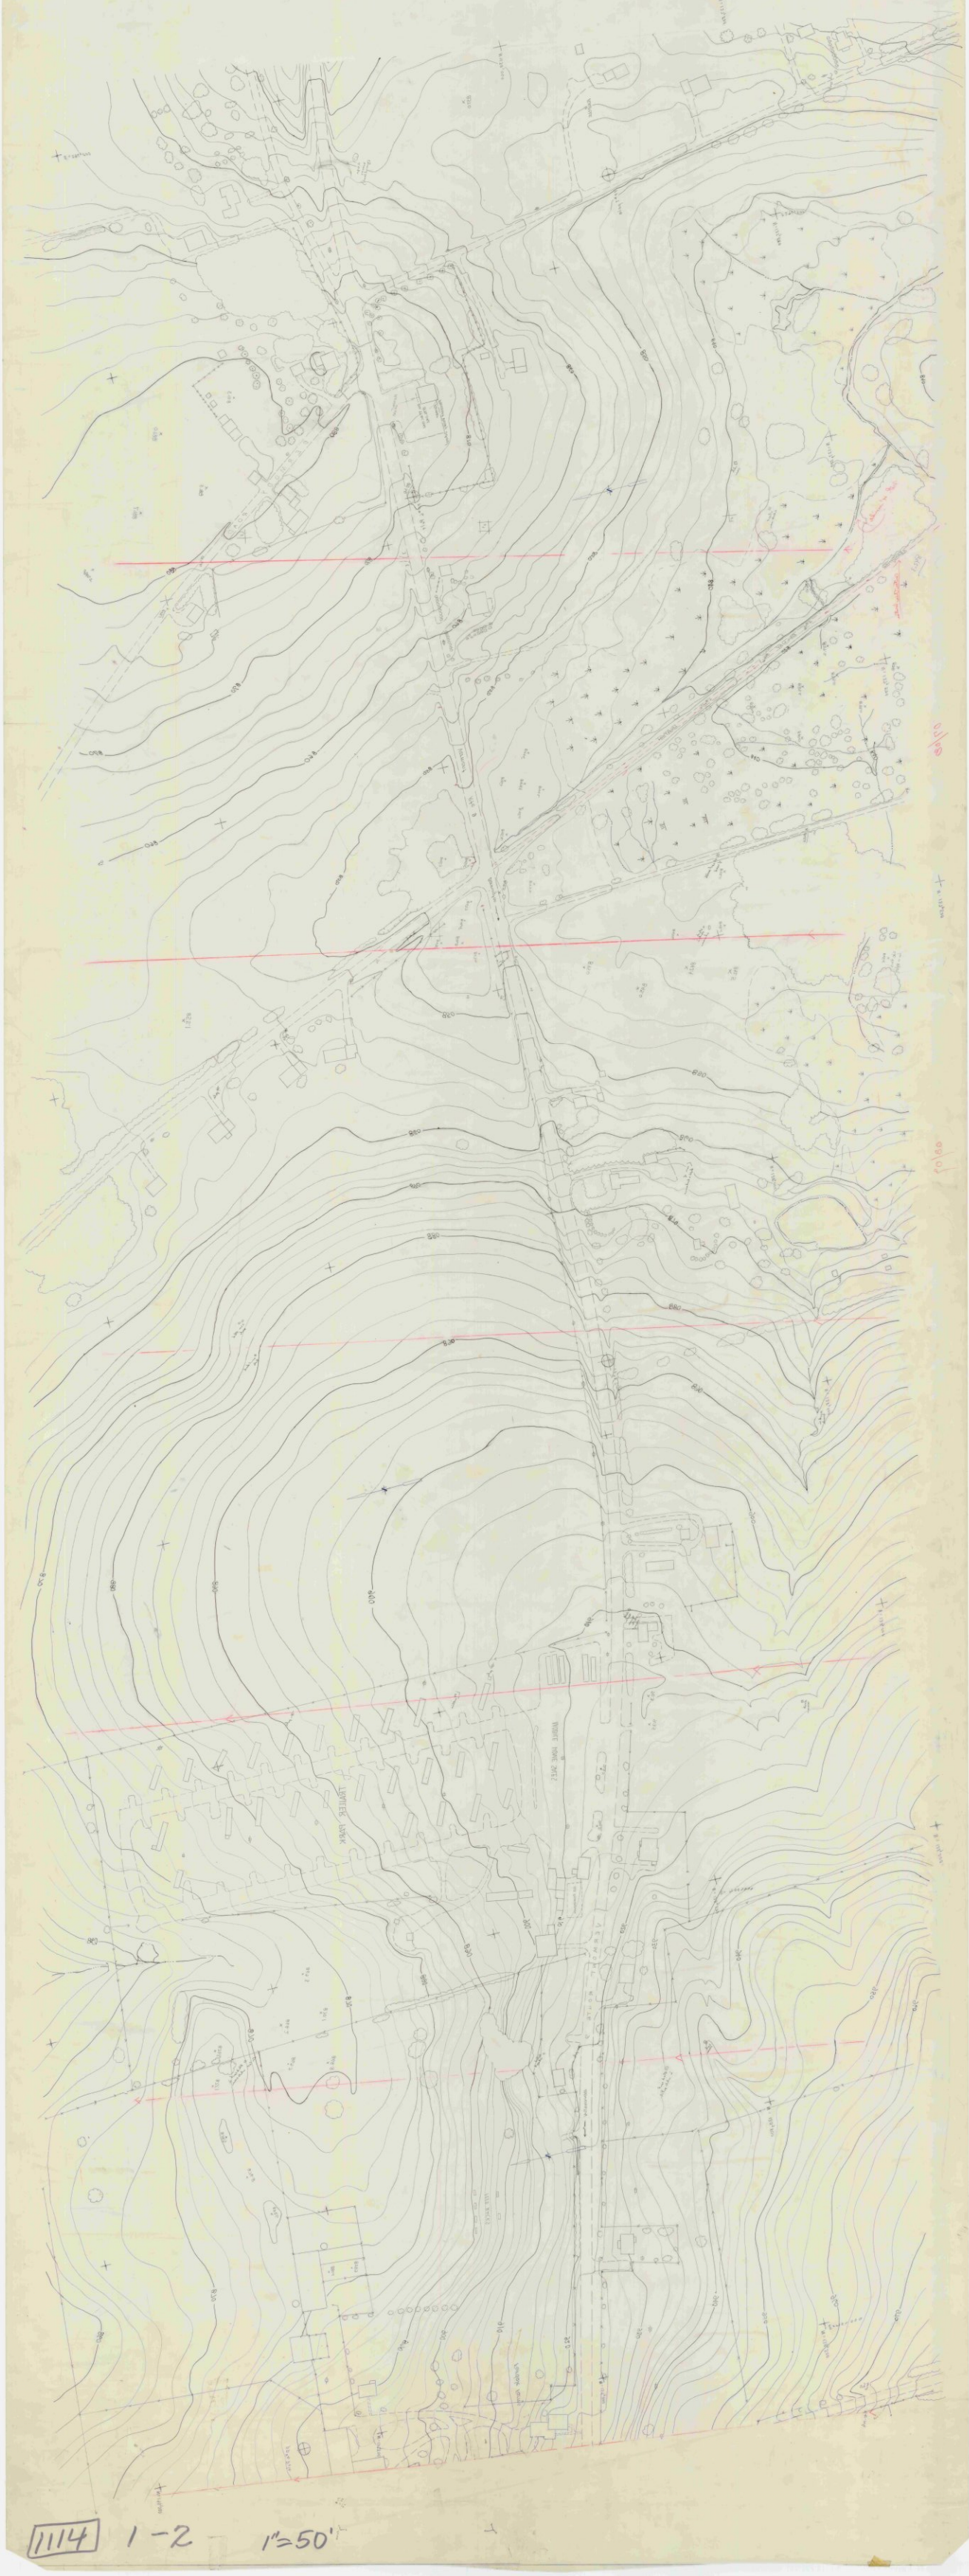

1114 1-2 1"=50'

111N 3-1 1"=20'

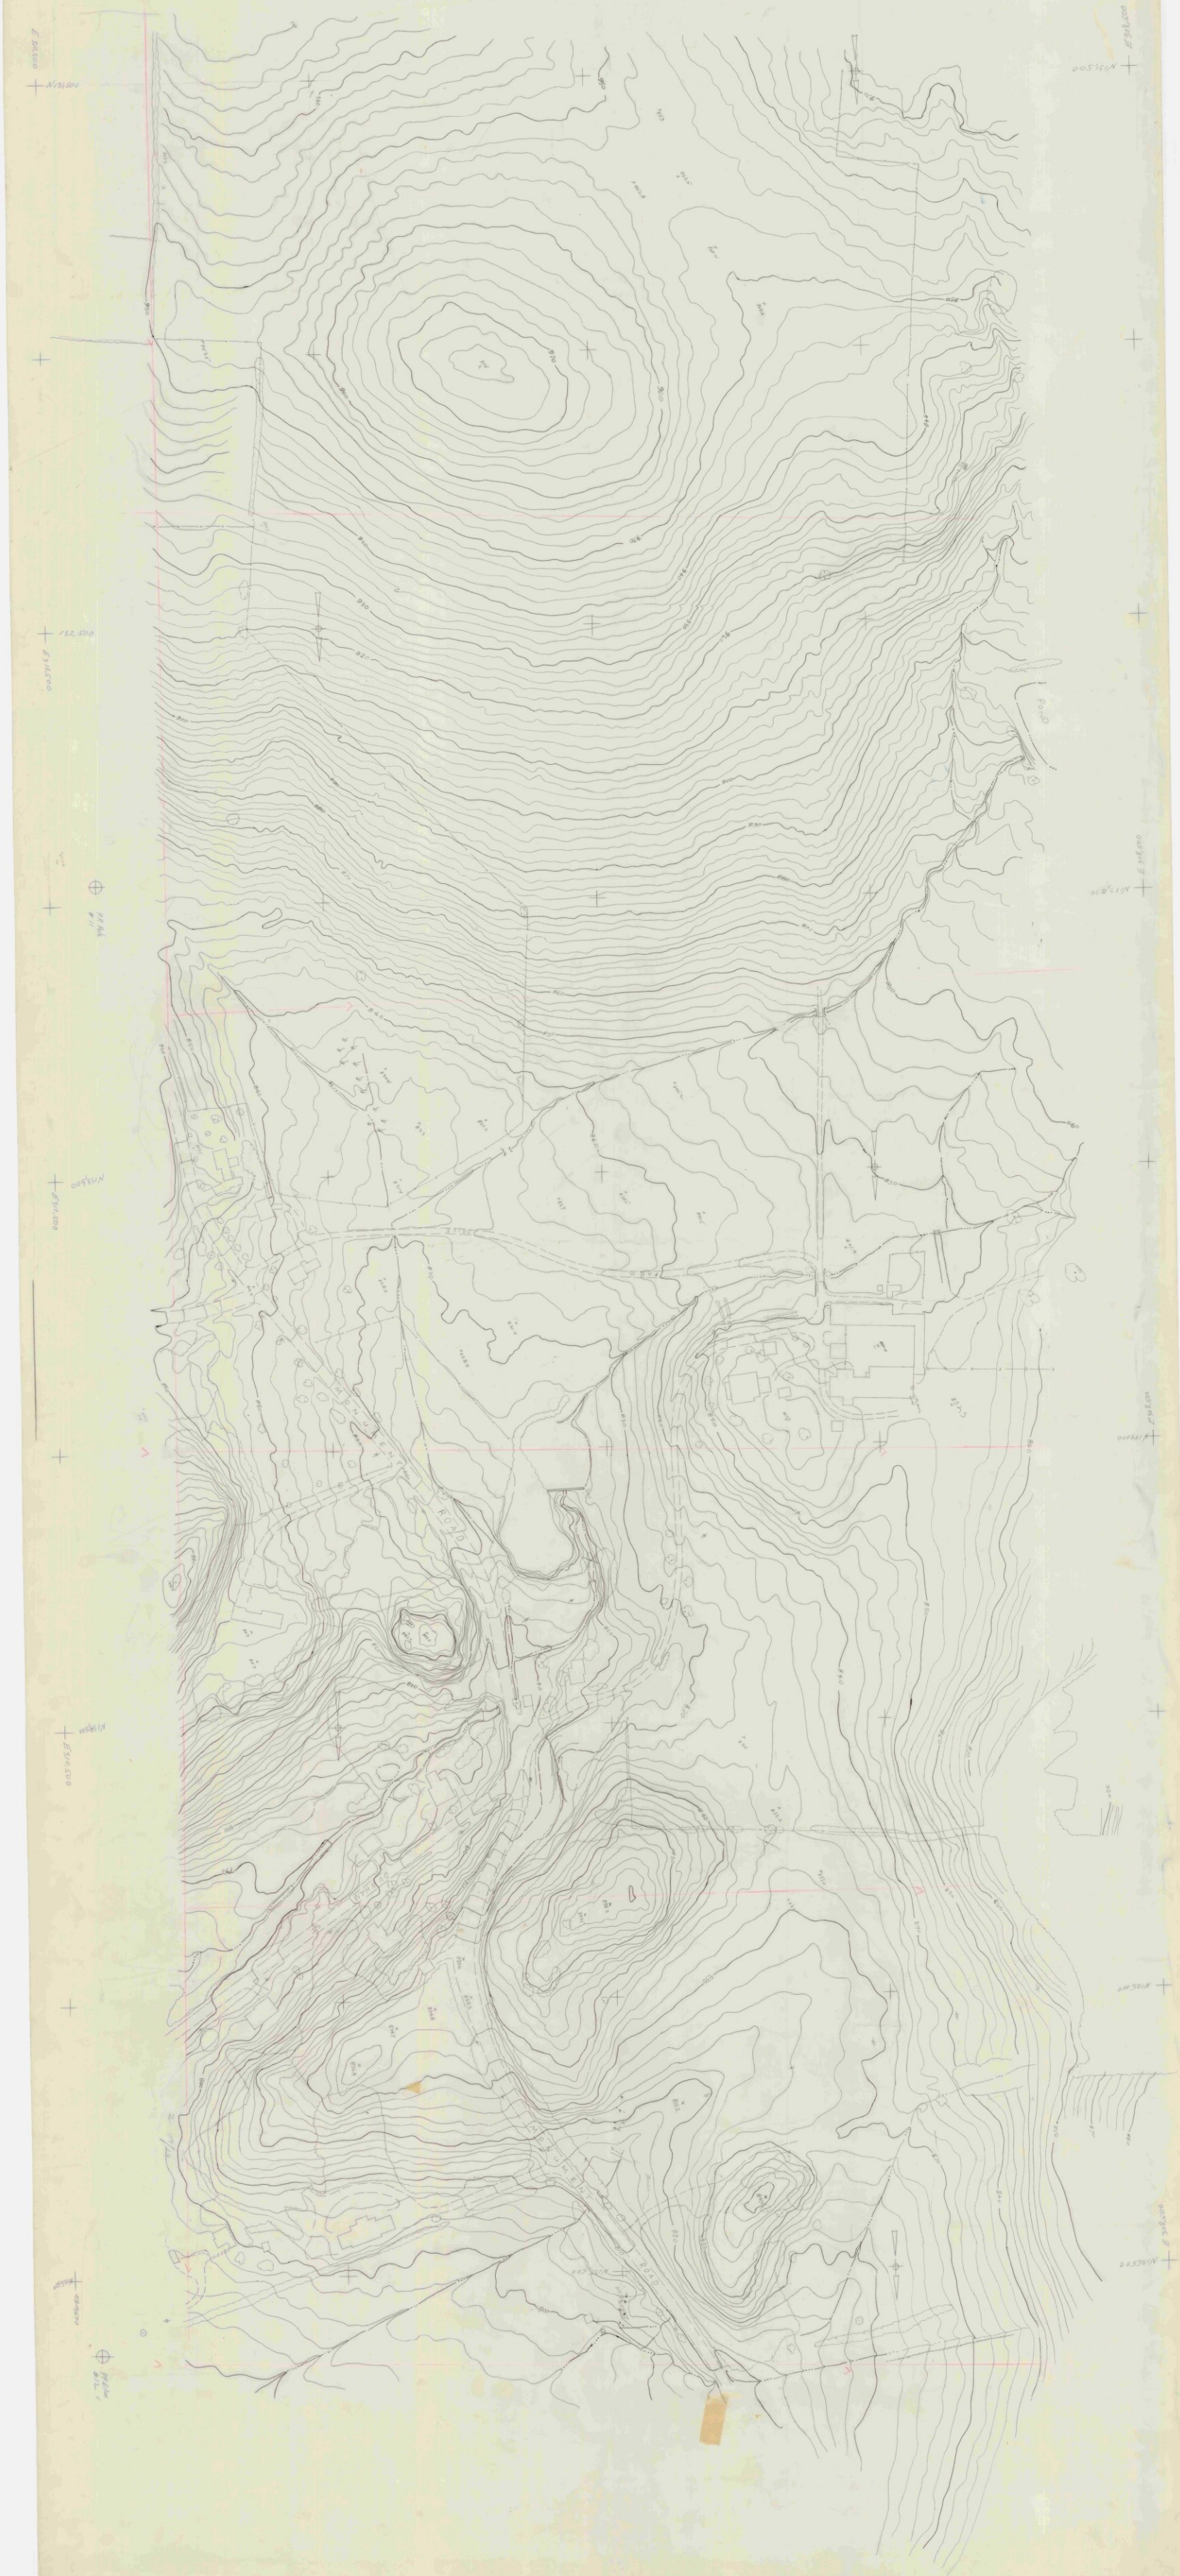

111N 3-1 1"=20'

N 402 000
E 356 000
N 398 000
E 356 000
CEMETERY
Abandoned RR Bed
500
525
550

١١١٨ ٨١

٢١١١ ٢-١

111A 8-5 1"=20' Bennington

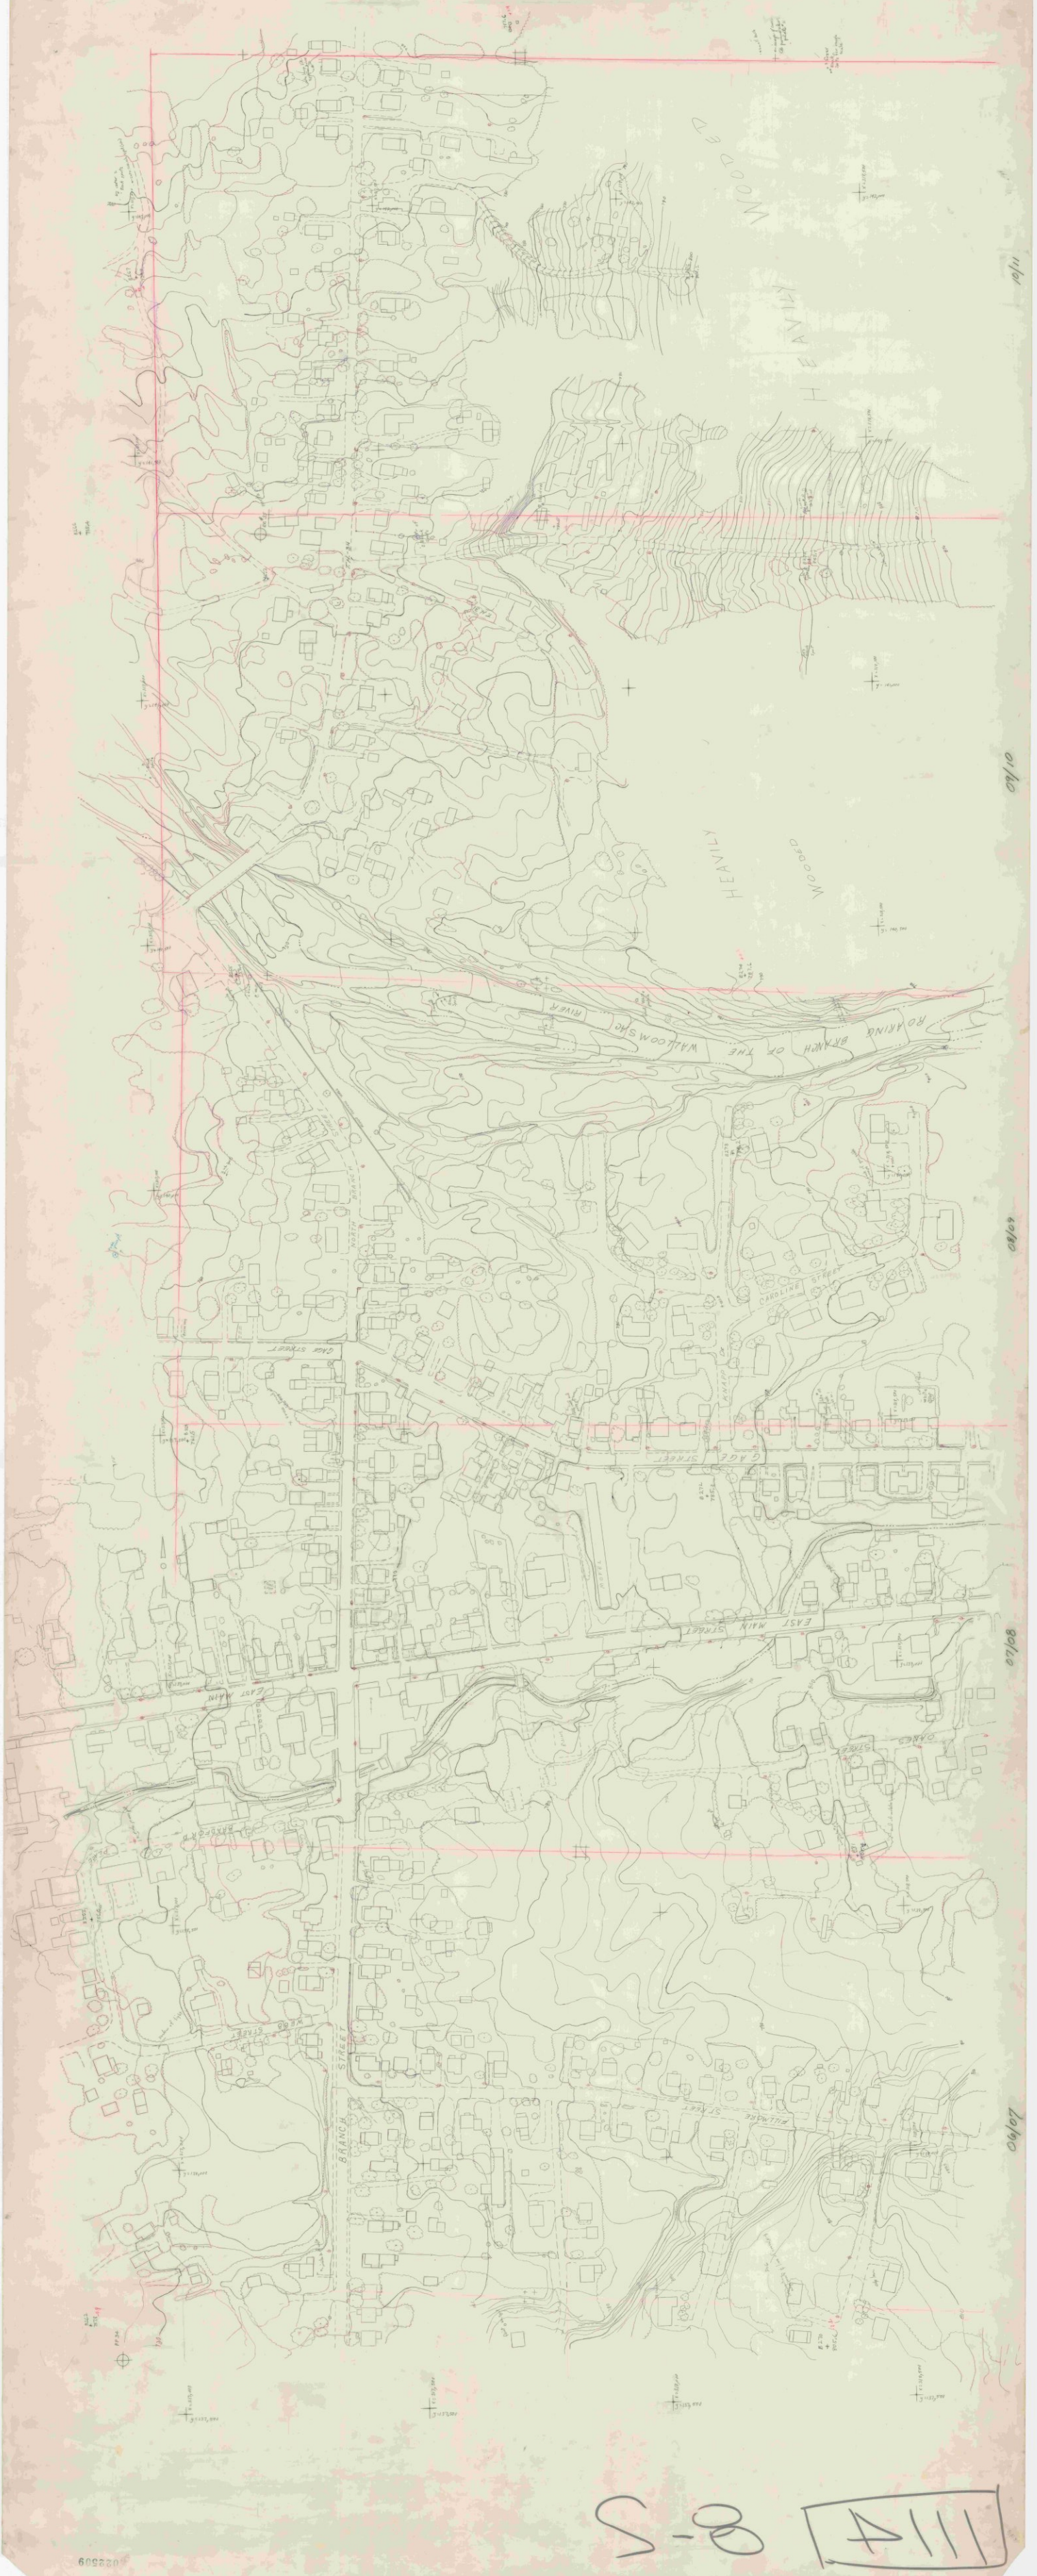

111A 8-5

S-P [A111]

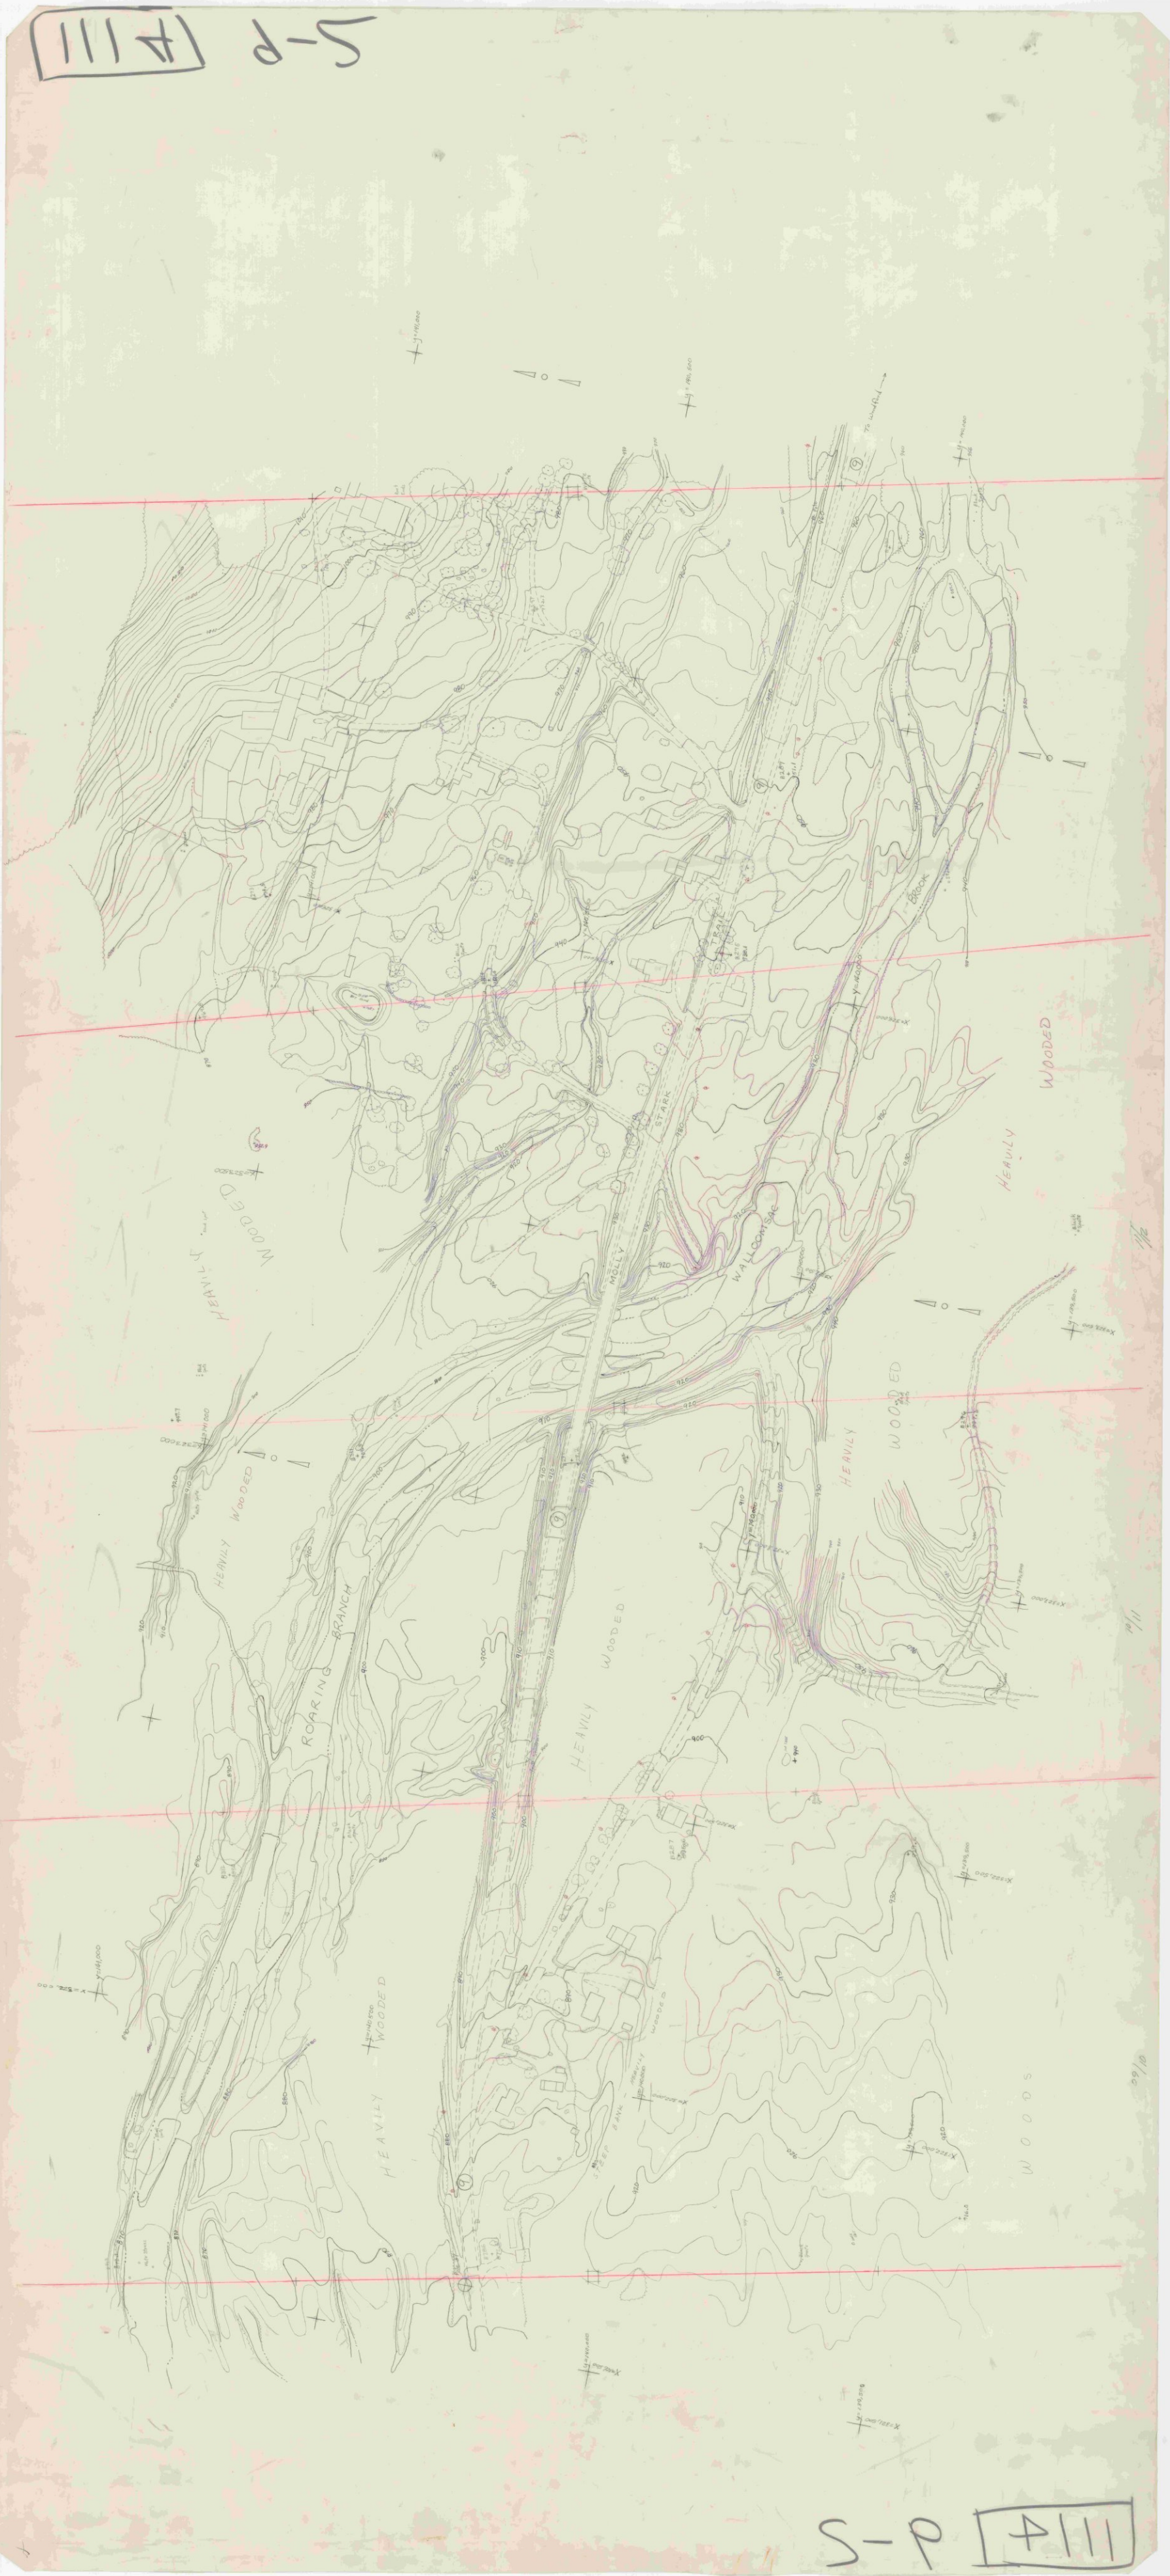

S-P [A111]

#111 10-5

#111 10-5

098330

111 2-5 1" = 20' Bonnington

111 2-5

HILL 9-5

HILL 9-5

Bennington 1114 1"=20'. Strip 7 Sheet 2

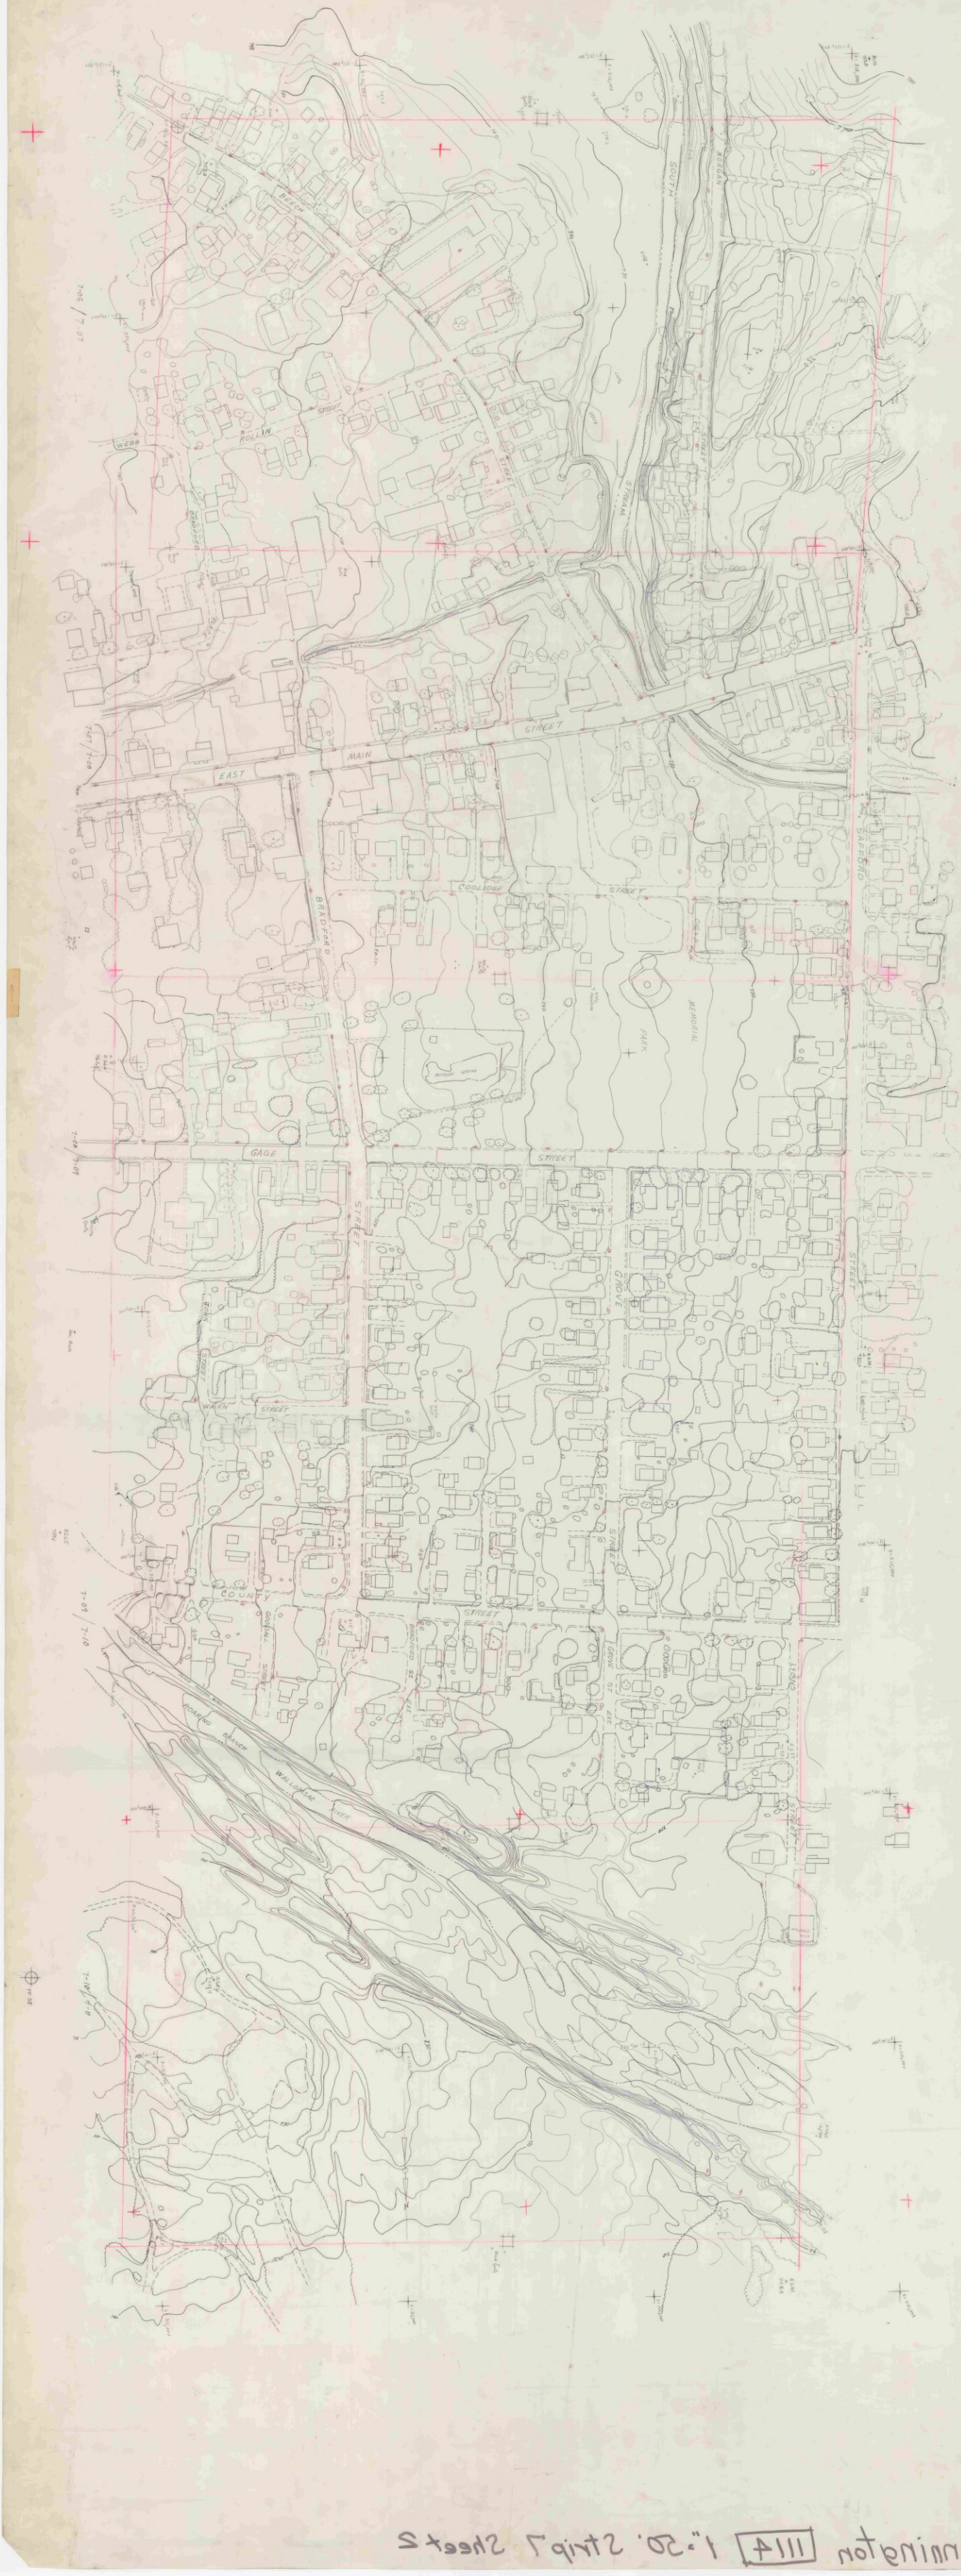

Bennington 1114 1"=20'. Strip 7 Sheet 2

1114 2-2

1"=50'

1114 2-2

1"=50'

VIII A 3-5 Bonnington 1:20.

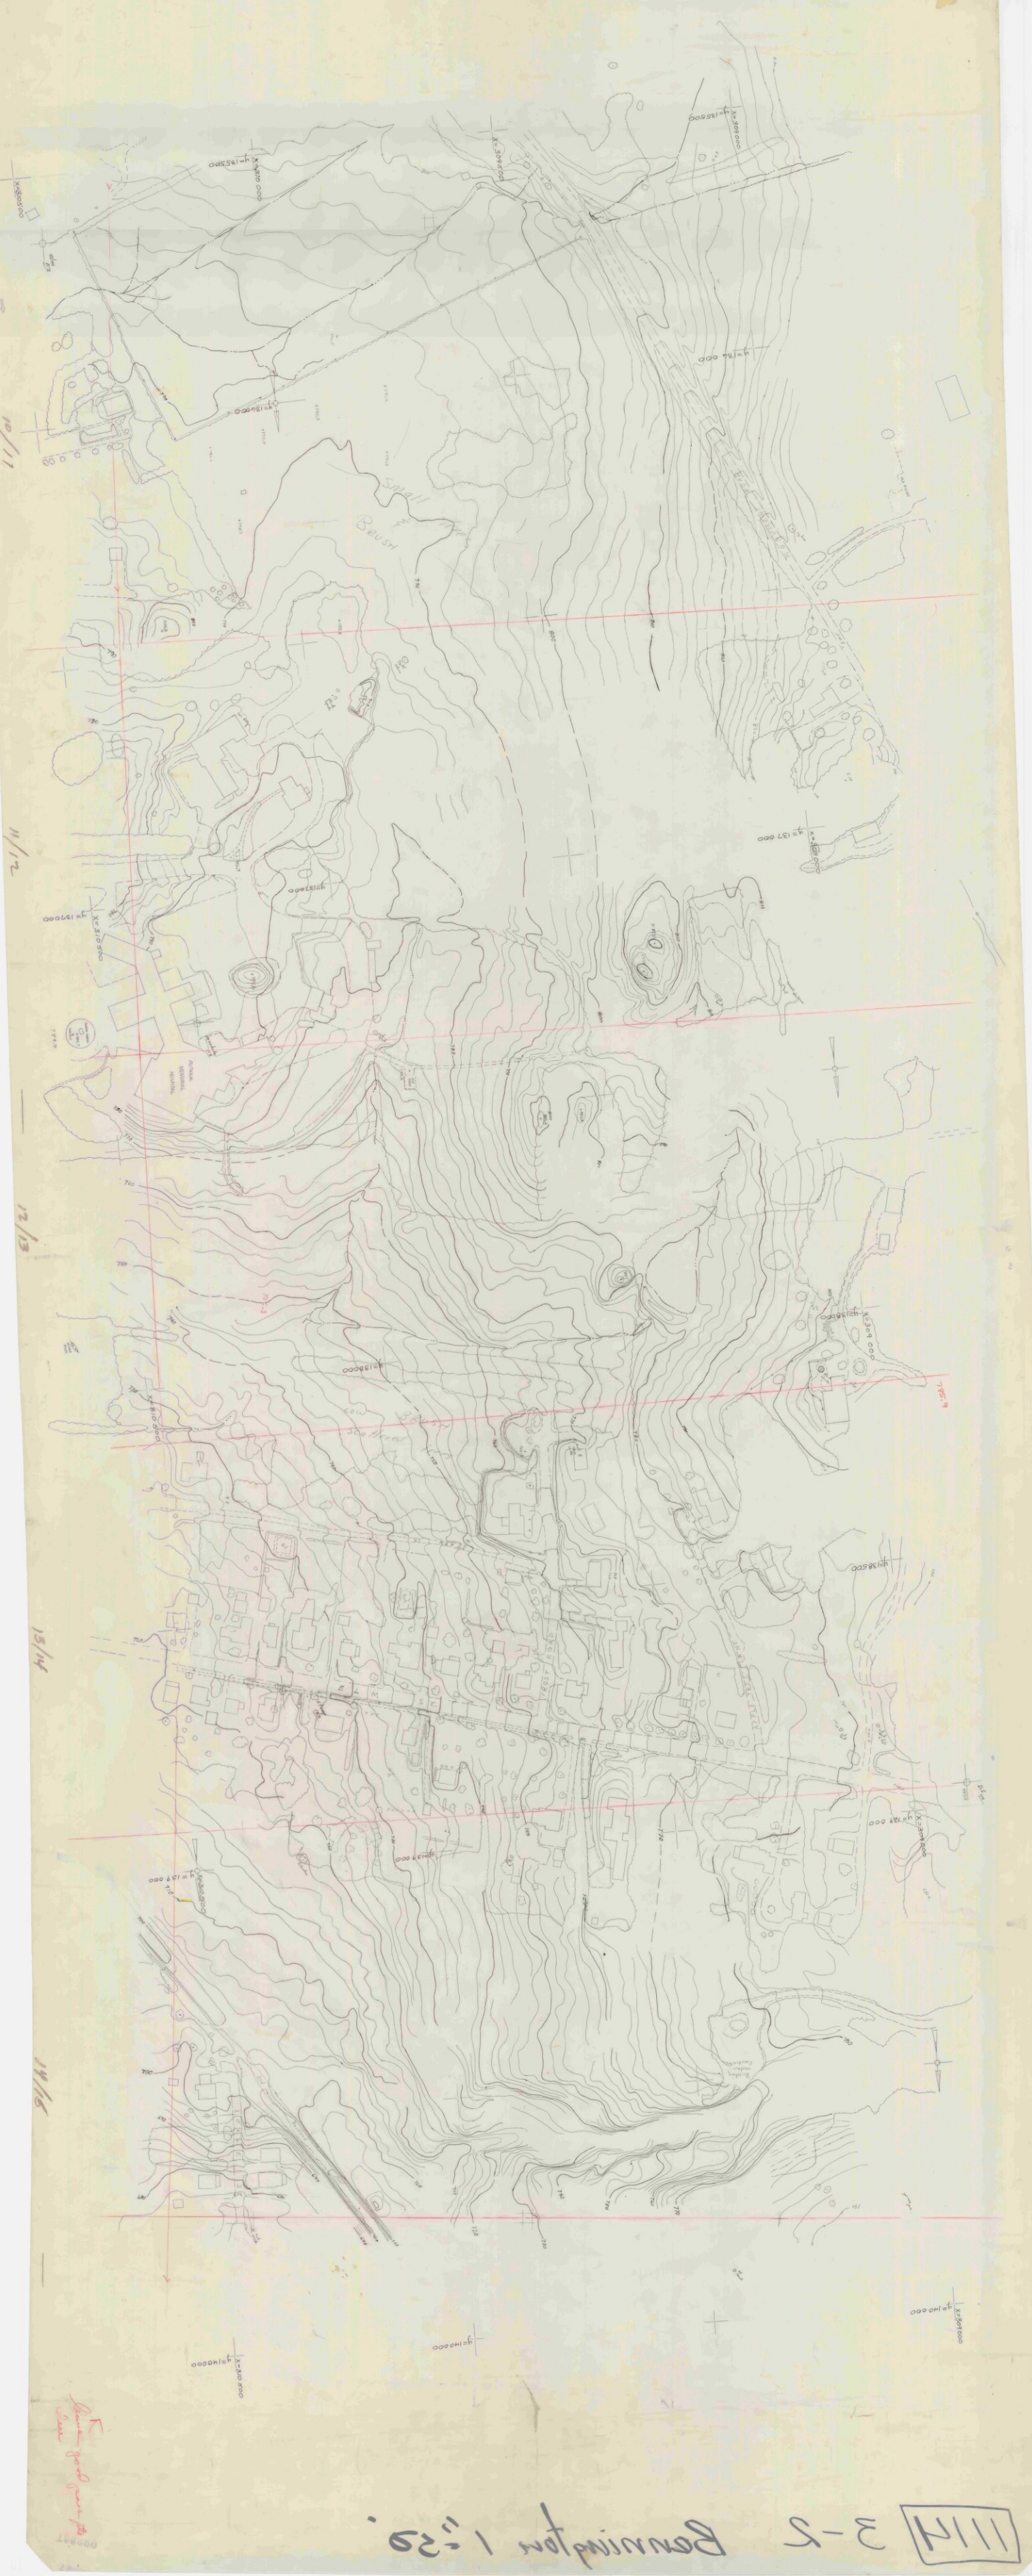

111H H-5 1"=2Q'

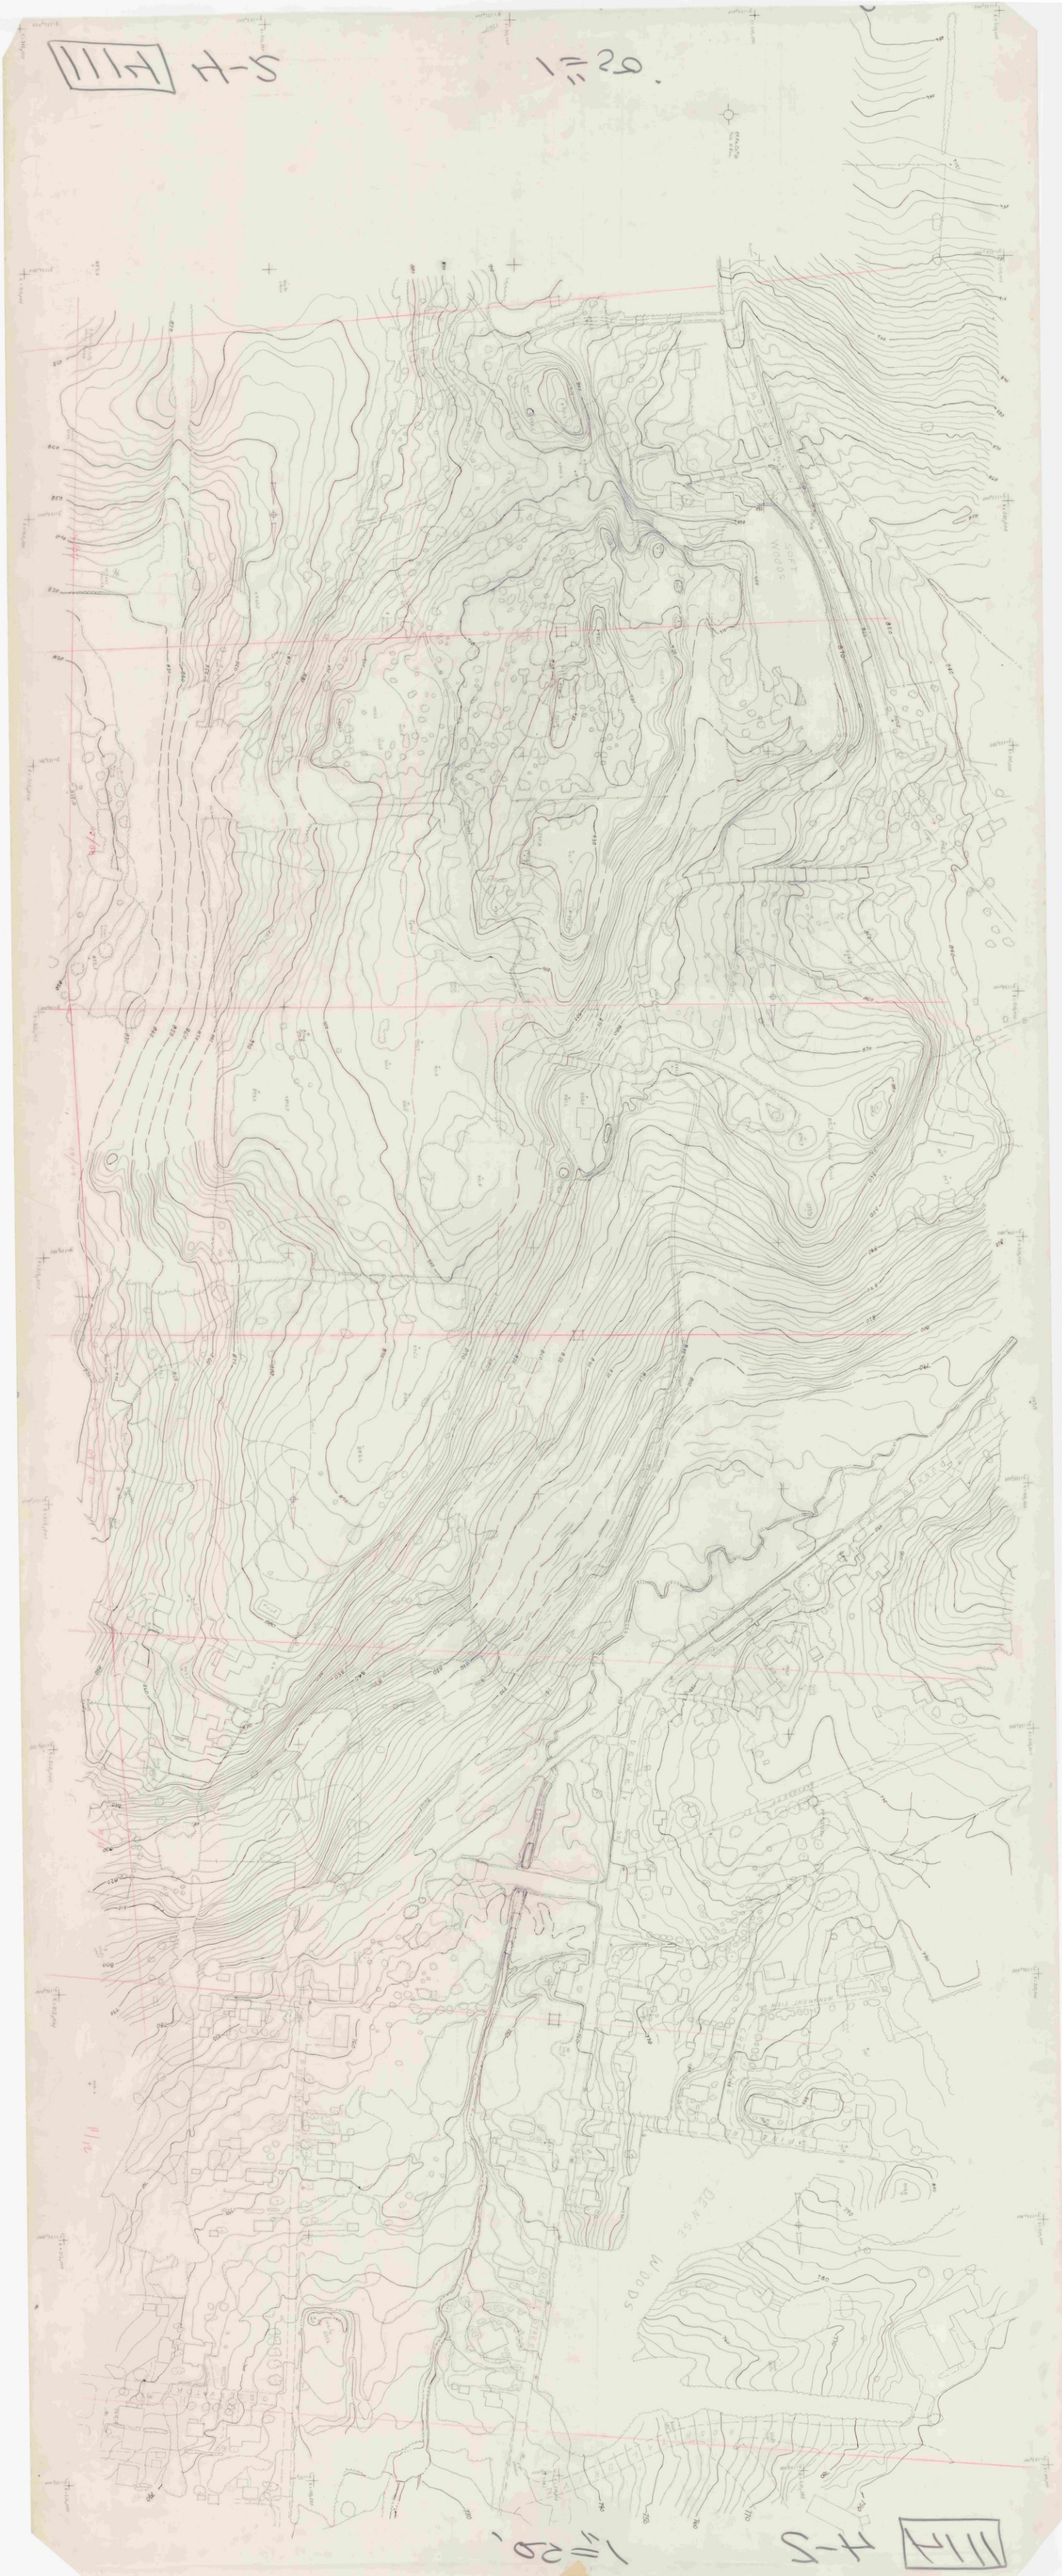

1"=2Q' H-5 111H

111H 4-3 Bennington 20 scale

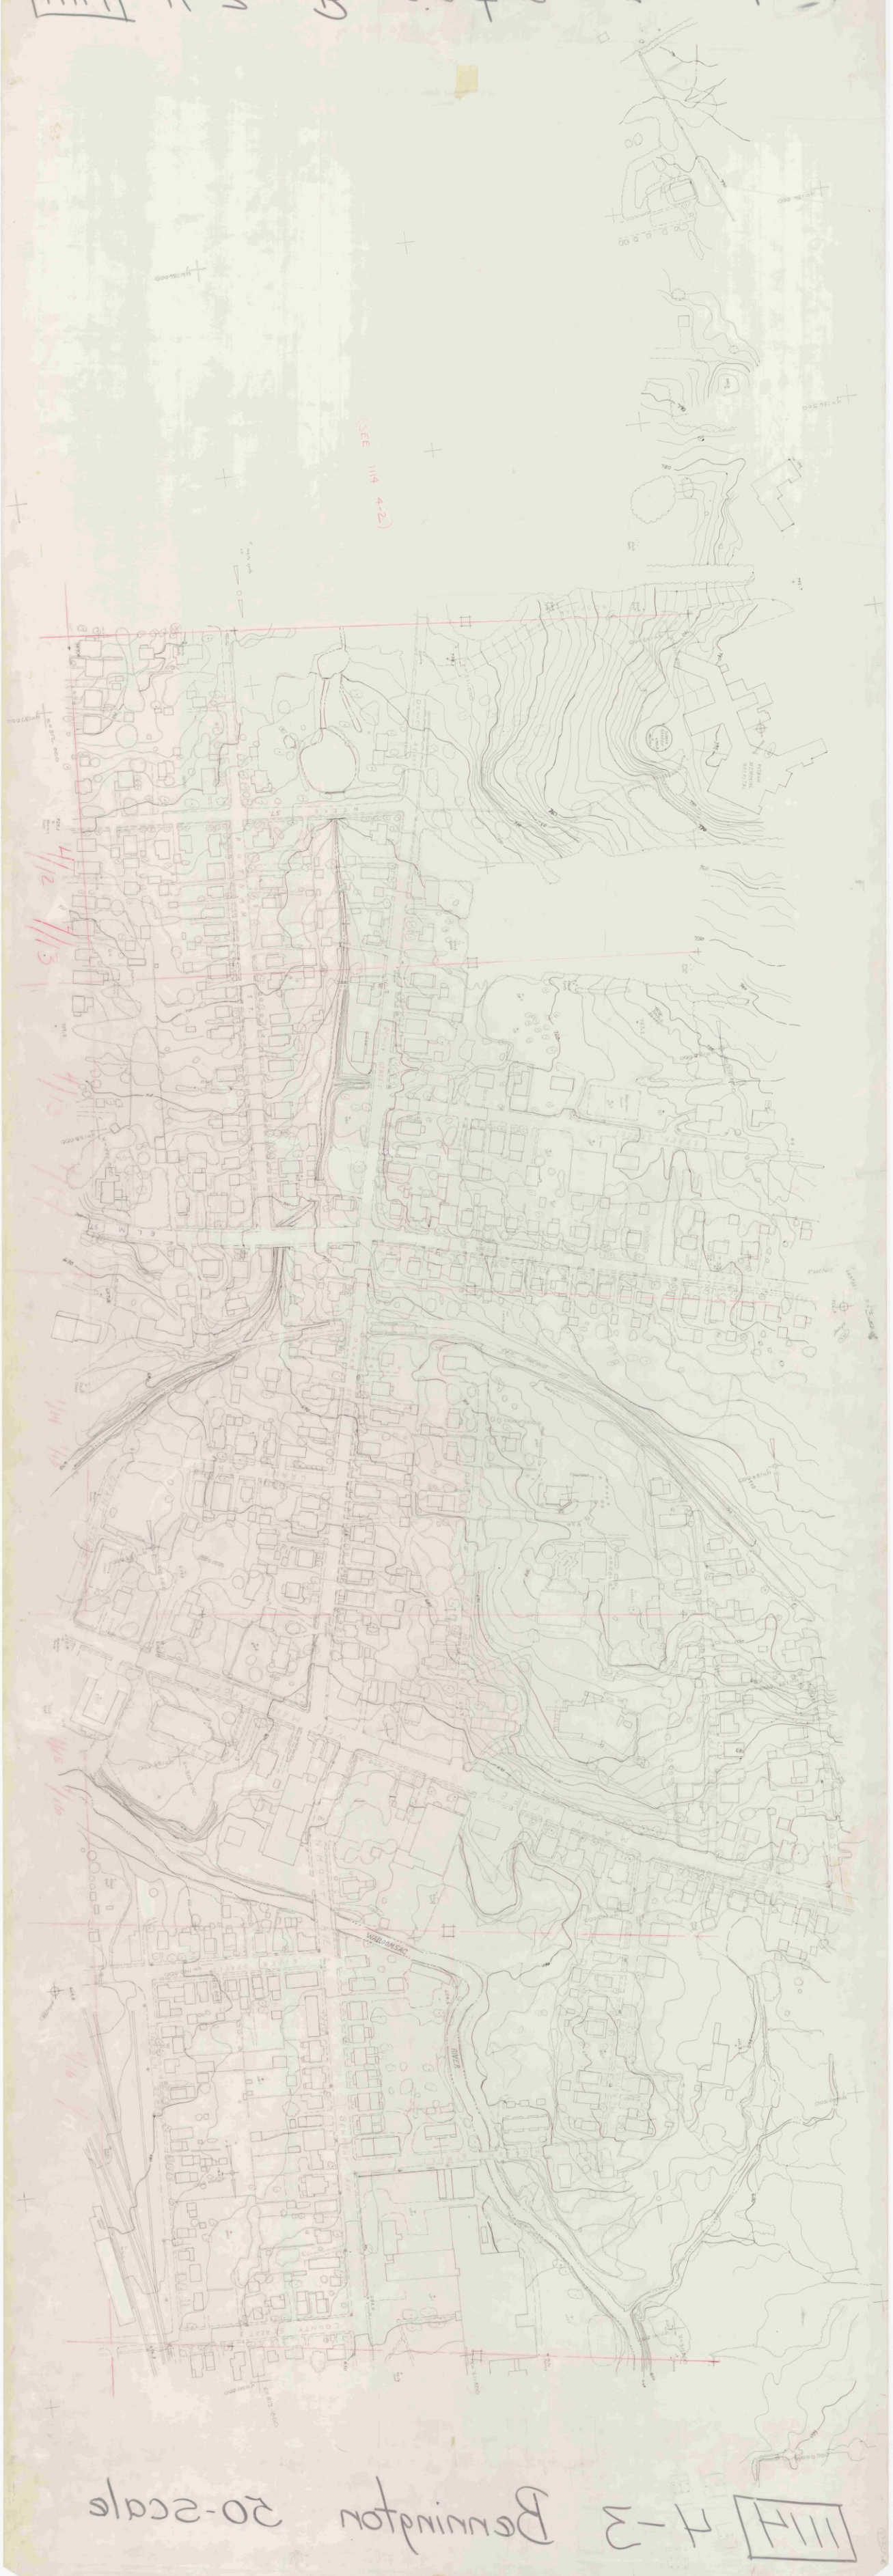

111H 4-3 Bennington 20-scale

A-3 BONN 1"=20'

A-3 BONN 1"=20'

BENNINGTON 1"=50' STRIPS SHEET 3

111A

111A 2-3

1"=20'

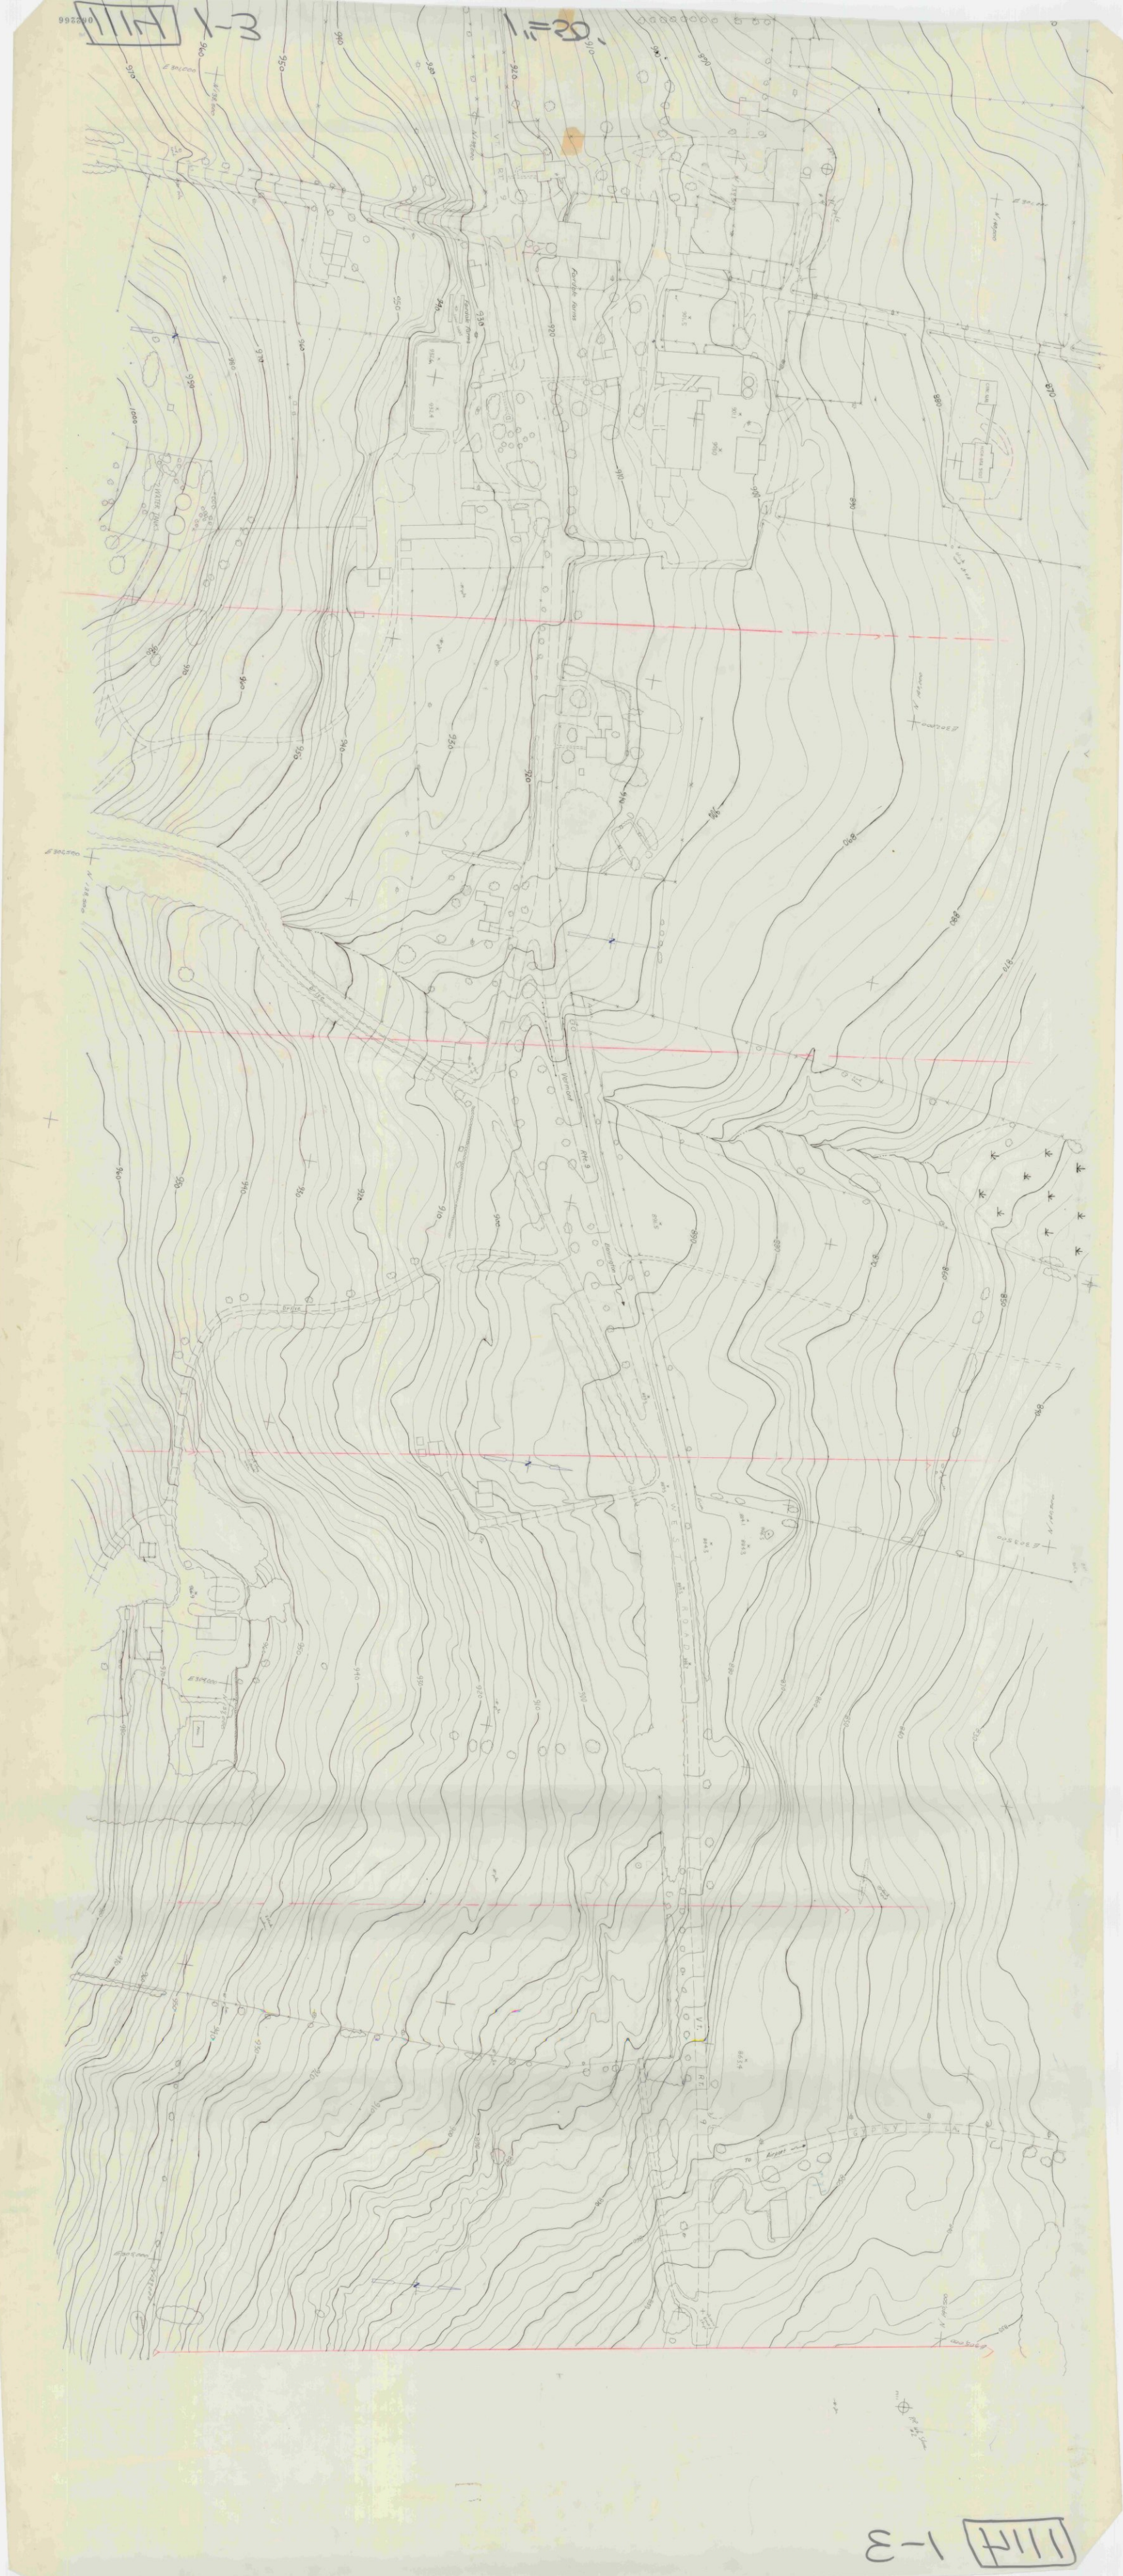
Forsyth Farms
Vermont
Brattleboro
WEST RD
Airport
WATER TANKS

HARMON
ROAD
TREE
NURSERY
BENNINGTON
ROAD
SHOPPING
CENTER
PARKING
HENRY
DRIVE
HAYWOOD
DRIVE
WILMOTH

1114 8-1

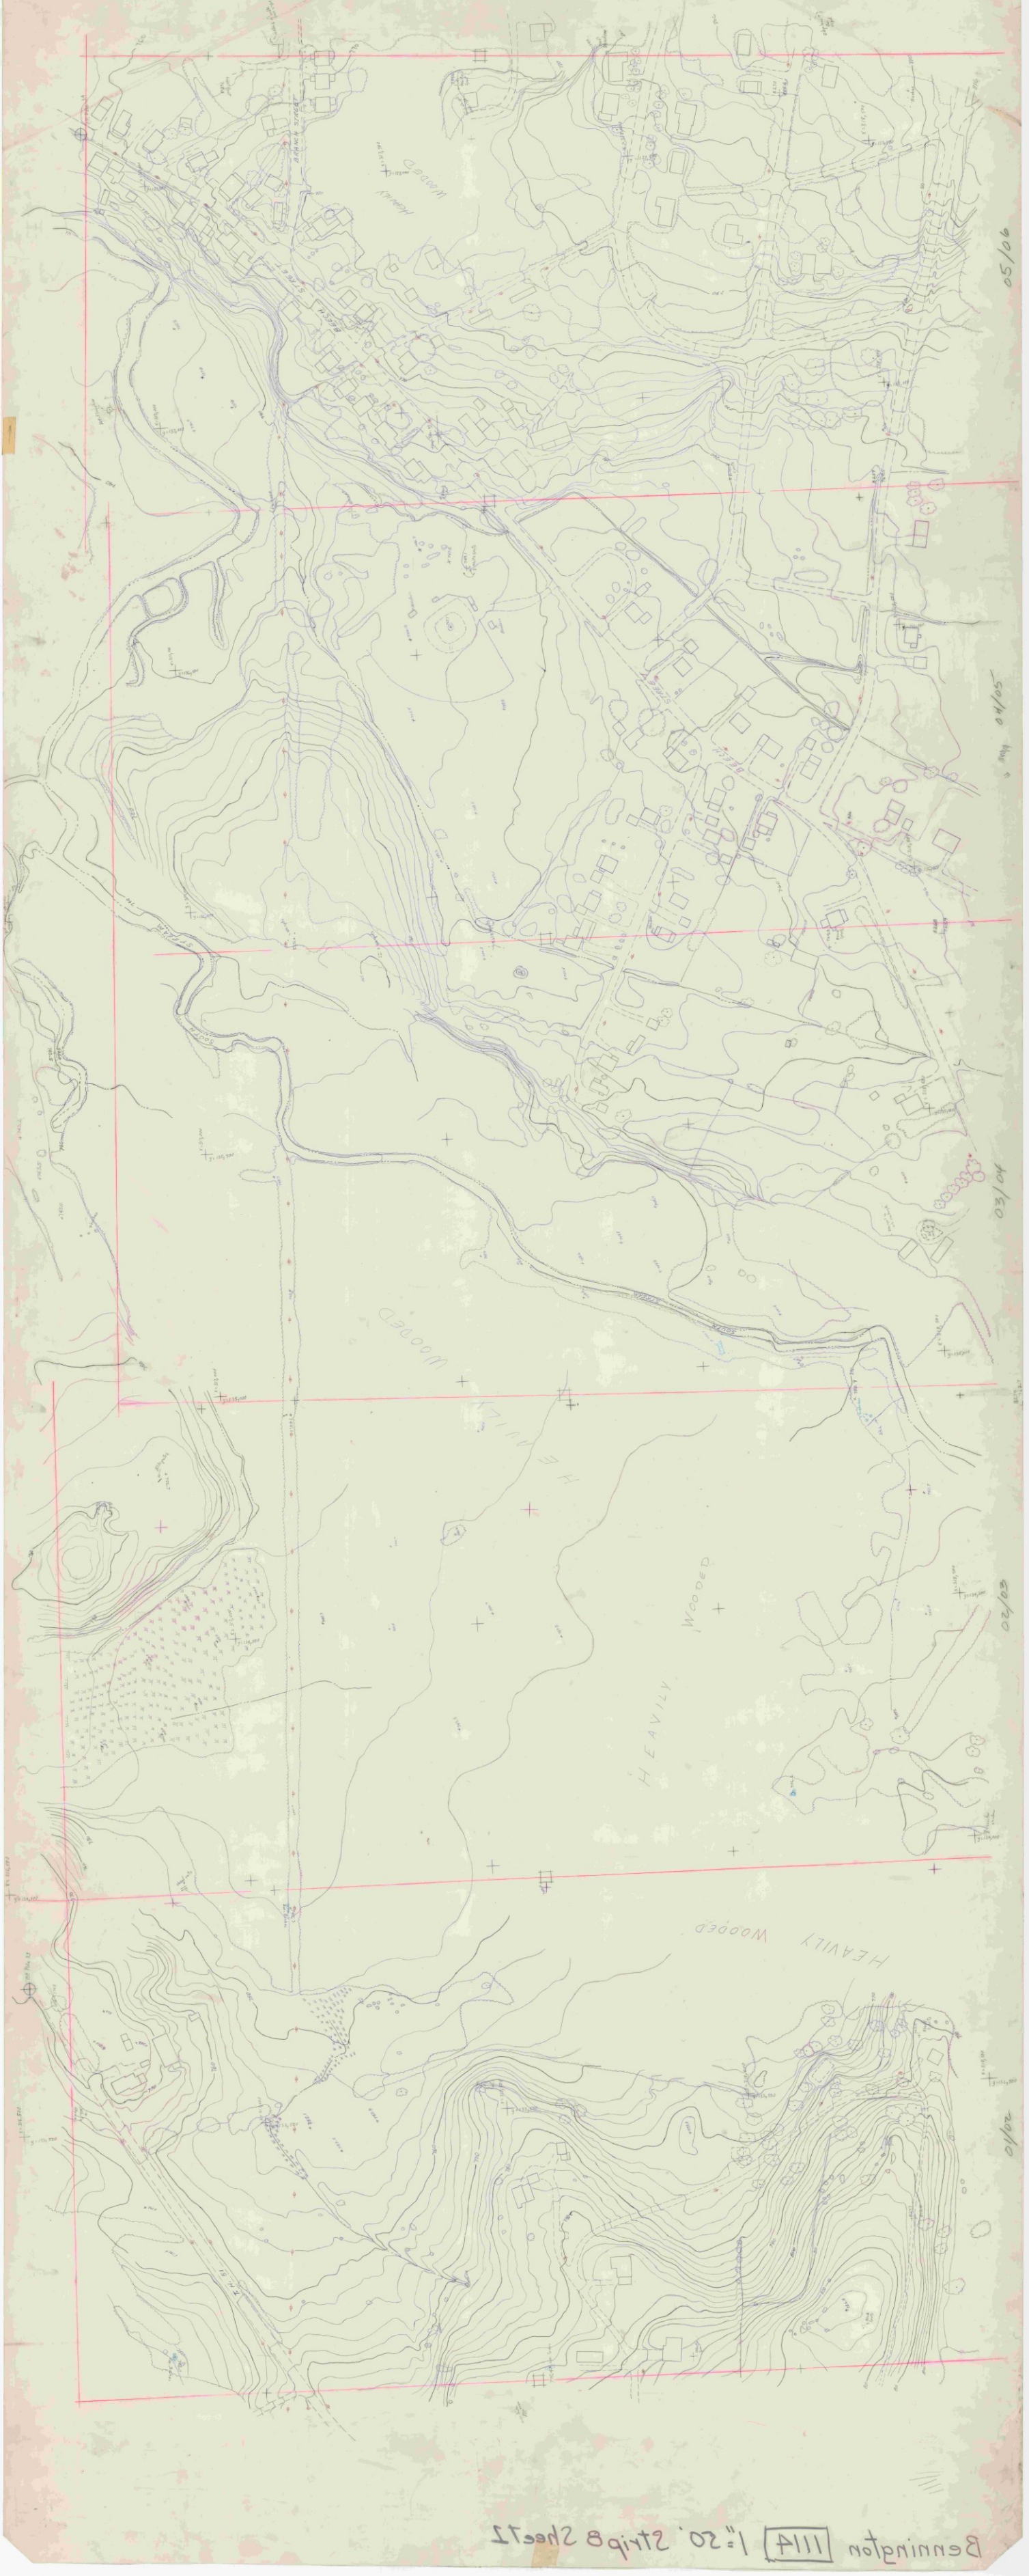

Bennington 1114 1"=50' Strip B Sheet 2

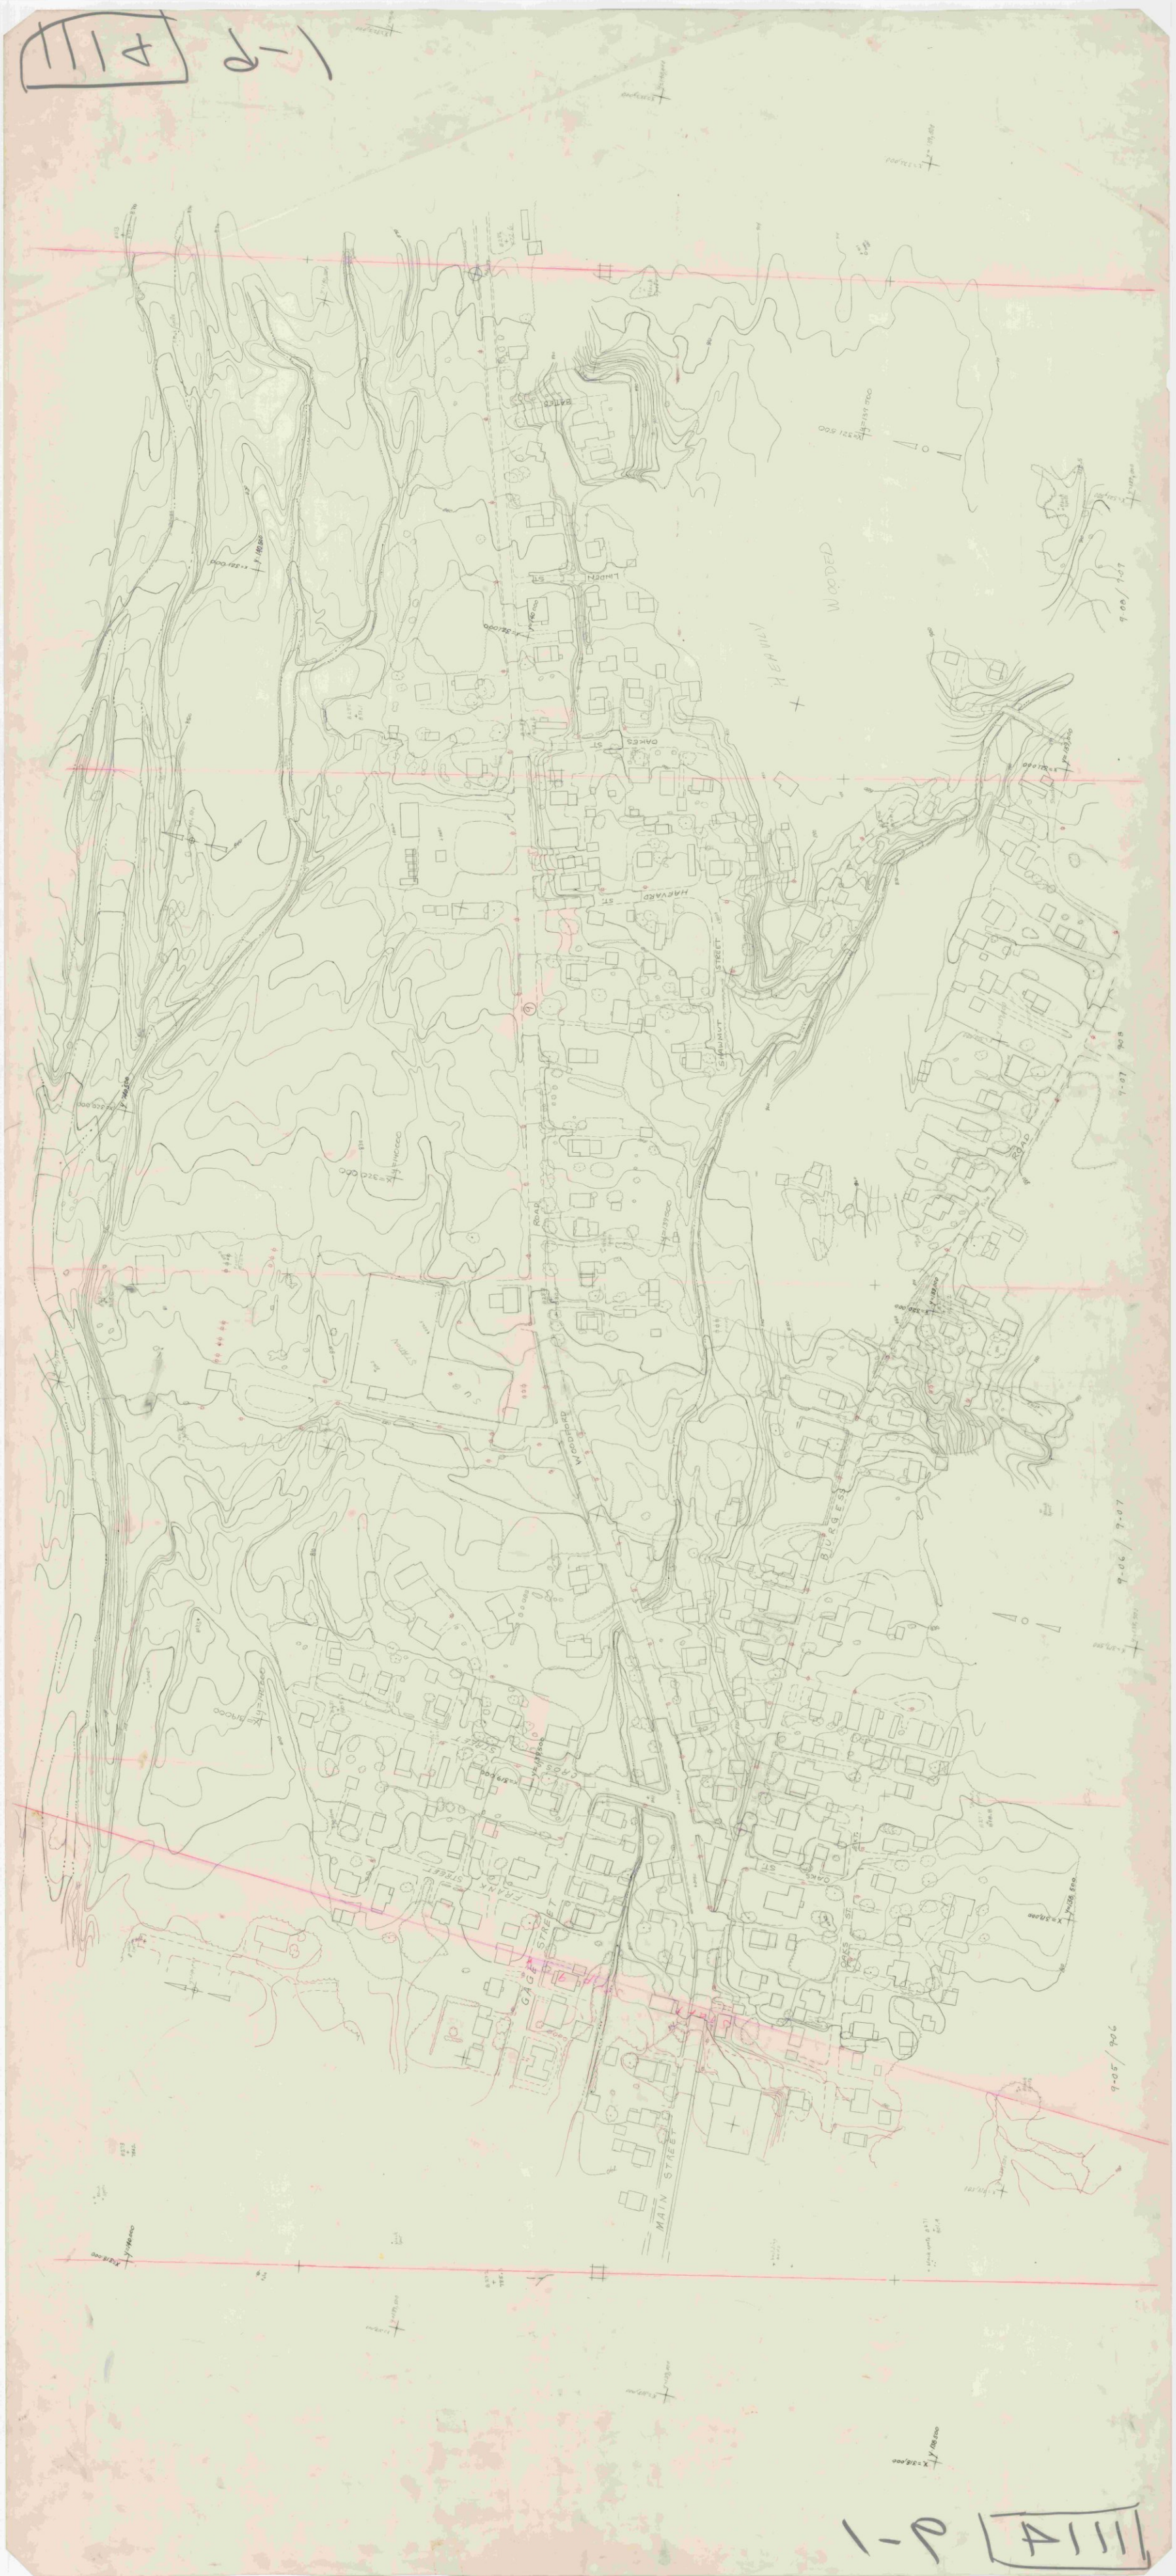
LINDEN ST
OAKES ST
HARVARD ST
STRAWNUT STREET
WOODED HEAVILY
ROAD
WOODPARD
BURGESS
9-07
9-06
9-05
GAG STREET
MAIN STREET
FRANK STREET
CROSS STREET
OAKES ST

1111 11-1 1"=20'

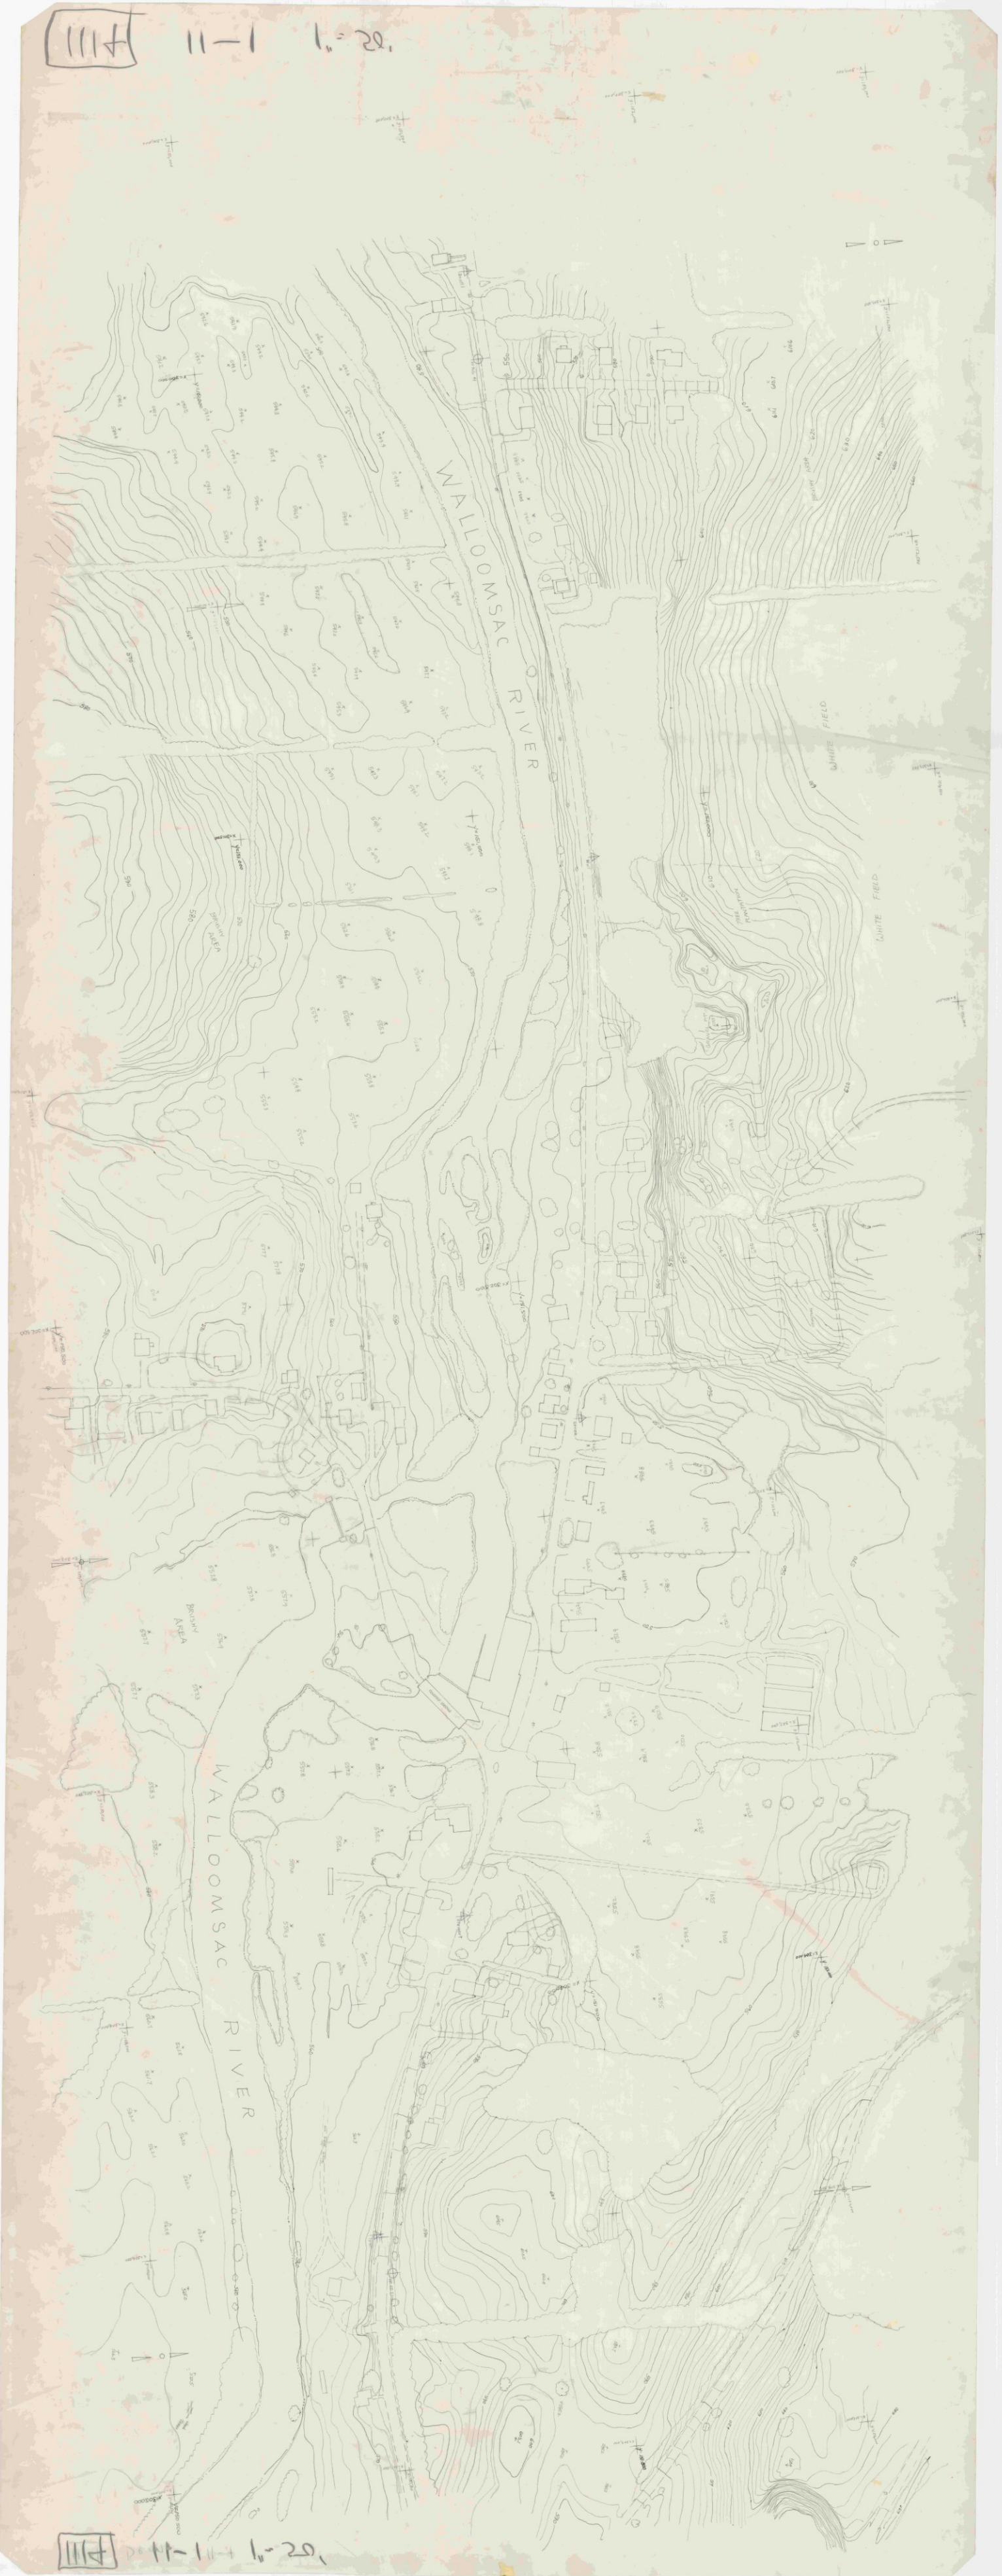

1111 11-1 1"=20'

111H 3-3 1"=20'

111H 3-3 Bennington 1"=50'

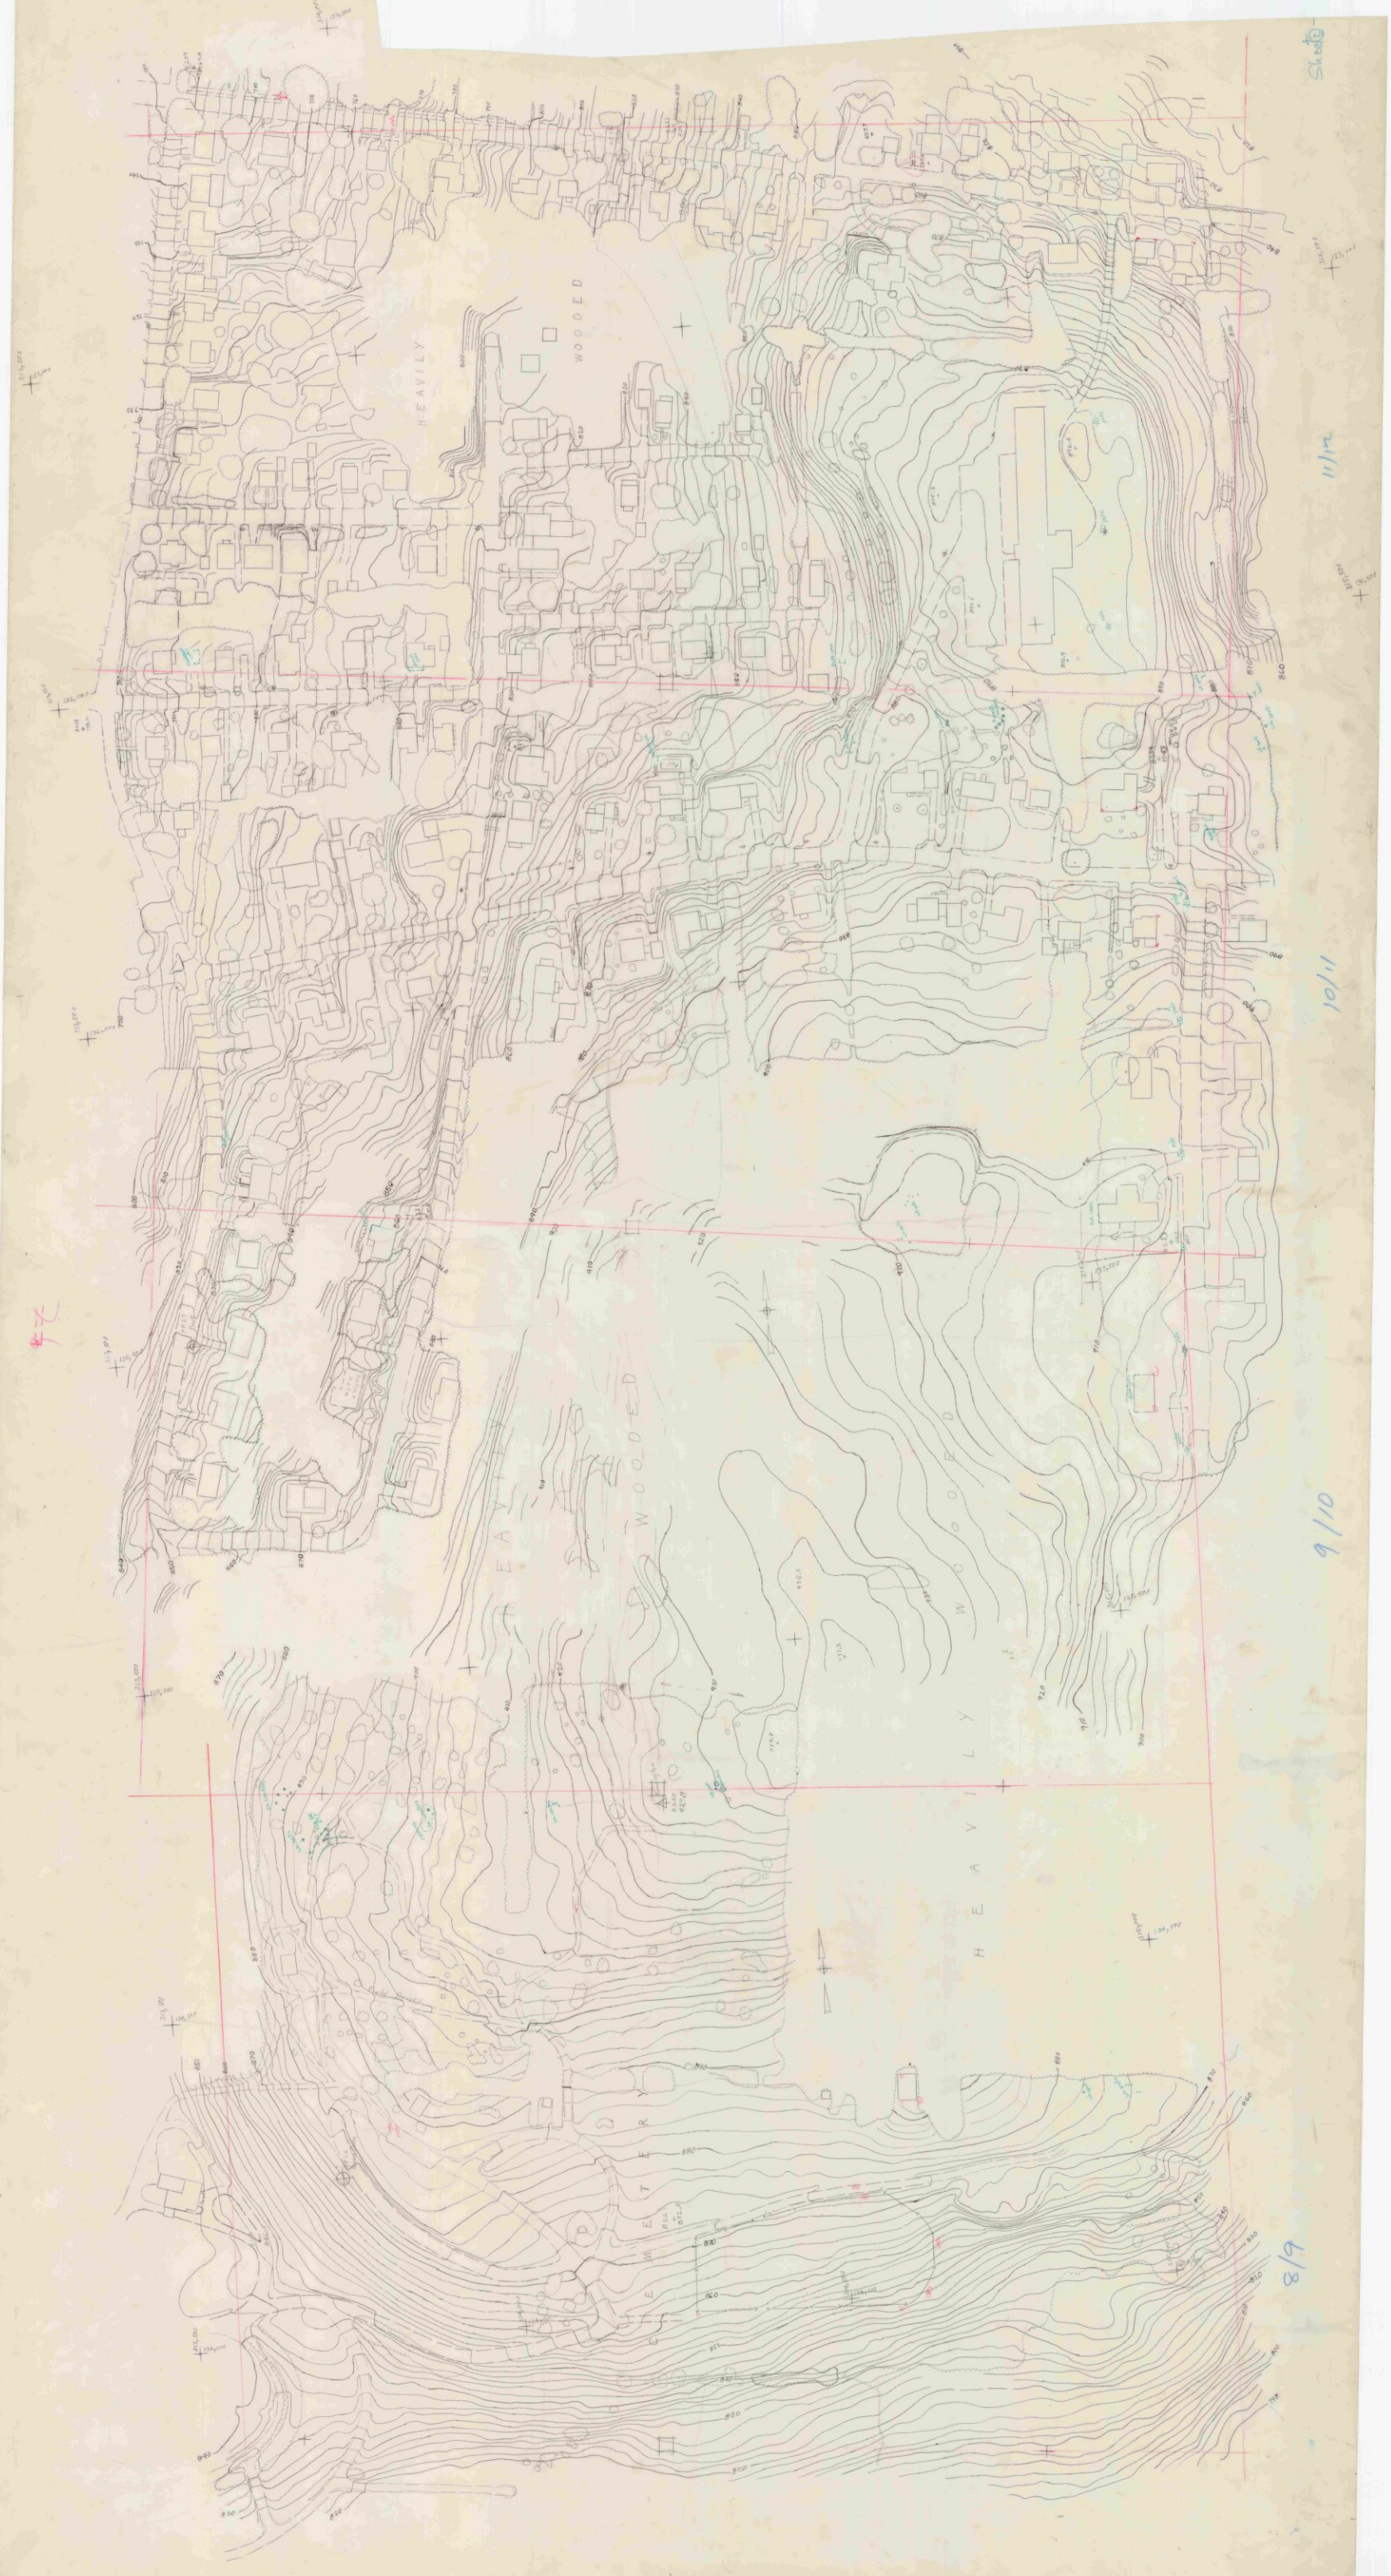

BENNINGTON Mtn stripe sheet 1 scale 1"=20'.

1114 1-1 1"=50'

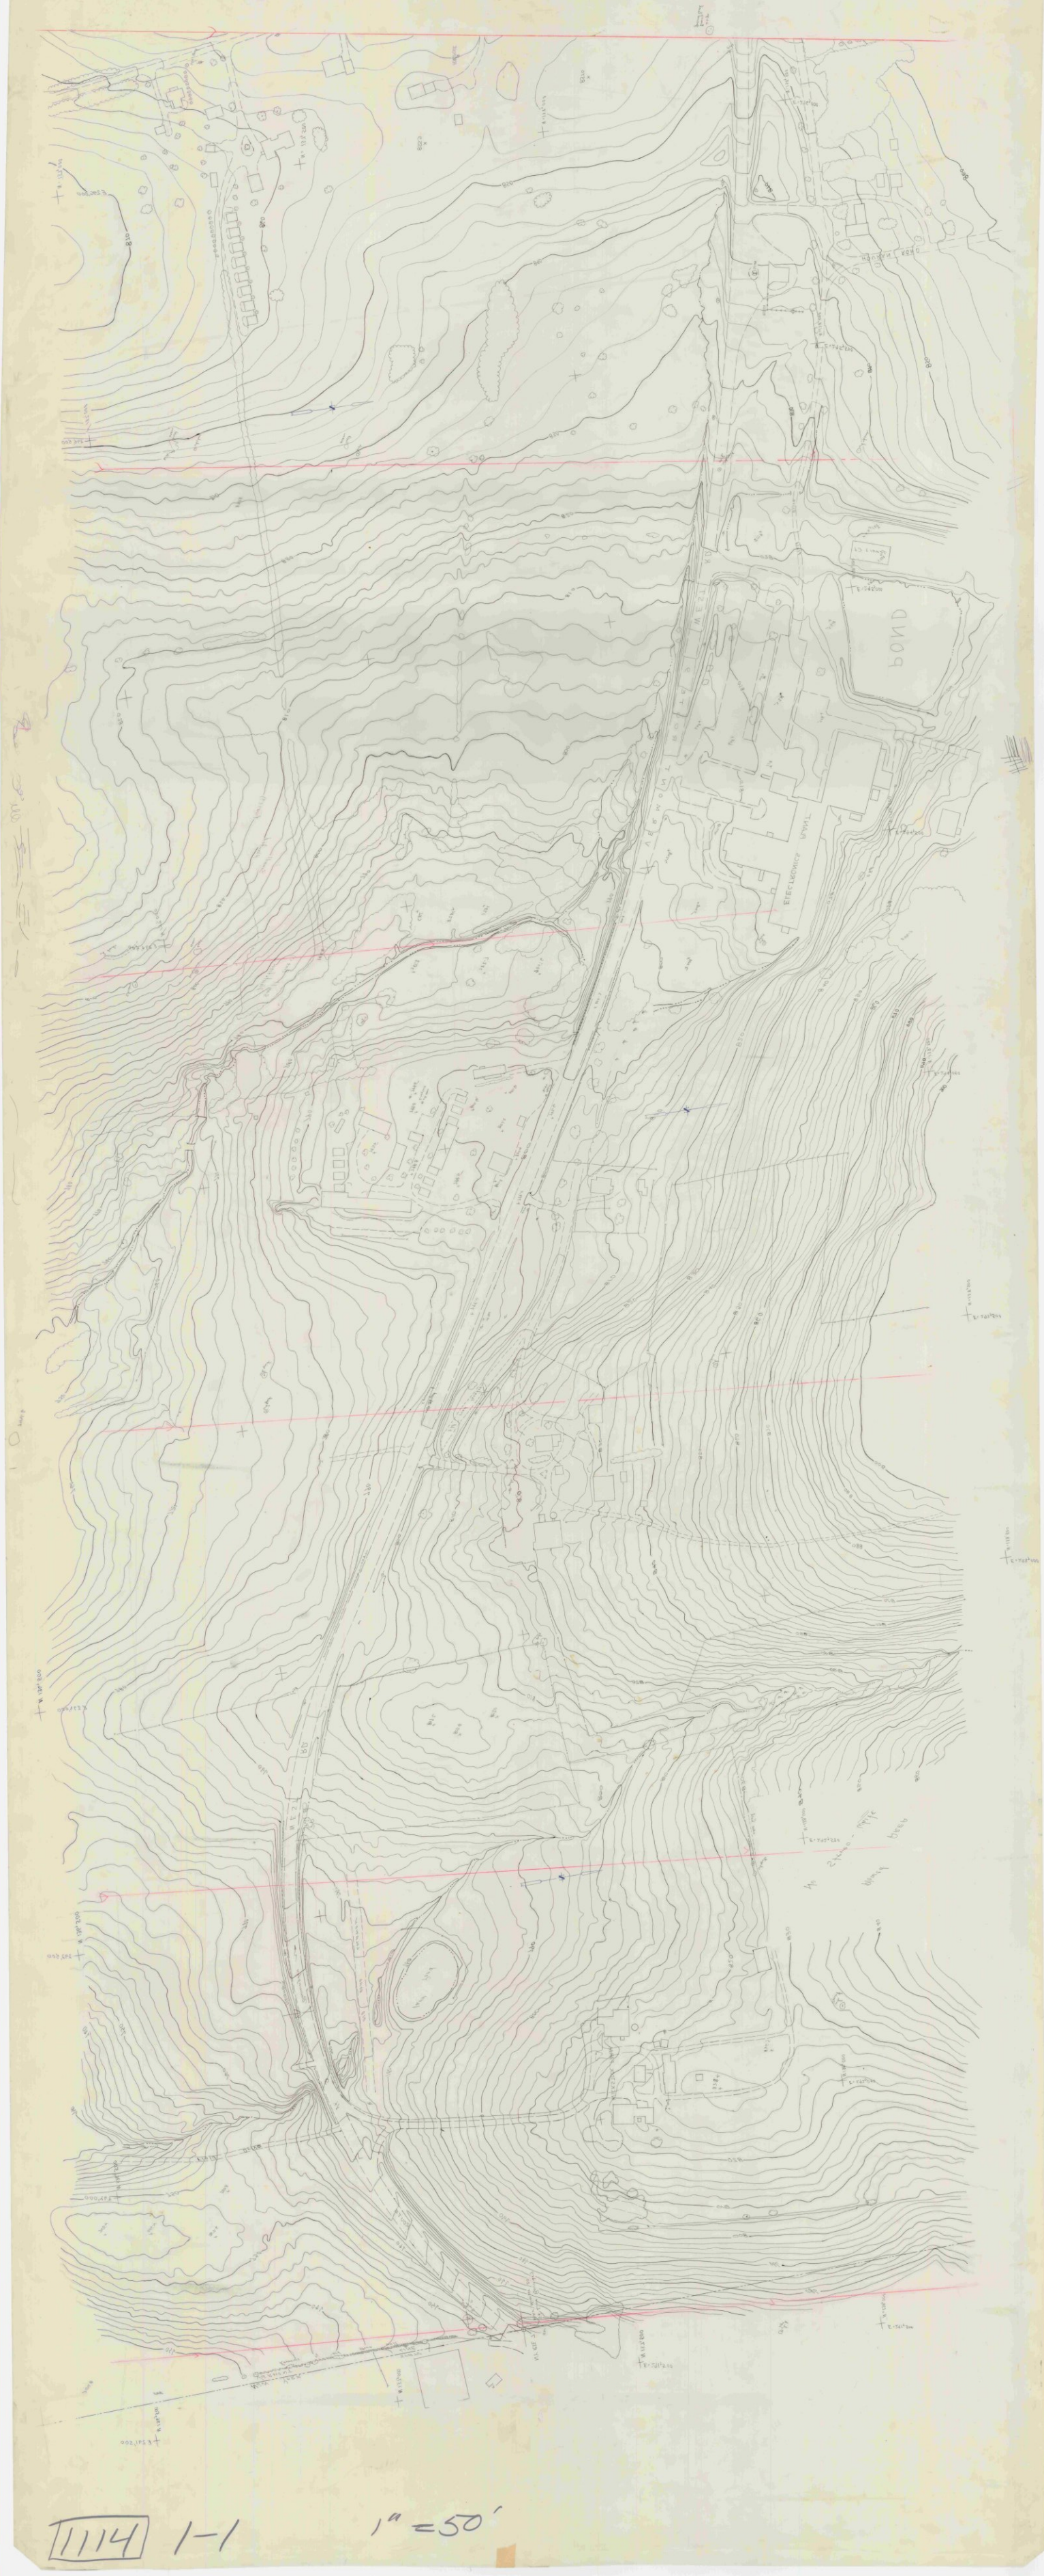

1114 1-1 1"=50'

Bennington IIIA 1"=20'. Strip 2 Sheet 1

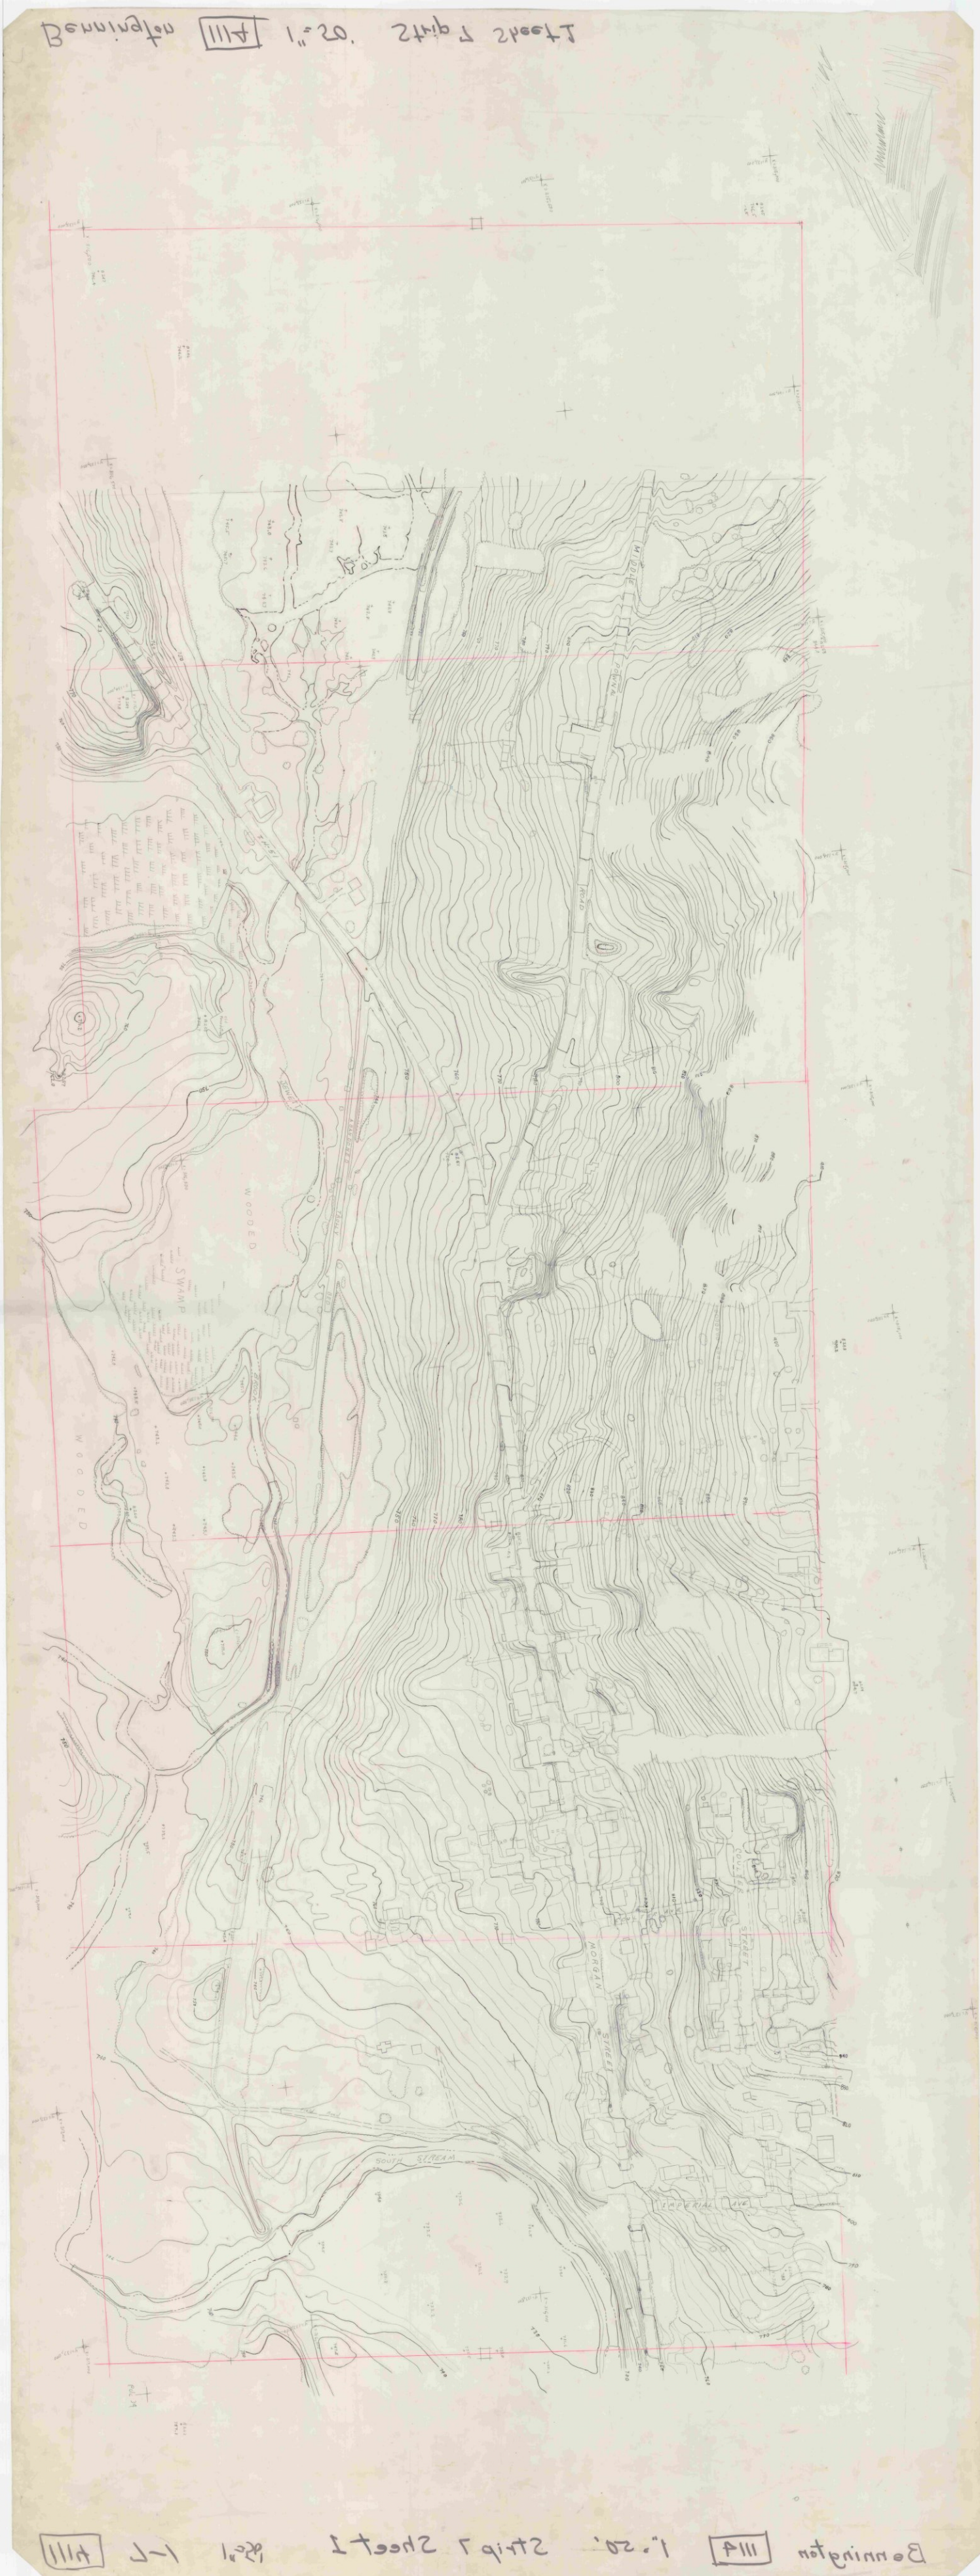

Bennington IIIA 1"=20'. Strip 2 Sheet 1

1114 2-1 1"=50'

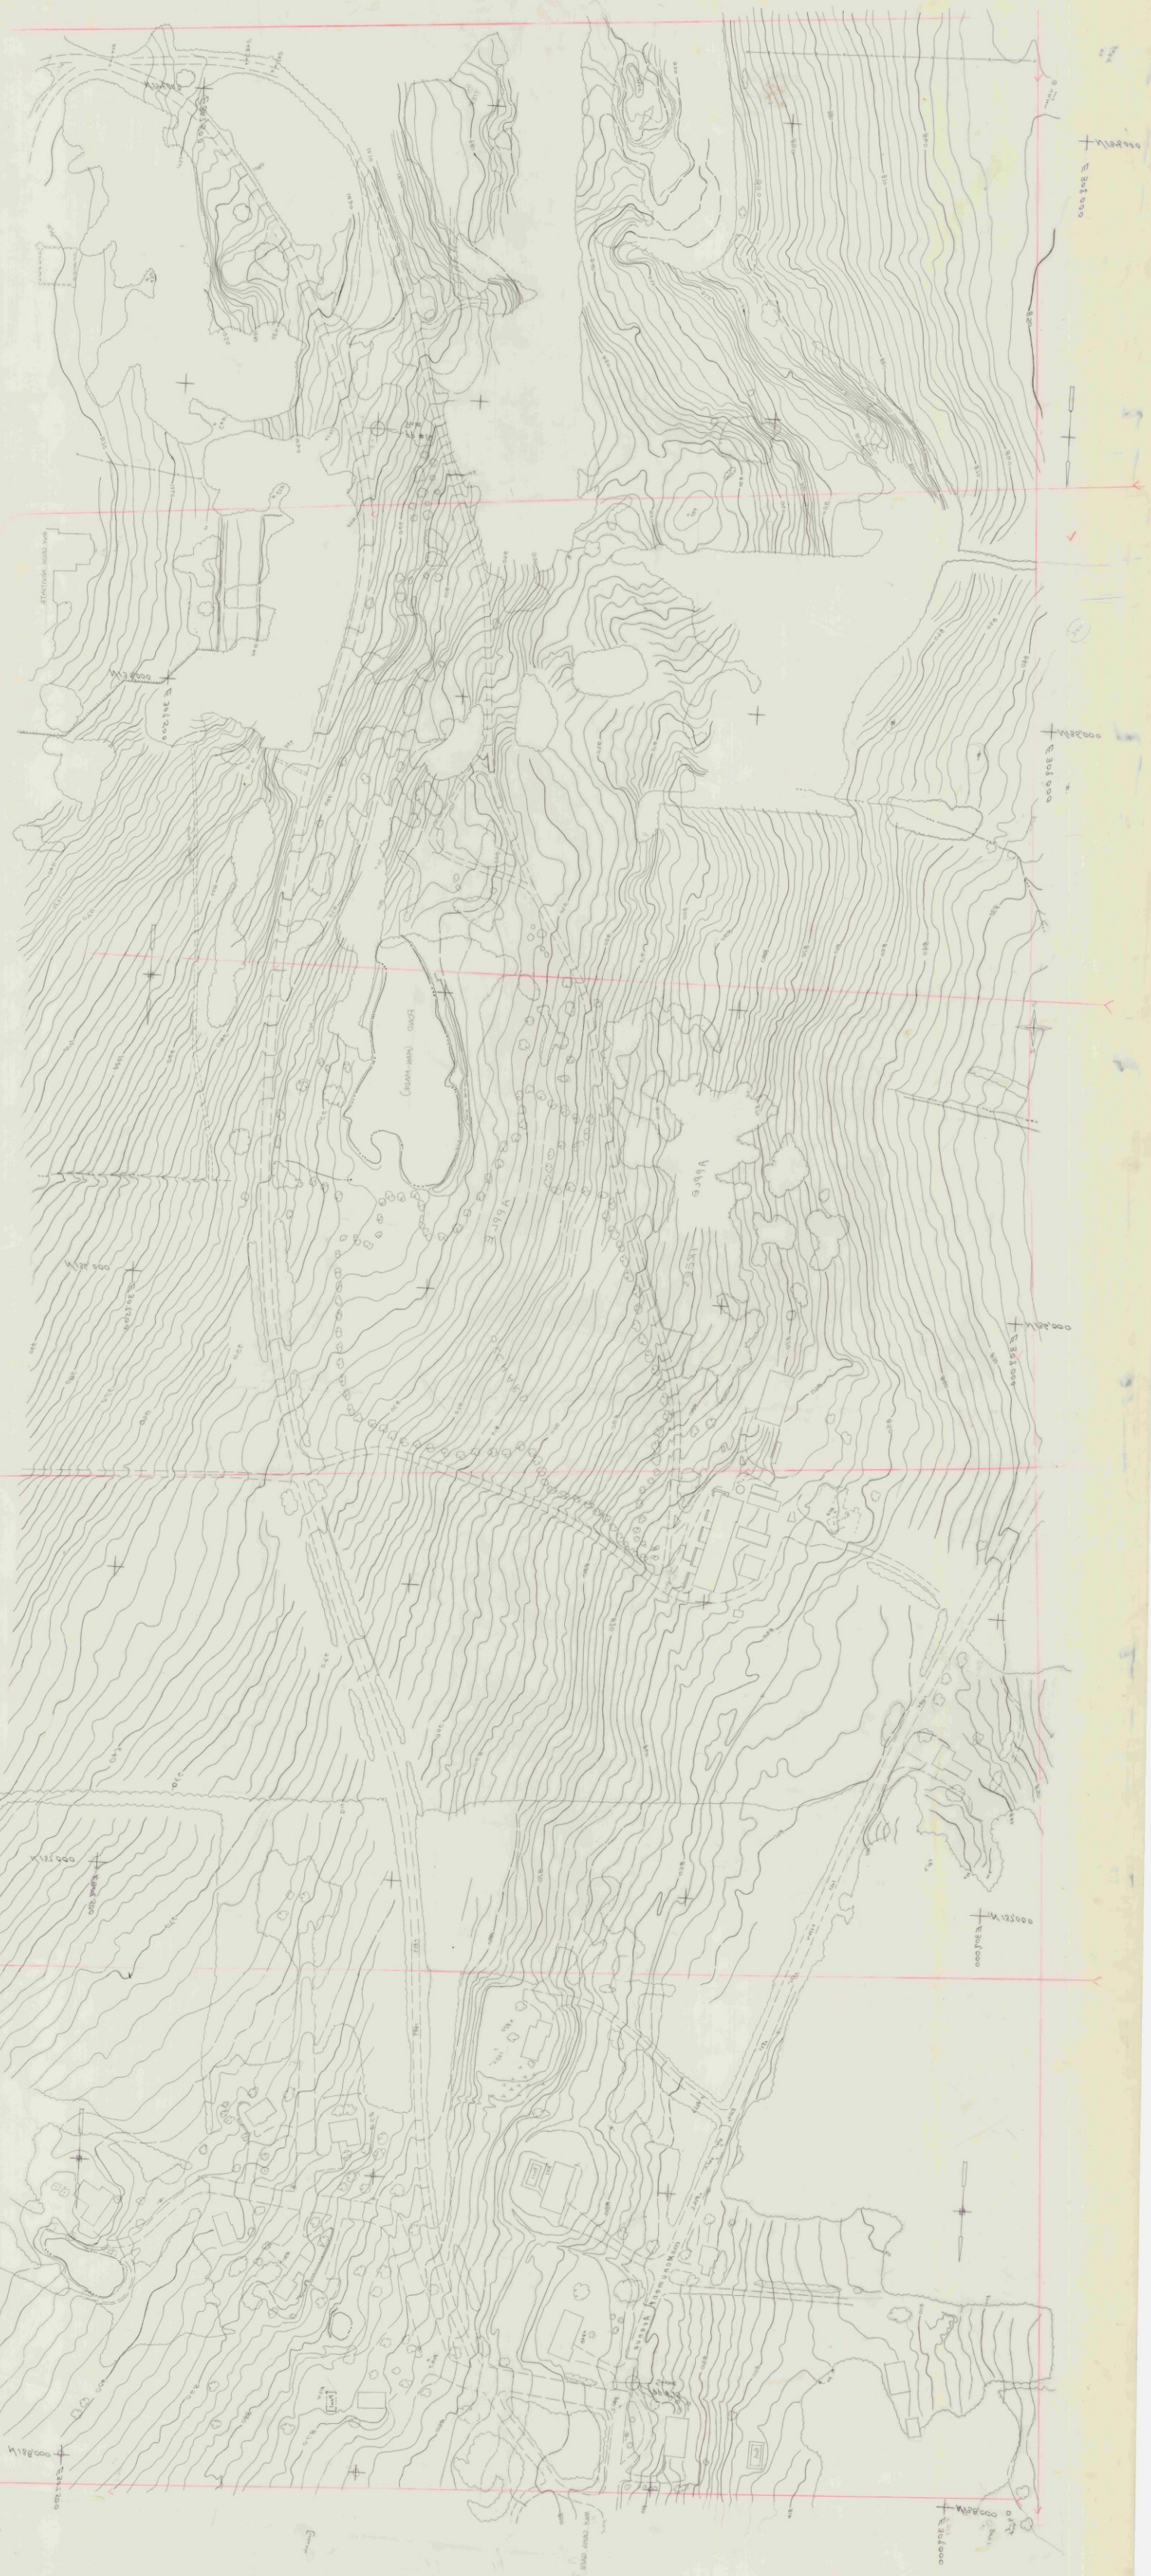

1114 2-1 1"=50'

1114 - 1-2

1"=50'

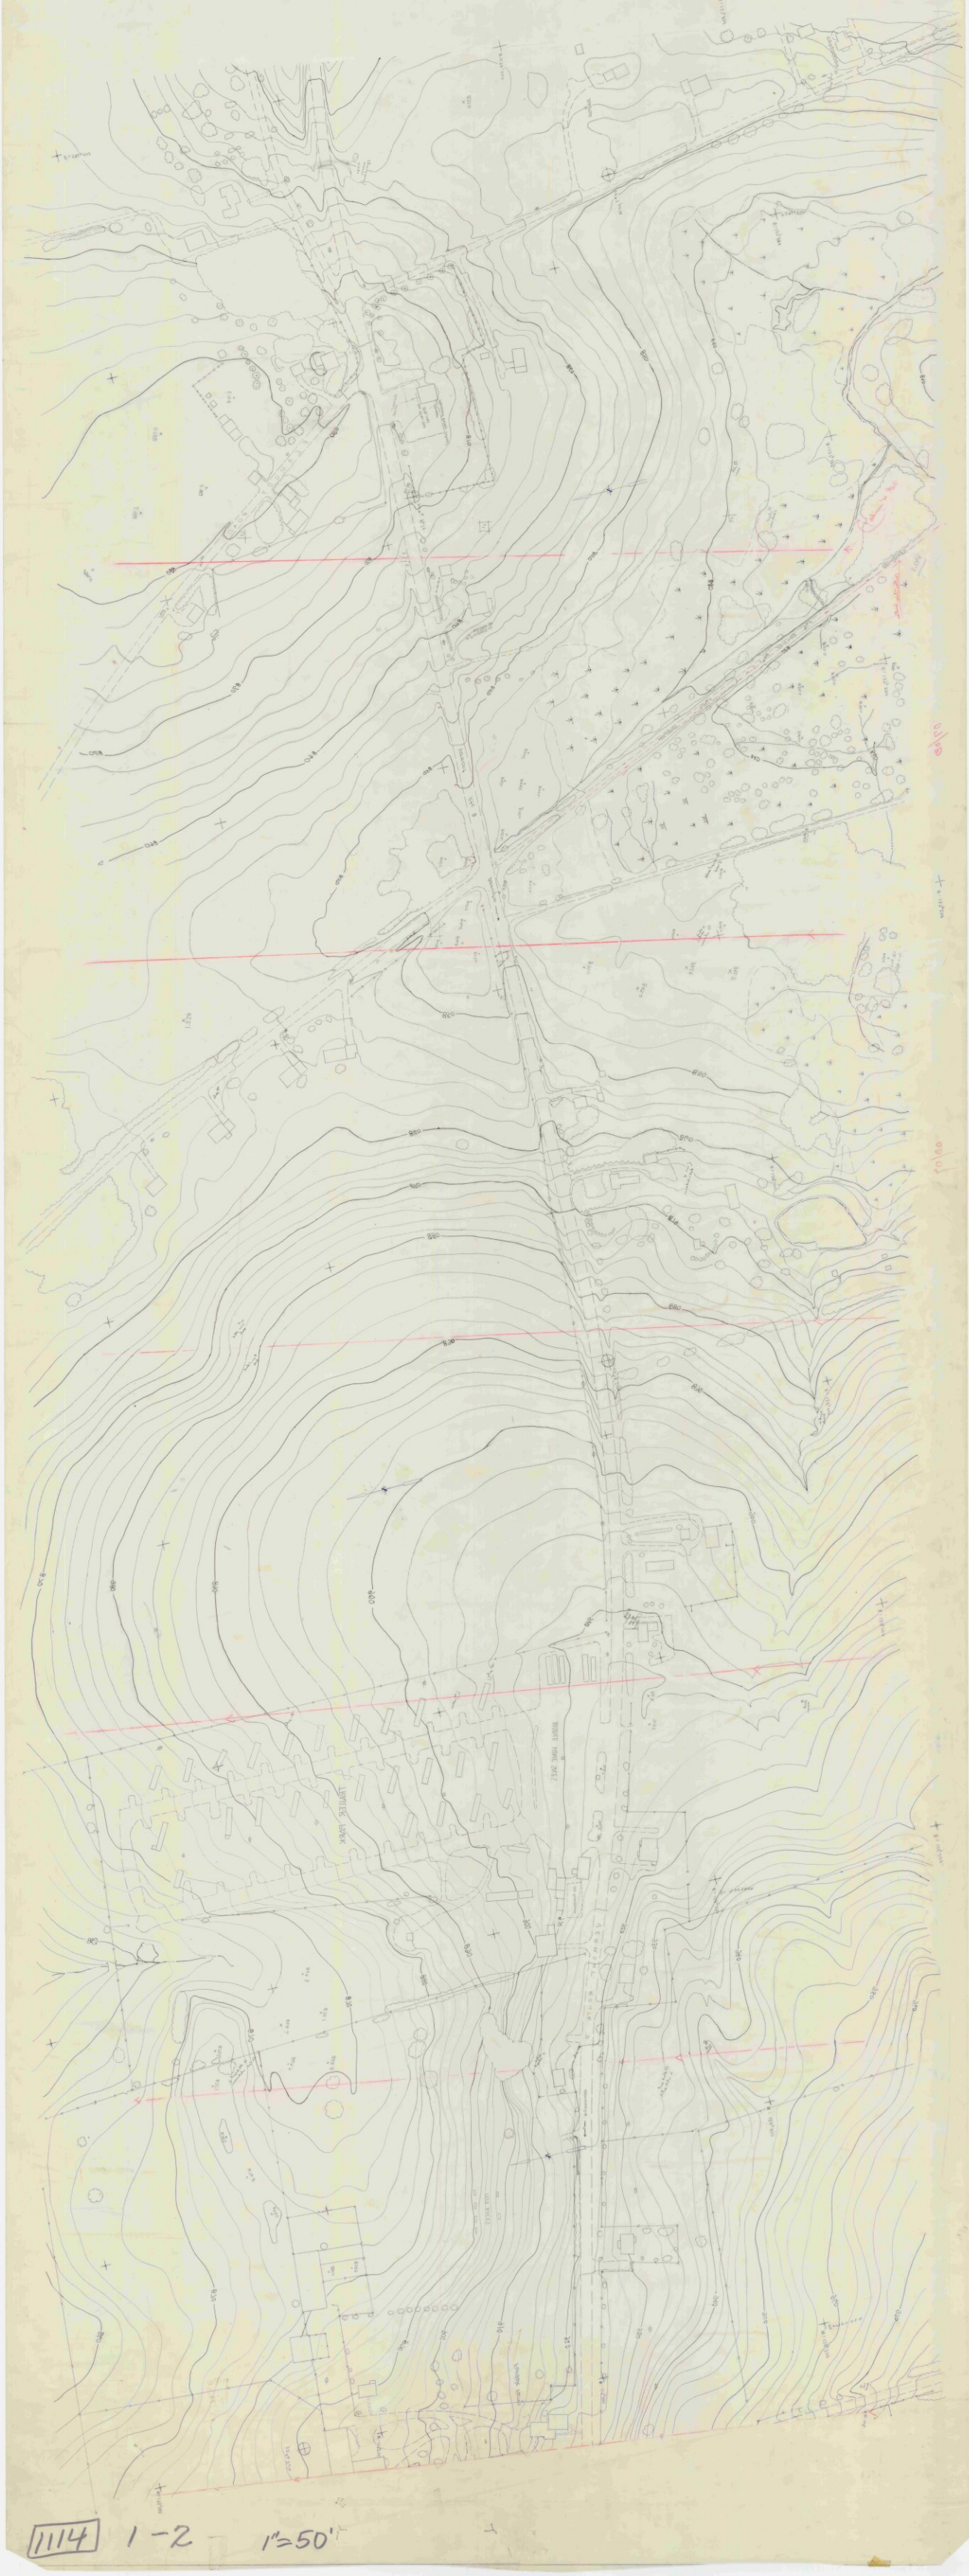

1114 1-2 1"=50'

111N 3-1 1"=20'

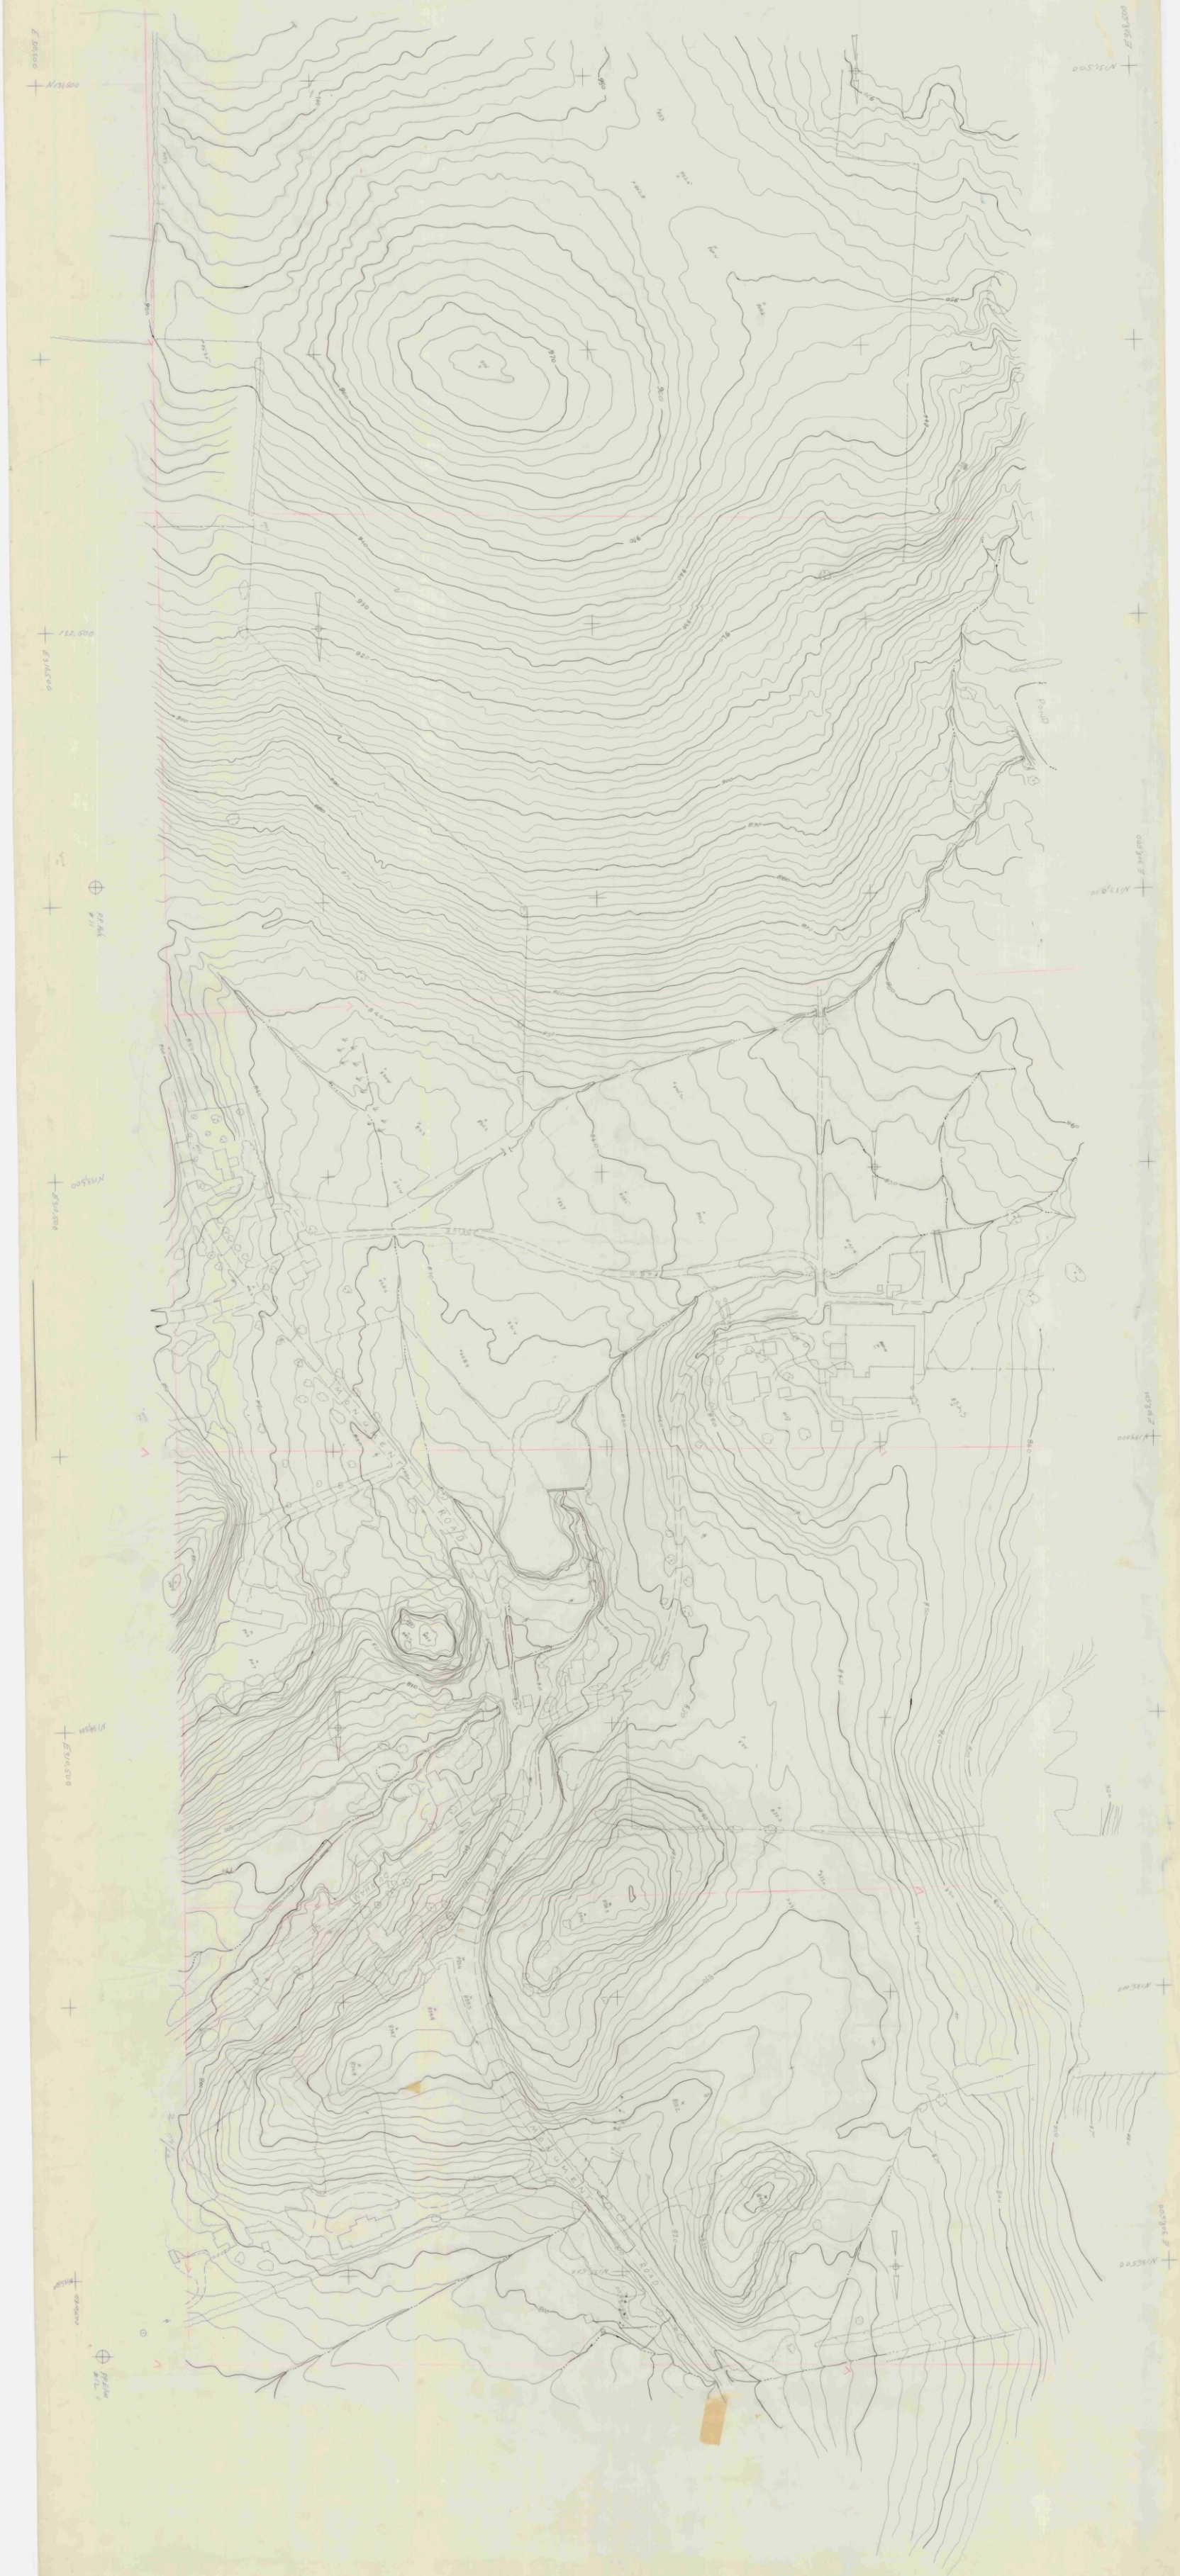

111N 3-1 1"=20'

N 402 000
E 356 000
N 398 000
E 356 000
CEMETERY
Abandoned RR Bed
500
525
550

١١١٨ ٨١

٢١١١ ٢-١

111A 8-5 1"=20' Bennington

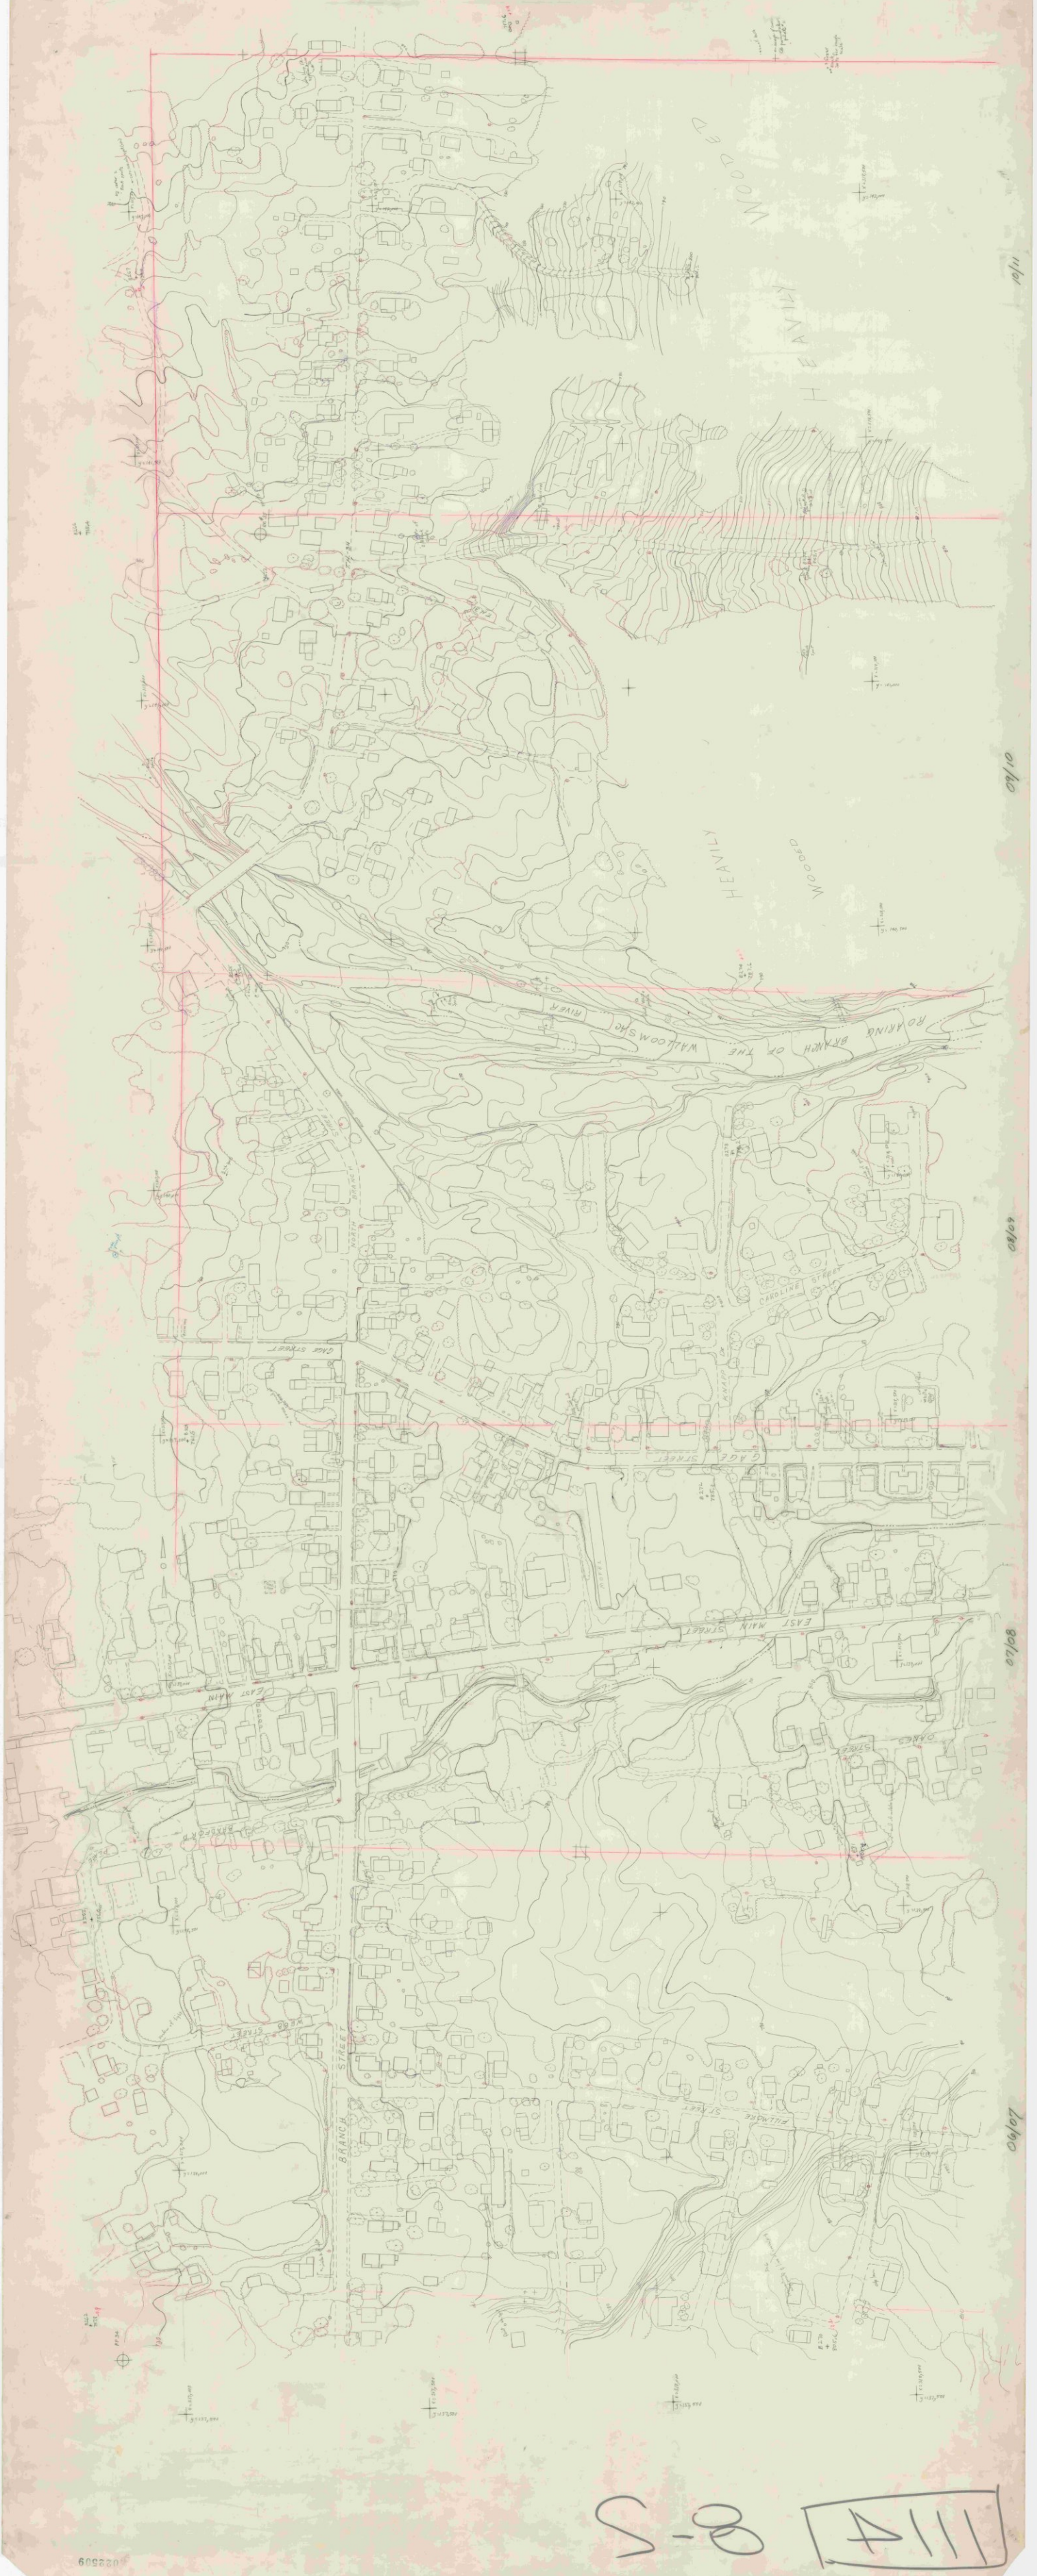

111A 8-5

S-P [A111]

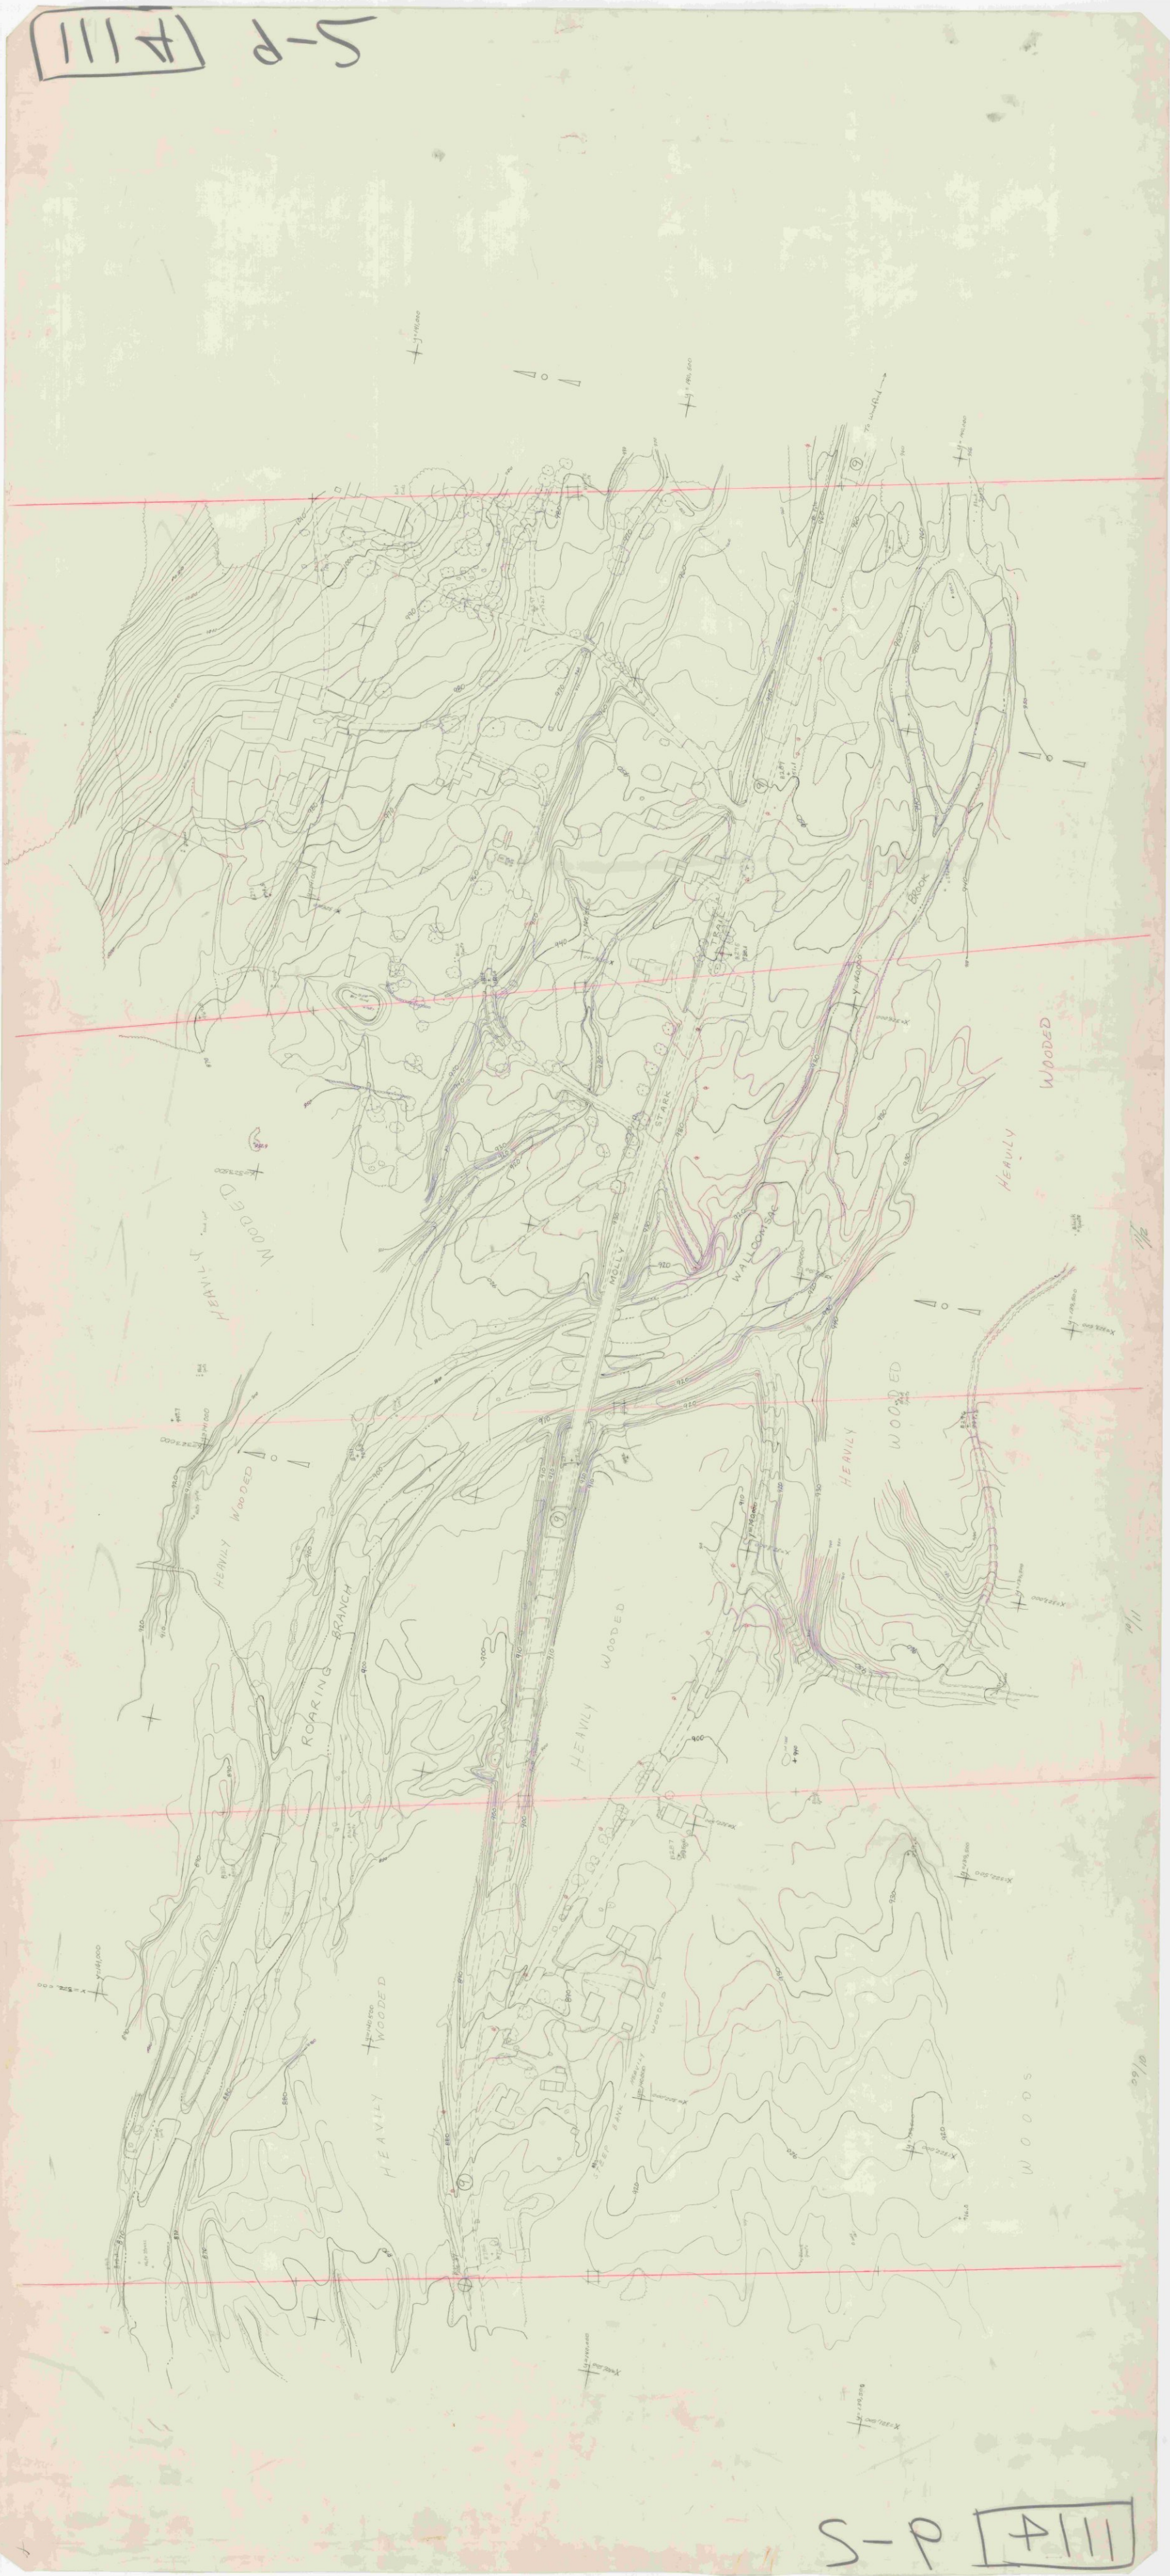

S-P [A111]

#111 10-5

#111 10-5

098330

111 2-5 1" = 20' Bonnington

111 2-5

HILL 9-5

HILL 9-5

Bennington 1114 1"=20'. Strip 7 Sheet 2

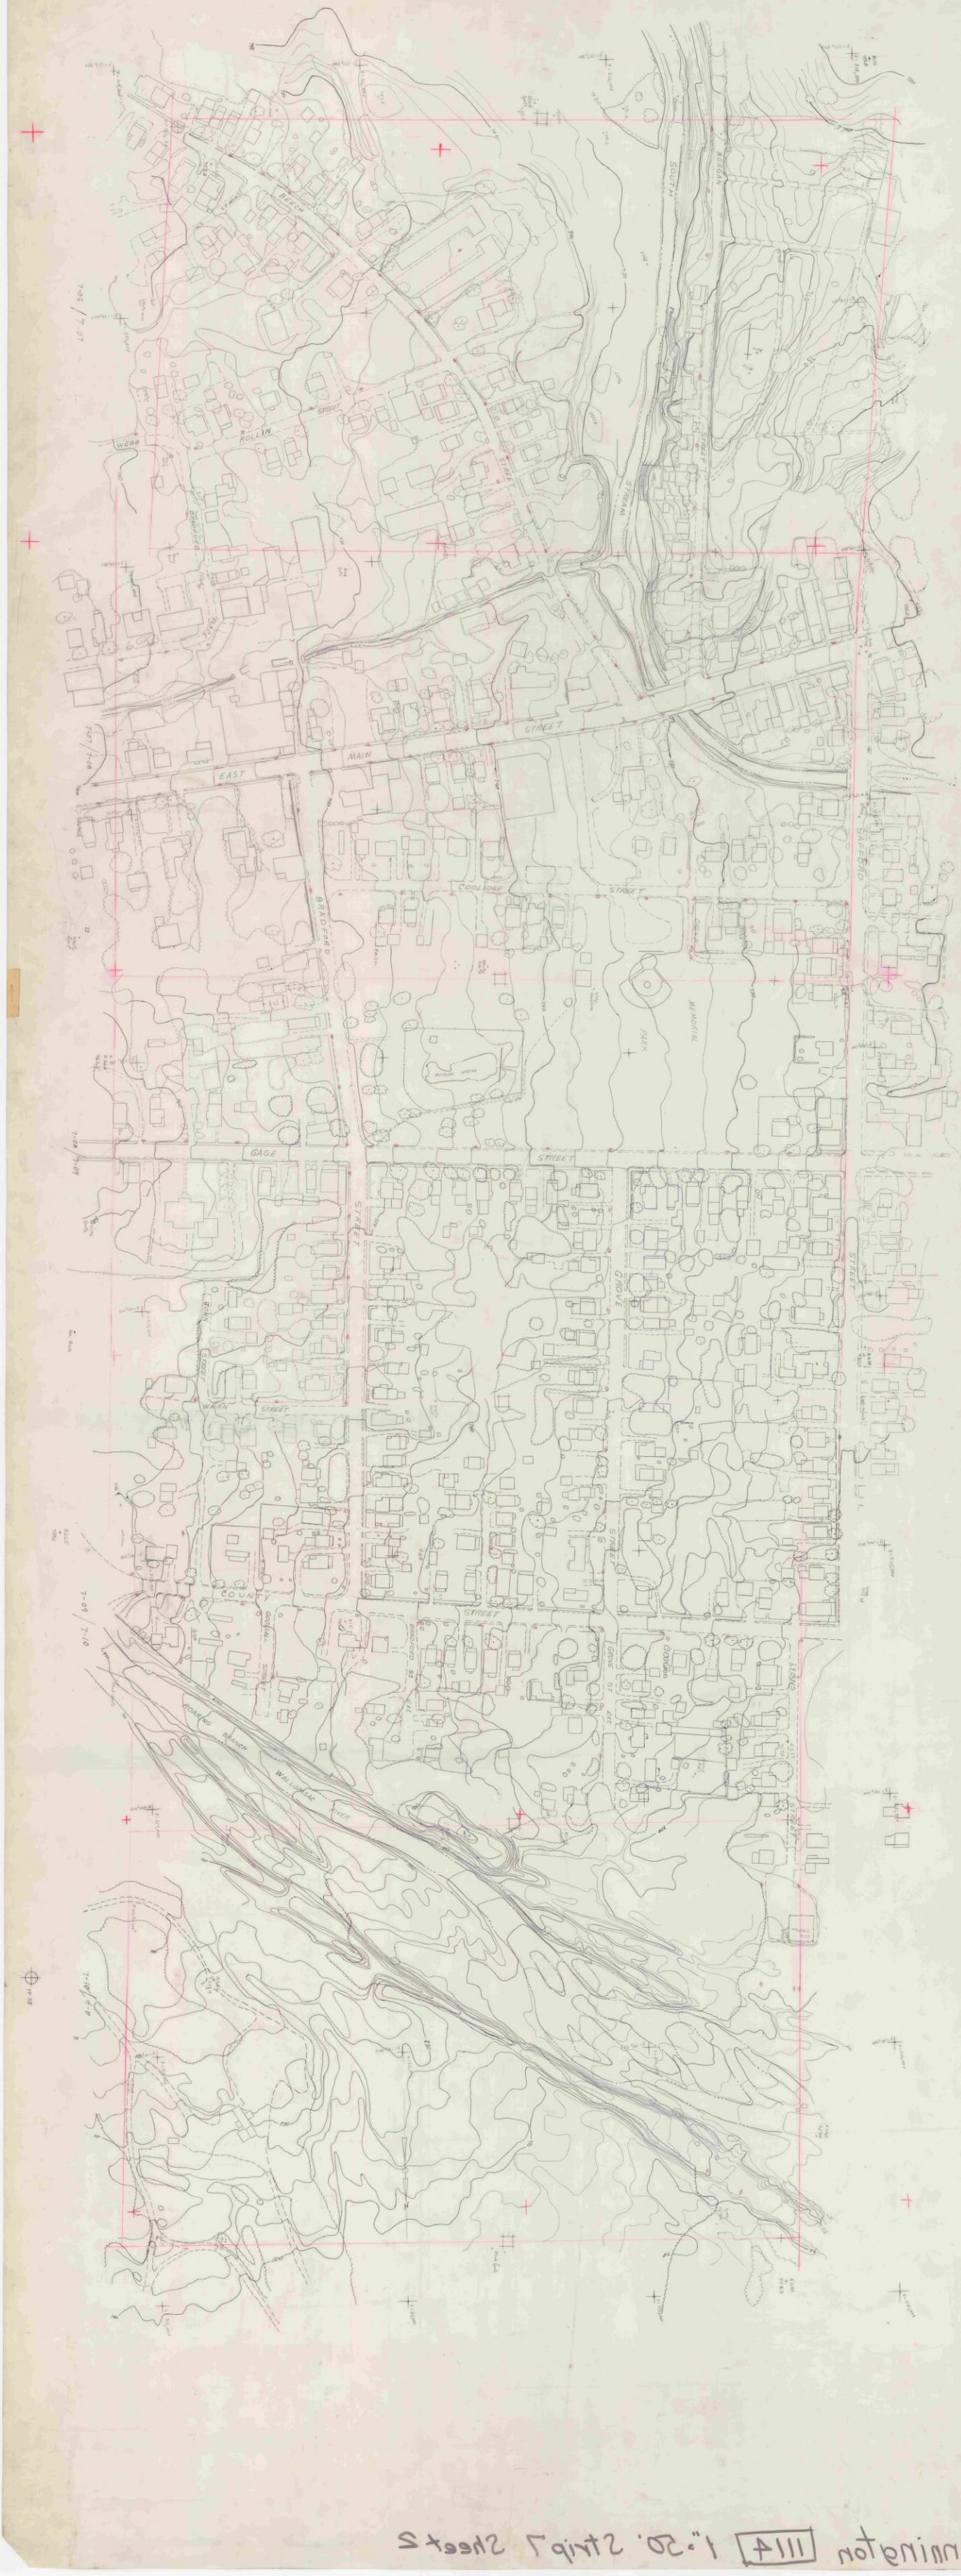

Bennington 1114 1"=20'. Strip 7 Sheet 2

1114 2-2

1"=50'

1114 2-2

1"=50'

VIII A 3-5 Bonnington 1:20.

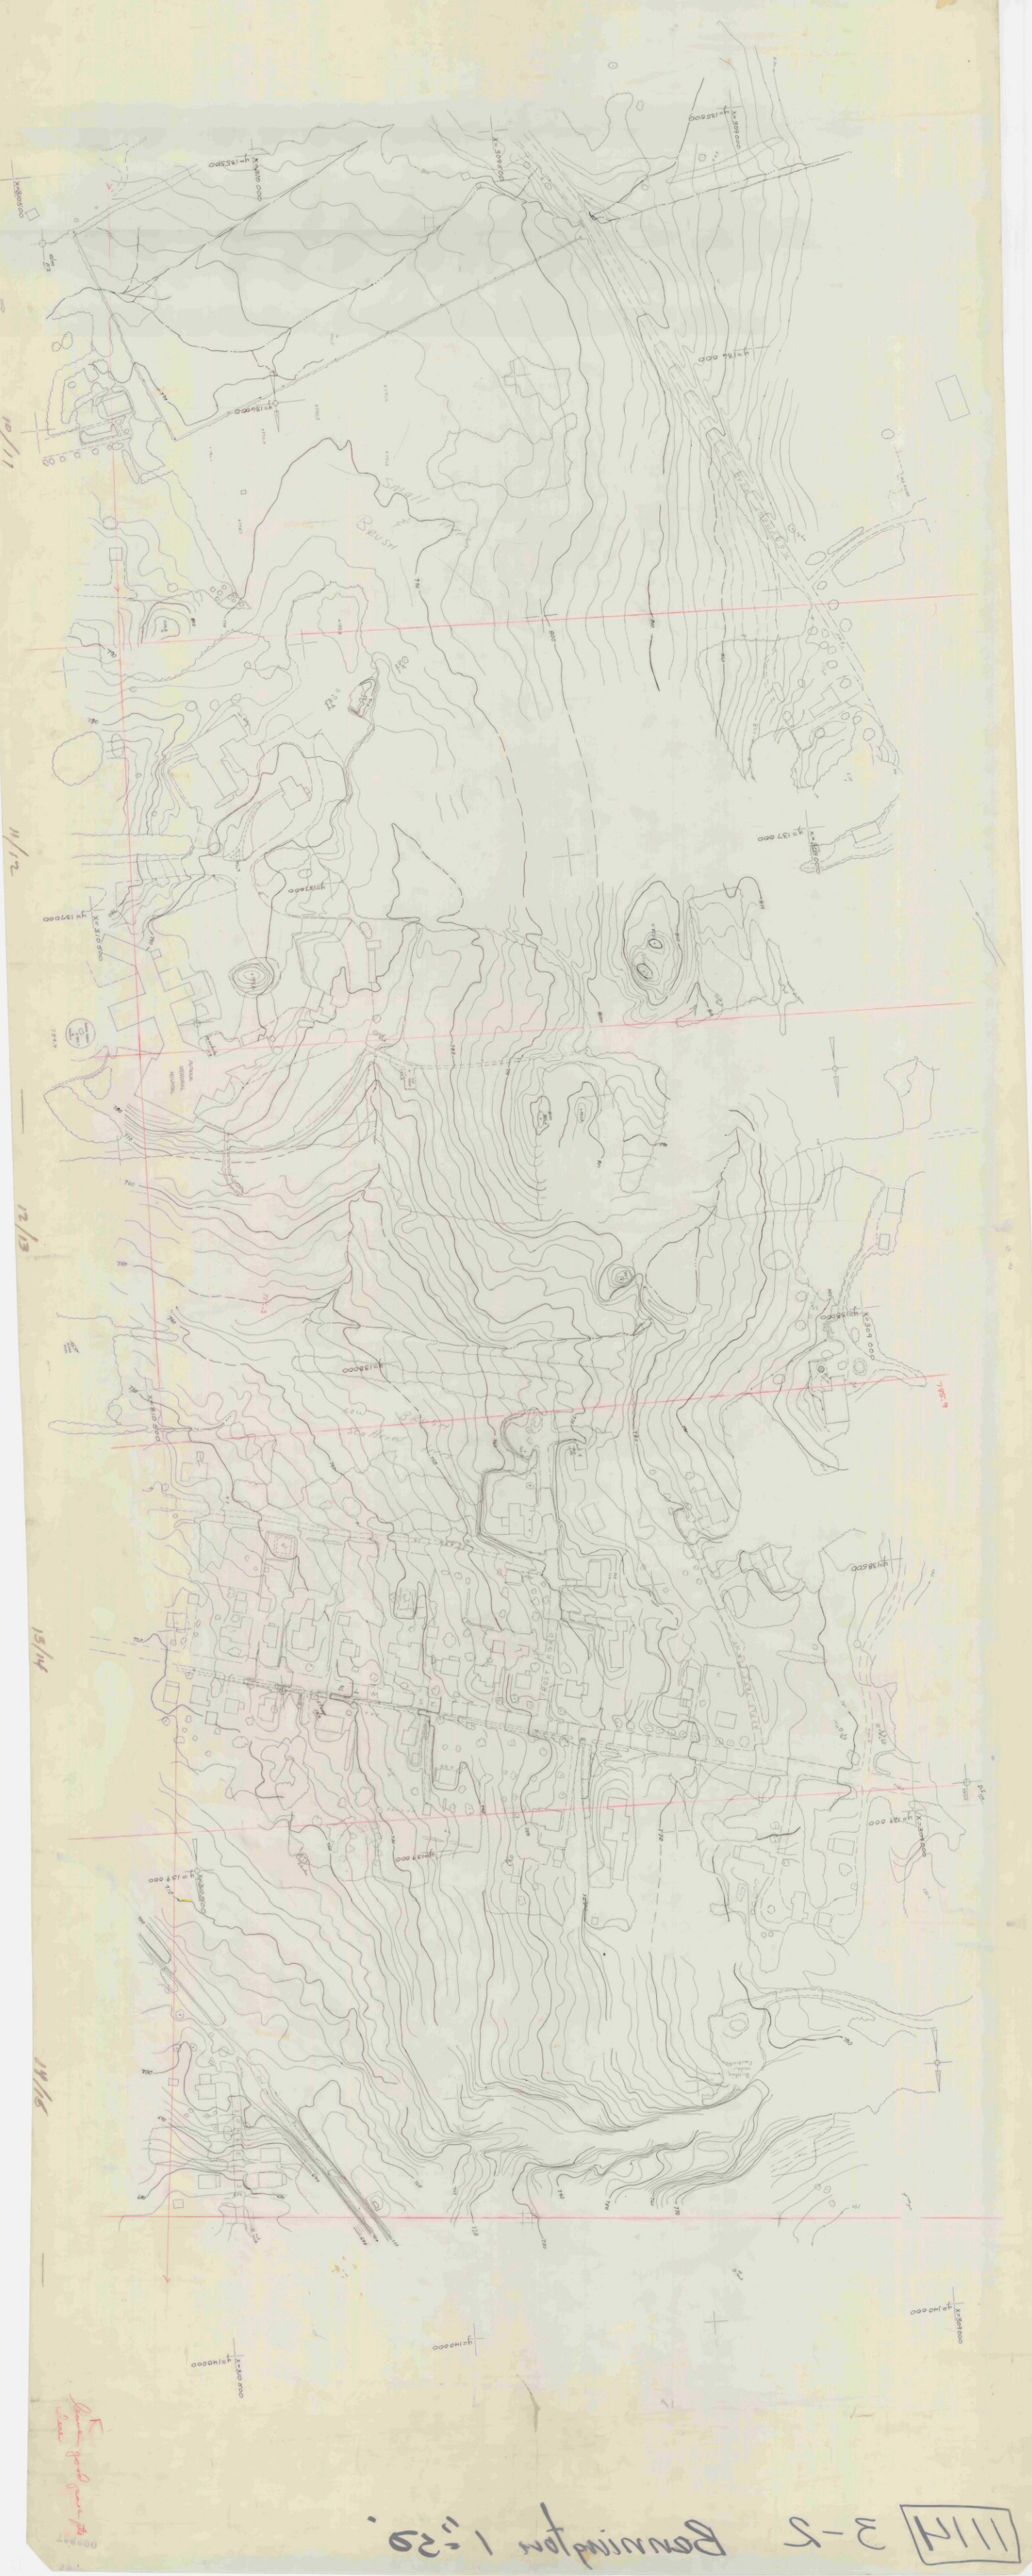

111H H-5 1"=2Q'

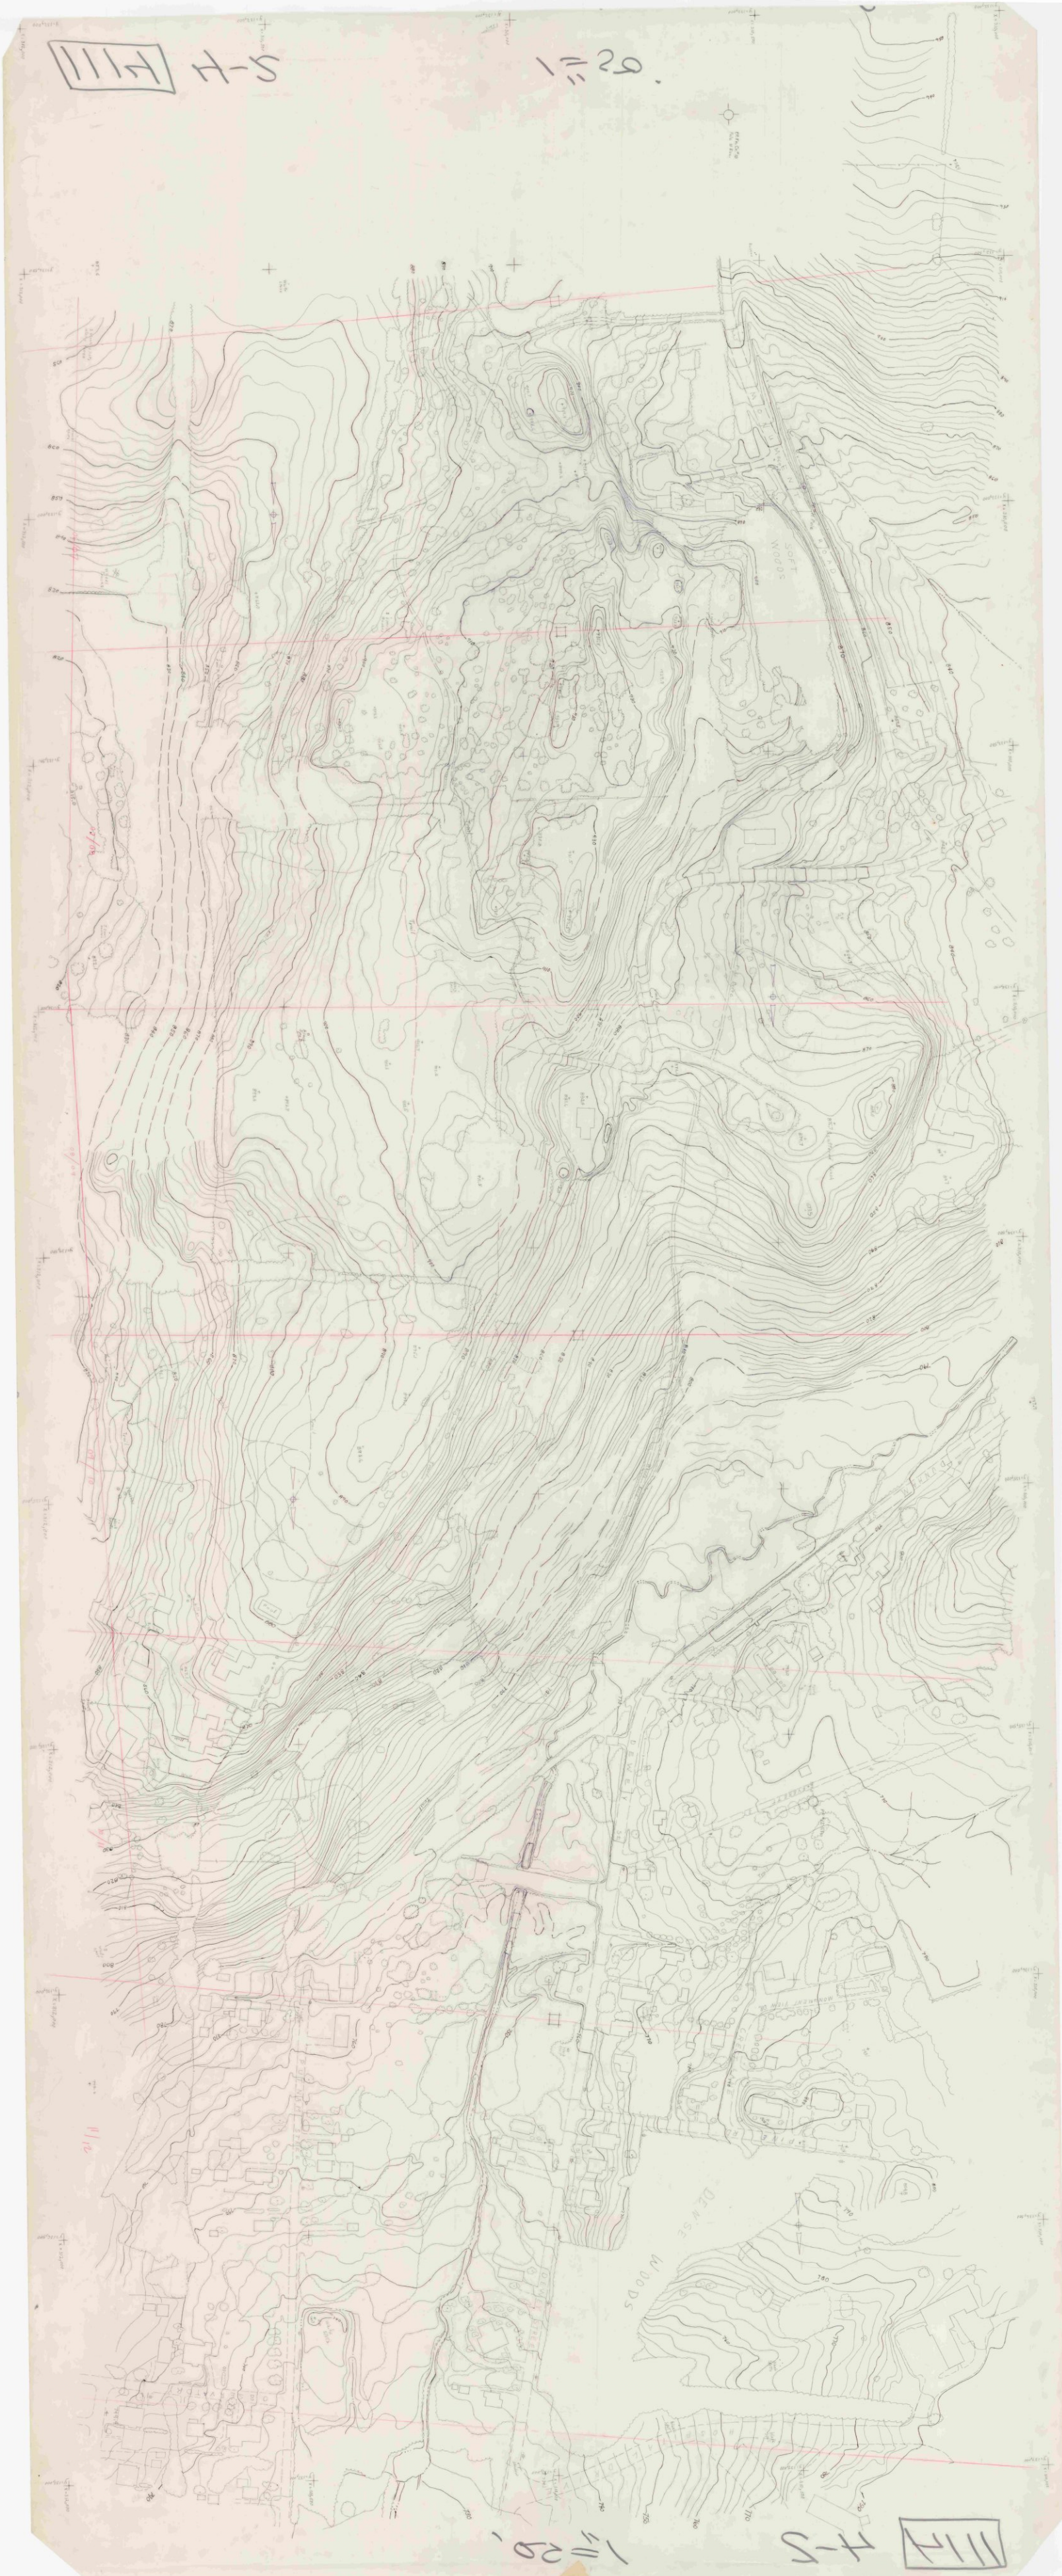

1"=2Q' H-5 111H

111H 4-3 Bennington 20 scale

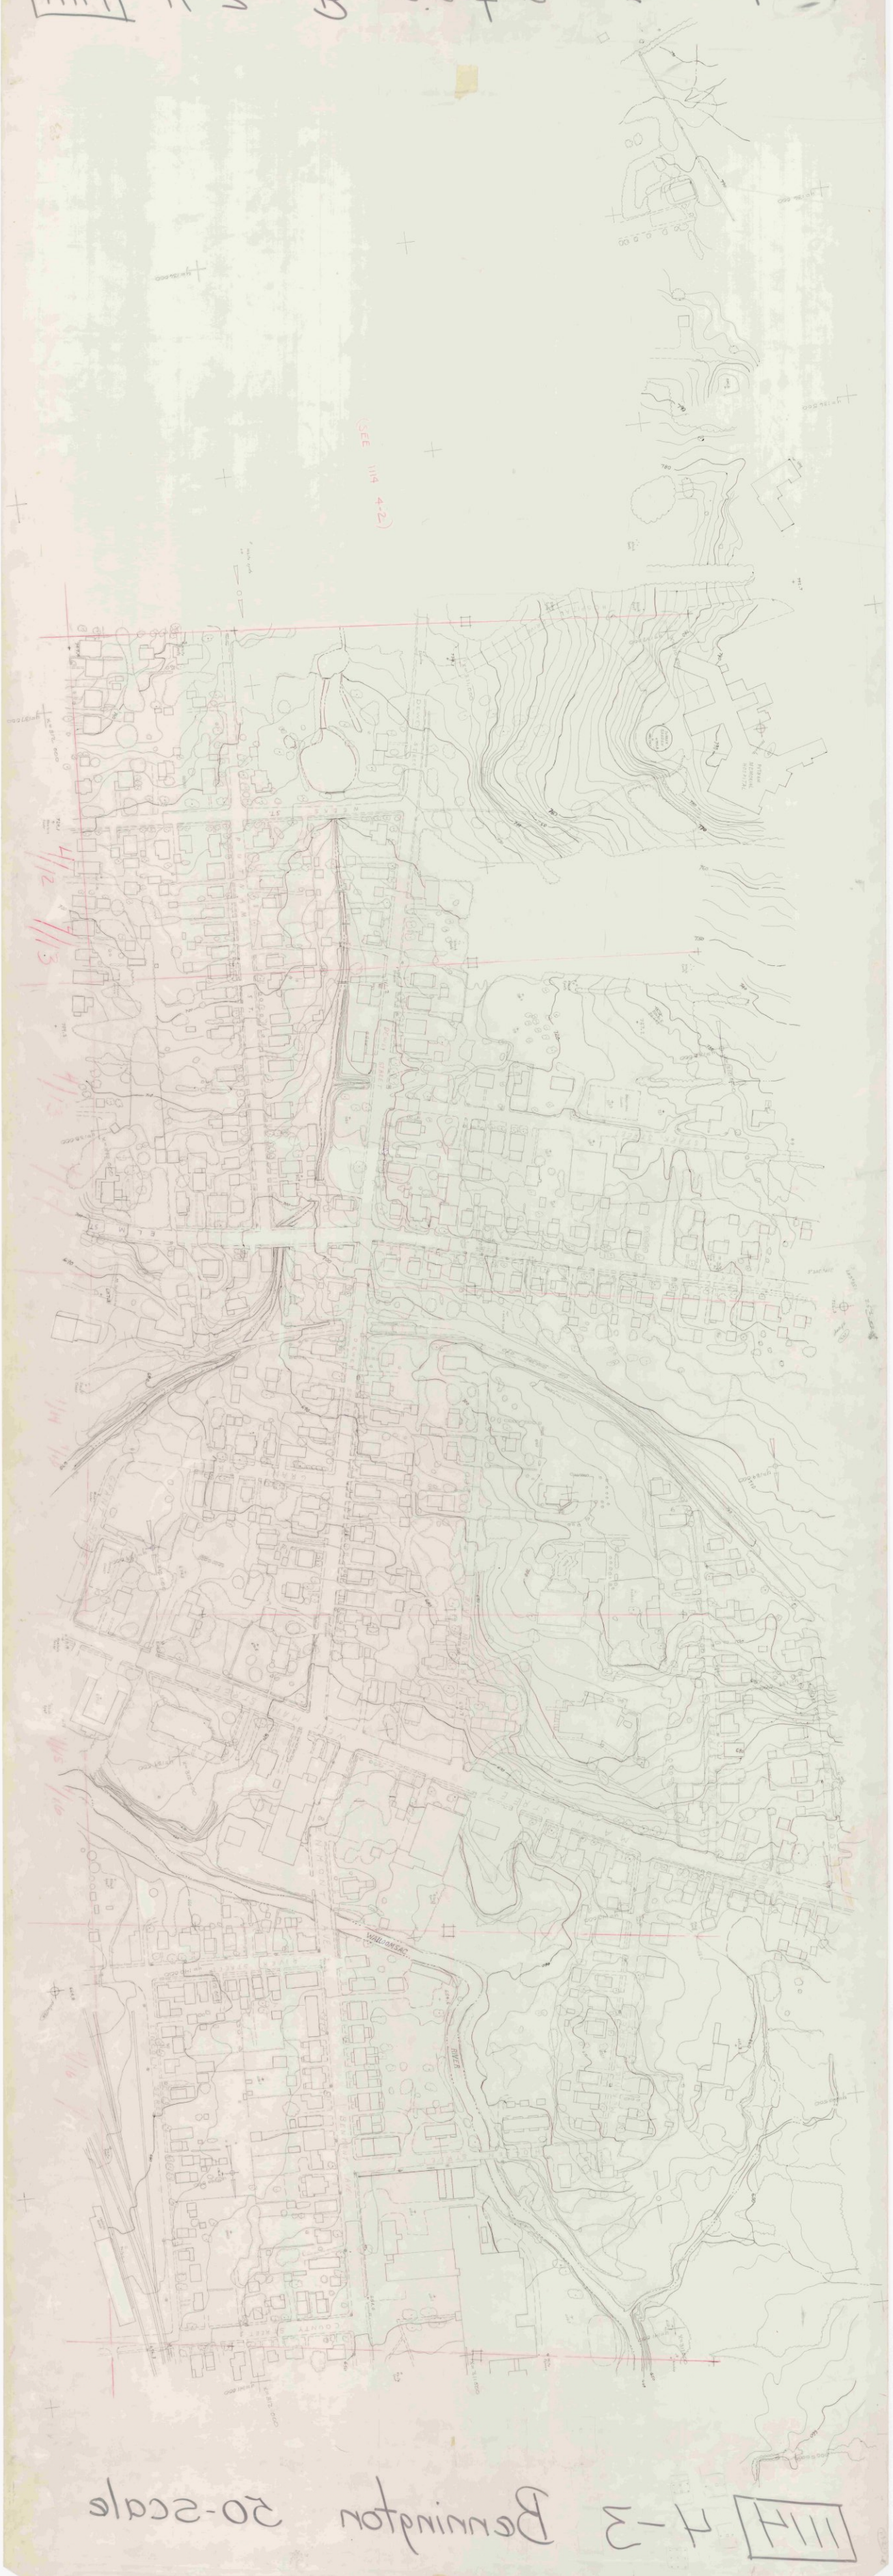

111H 4-3 Bennington 20-scale

A-3 BONN 1"=20'

A-3 BONN 1"=20'

BENNINGTON 1"=50' STRIPS SHEET 3

111A

111A 2-3

1"=20'

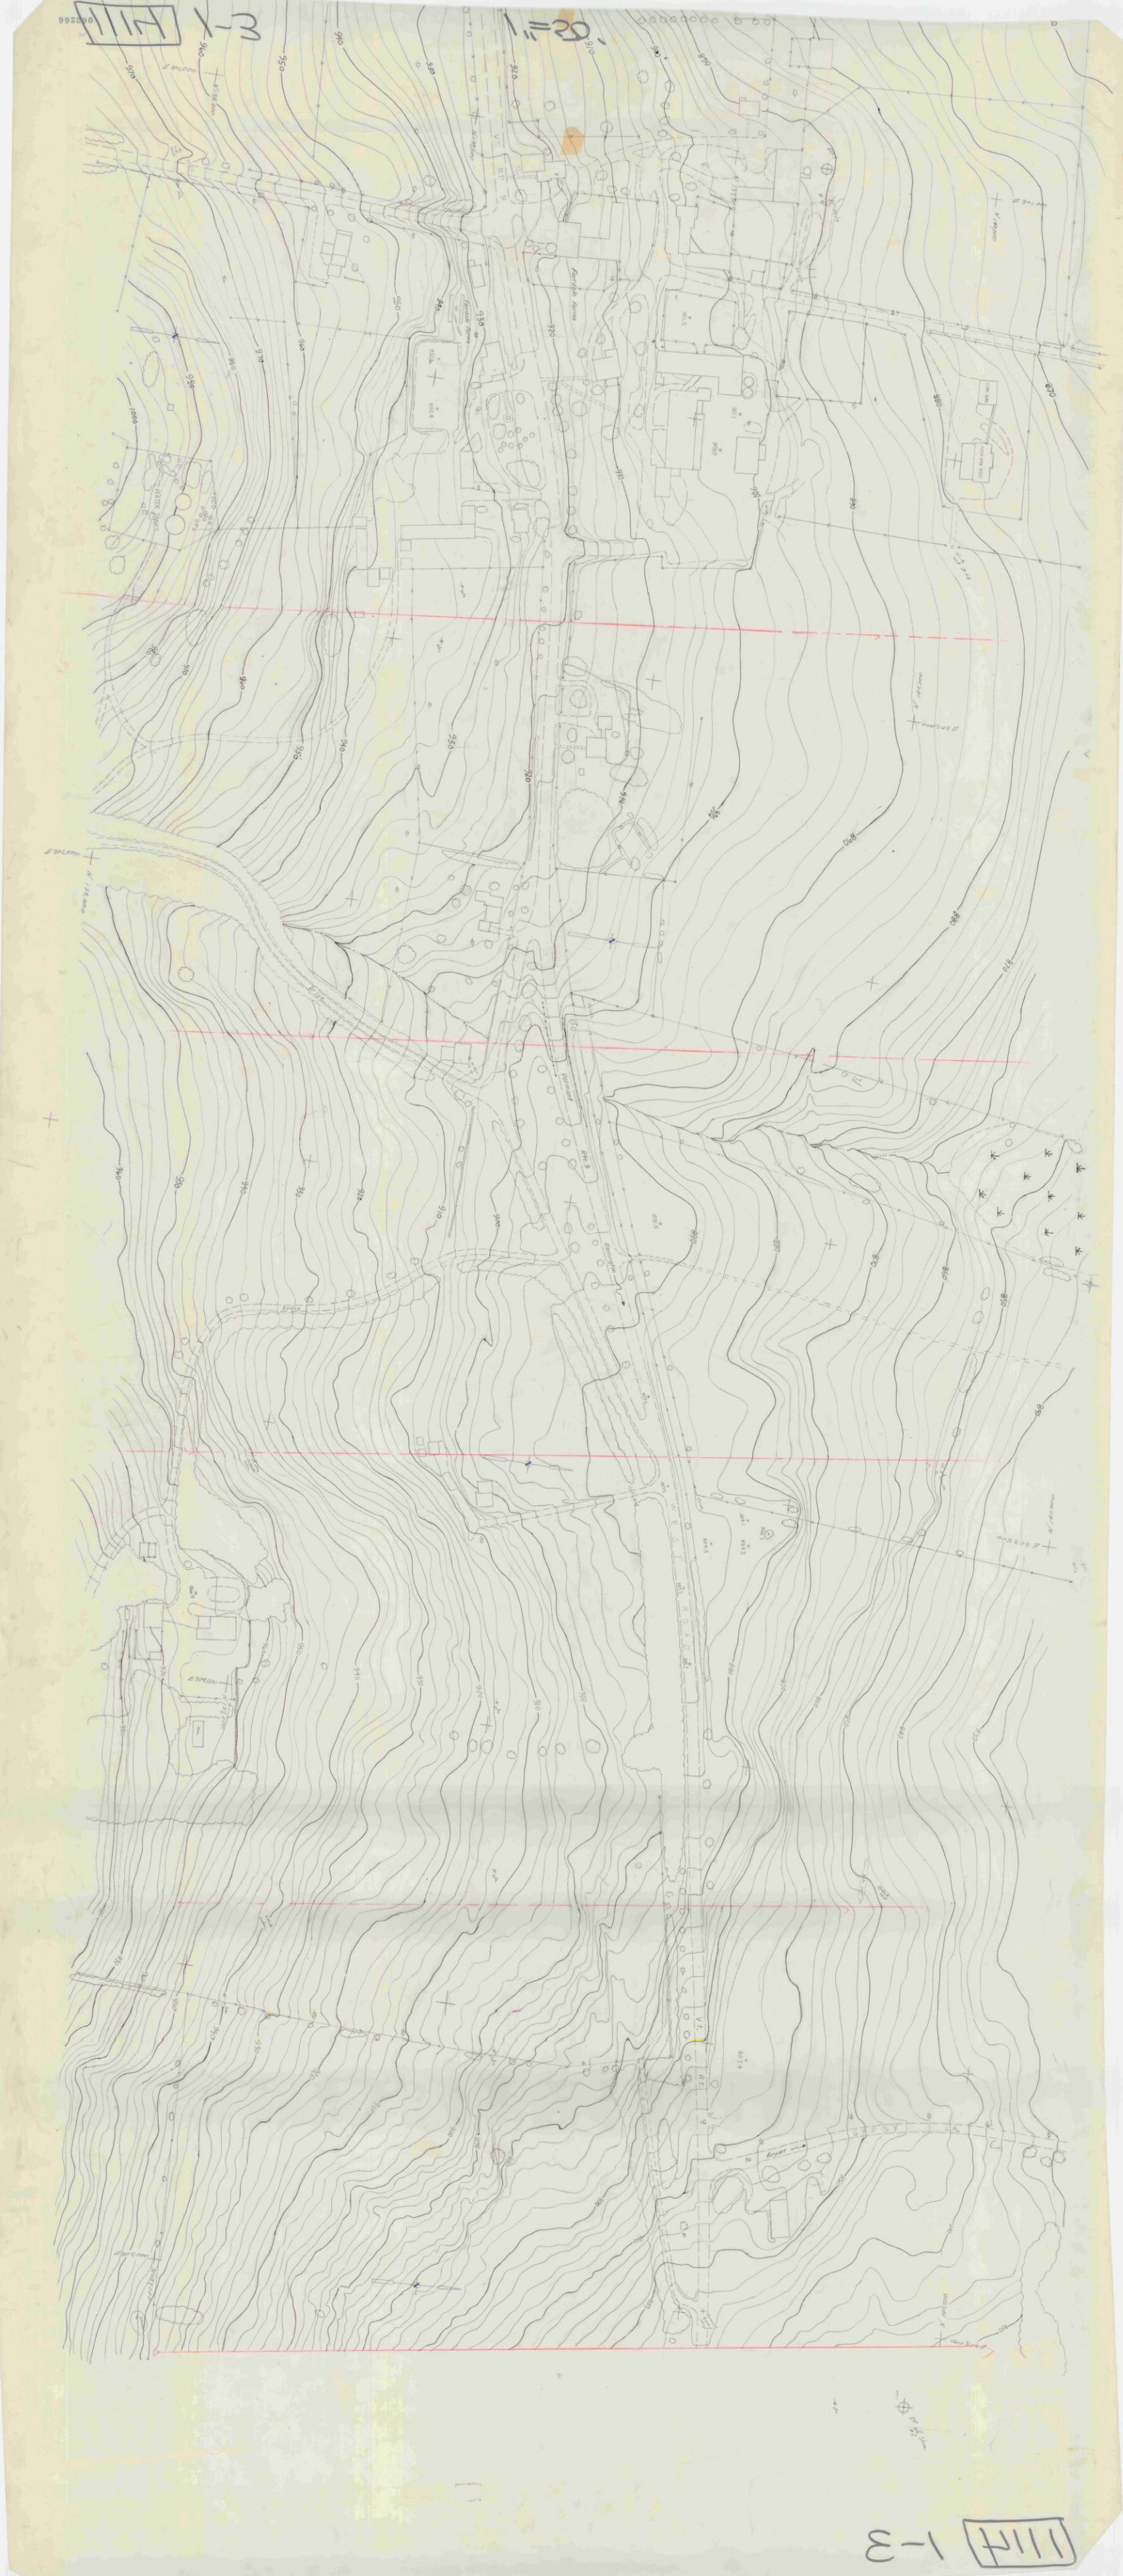
Forsyth Farms
Vermont
Brattleboro
WEST RD
Airport
WATER TANKS

1114 2-3 1"=50'

PARKING
CENTER
SHOPPING
MALLOOMSAC
RIVER
BRANCH
ROAD
MUSEUM
HEWLETT

HARMON
ROAD
TREE
NURSERY
BENNINGTON
ROAD
SHOPPING
CENTER
PARKING
HENRY
DRIVE
HAYWOOD
DRIVE
WILMOTH

1114 8-1

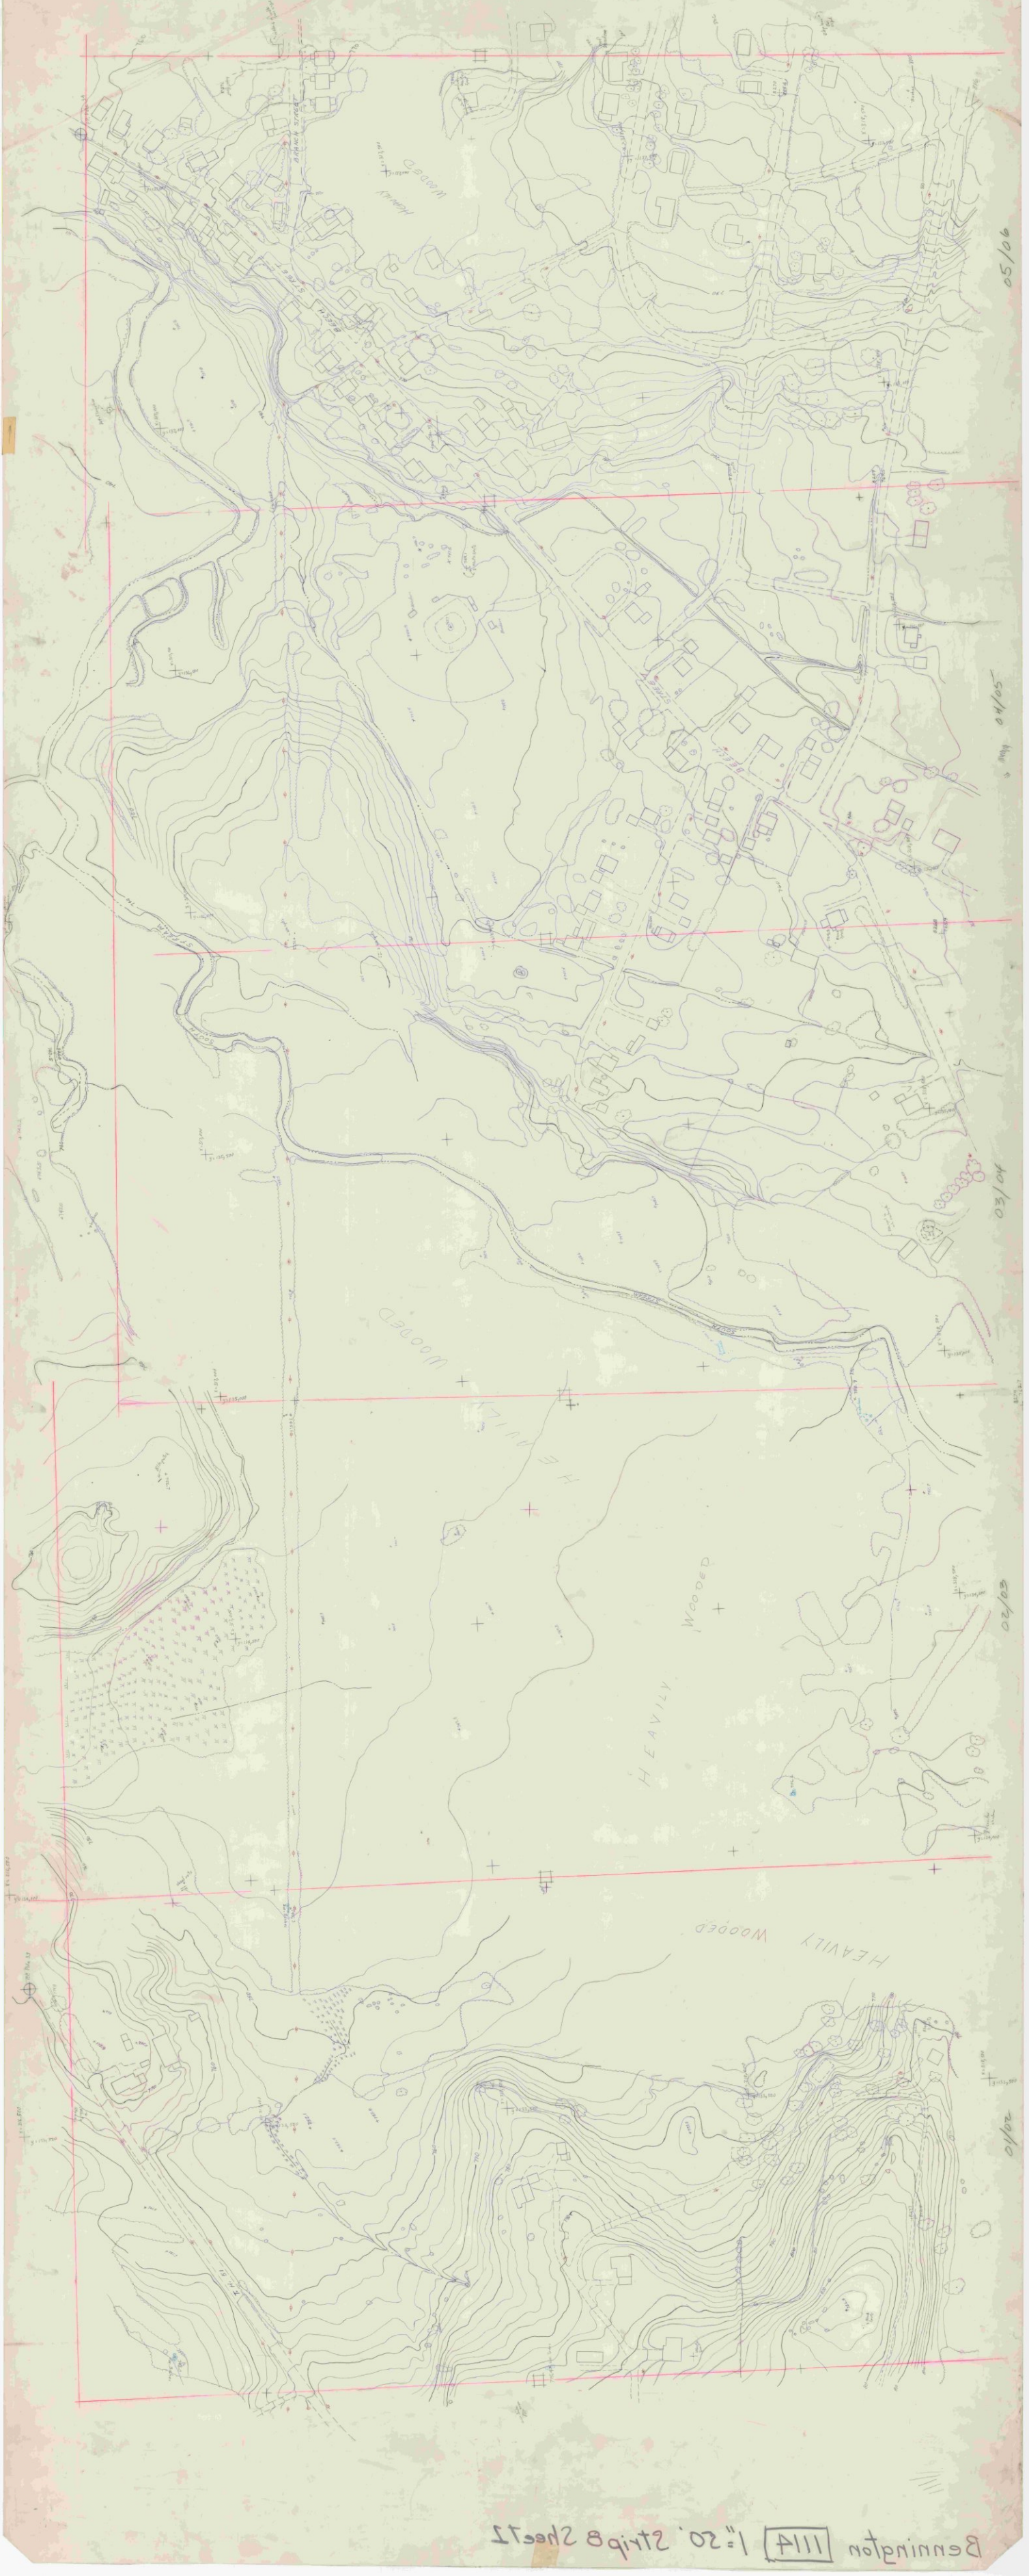

Bennington 1114 1"=50' Strip B Sheet 2

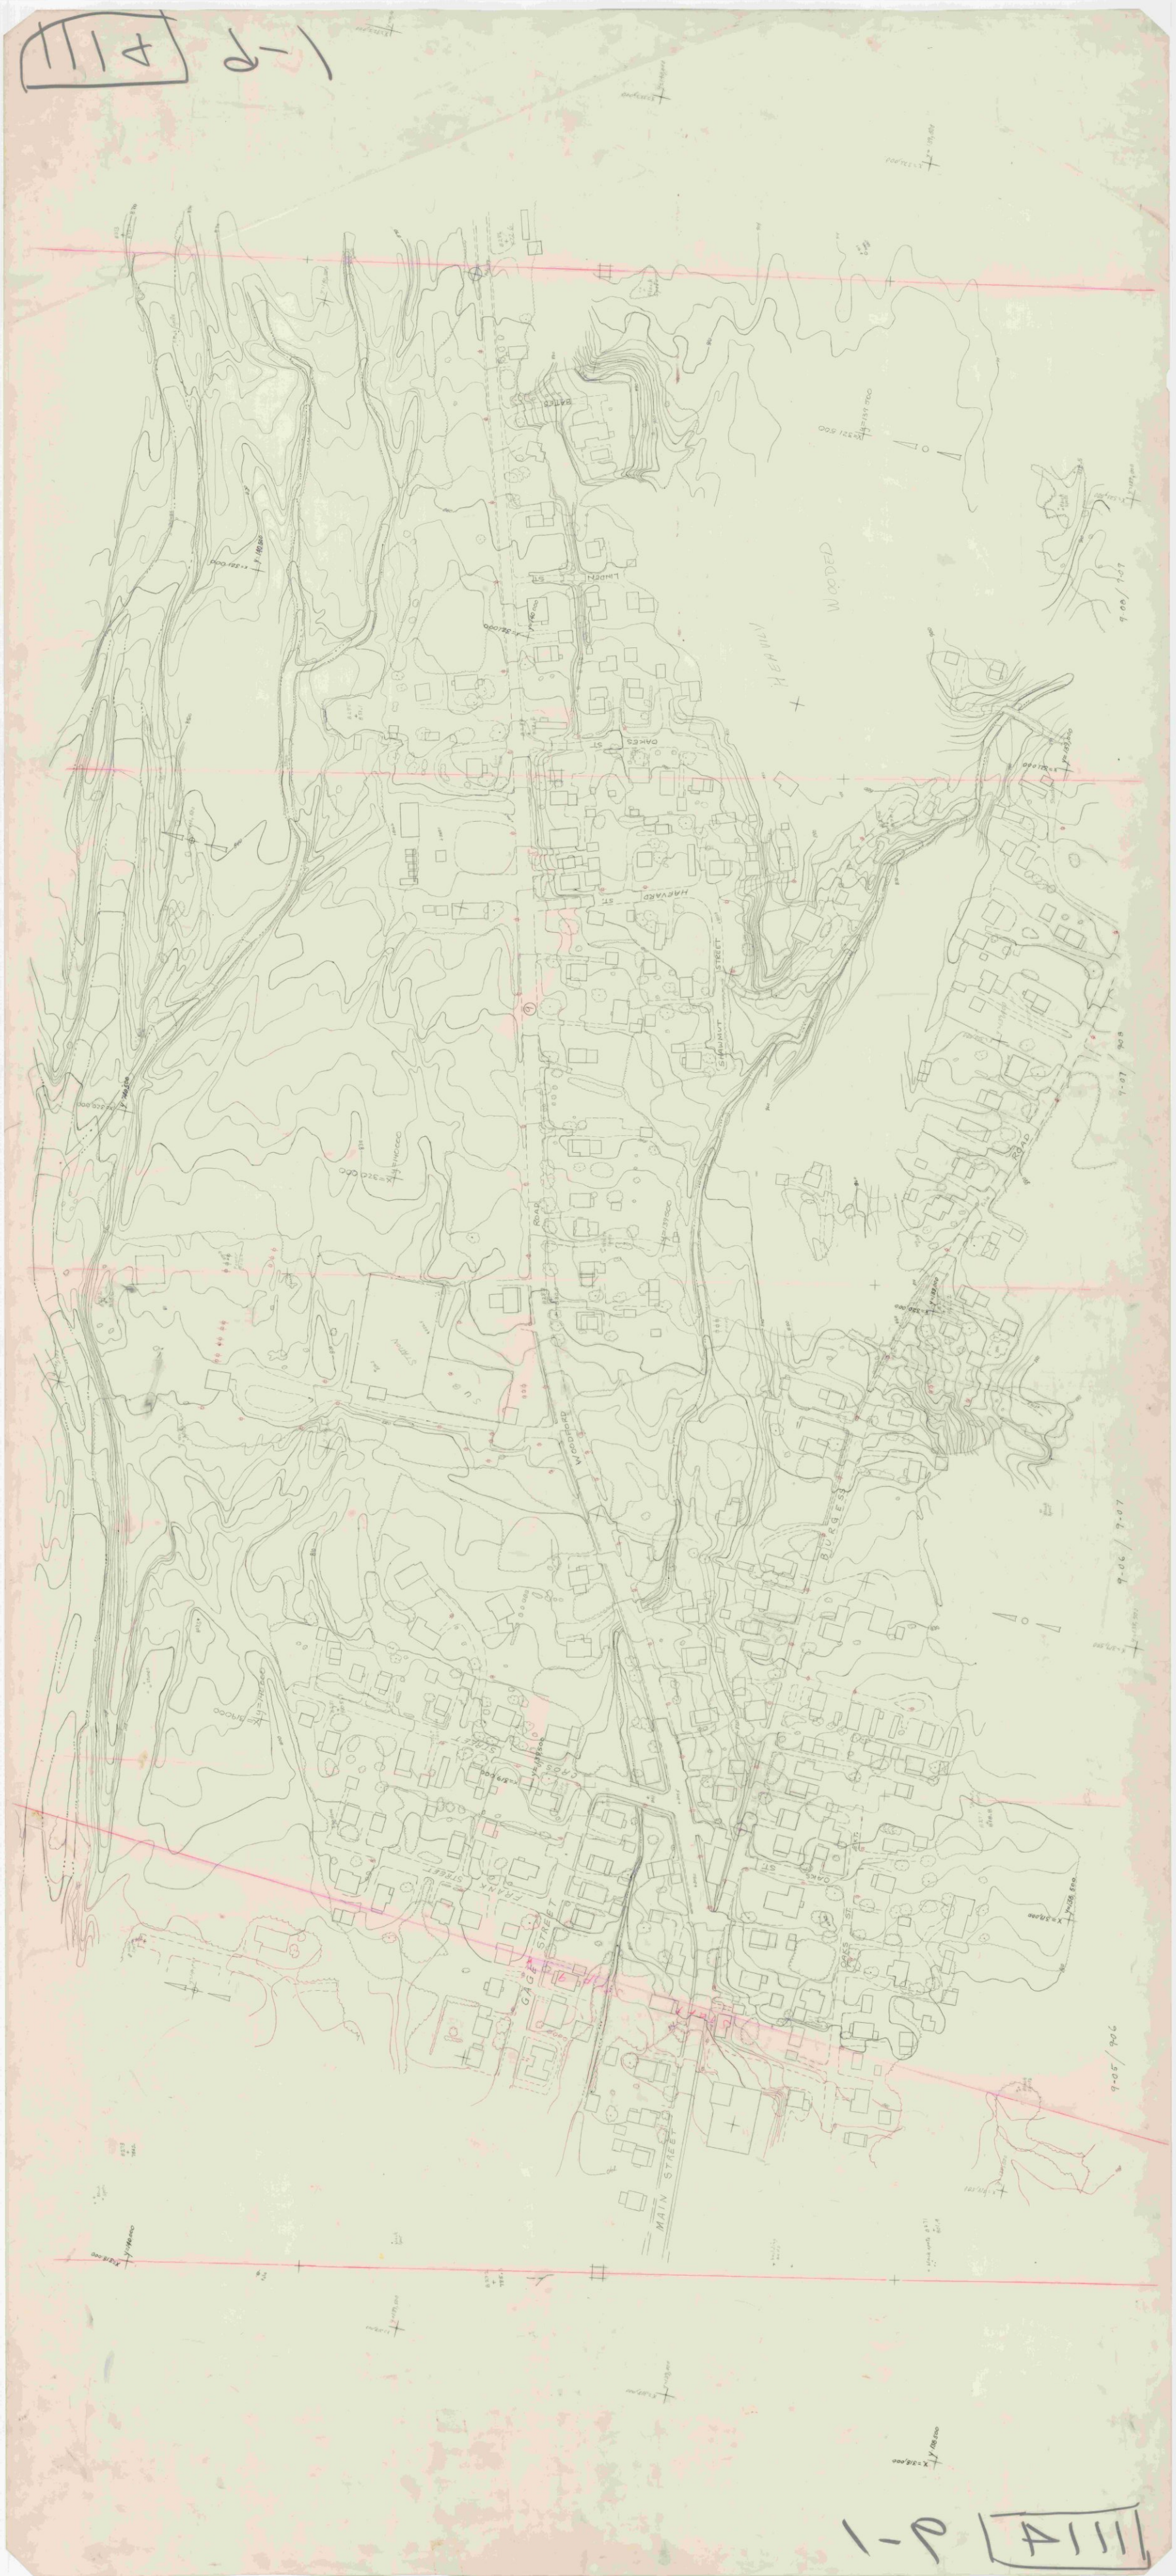
LINDEN ST
OAKES ST
HARVARD ST
STRAWNUT STREET
WOODED HEAVILY
ROAD
WOODPARD
BURGESS
9-07
9-06
9-05
GAG STREET
MAIN STREET
FRANK STREET
CROSS STREET
OAKES ST

1111 11-1 1"=20'

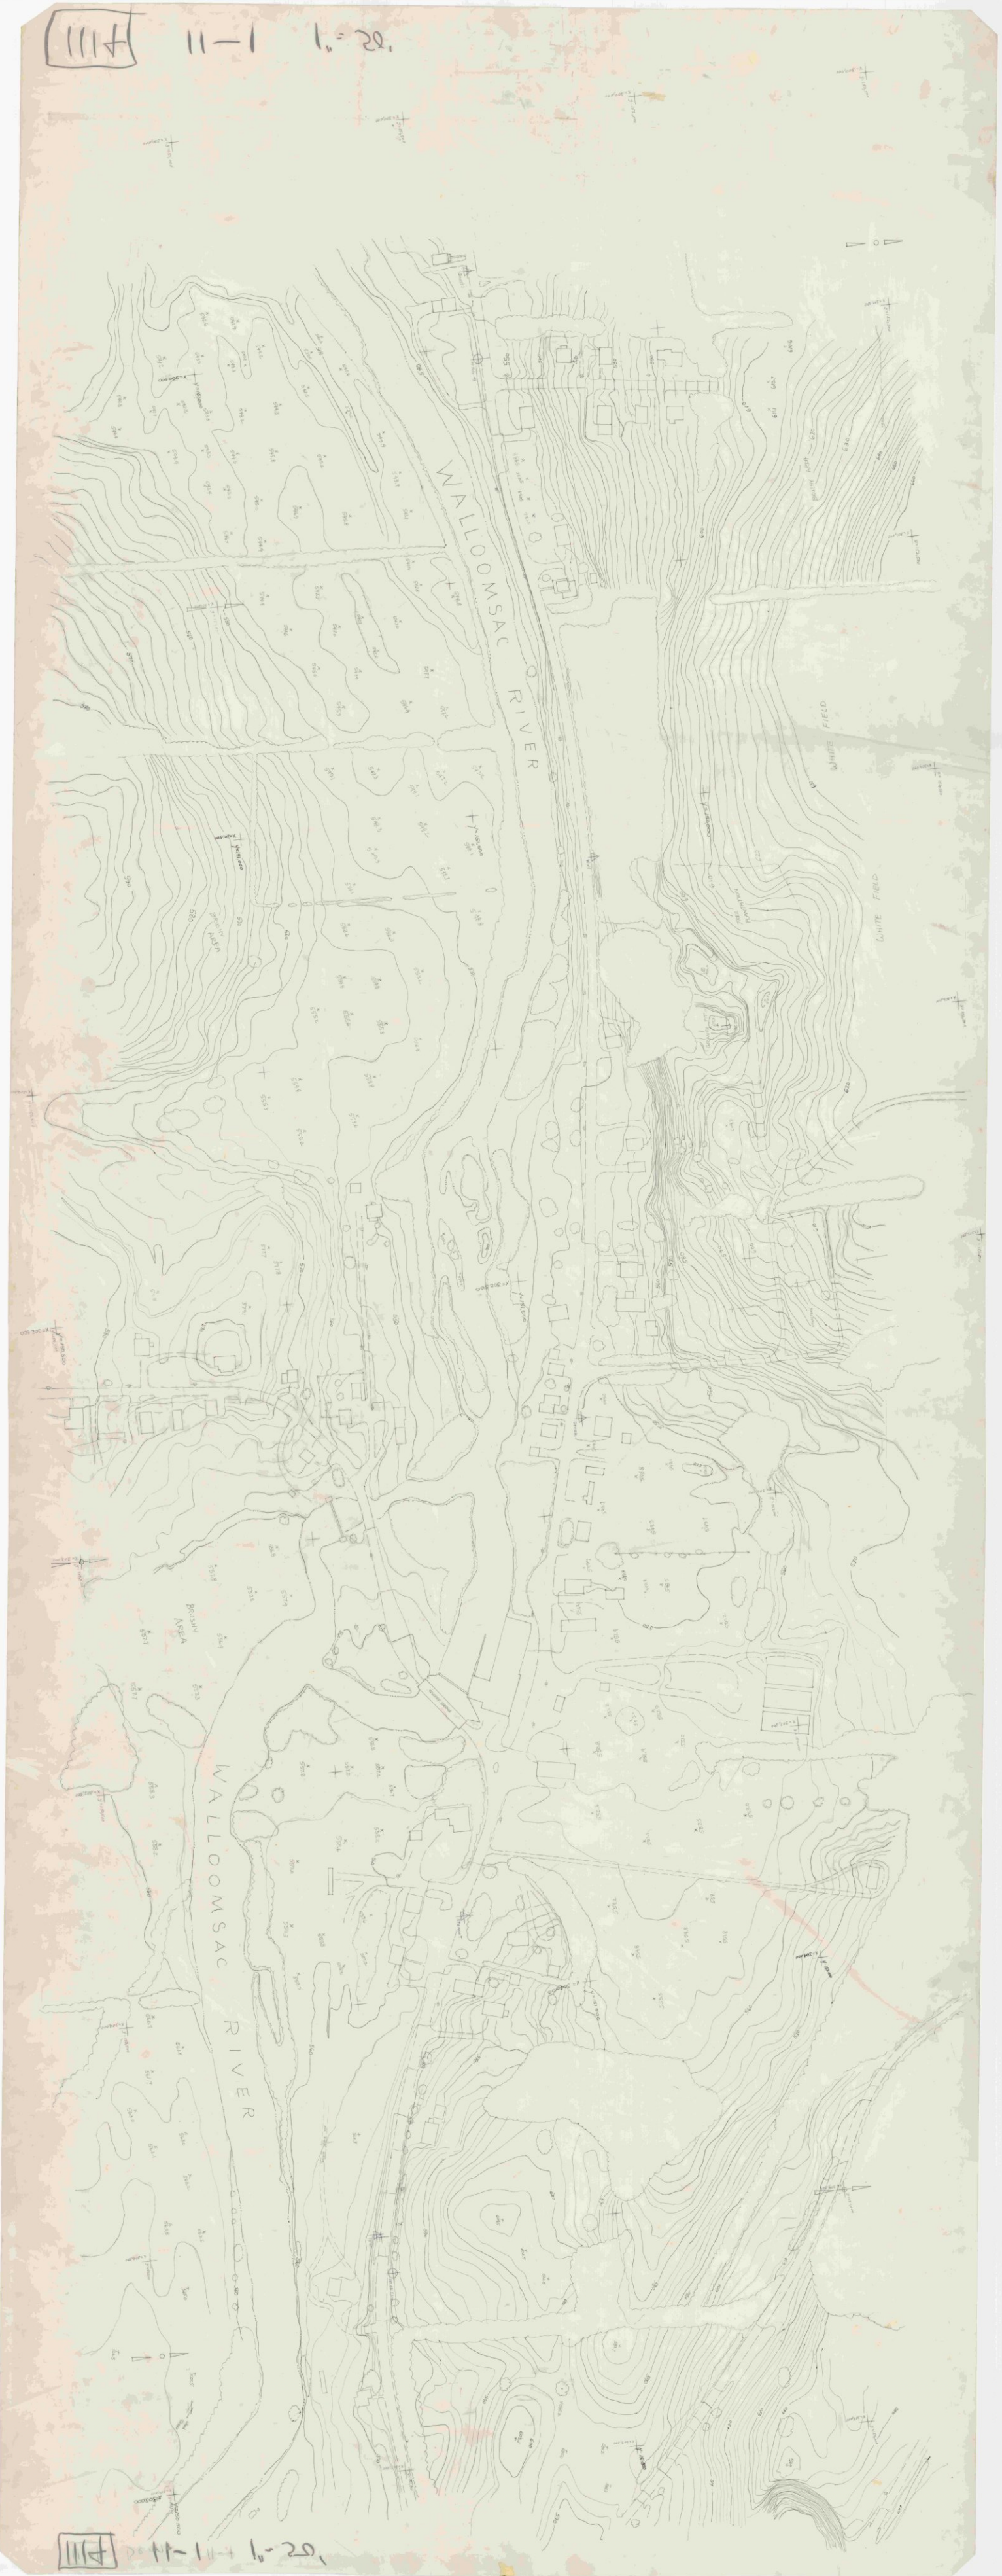

1111 11-1 1"=20'

111H 3-3 1"=20'

111H 3-3 Bennington 1"=50'

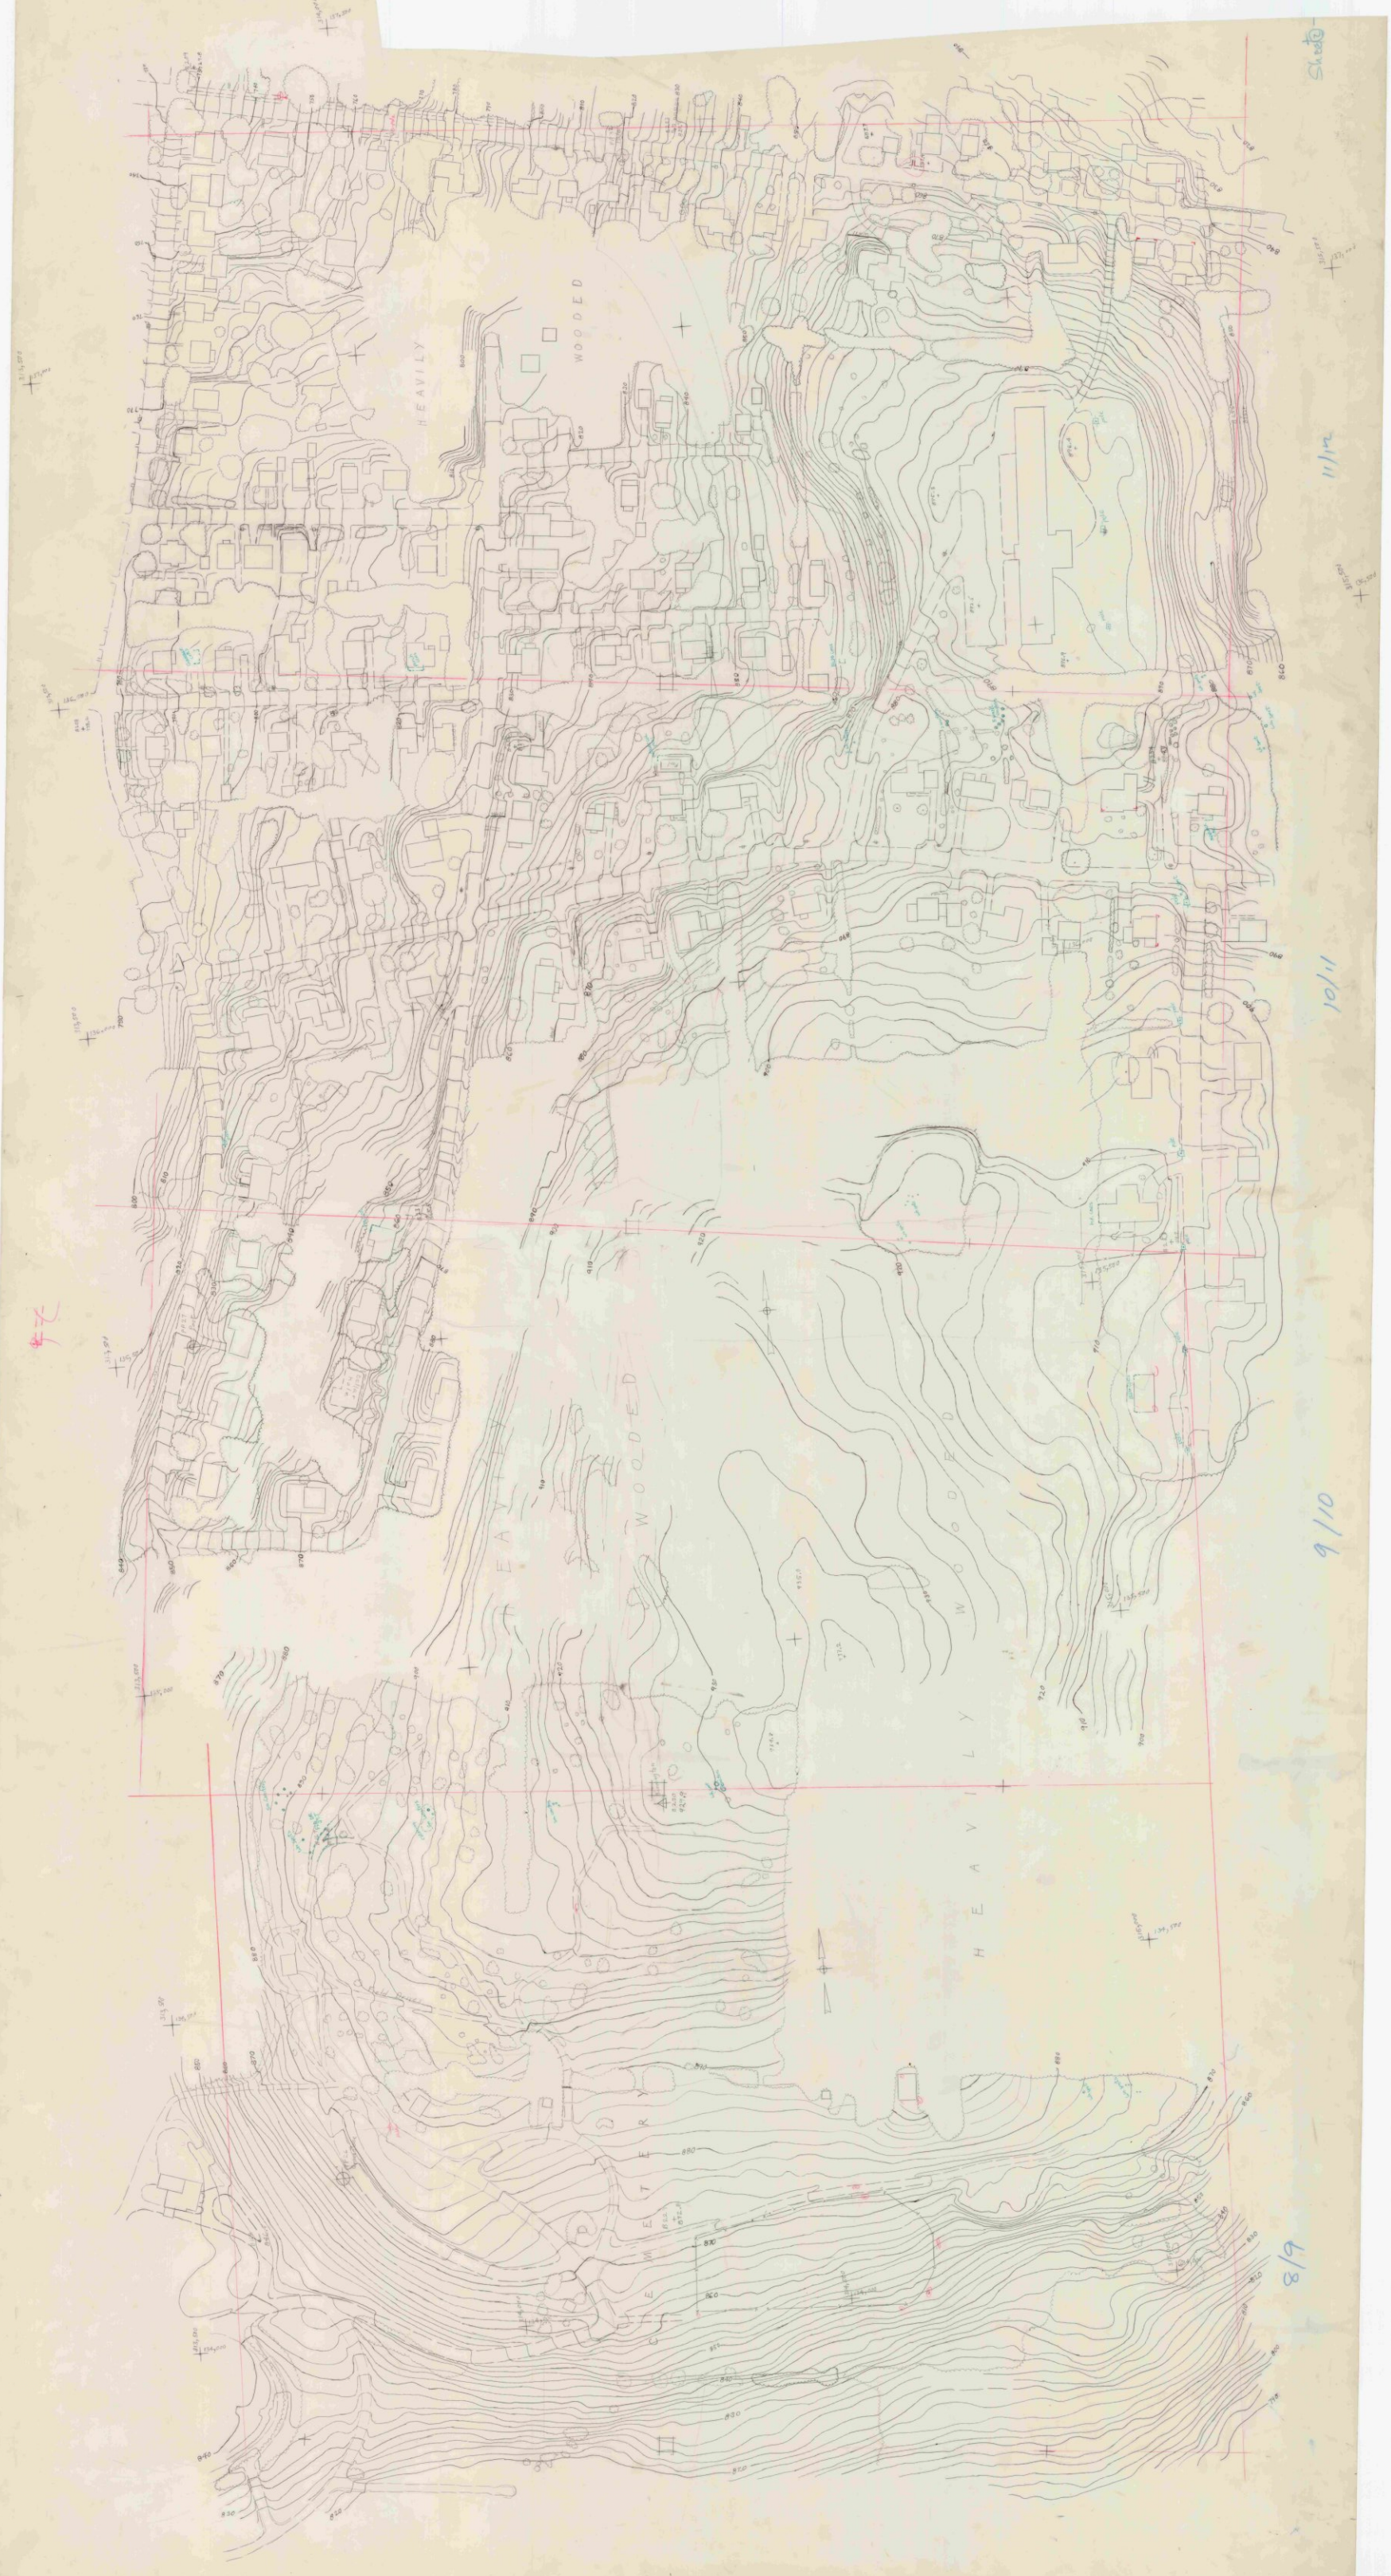

BENNINGTON Mtn stripe sheet 1 scale 1"=20'.

1114 1-1 1"=50'

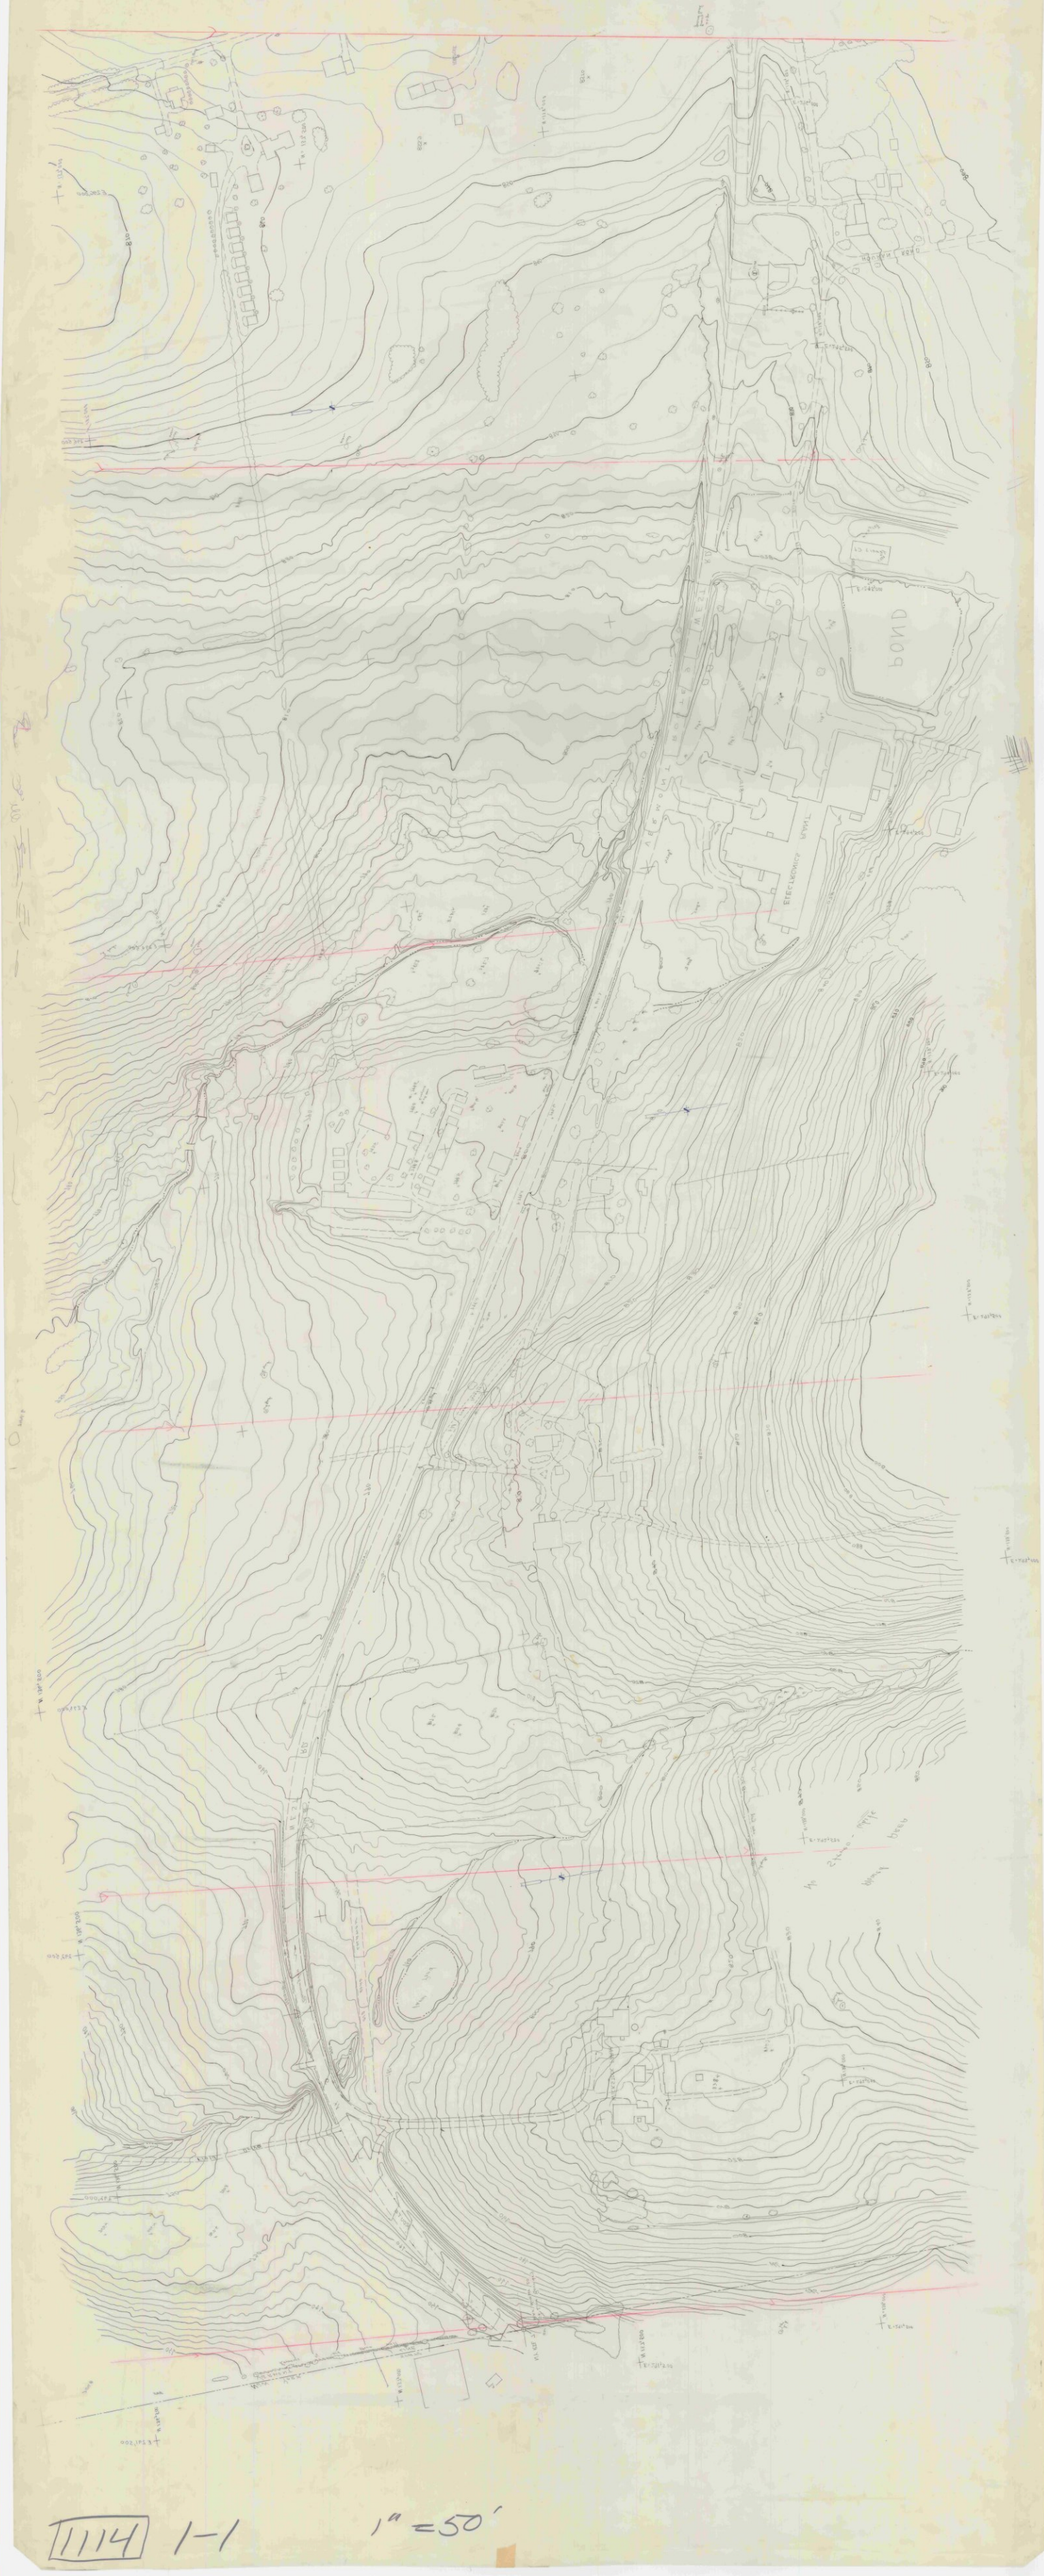

1114 1-1 1"=50'

Bennington IIIA 1"=20'. Strip 2 Sheet 1

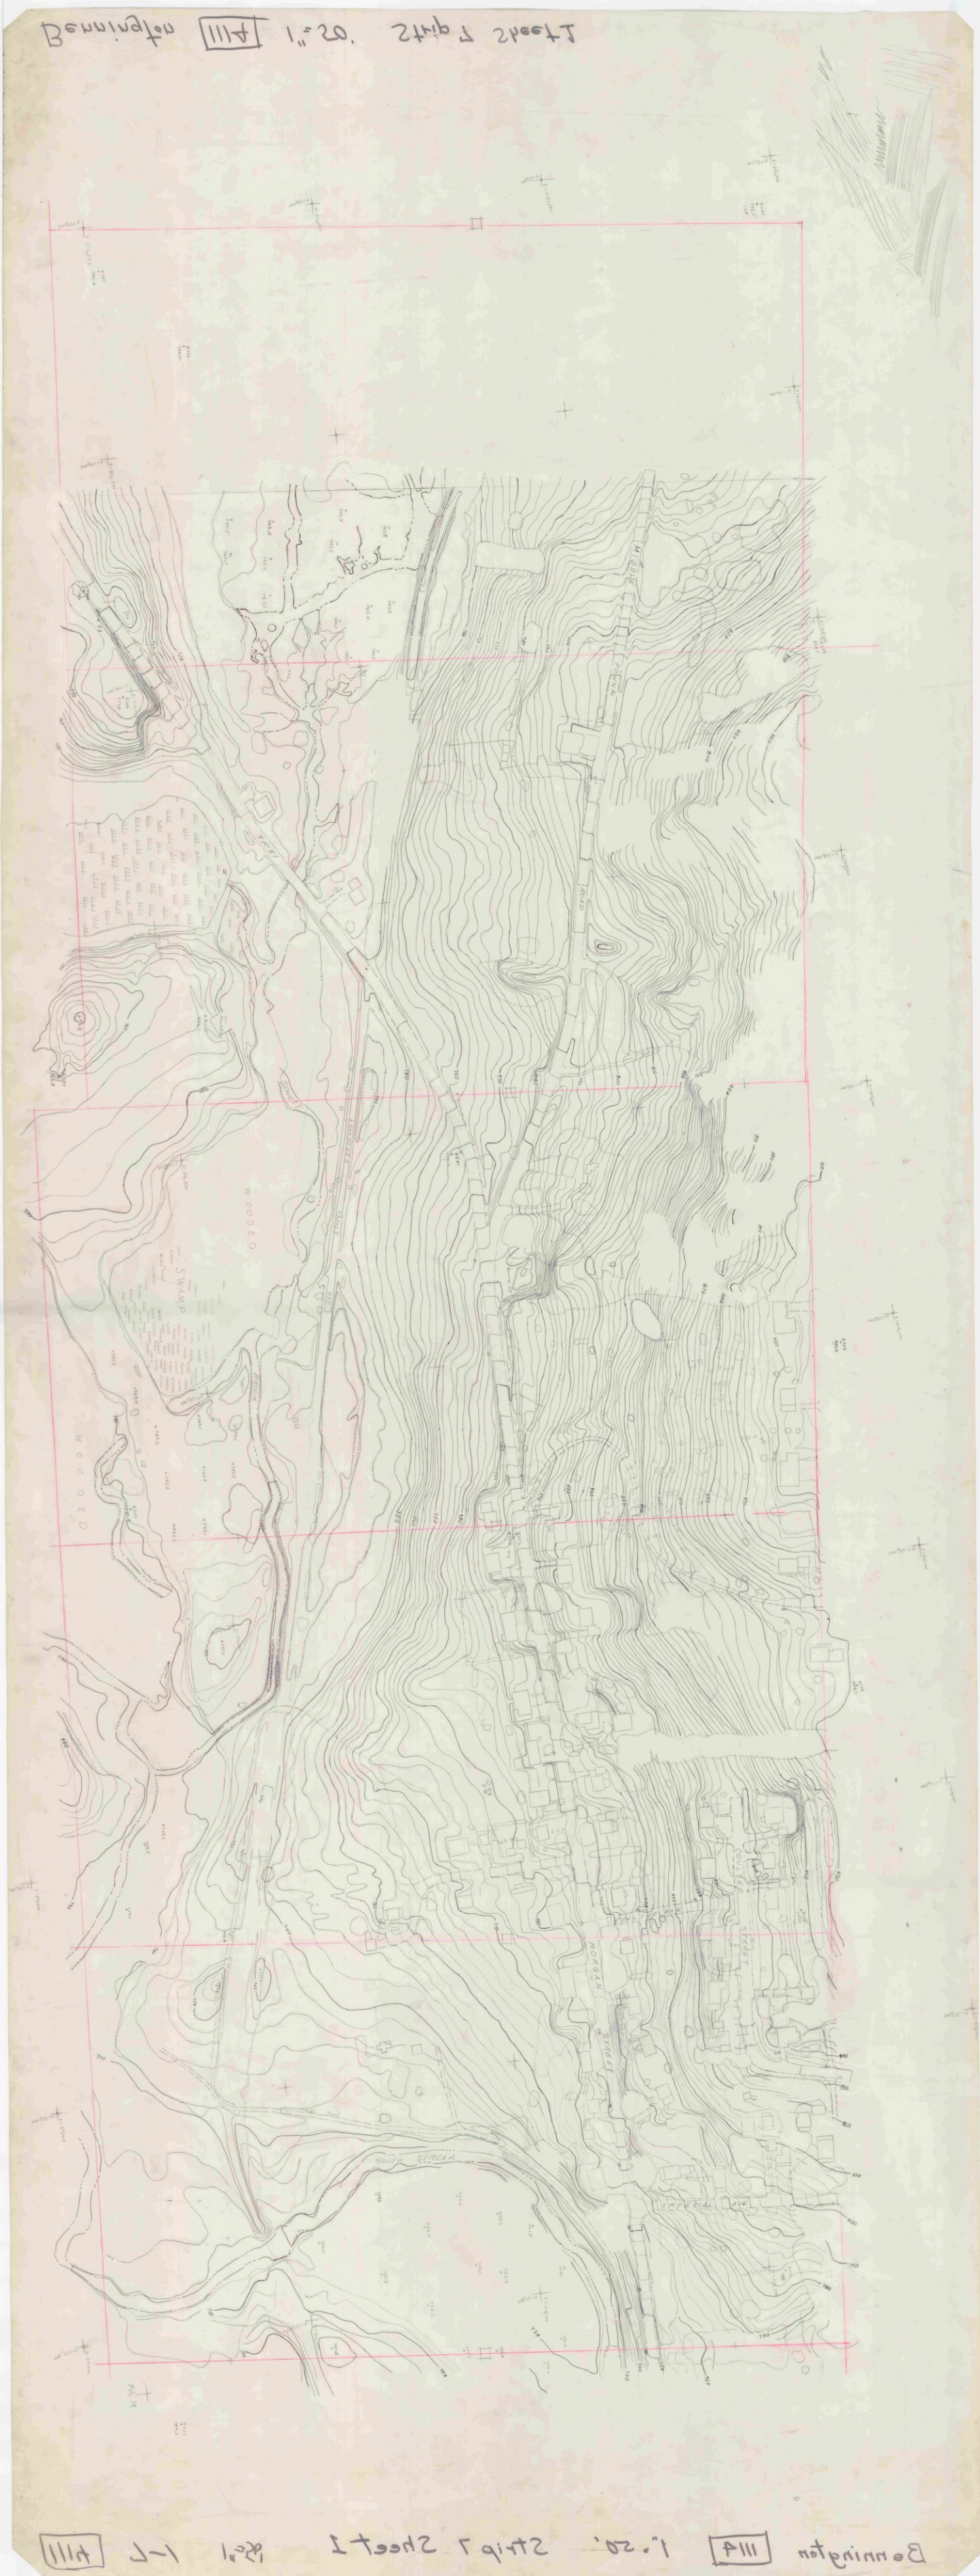

Bennington IIIA 1"=20'. Strip 2 Sheet 1

1114 2-1 1"=50'

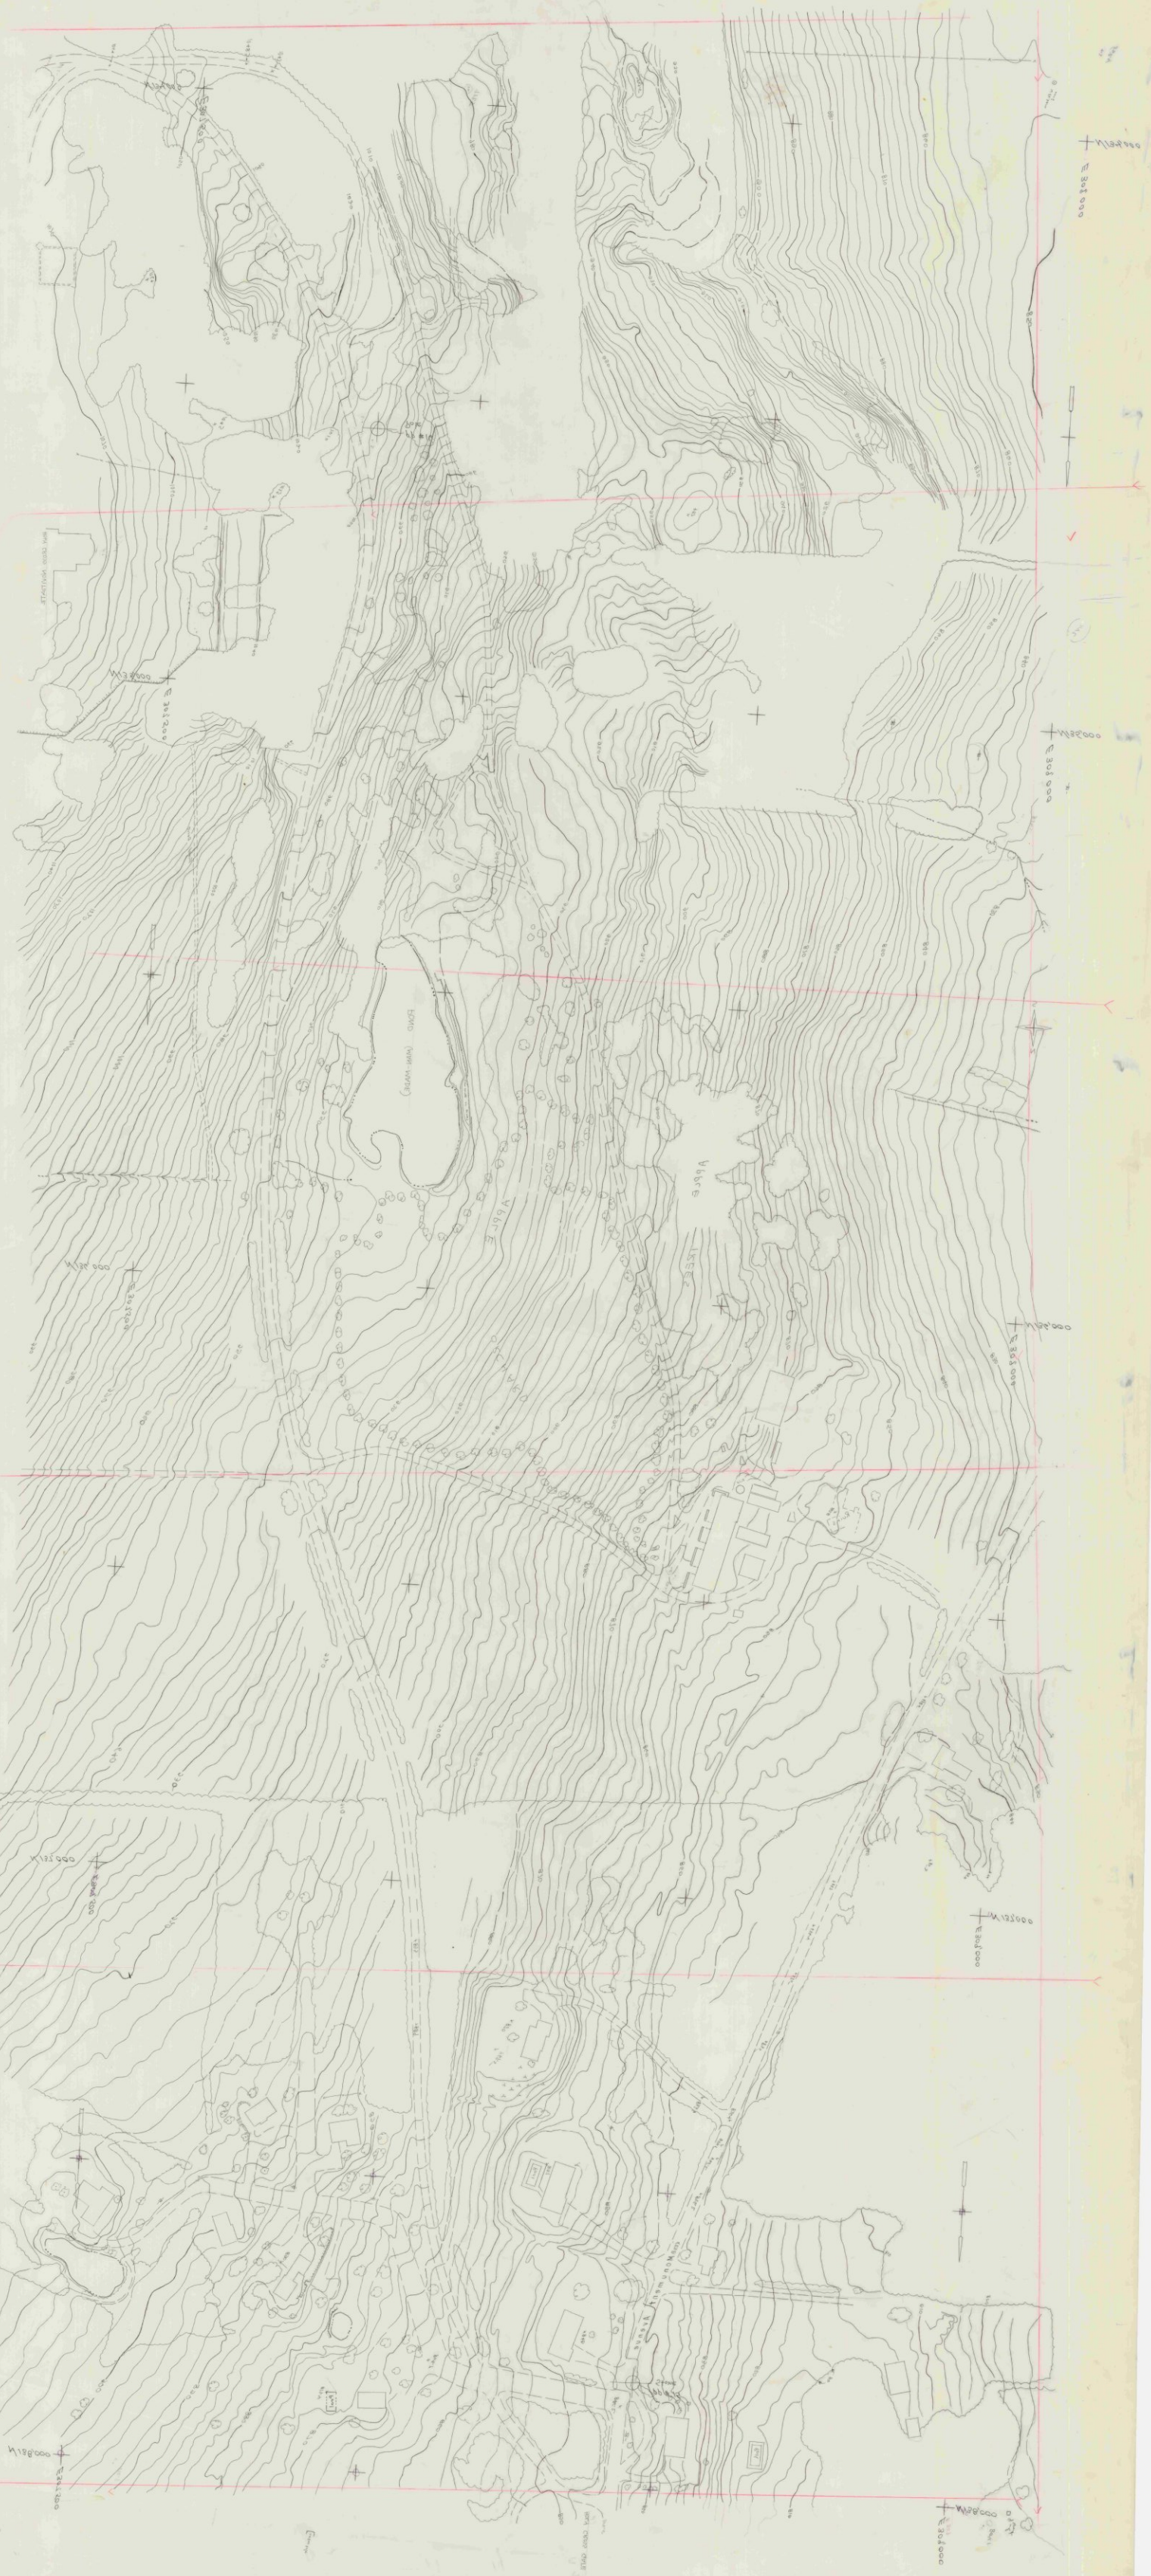

1114 2-1 1"=50'

1114 - 1-2

1"=50'

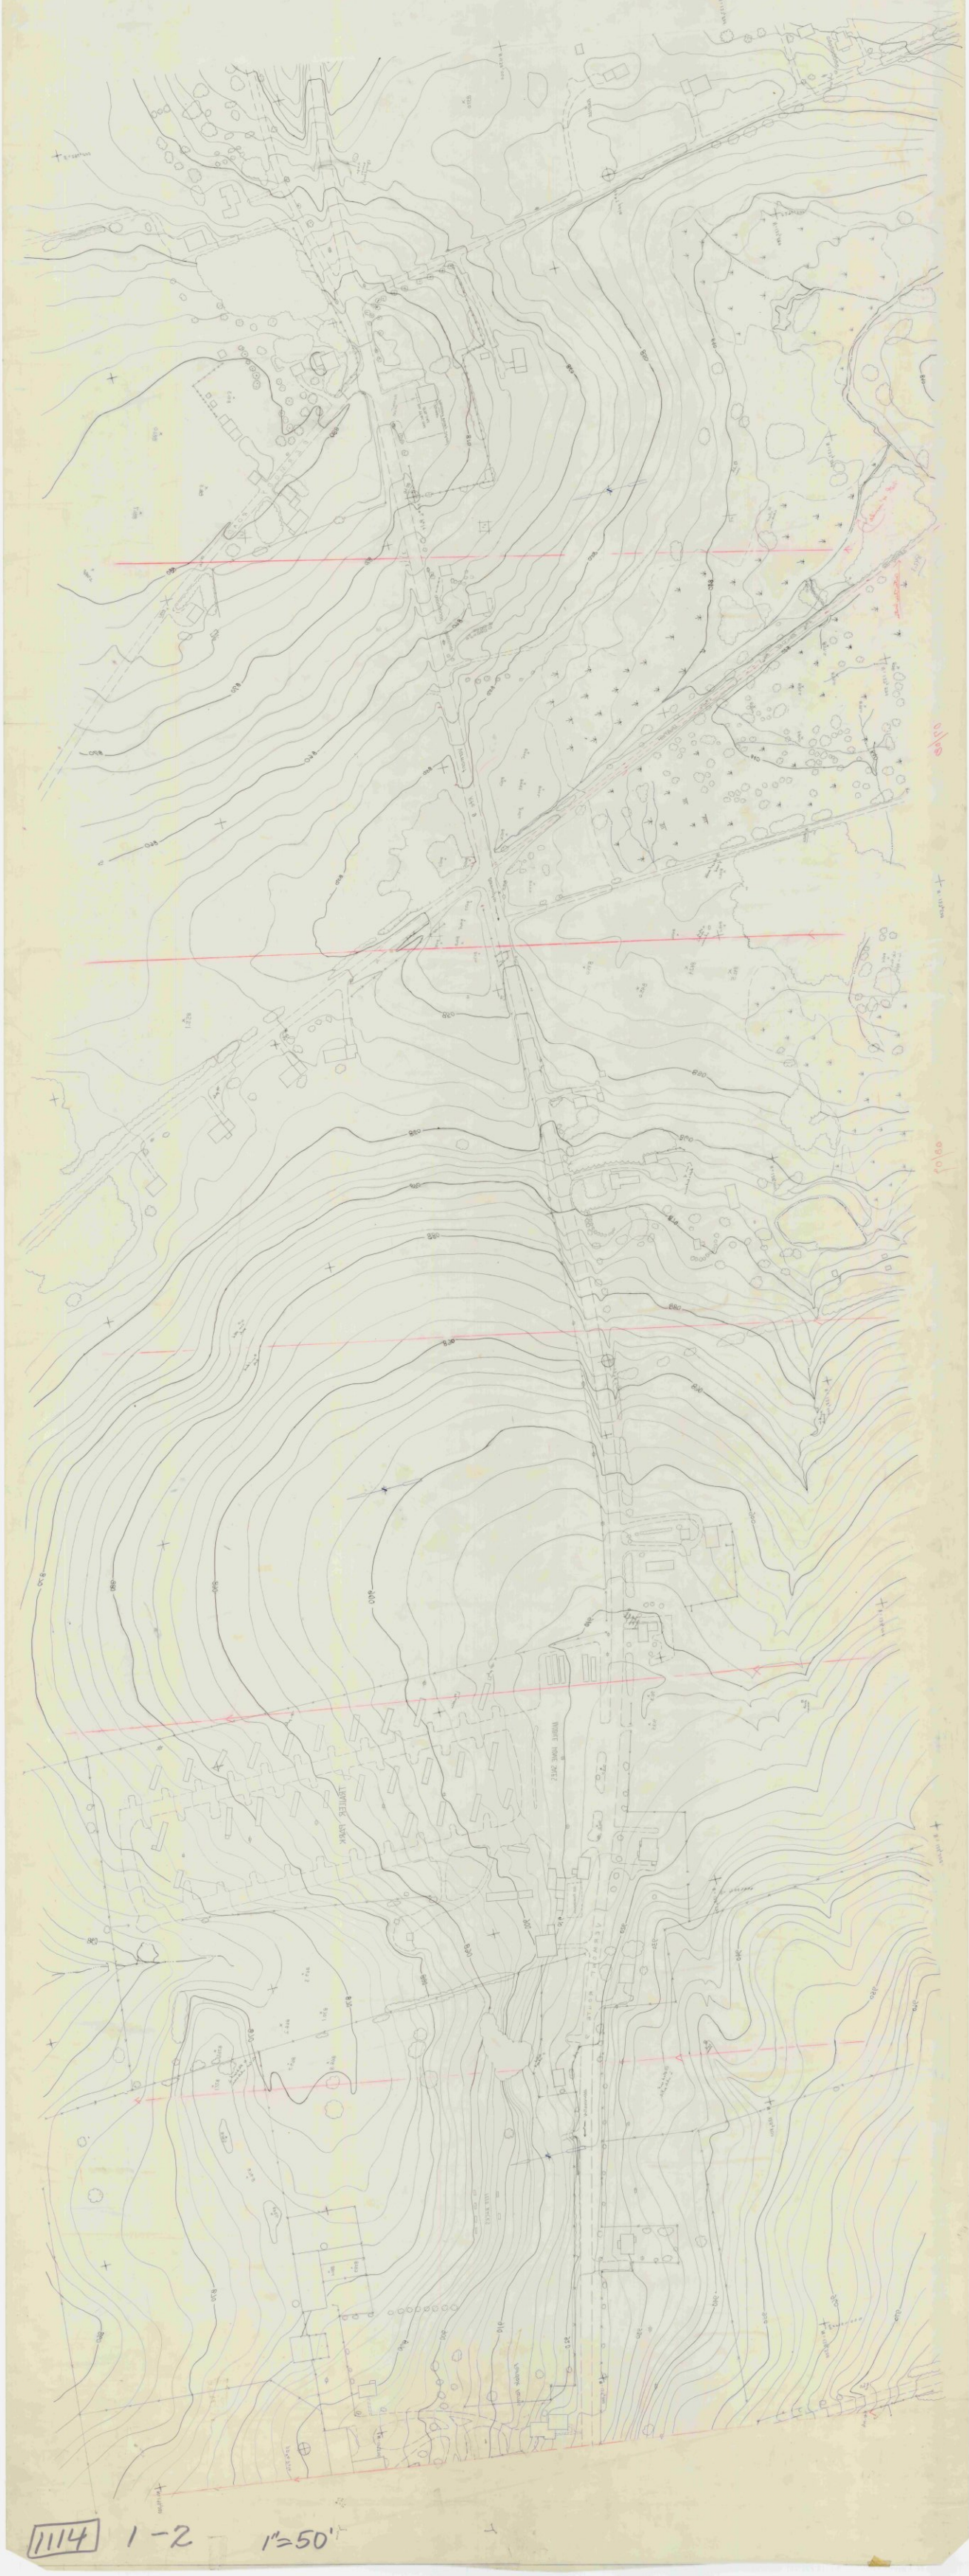

1114 1-2 1"=50'

111N 3-1 1"=20'

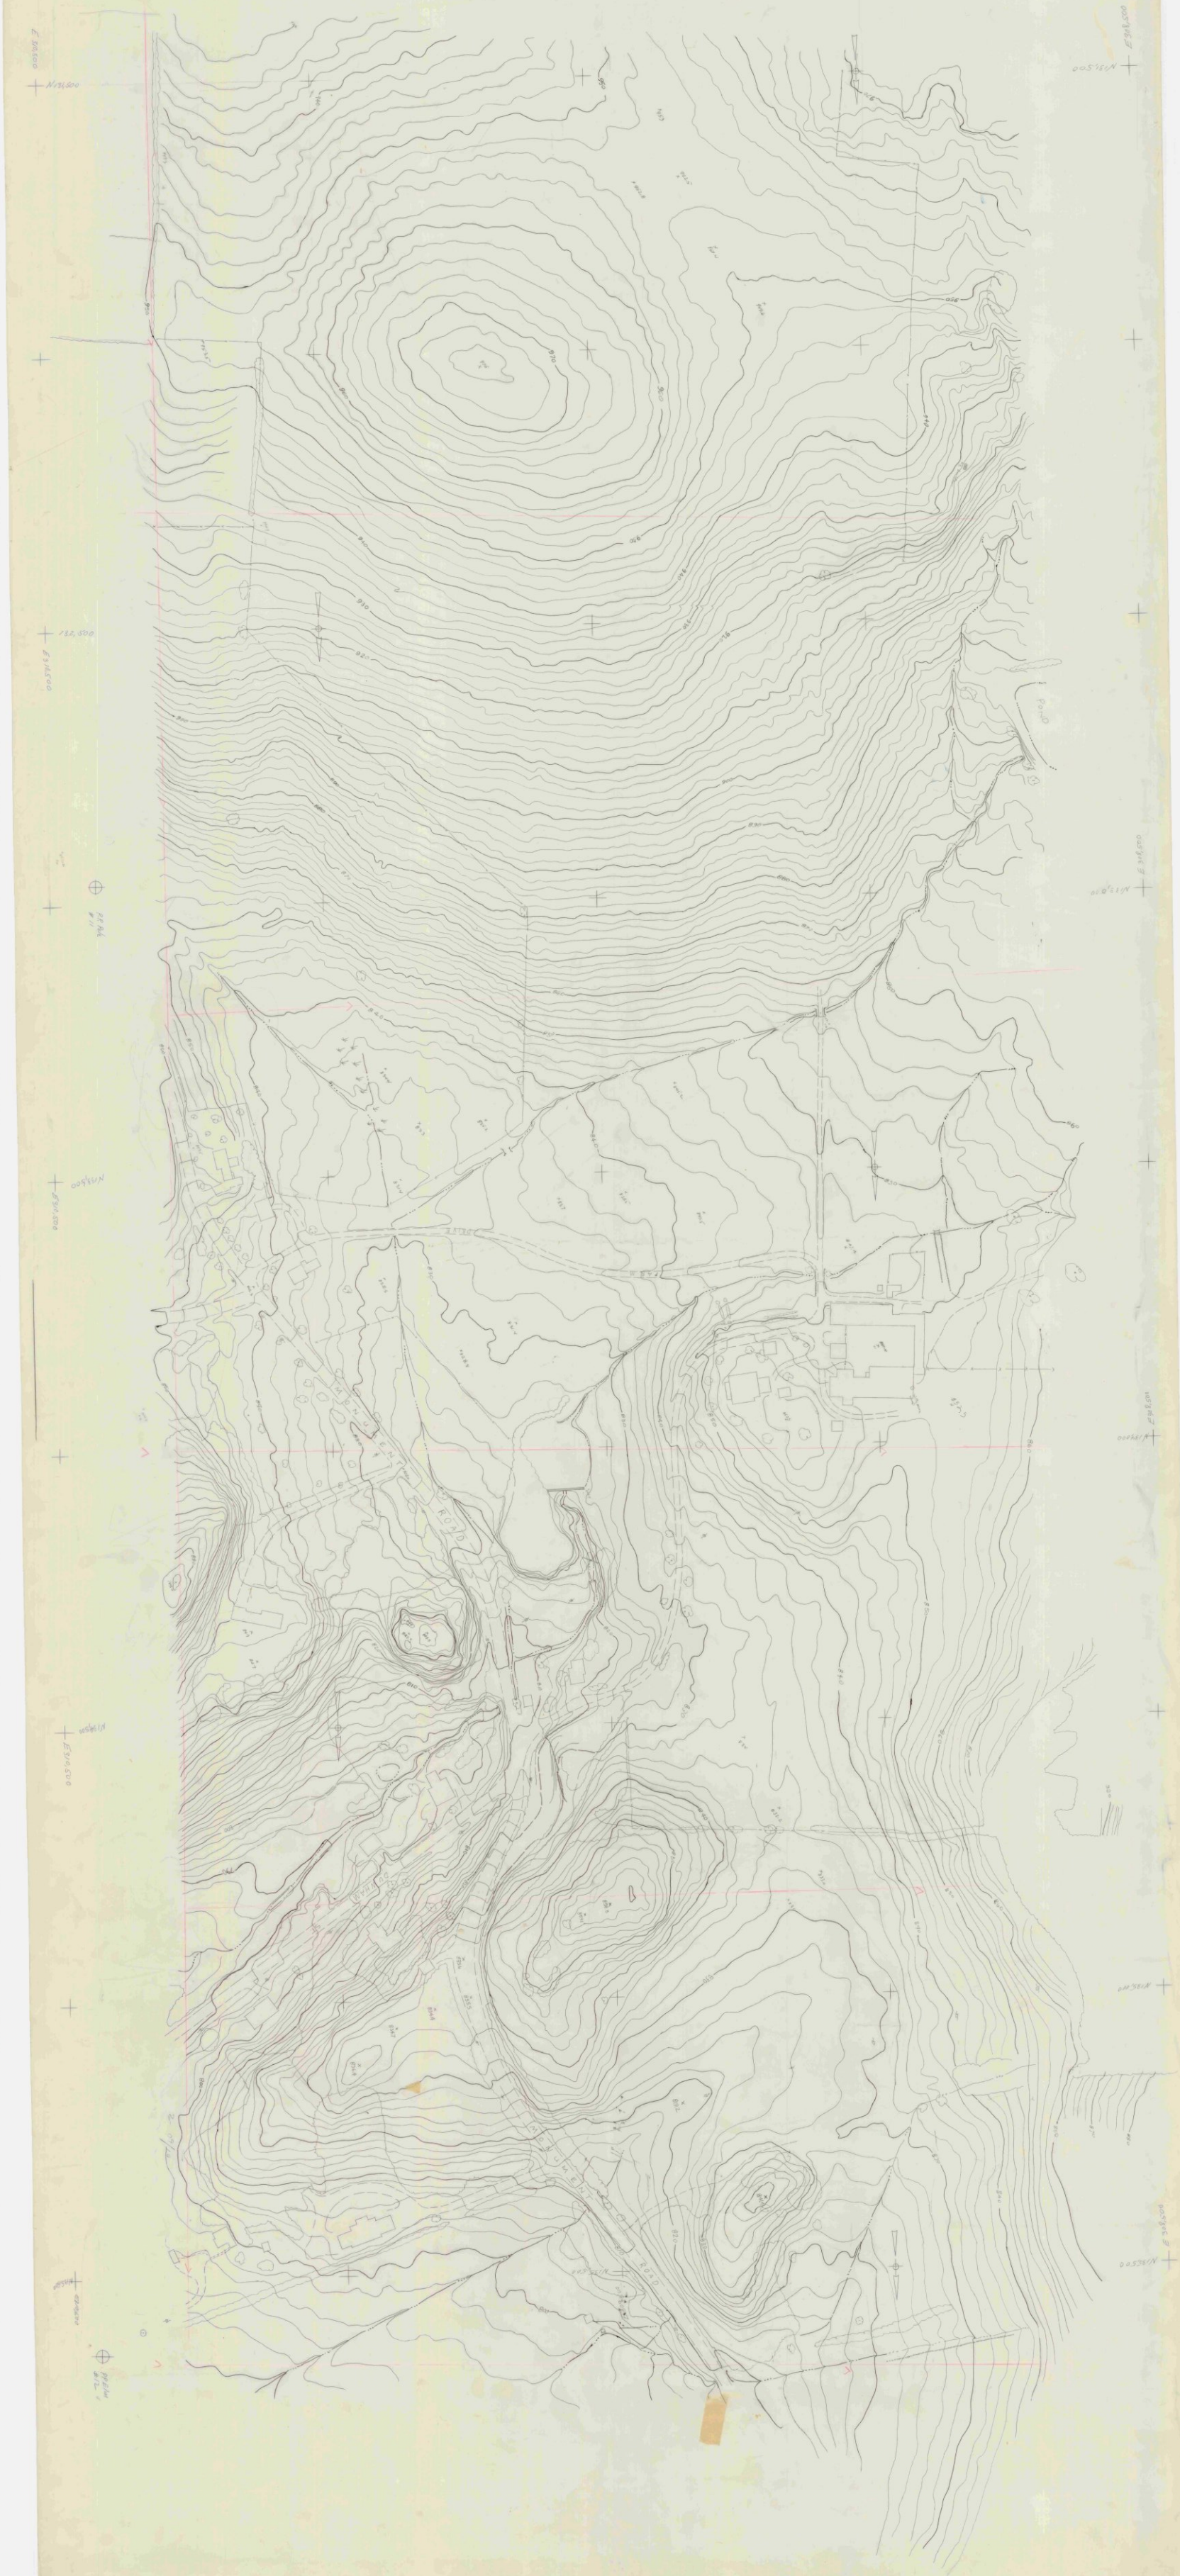

111N 3-1 1"=20'

N 402 000
E 356 000
N 398 000
E 356 000
CEMETERY
Abandoned RR Bed
500
525
550

١١١٨ ٨١

٢١١١ ٢-١

111A 8-5 1"=20' Bennington

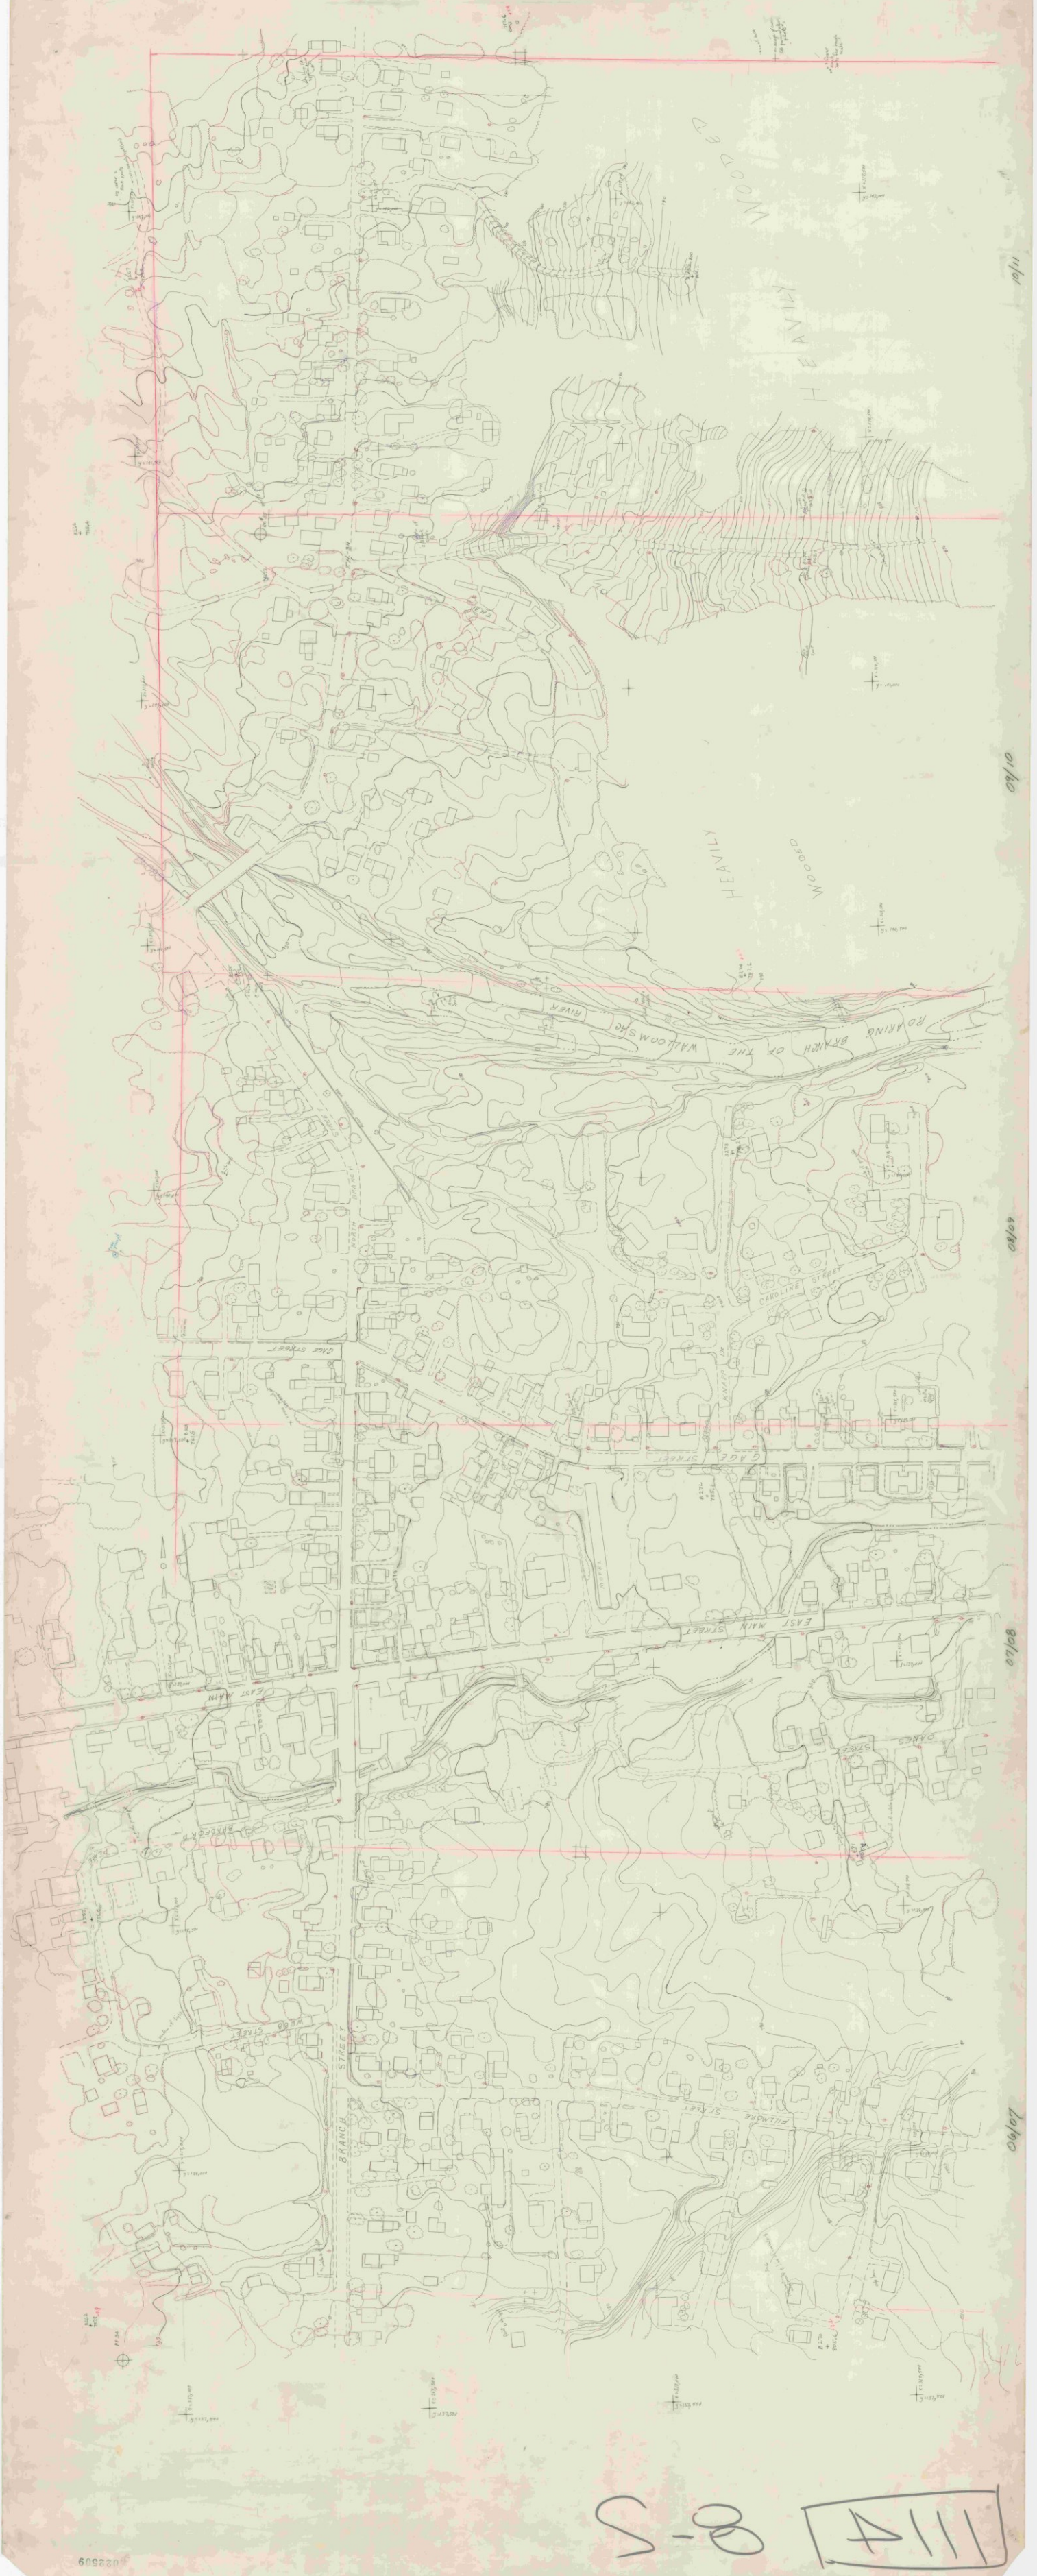

111A 8-5

S-P [A111]

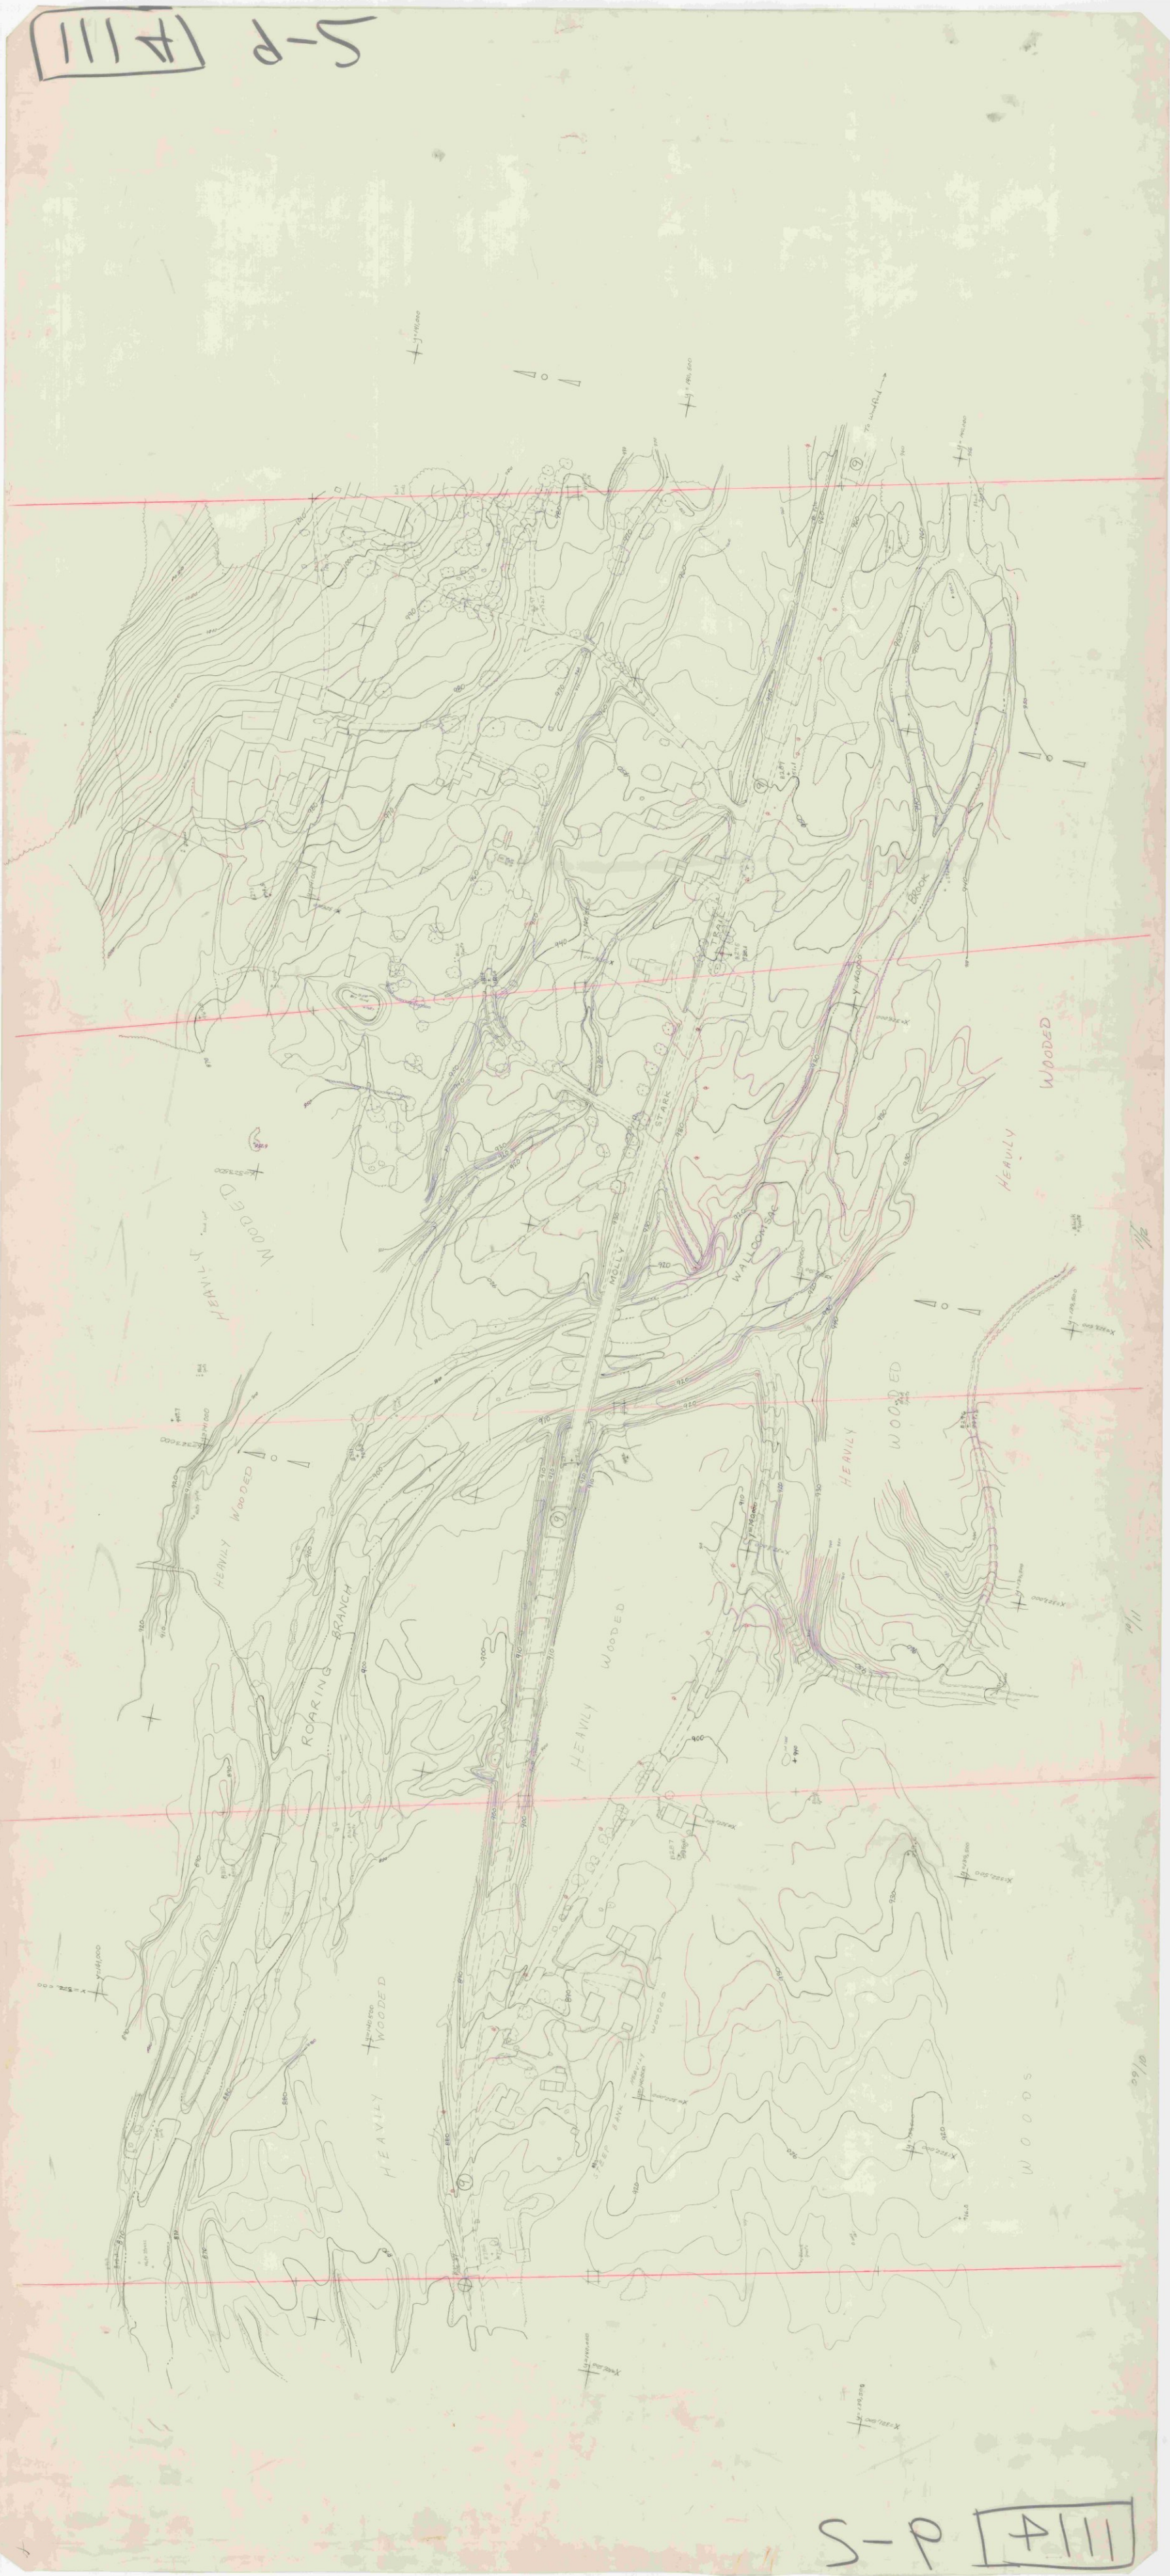

S-P [A111]

#111 10-5

#111 10-5

098330

111 2-5 1" = 20' Bonnington

111 2-5

HILL 9-5

HILL 9-5

Bennington 1114 1"=20'. Strip 7 Sheet 2

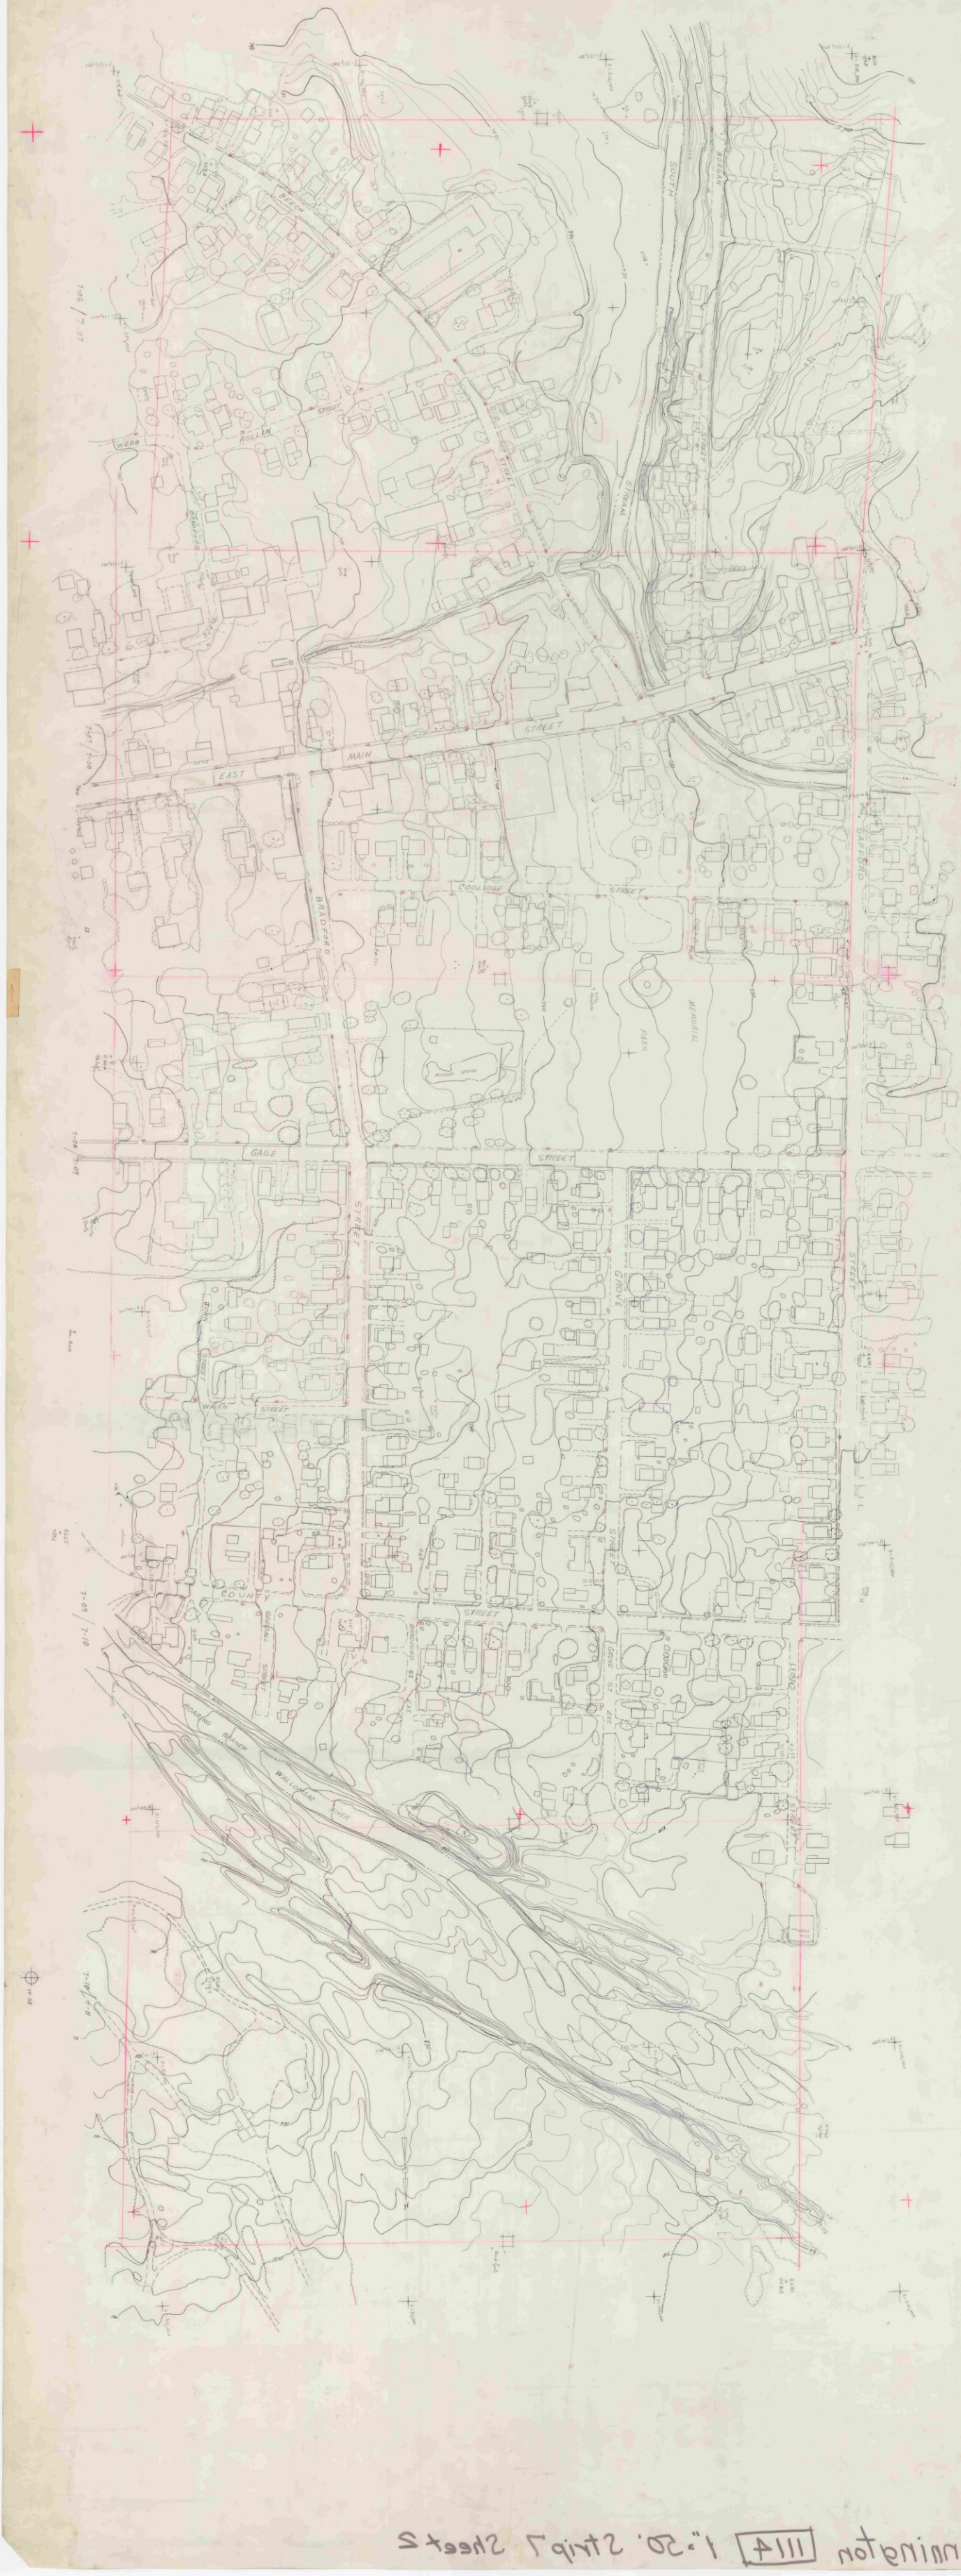

Bennington 1114 1"=20'. Strip 7 Sheet 2

1114 2-2

1"=50'

1114 2-2

1"=50'

VIII A 3-5 Bonnington 1:20.

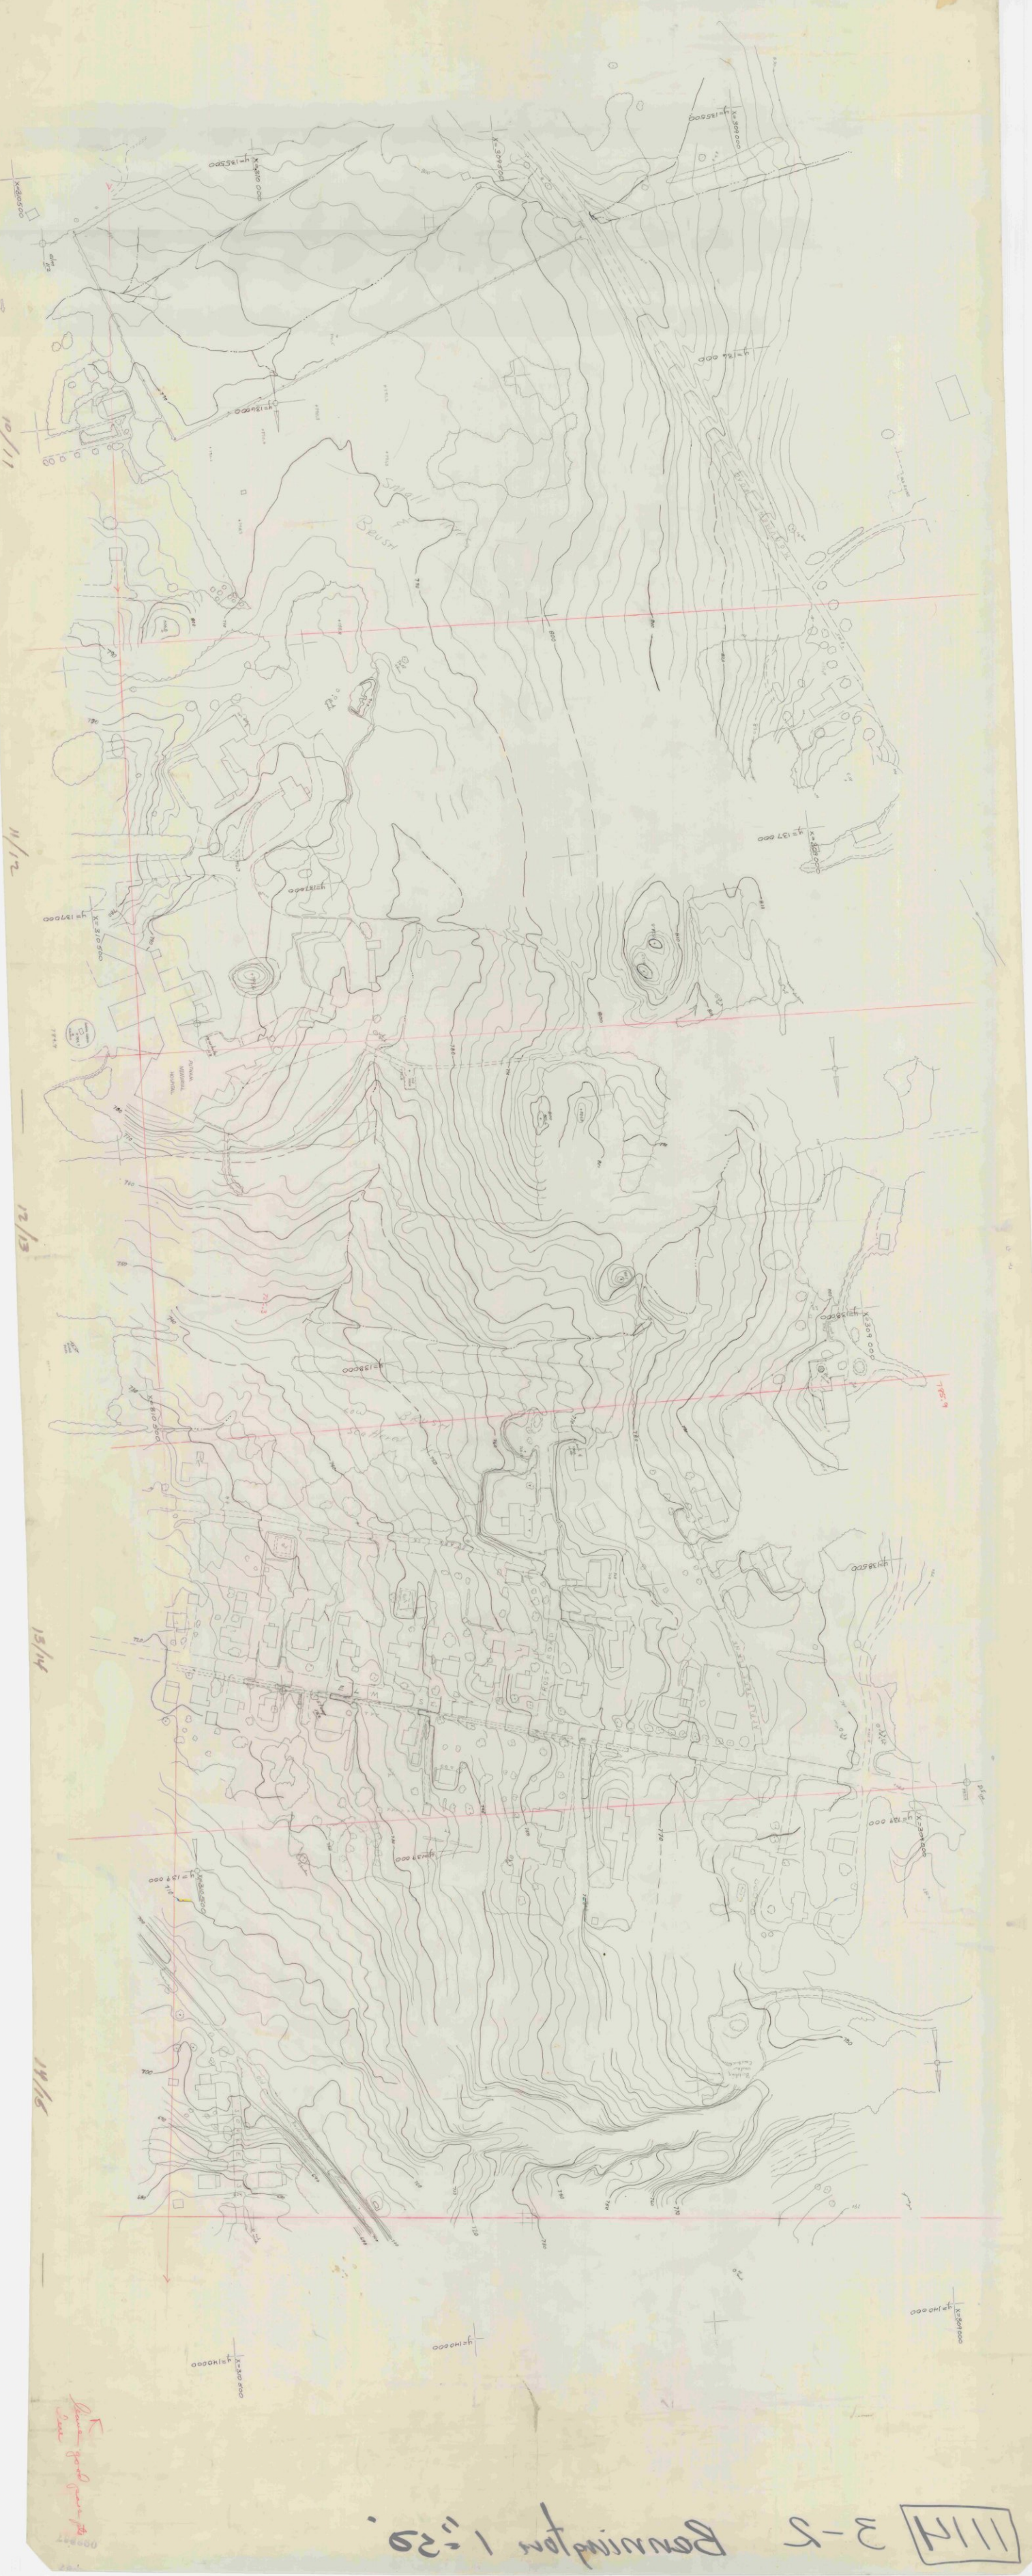

111H H-5 1"=2Q'

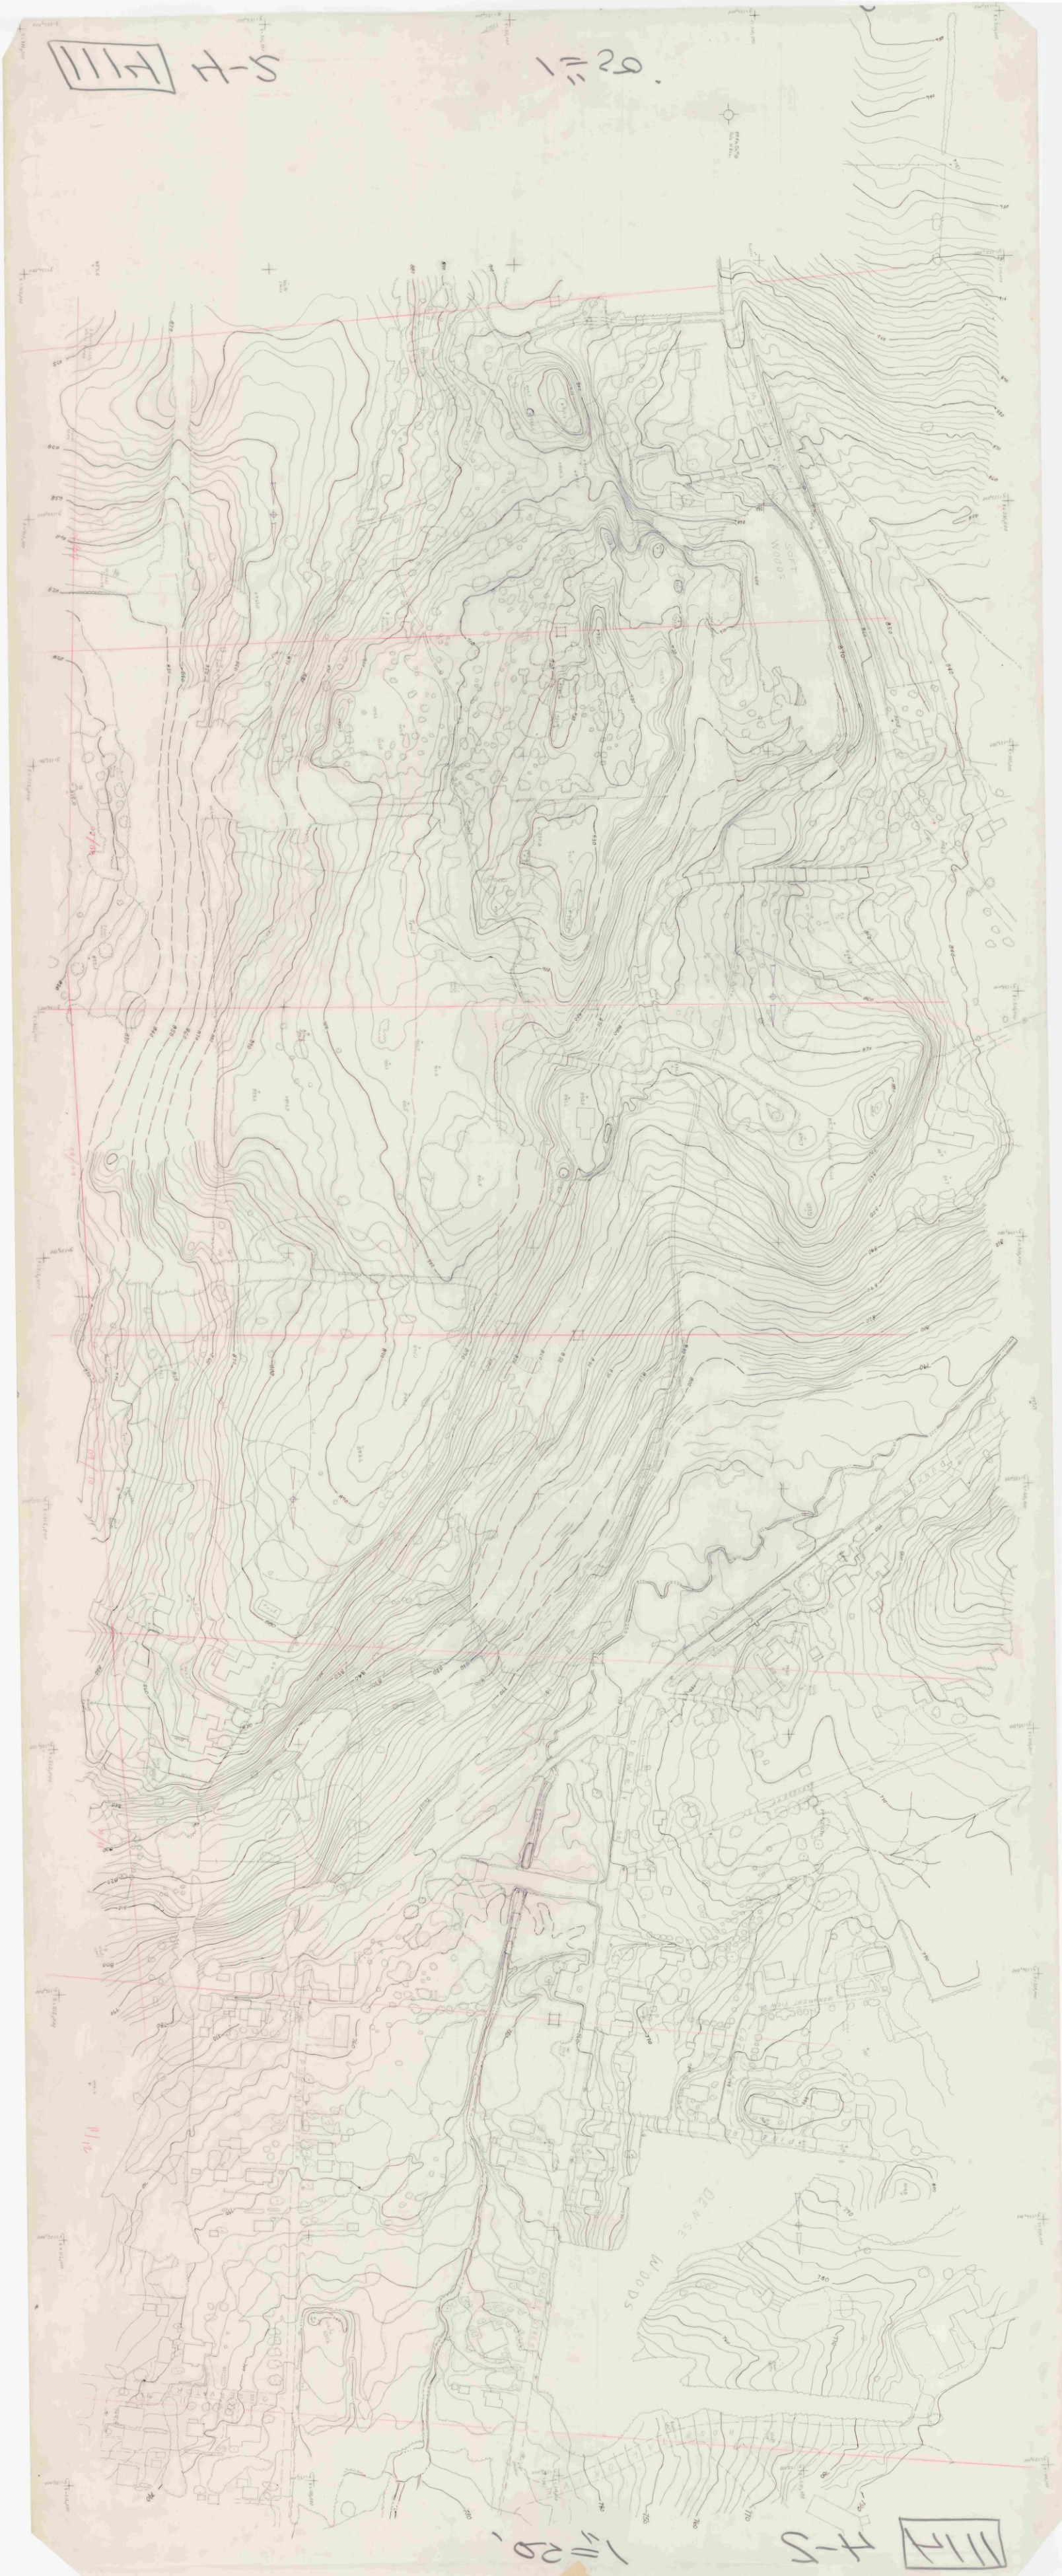

1"=2Q' H-5 111H

111H 4-3 Bennington 20 scale

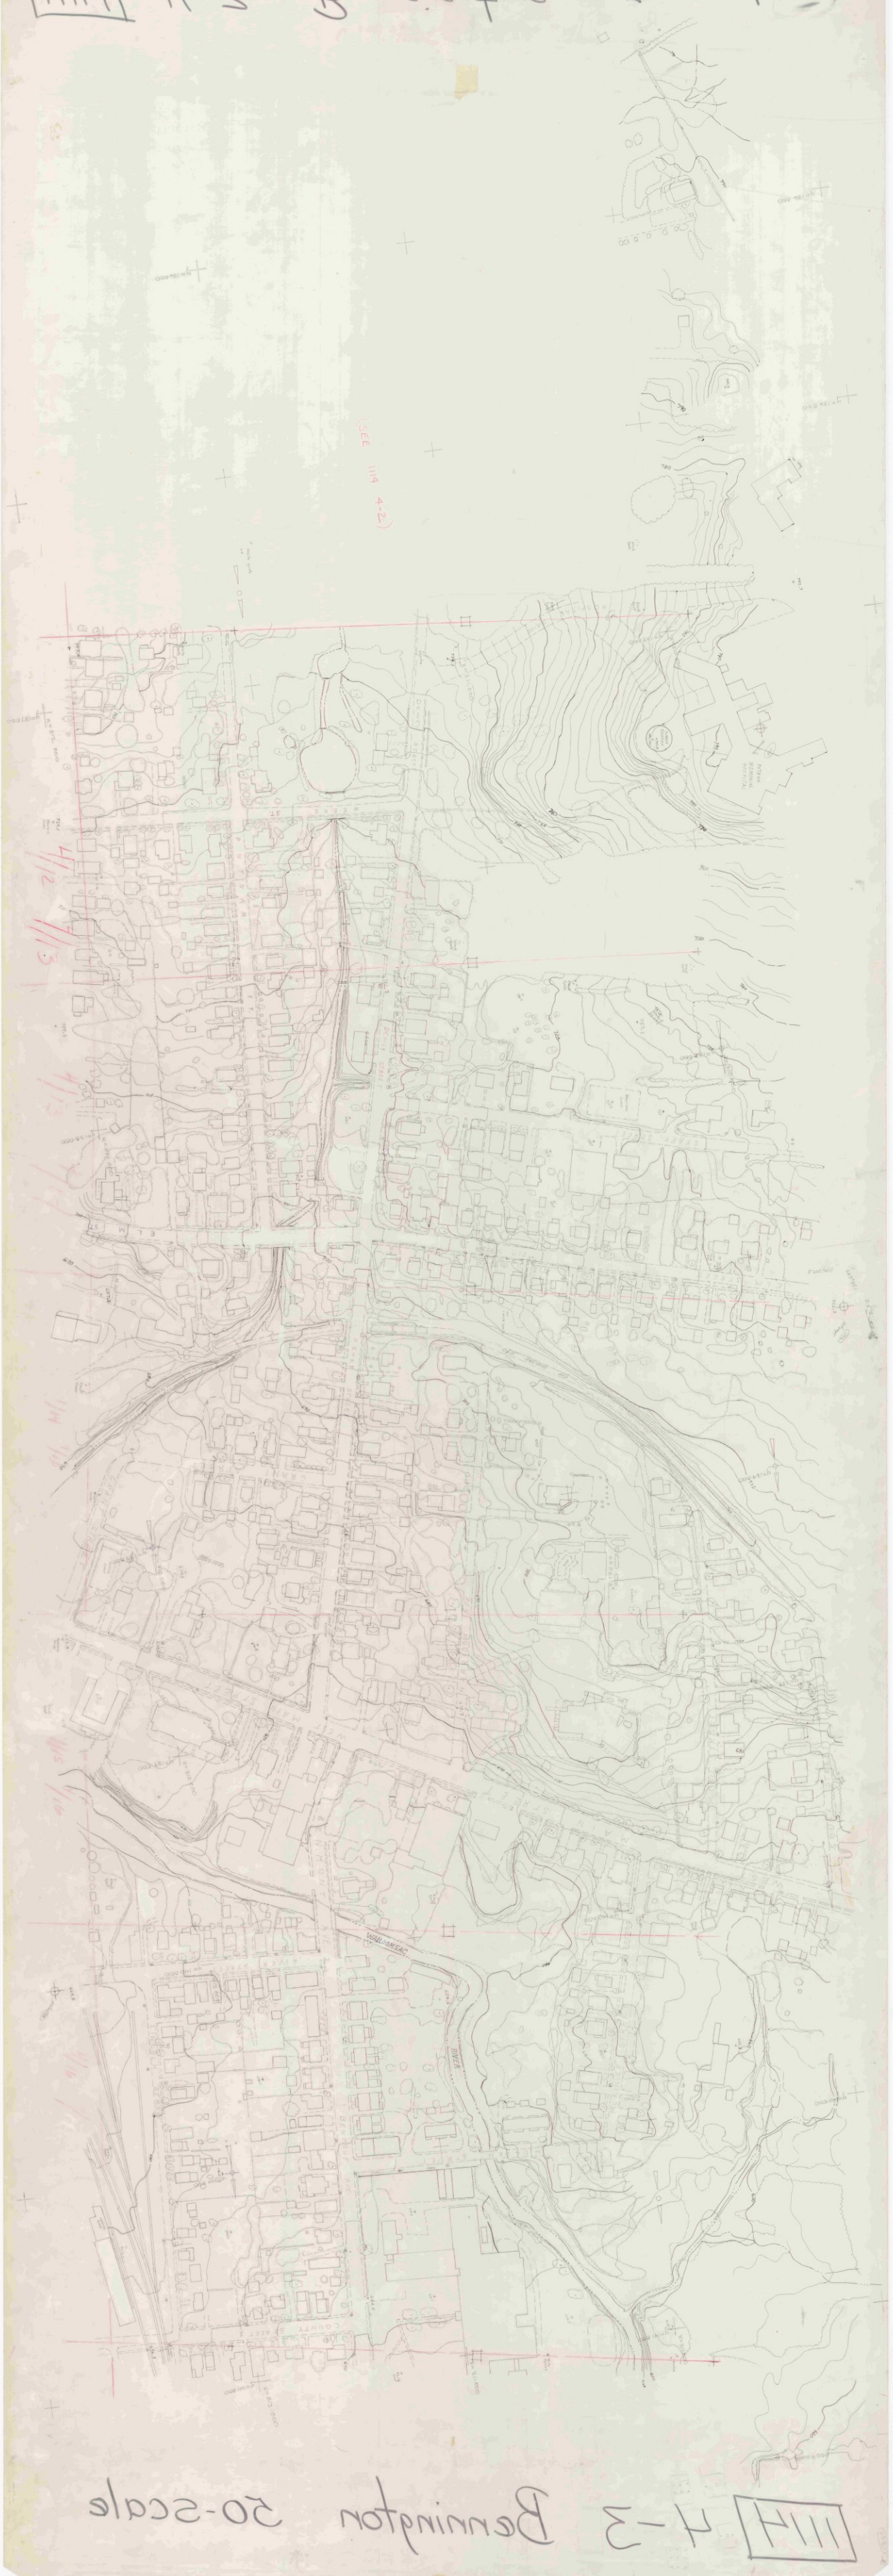

111H 4-3 Bennington 20-scale

A-3 BONN 1"=20'

A-3 BONN 1"=20'

BENNINGTON 1"=50' STRIPS SHEET 3

111A

111A 2-3

1"=20'

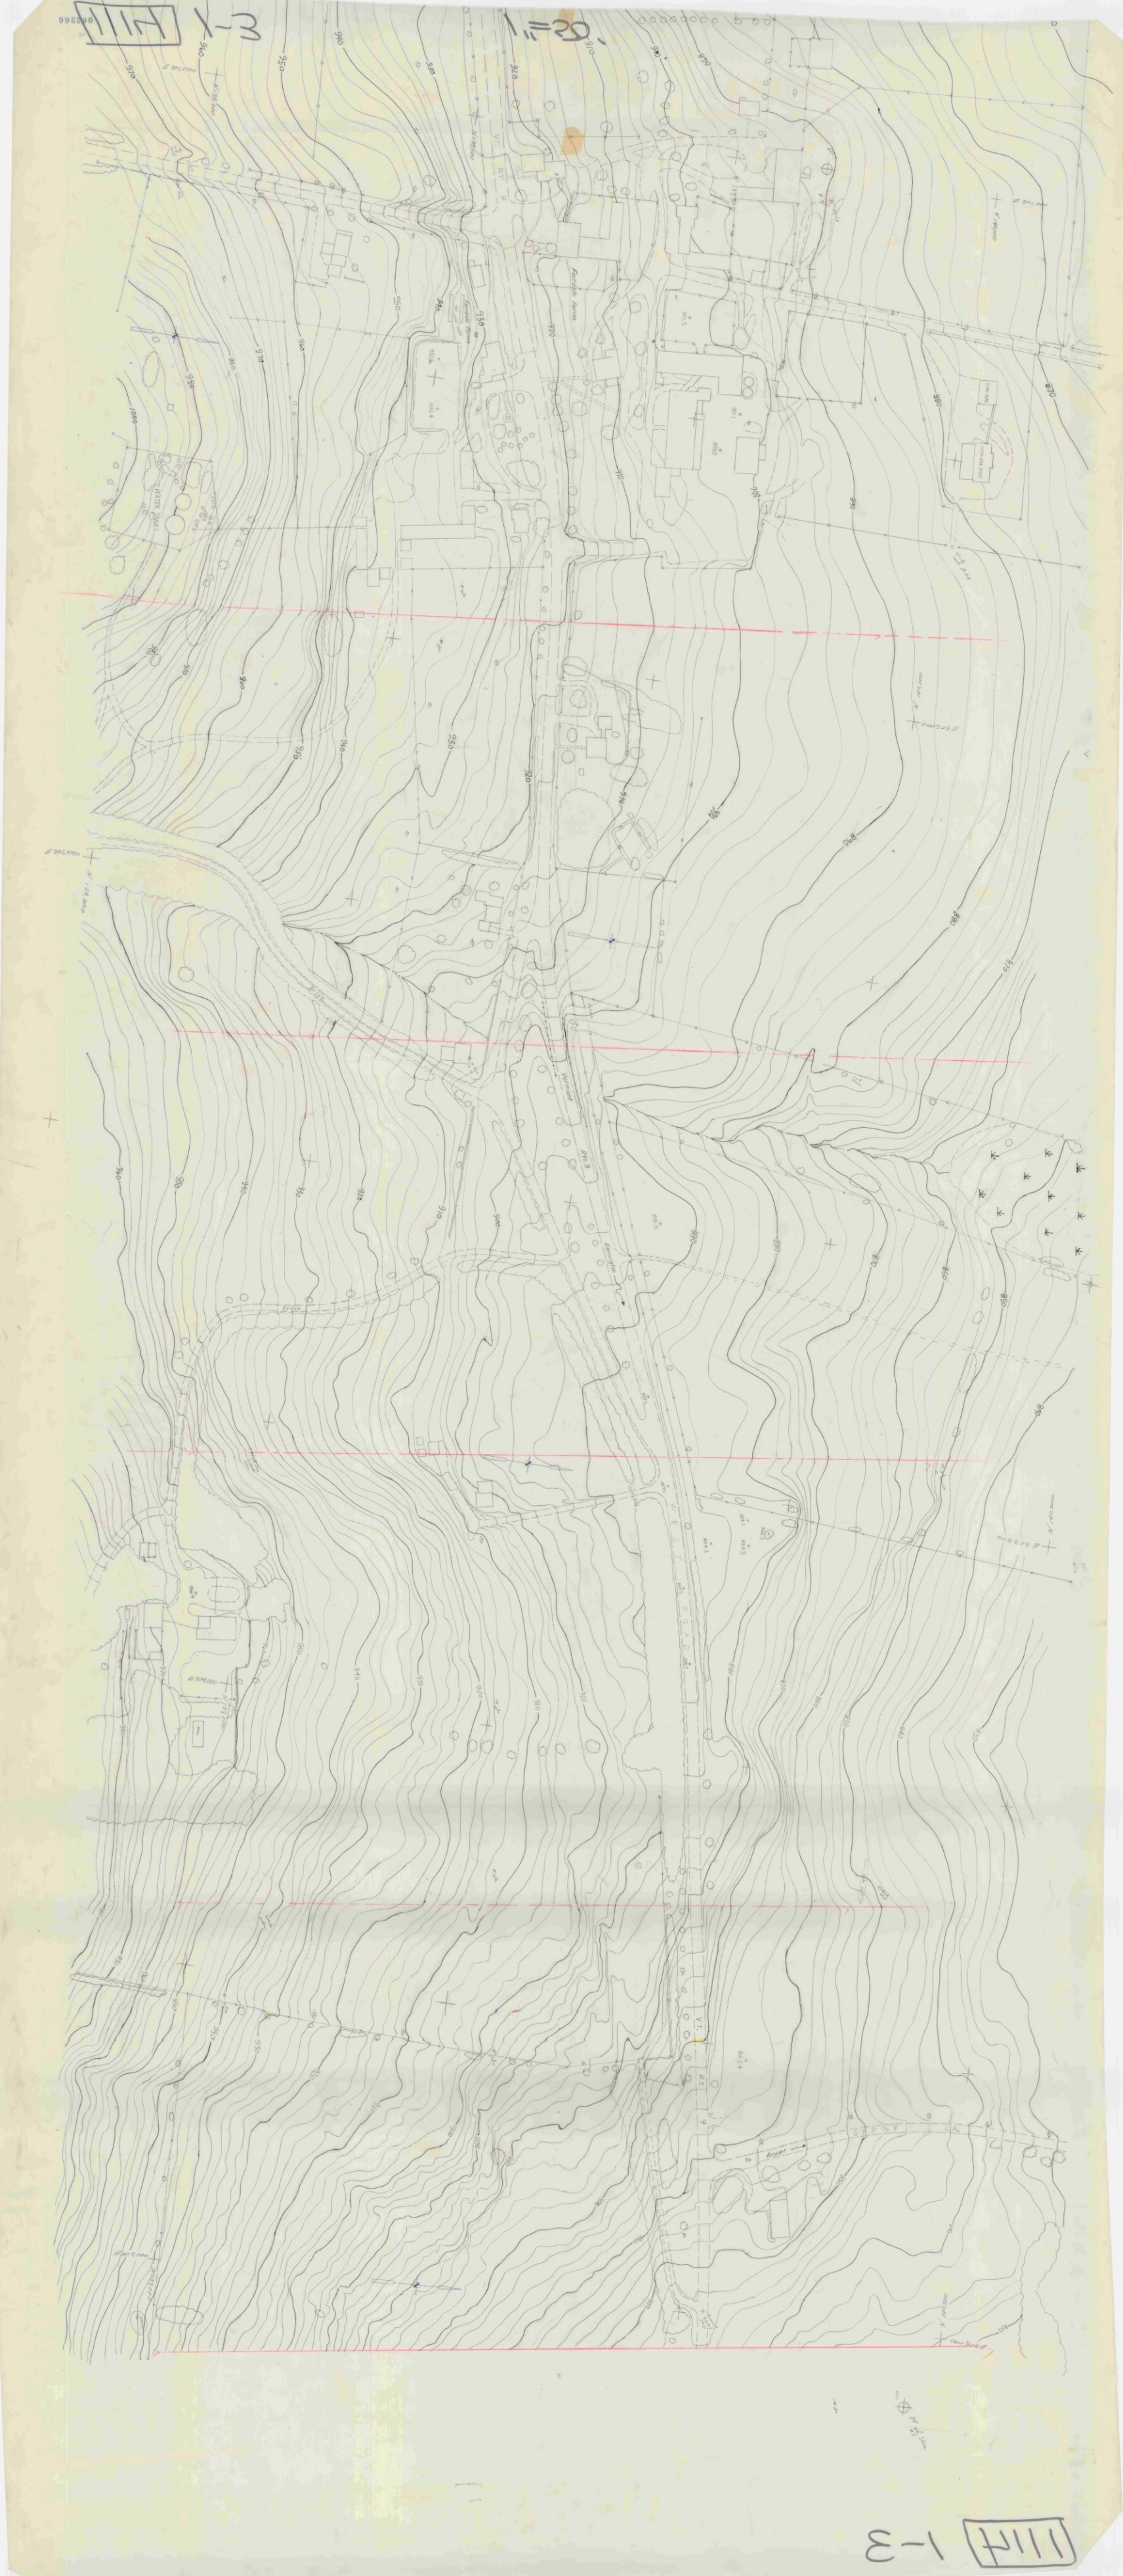
Forsyth Farms
Vermont
Brattleboro
WEST RD
Airport
WATER TANKS

1114 2-3 1"=50'

PARKING
CENTER
SHOPPING
MALLOOMSAC
RIVER
BRANCH
ROAD
MUSEUM
HEWLETT

1114 e-3

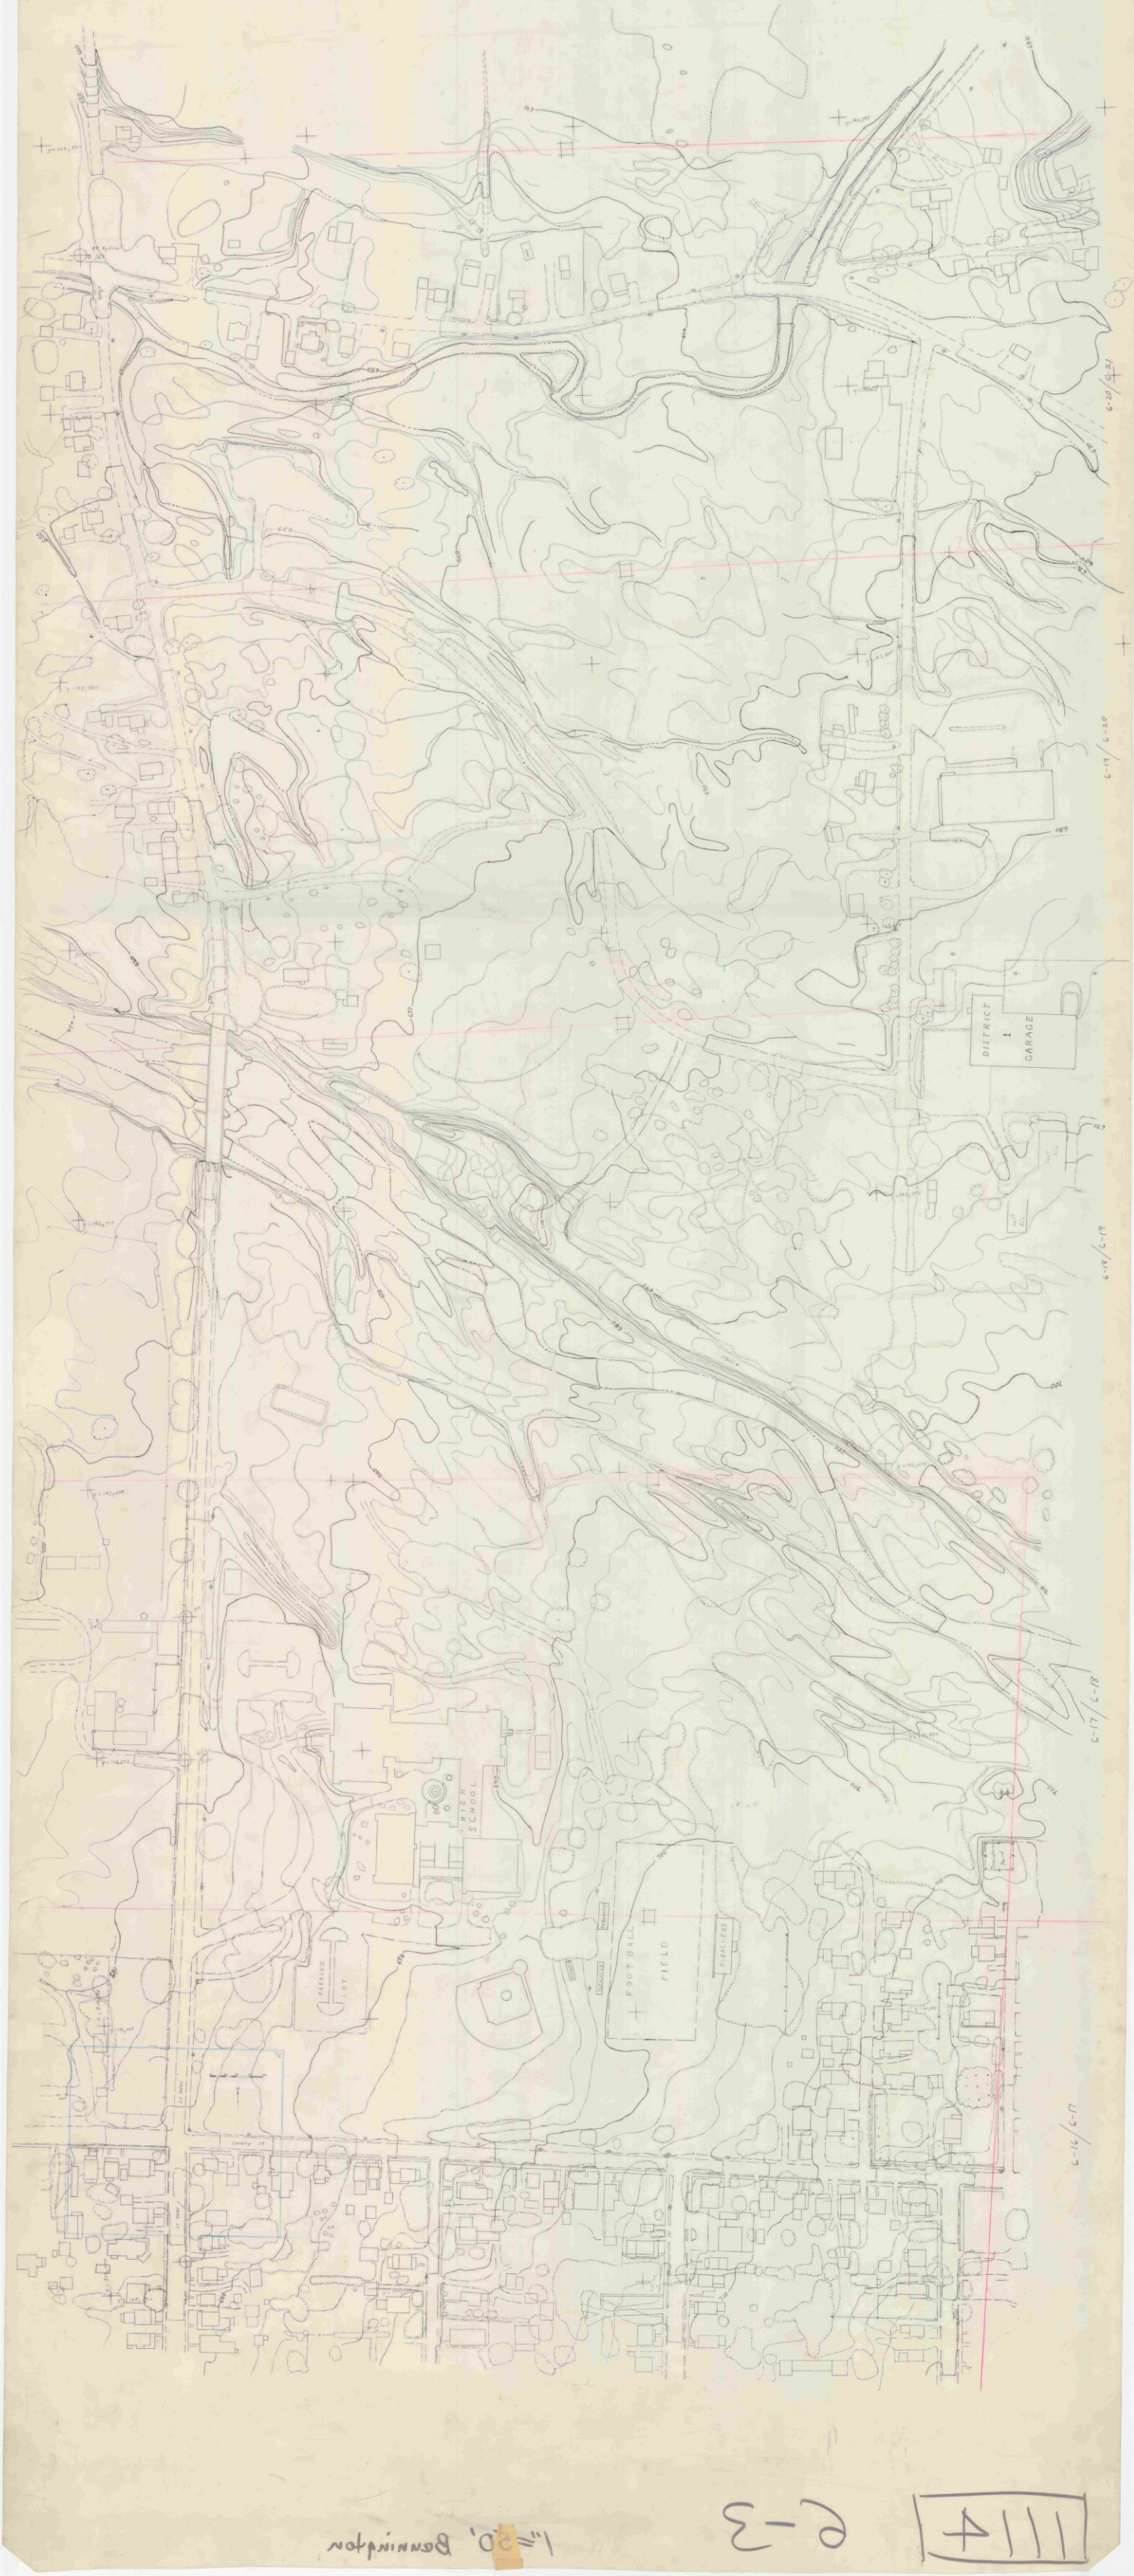

1"=50', Bennington

e-3 1114

HARMON
ROAD
TREE
NURSERY
BENNINGTON
ROAD
SHOPPING
CENTER
PARKING
HENRY
DRIVE
HAYWOOD
DRIVE
WILMOTH

1114 8-1

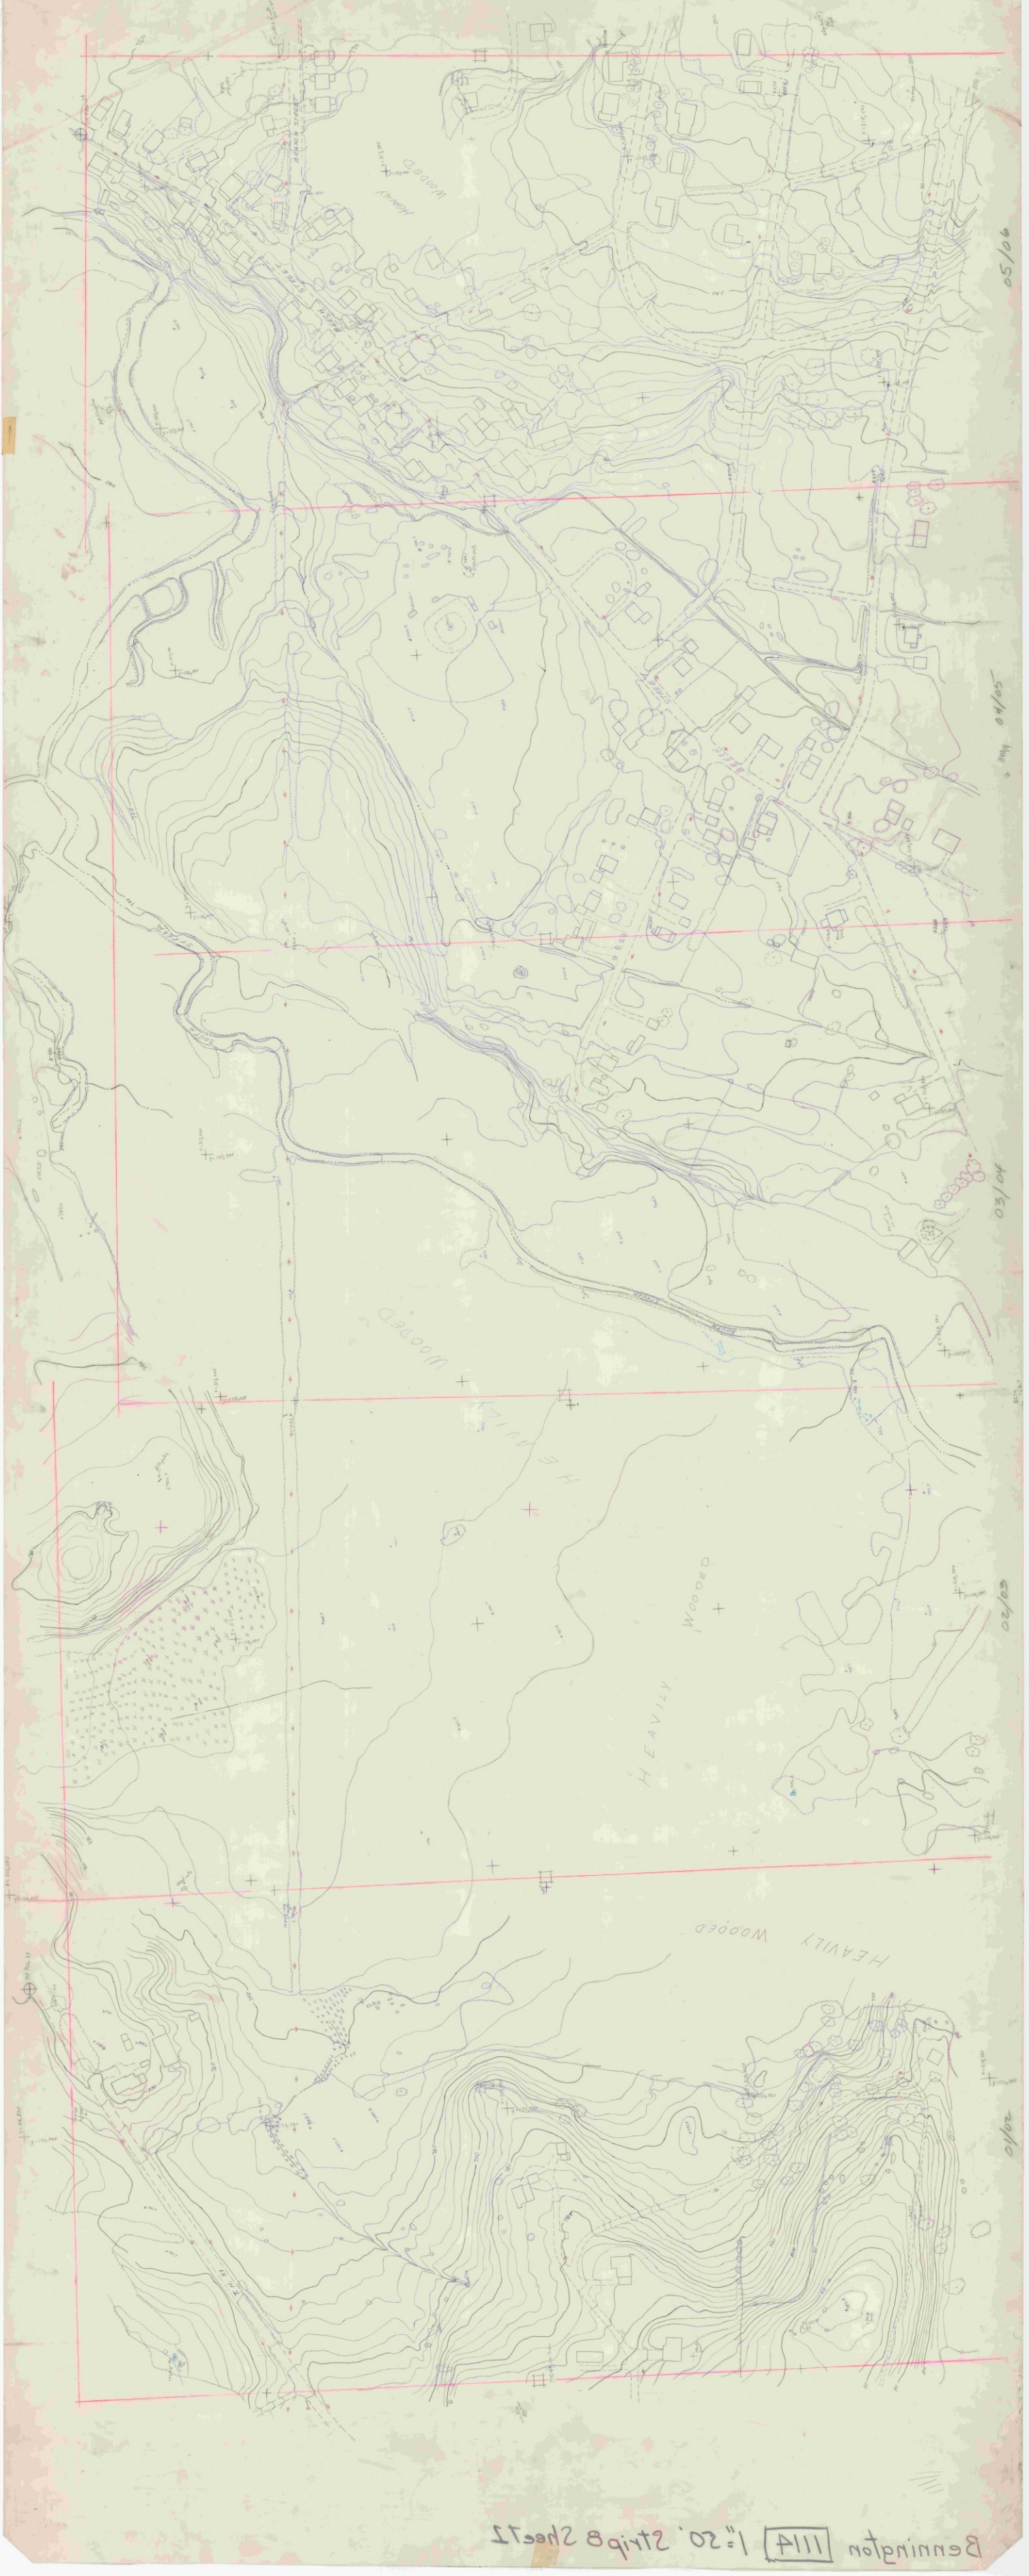

Bennington 1114 1"=50' Strip B Sheet 2

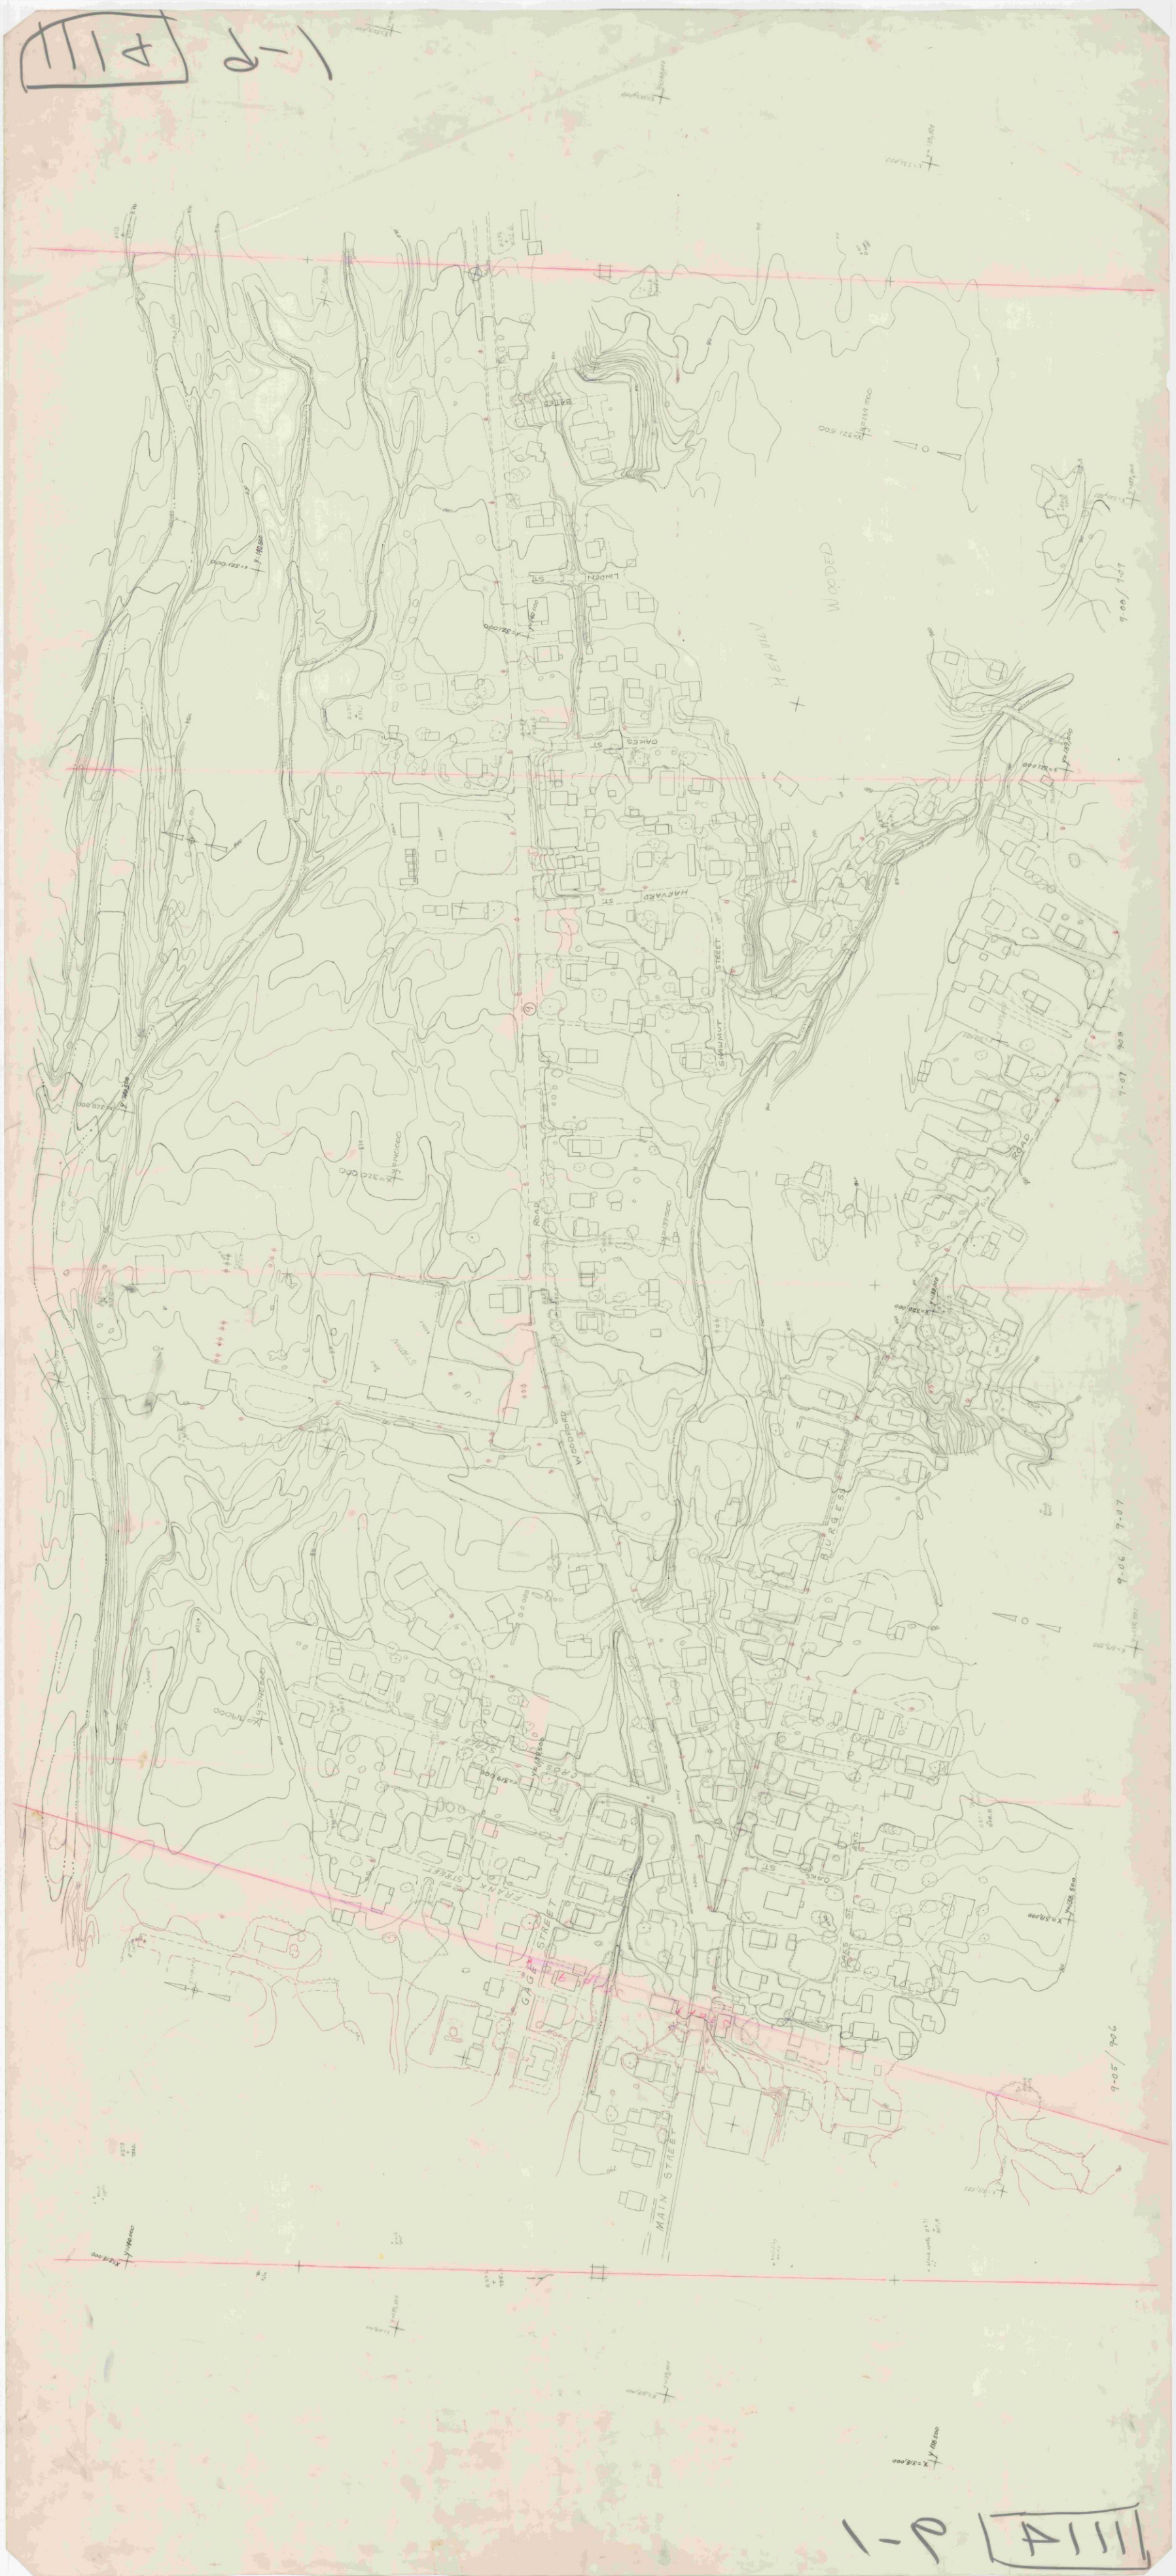
LINDEN ST
OAKES ST
HARVARD ST
STRAWNUT STREET
WOODED HEAVILY
ROAD
WOODPARD
BURGESS
9-07
9-06
9-05
GAG STREET
MAIN STREET
FRANK STREET
CROSS STREET
OAKES ST

1111 11-1 1"=20'

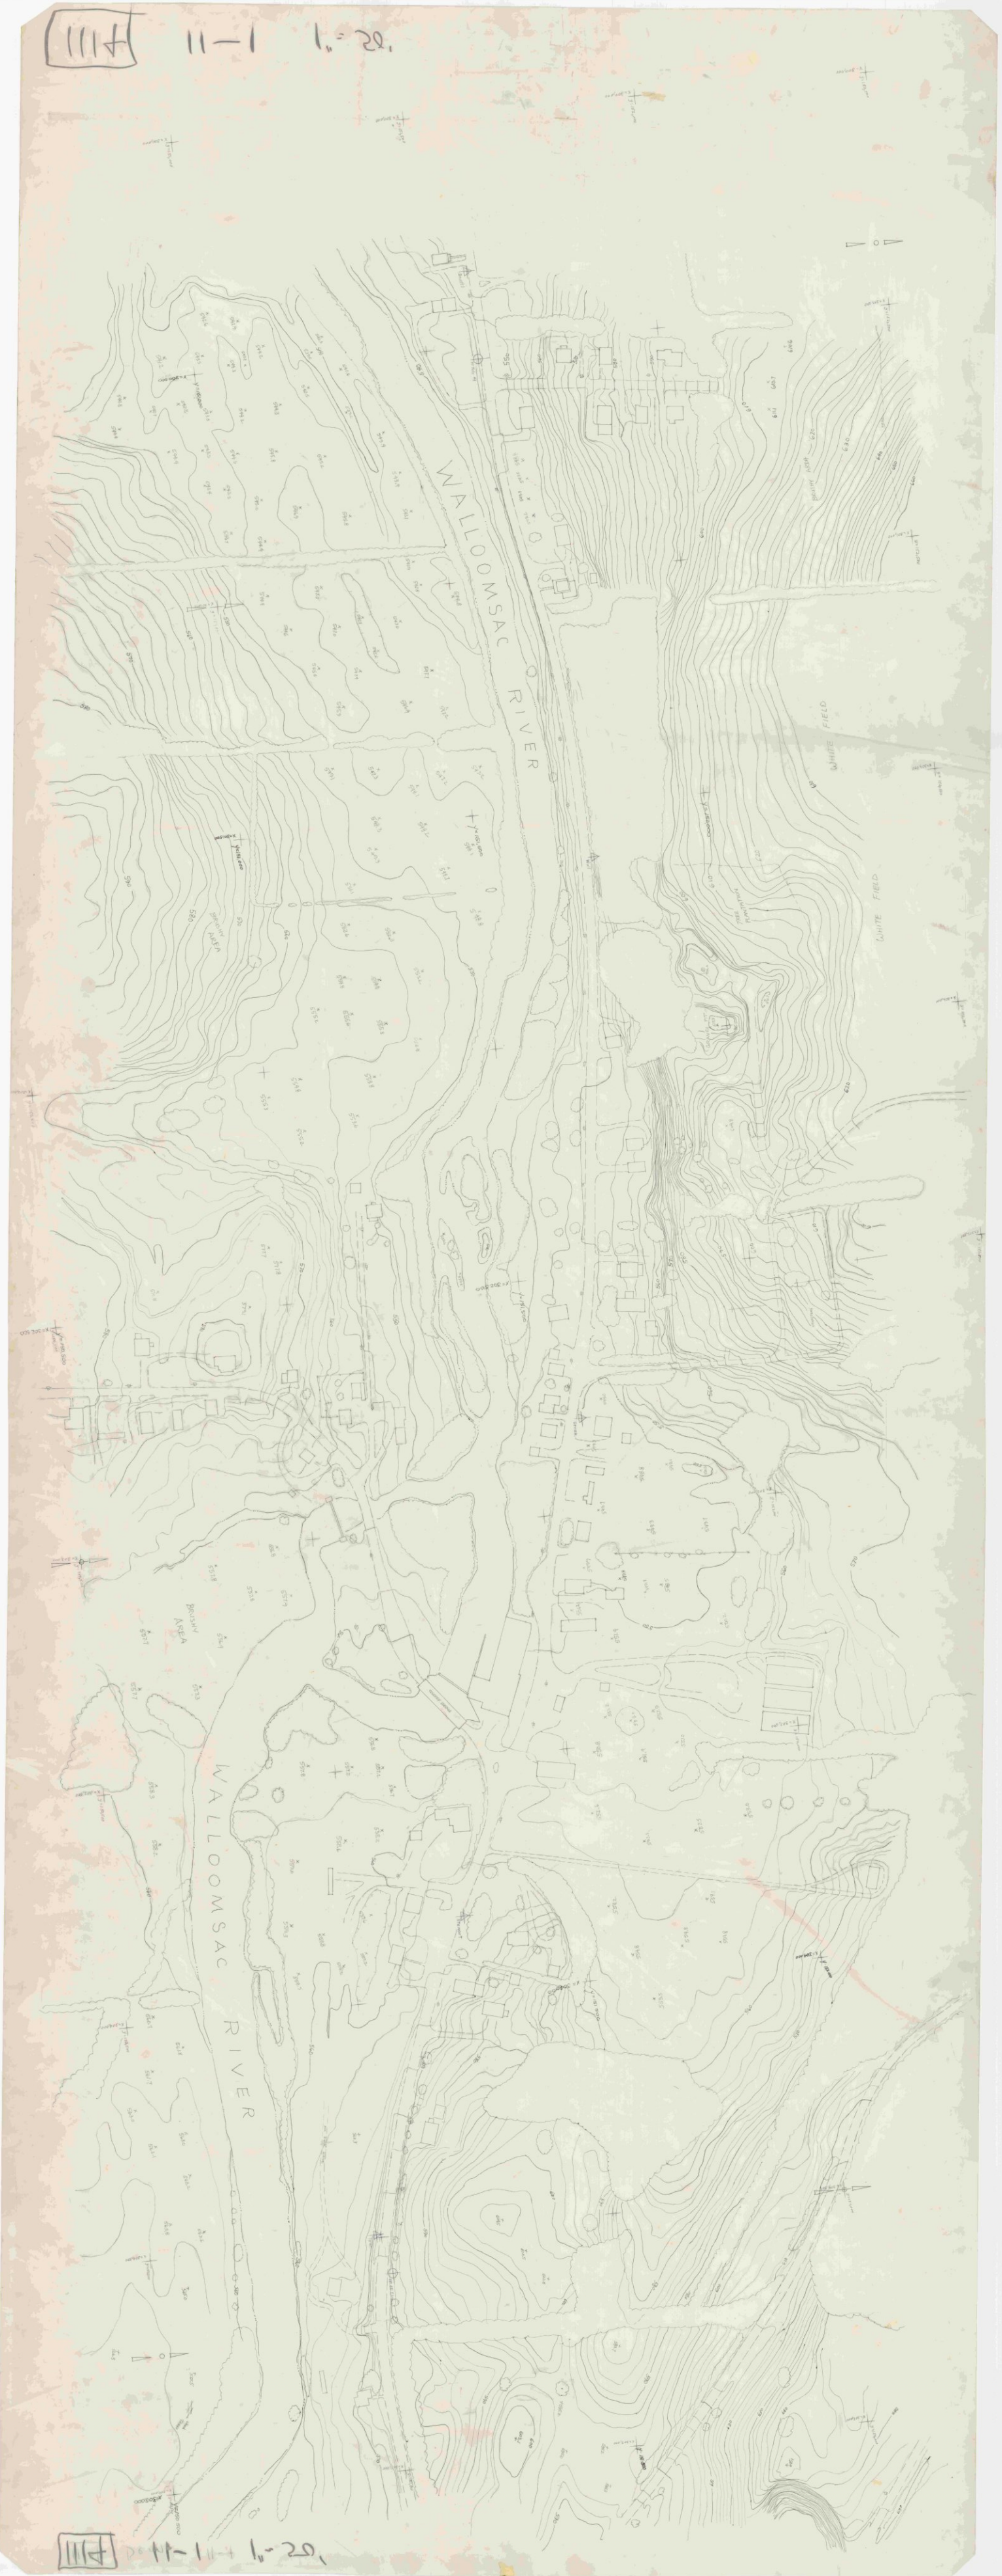

1111 11-1 1"=20'

111H 3-3 1"=20'

111H 3-3 Bennington 1"=50'

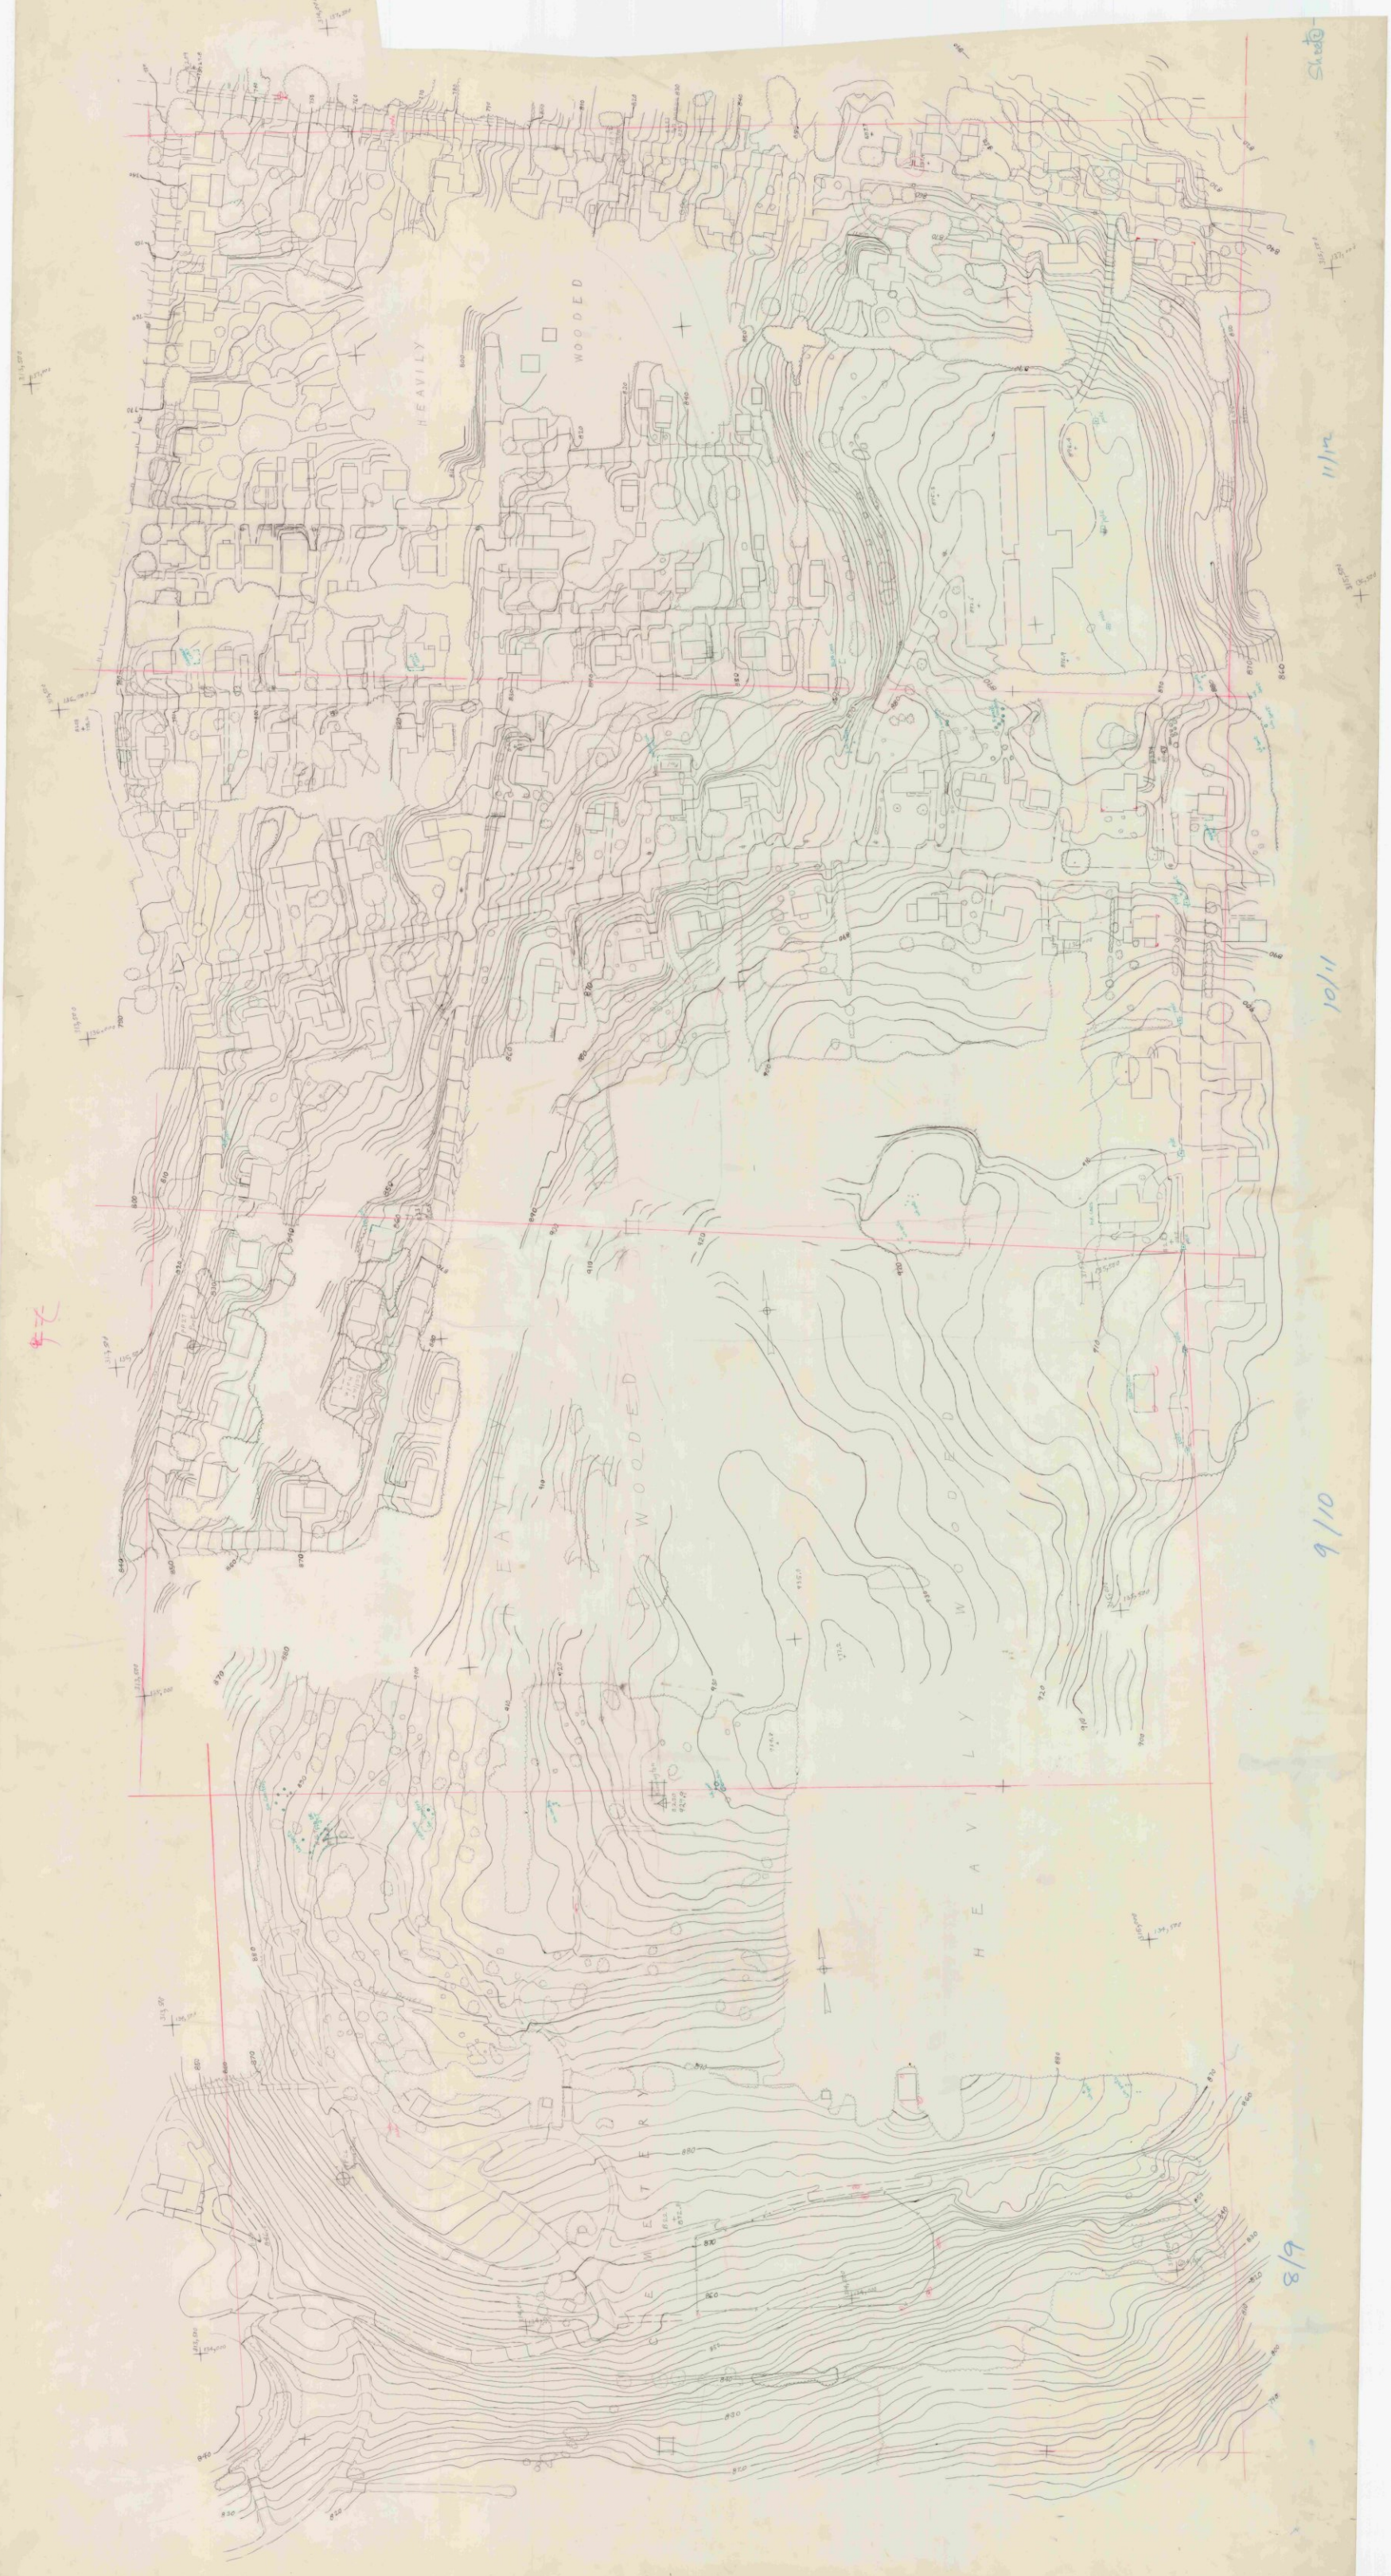

BENNINGTON Mtn stripe sheet 1 scale 1"=20'.

1114 1-1 1"=50'

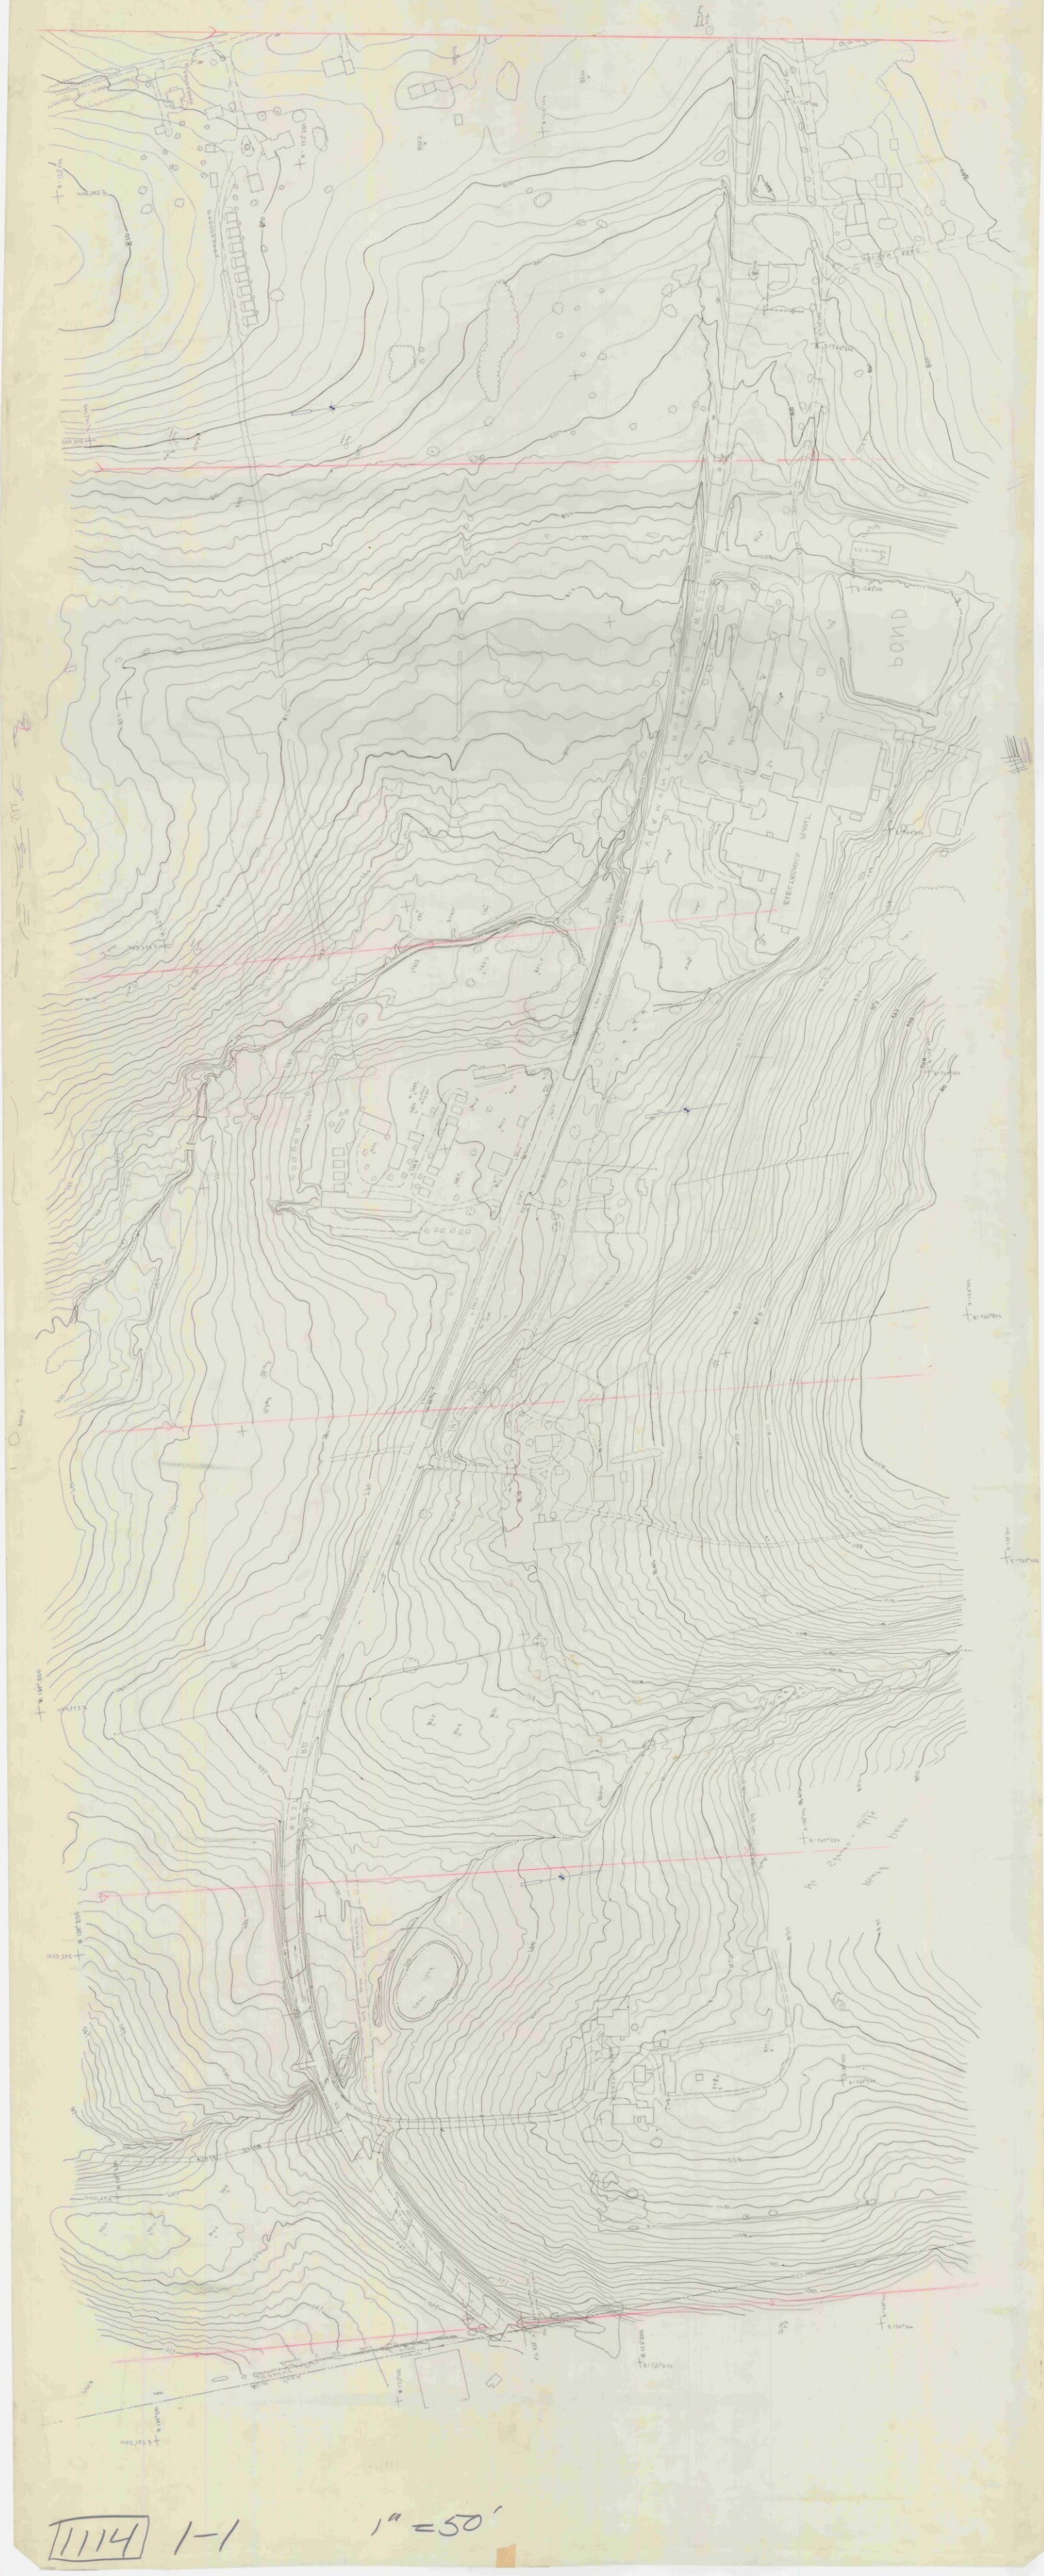

1114 1-1 1"=50'

Bennington IIIA 1"=20'. Strip 2 Sheet 1

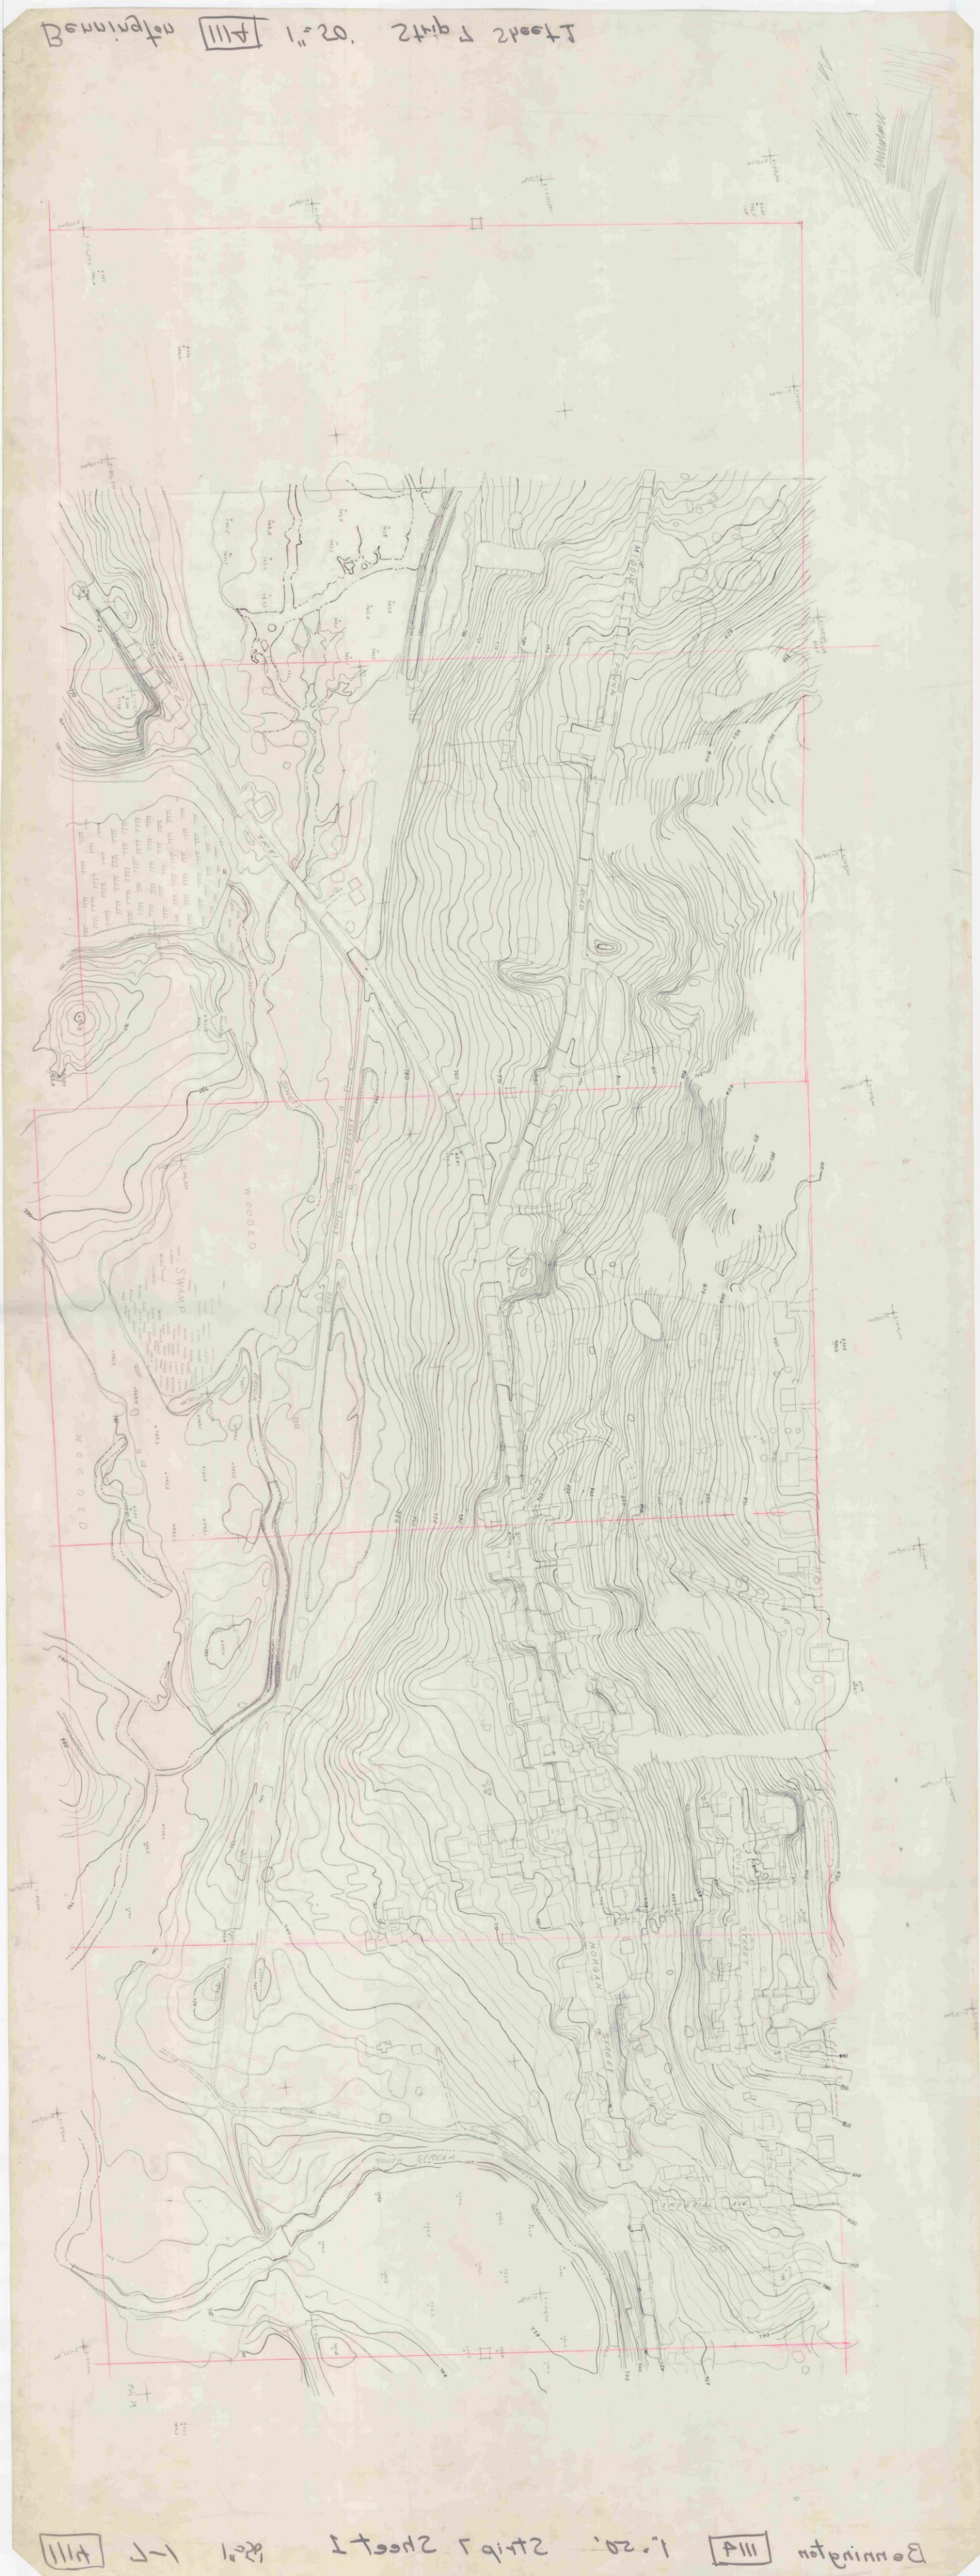

Bennington IIIA 1"=20'. Strip 2 Sheet 1

1114 2-1 1"=50'

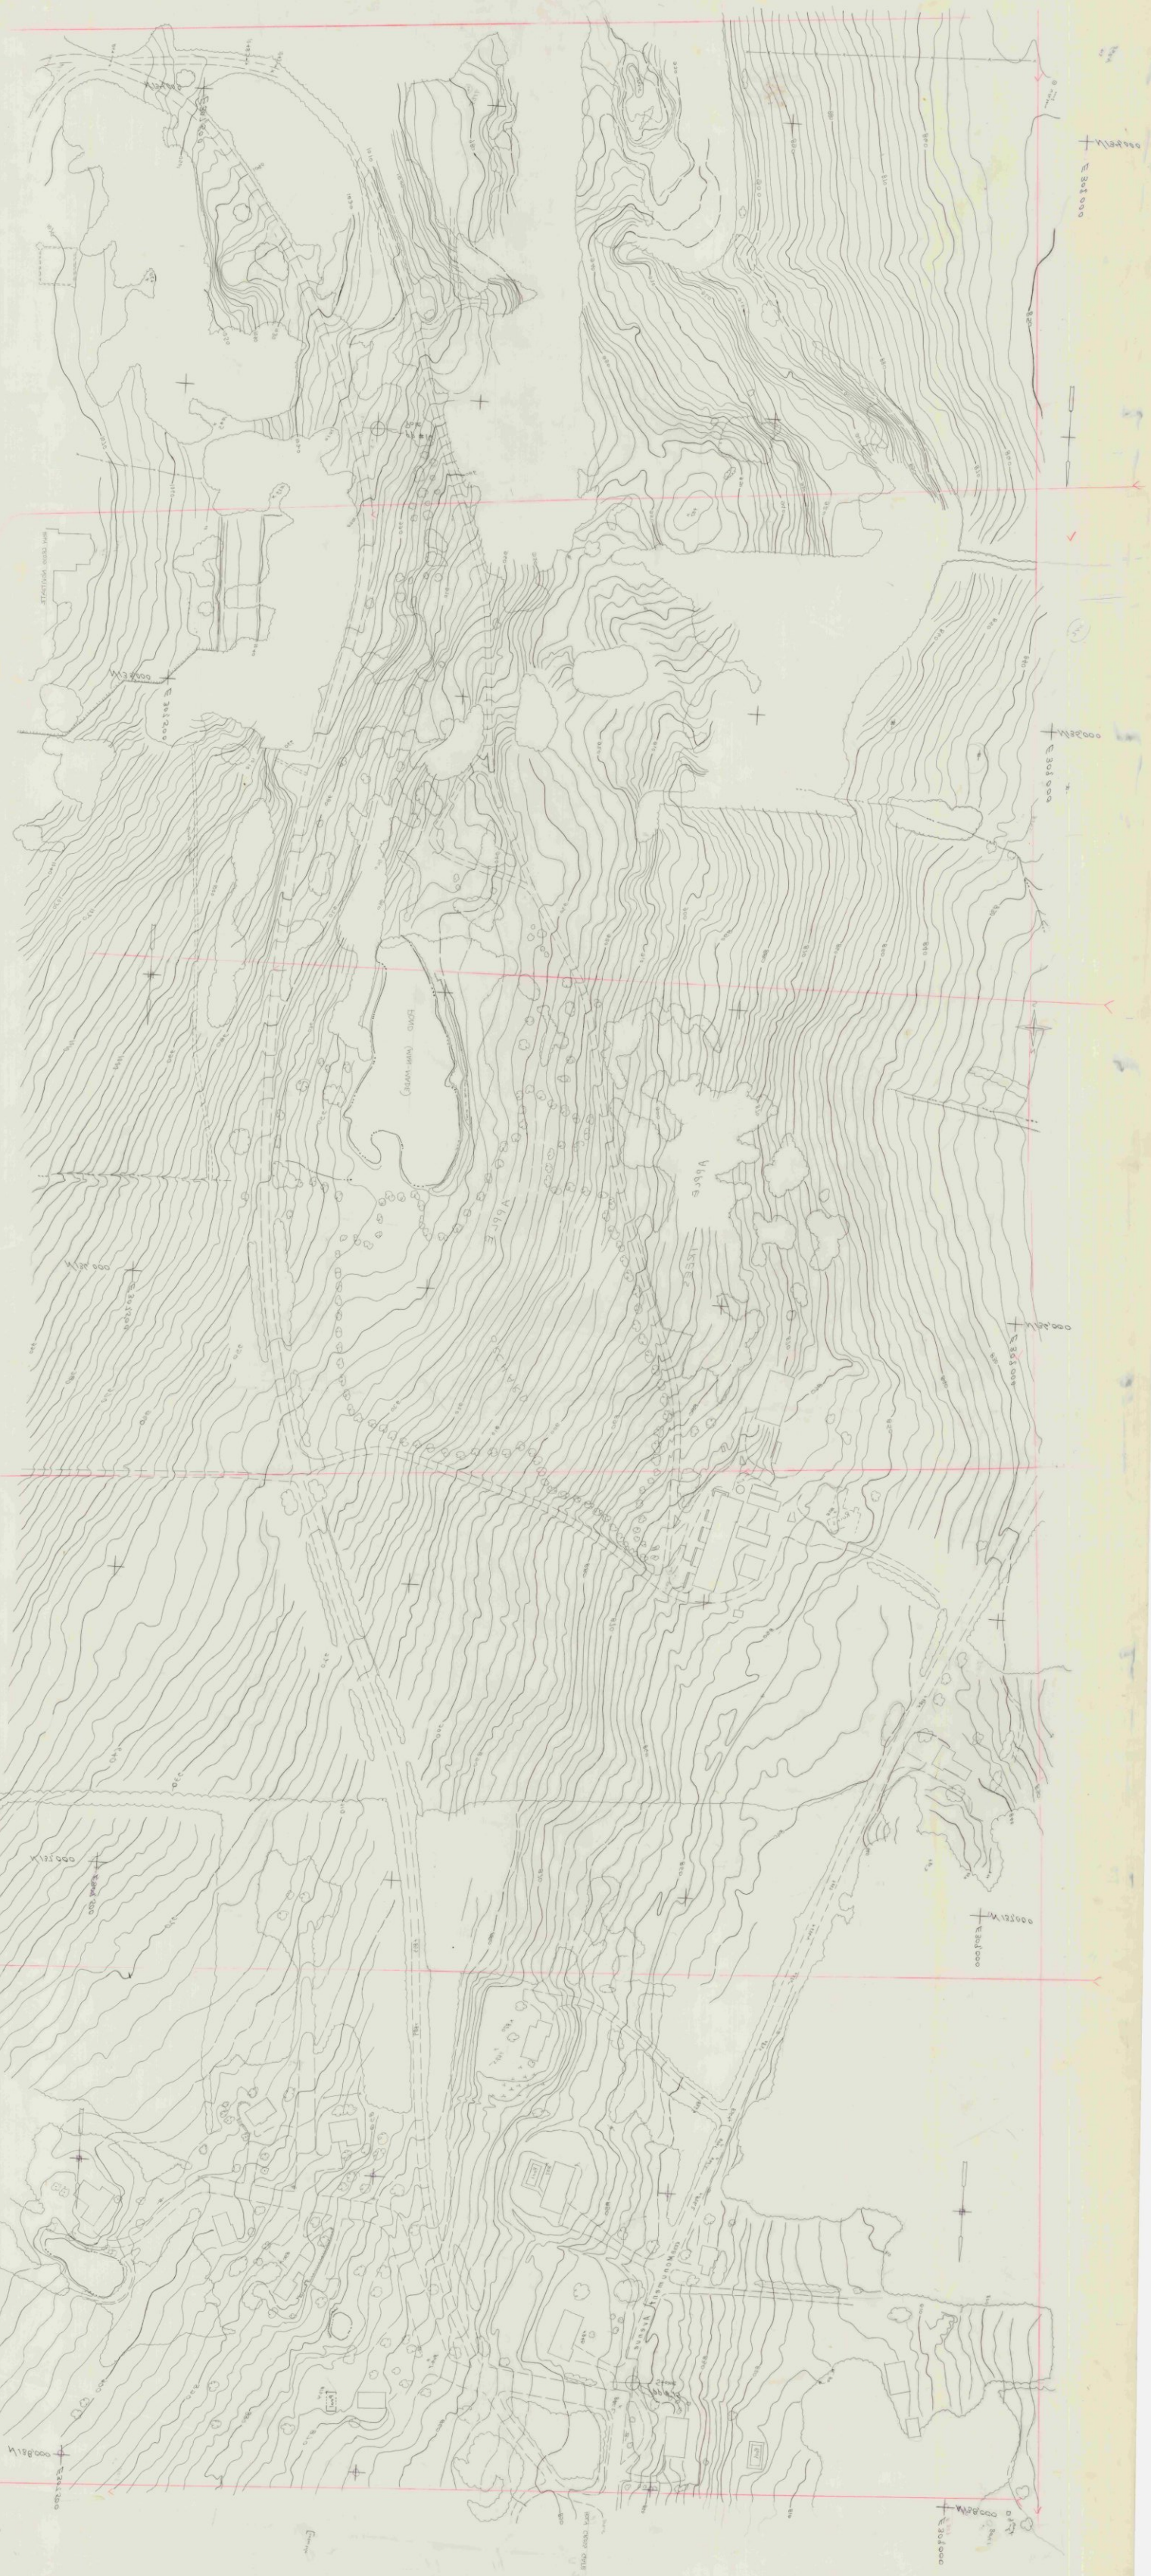

1114 2-1 1"=50'

1114 - 1-2

1"=50'

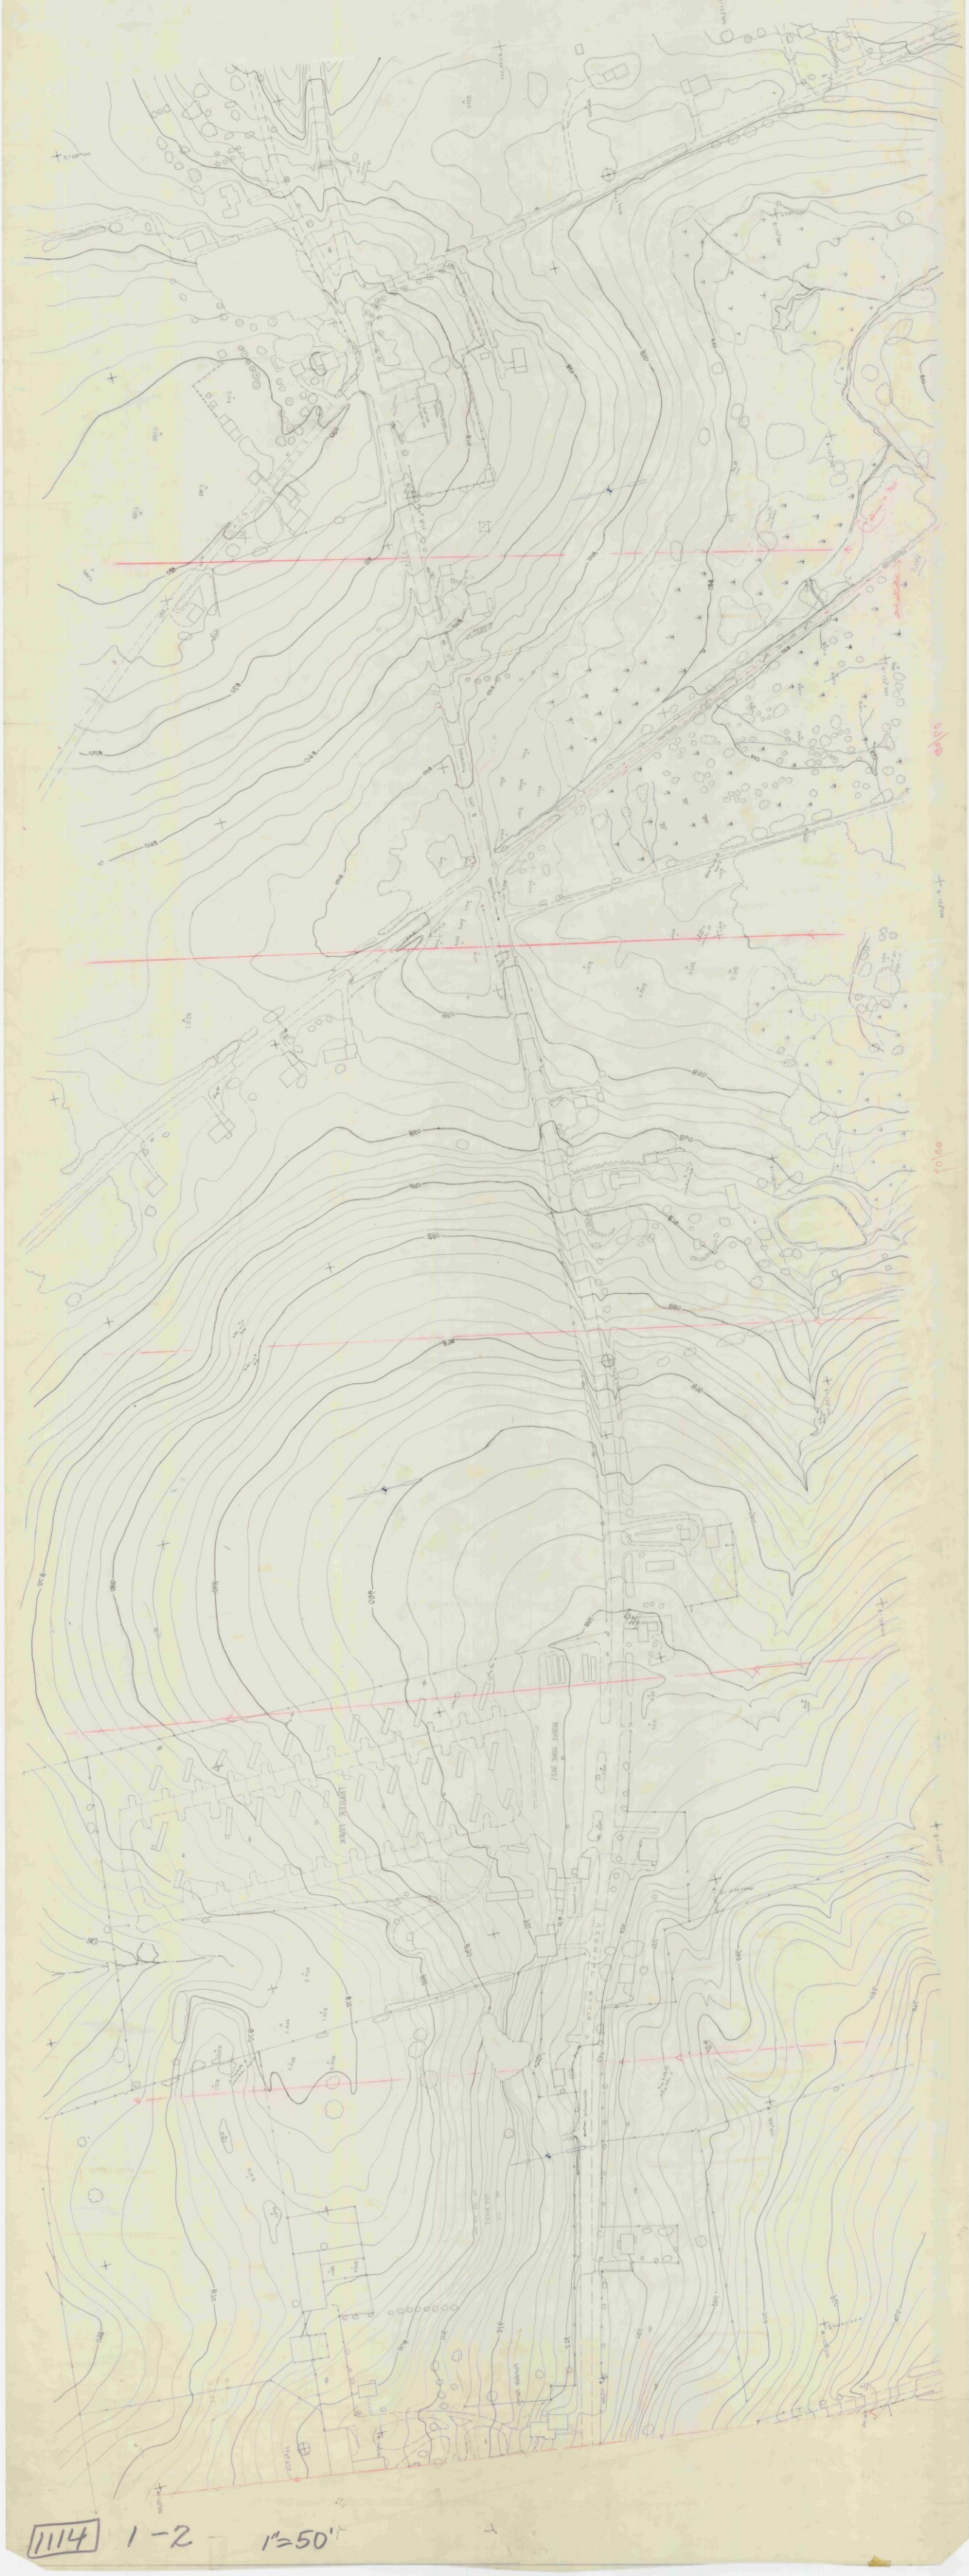

1114 1-2 1"=50'

111N 3-1 1"=20'

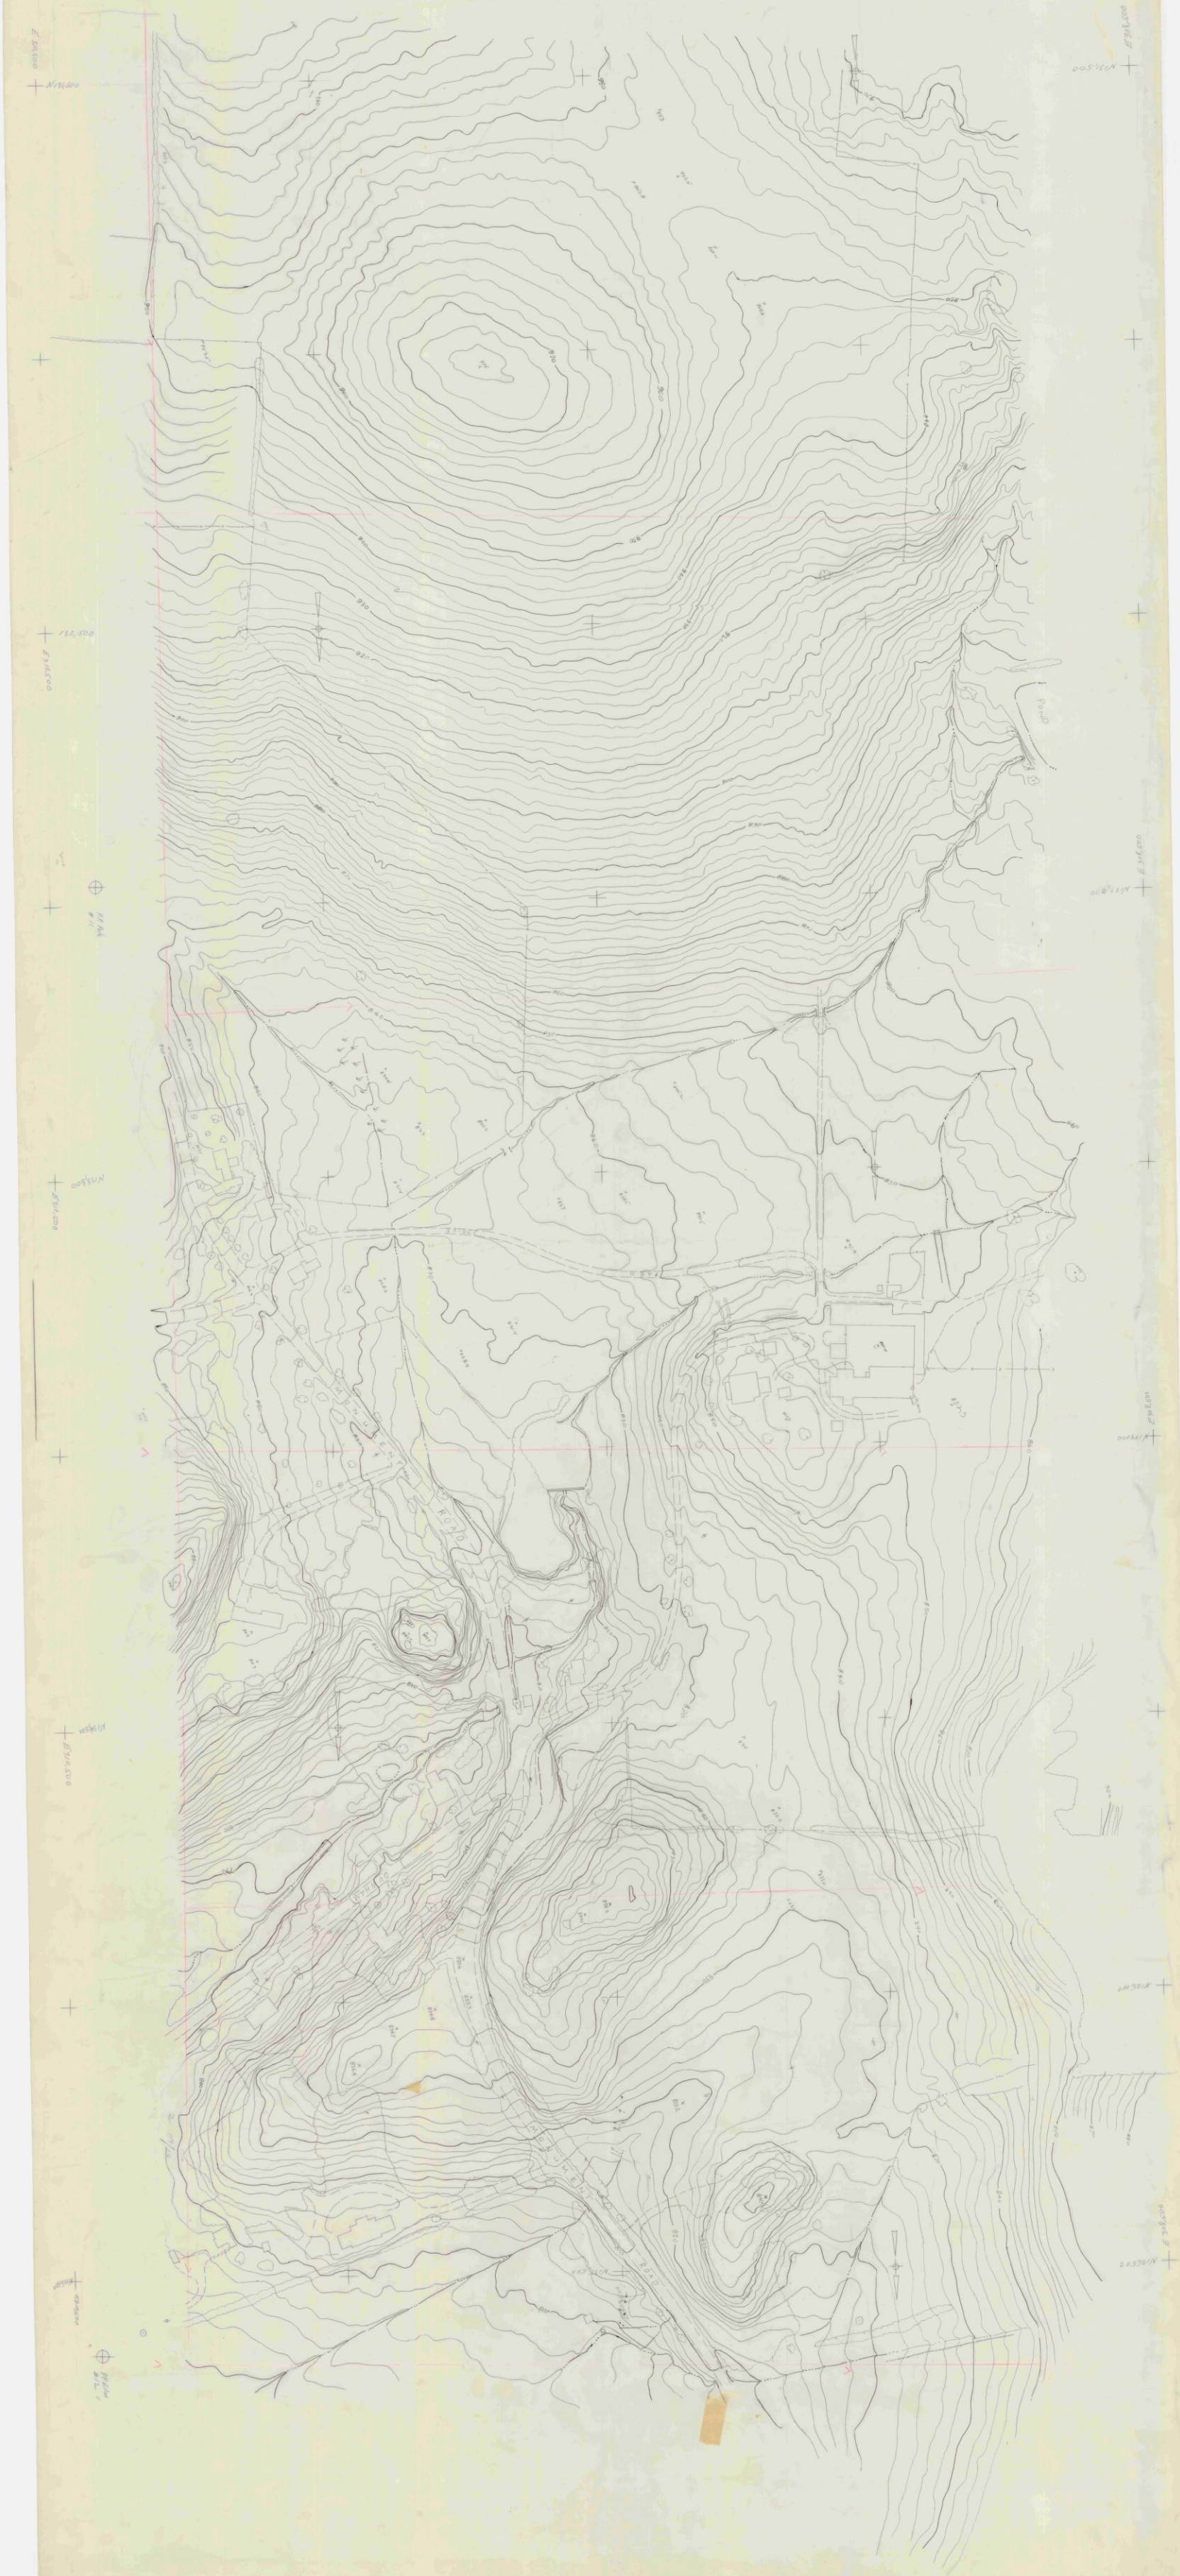

111N 3-1 1"=20'

N 402 000
E 356 000
N 398 000
E 356 000
CEMETERY
Abandoned RR Bed
500
525
550

١١١٨ ٨١

٢١١١ ٢-١

111A 8-5 1"=20' Bennington

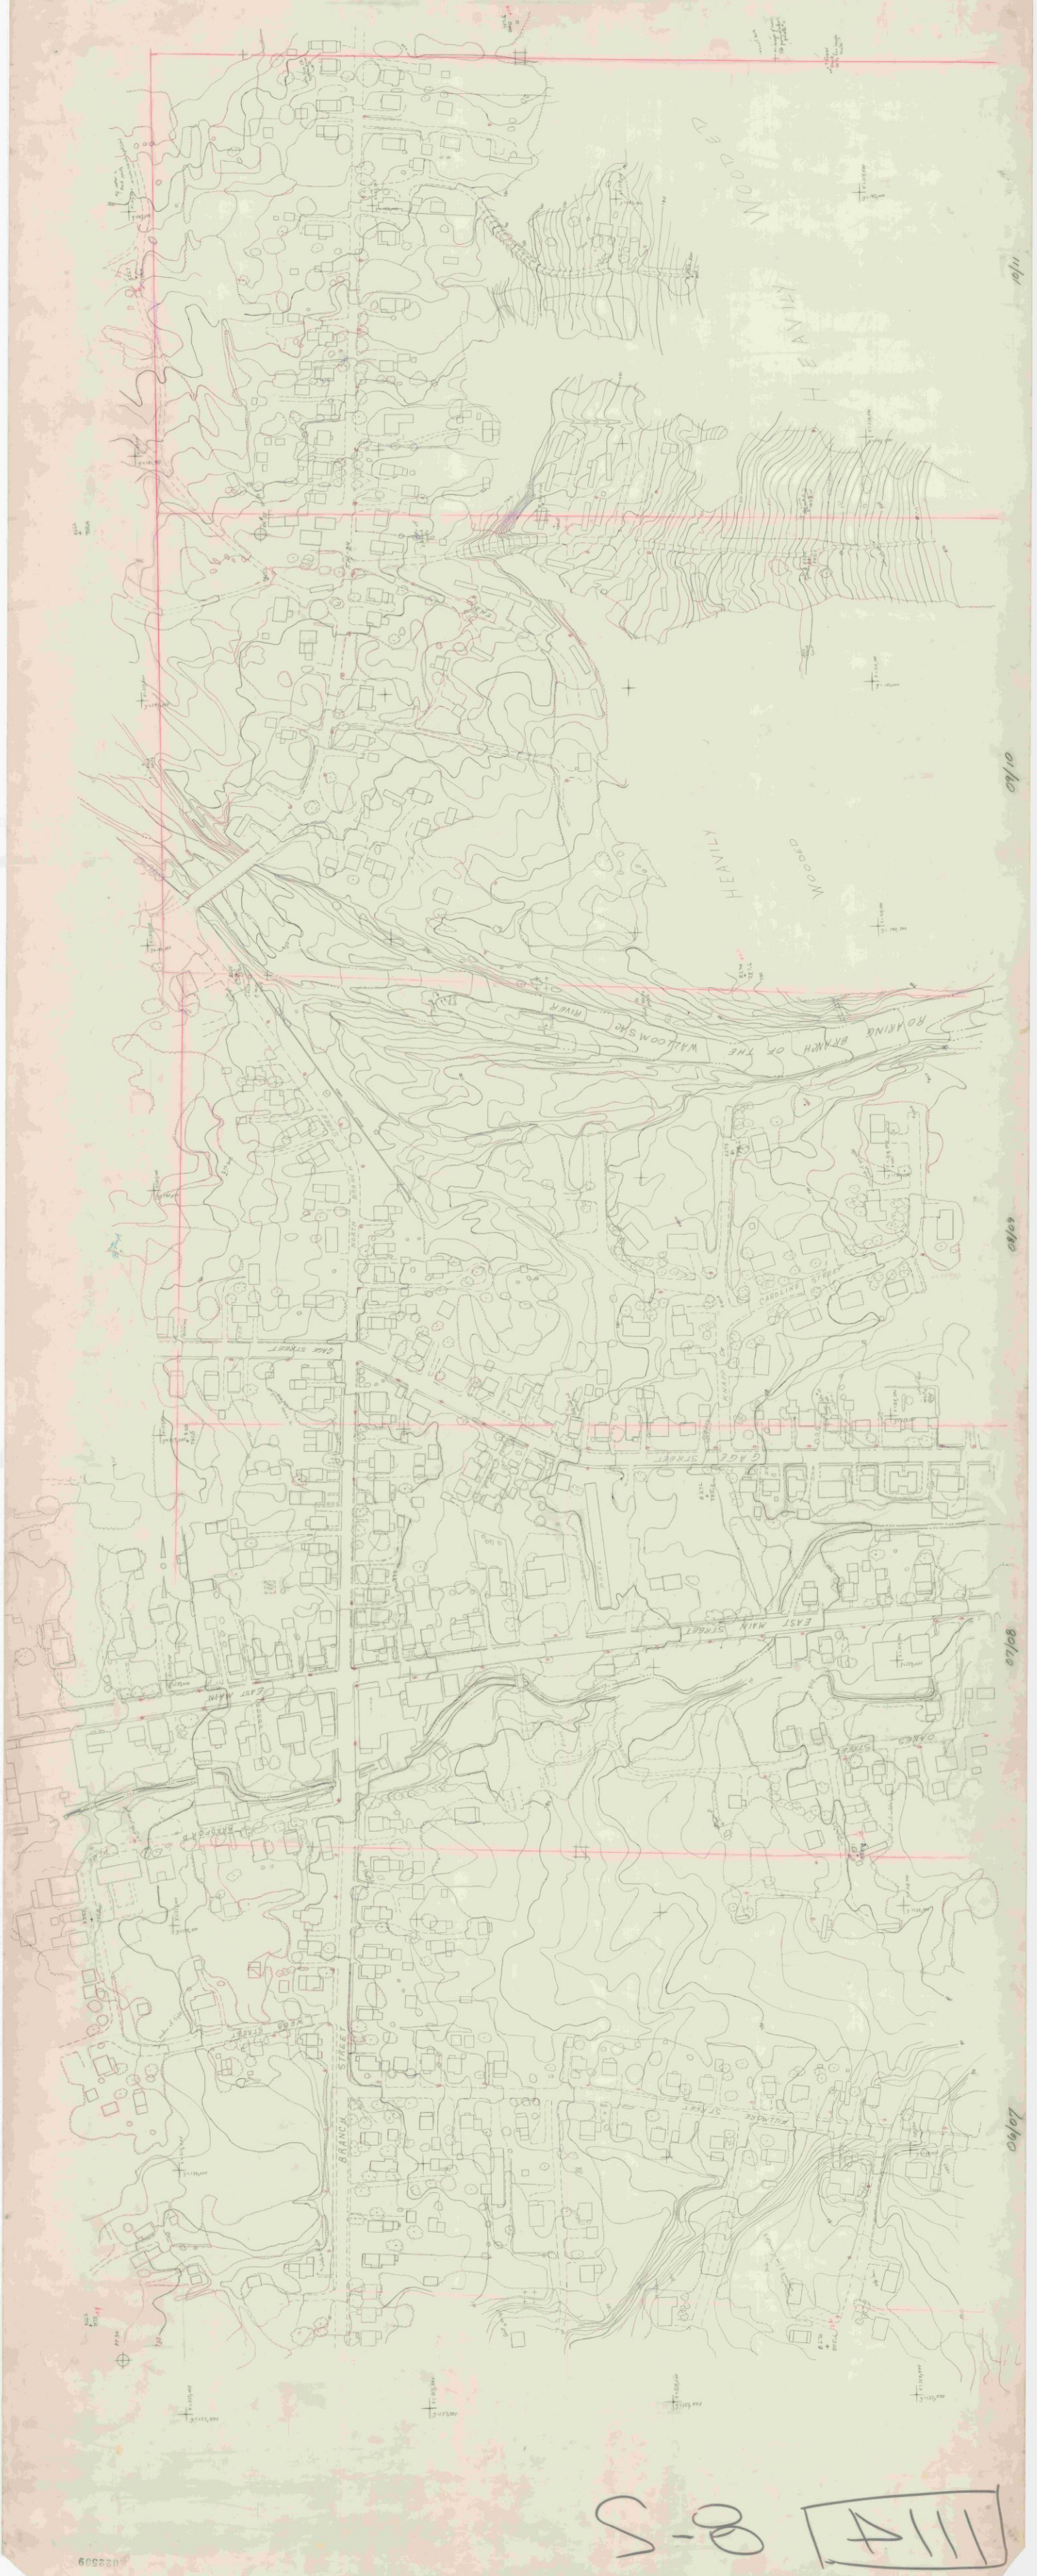

111A 8-5

S-P [A111]

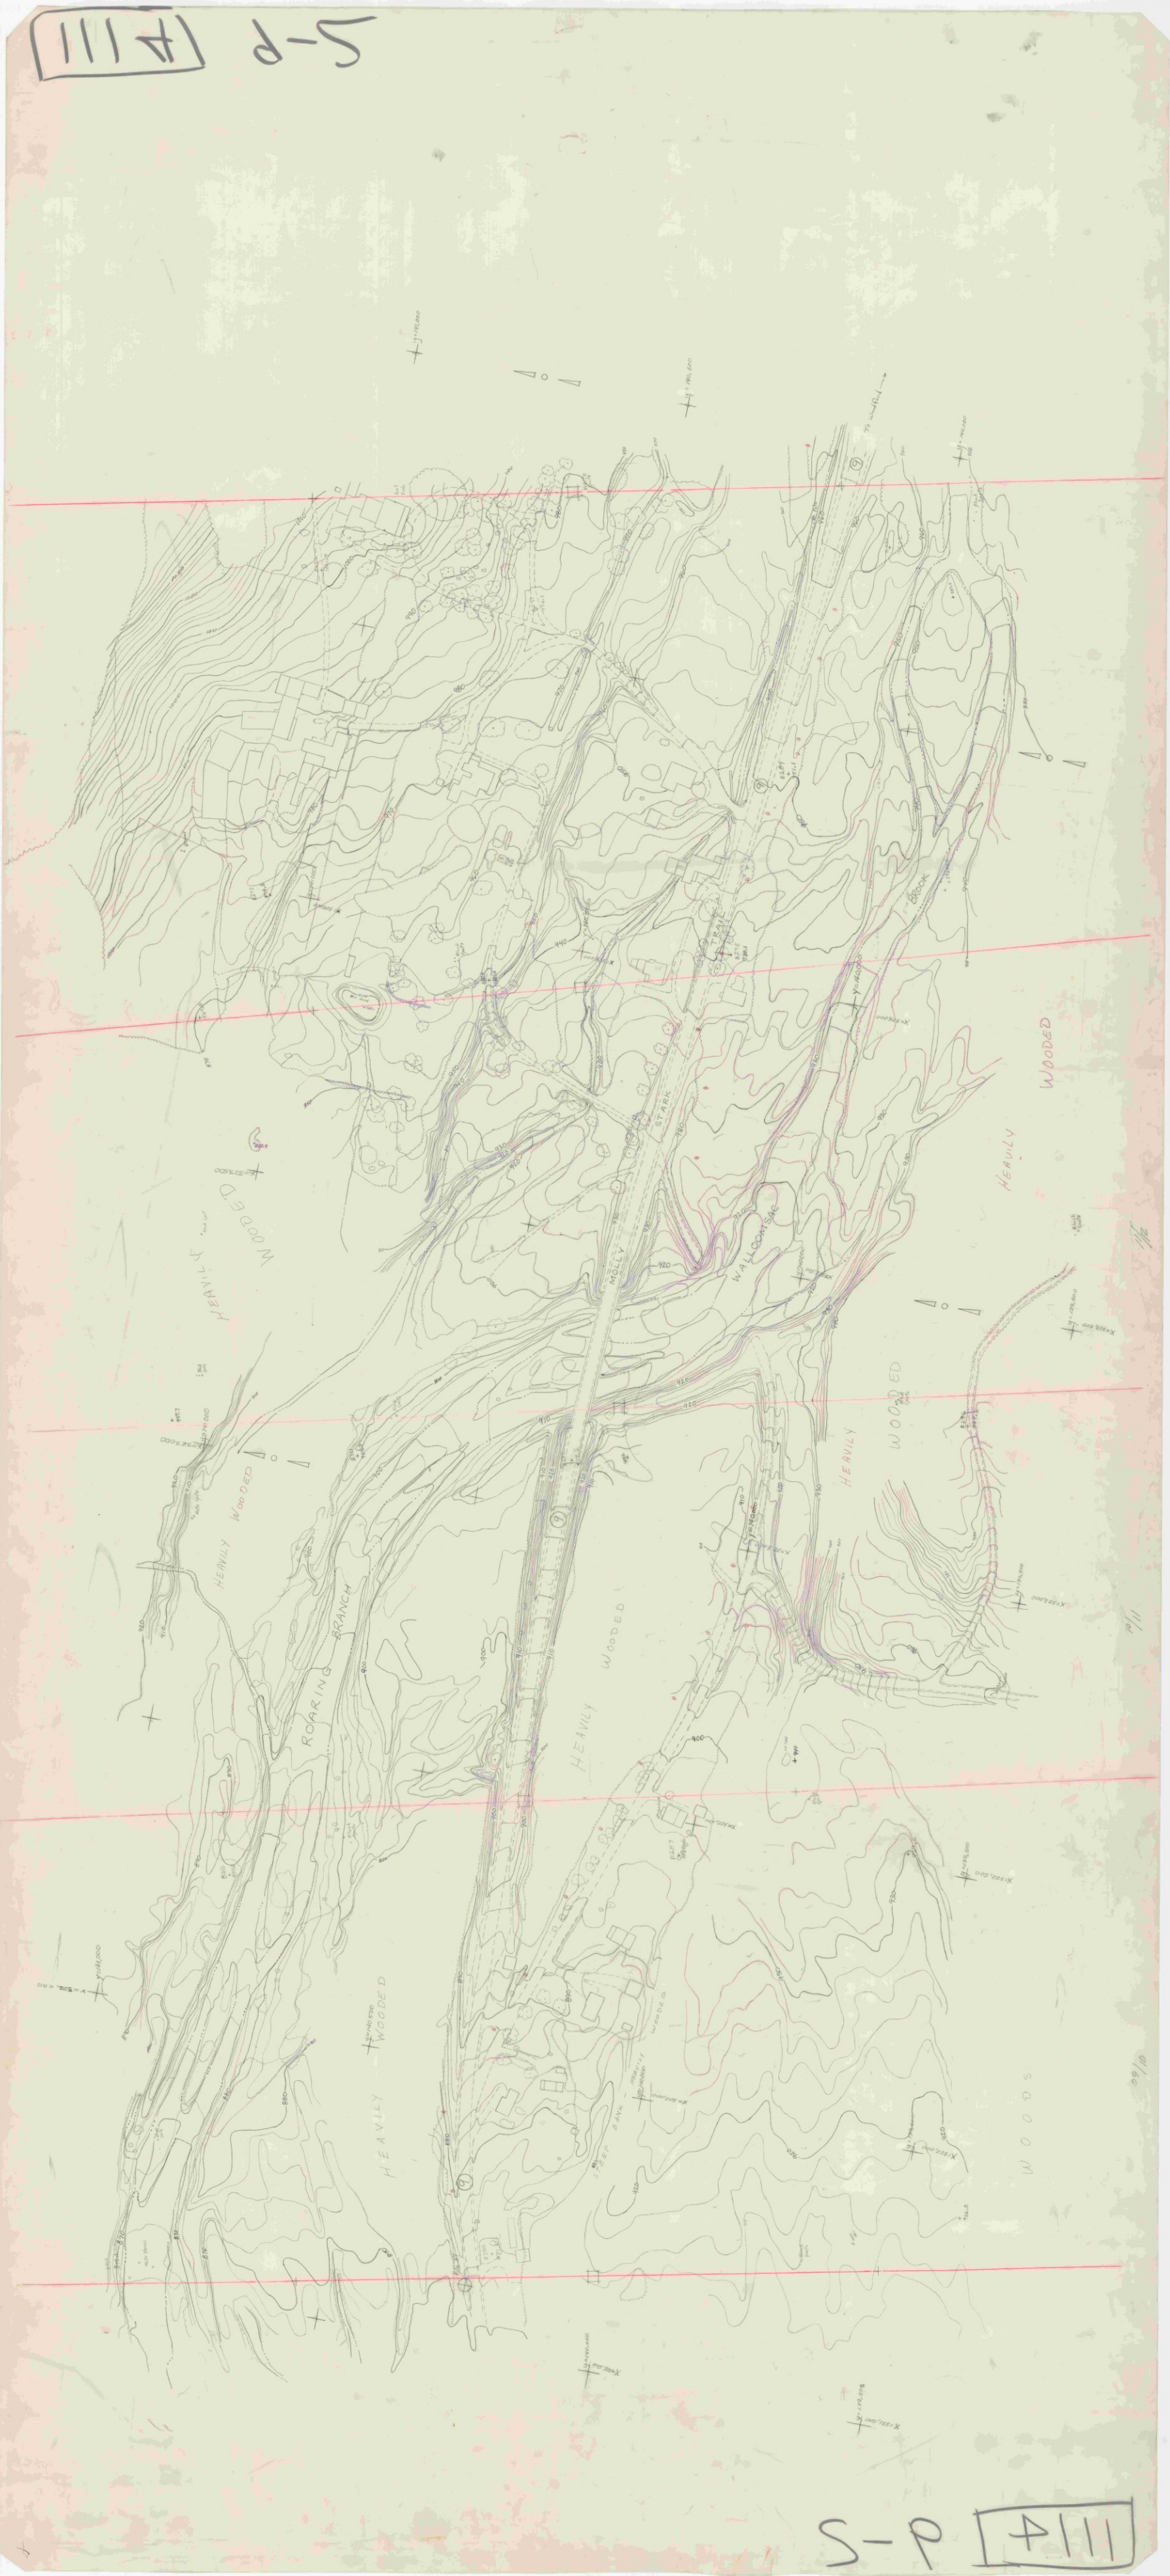

S-P [A111]

#111 10-5

#111 10-5

098330

111 2-5 1" = 20' Bonnington

111 2-5

HILL 9-5

HILL 9-5

Bennington 1114 1"=20'. Strip 7 Sheet 2

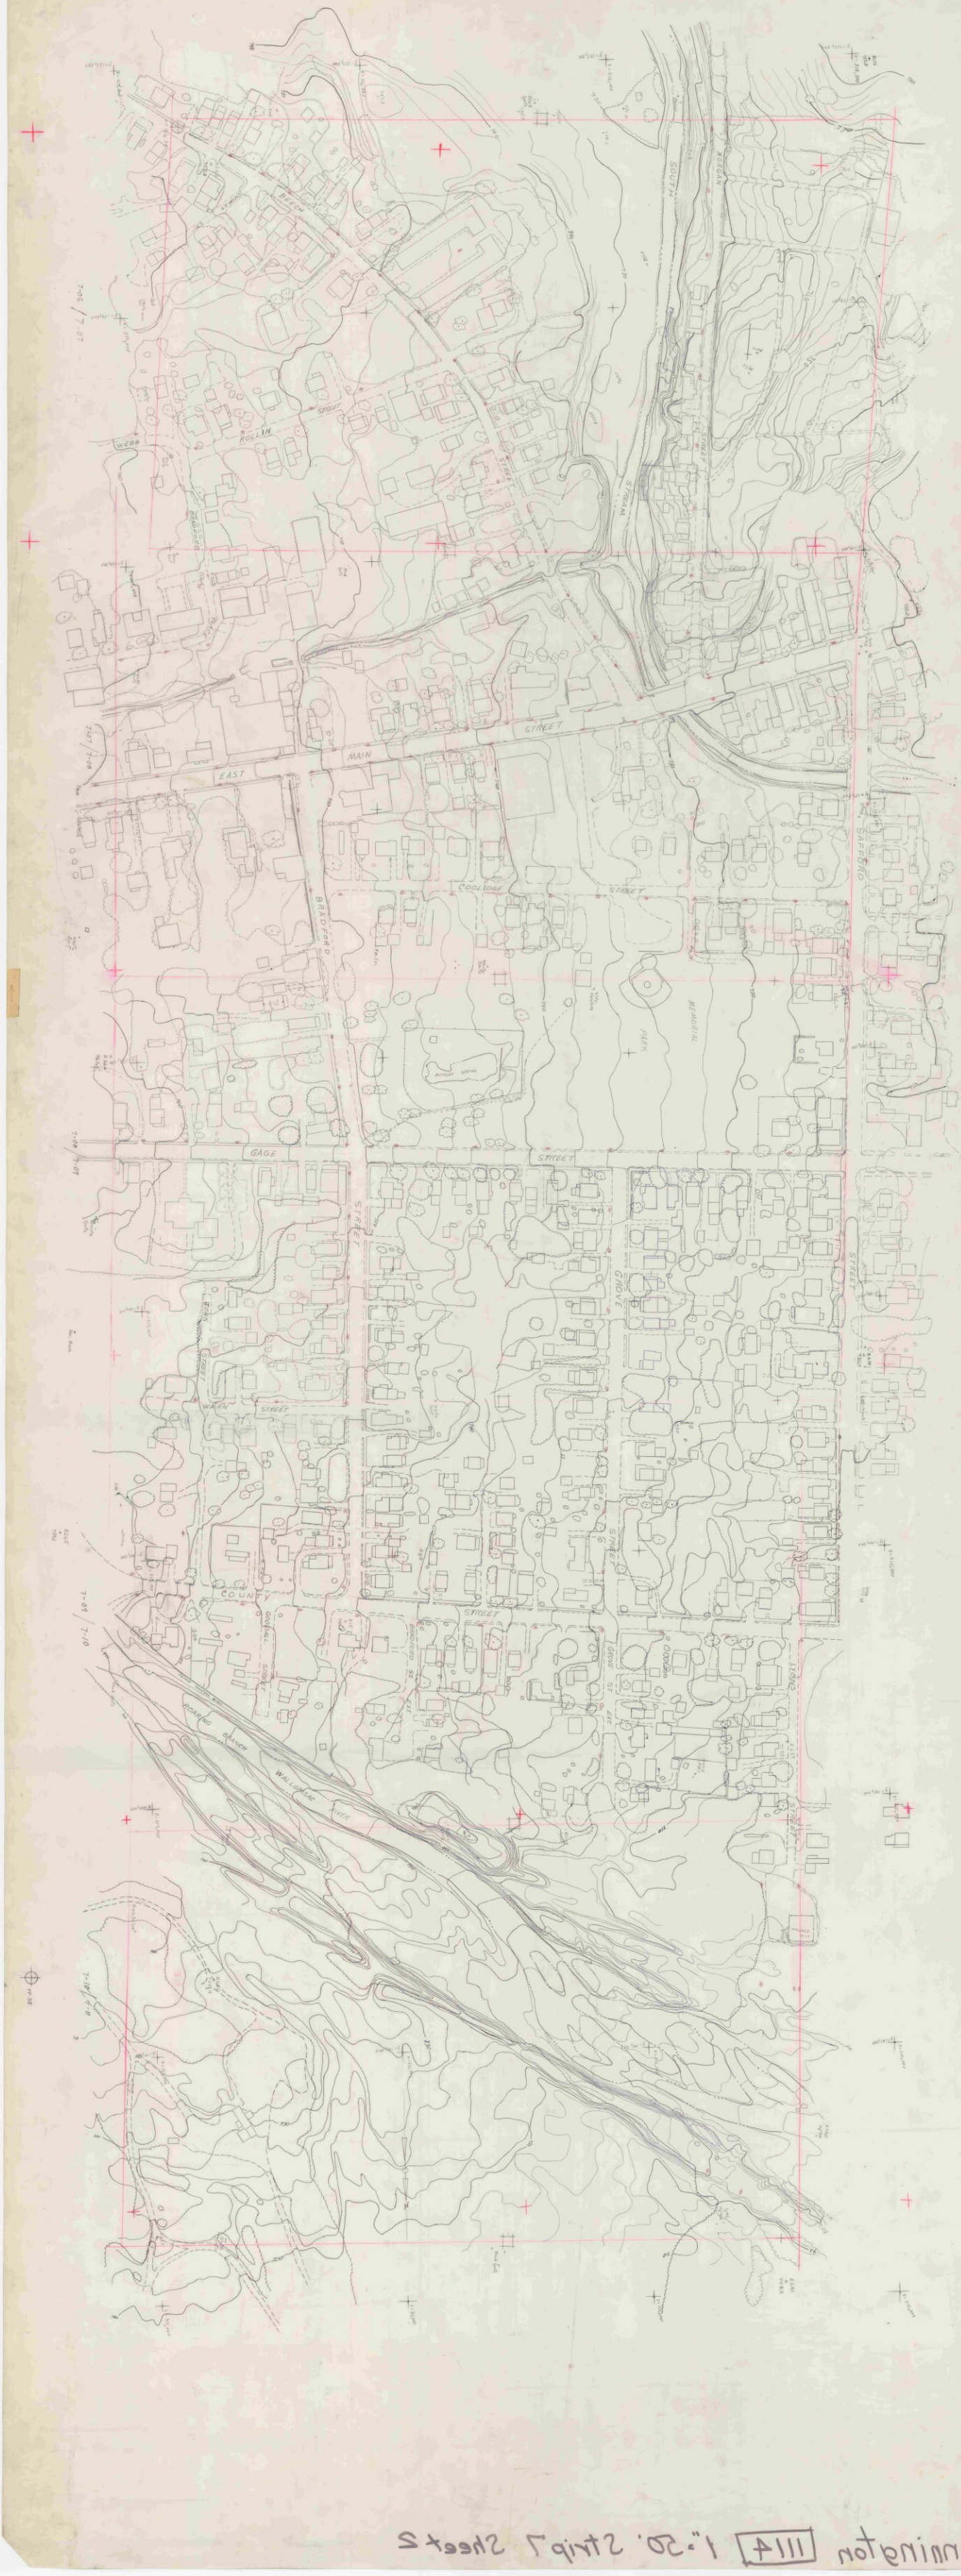

Bennington 1114 1"=20'. Strip 7 Sheet 2

1114 2-2

1"=50'

1114 2-2

1"=50'

VIII A 3-5 Bonnington 1:20.

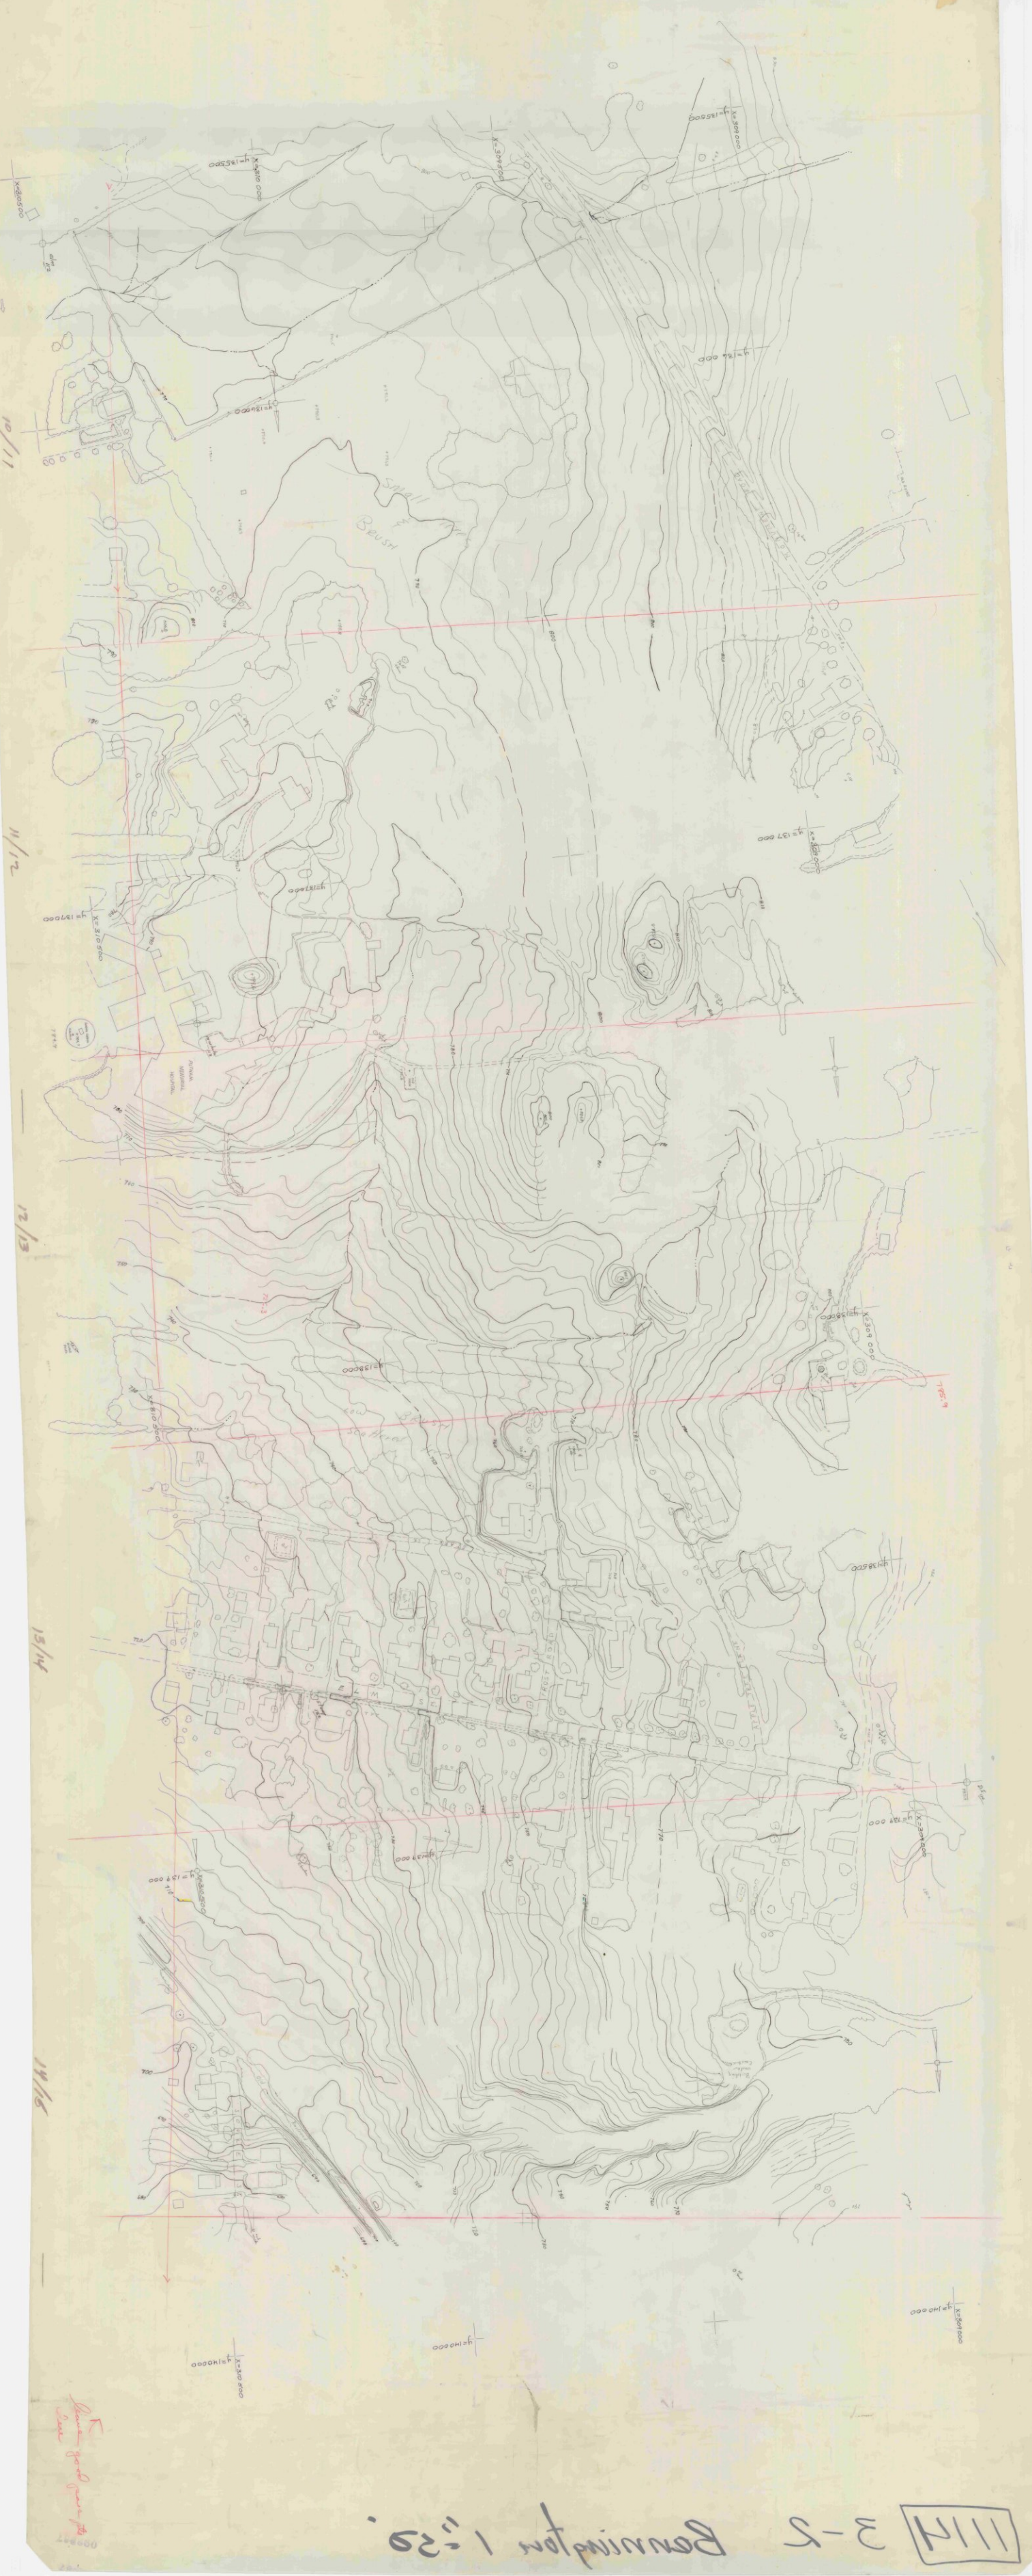

111H H-5 1"=2Q'

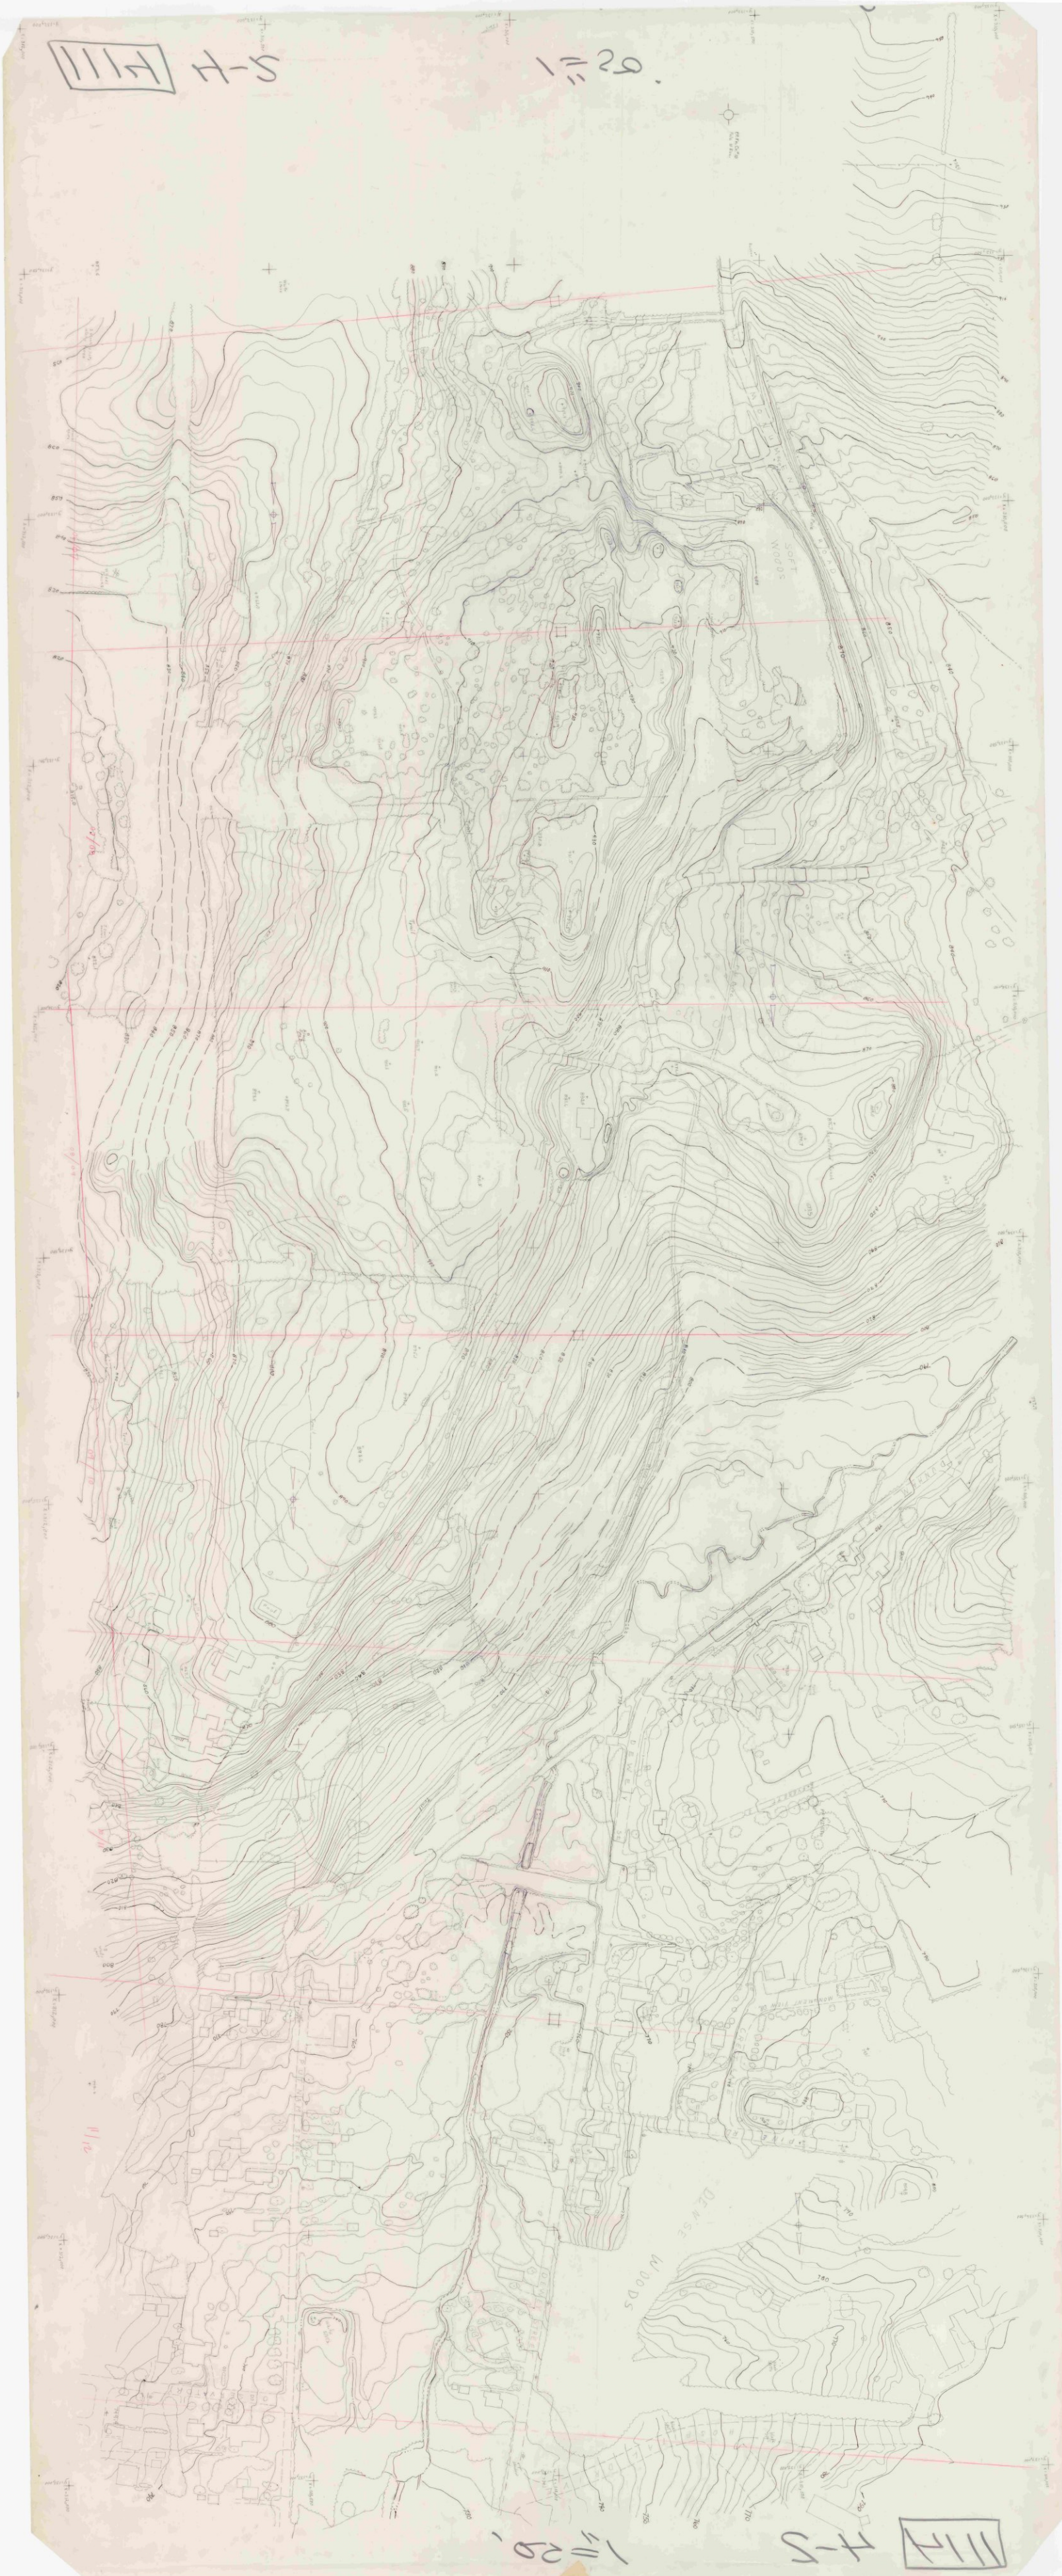

1"=2Q' H-5 111H

111H 4-3 Bennington 20 scale

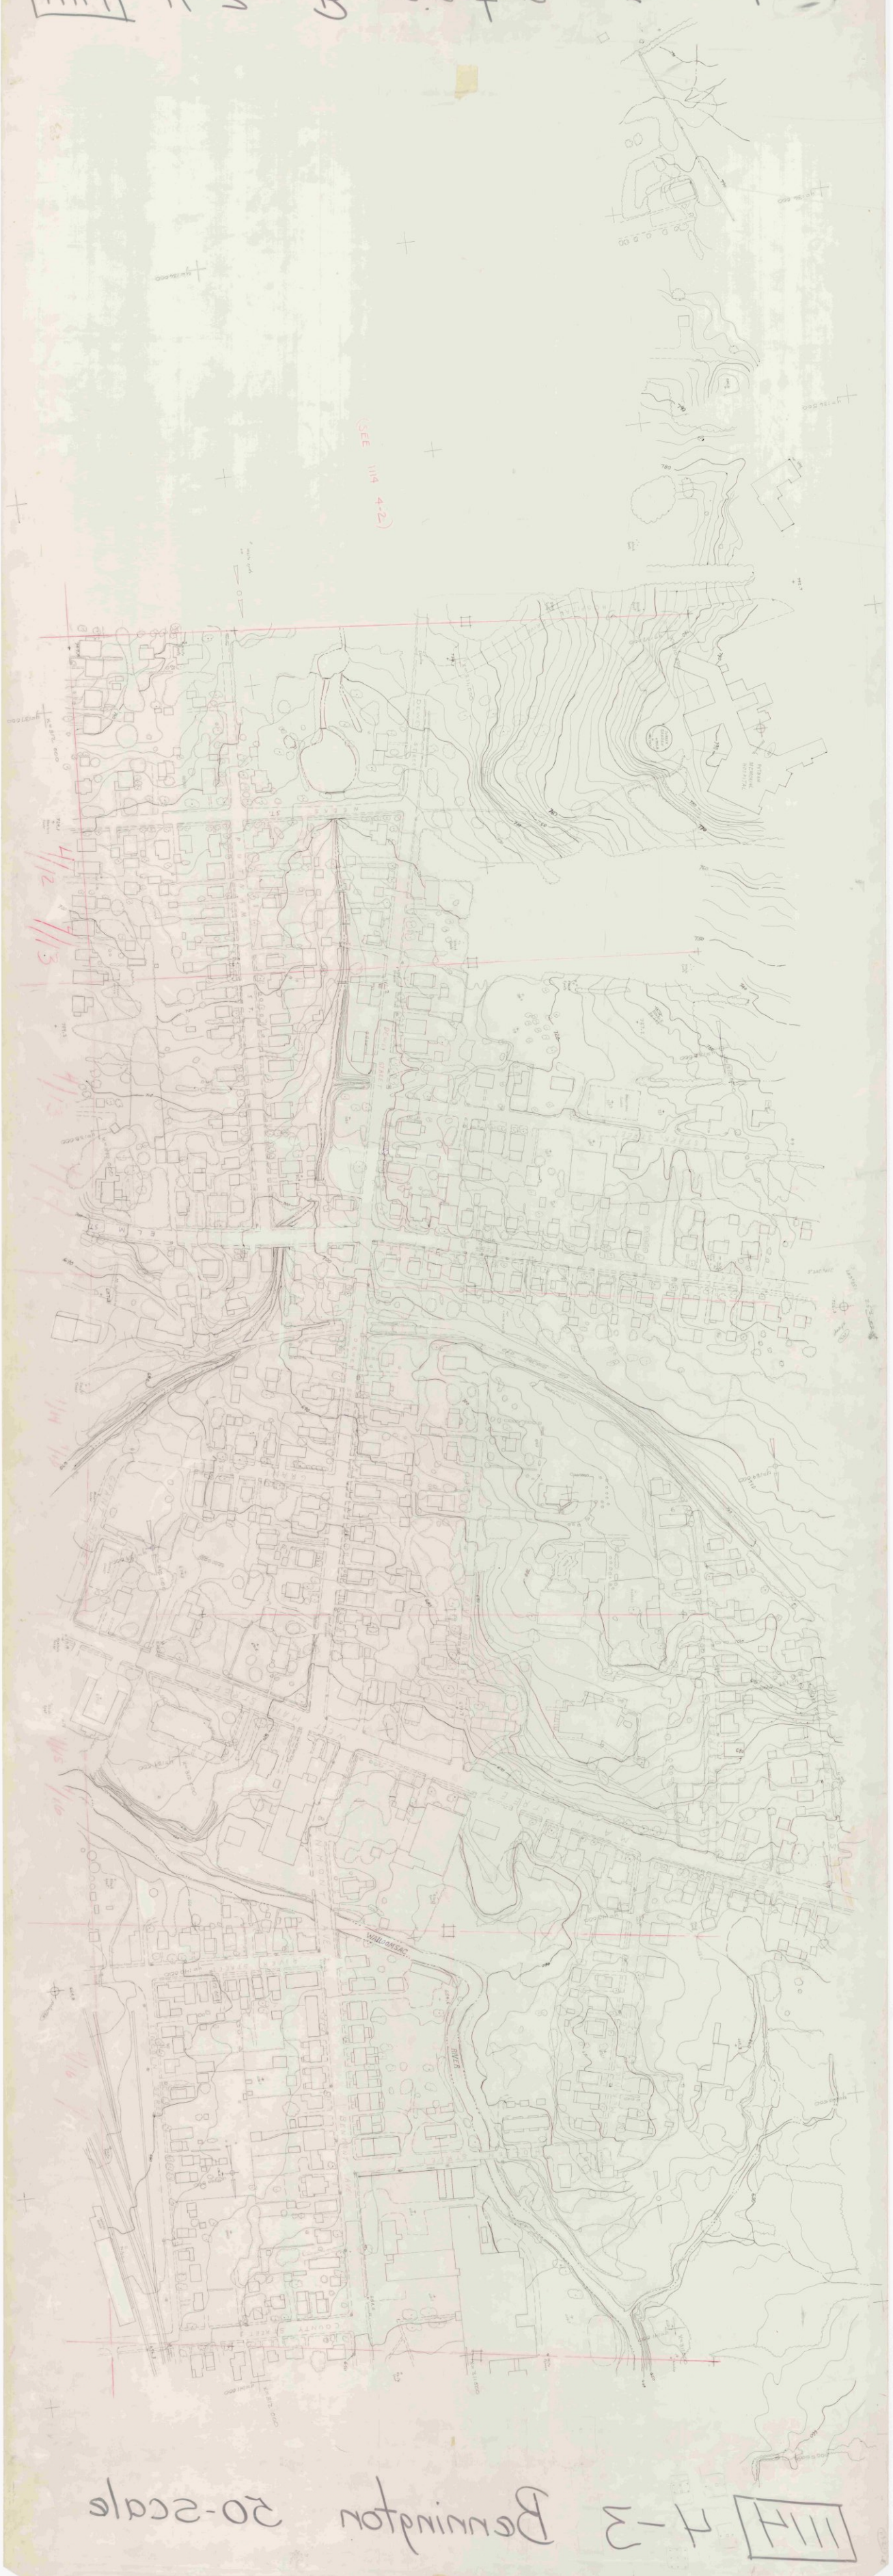

111H 4-3 Bennington 20-scale

A-3 BONN 1"=20'

A-3 BONN 1"=20'

BENNINGTON 1"=50' STRIPS SHEET 3

111A

111A 2-3

1"=20'

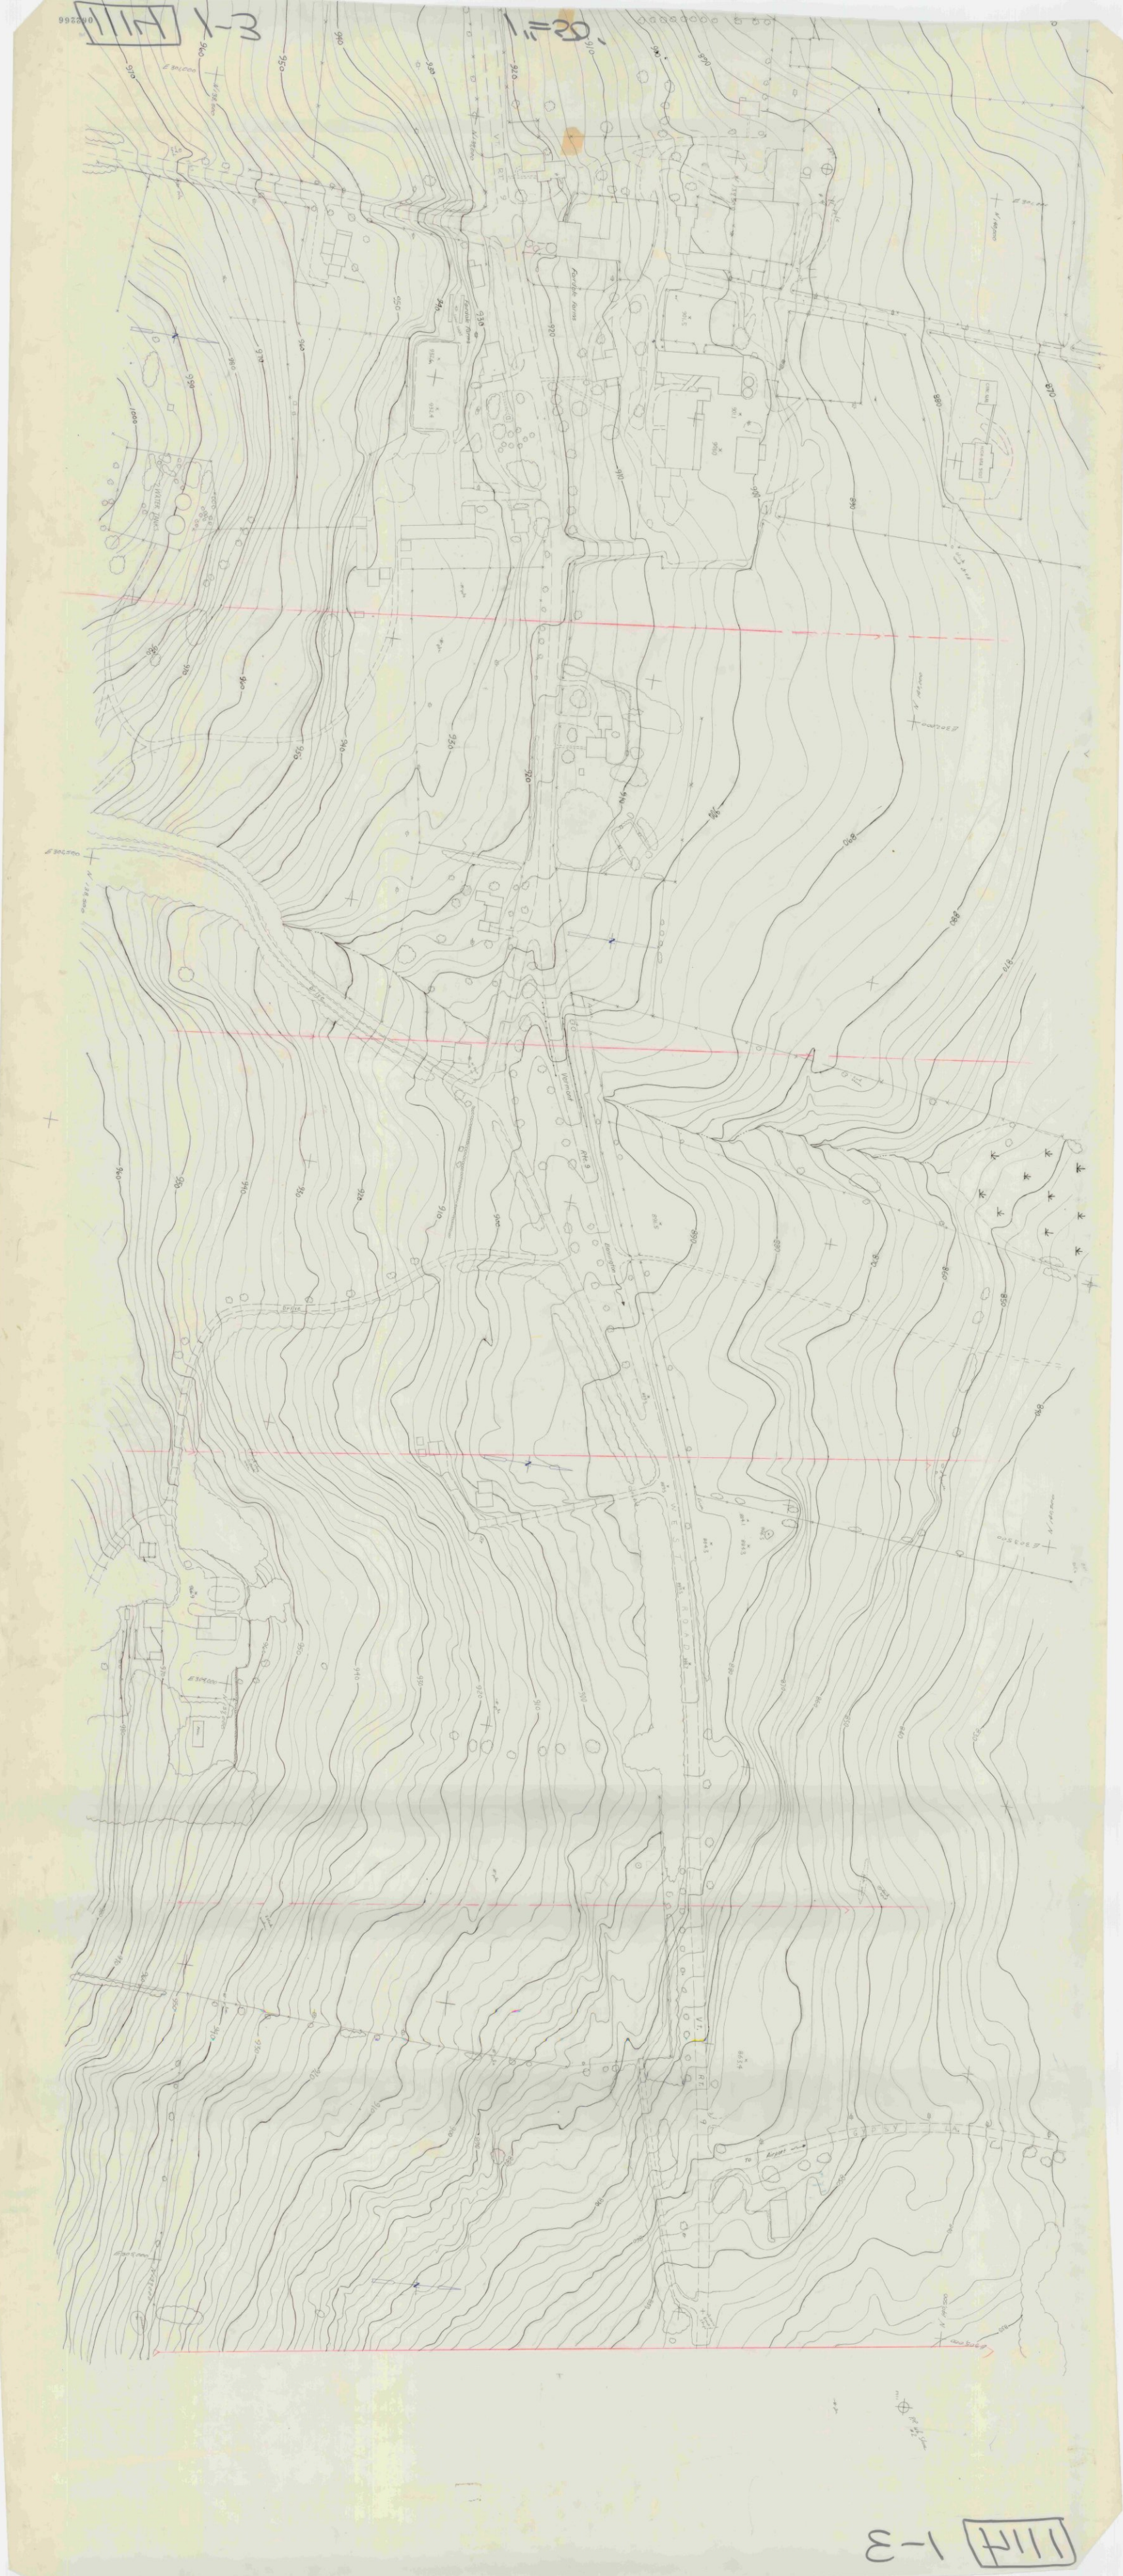
Forsyth Farms
Vermont
Brattleboro
WEST RD
Airport
WATER TANKS

1114 2-3 1"=50'

PARKING
CENTER
SHOPPING
MALLOOMSAC
RIVER
BRANCH
ROAD
MUSEUM
HEWLETT

1114 e-3

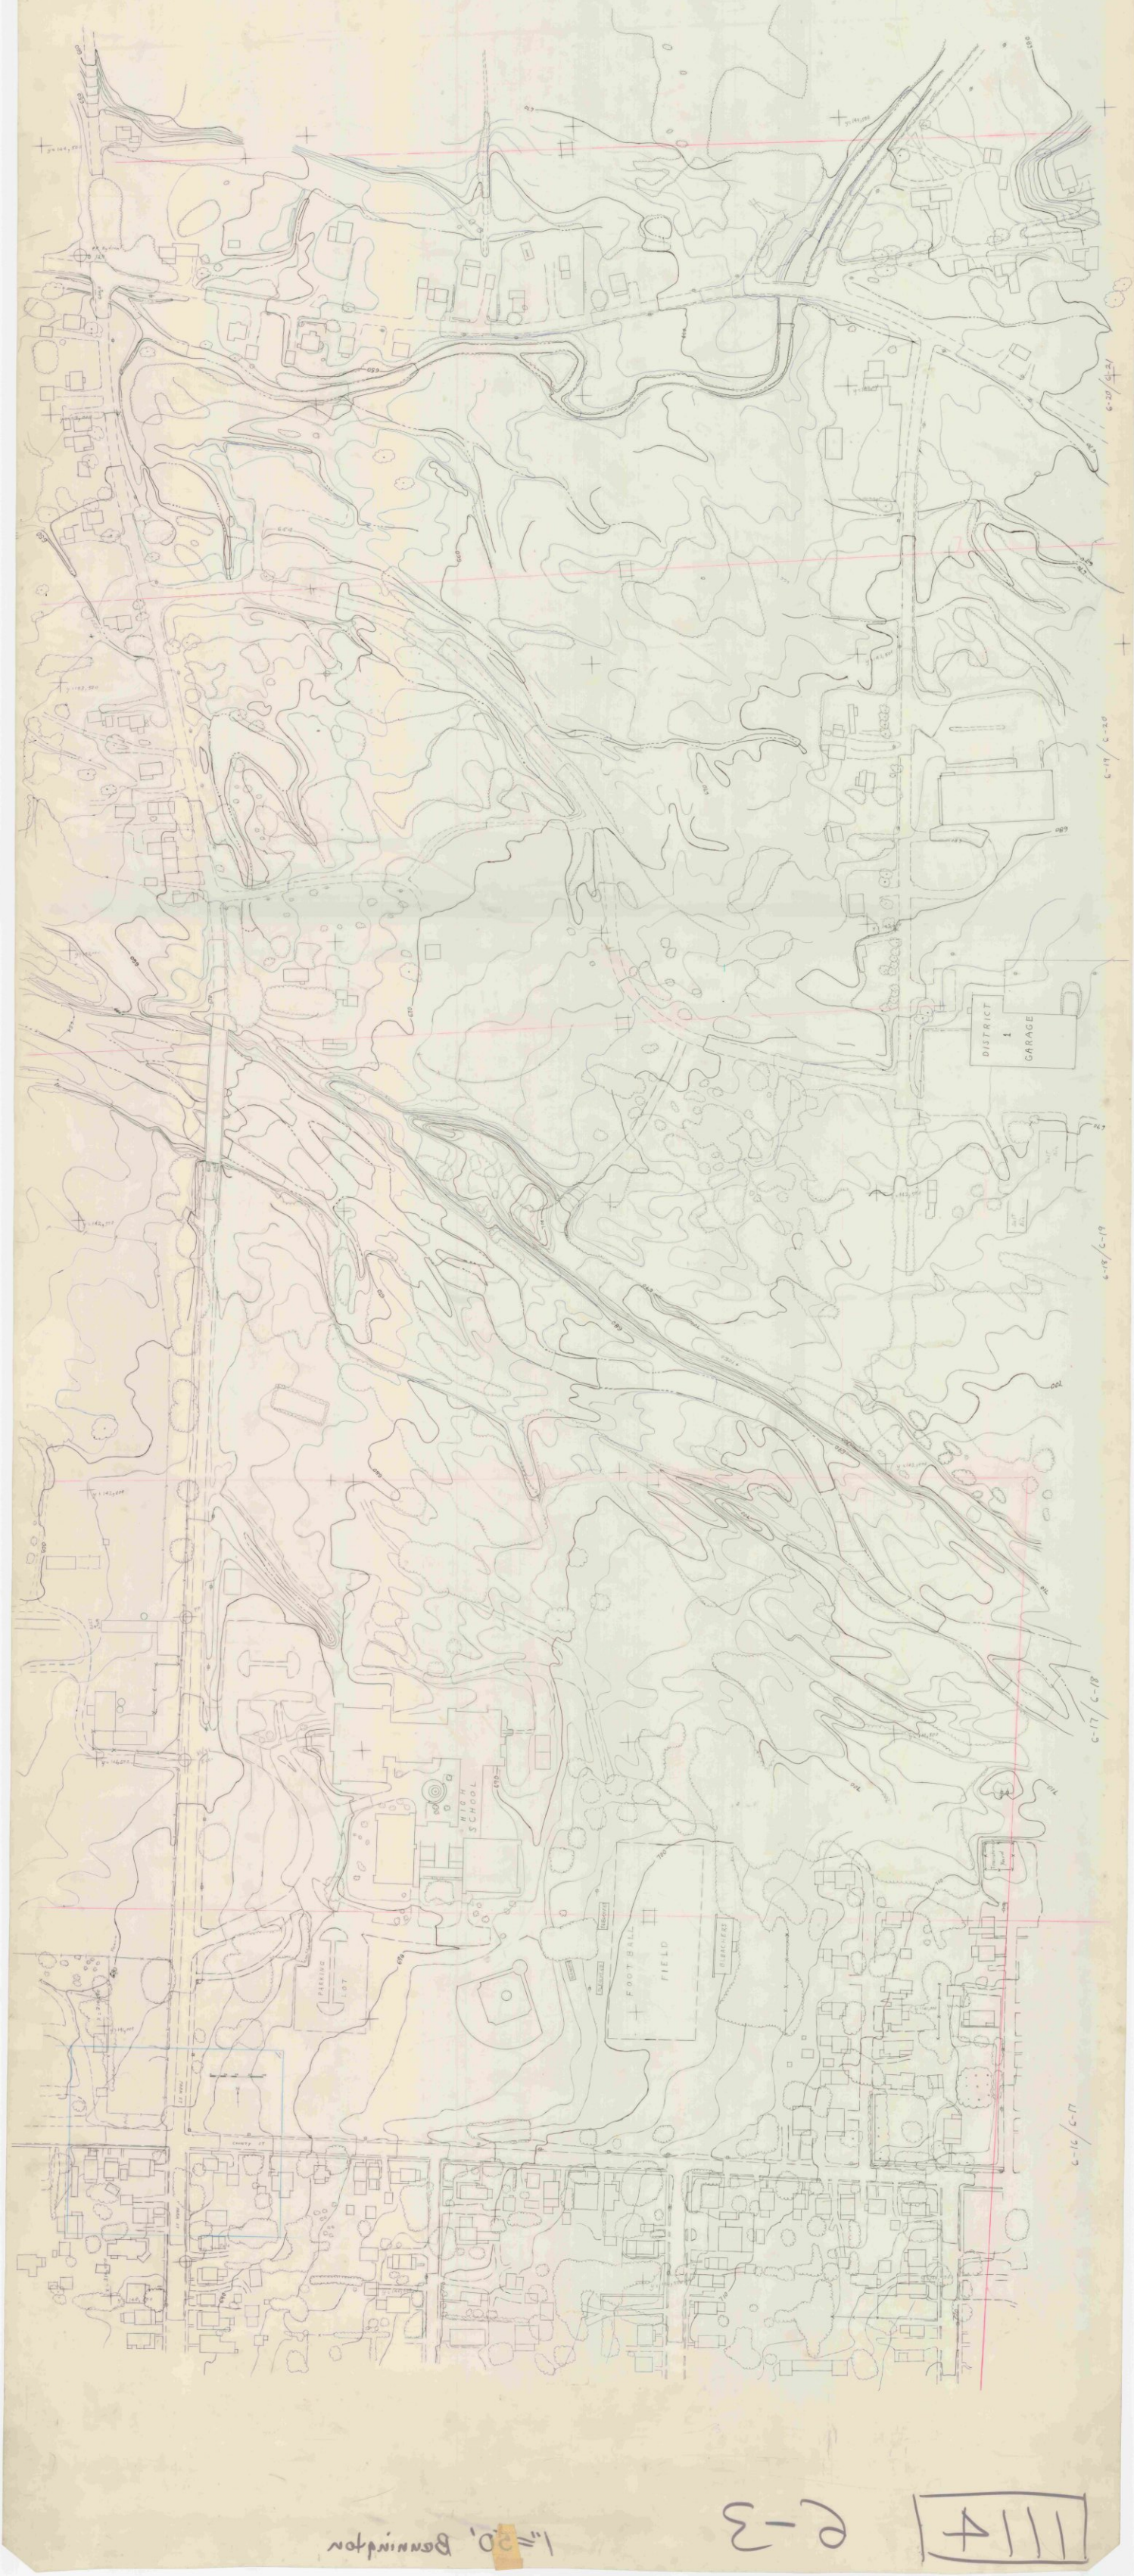

1"=50', Bennington

e-3 1114

111H H-H 1"=20'

111H H-H Benning for 1"=20'

HARMON
ROAD
TREE
NURSERY
BENNINGTON
ROAD
SHOPPING
CENTER
PARKING
HENRY
DRIVE
HAYWOOD
DRIVE
WILMOTH

1114 8-1

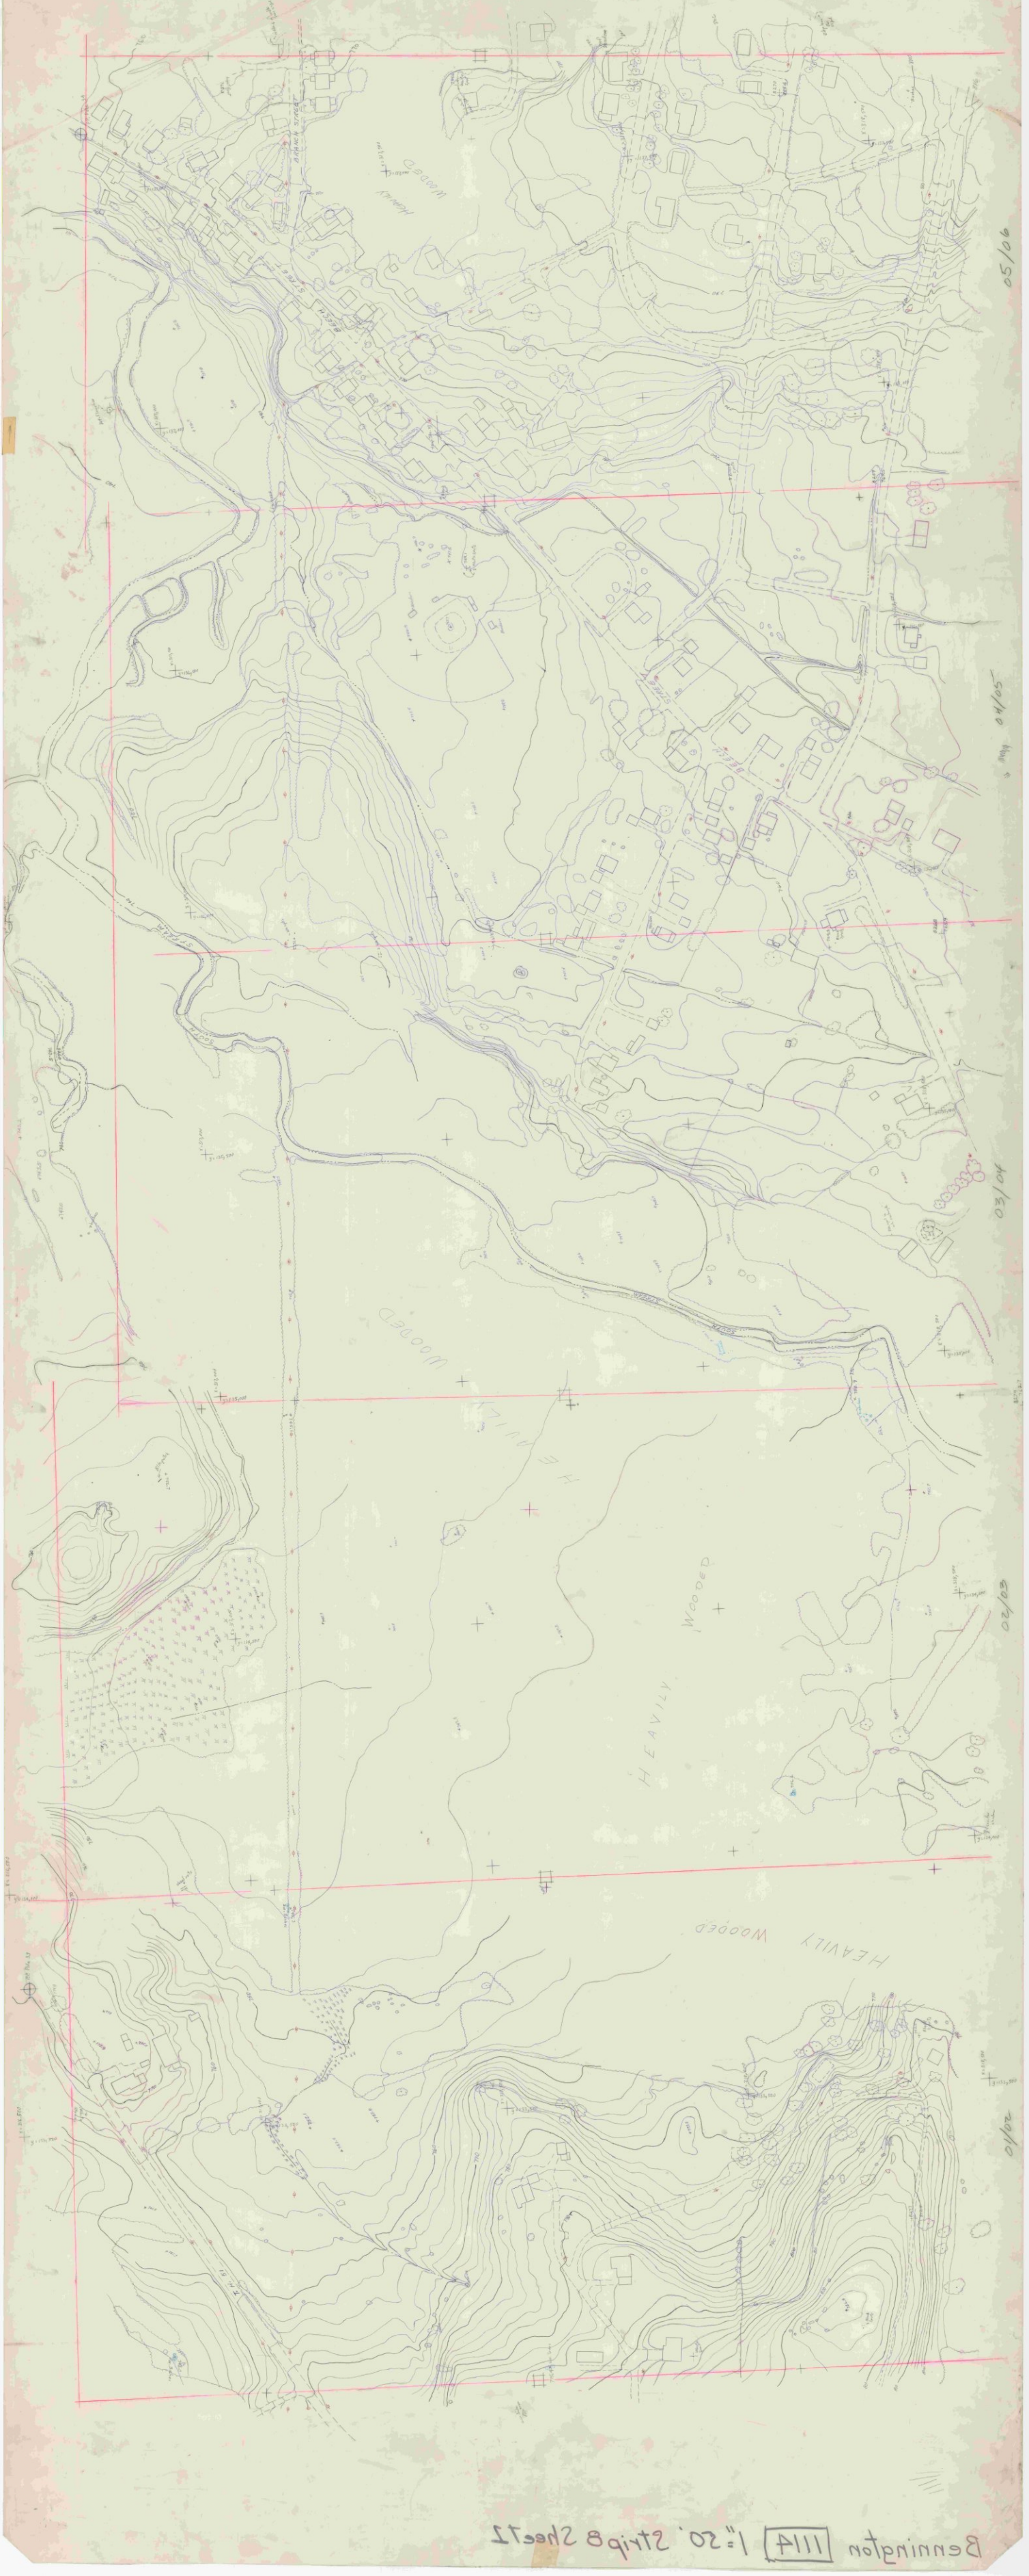

Bennington 1114 1"=50' Strip B Sheet 2

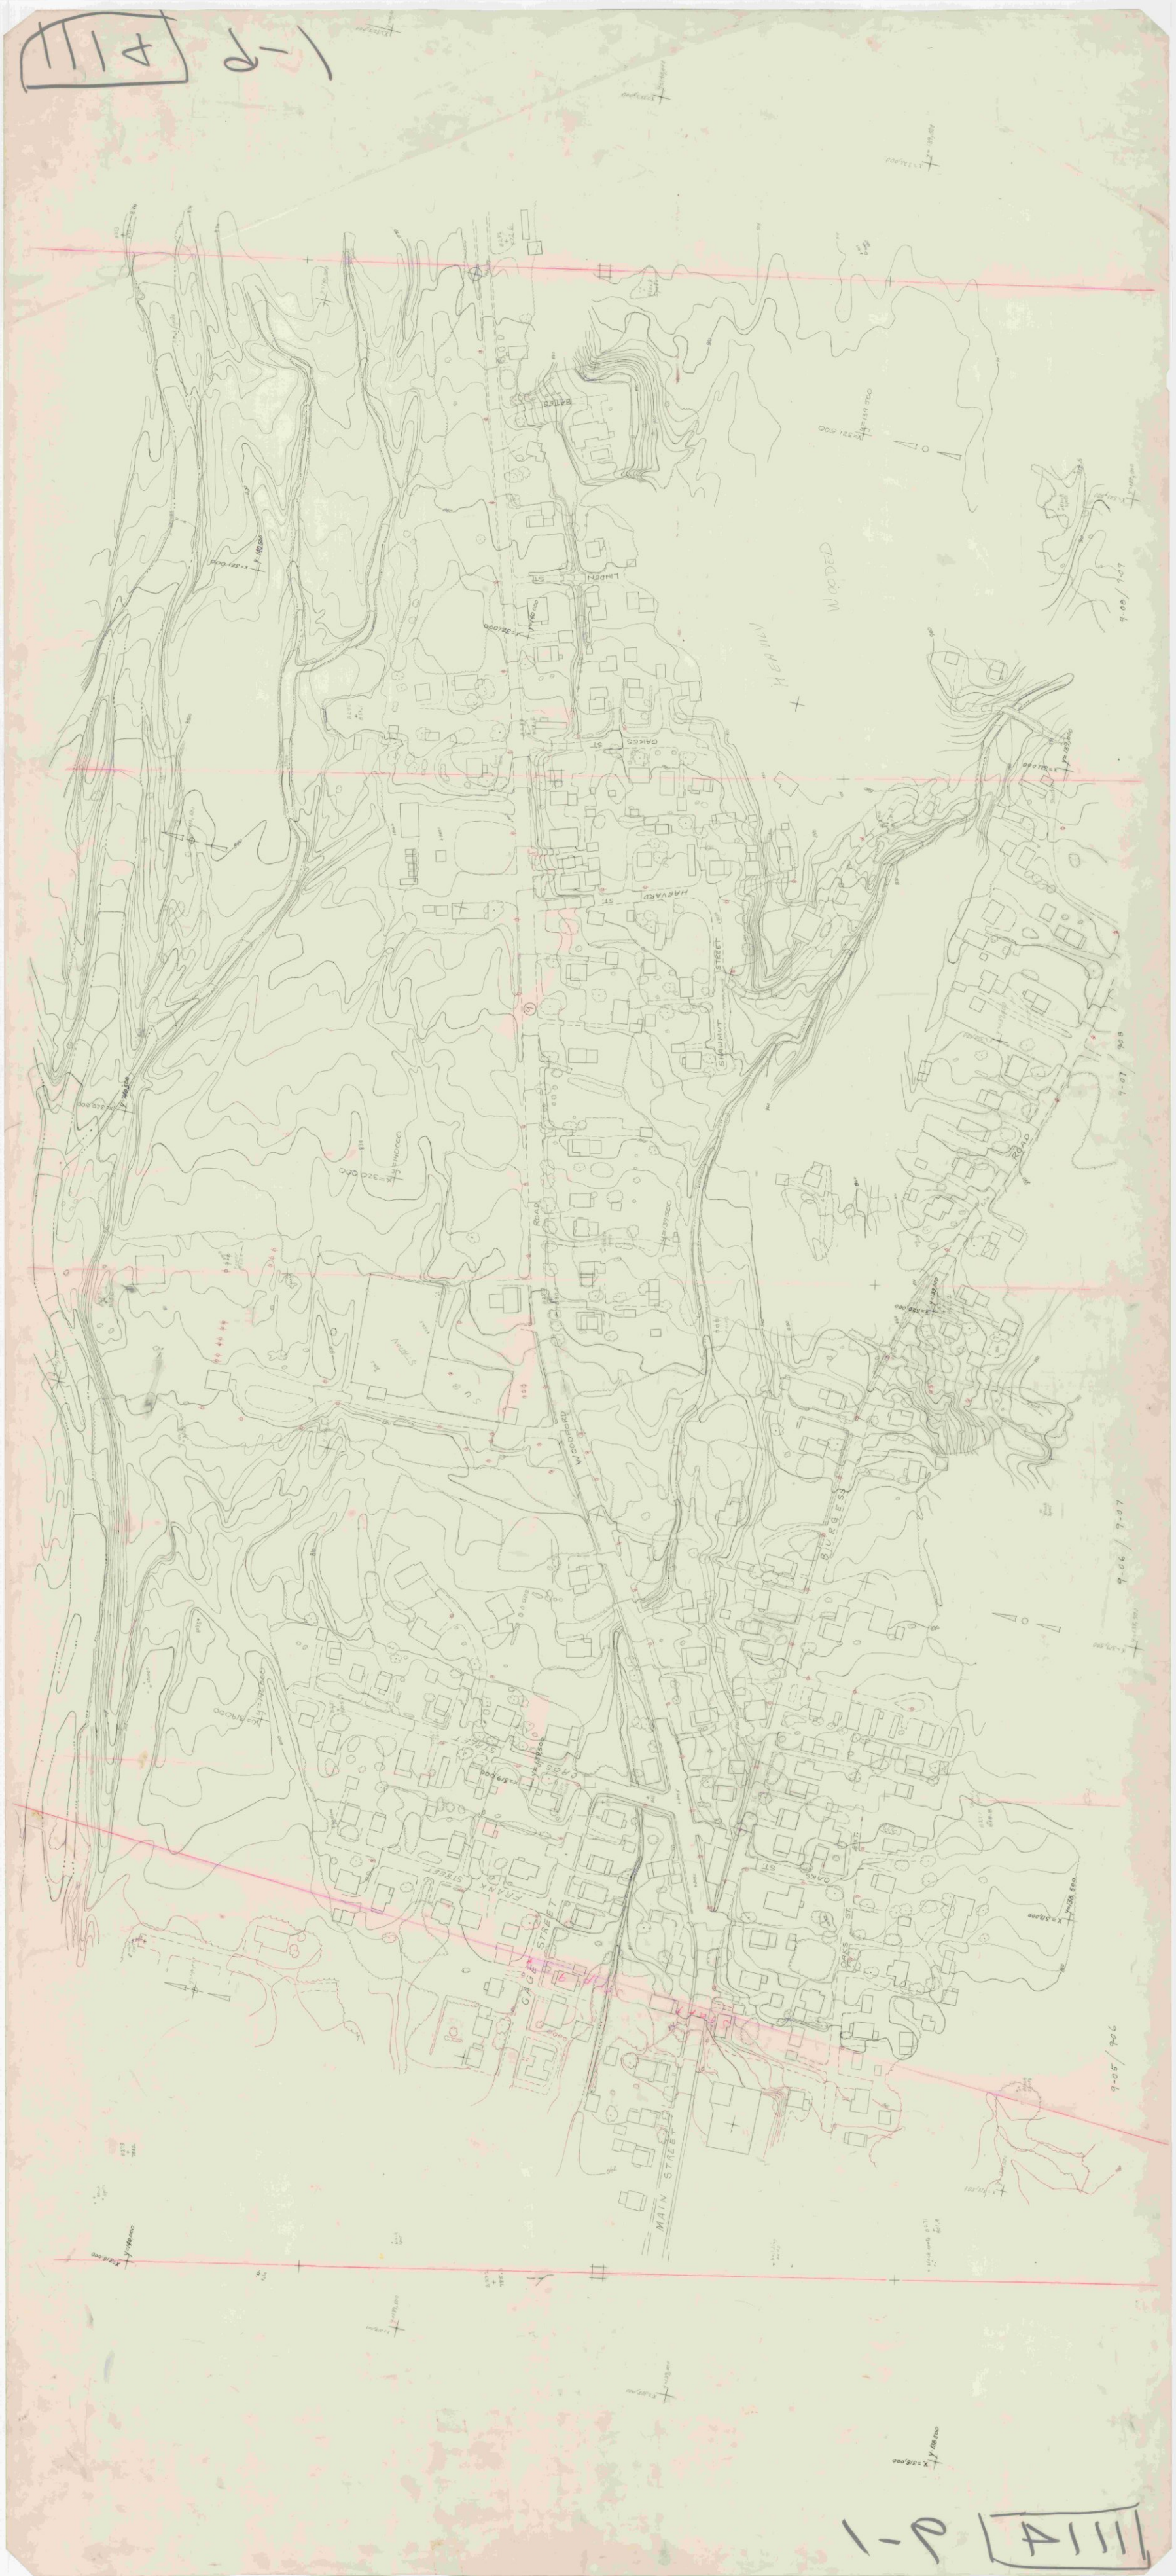
LINDEN ST
OAKES ST
HARVARD ST
STRAWNUT STREET
WOODED HEAVILY
ROAD
WOODPARD
BURGESS
9-07
9-06
9-05
GAG STREET
MAIN STREET
FRANK STREET
CROSS STREET
OAKES ST

1111 11-1 1"=20'

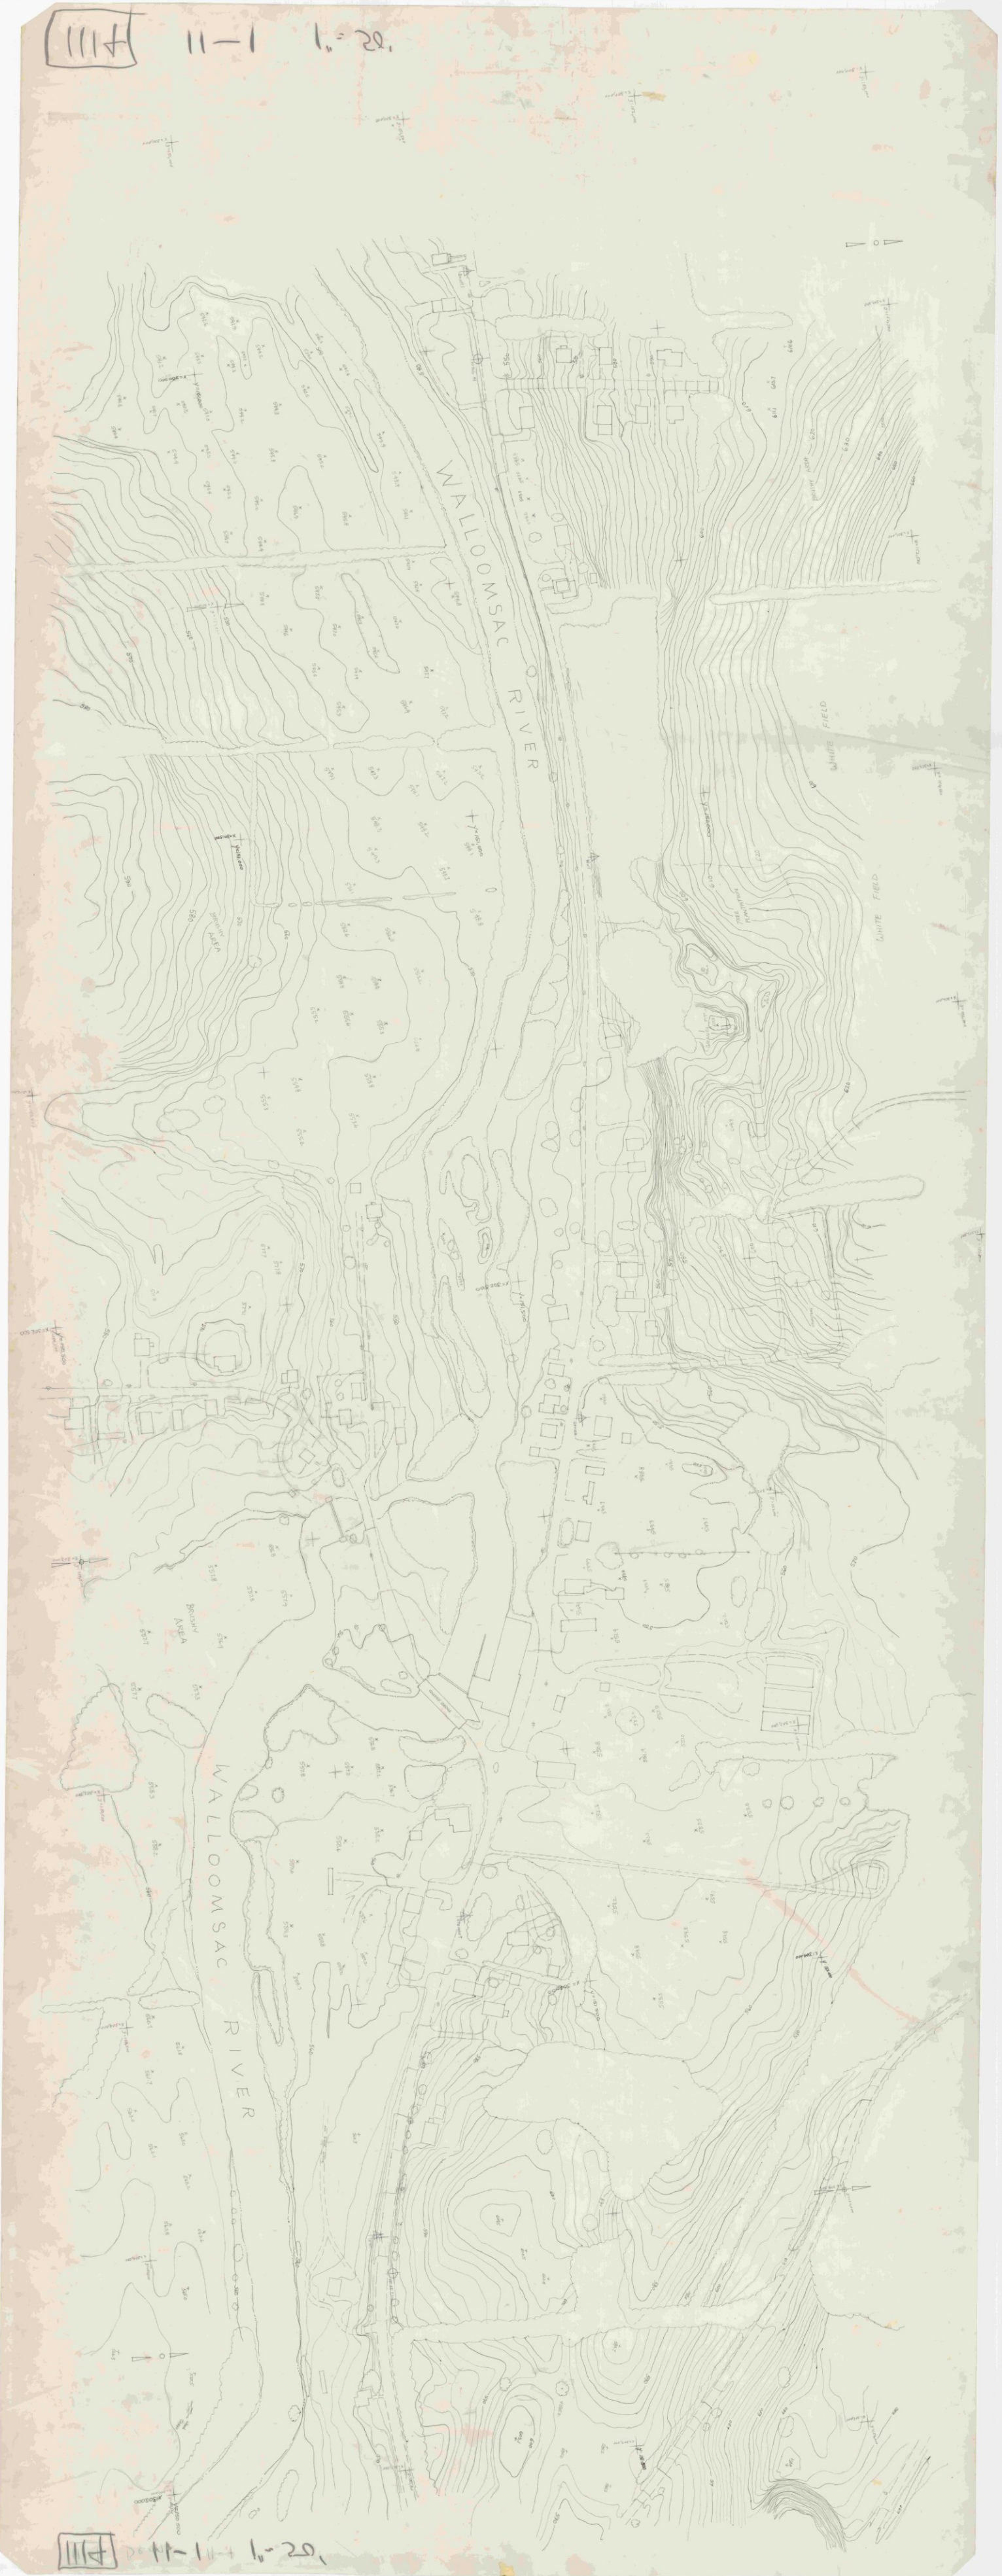

1111 11-1 1"=20'

111H 3-3 1"=20'

111H 3-3 Bennington 1"=50'

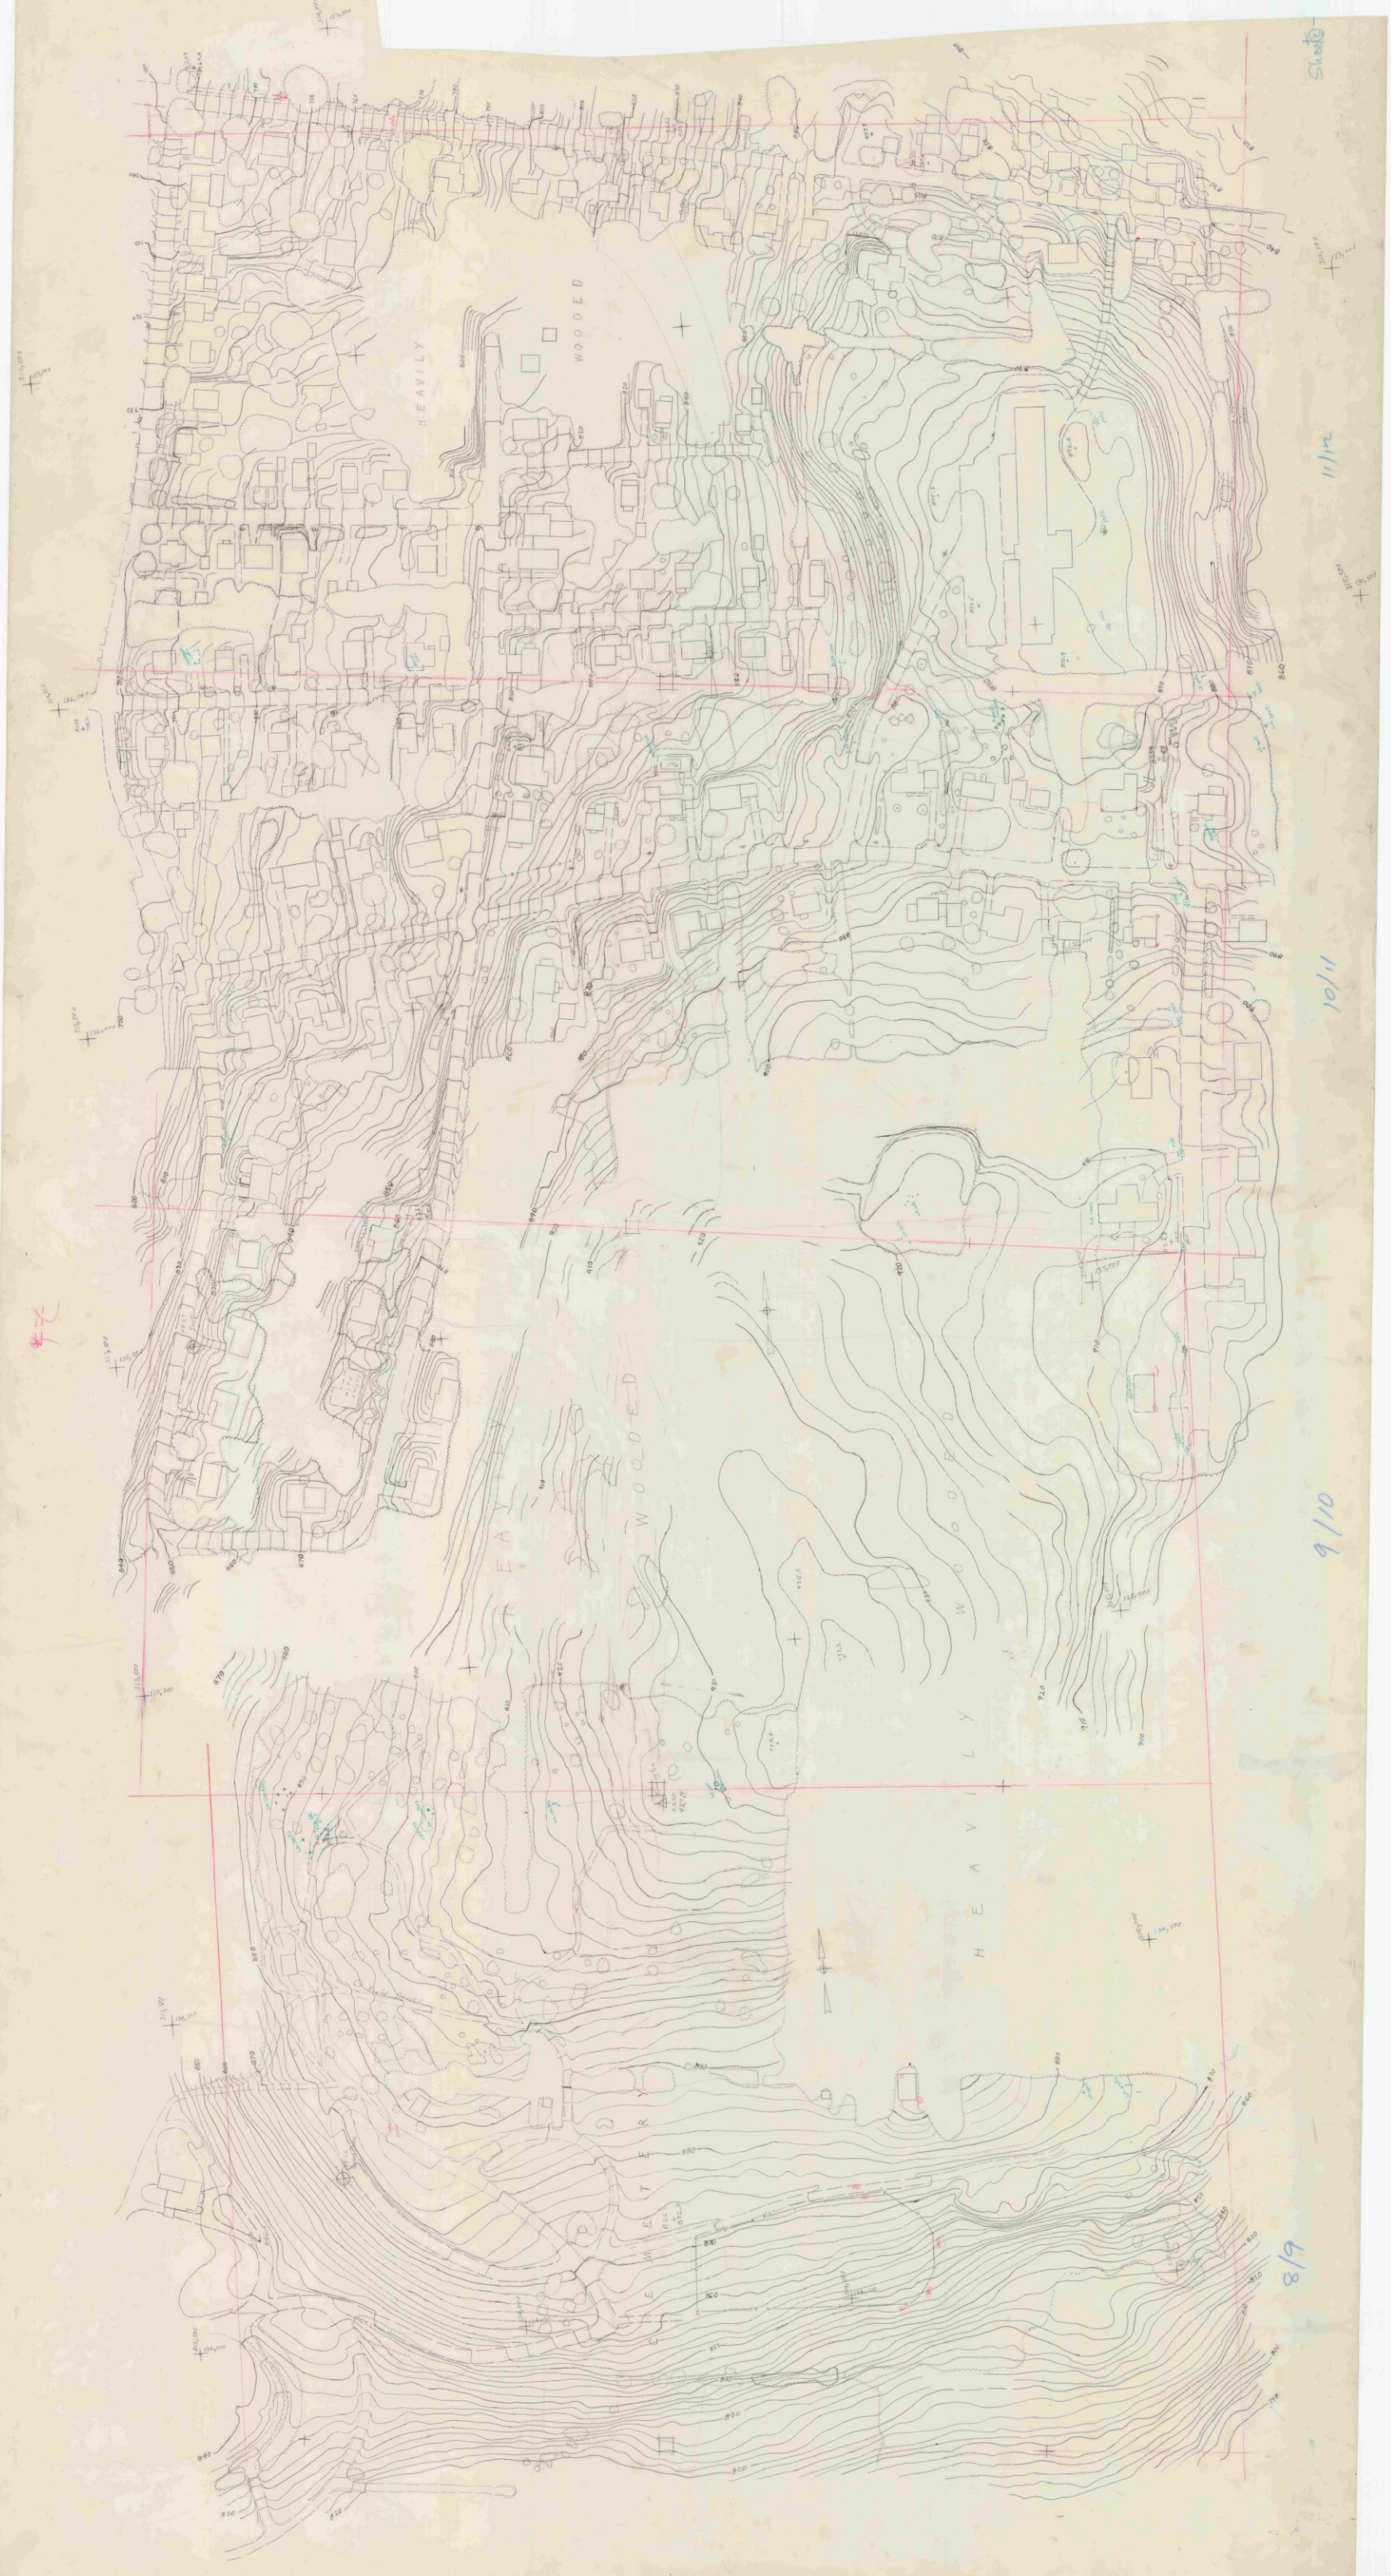

BENNINGTON Mtn stripe sheet 1 scale 1"=20'.

1114 1-1 1"=50'

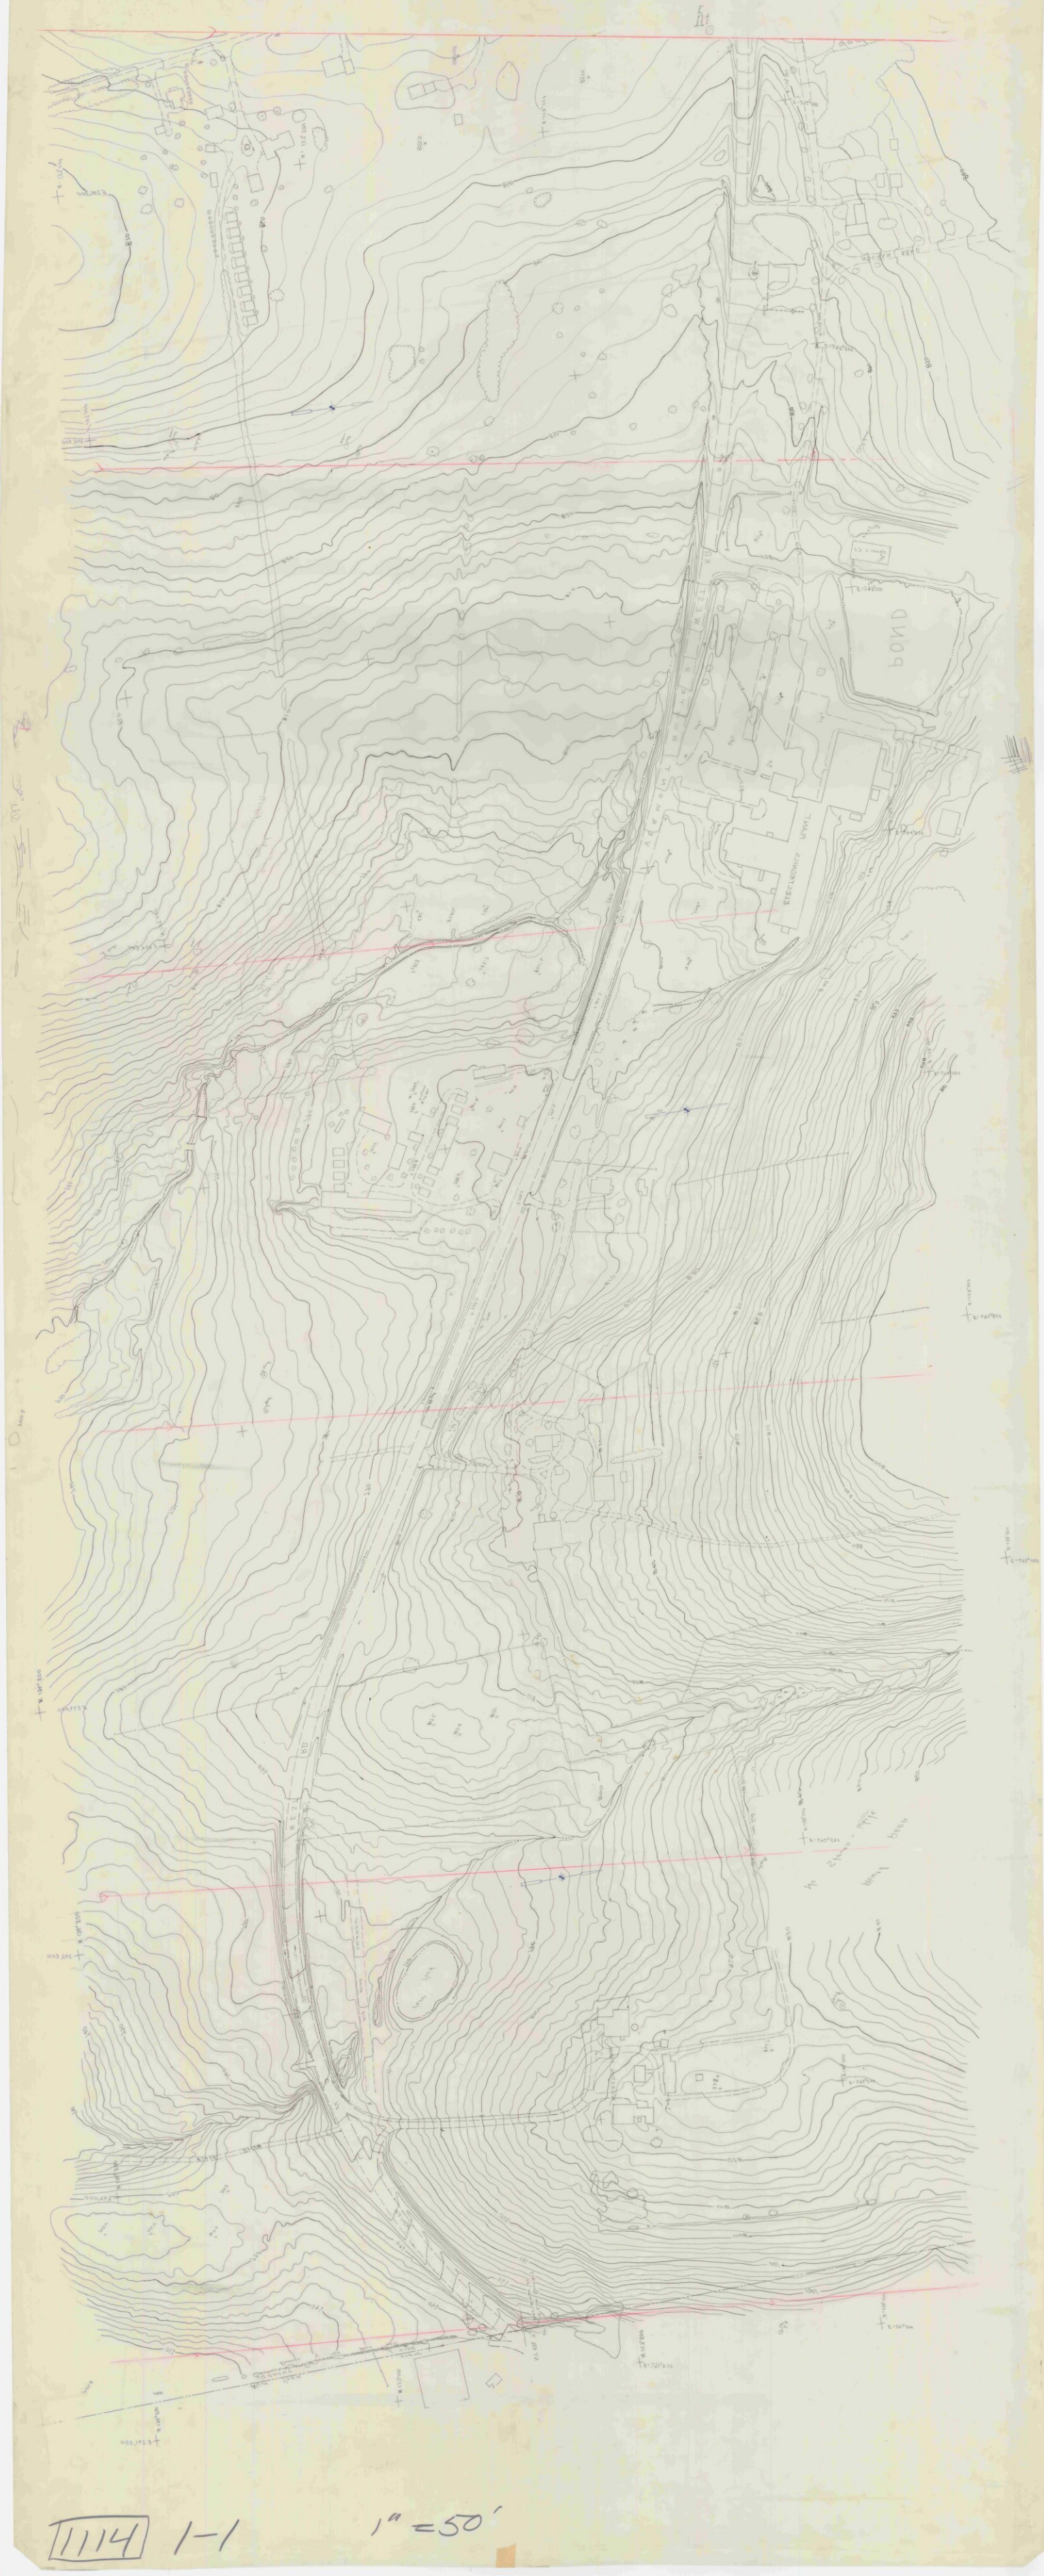

1114 1-1 1"=50'

Bennington IIIA 1"=20'. Strip 2 Sheet 1

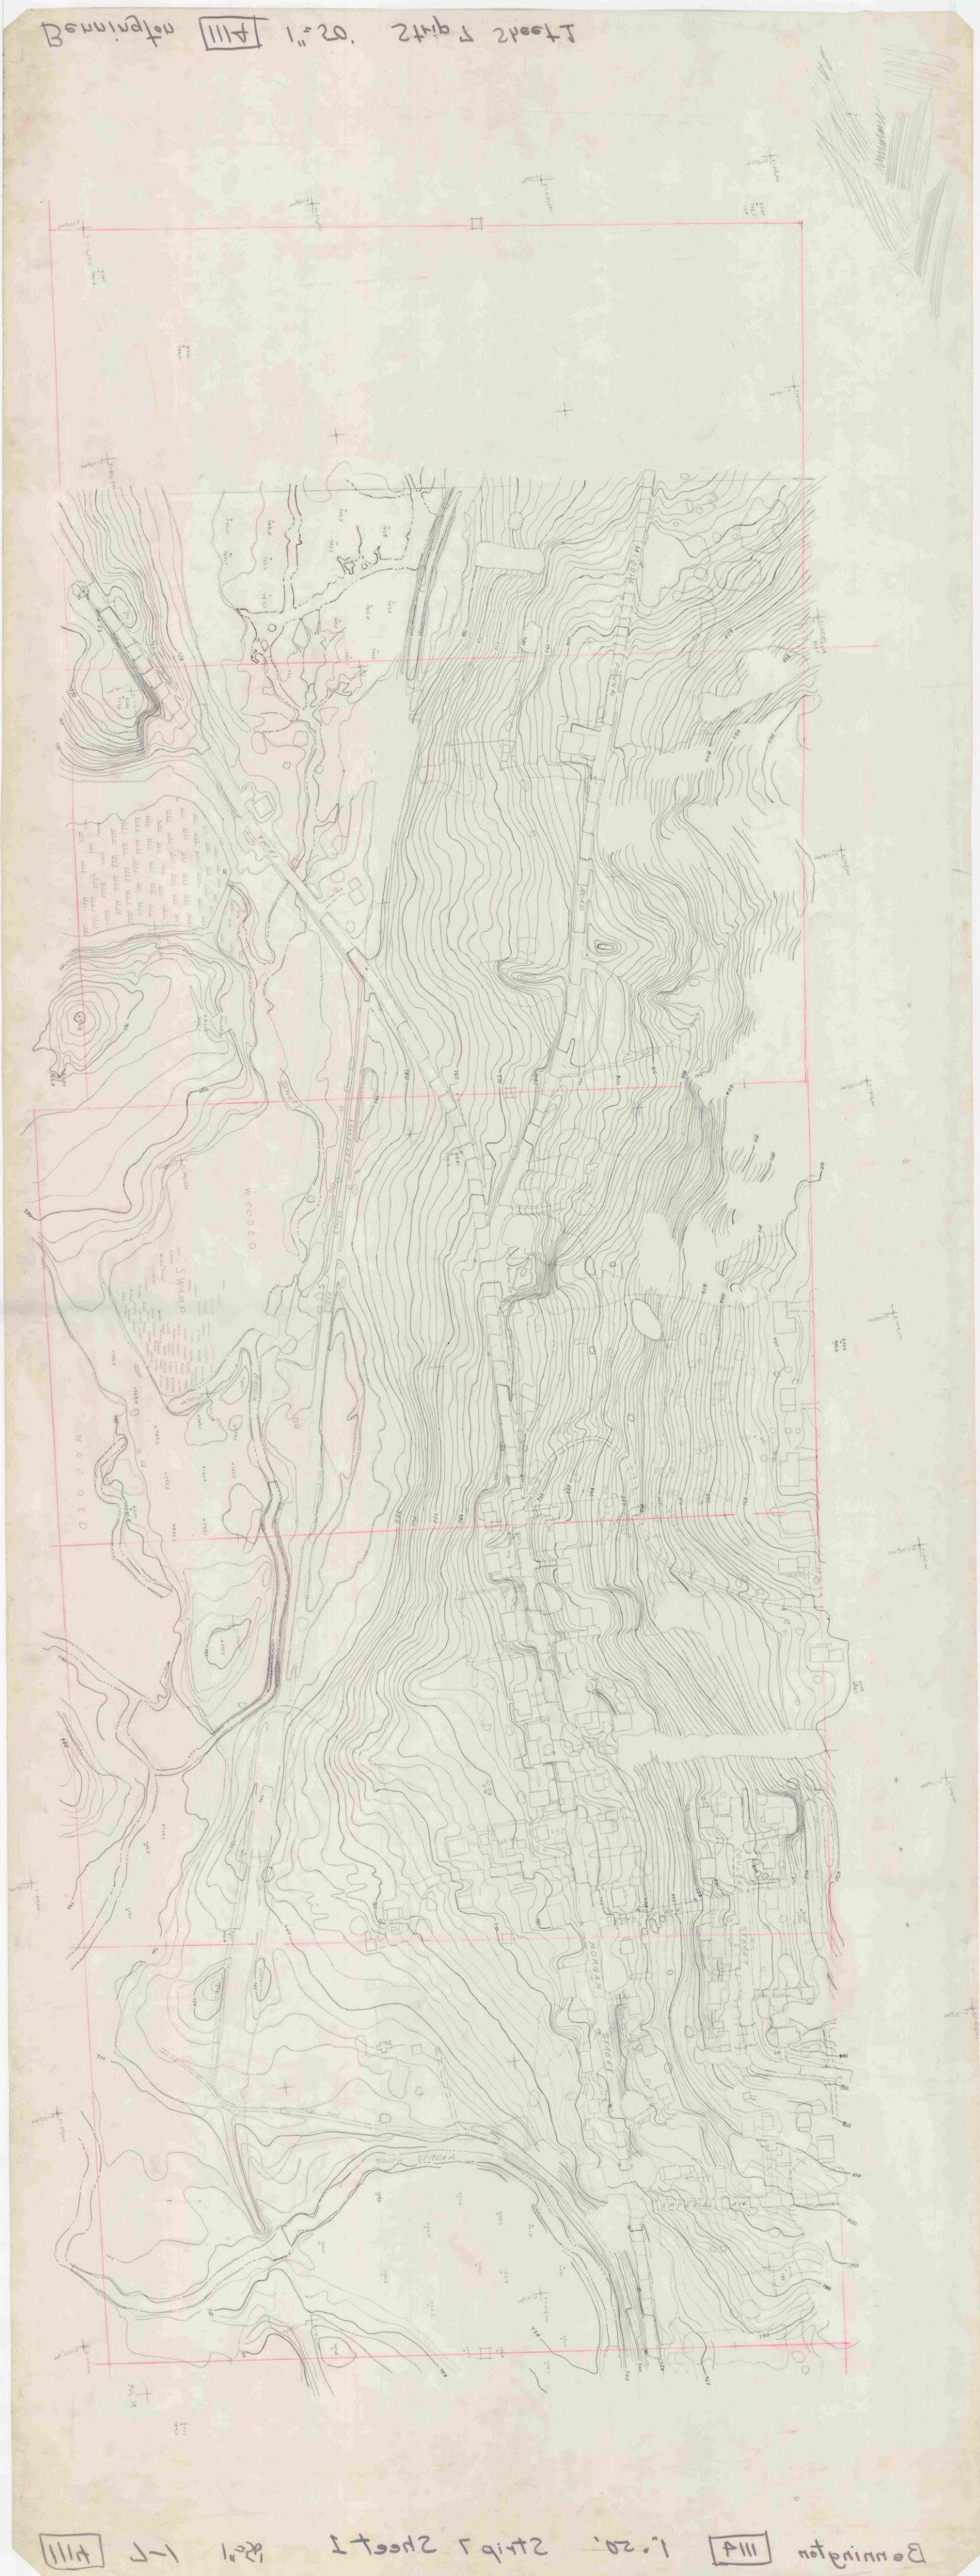

Bennington IIIA 1"=20'. Strip 2 Sheet 1

1114 2-1 1"=50'

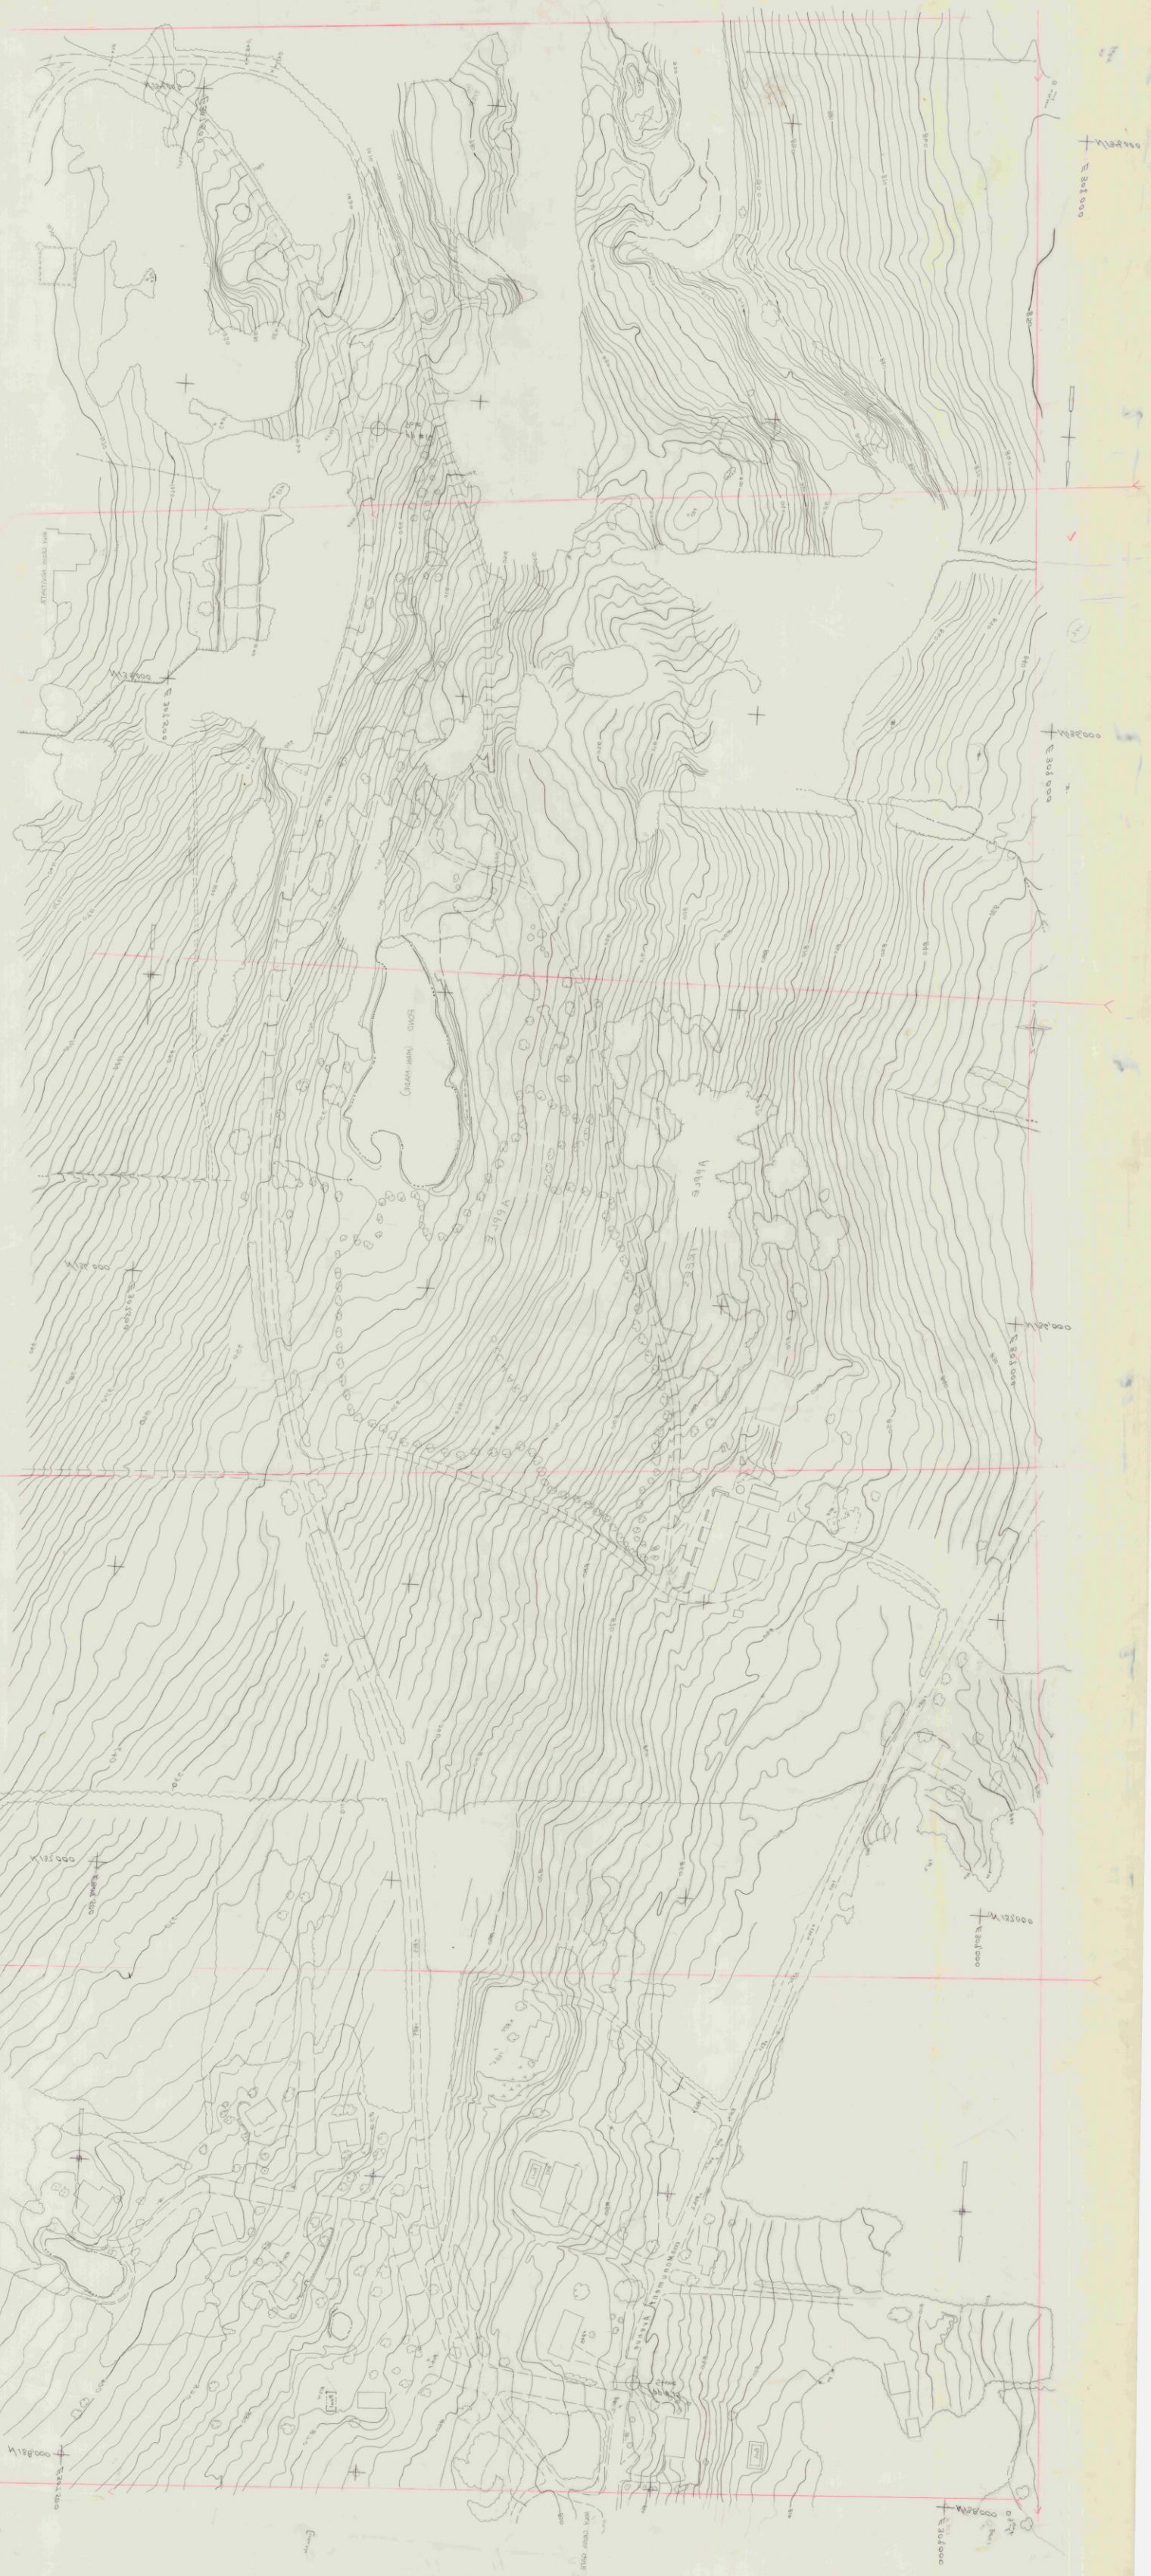

1114 2-1 1"=50'

1114 - 1-2

1"=50'

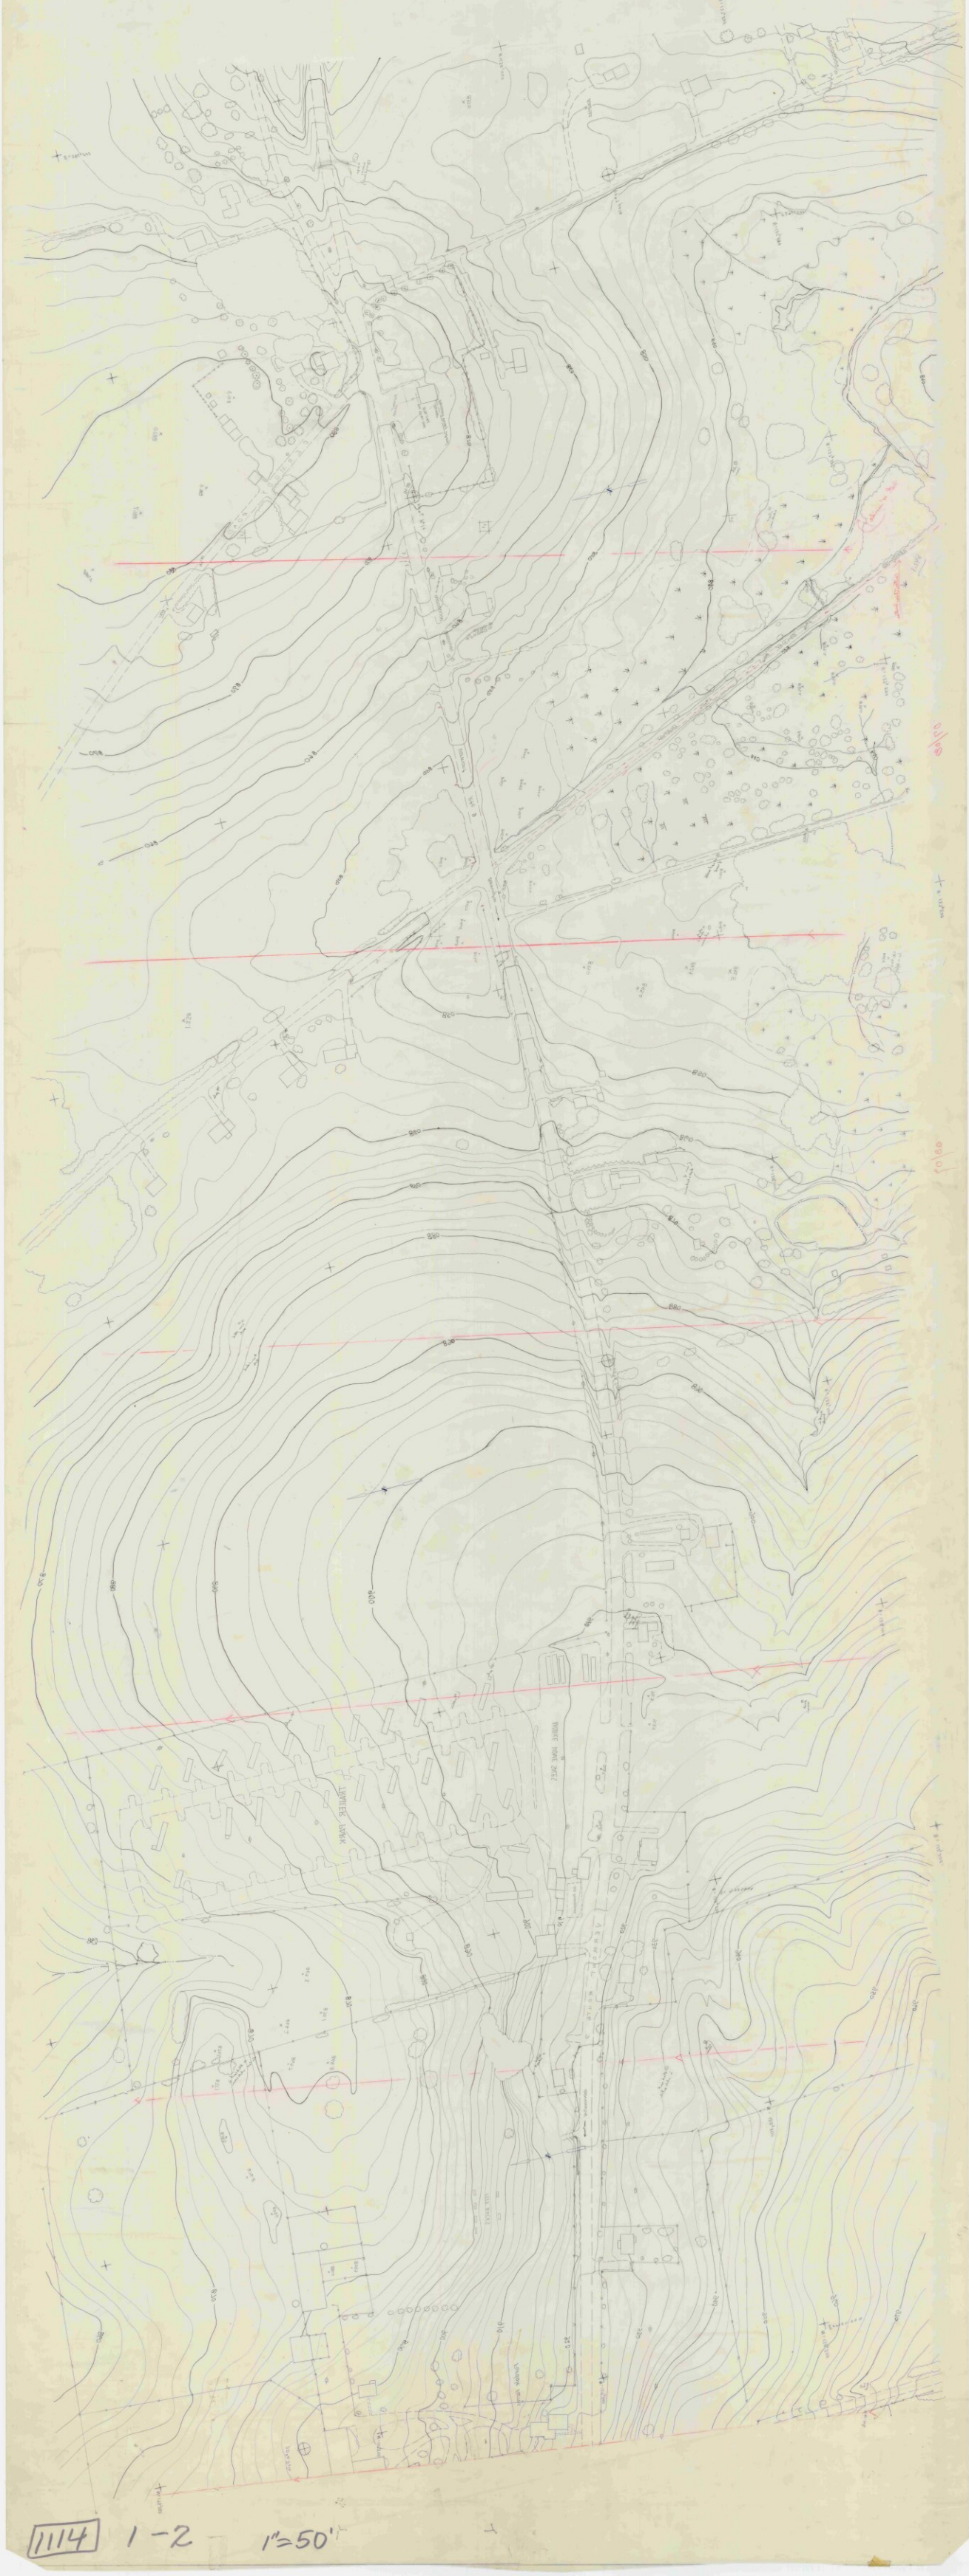

1114 1-2 1"=50'

111N 3-1 1"=20'

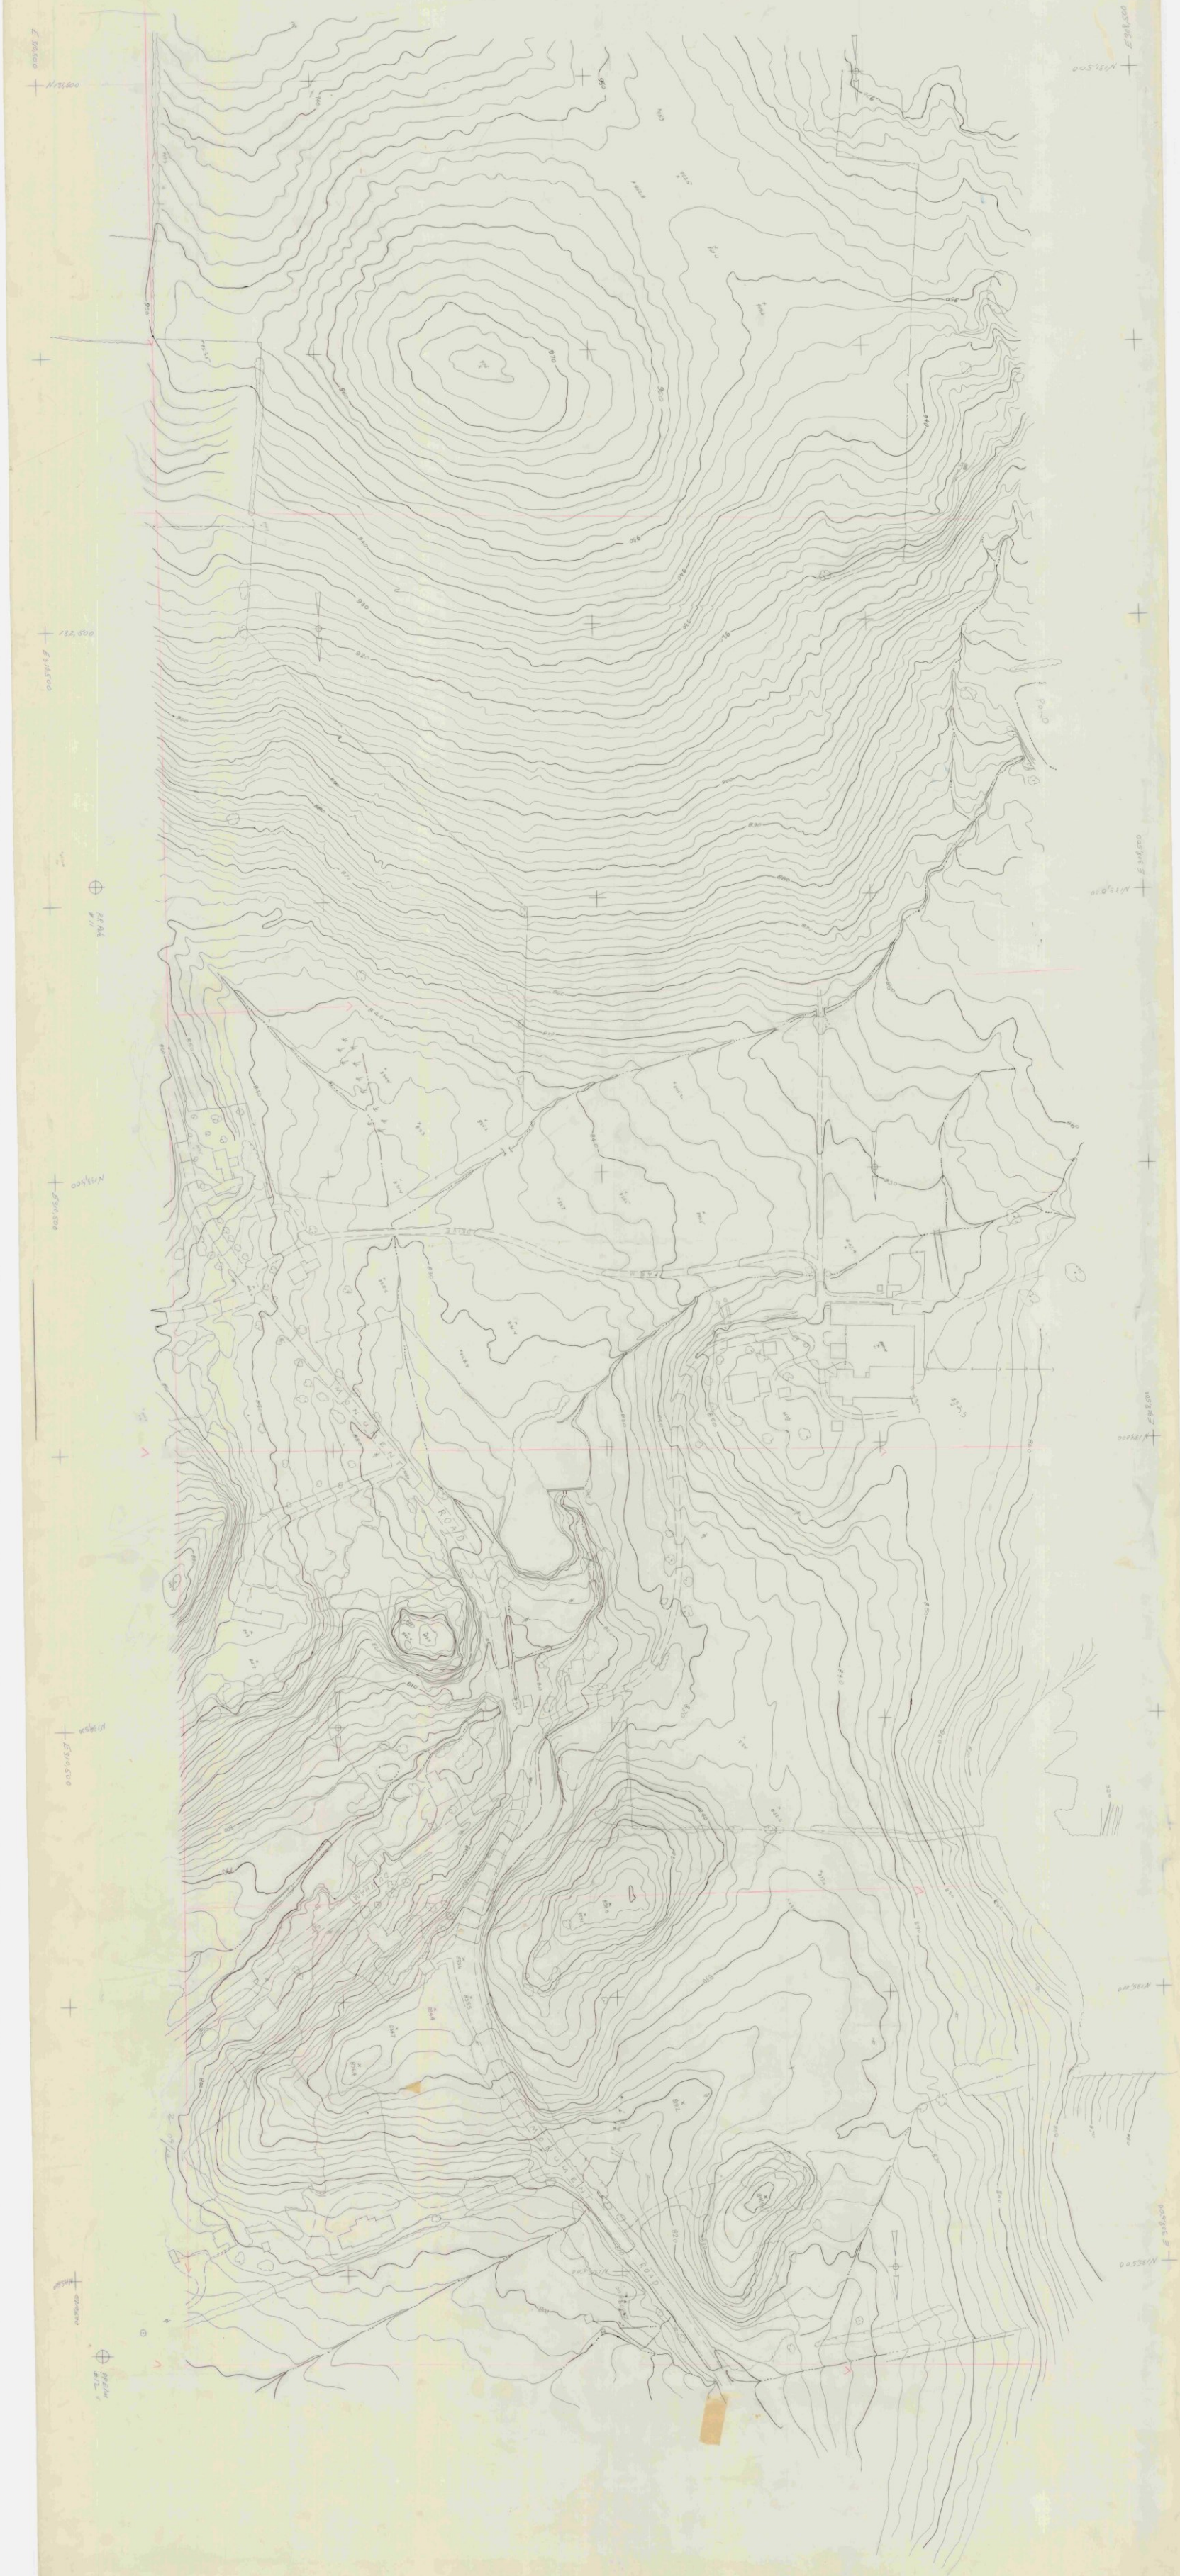

111N 3-1 1"=20'

N 402 000
E 356 000
N 398 000
E 356 000
CEMETERY
Abandoned RR Bed
500
525
550

١١١٨ ٨١

٢١١١ ٢-١

111A 8-5 1"=20' Bennington

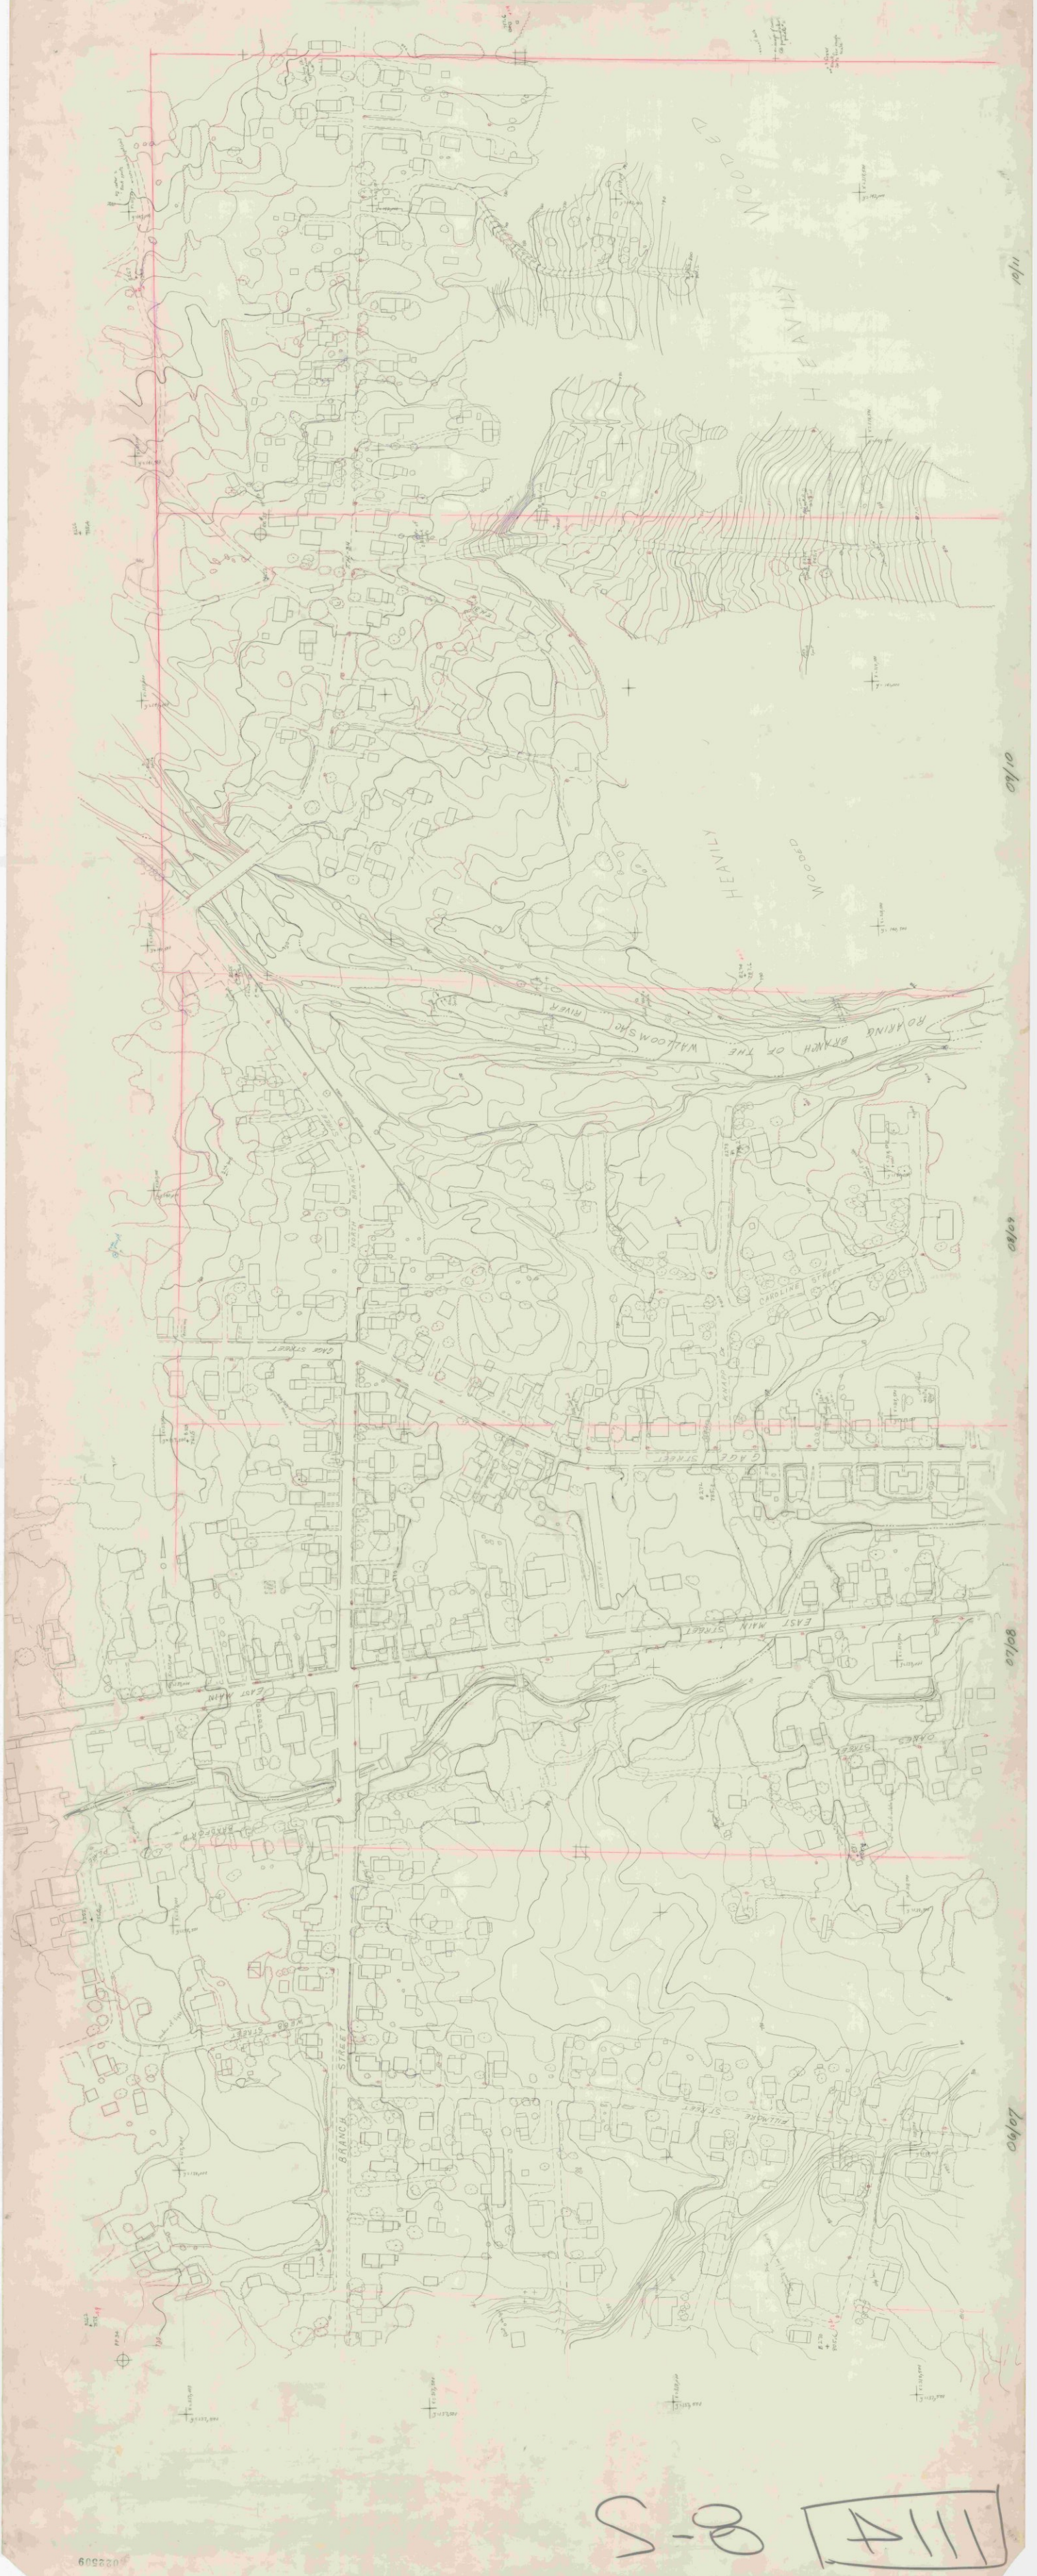

111A 8-5

S-P [A111]

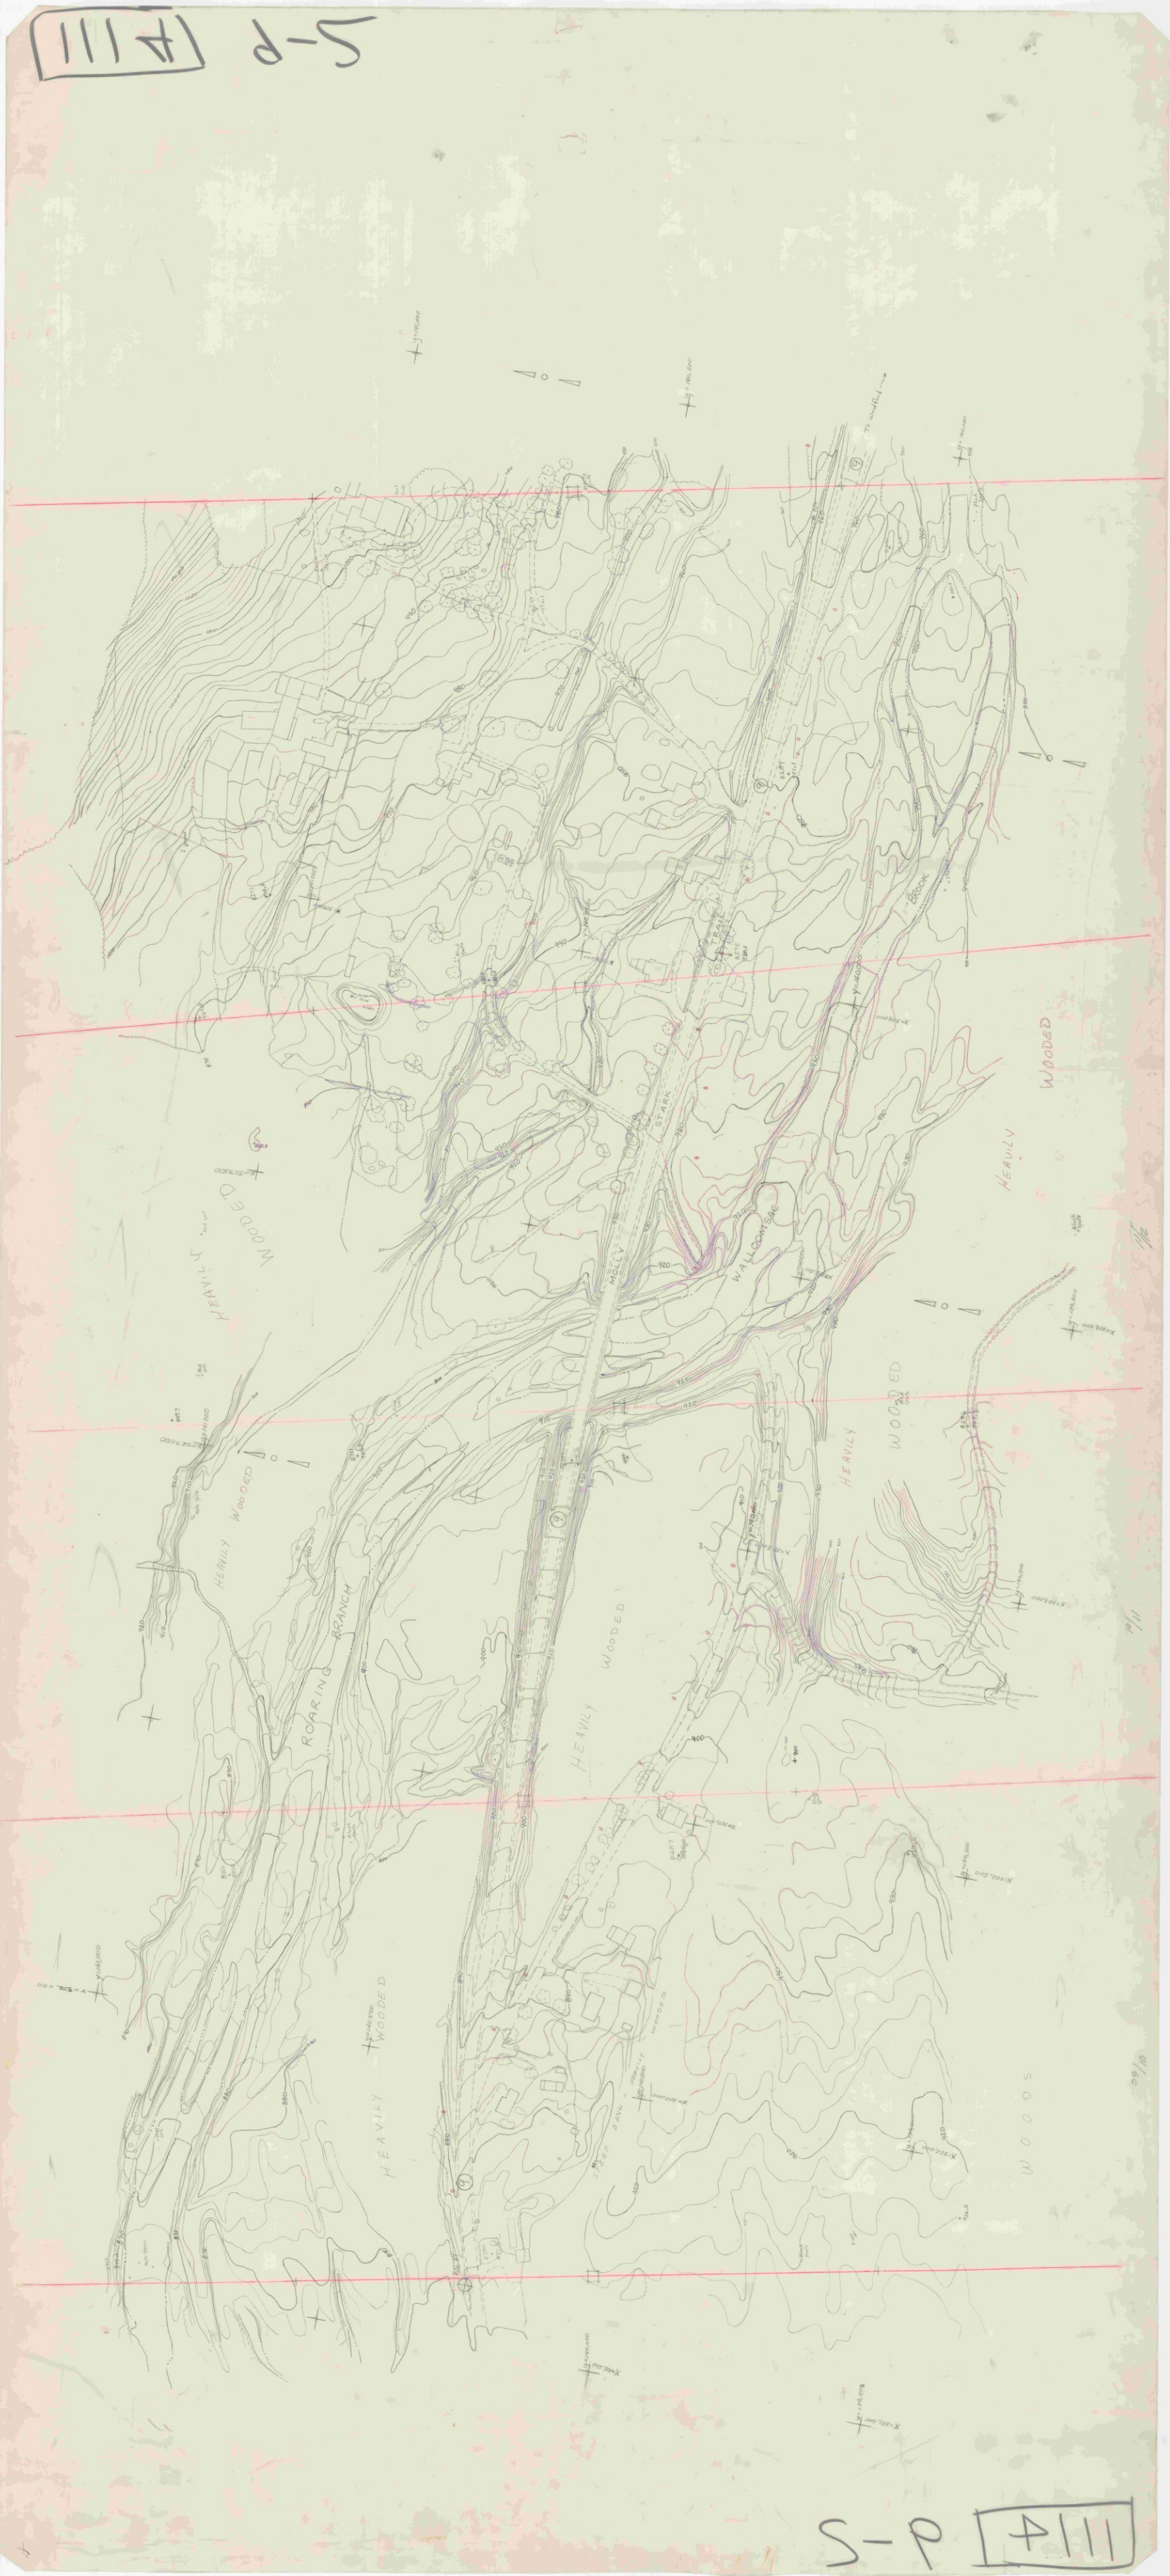

S-P [A111]

#111 10-5

#111 10-5

098330

111 2-5 1" = 20' Bonnington

111 2-5

HILL 9-5

HILL 9-5

Bennington 1114 1"=20'. Strip 7 Sheet 2

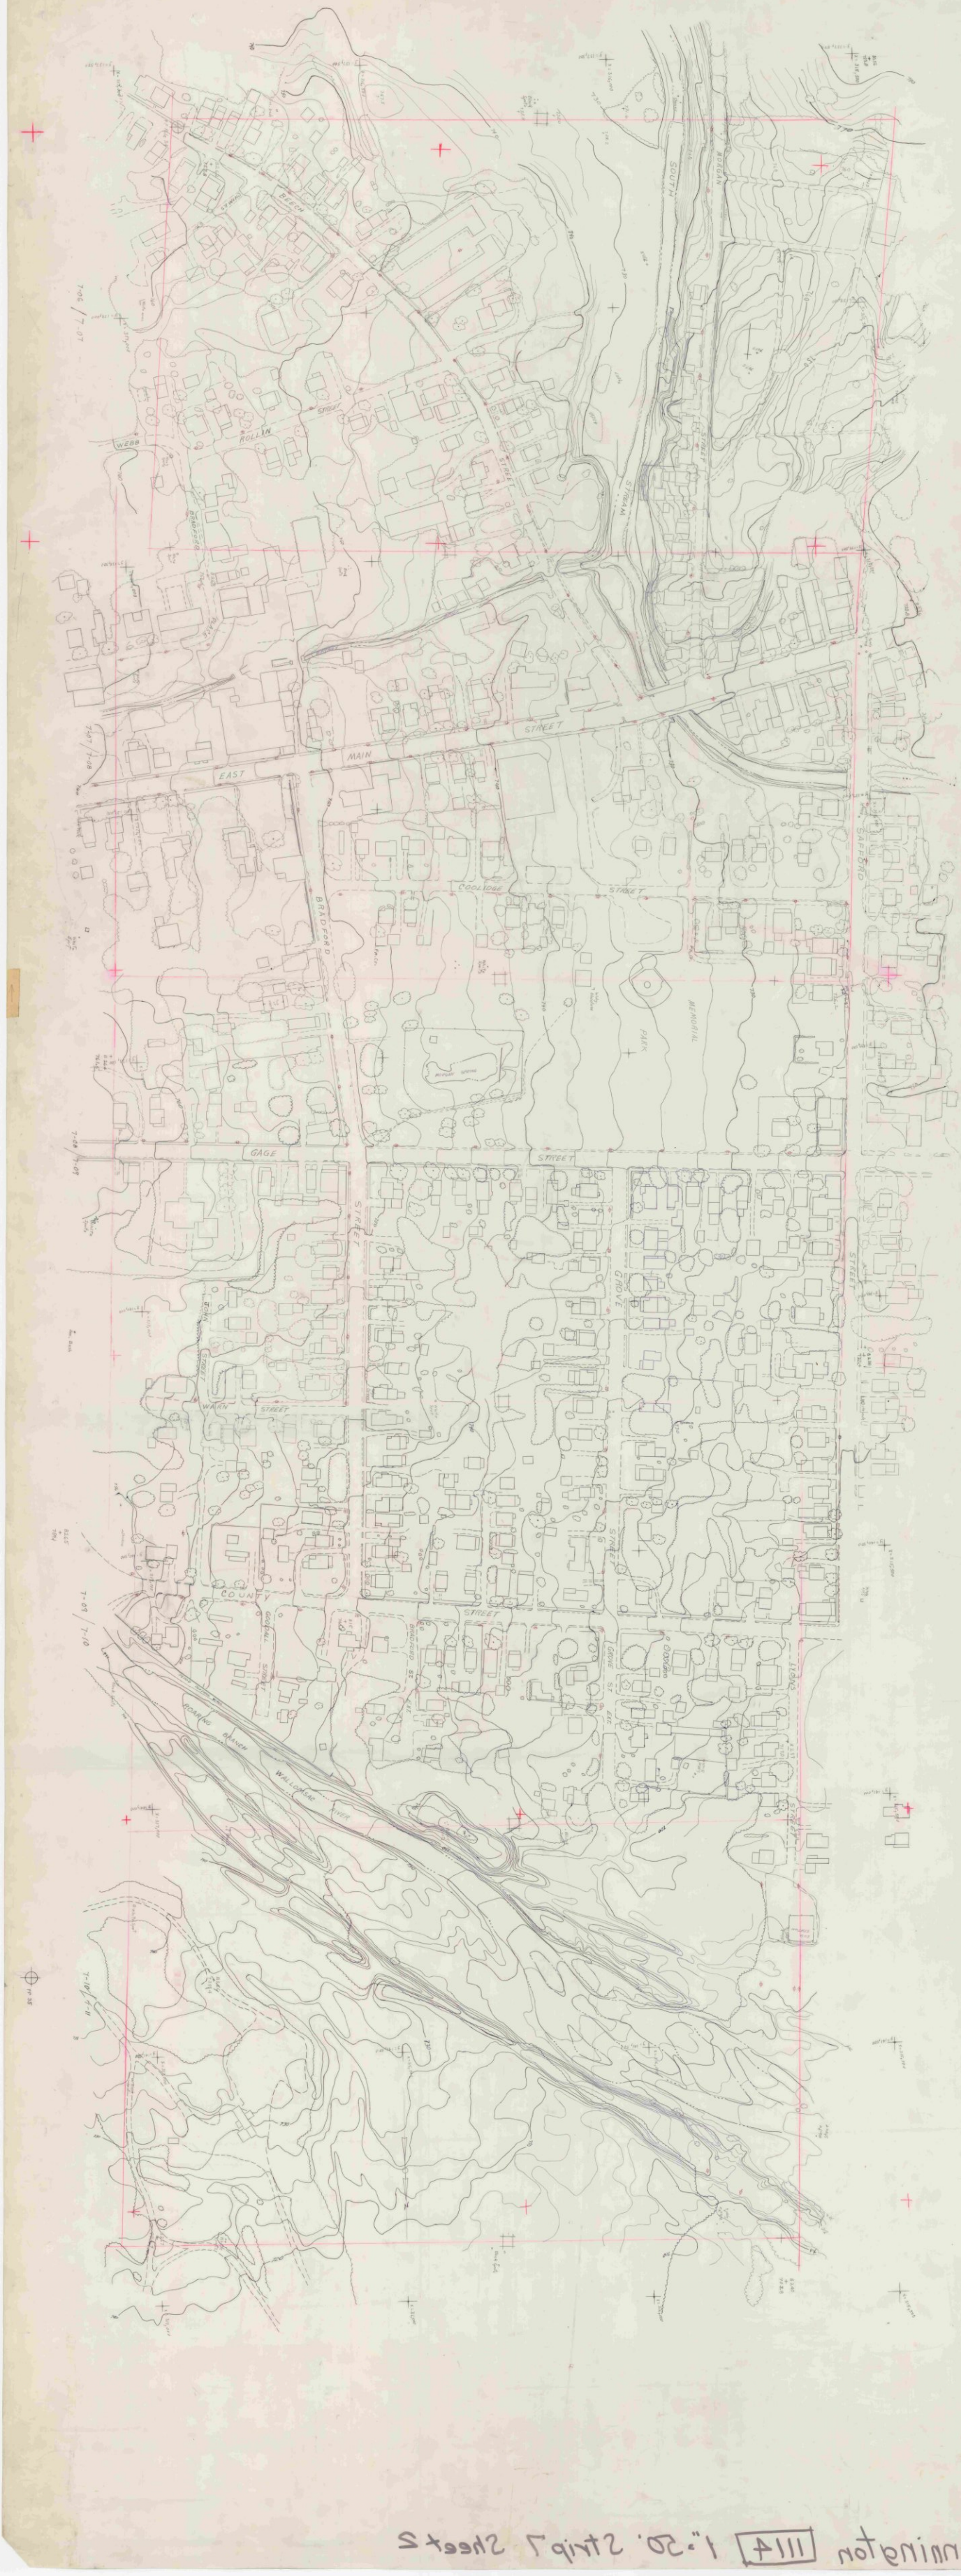

Bennington 1114 1"=20'. Strip 7 Sheet 2

1114 2-2

1"=50'

1114 2-2

1"=50'

VIII A 3-5 Bonnington 1:20.

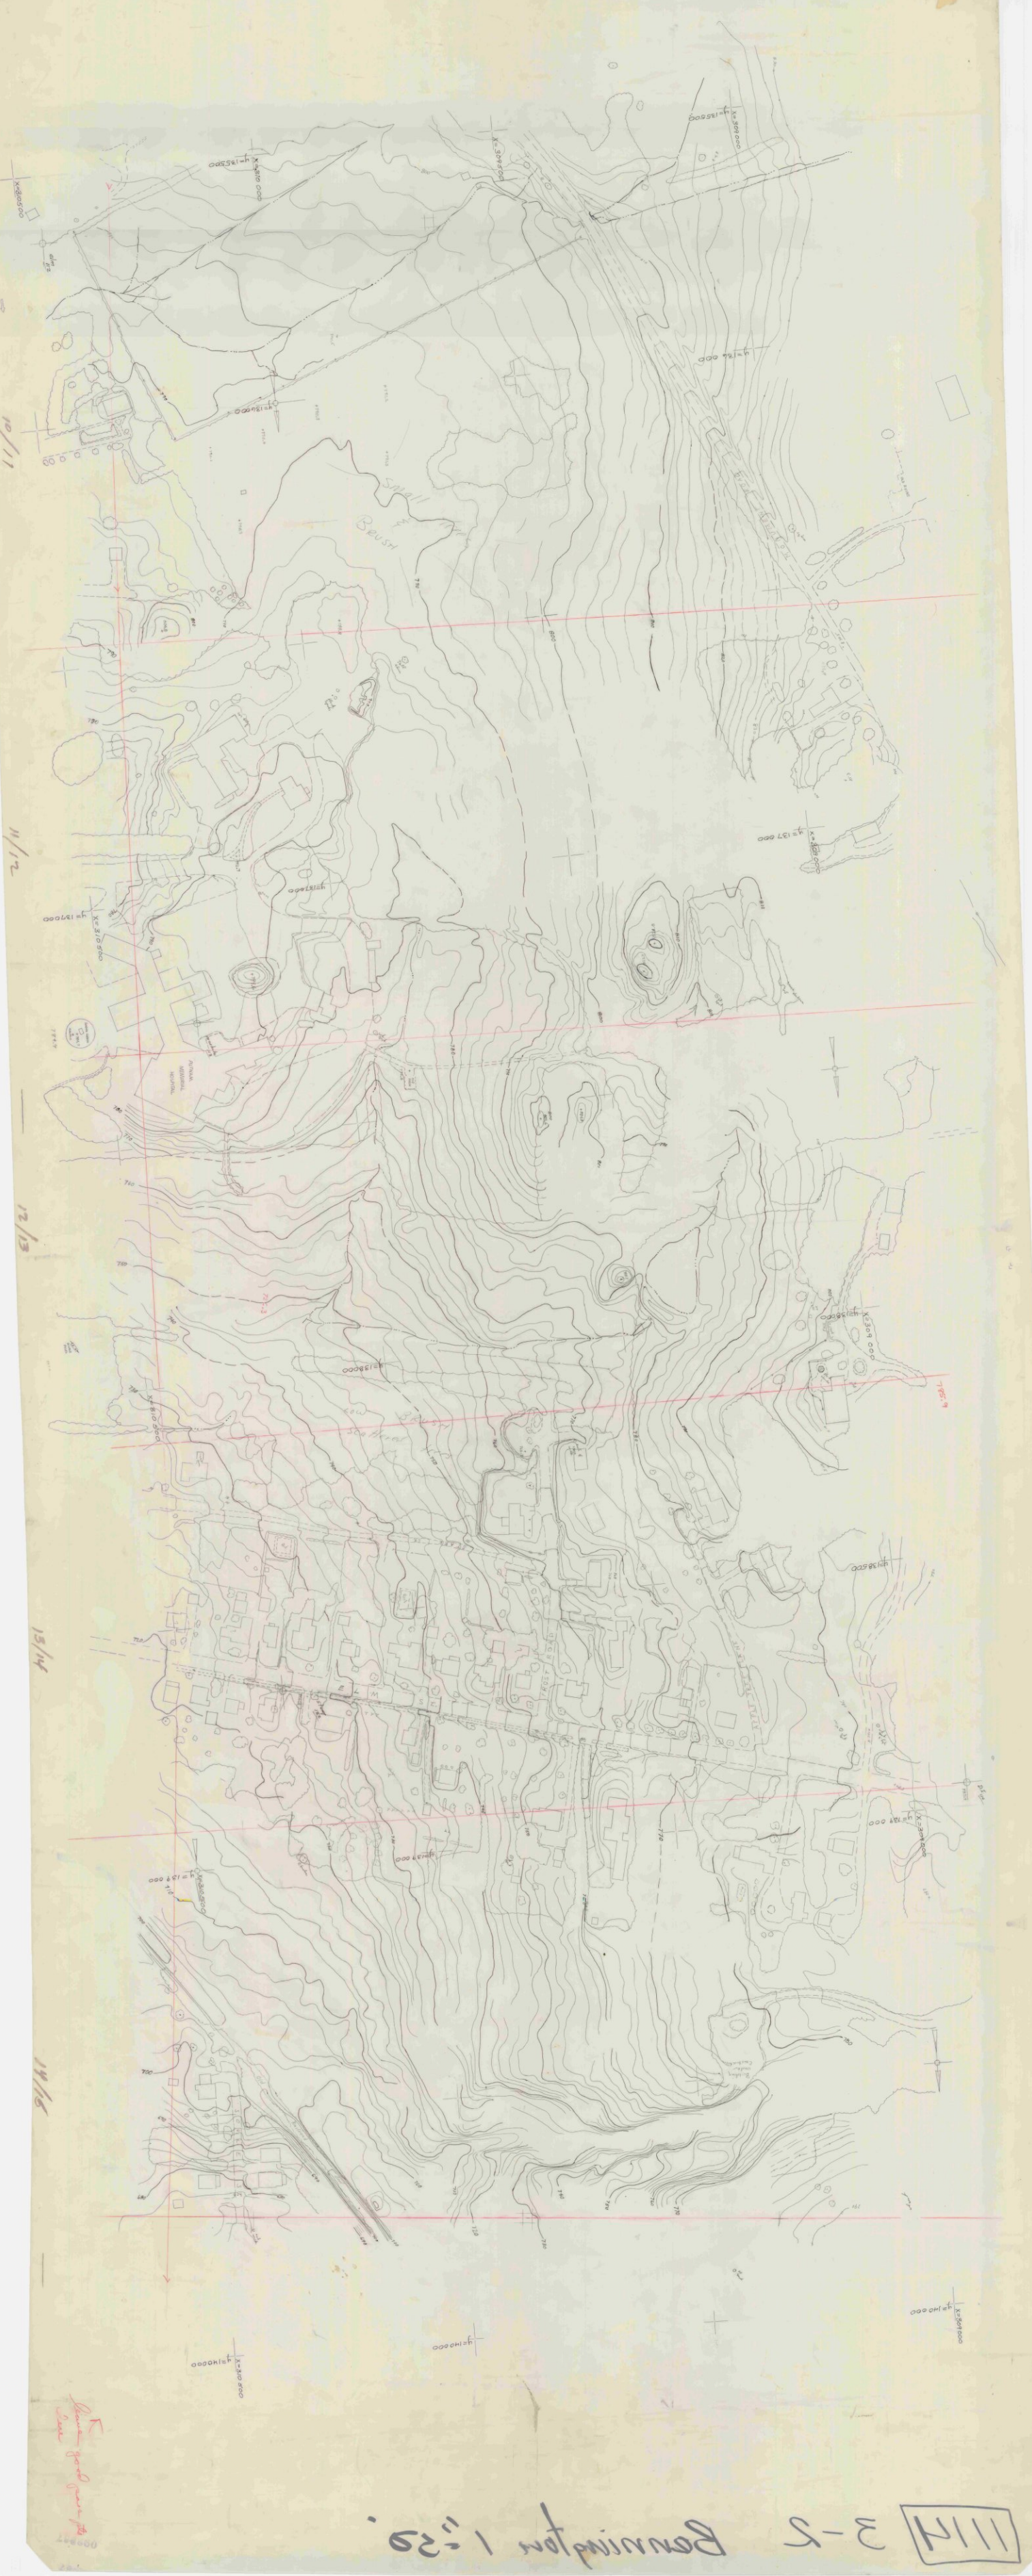

111H H-5 1"=2Q'

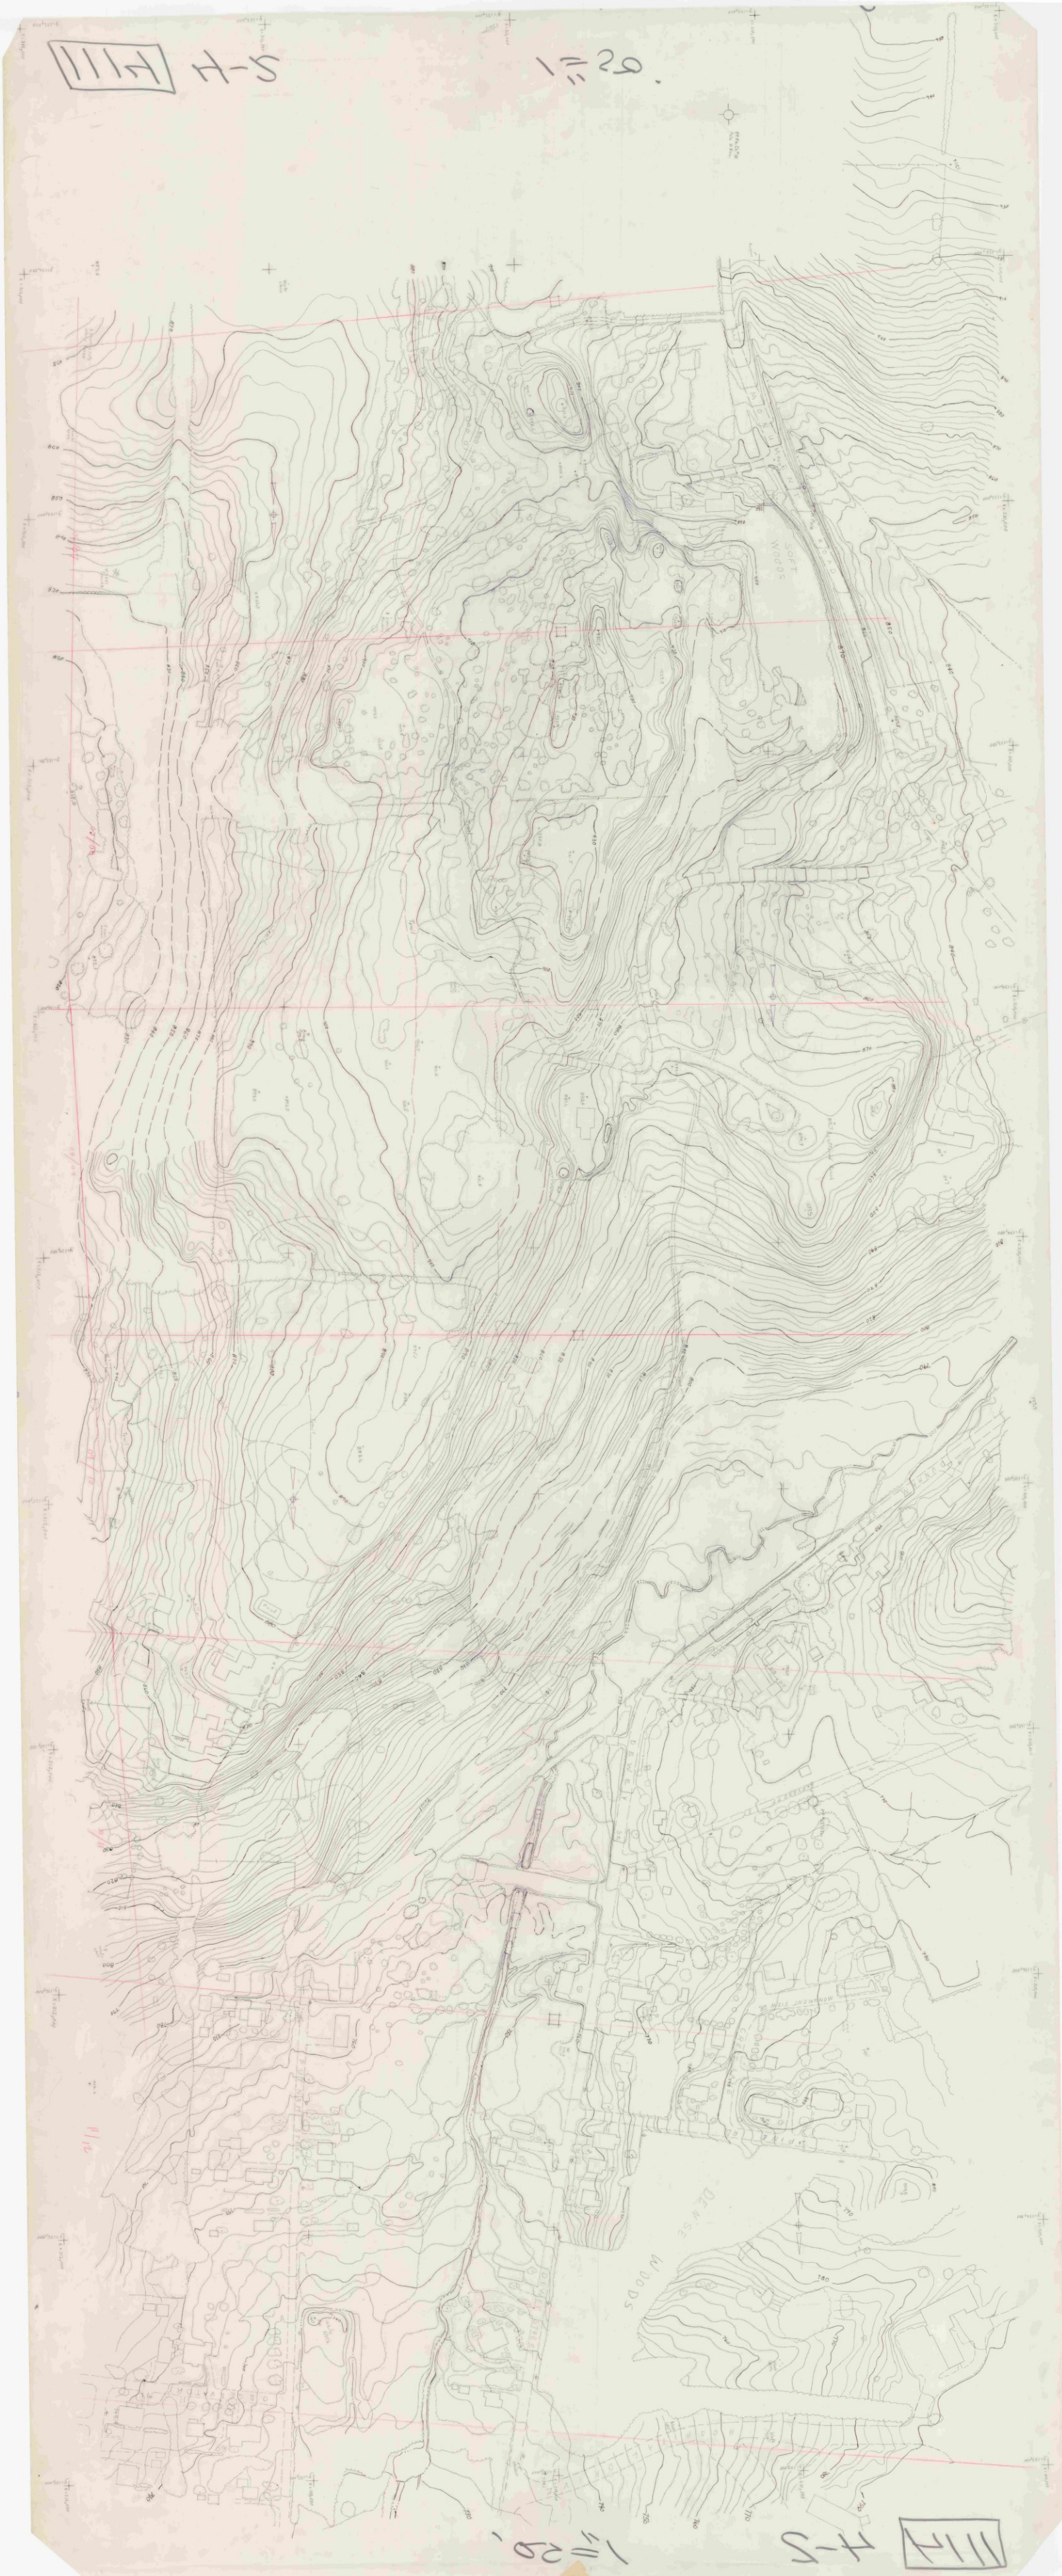

1"=2Q' H-5 111H

111H 4-3 Bennington 20 scale

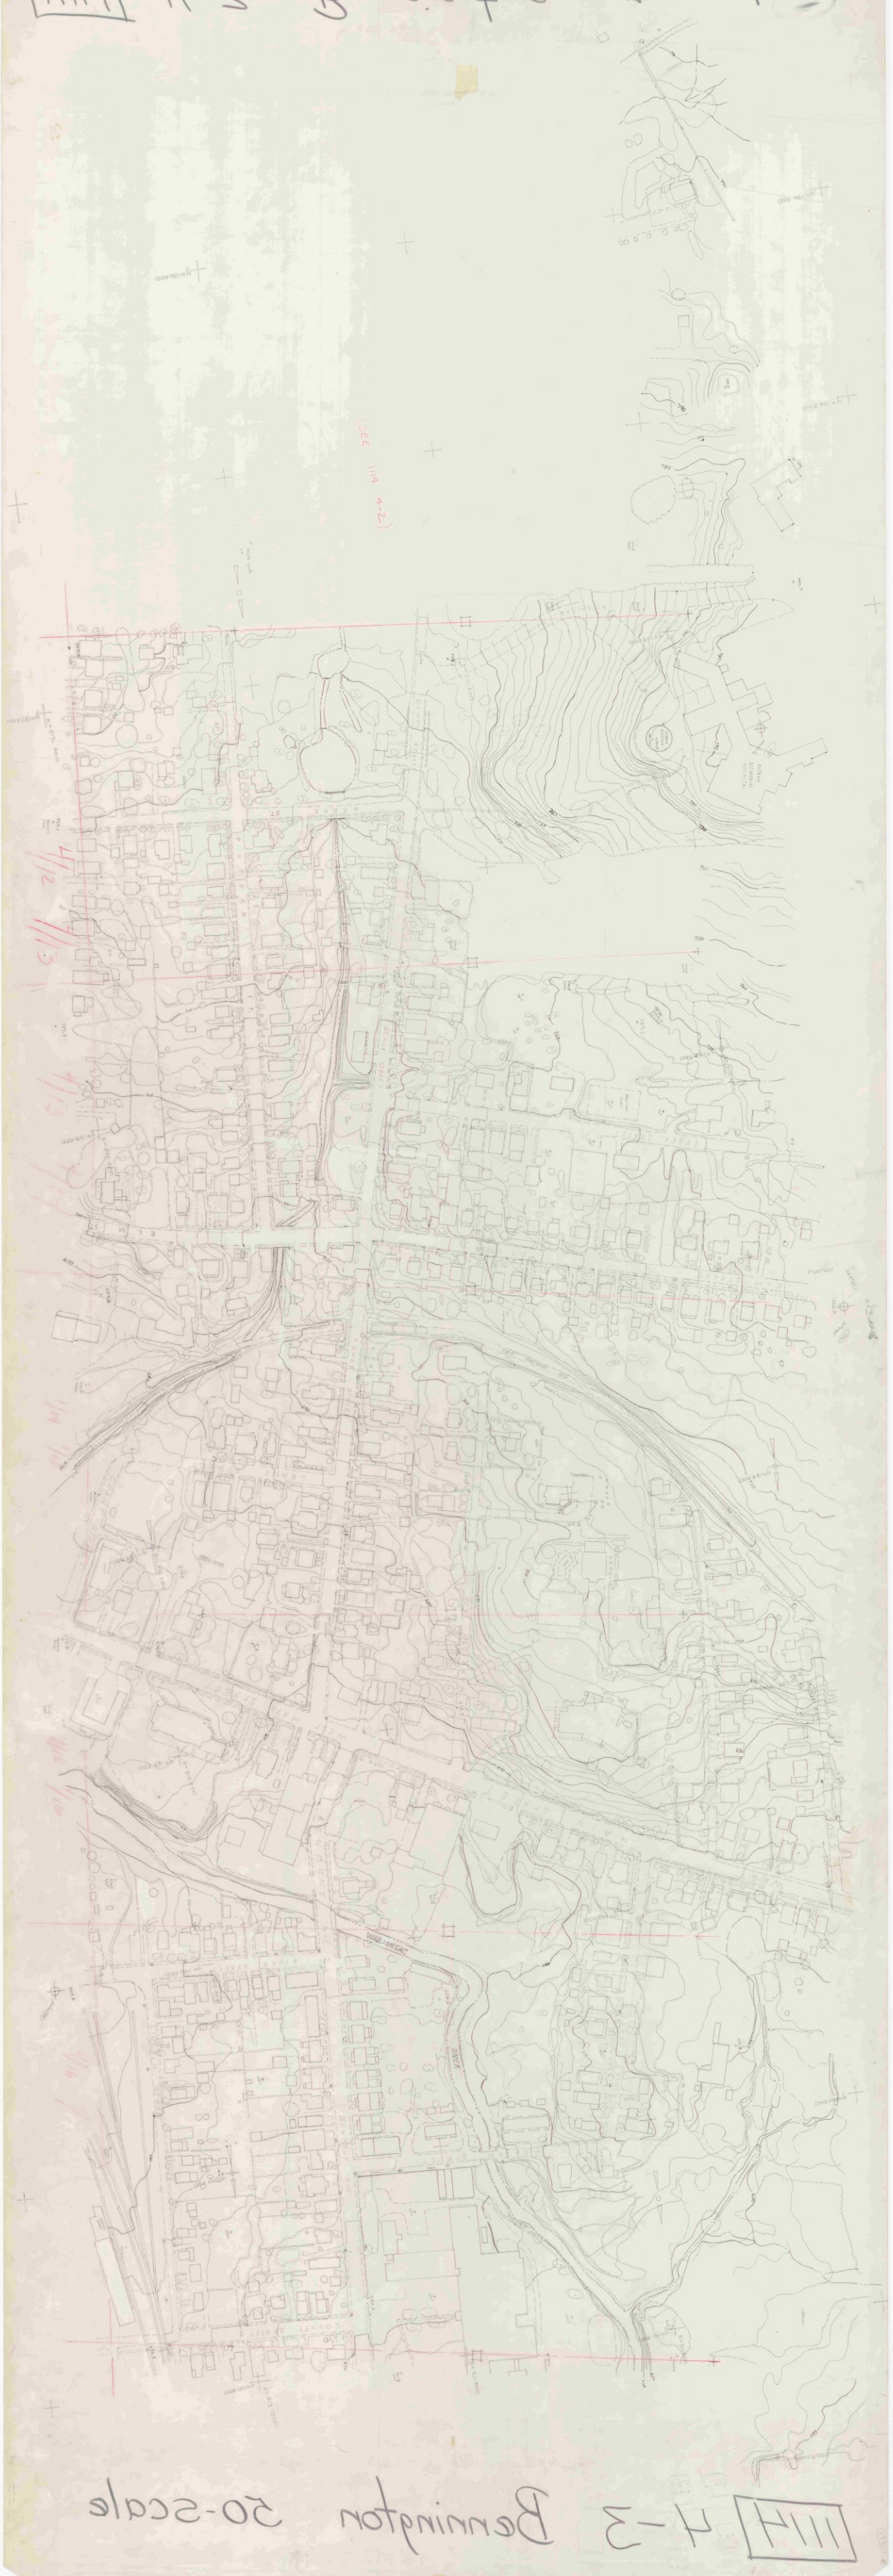

111H 4-3 Bennington 20-scale

A-3 BONN 1"=20'

A-3 BONN 1"=20'

BENNINGTON 1"=50' STRIPS SHEET 3

111A

111A 2-3

1"=20'

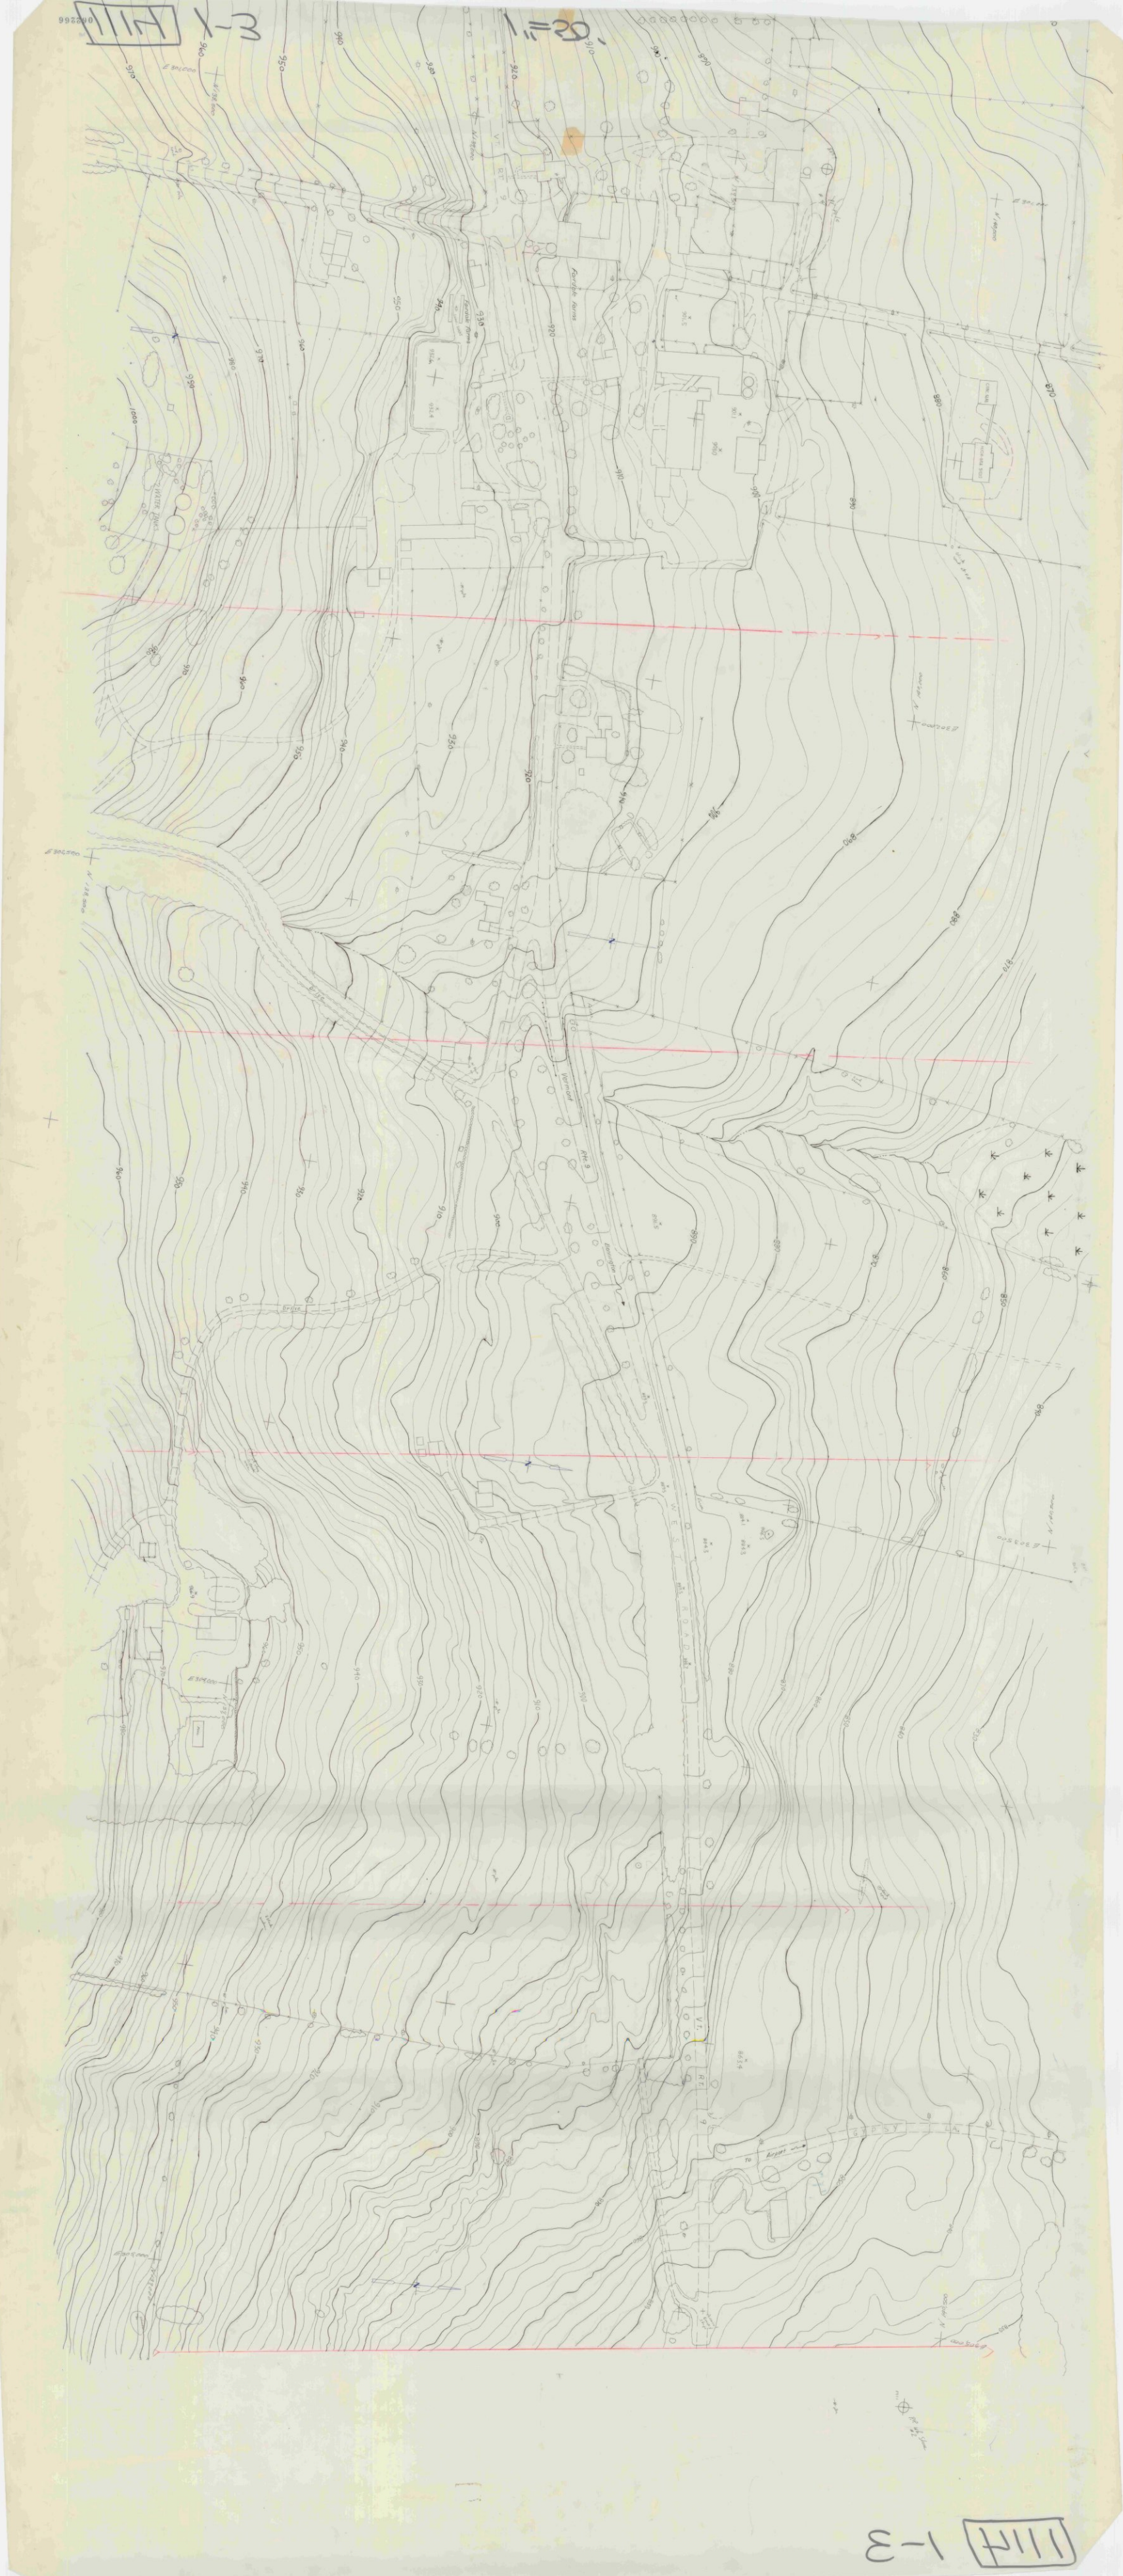
Forsyth Farms
Vermont
Brattleboro
WEST RD
Airport
WATER TANKS

1114 2-3 1"=50'

PARKING
CENTER
SHOPPING
MALLOOMSAC
RIVER
BRANCH
ROAD
MUSEUM
HEWLETT

1114 e-3

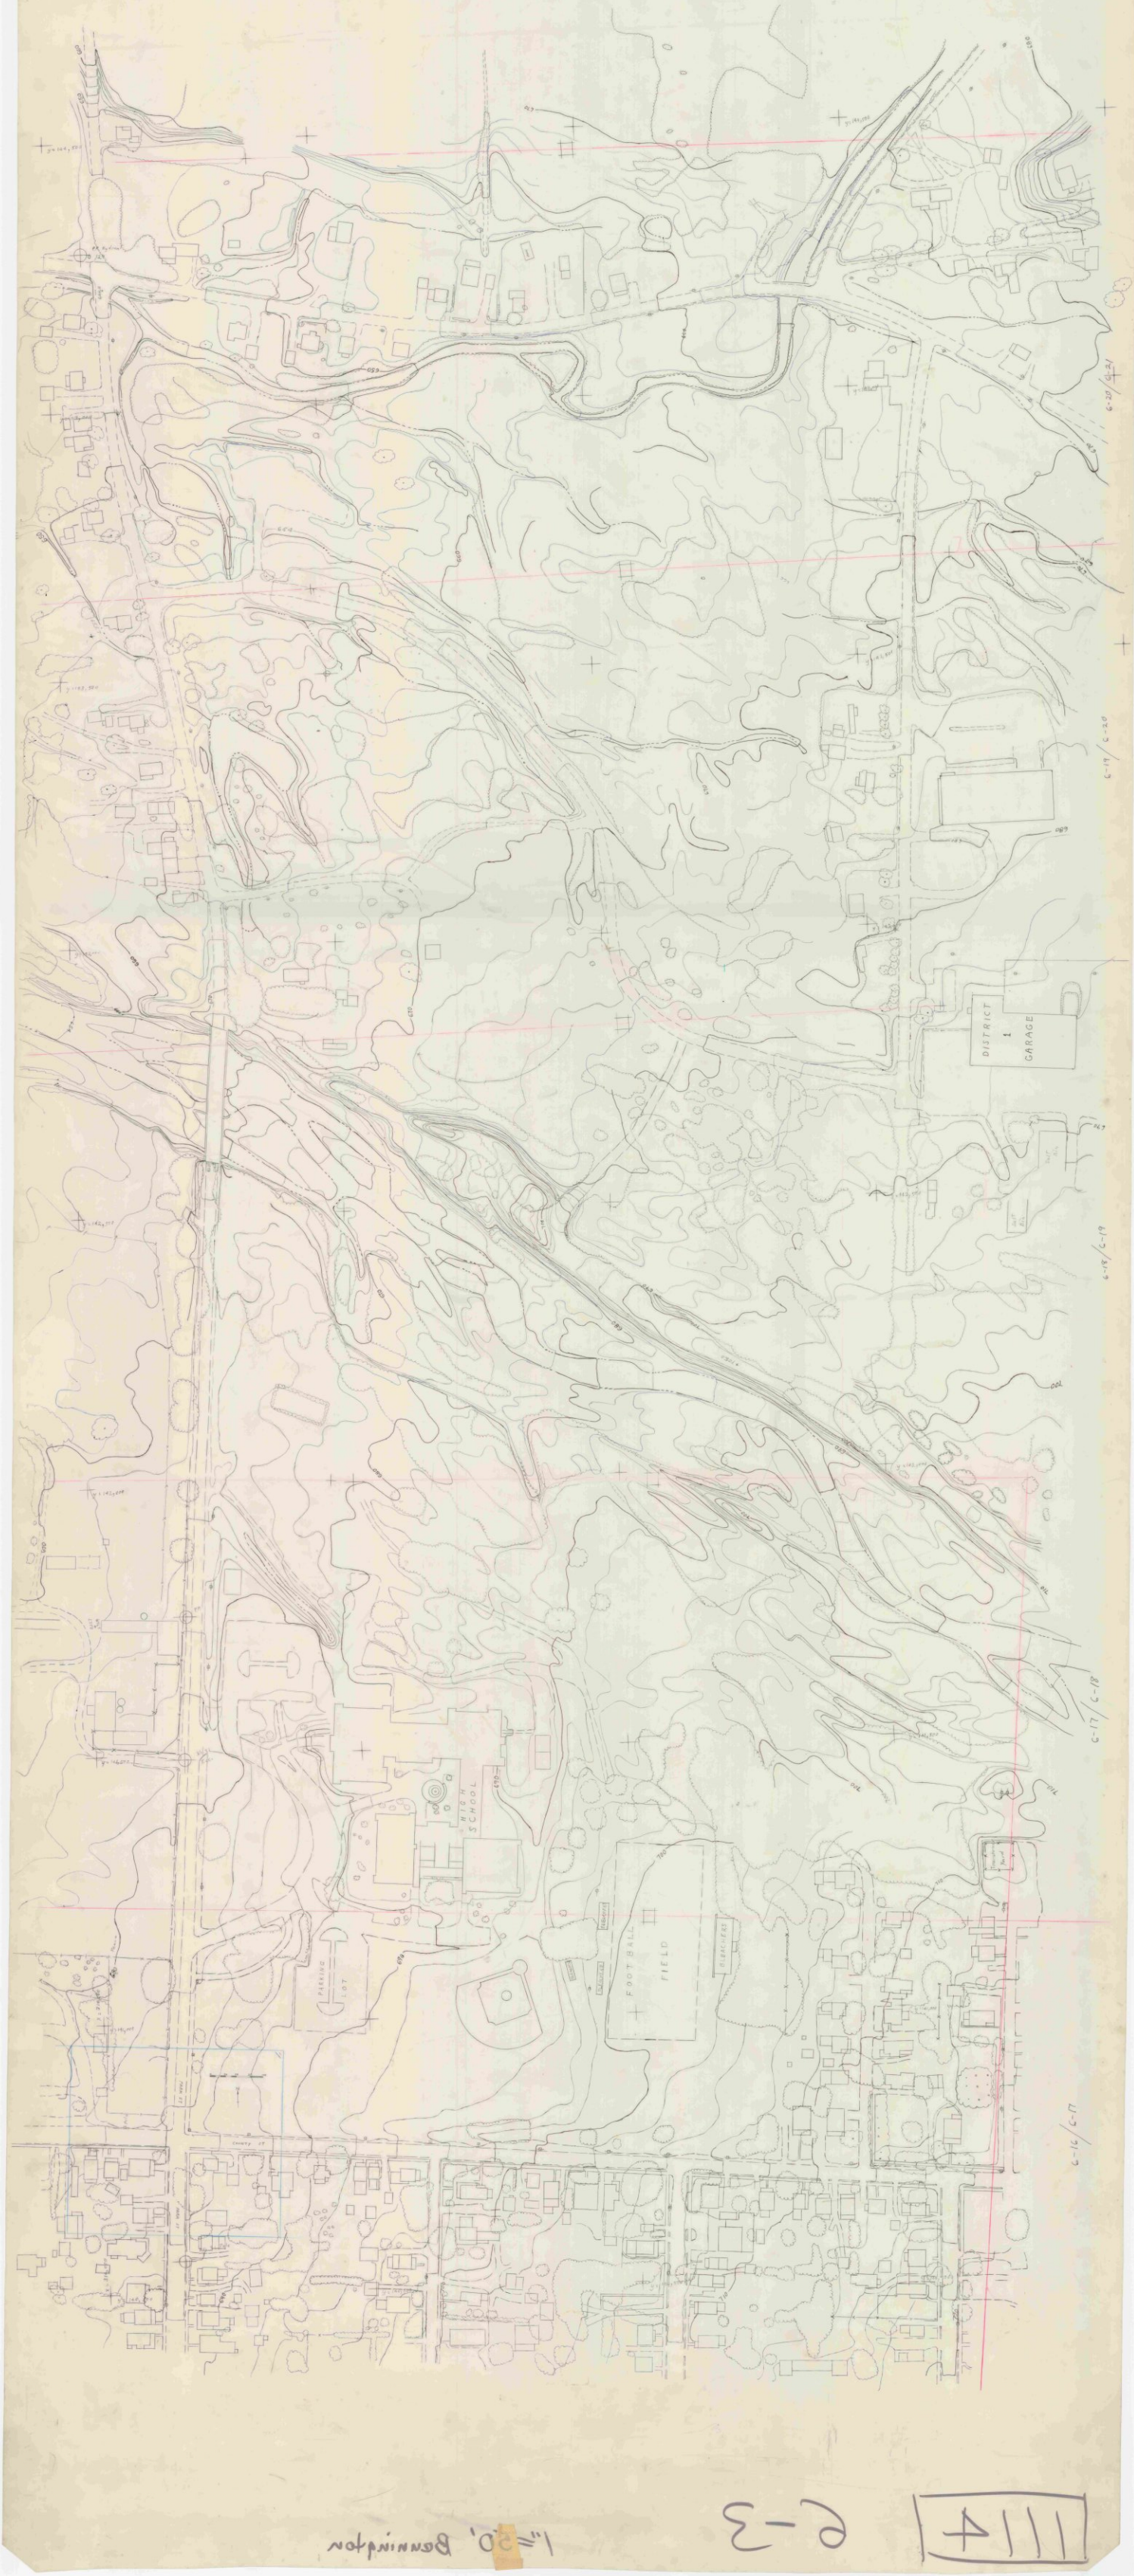

1"=50', Bennington

e-3 1114

111H H-H 1"=20'

111H H-H Benning for 1"=20'

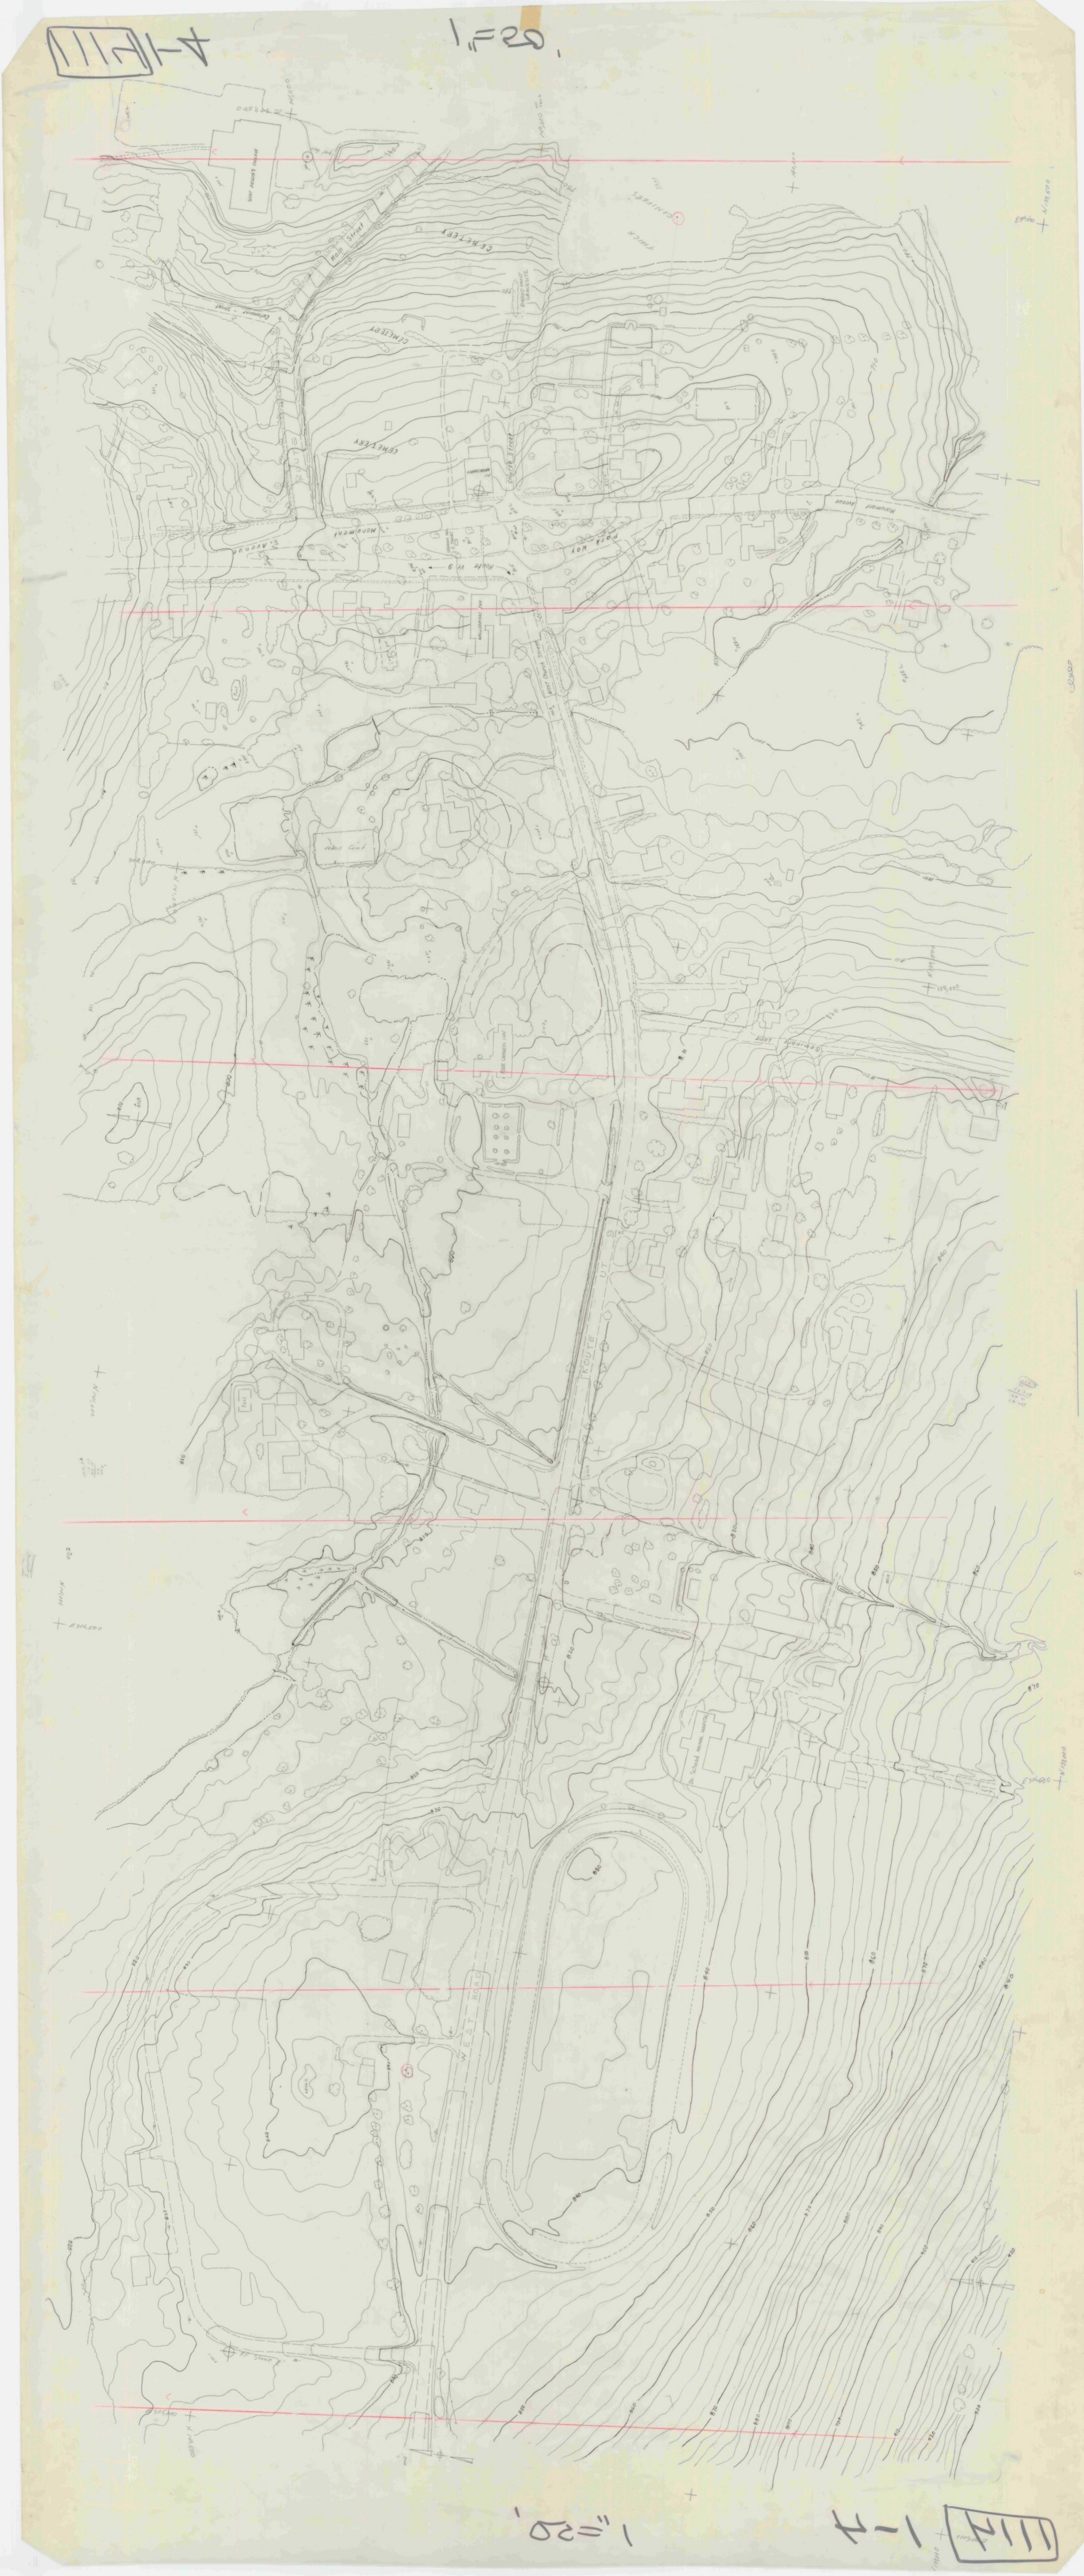
1"=20'
SAINT JOSEPH'S COLLEGE
Main Street
CEMETERY
Catamount Street
ROBERT FROST GRAVESITE
Church Street
Monument Avenue
Park Way
Route Vt 9
WALLOOMSAC INN
West Church Street
Tennis Court
Seminary Lane
ROUTE VT 9
WEST ROAD
Dr. Schoad ANIMAL HOSPITAL
1114 1-4
1"=20'

HARMON
ROAD
TREE
NURSERY
BENNINGTON
ROAD
SHOPPING
CENTER
PARKING
HENRY
DRIVE
HAYWOOD
DRIVE
WILMOTH

1114 8-1

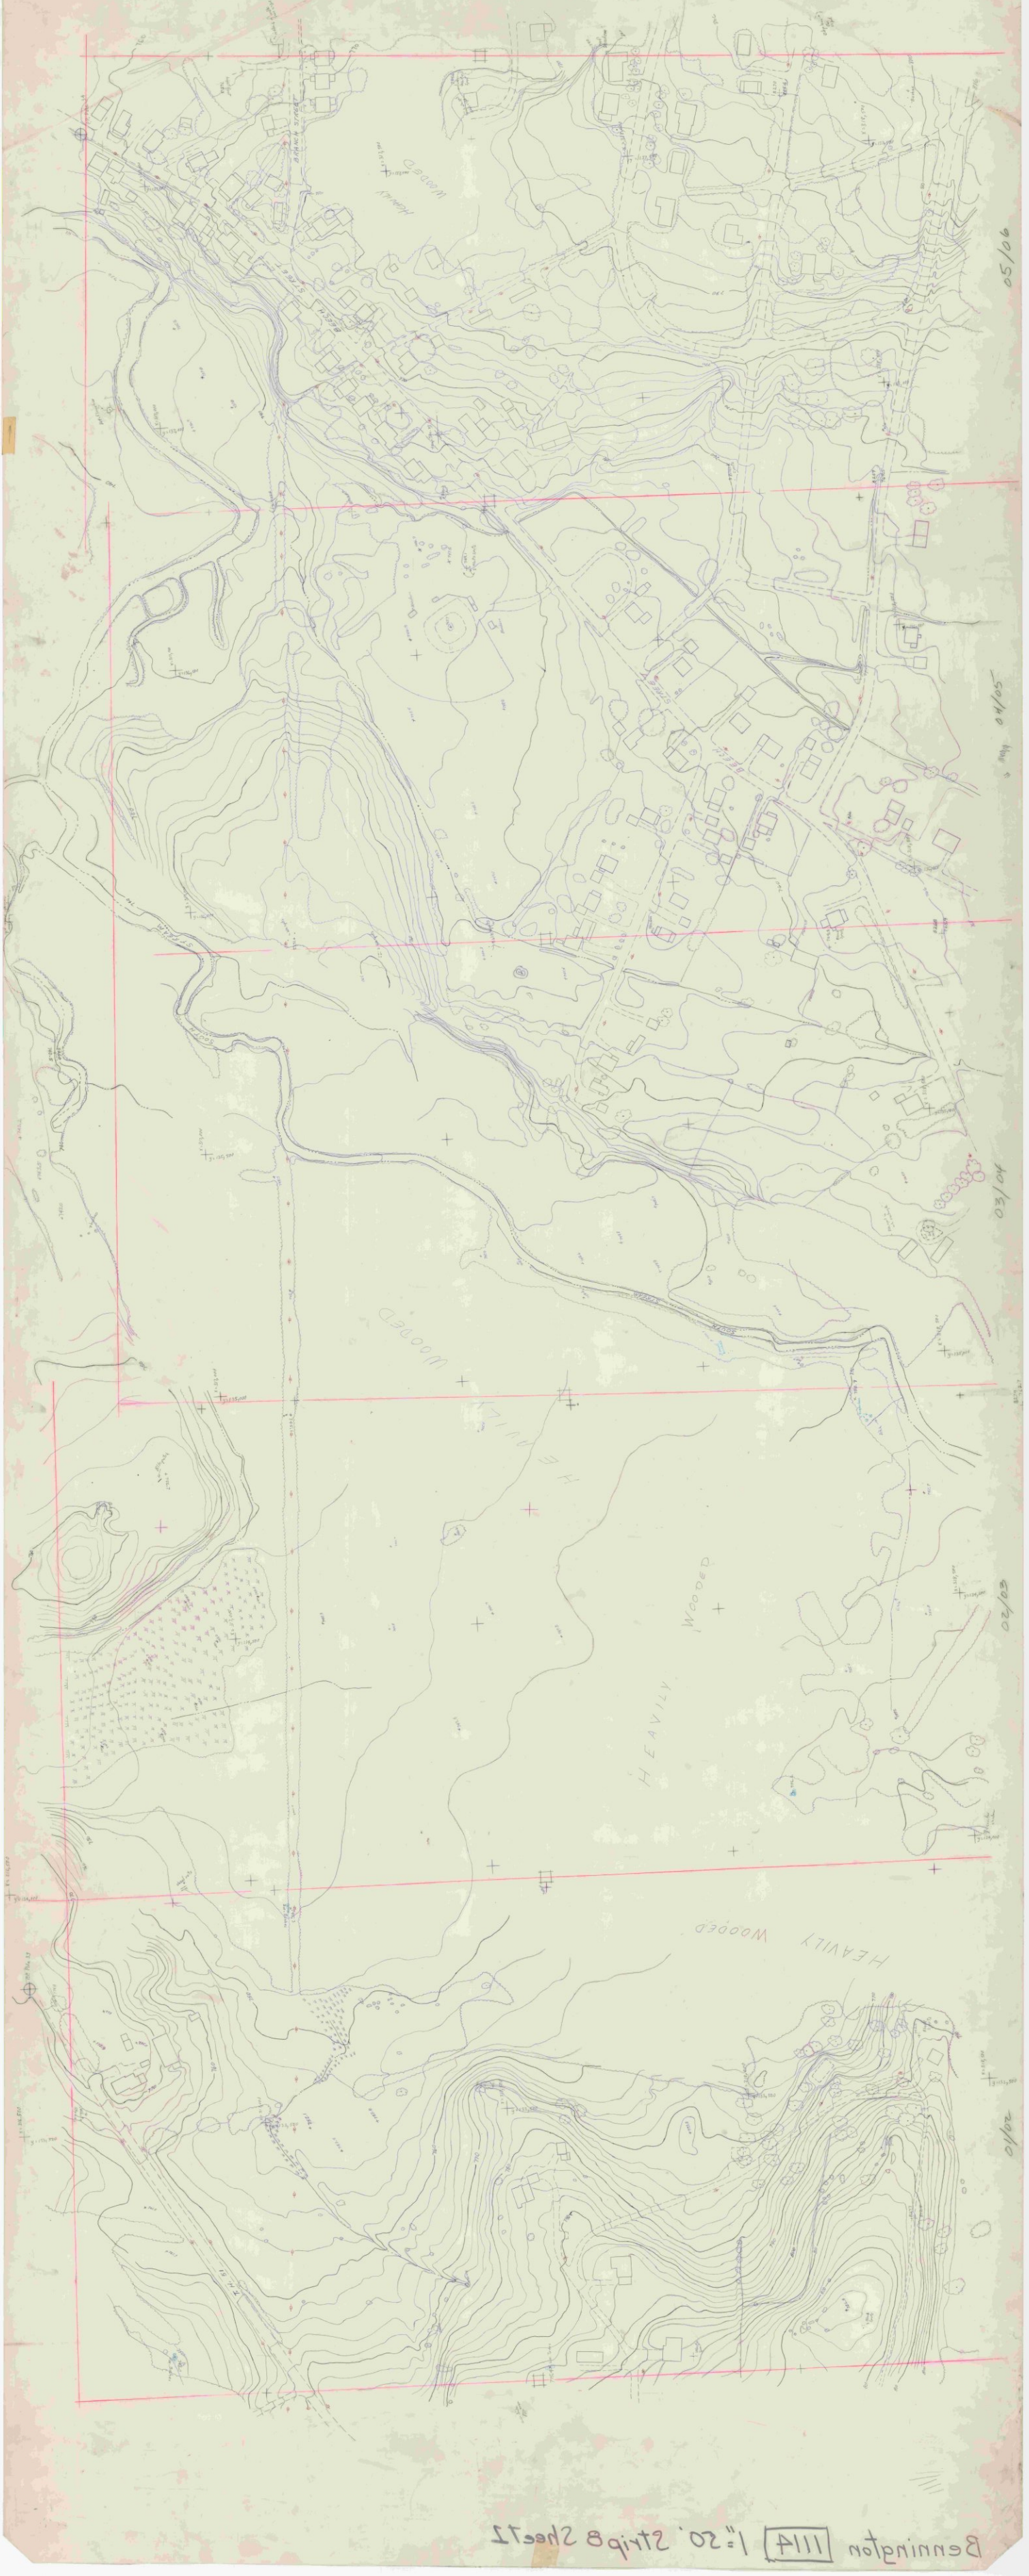

Bennington 1114 1"=50' Strip B Sheet 2

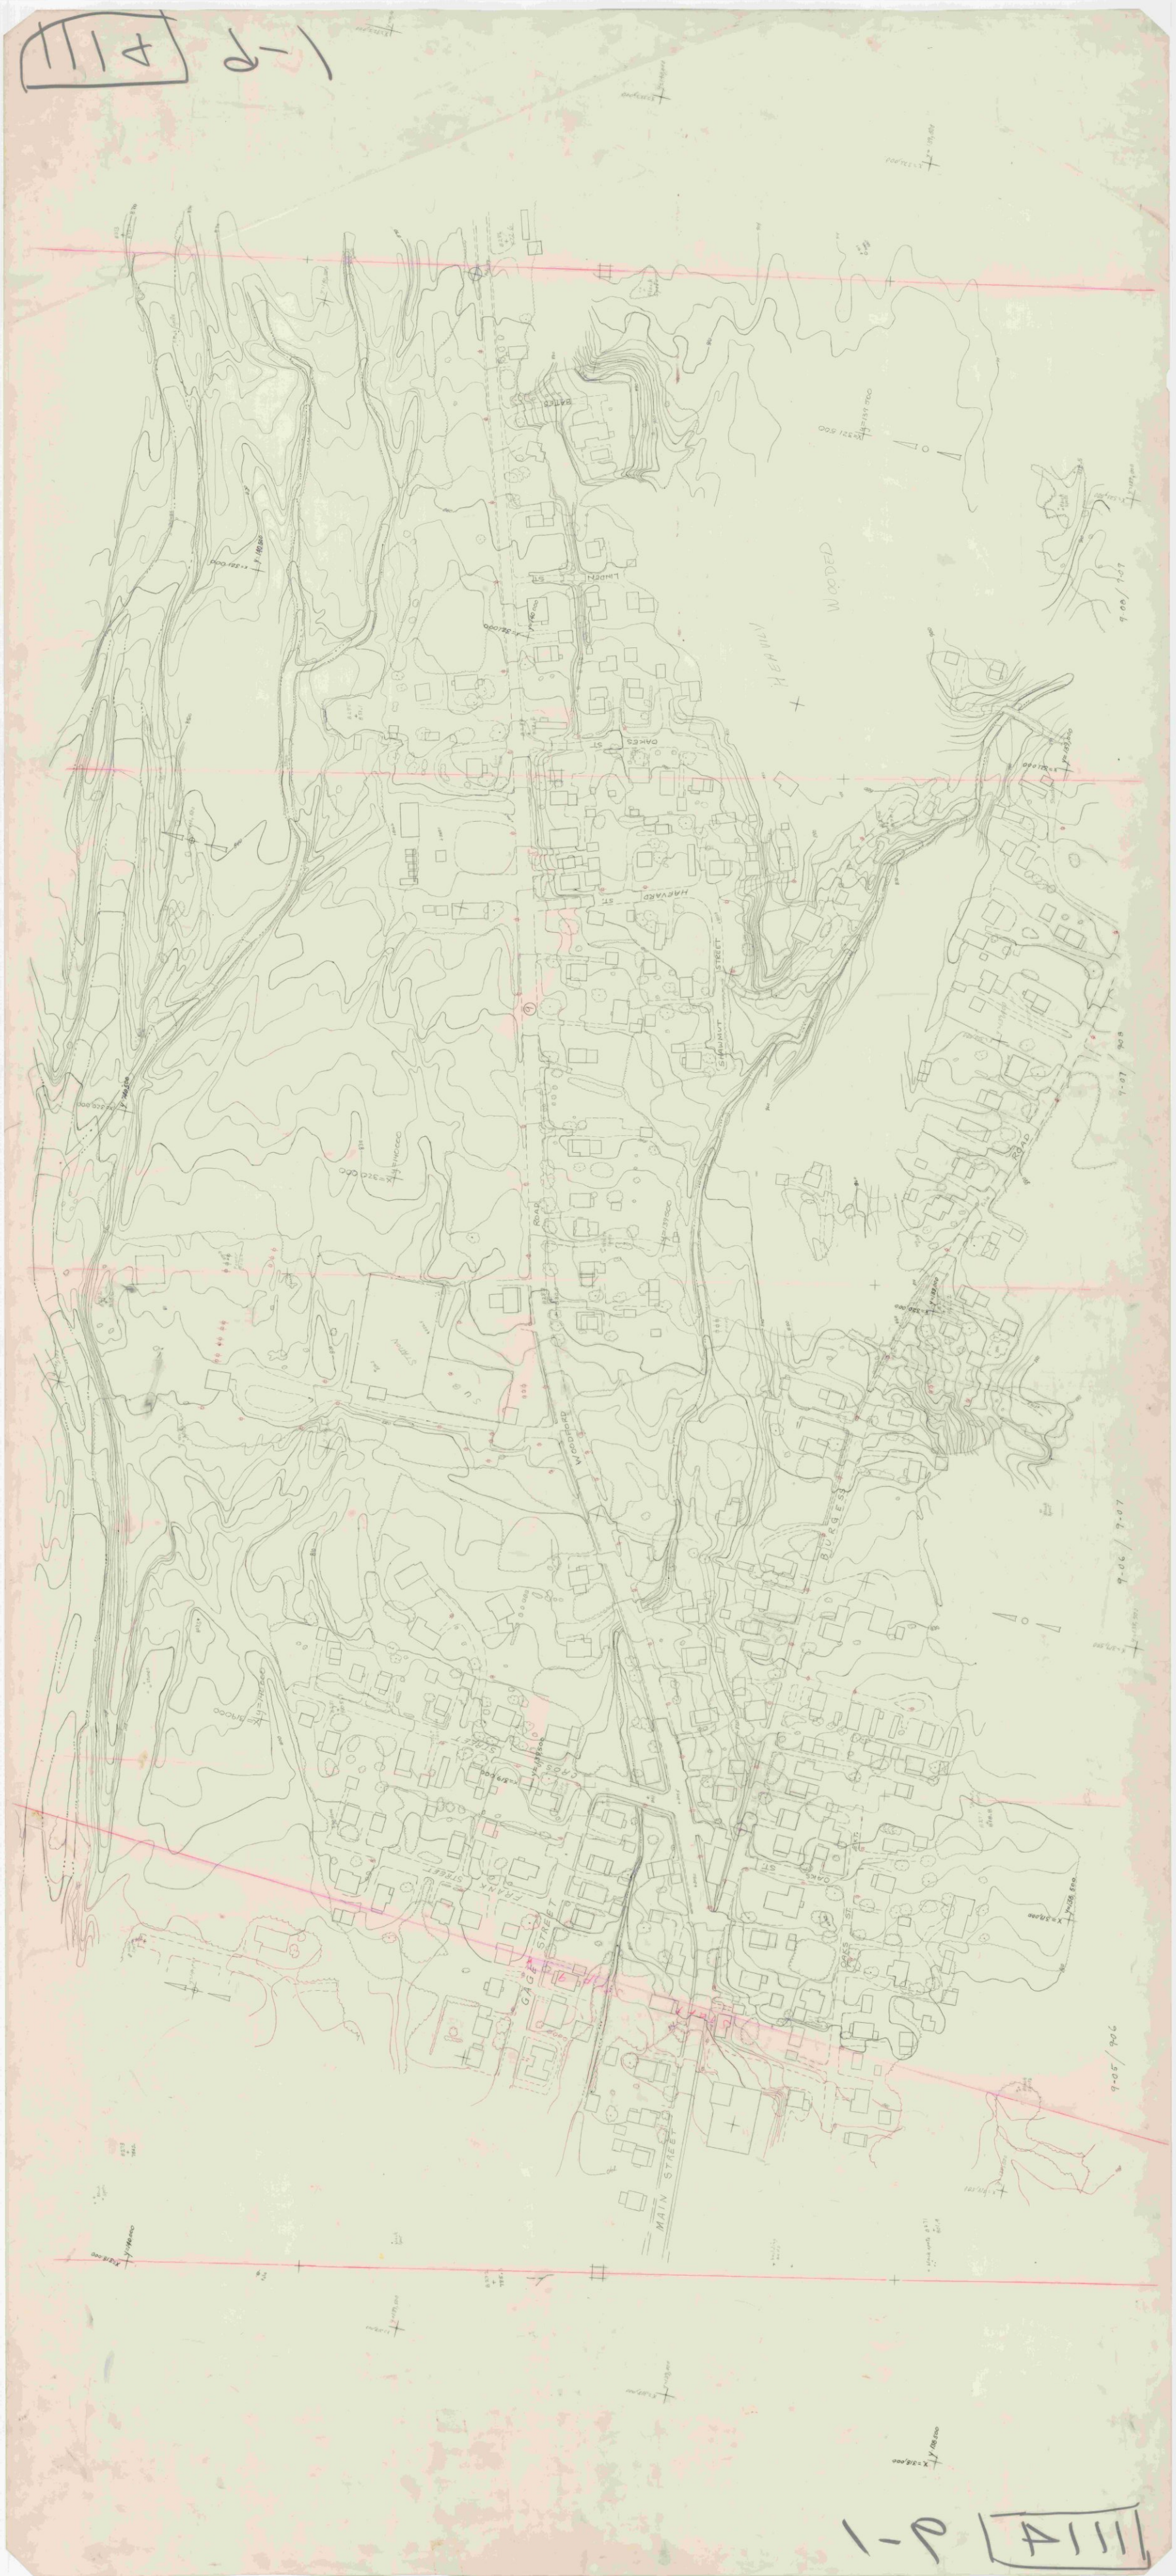
LINDEN ST
OAKES ST
HARVARD ST
STRAWNUT STREET
WOODED HEAVILY
ROAD
WOODPARD
BURGESS
9-07
9-06
9-05
GAG STREET
MAIN STREET
FRANK STREET
CROSS STREET
OAKES ST

1111 11-1 1"=20'

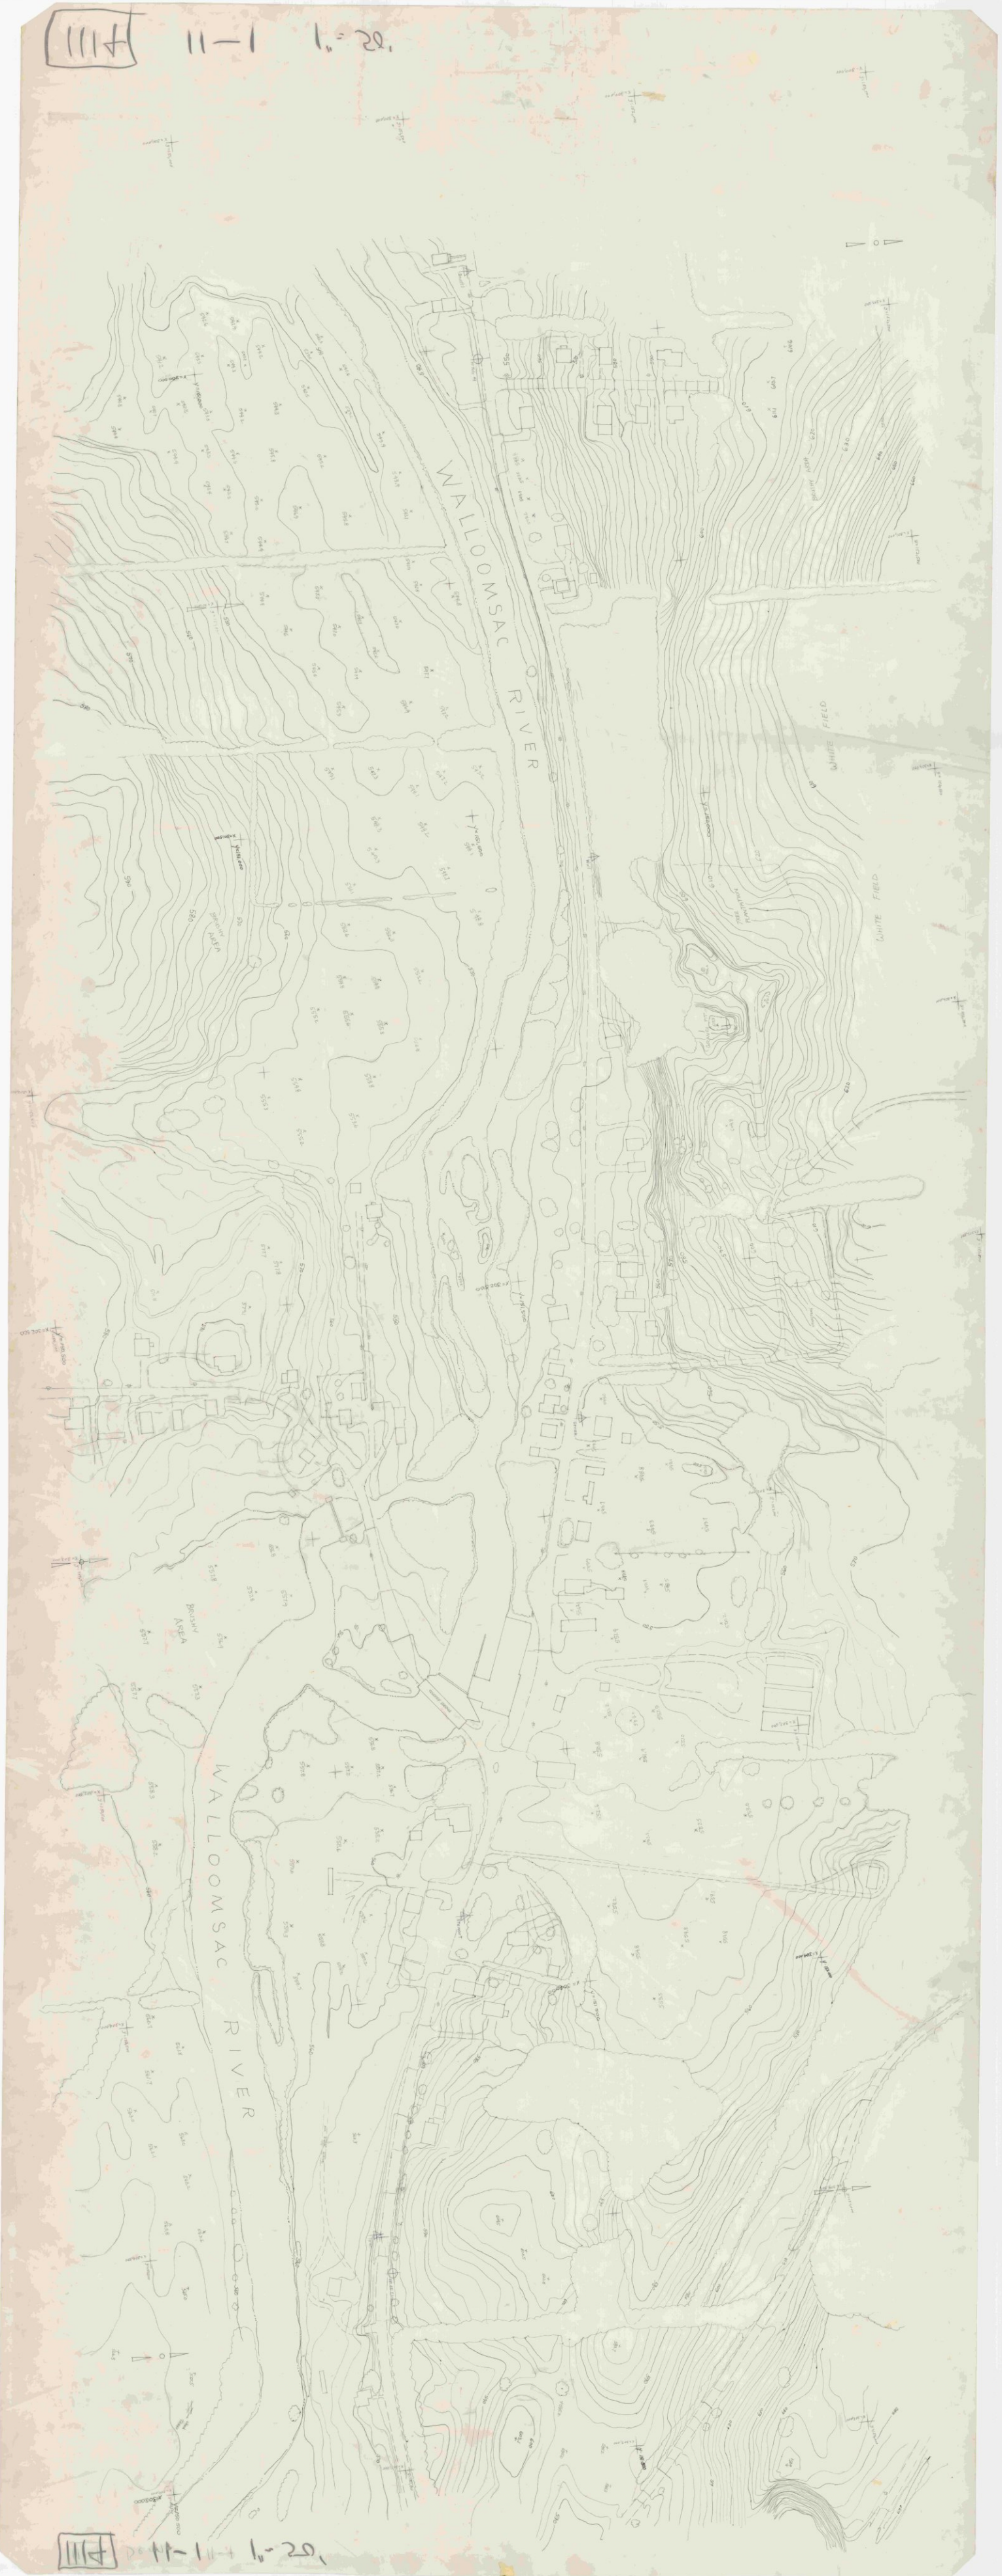

1111 11-1 1"=20'

111H 3-3 1"=20'

111H 3-3 Bennington 1"=50'

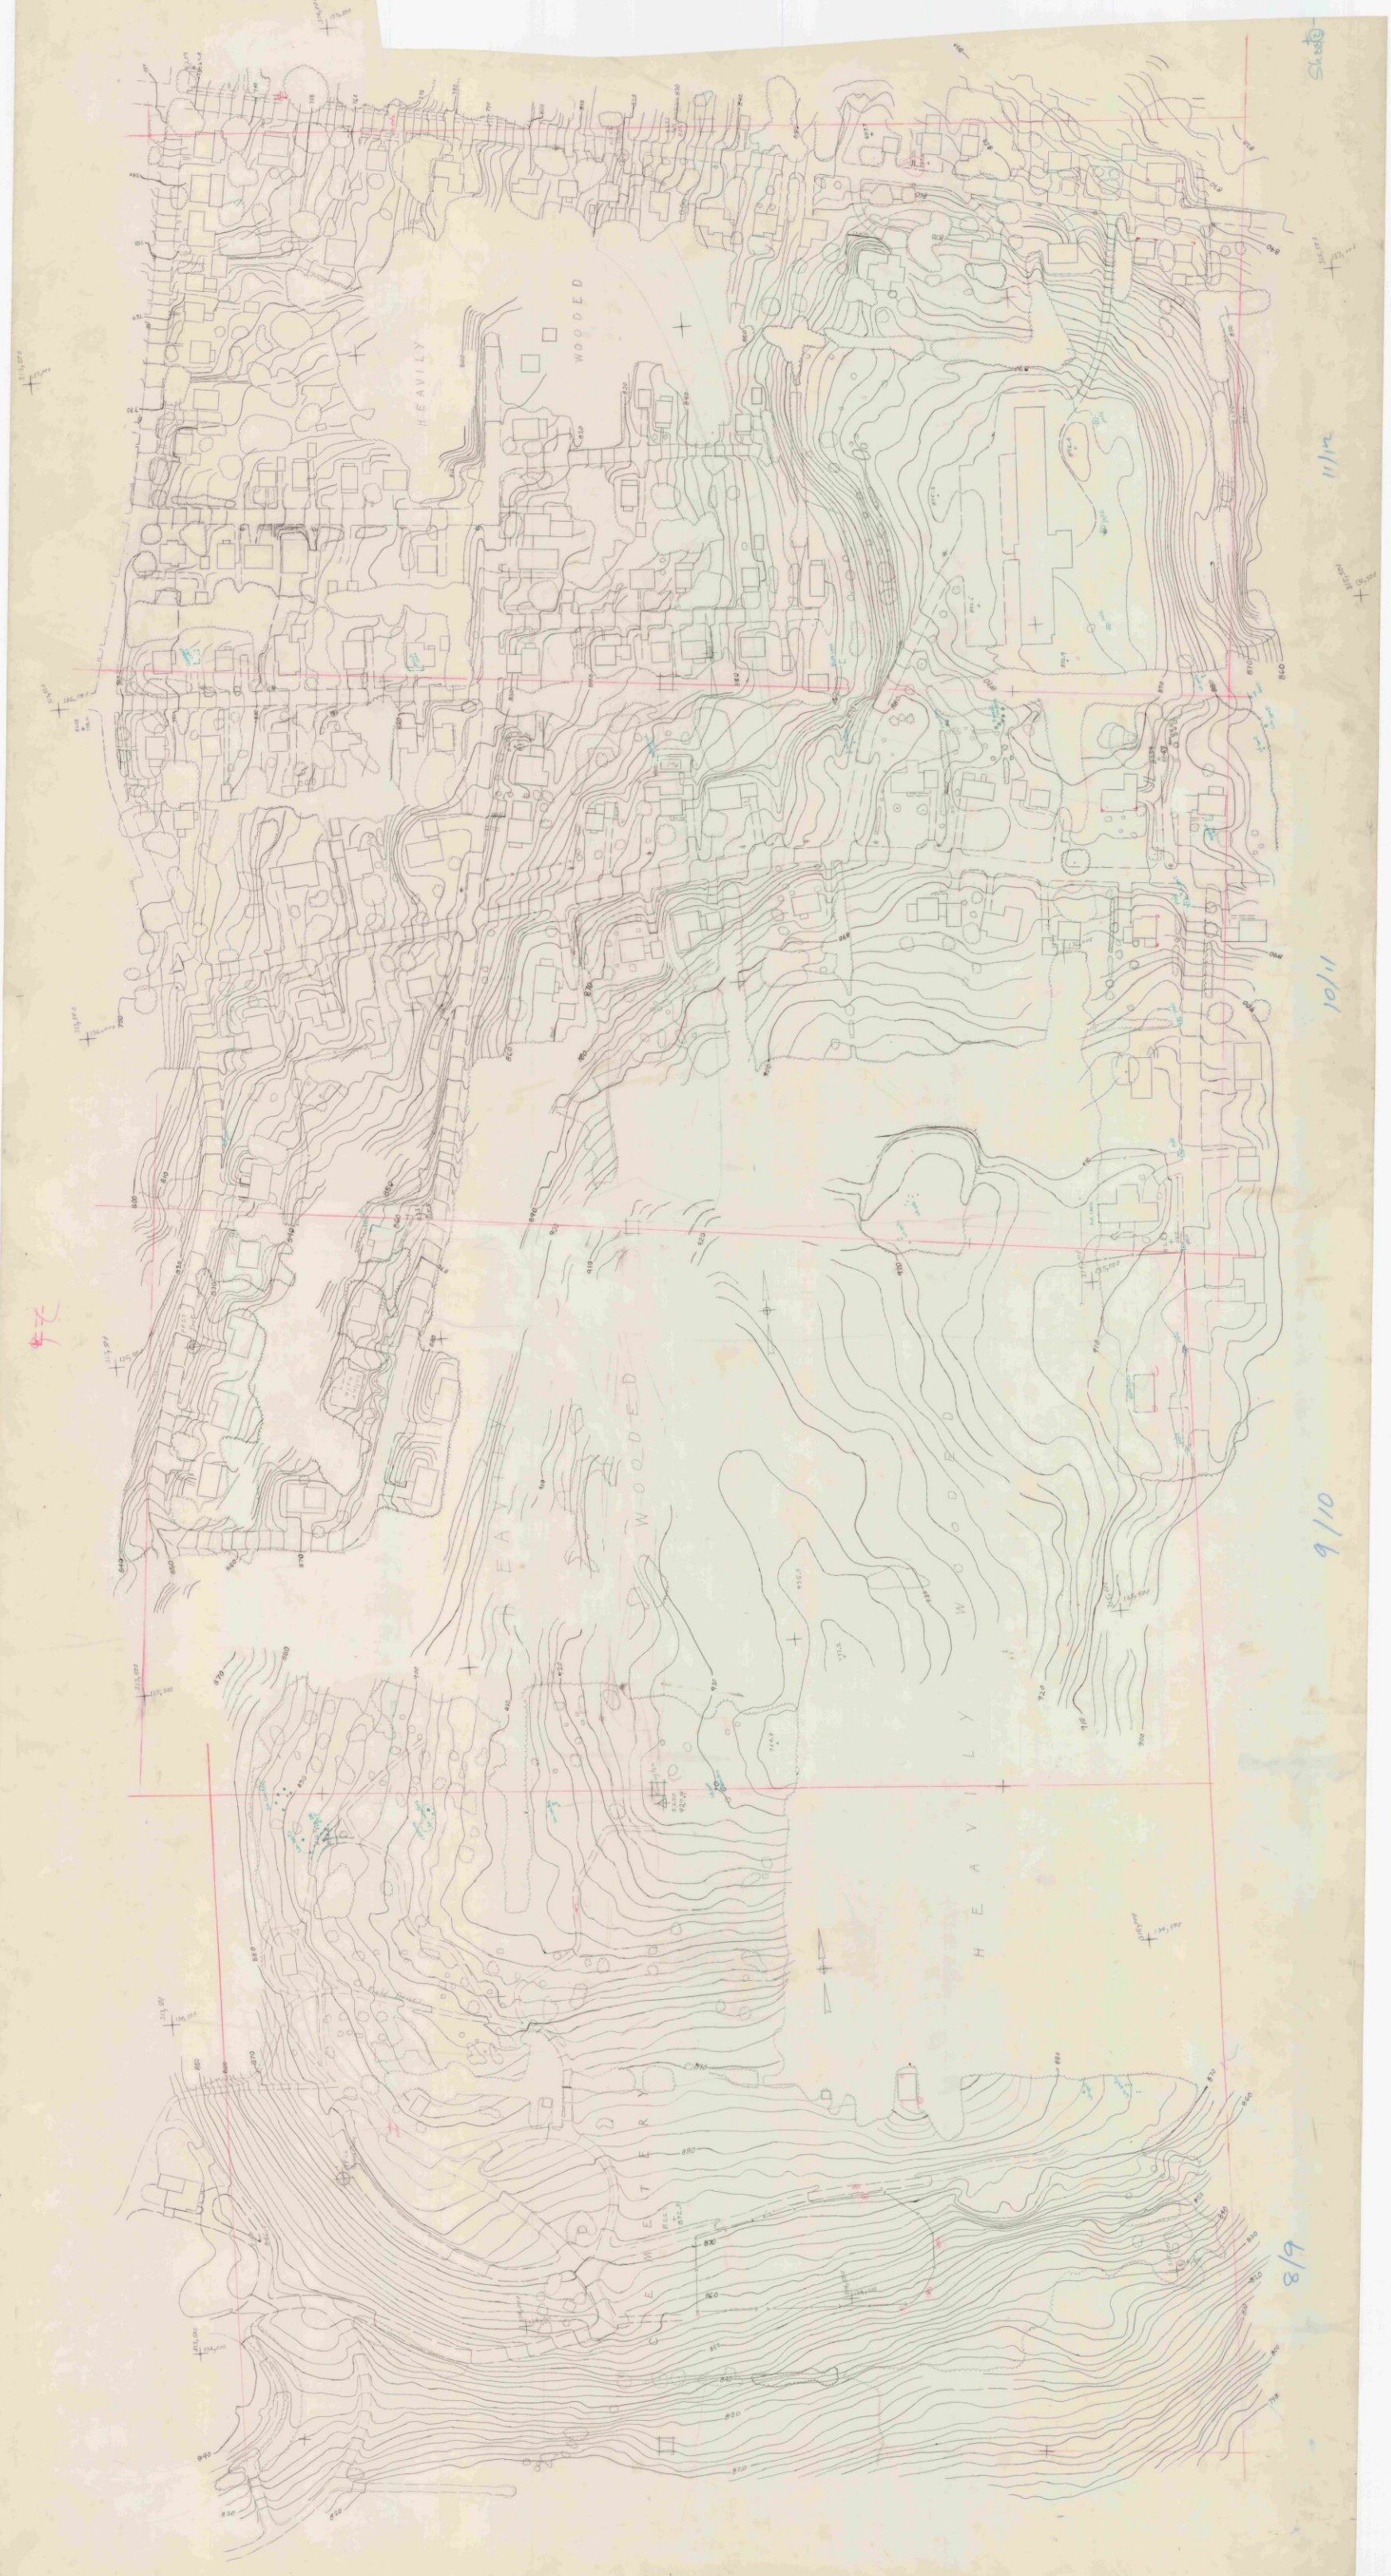

BENNINGTON Mtn stripe sheet 1 scale 1"=20'.

1114 1-1 1"=50'

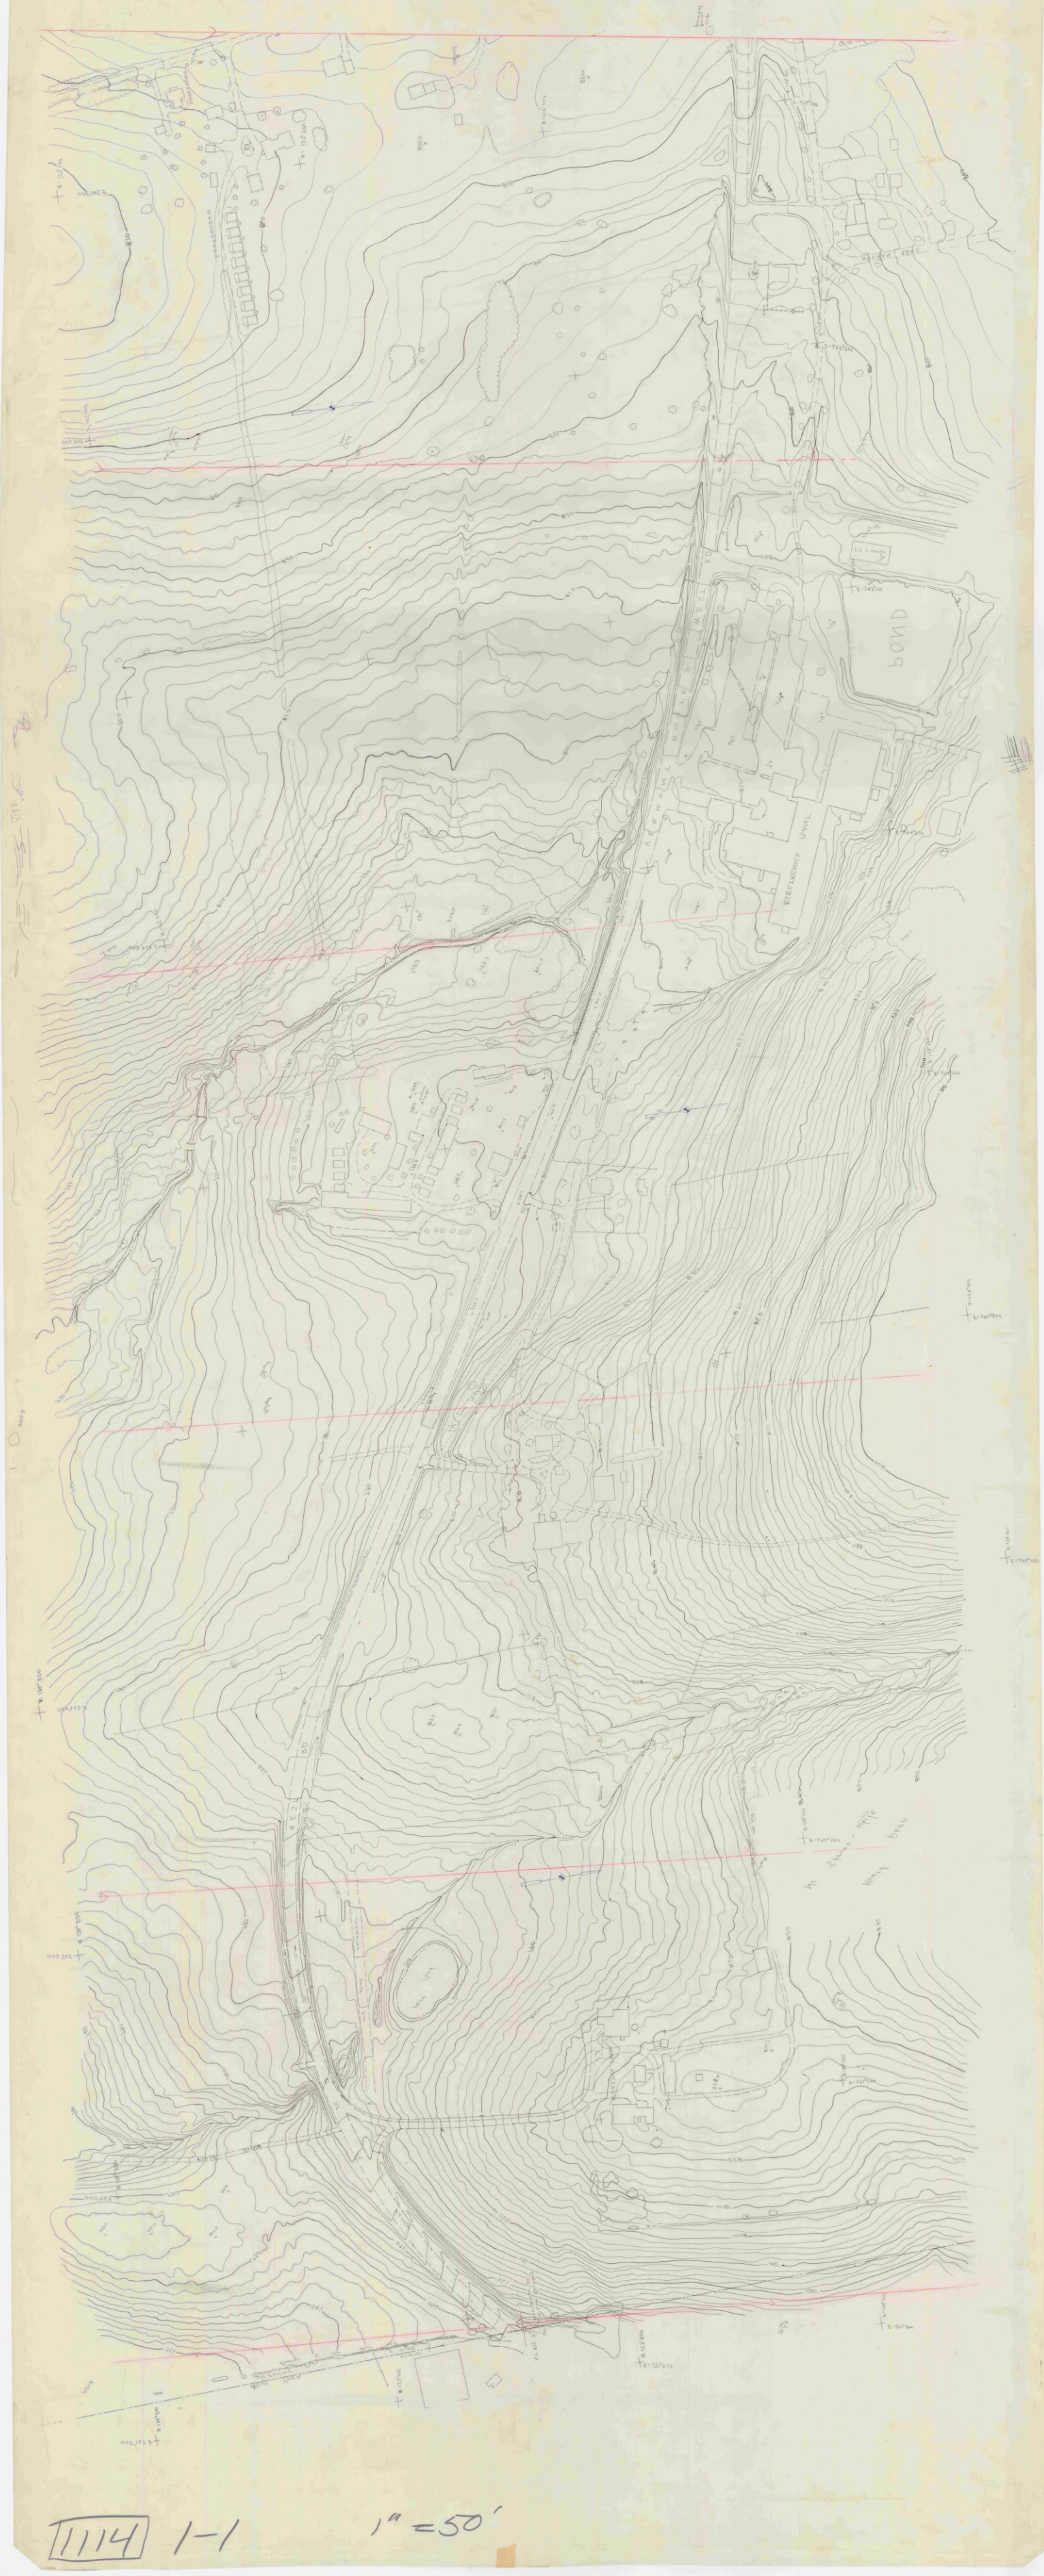

1114 1-1 1"=50'

Bennington IIIA 1"=20'. Strip 2 Sheet 1

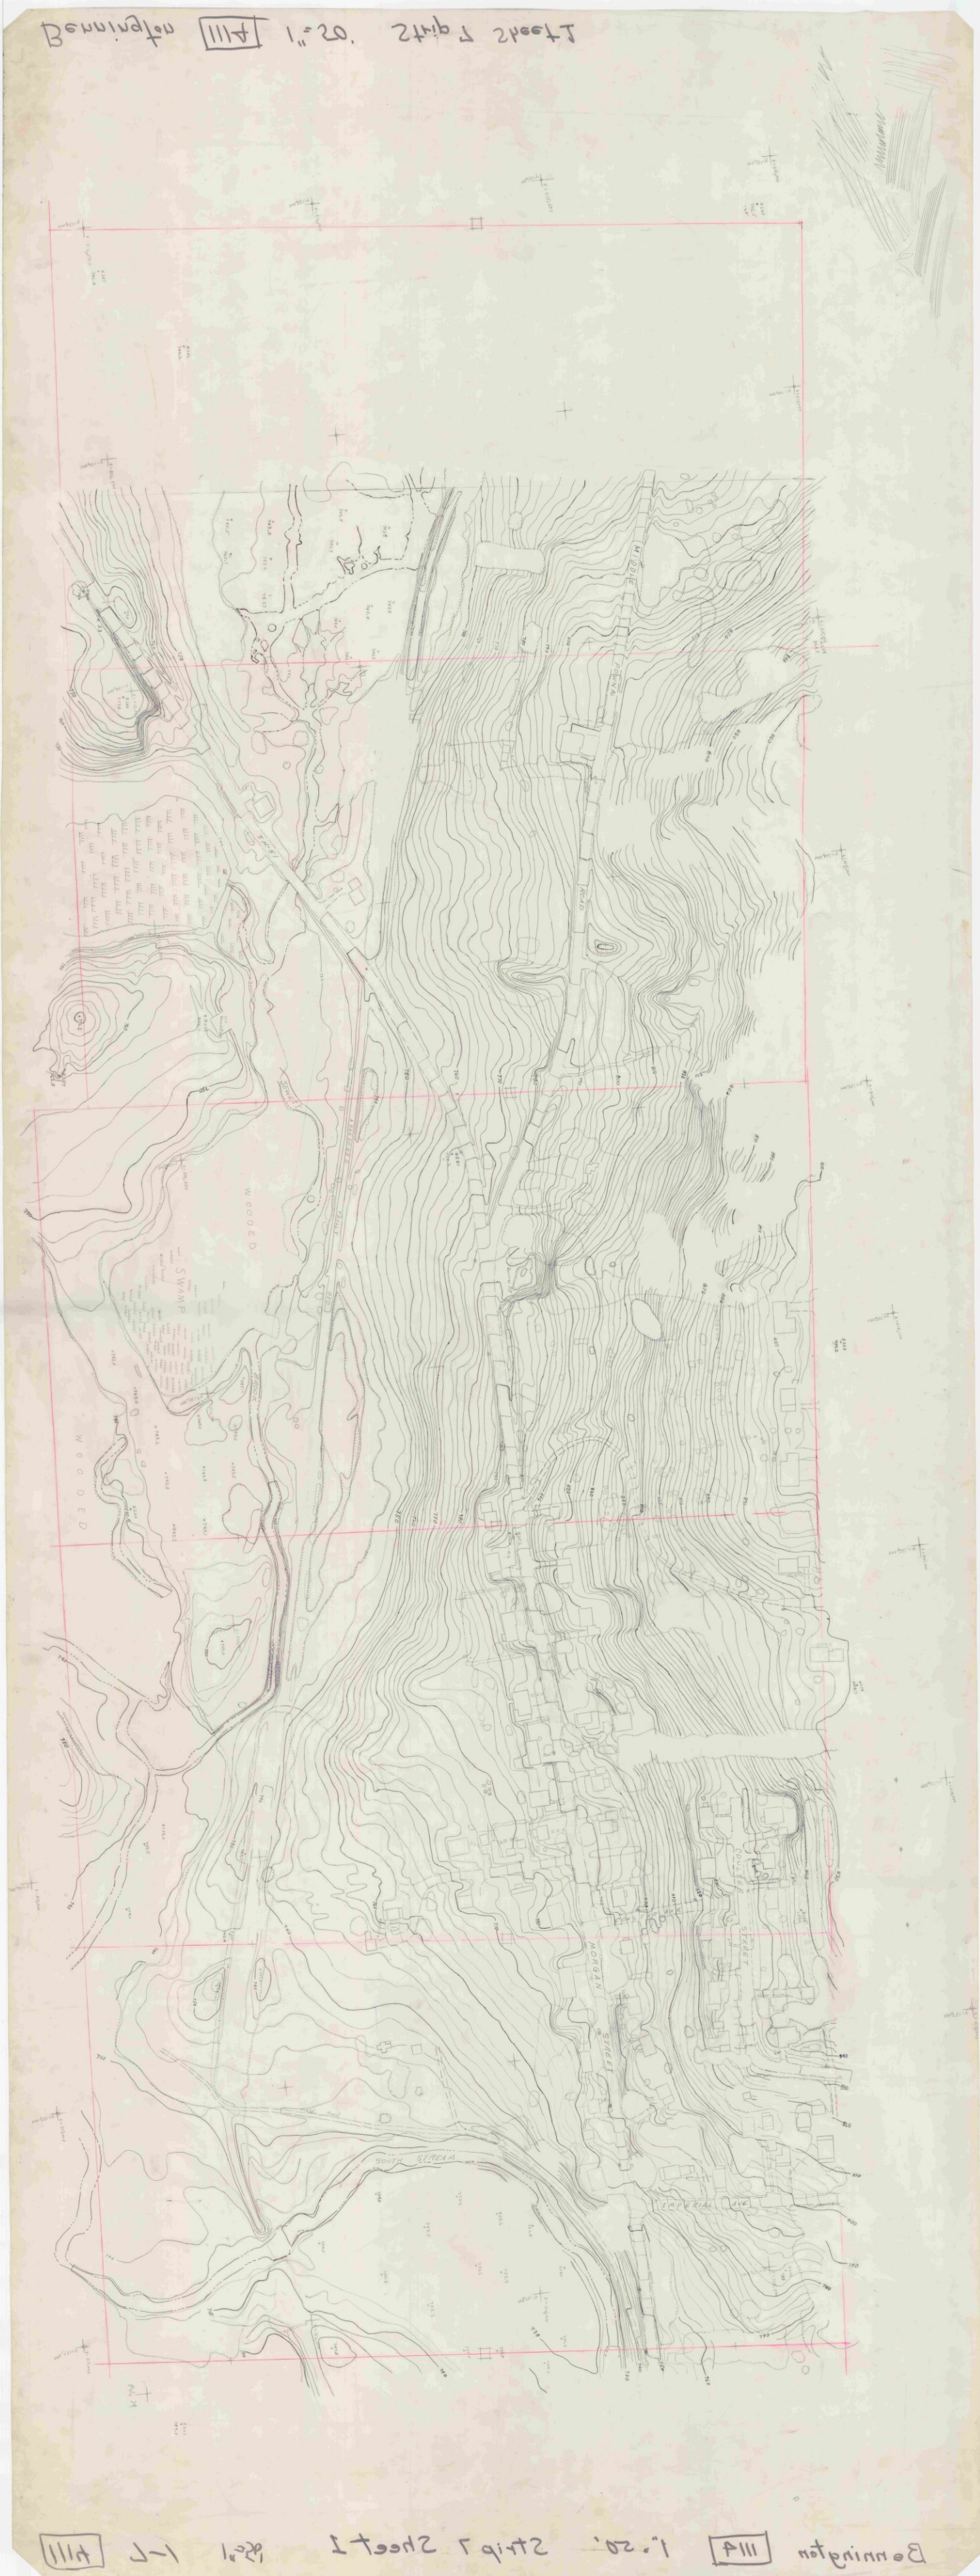

Bennington IIIA 1"=20'. Strip 2 Sheet 1

1114 2-1 1"=50'

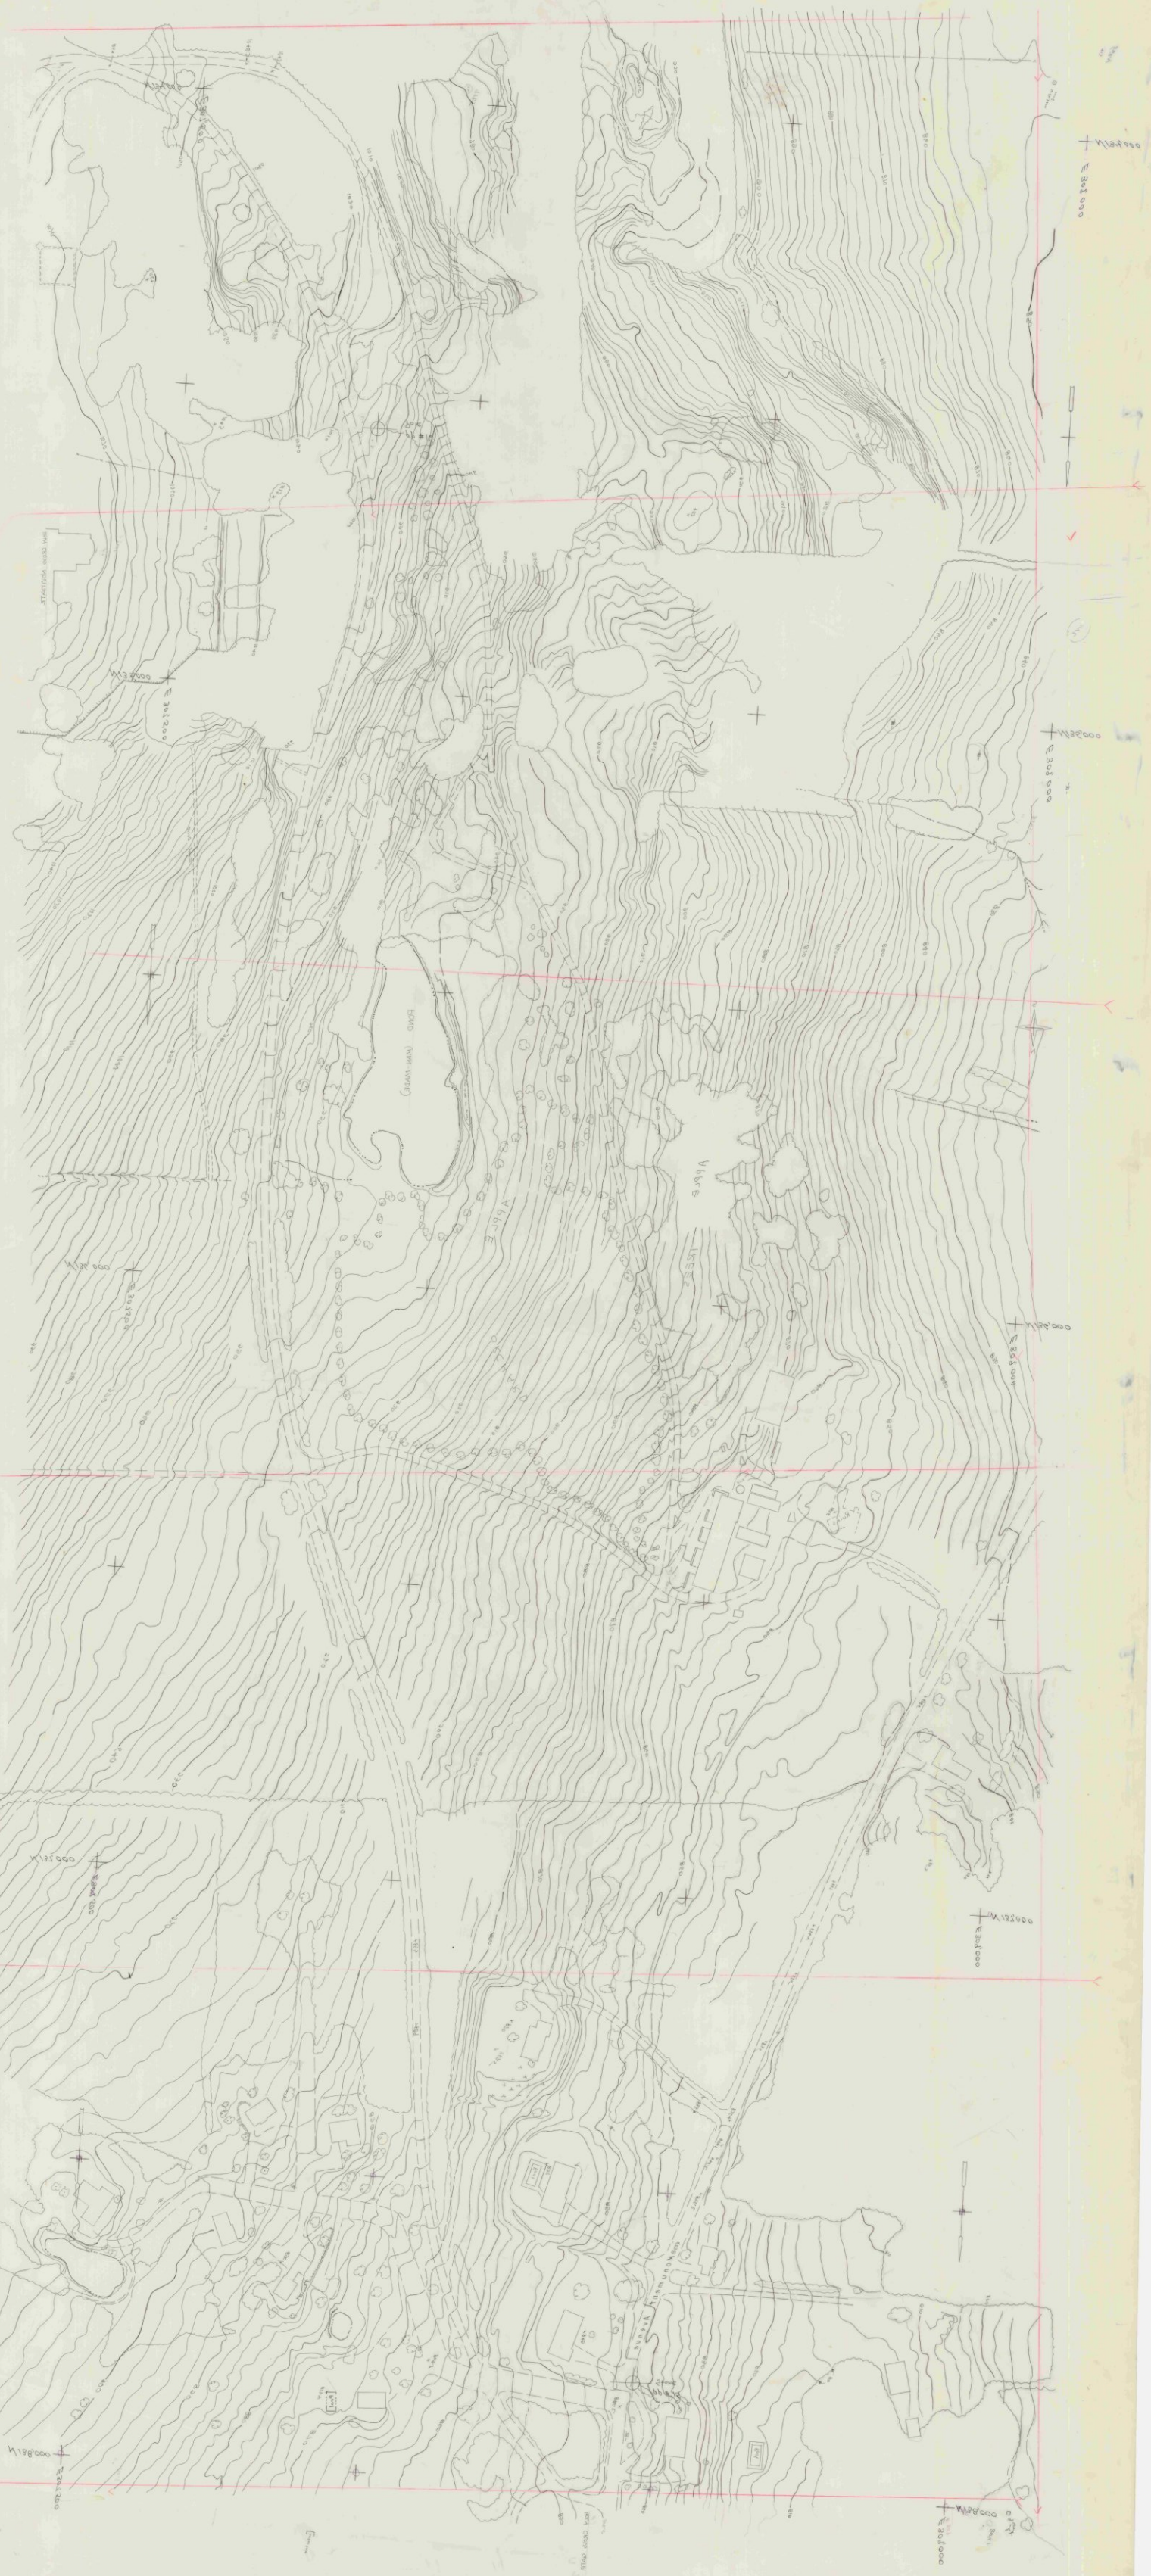

1114 2-1 1"=50'

1114 - 1-2

1"=50'

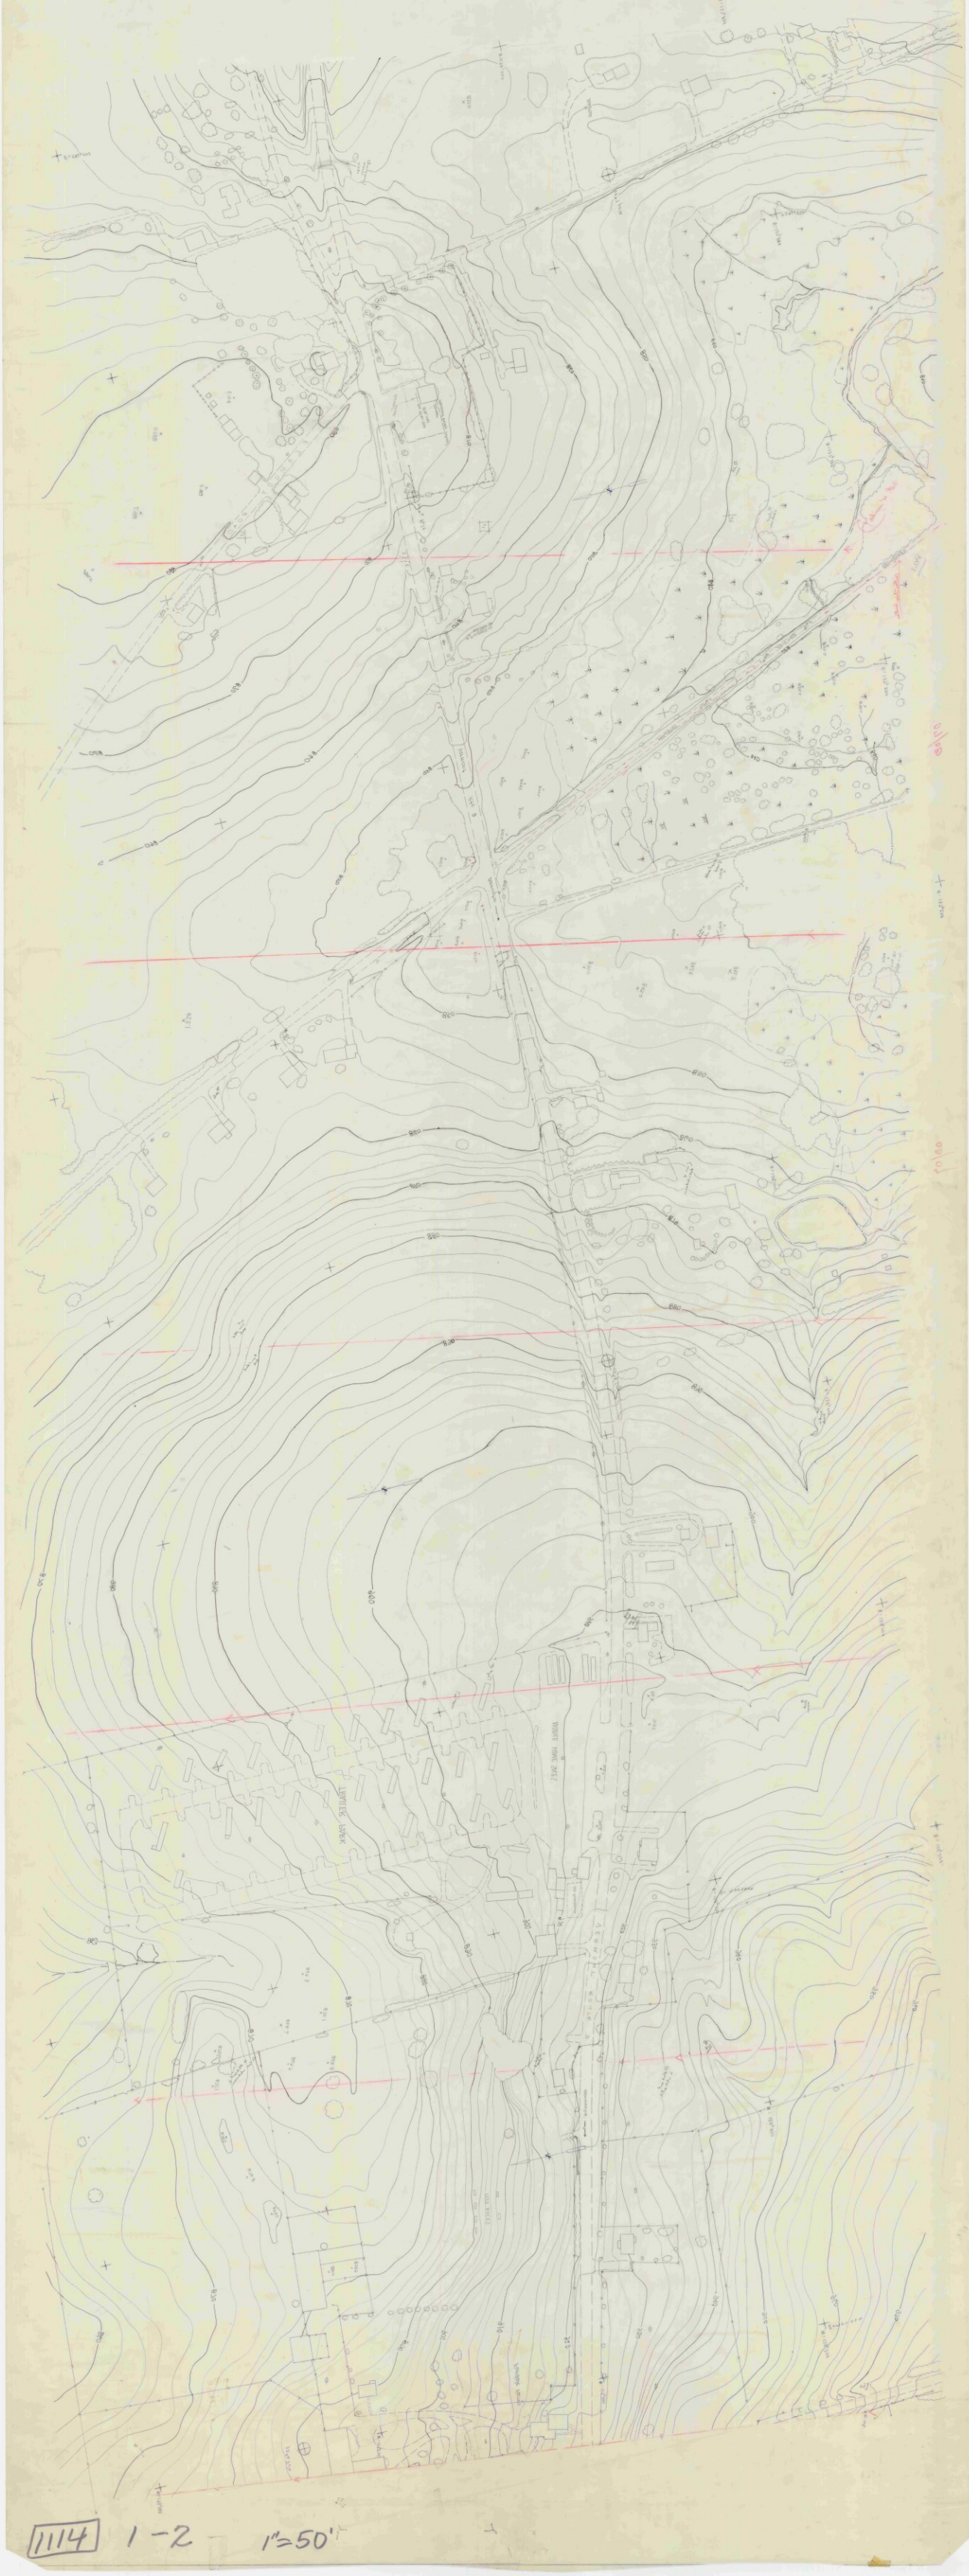

1114 1-2 1"=50'

111N 3-1 1"=20'

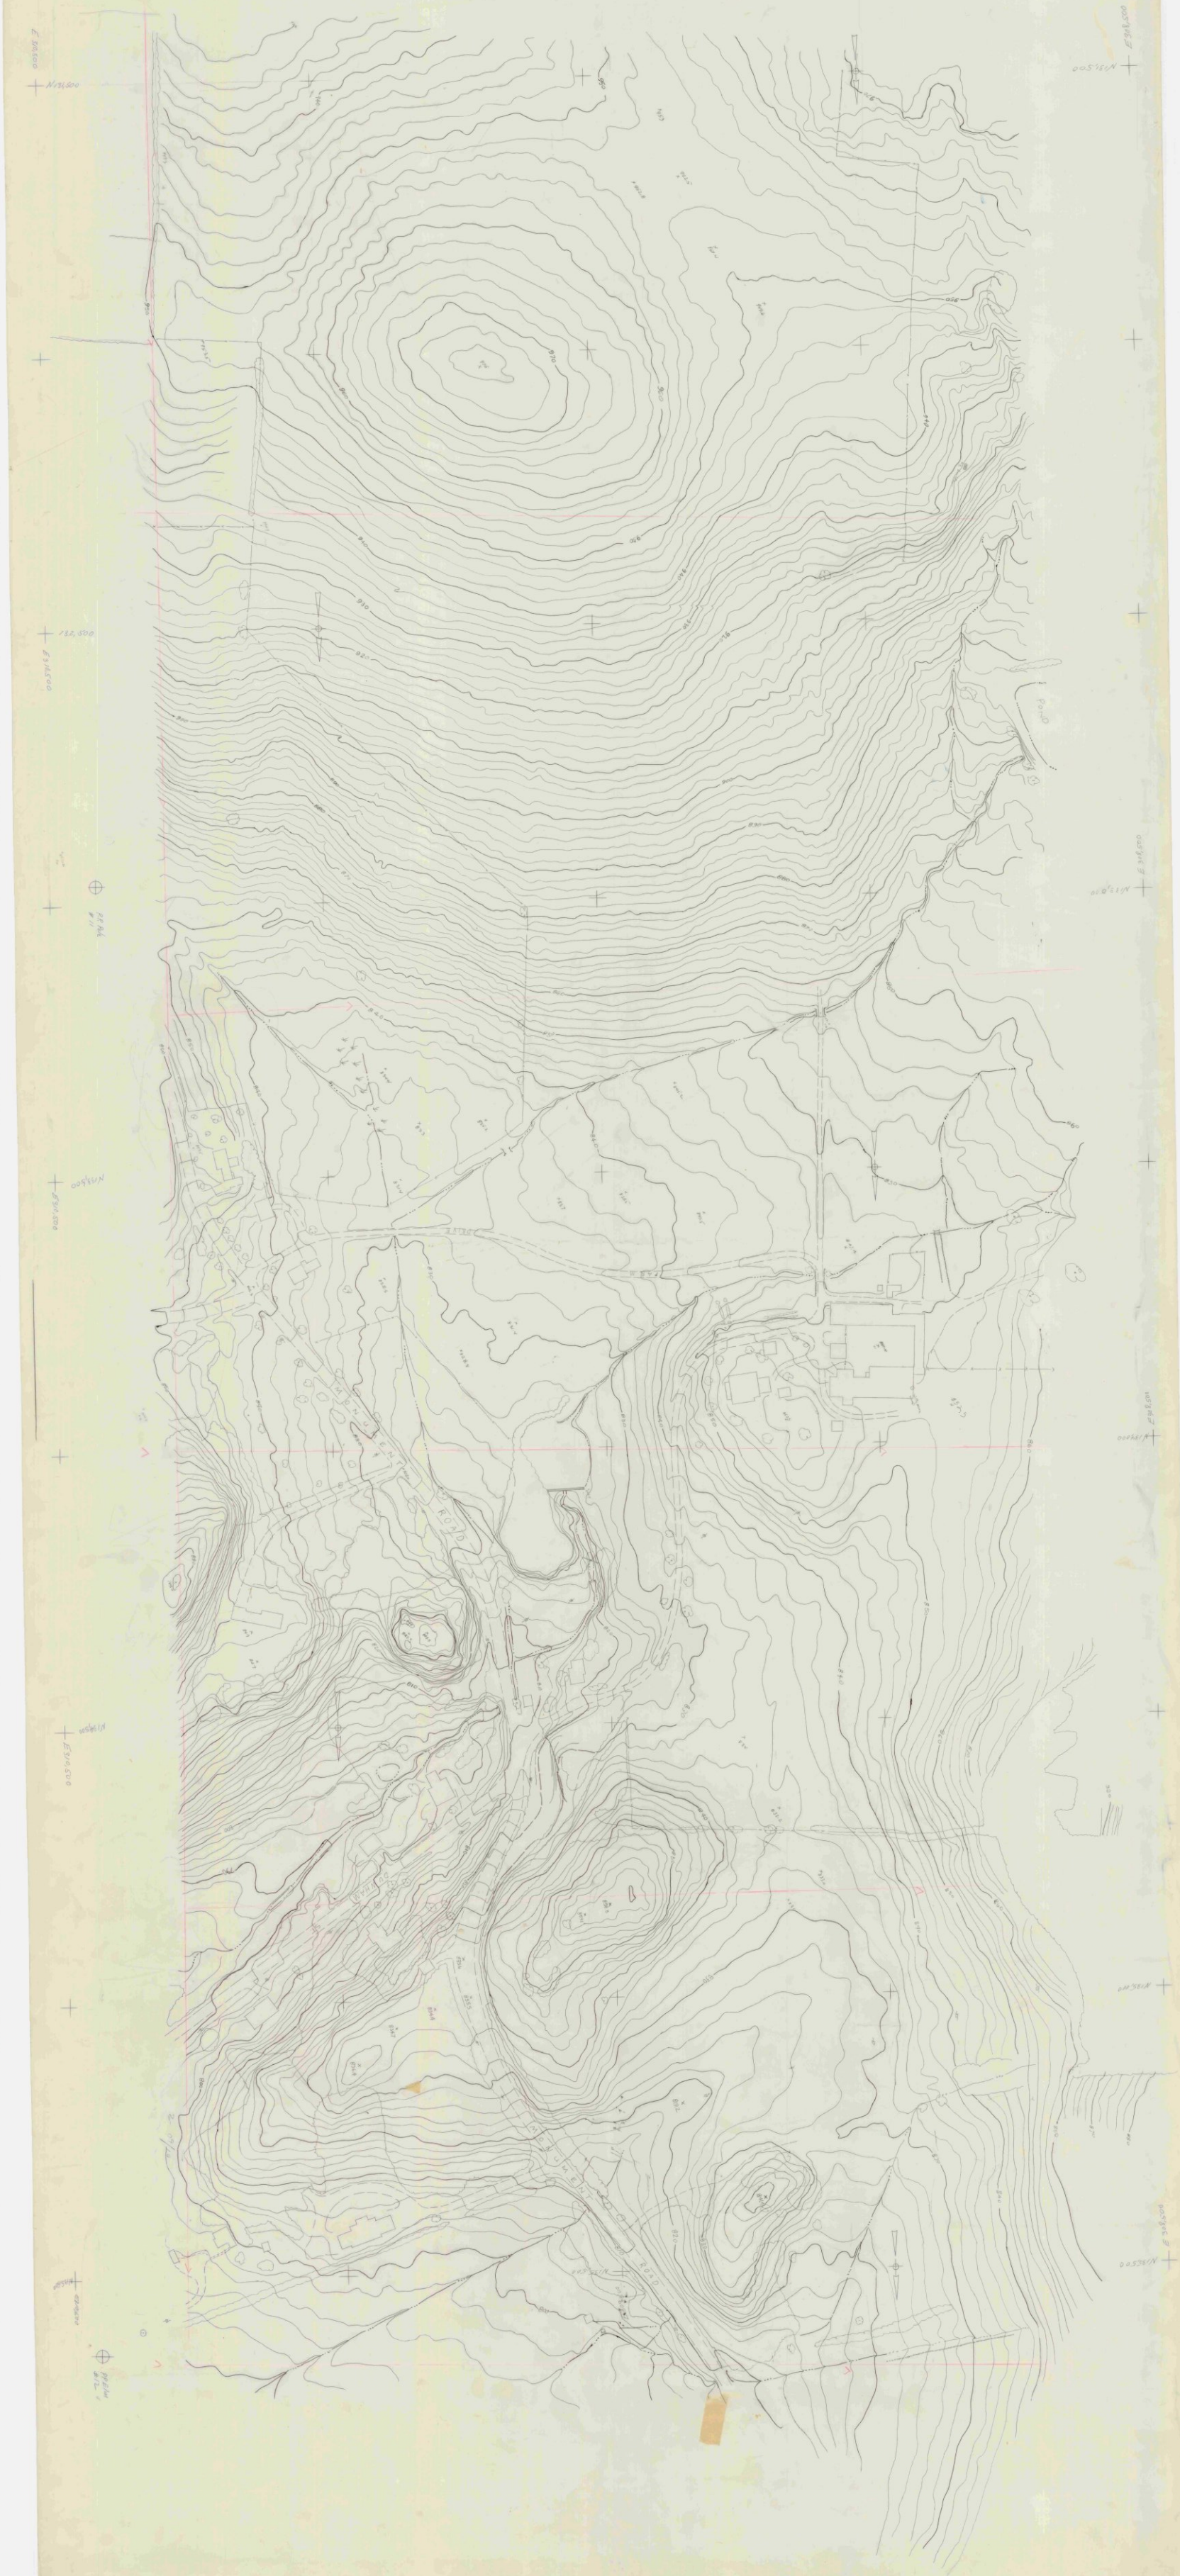

111N 3-1 1"=20'

N 402 000
E 356 000
N 398 000
E 356 000
CEMETERY
Abandoned RR Bed
500
525
550

١١١٨ ٨١

٢١١١ ٢-١

111A 8-5 1"=20' Bennington

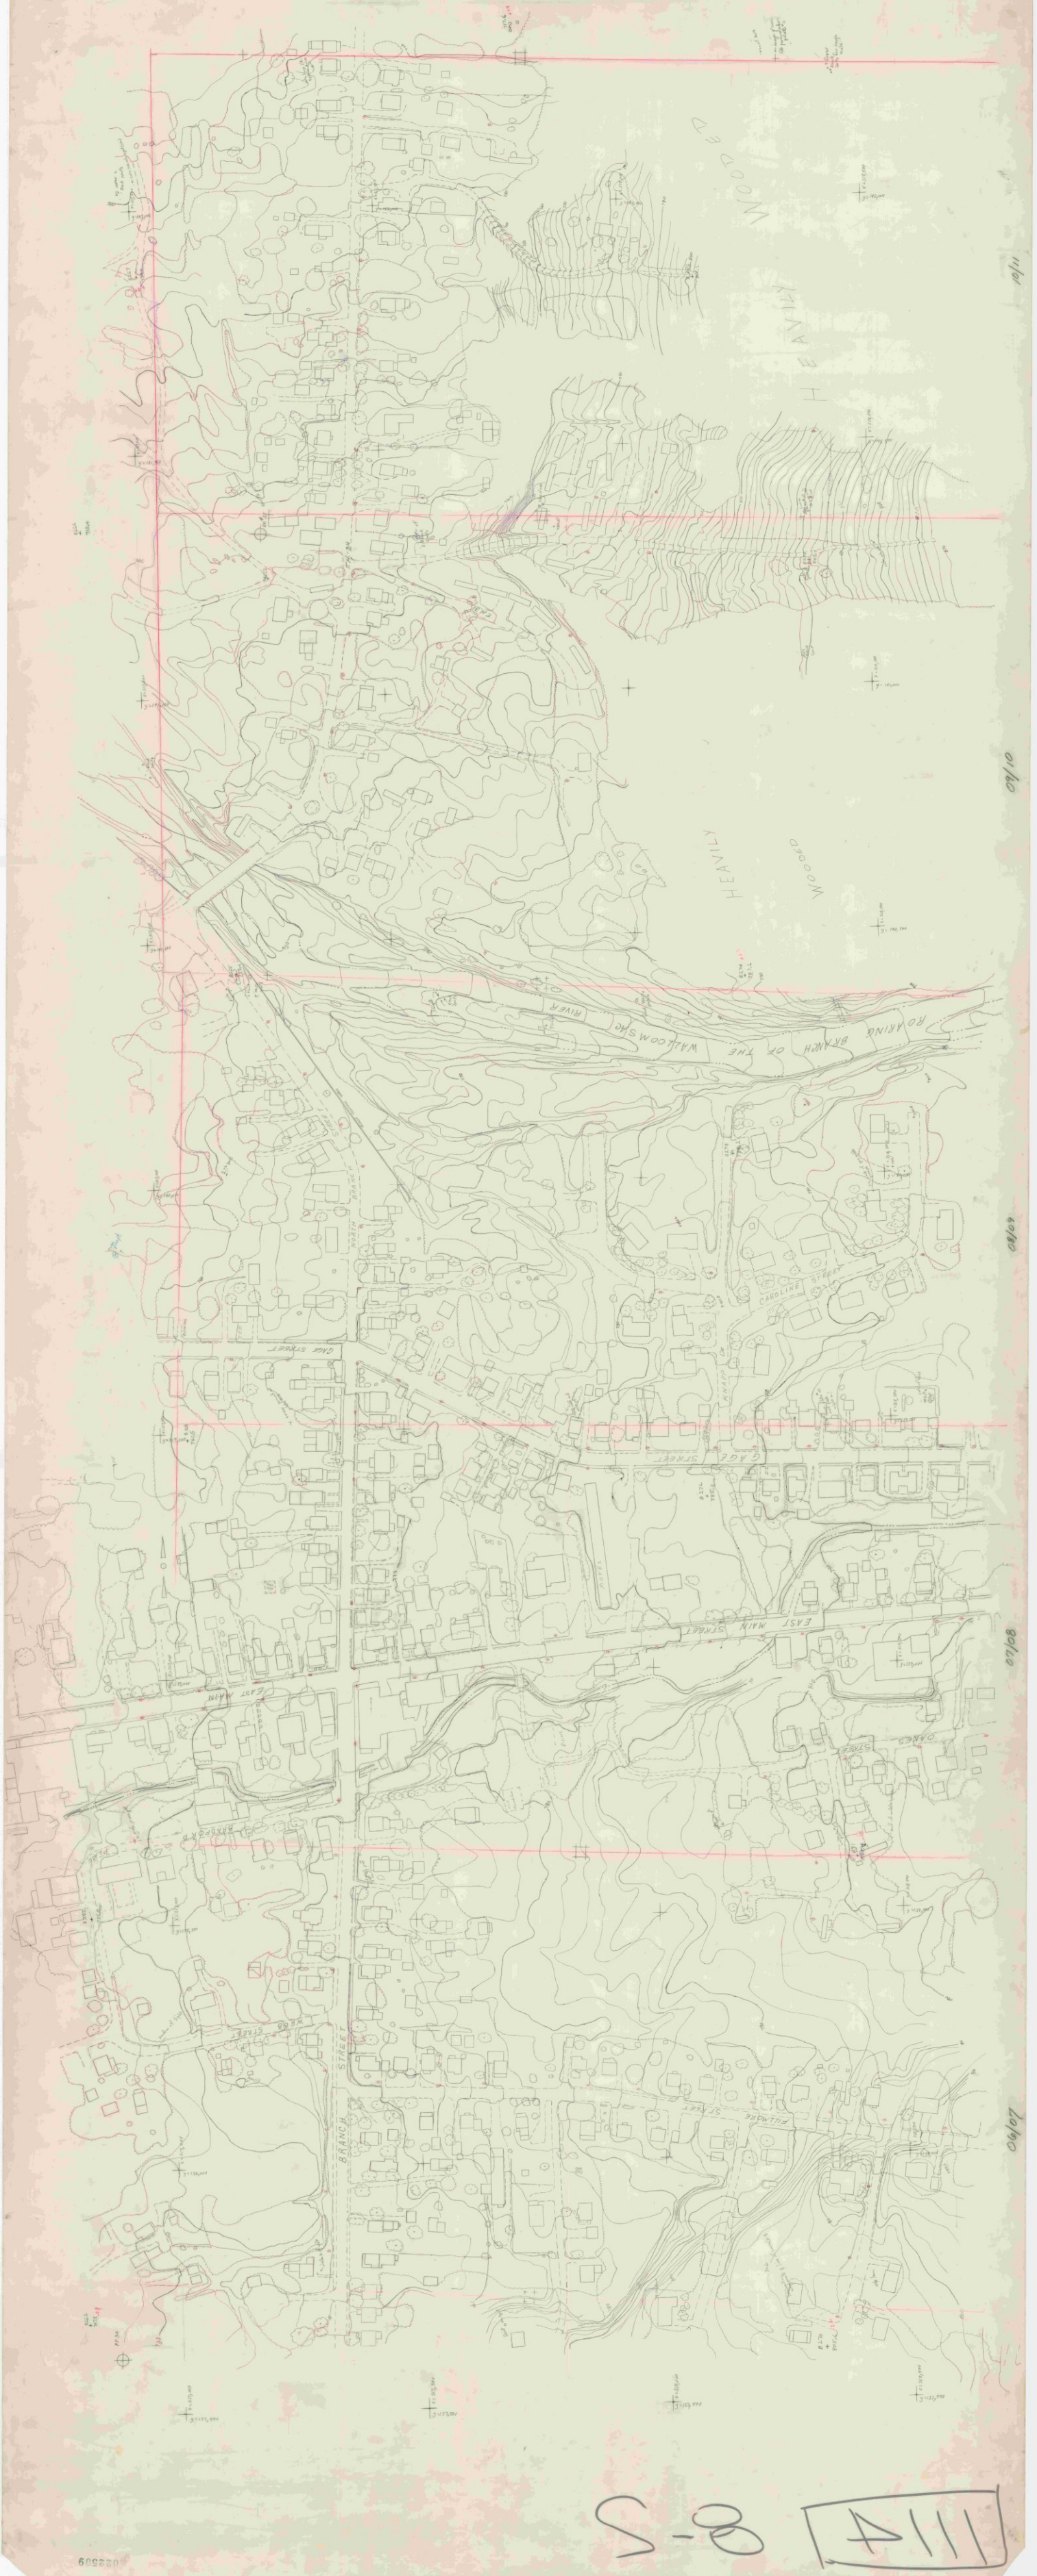

111A 8-5

S-P [A111]

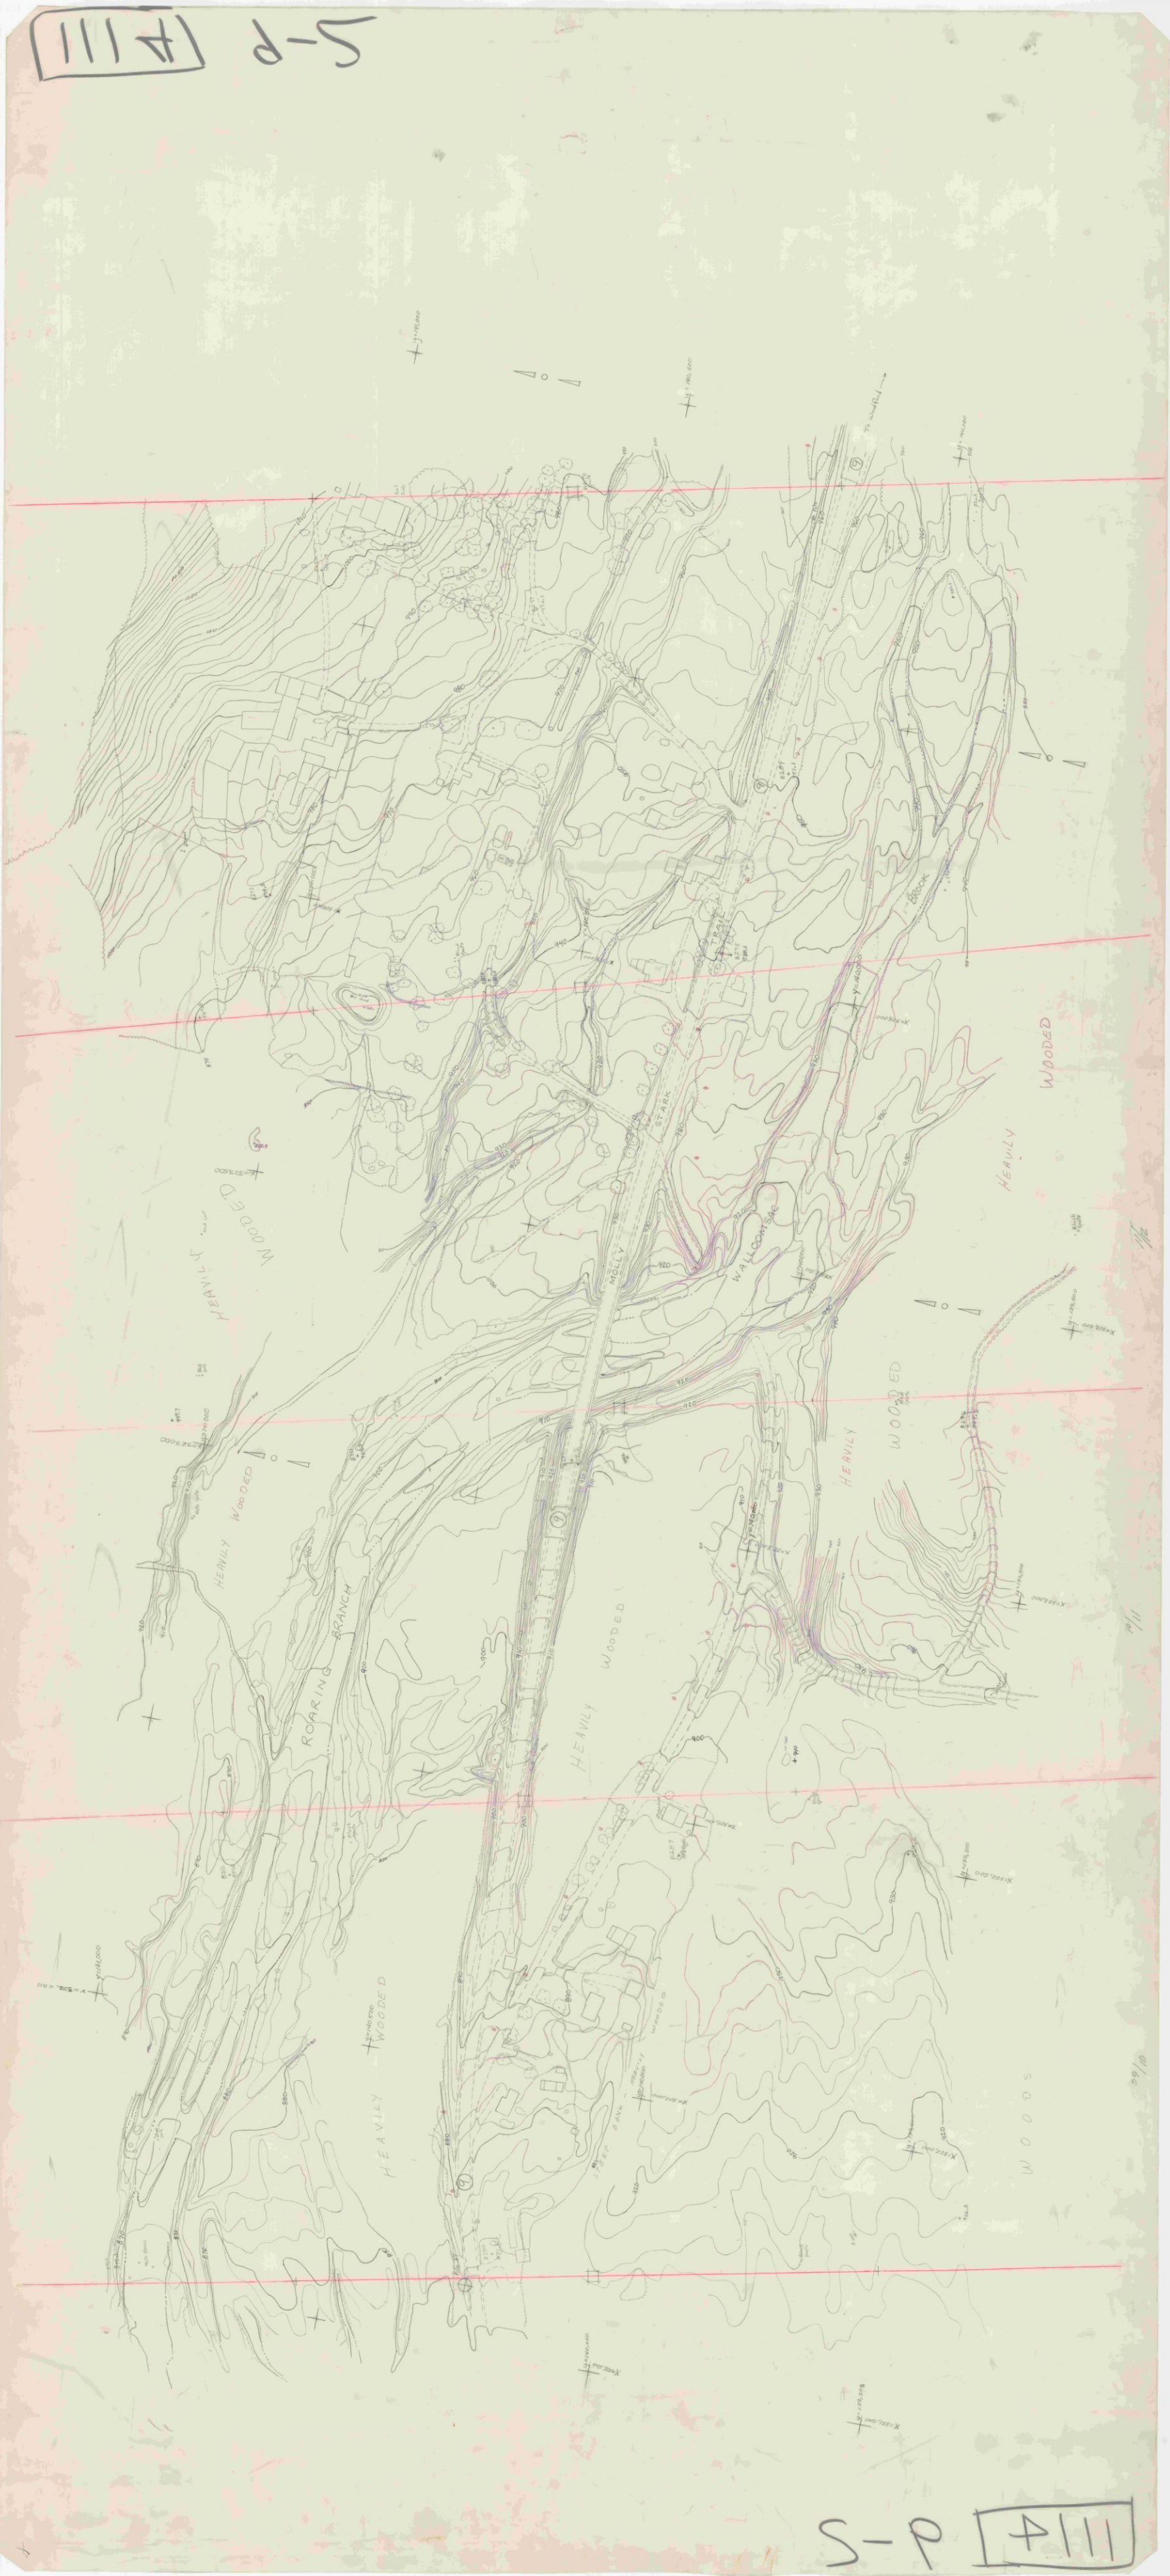

S-P [A111]

#111 10-5

#111 10-5

098330

111 2-5 1" = 20' Bonnington

111 2-5

HILL 9-5

HILL 9-5

Bennington 1114 1"=20'. Strip 7 Sheet 2

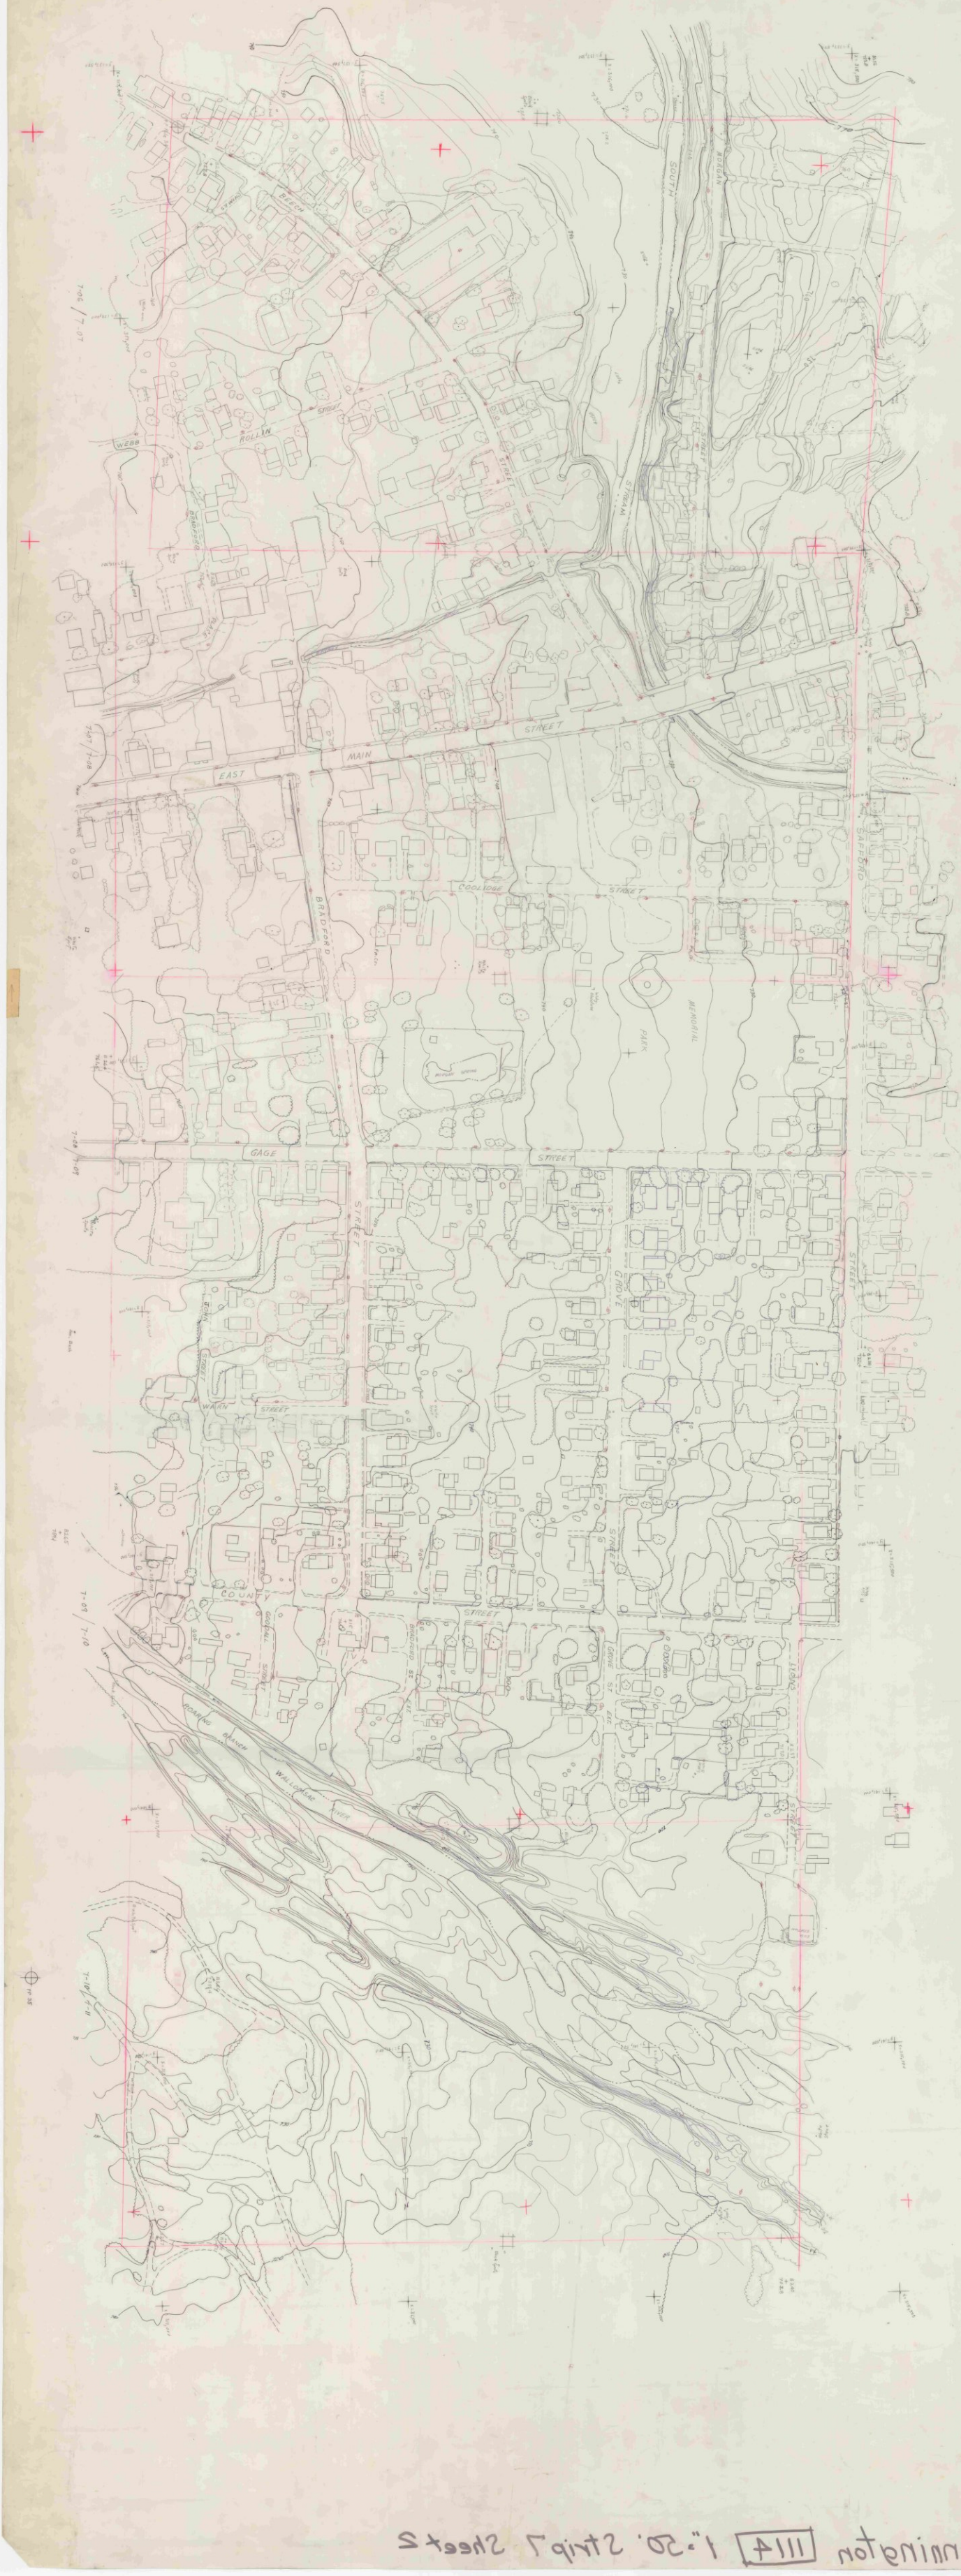

Bennington 1114 1"=20'. Strip 7 Sheet 2

1114 2-2

1"=50'

1114 2-2

1"=50'

VIII A 3-5 Bonnington 1:20.

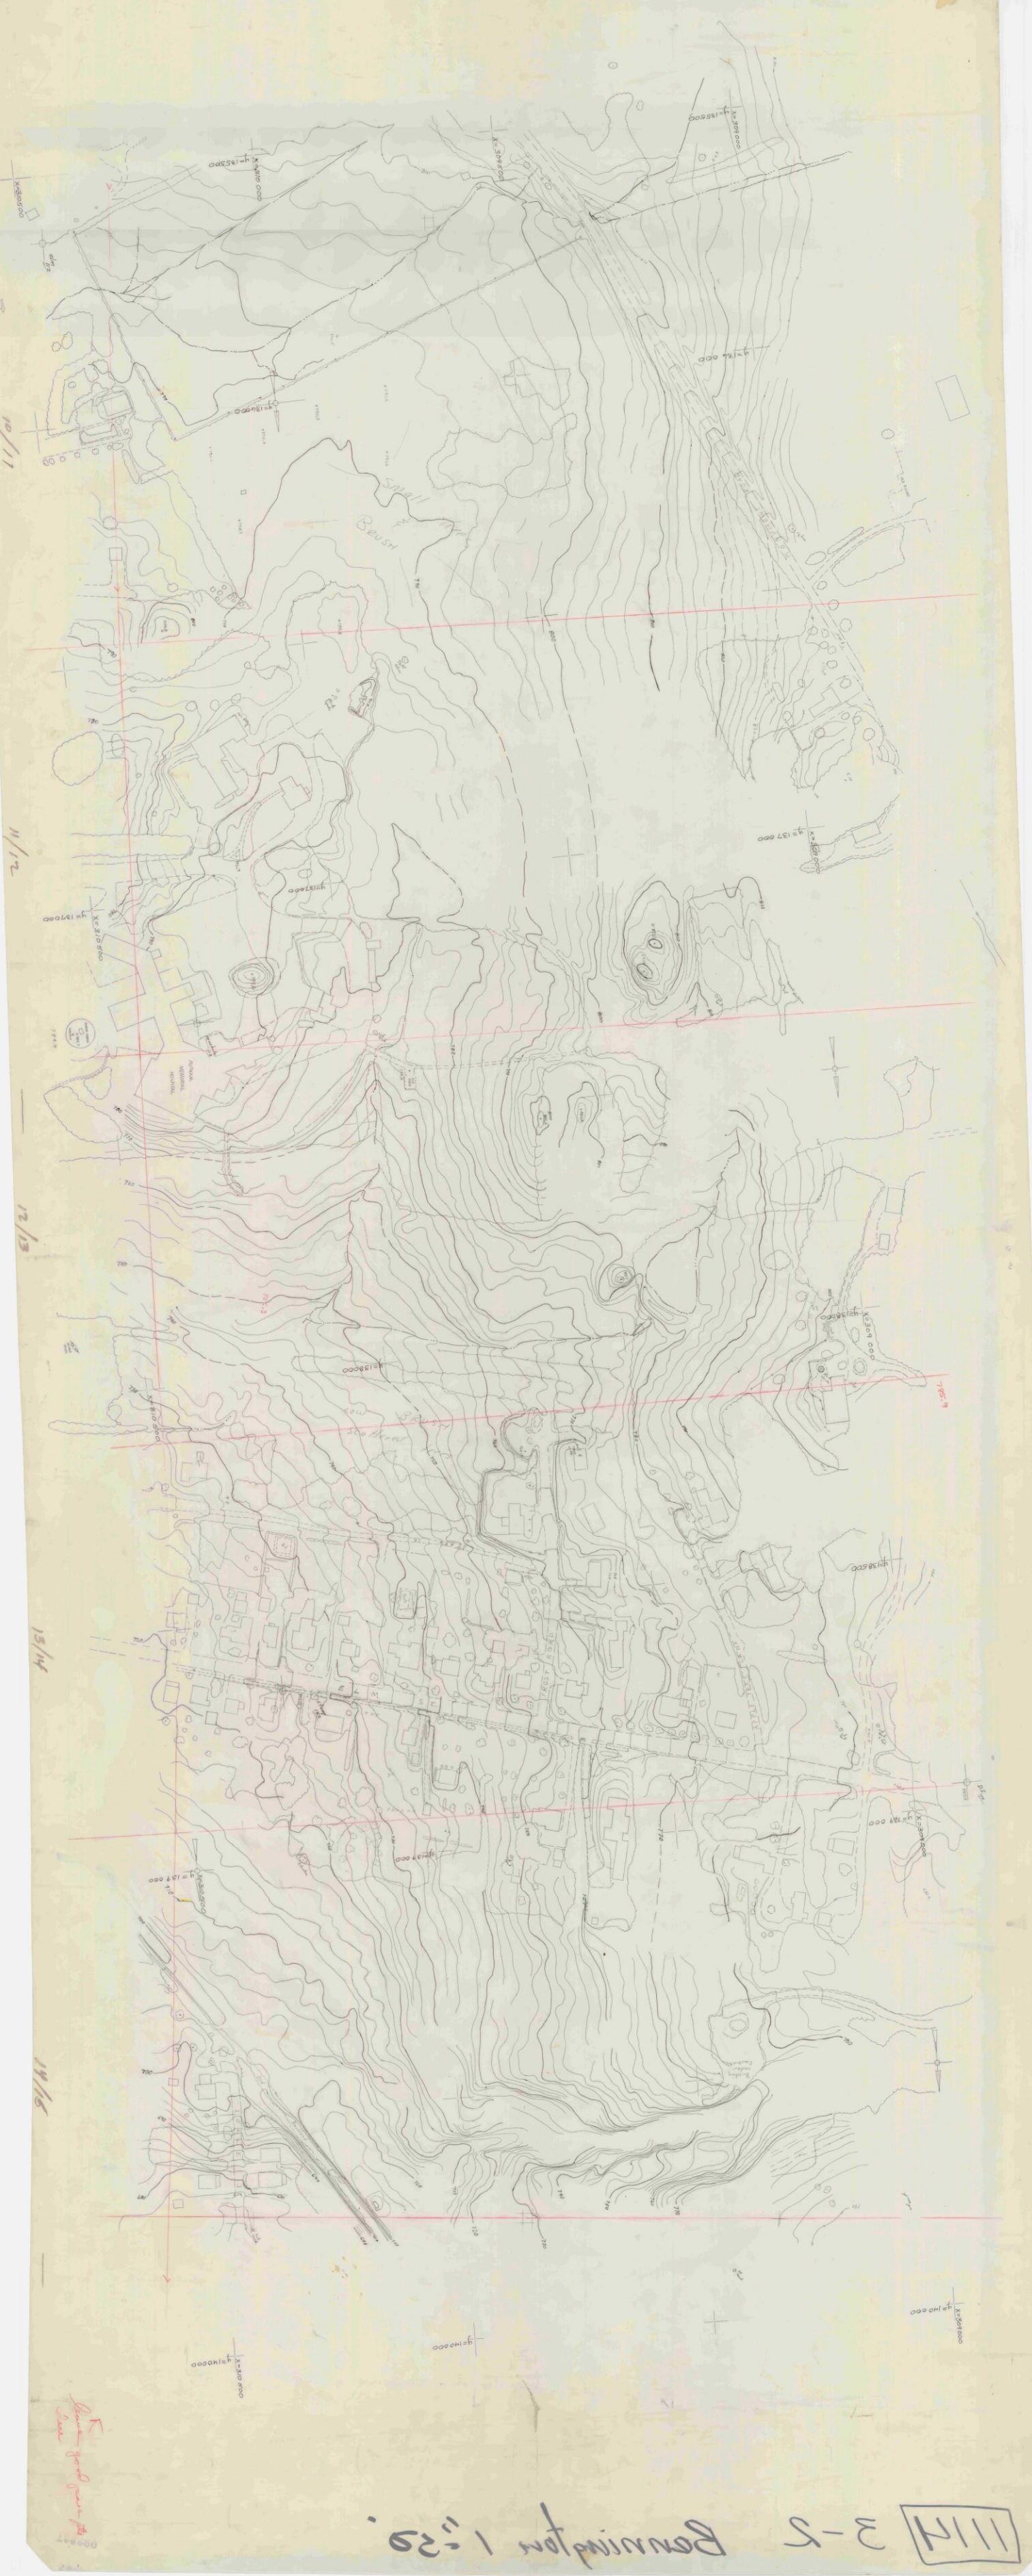

111H H-5 1"=2Q'

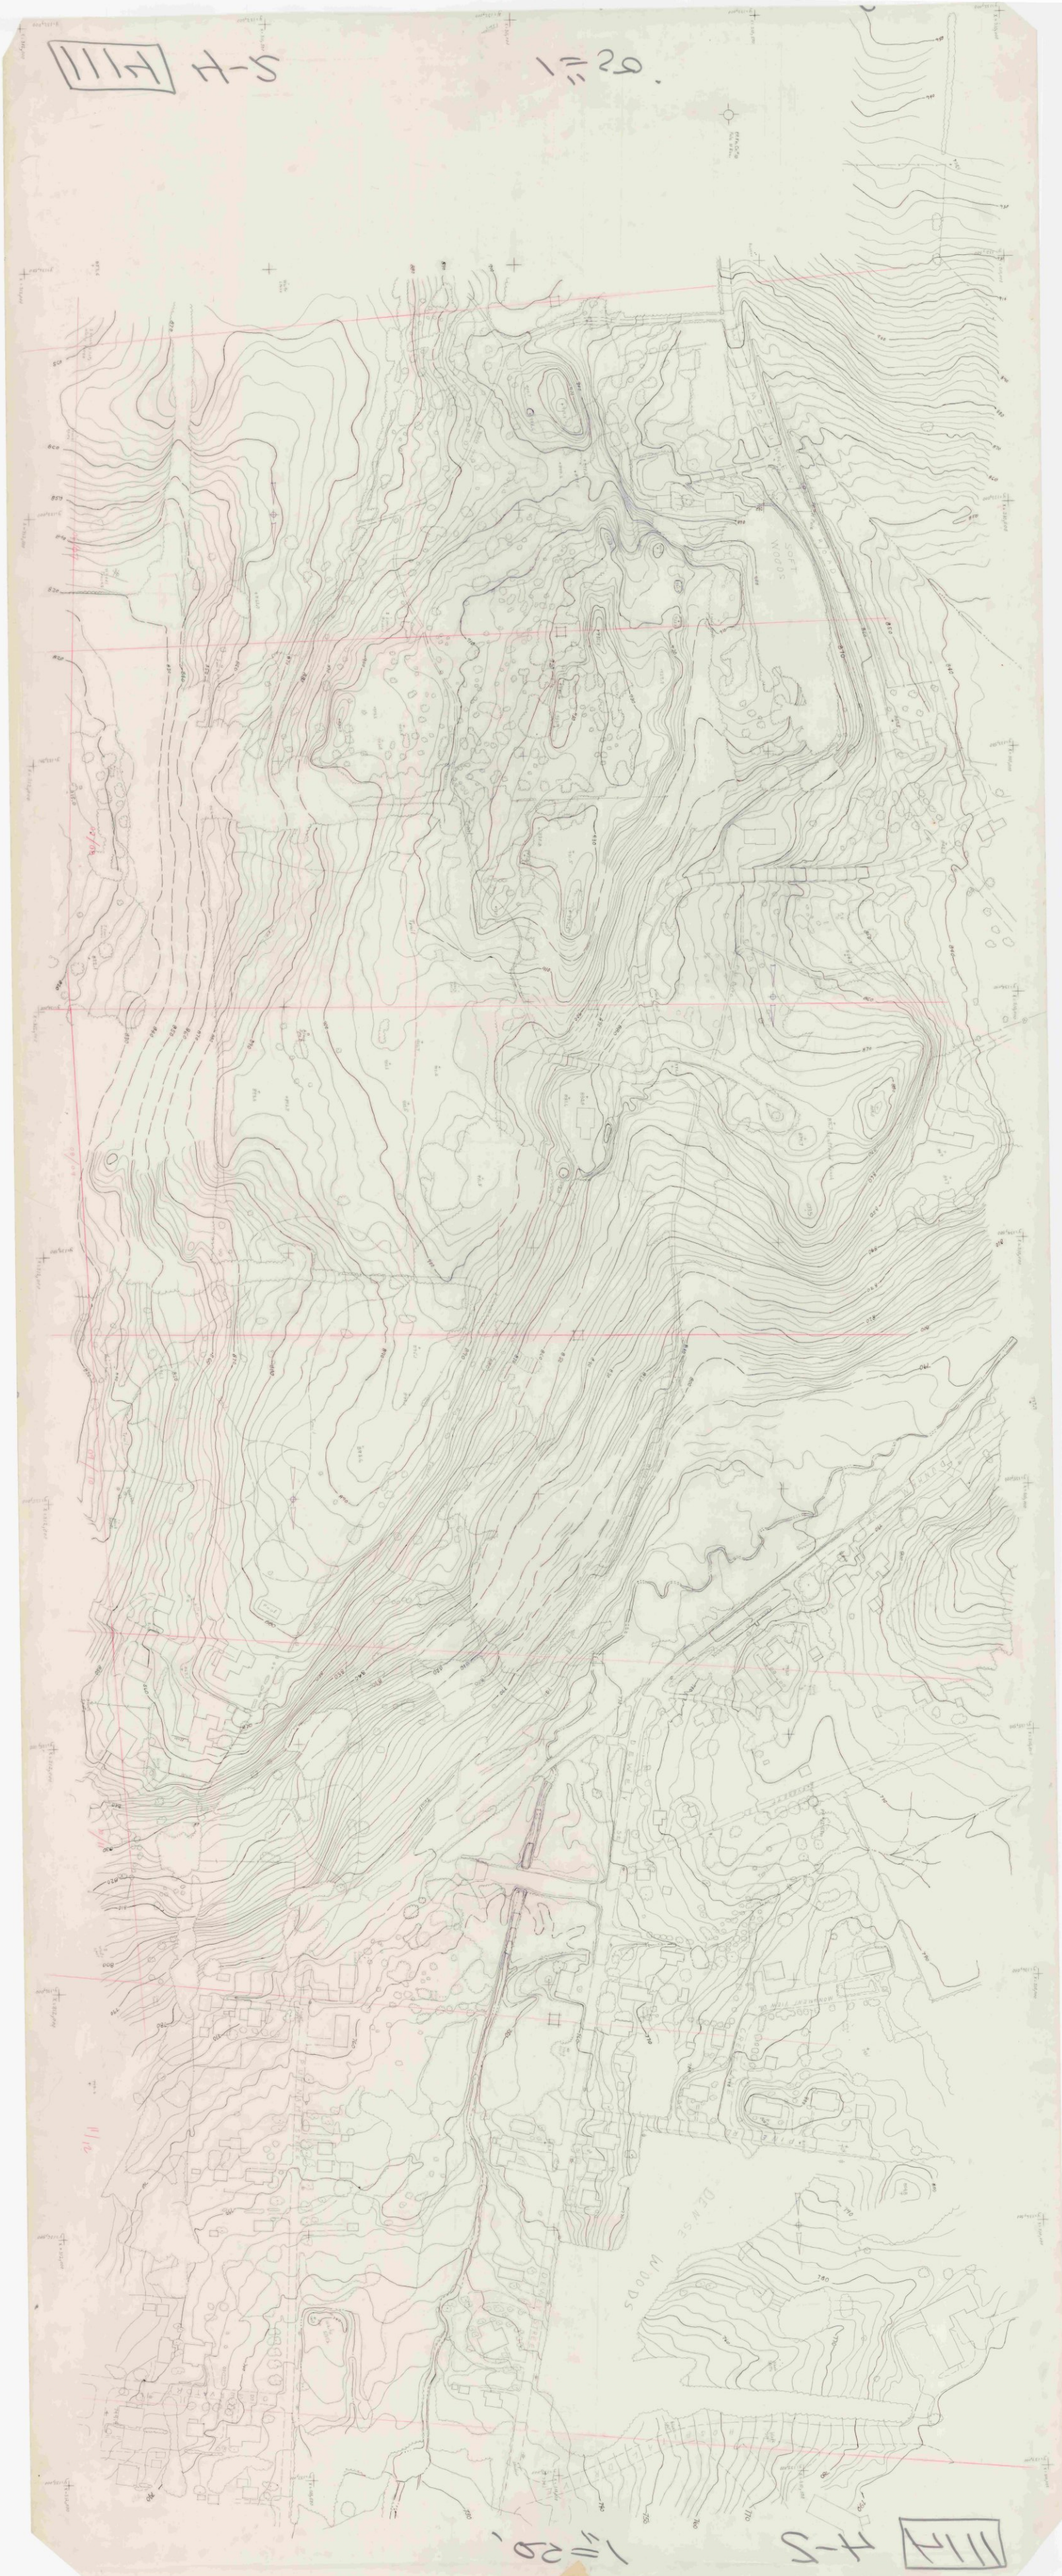

1"=2Q' H-5 111H

111H 4-3 Bennington 20 scale

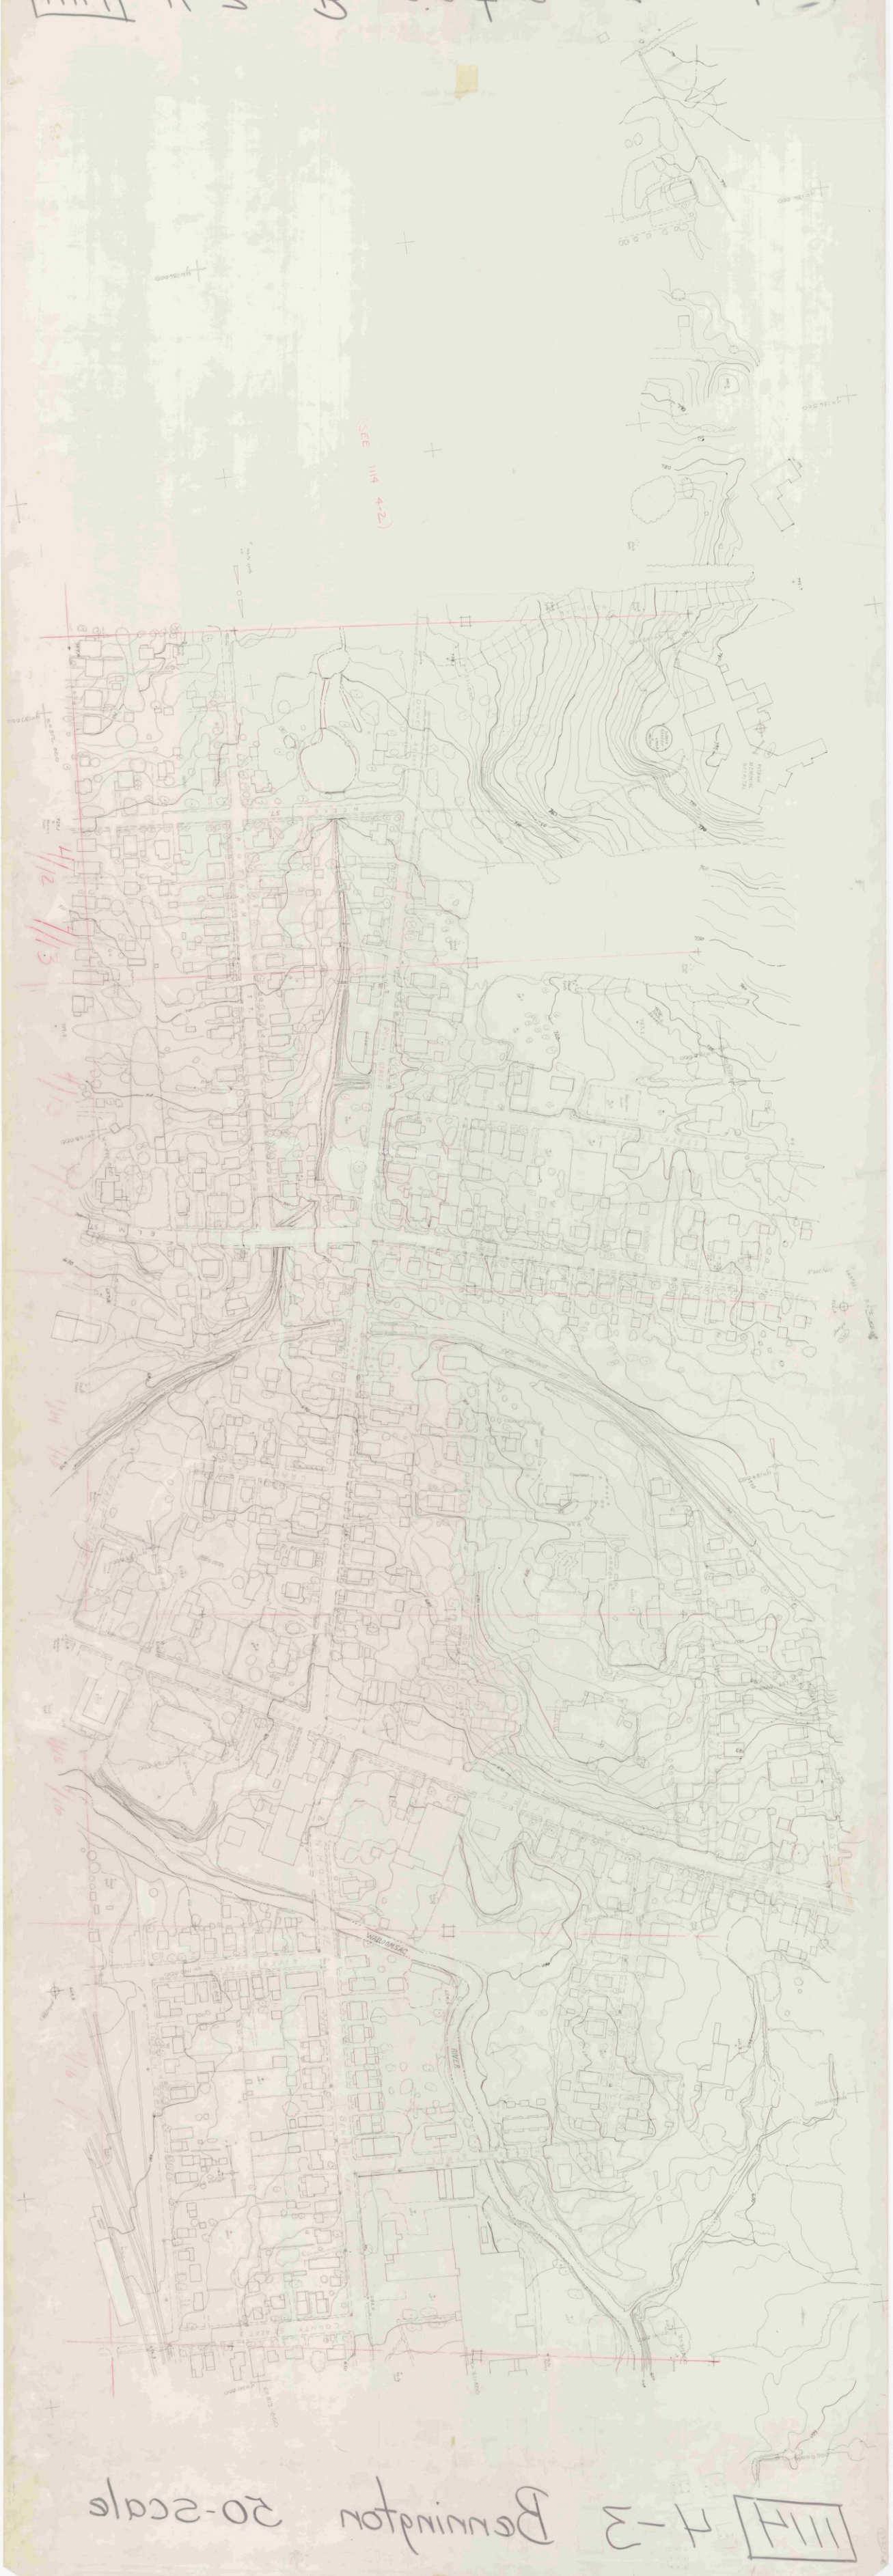

111H 4-3 Bennington 20-scale

A-3 BONN 1"=20'

A-3 BONN 1"=20'

BENNINGTON 1"=50' STRIPS SHEET 3

111A

111A 2-3

1"=20'

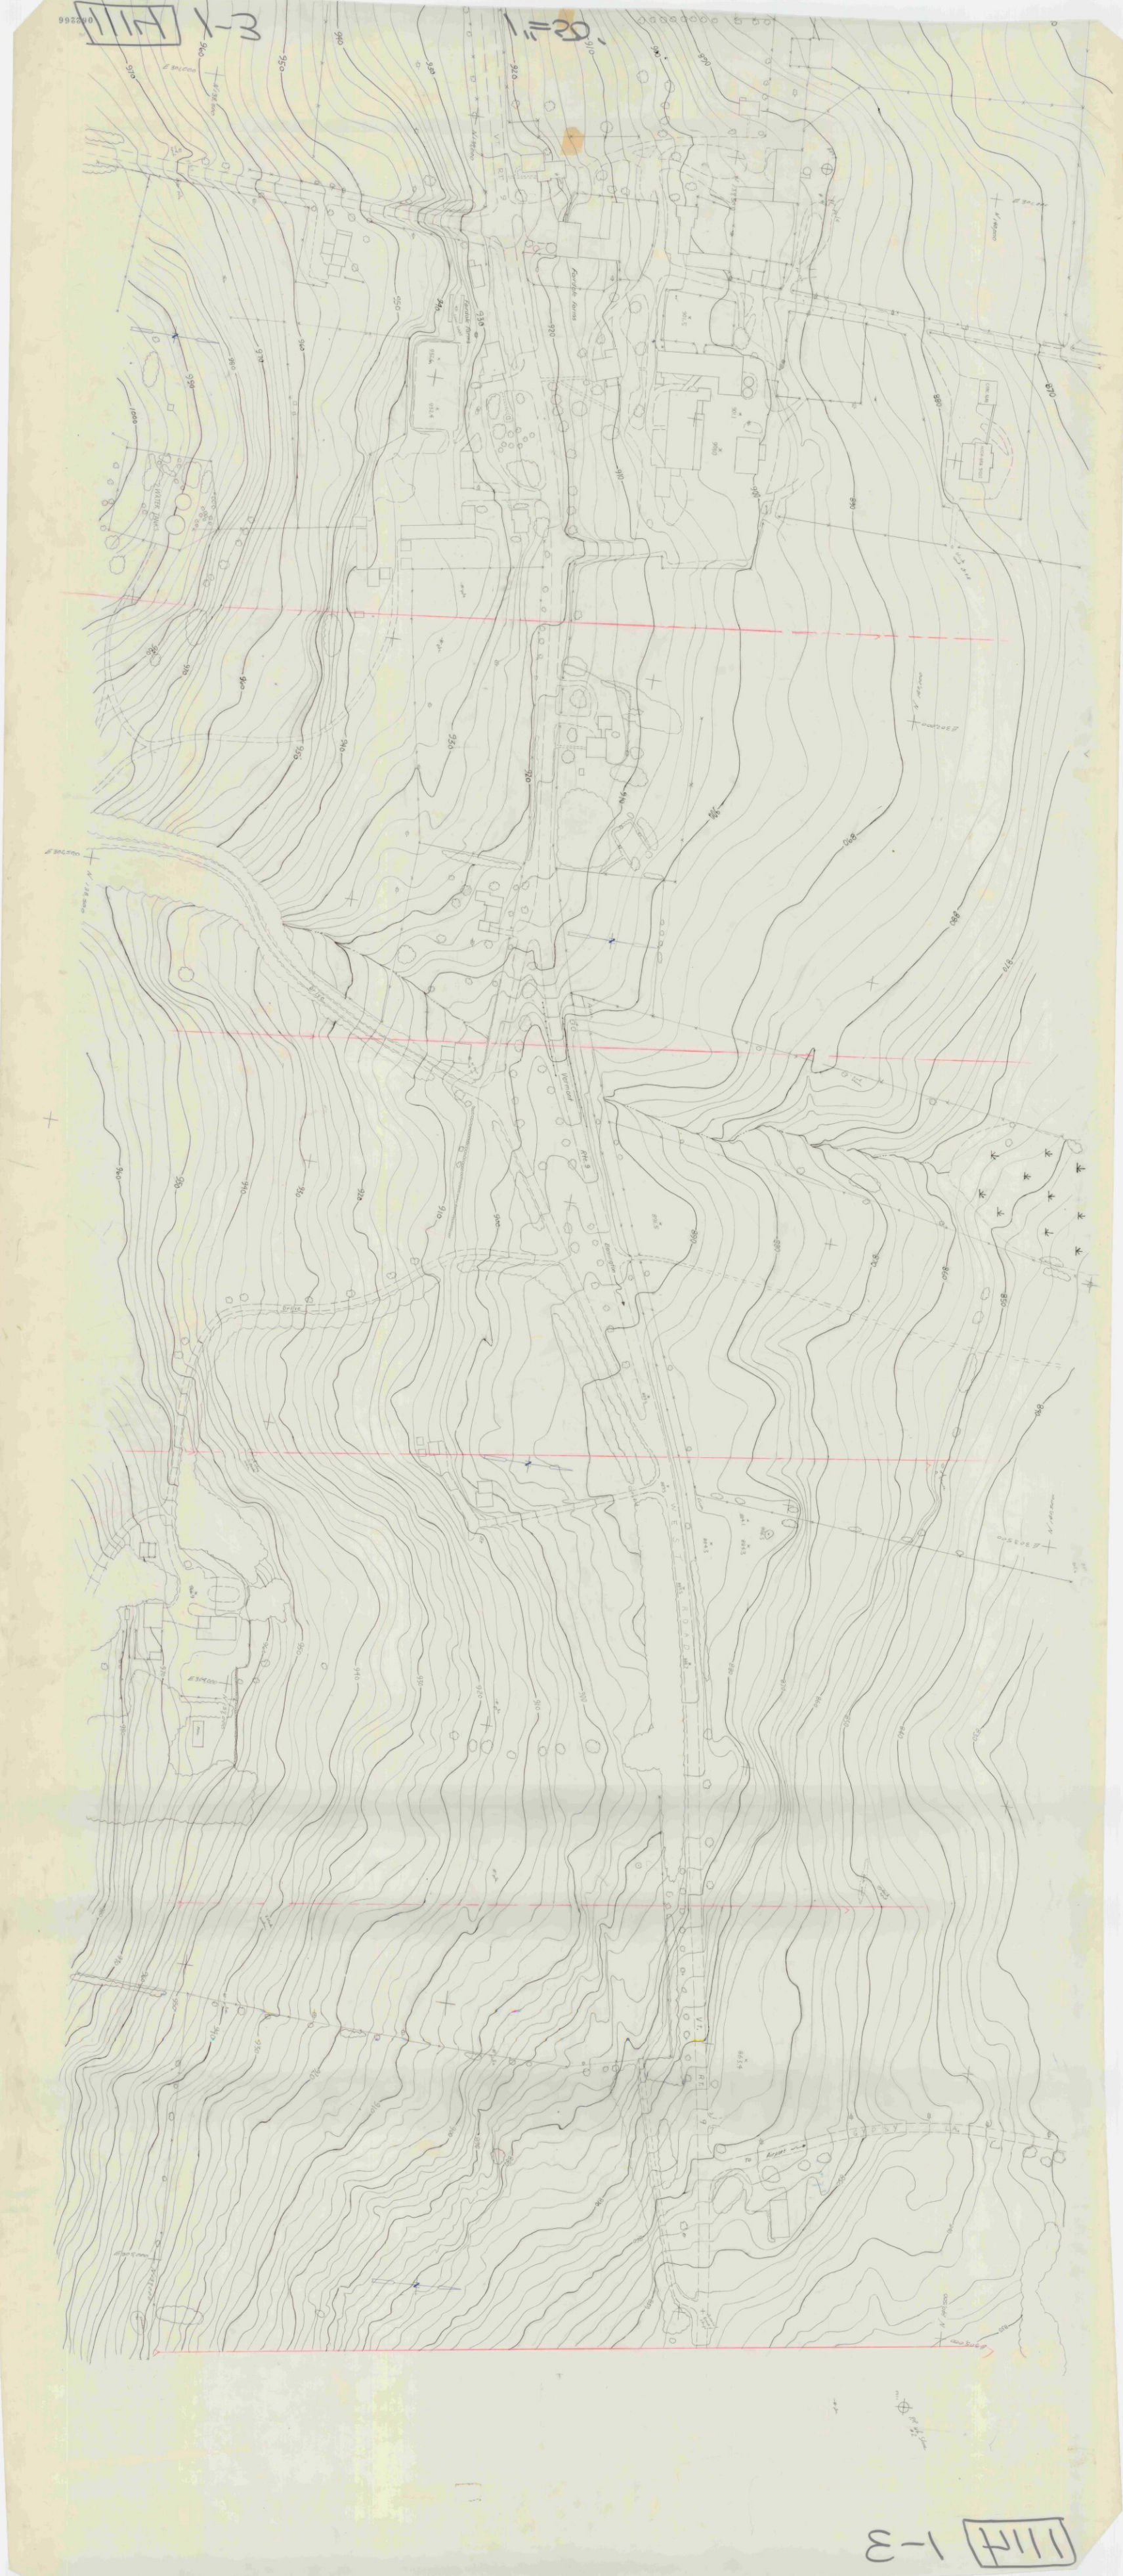
Forsyth Farms
Vermont
Brattleboro
WEST RD
Airport
WATER TANKS

1114 2-3 1"=50'

PARKING
CENTER
SHOPPING
MALLOOMSAC
RIVER
BRANCH
ROAD
MUSEUM
HEWLETT

1114 e-3

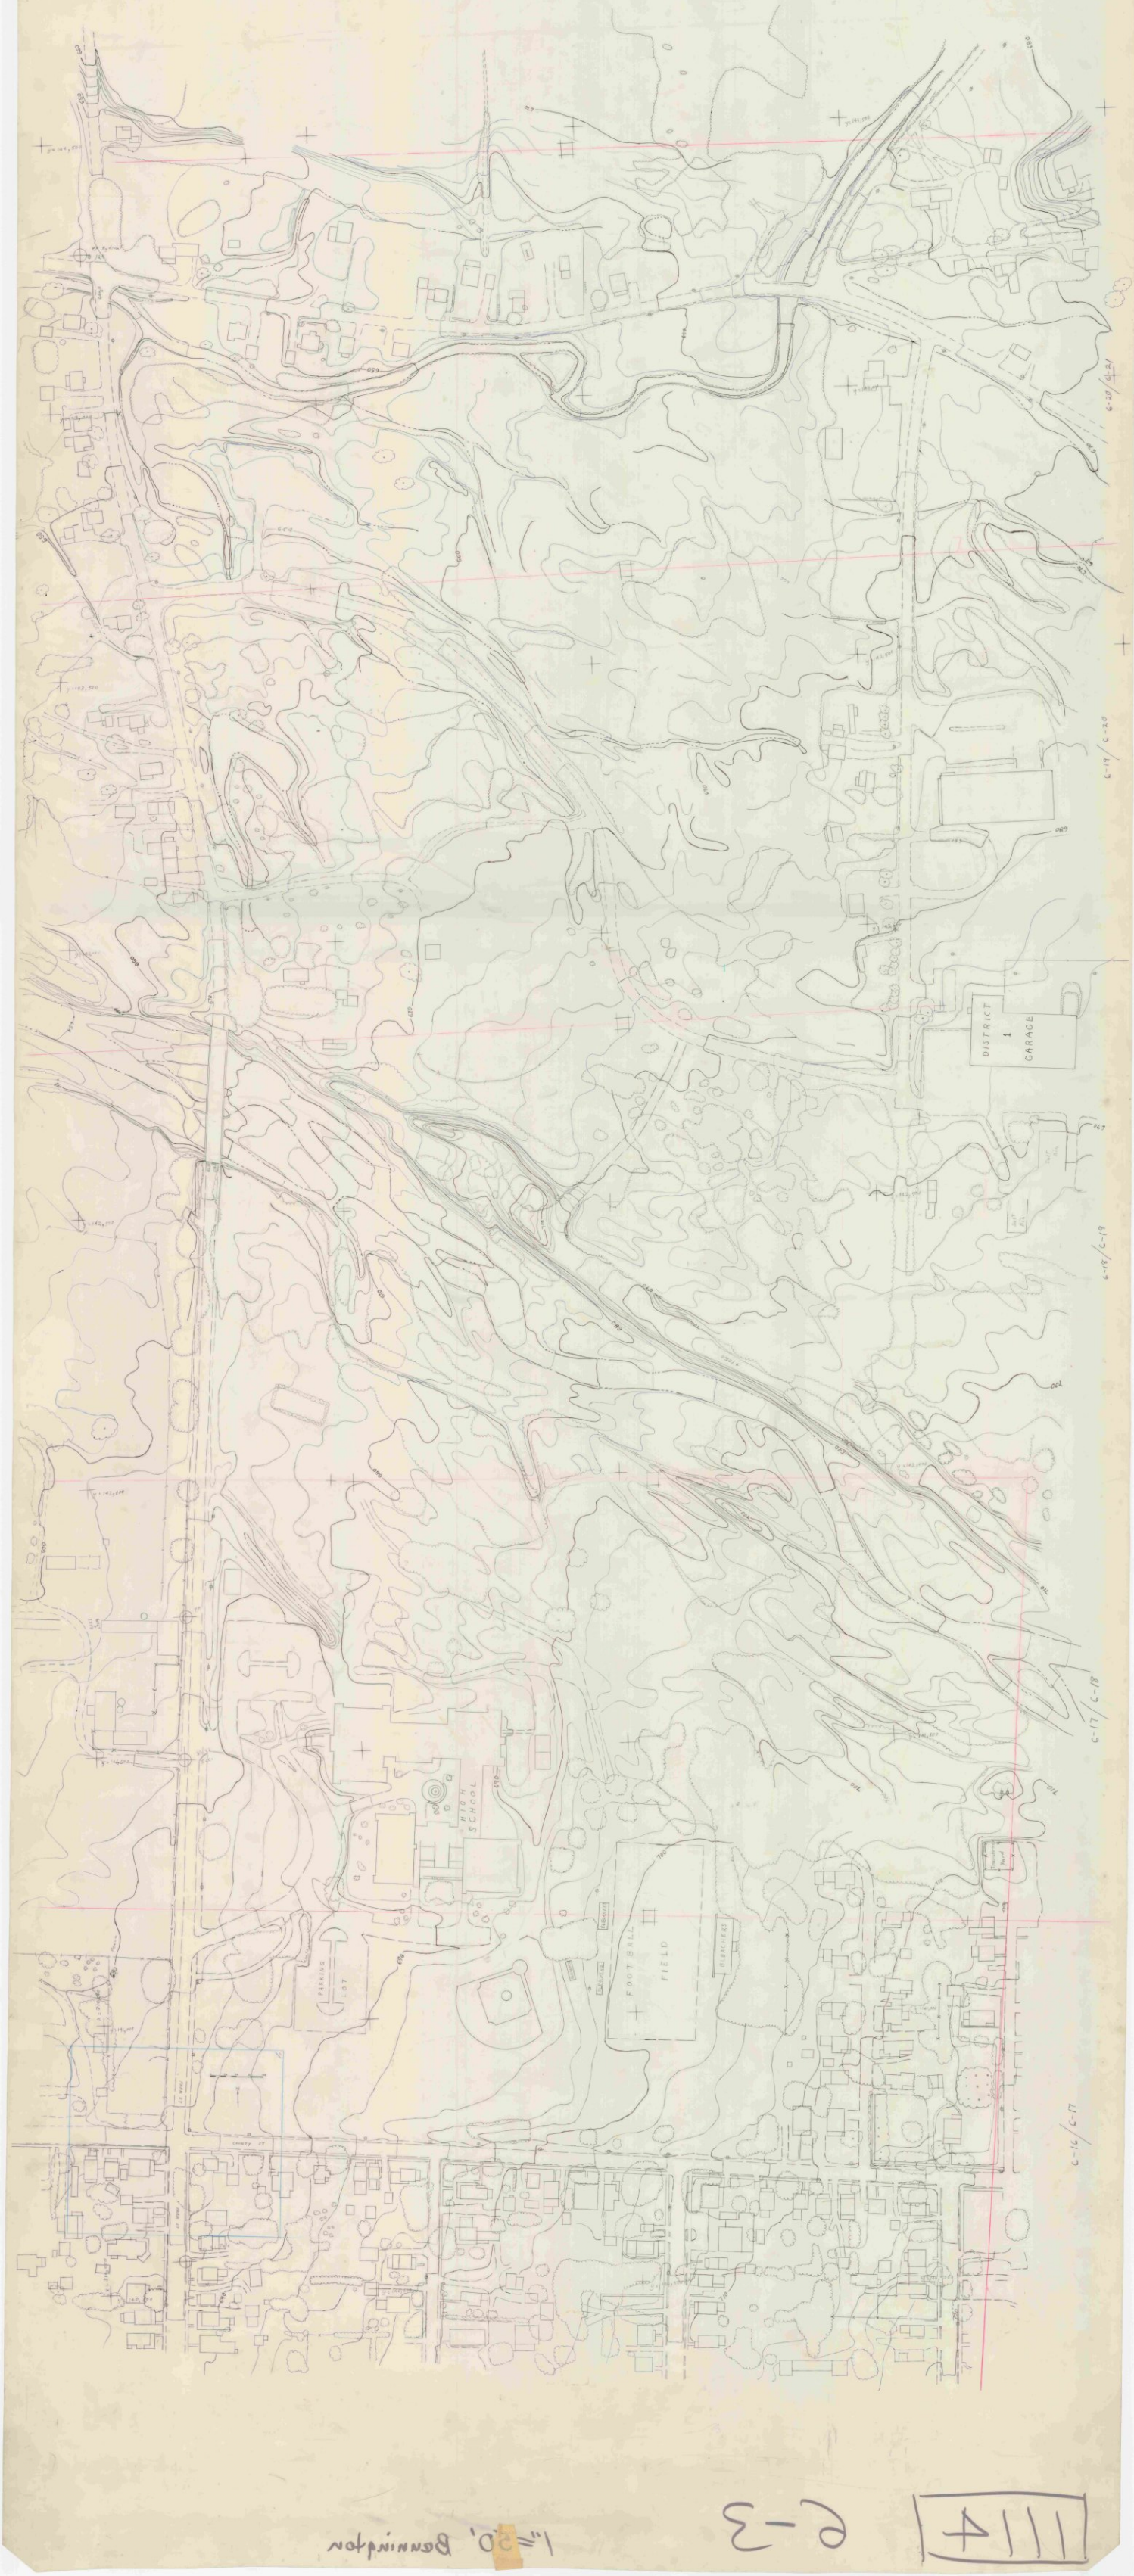

1"=50', Bennington

e-3 1114

111H H-H 1"=20'

111H H-H Benning for 1"=20'

1"=20'

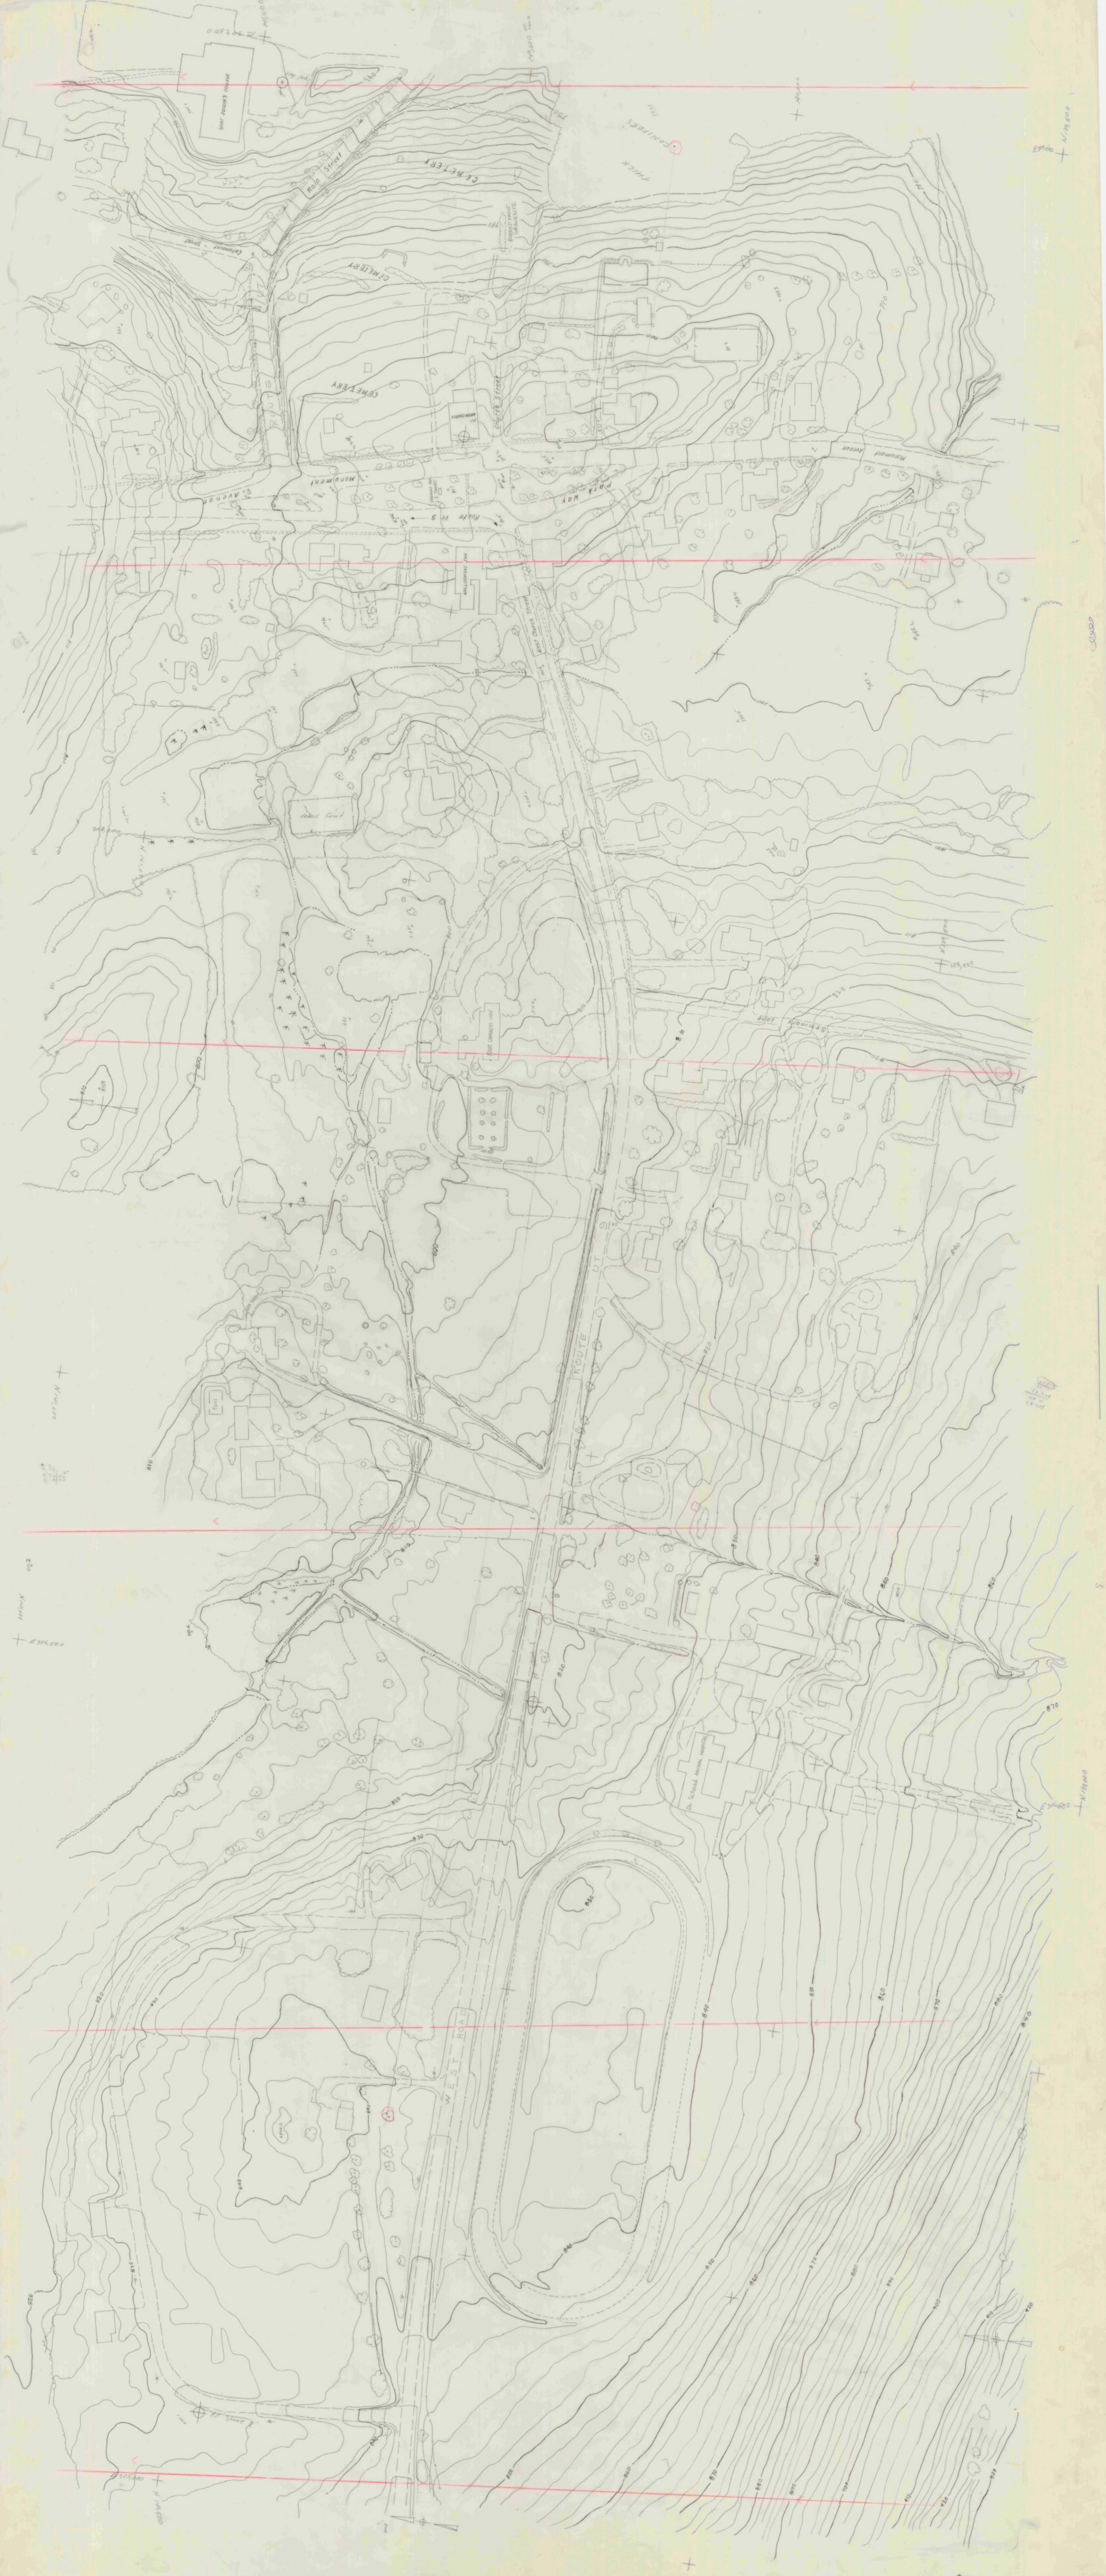
Saint Joseph's College
Main Street
Cemetery
Catamount Street
Robert Frost Gravesite
Church Street
Monument Avenue
Park Way
Route VT 9
Walloomsac Inn
West Church Street
Tennis Court
Seminary Lane
Route VT 9
West Road
Dr. Schoad Animal Hospital

1114 1-4

1114 3-4 1"=80'

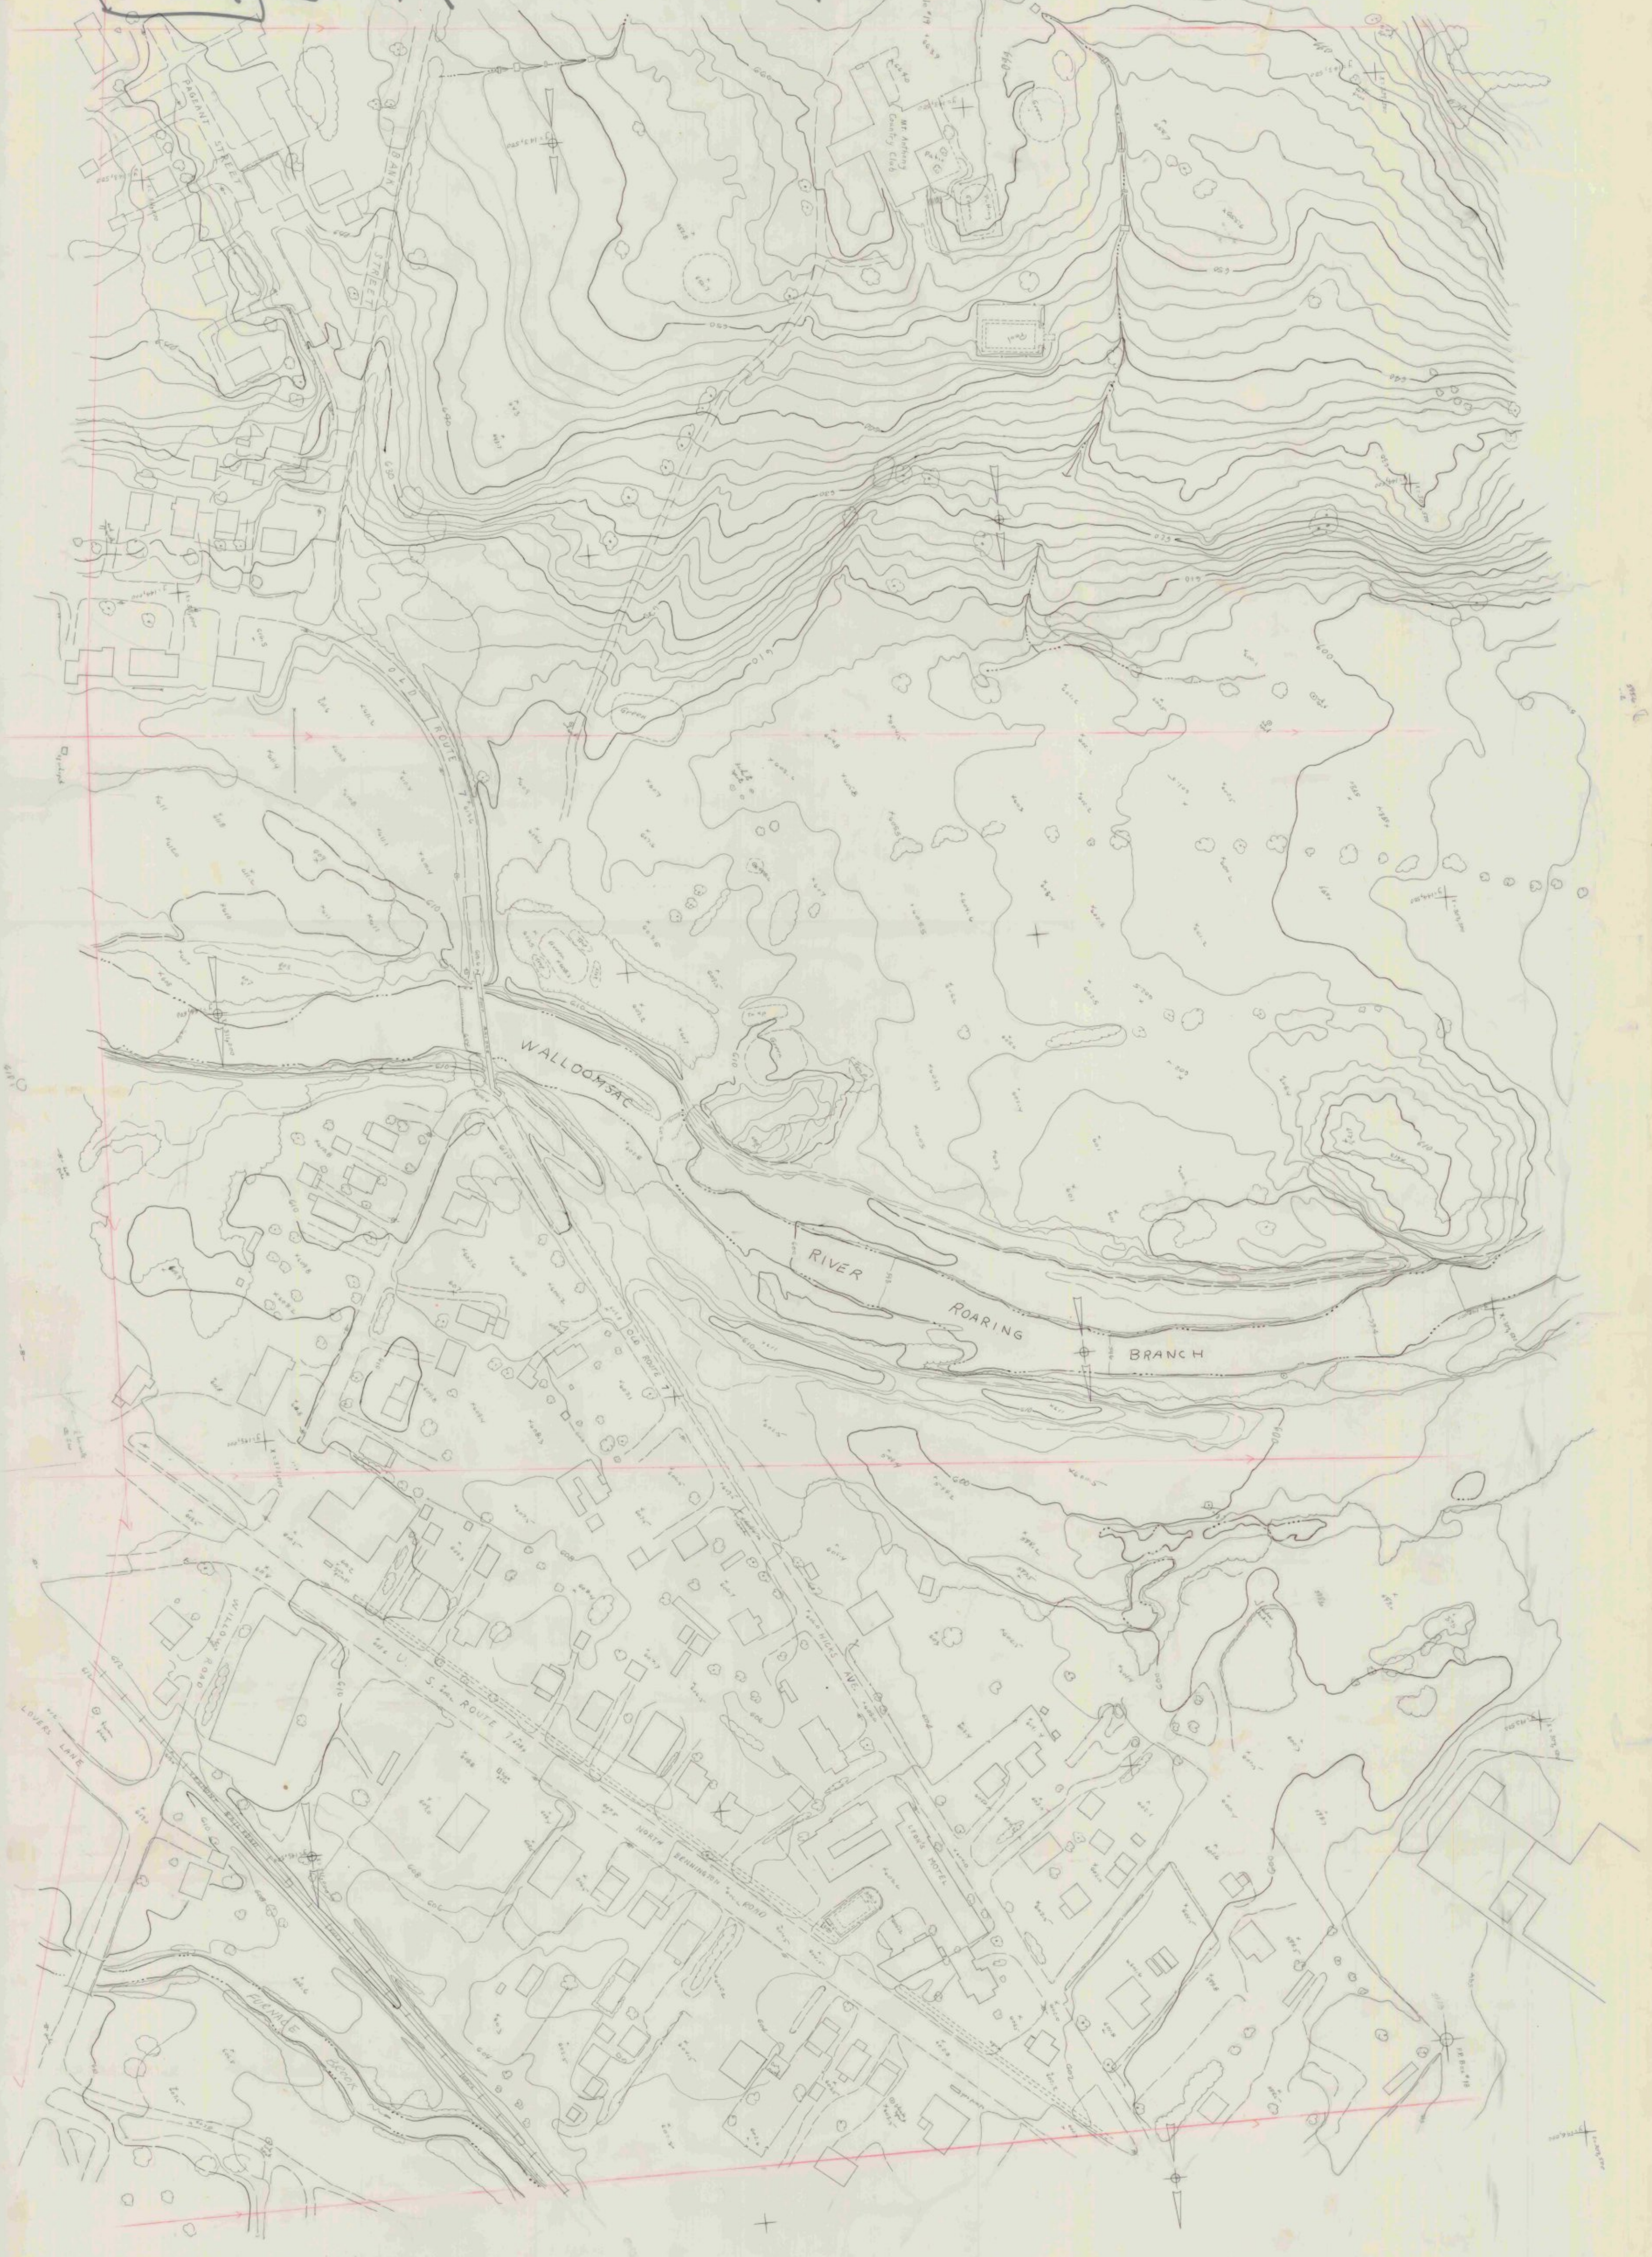

1114 3-4 Bennington 1"=50'

HARMON
ROAD
TREE
NURSERY
BENNINGTON
ROAD
SHOPPING
CENTER
PARKING
HENRY
DRIVE
HAYWOOD
DRIVE
WILMOTH

1114 8-1

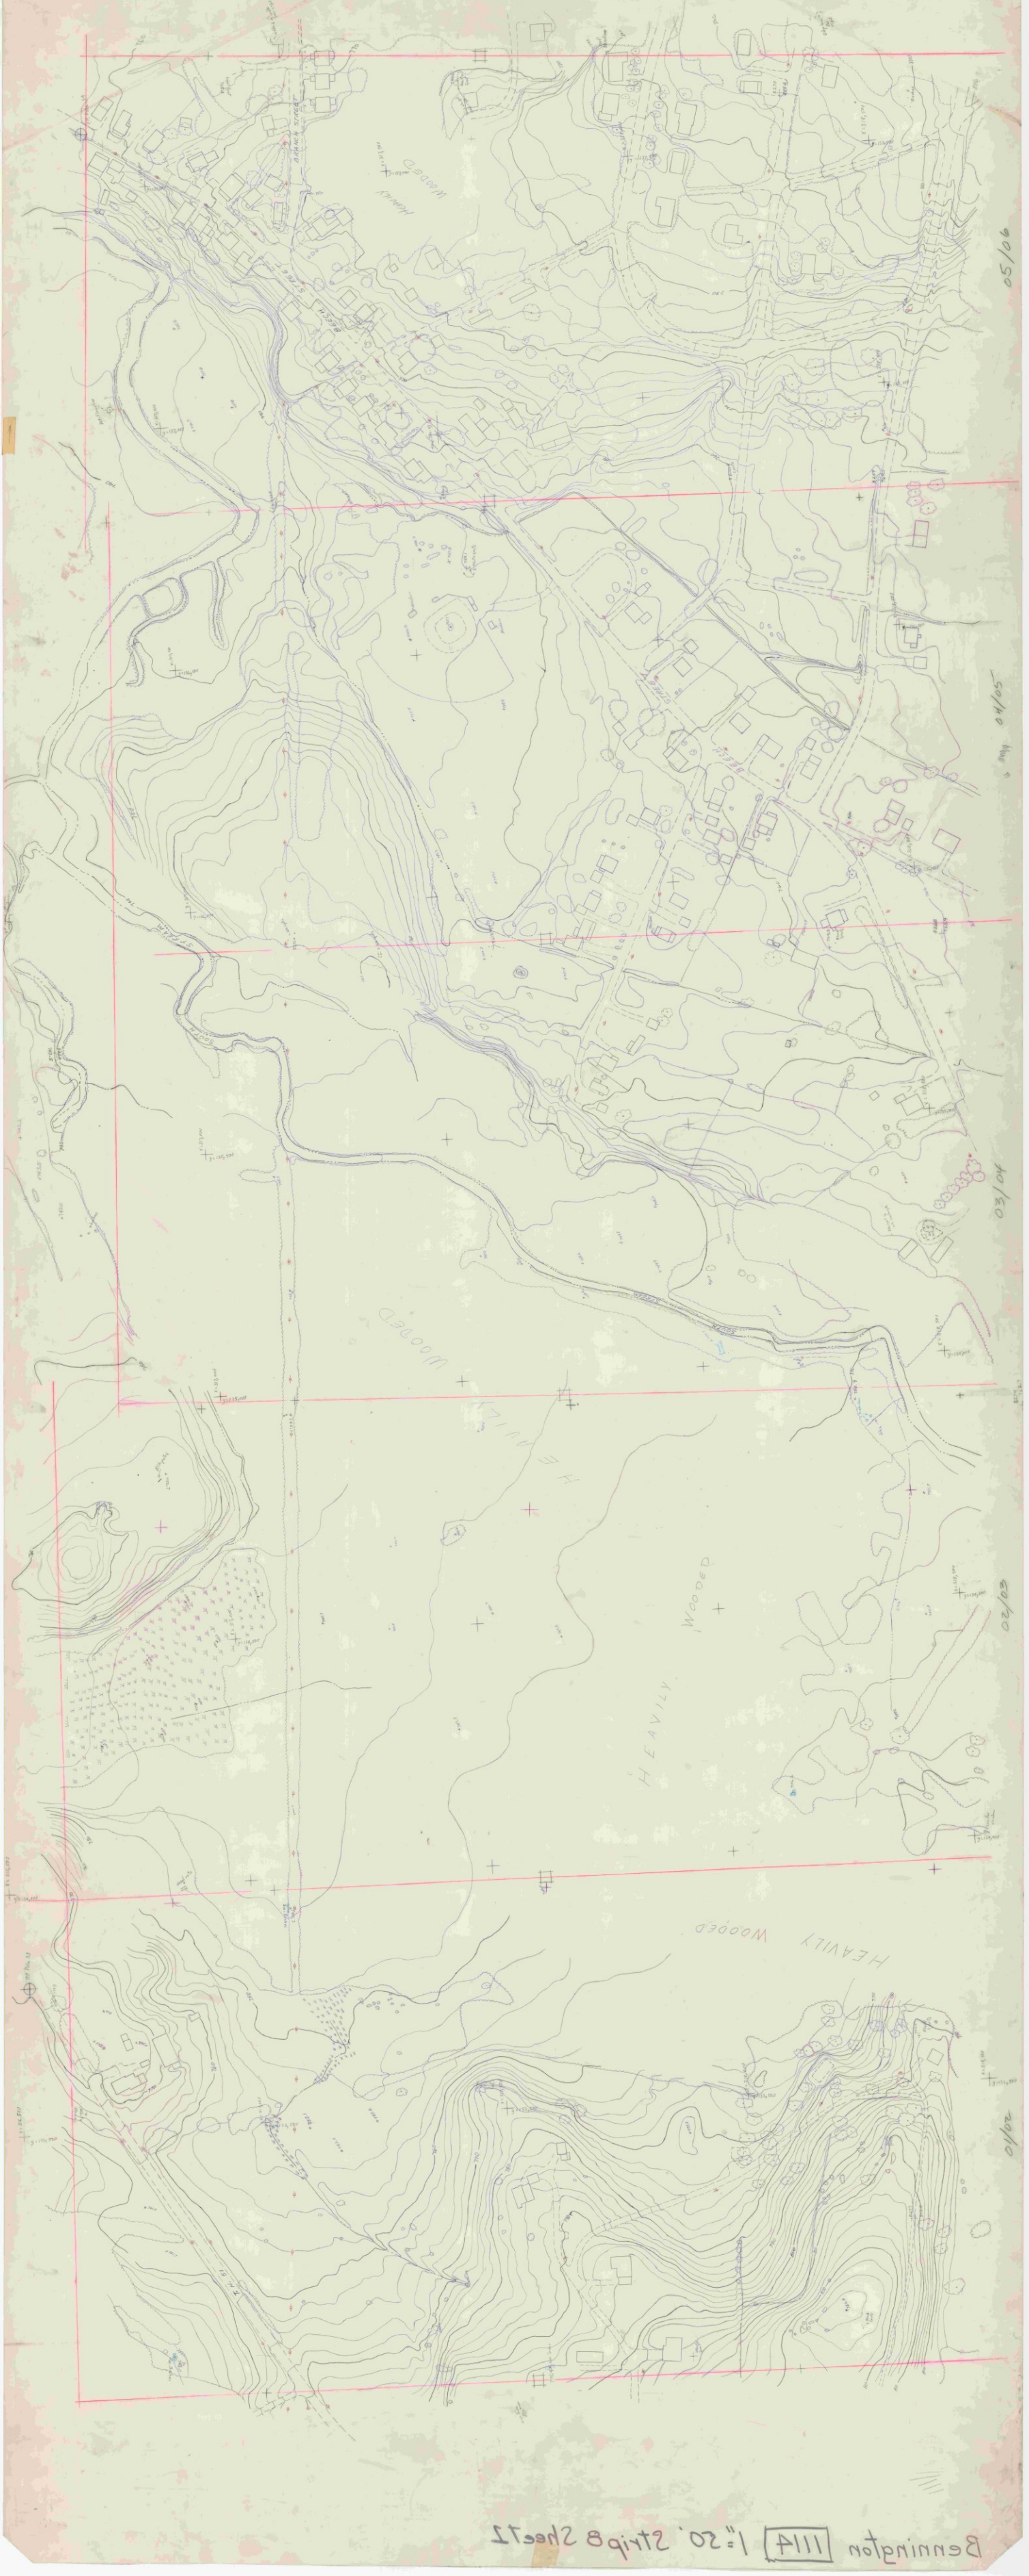

Bennington 1114 1"=50' Strip B Sheet 2

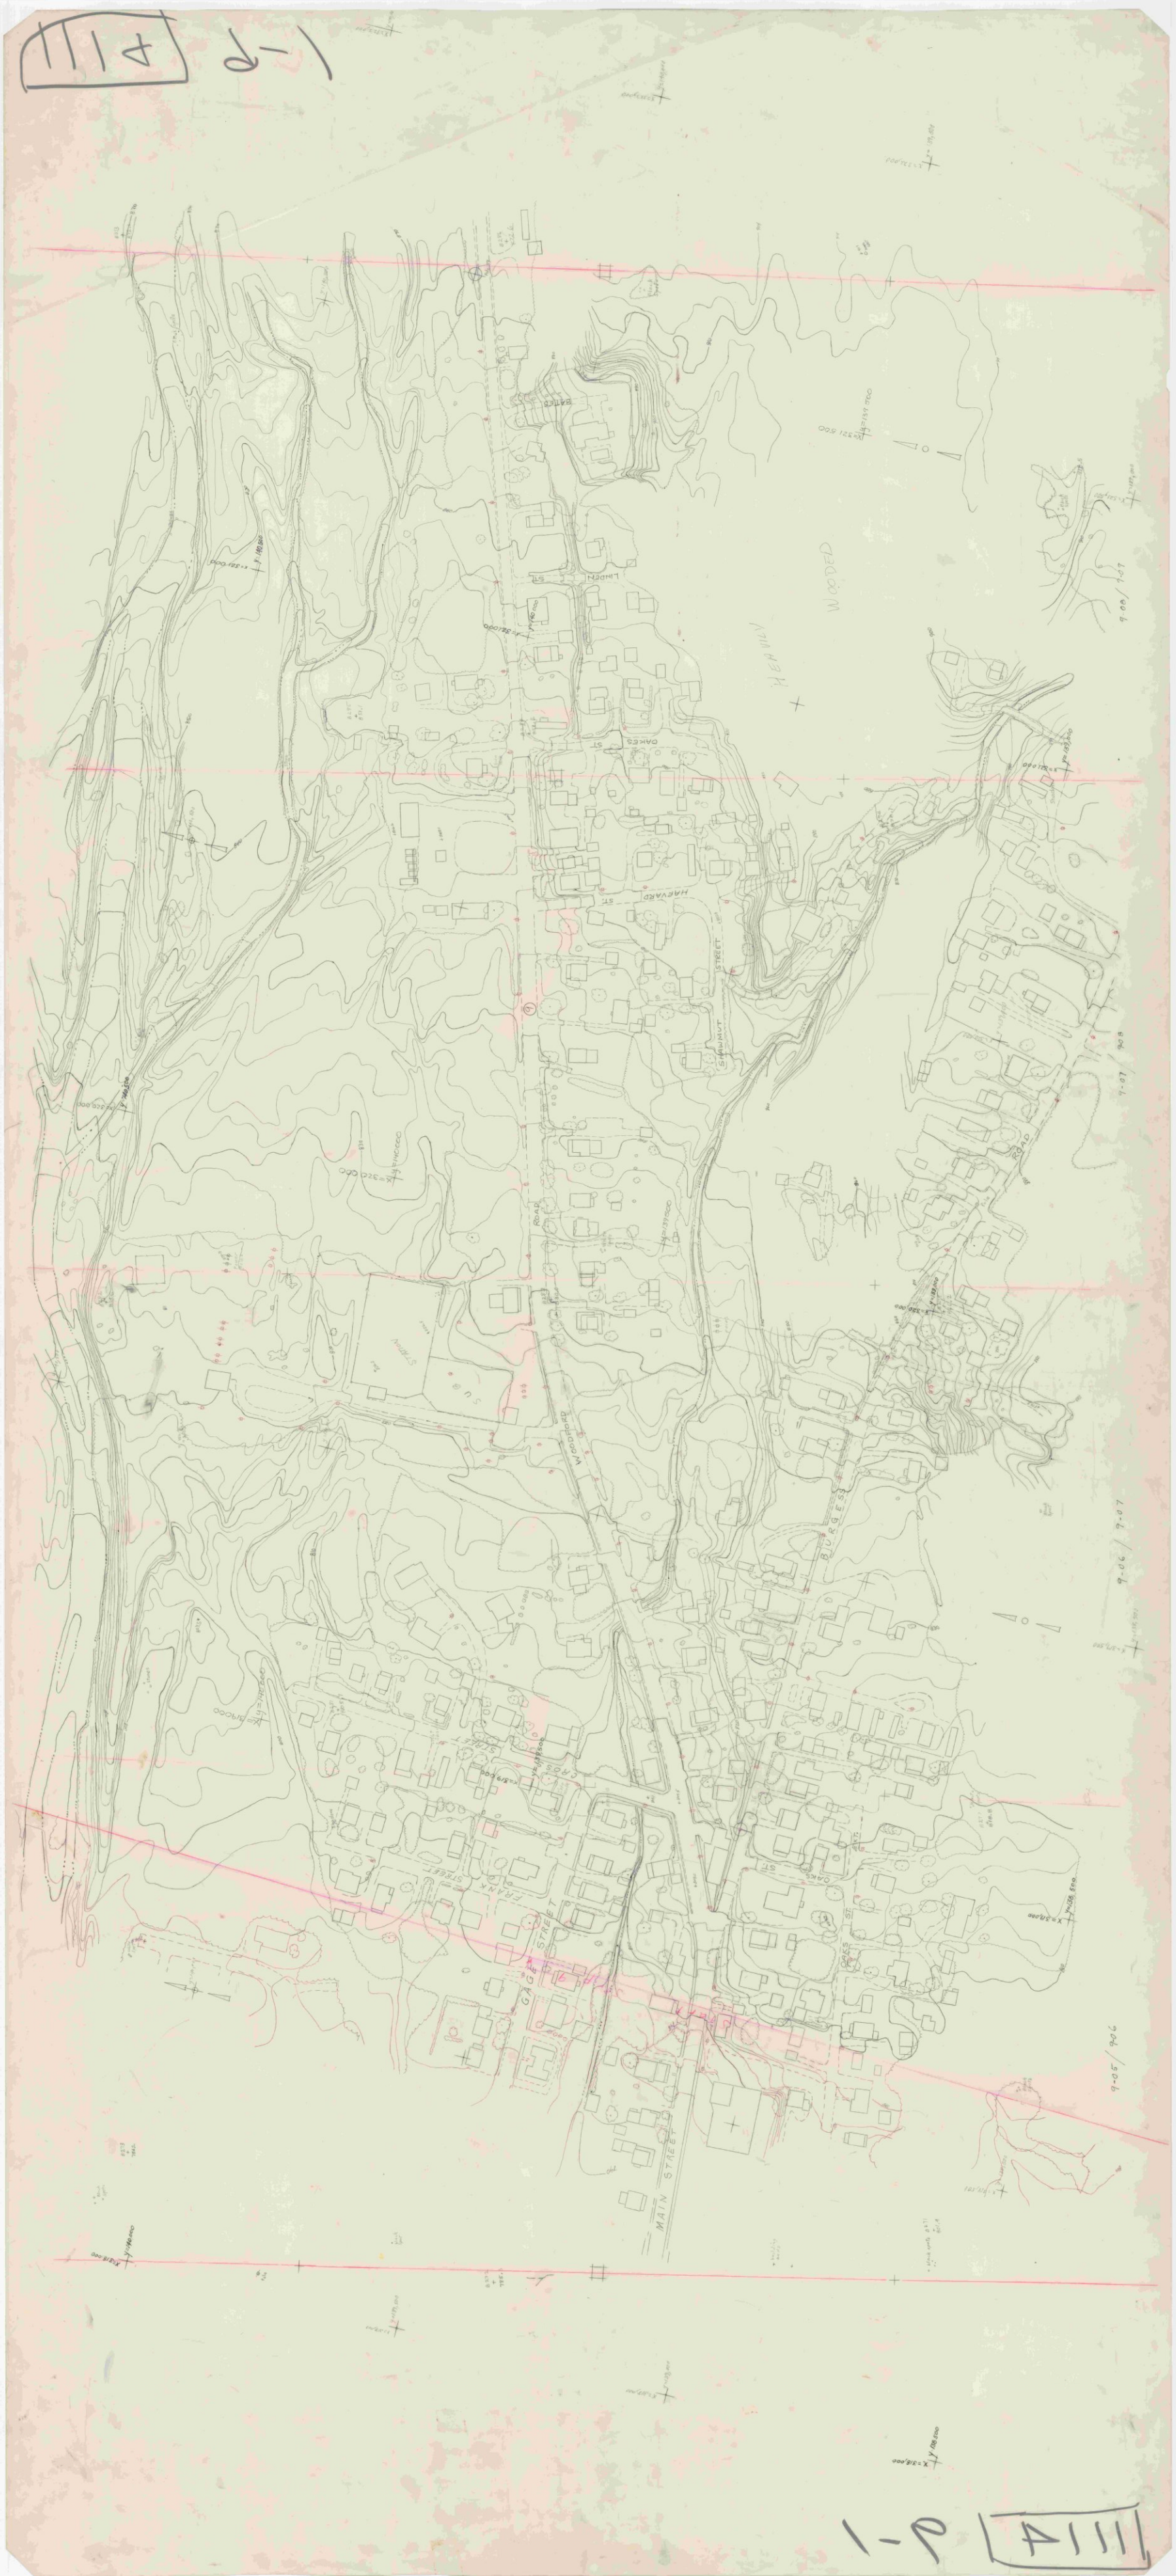
LINDEN ST
OAKES ST
HARVARD ST
STRAWNUT STREET
WOODED HEAVILY
ROAD
WOODPARD
BURGESS
9-07
9-06
9-05
GAG STREET
MAIN STREET
FRANK STREET
CROSS STREET
OAKES ST

1111 11-1 1"=20'

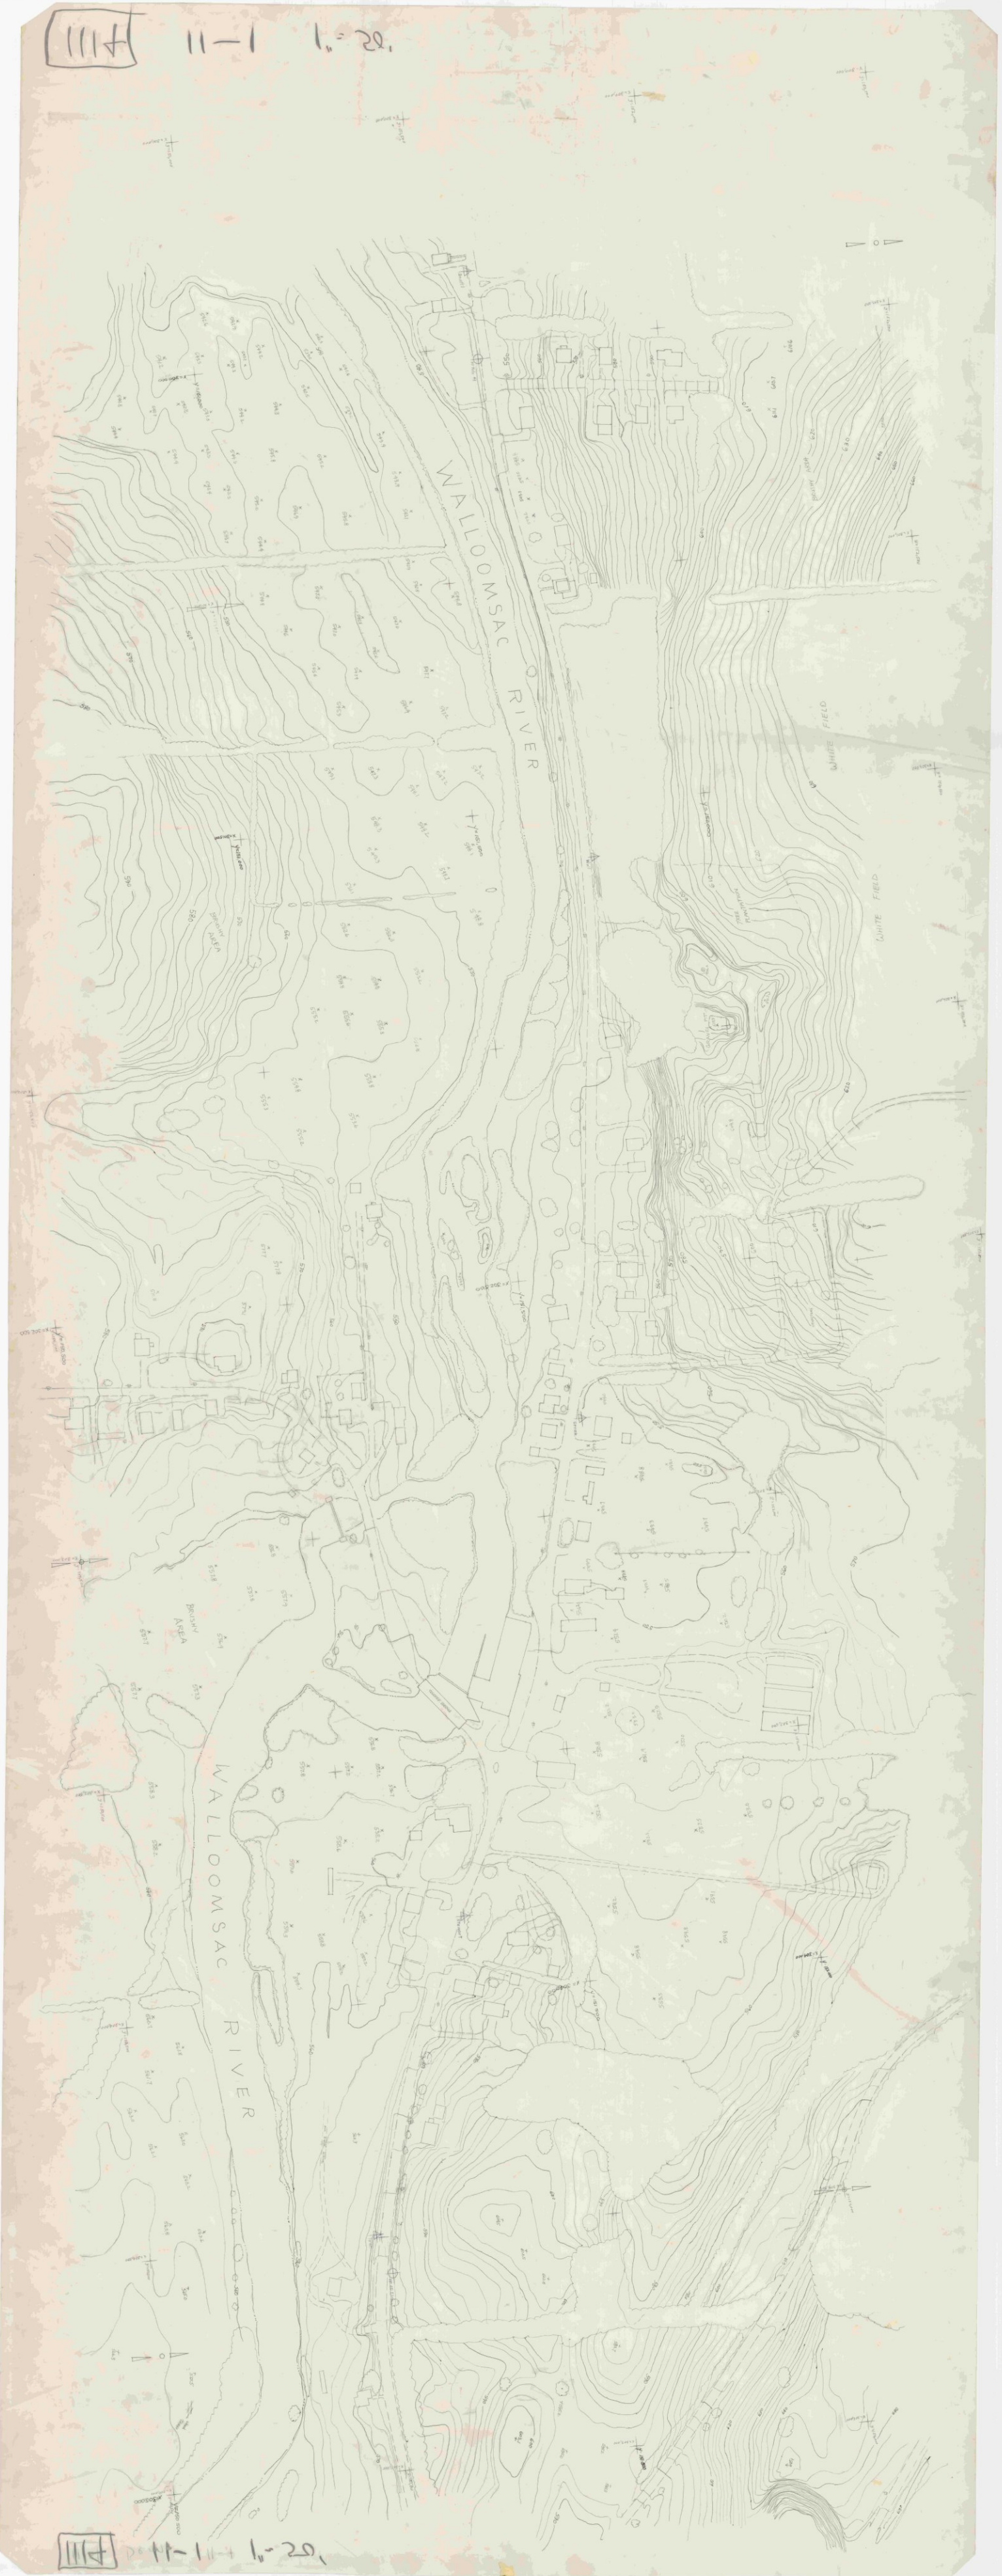

1111 11-1 1"=20'

111H 3-3 1"=20'

111H 3-3 Bennington 1"=50'

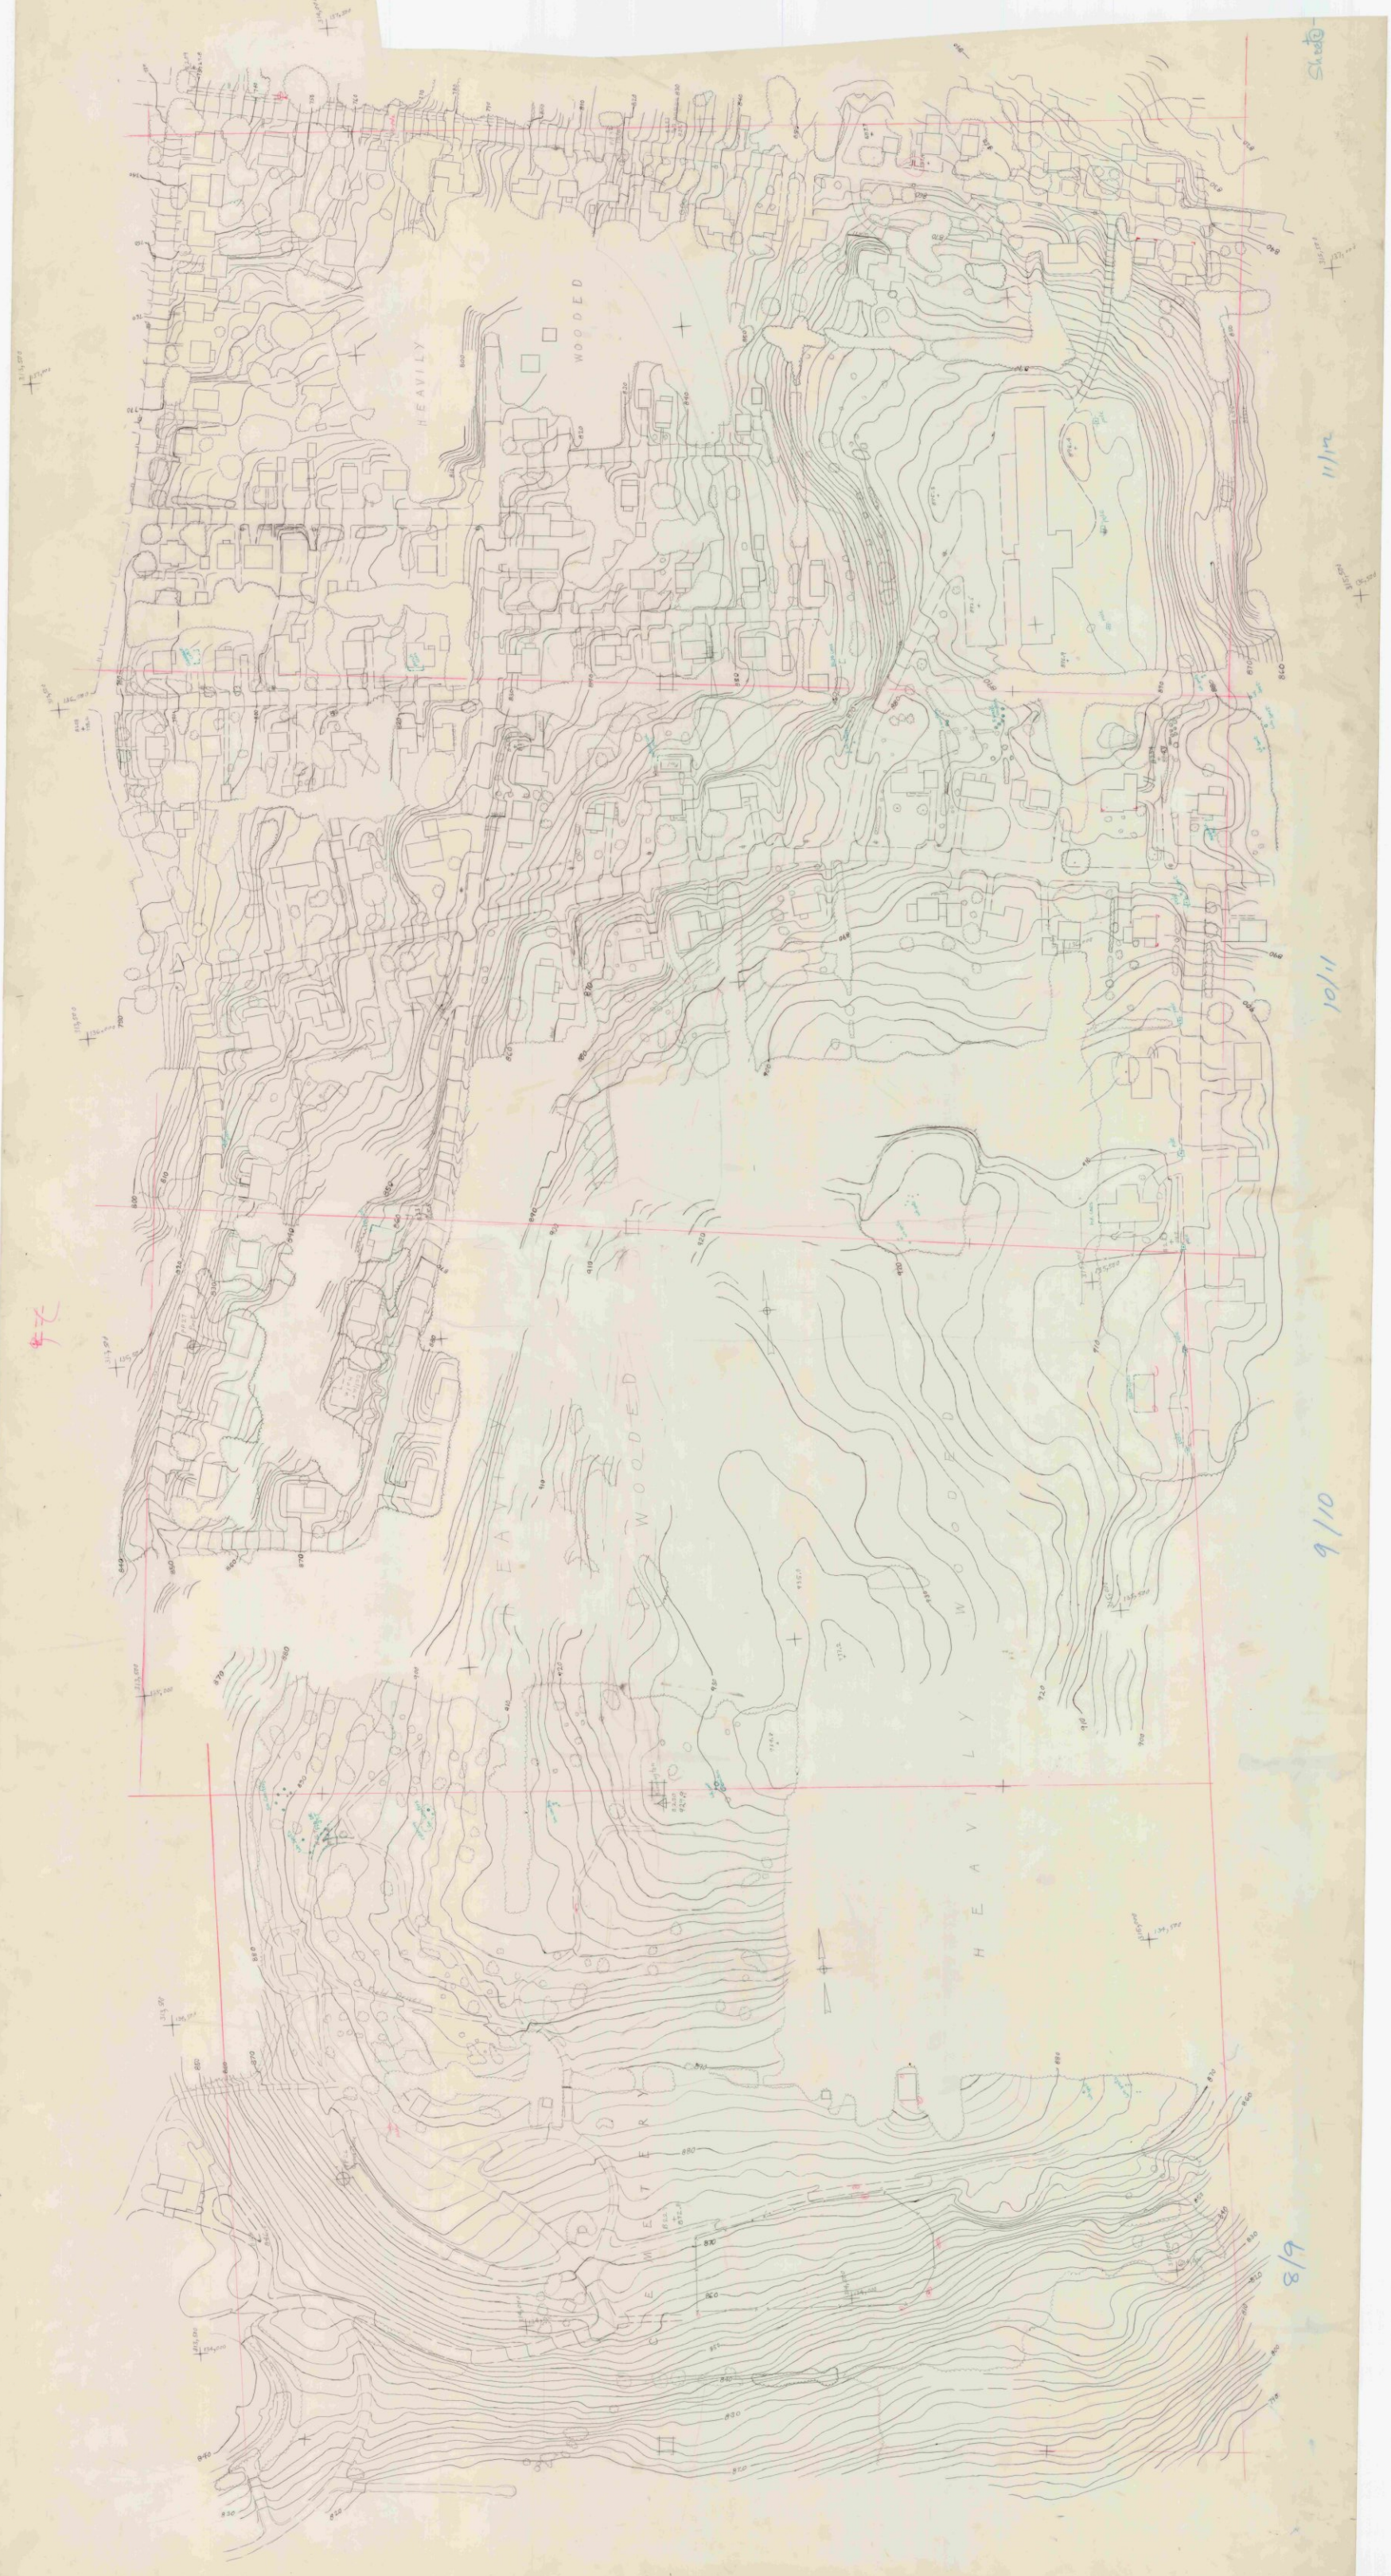

BENNINGTON Mtn stripe sheet 1 scale 1"=20'.

1114 1-1 1"=50'

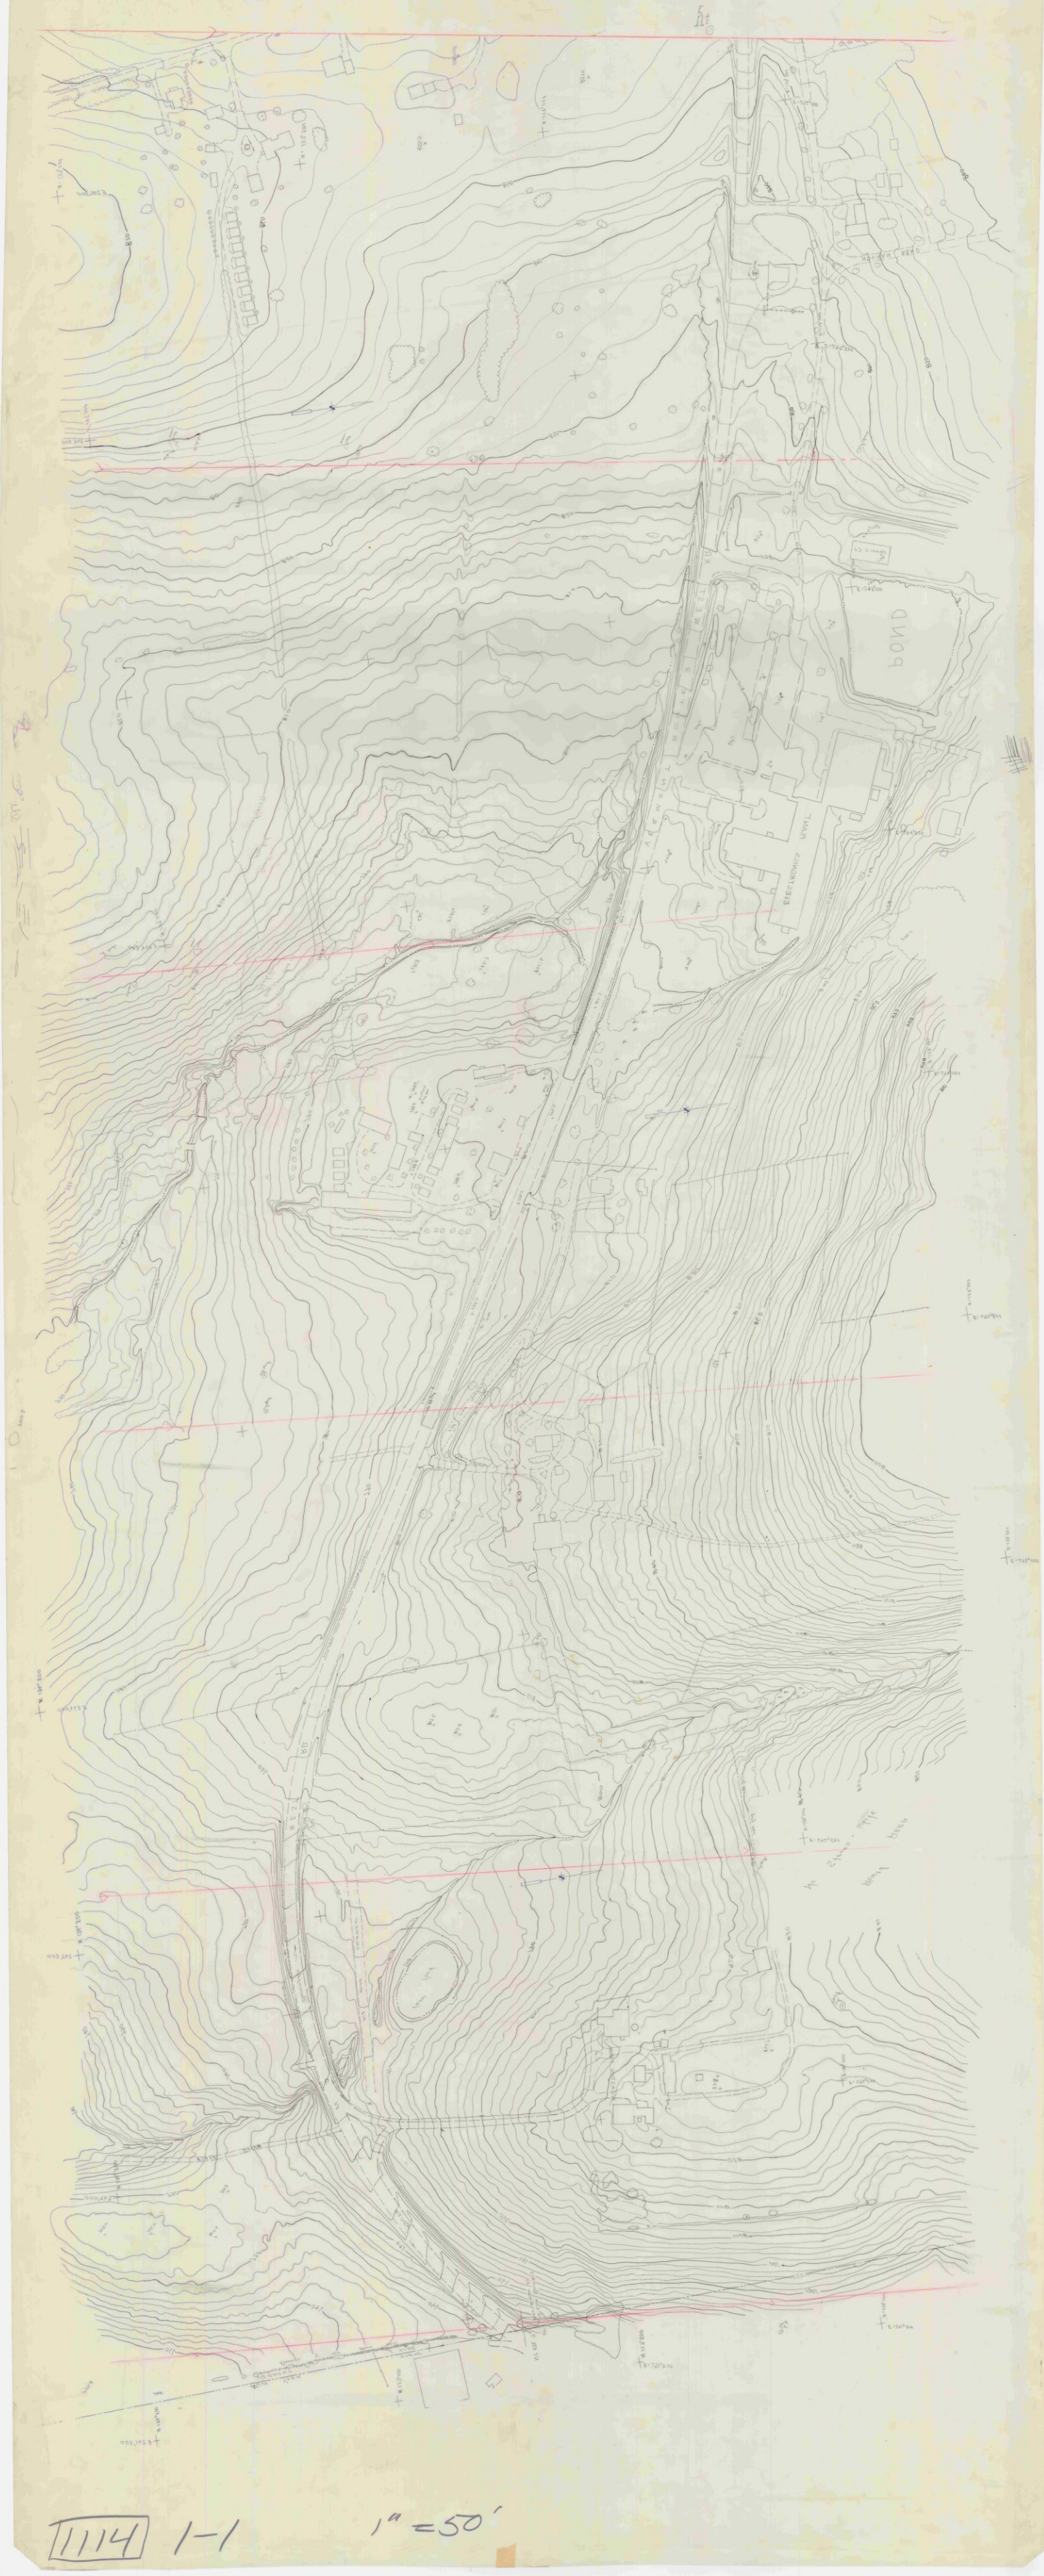

1114 1-1 1"=50'

Bennington IIIA 1"=20'. Strip 2 Sheet 1

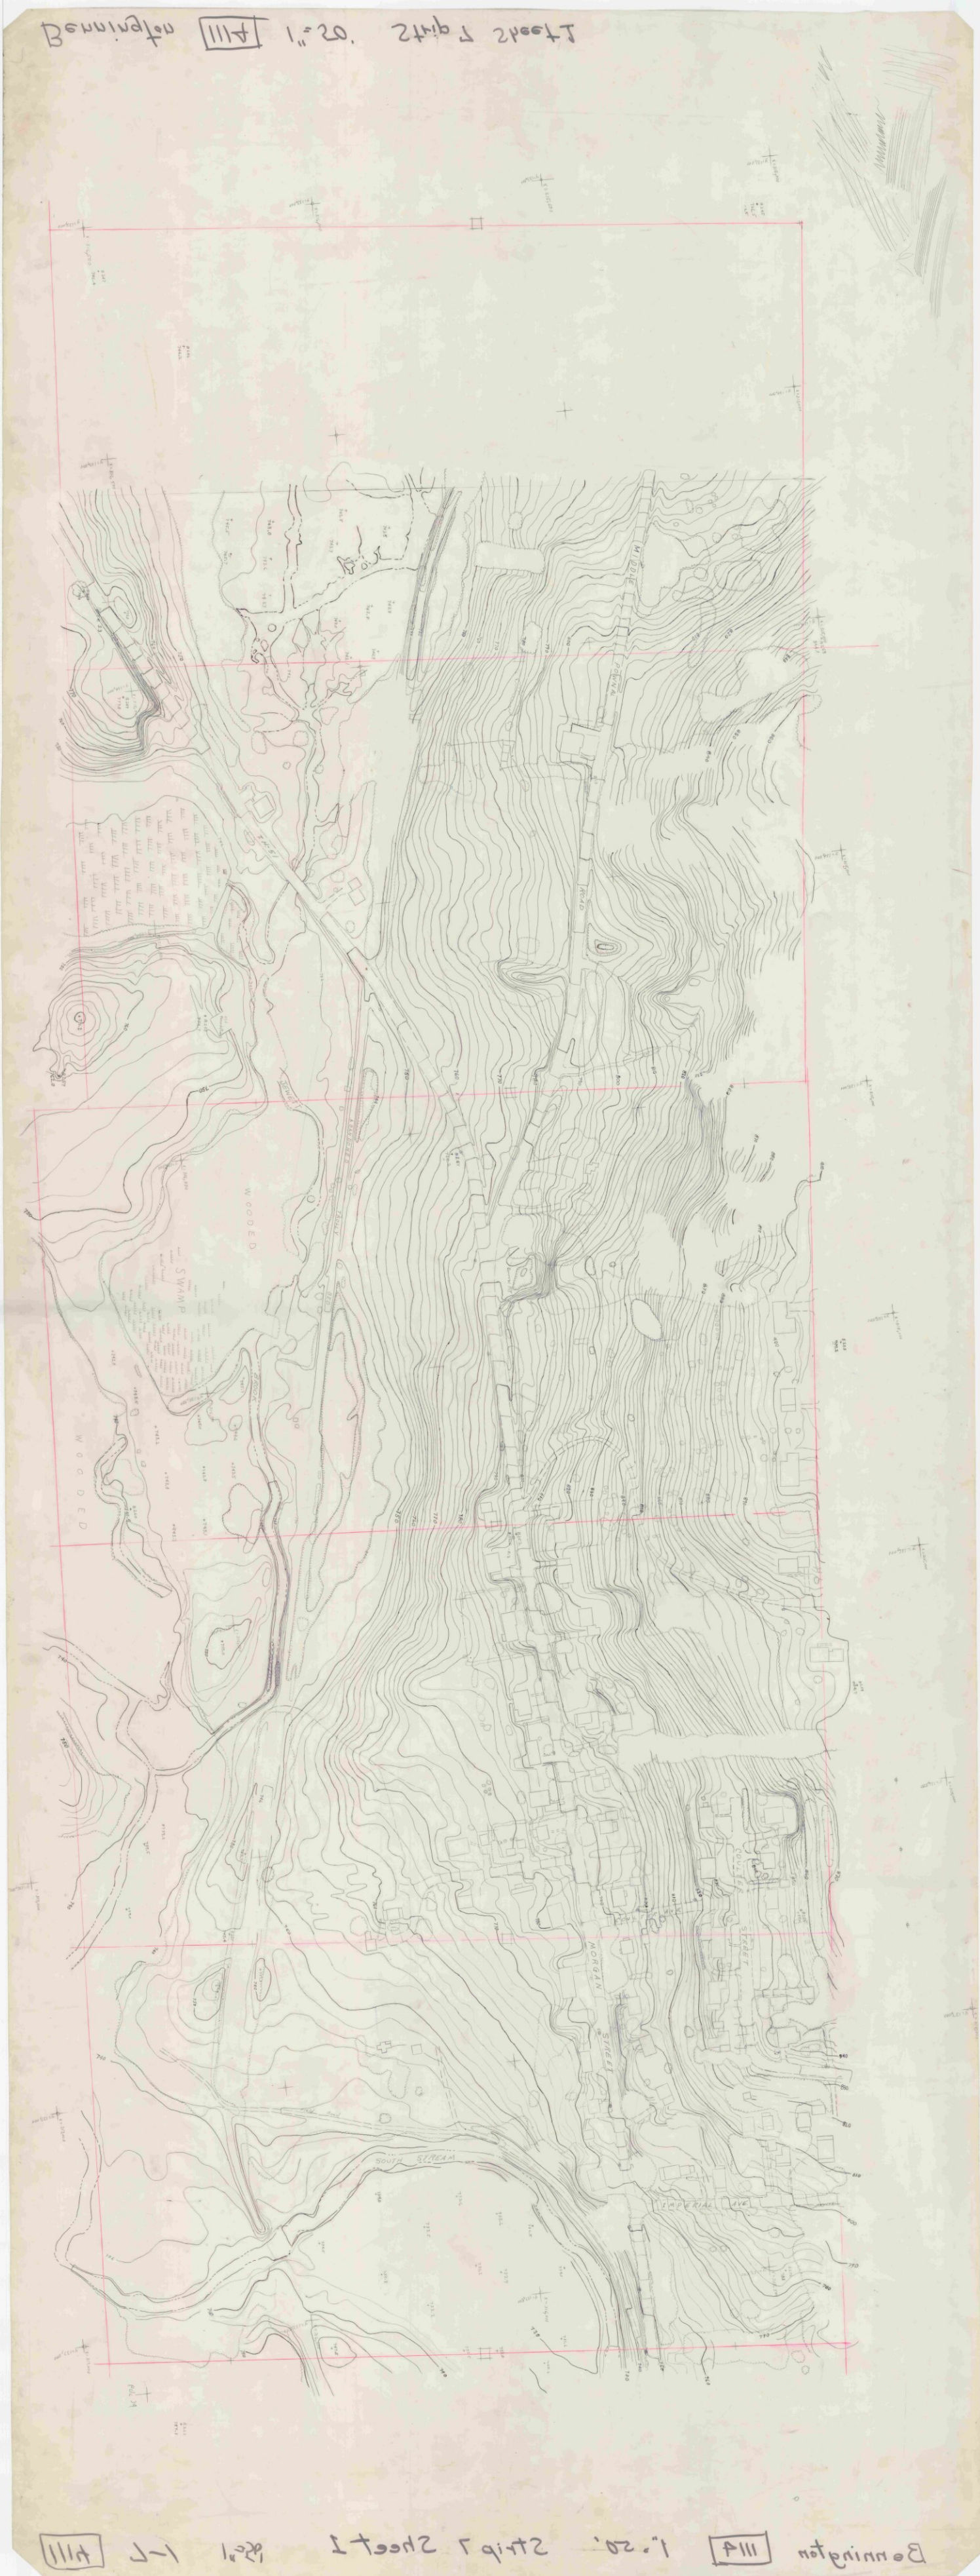

Bennington IIIA 1"=20'. Strip 2 Sheet 1

1114 2-1 1"=50'

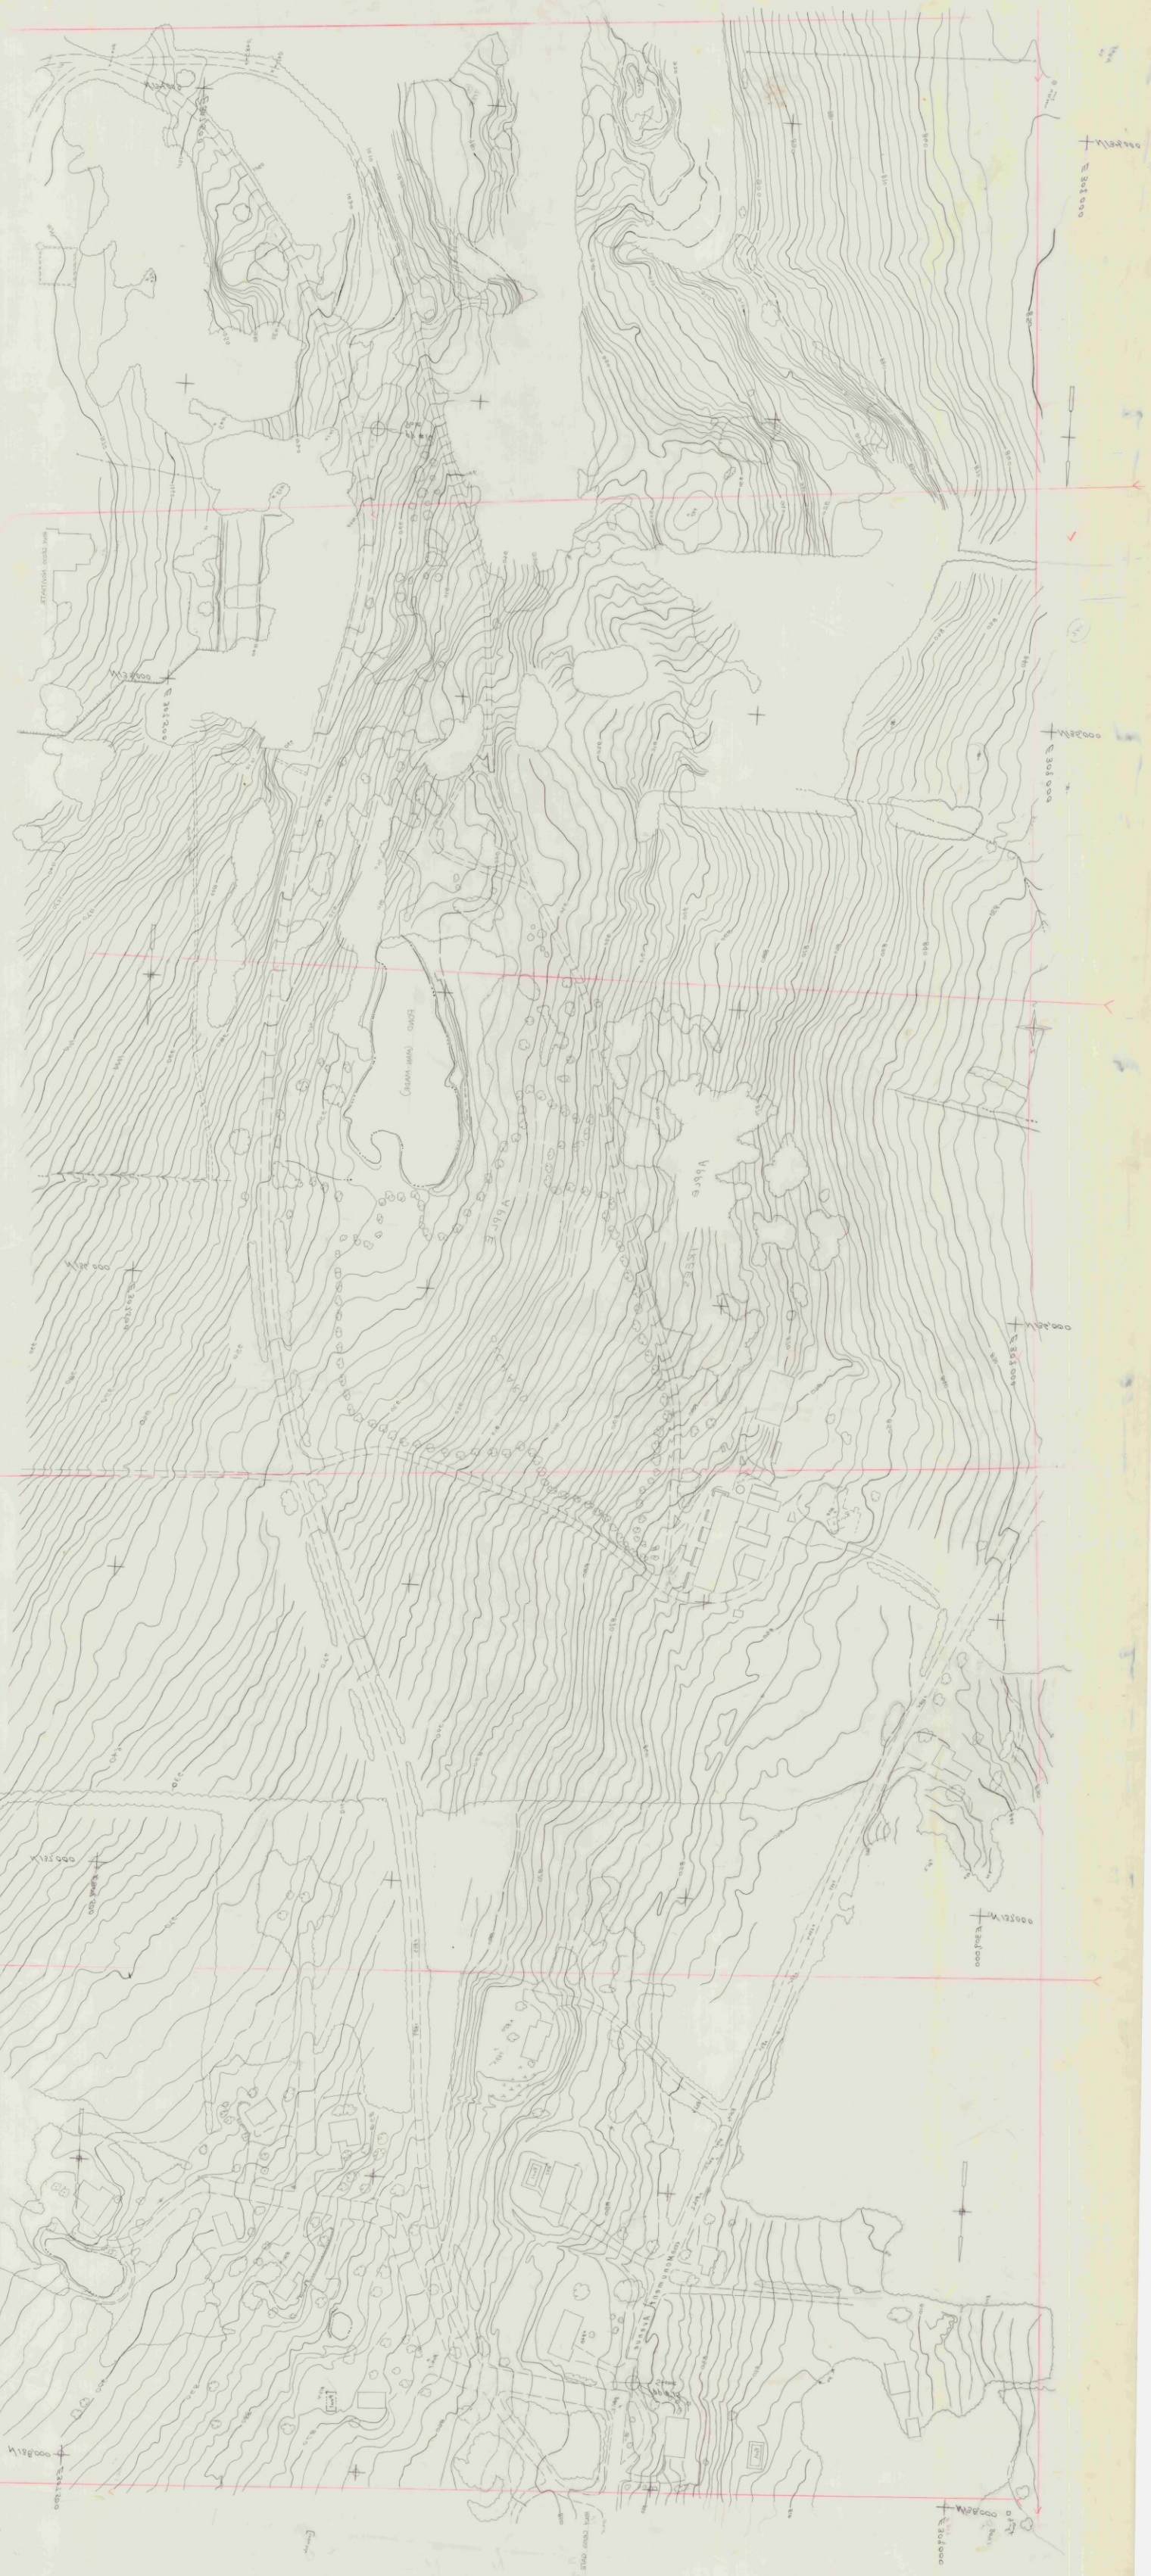

1114 2-1 1"=50'

1114 - 1-2

1"=50'

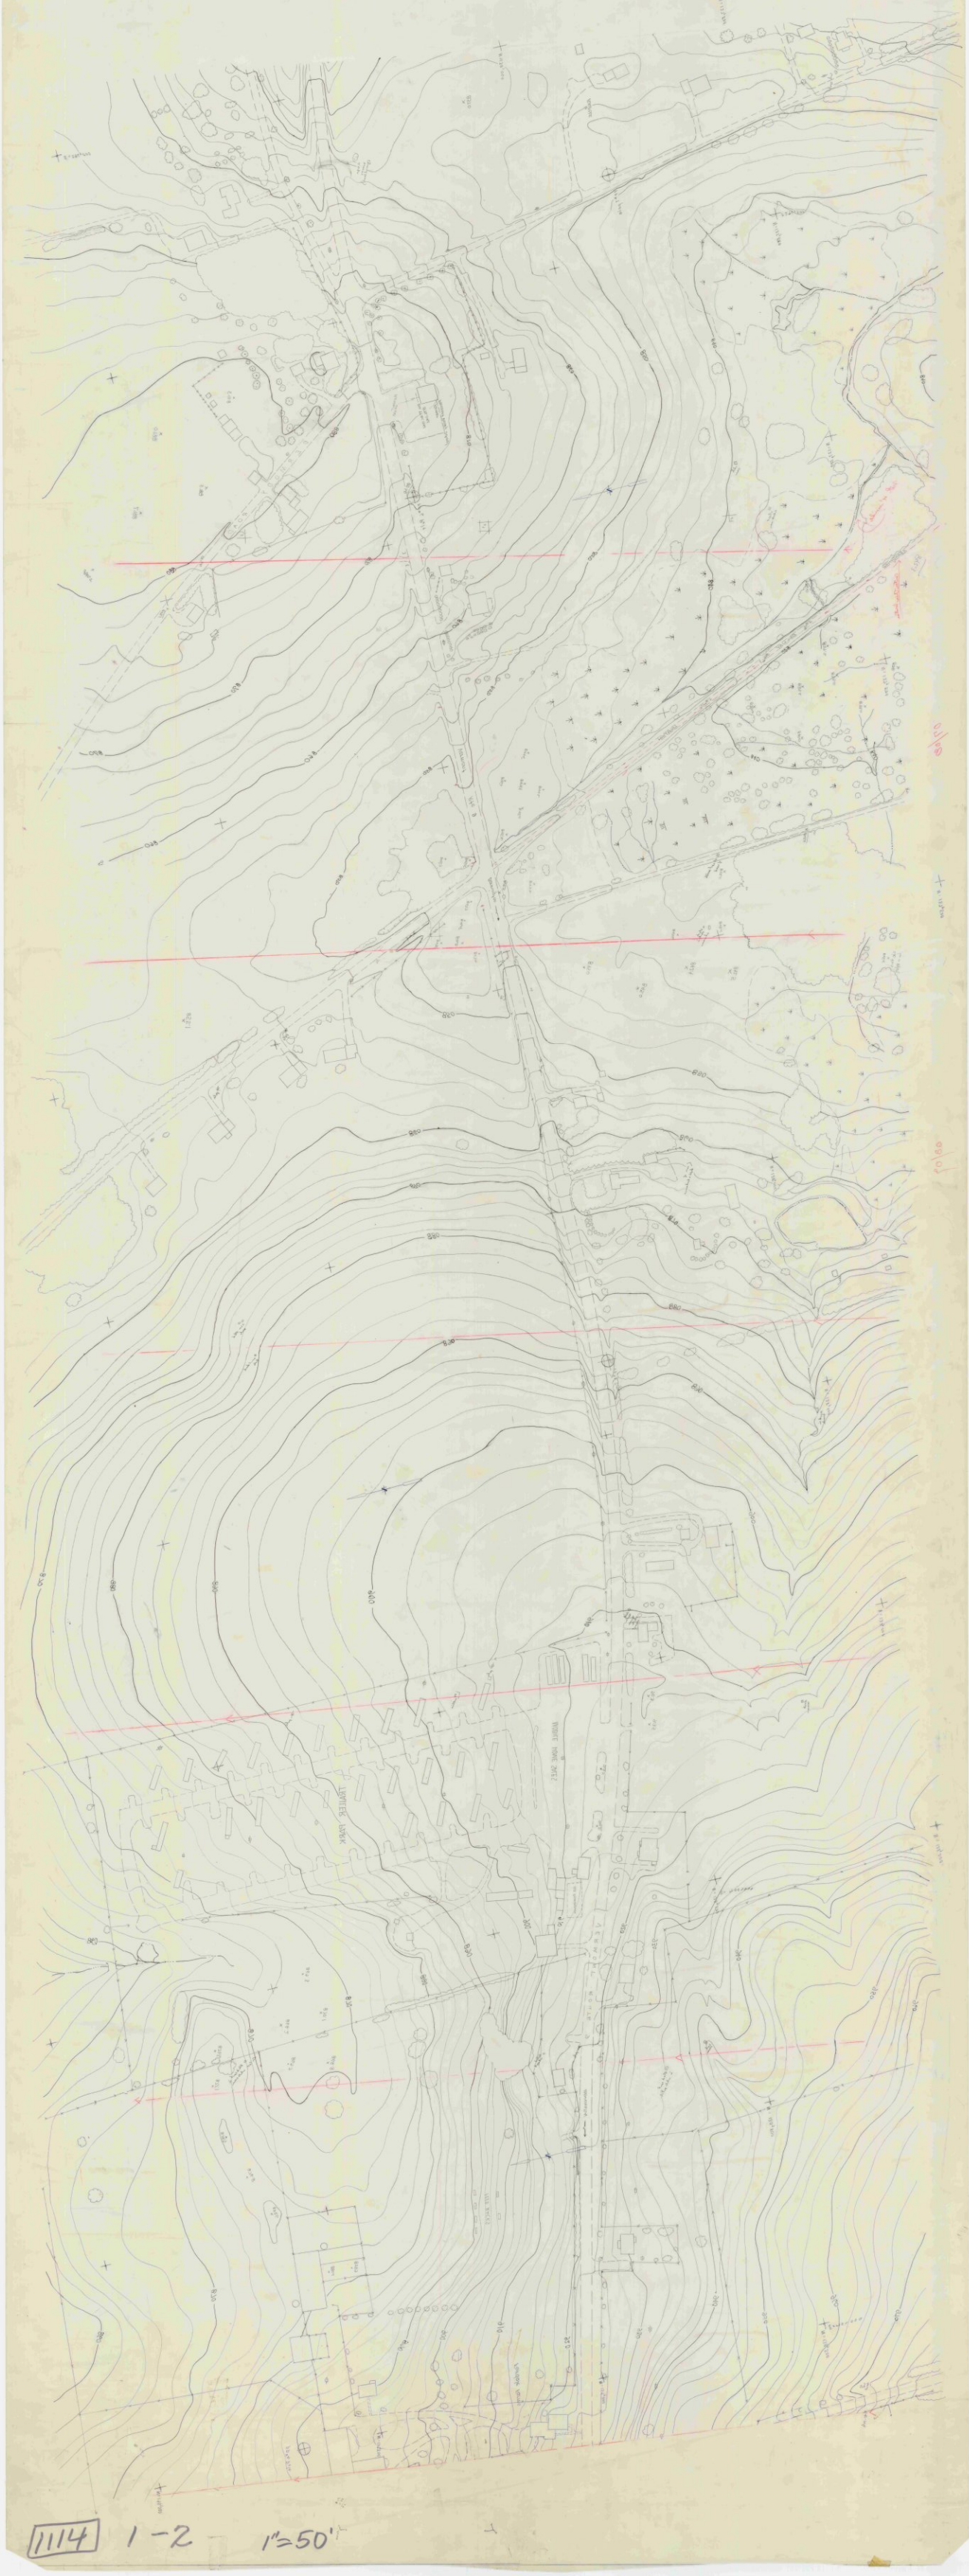

1114 1-2 1"=50'

111N 3-1 1"=20'

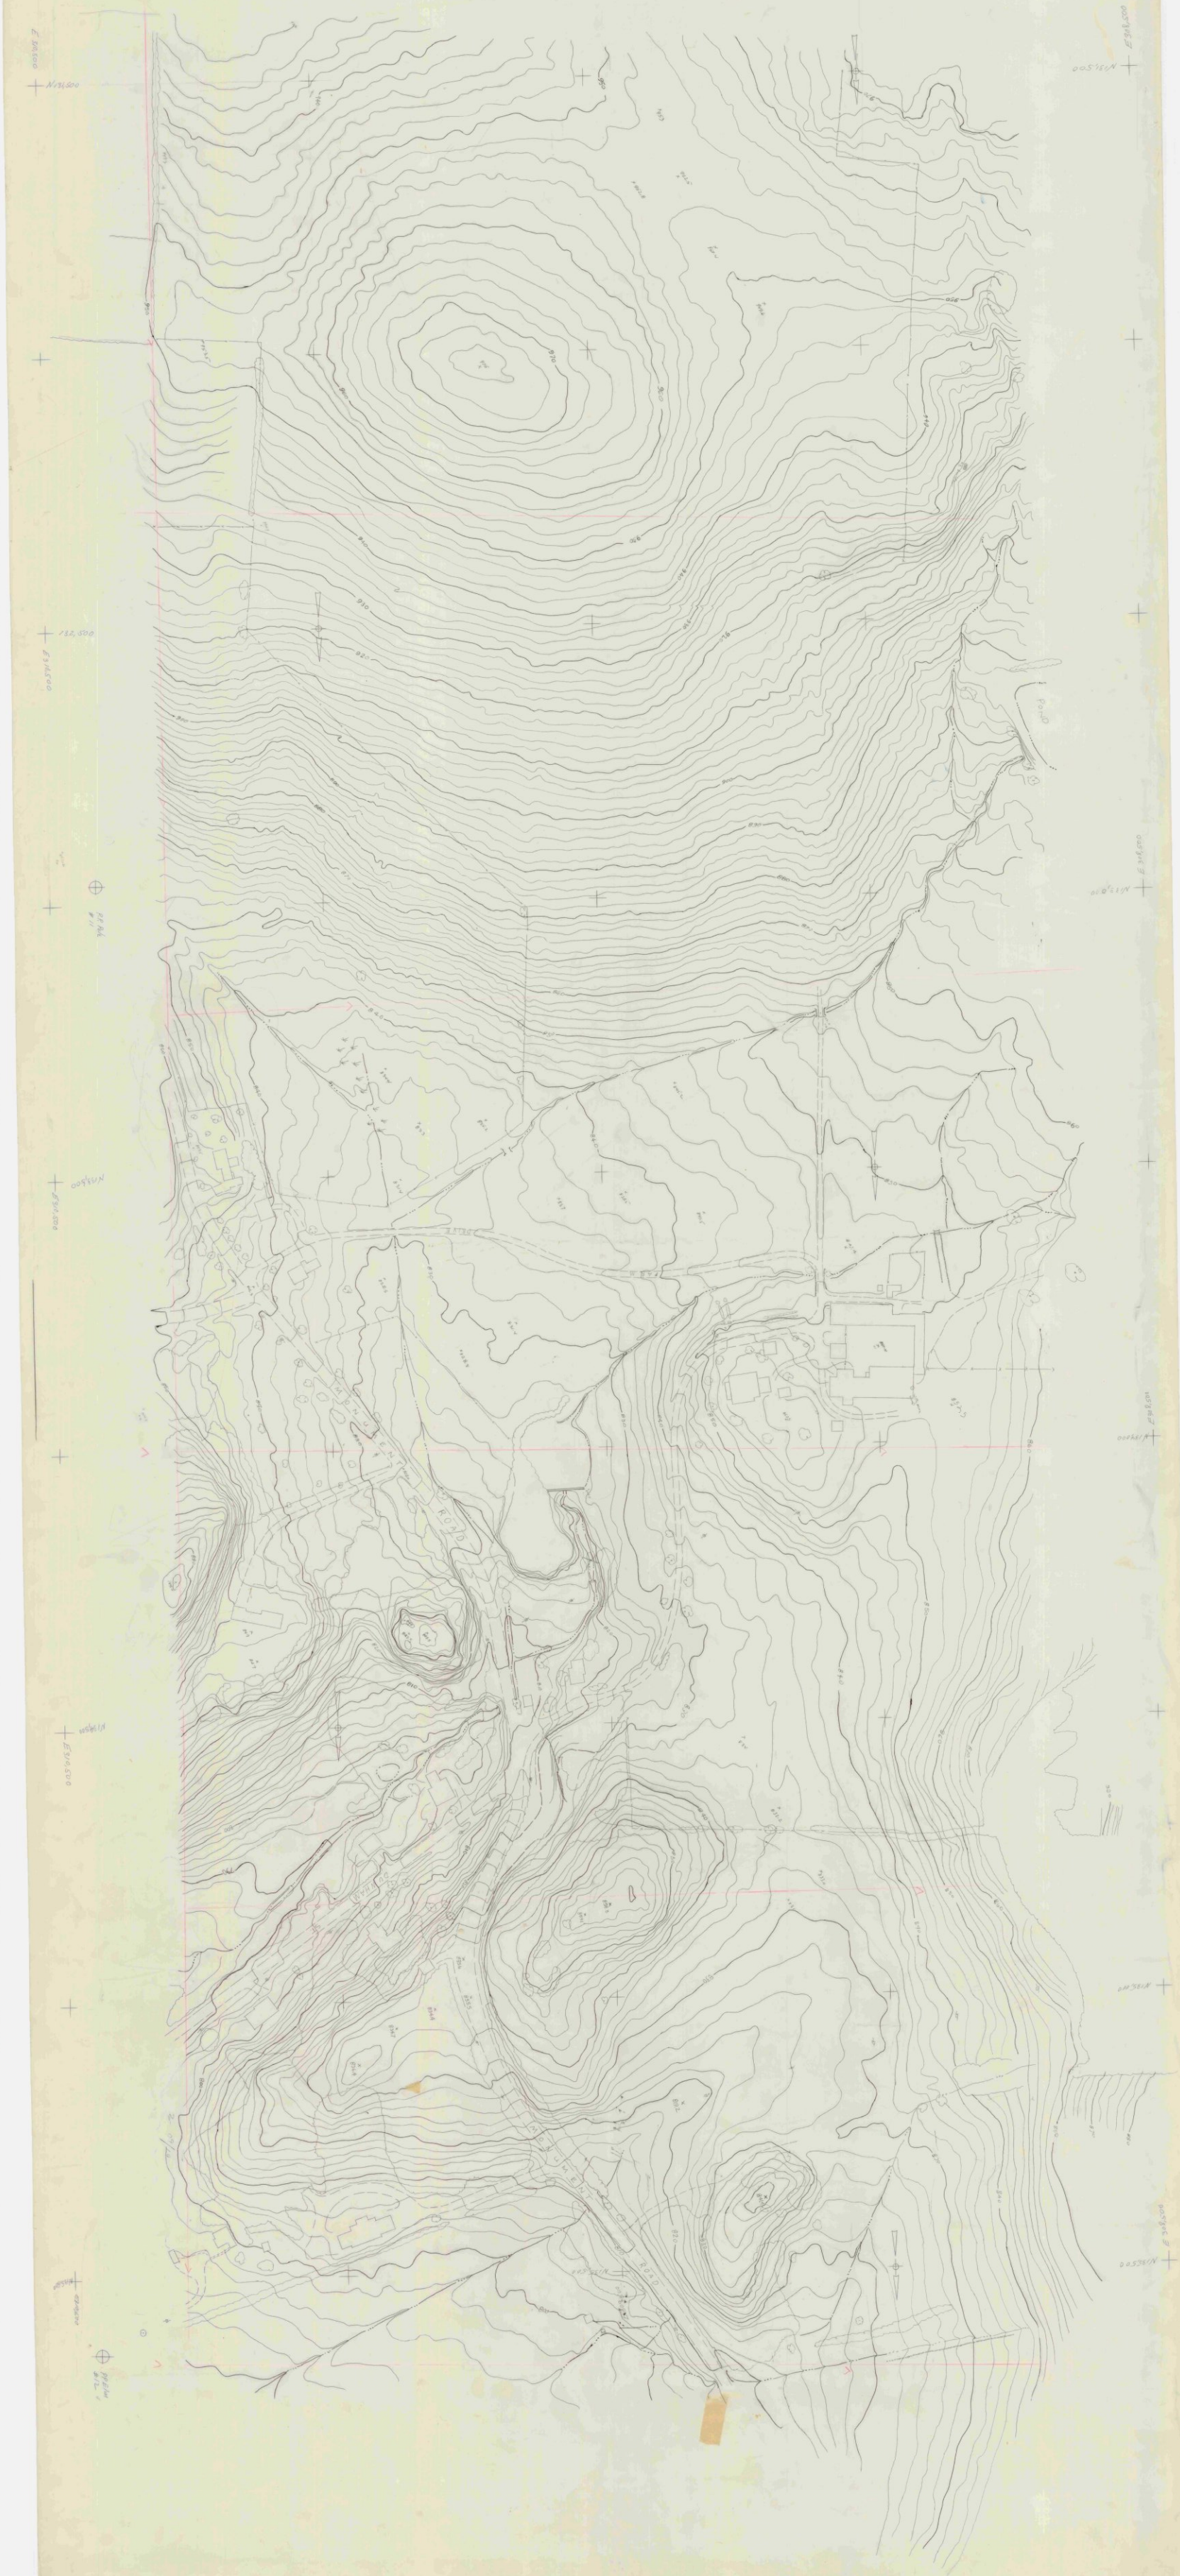

111N 3-1 1"=20'

N 402 000
E 356 000
N 398 000
E 356 000
CEMETERY
Abandoned RR Bed
500
525
550

١١١٨ ٨١

٢١١١ ٢-١

111A 8-5 1"=20' Bennington

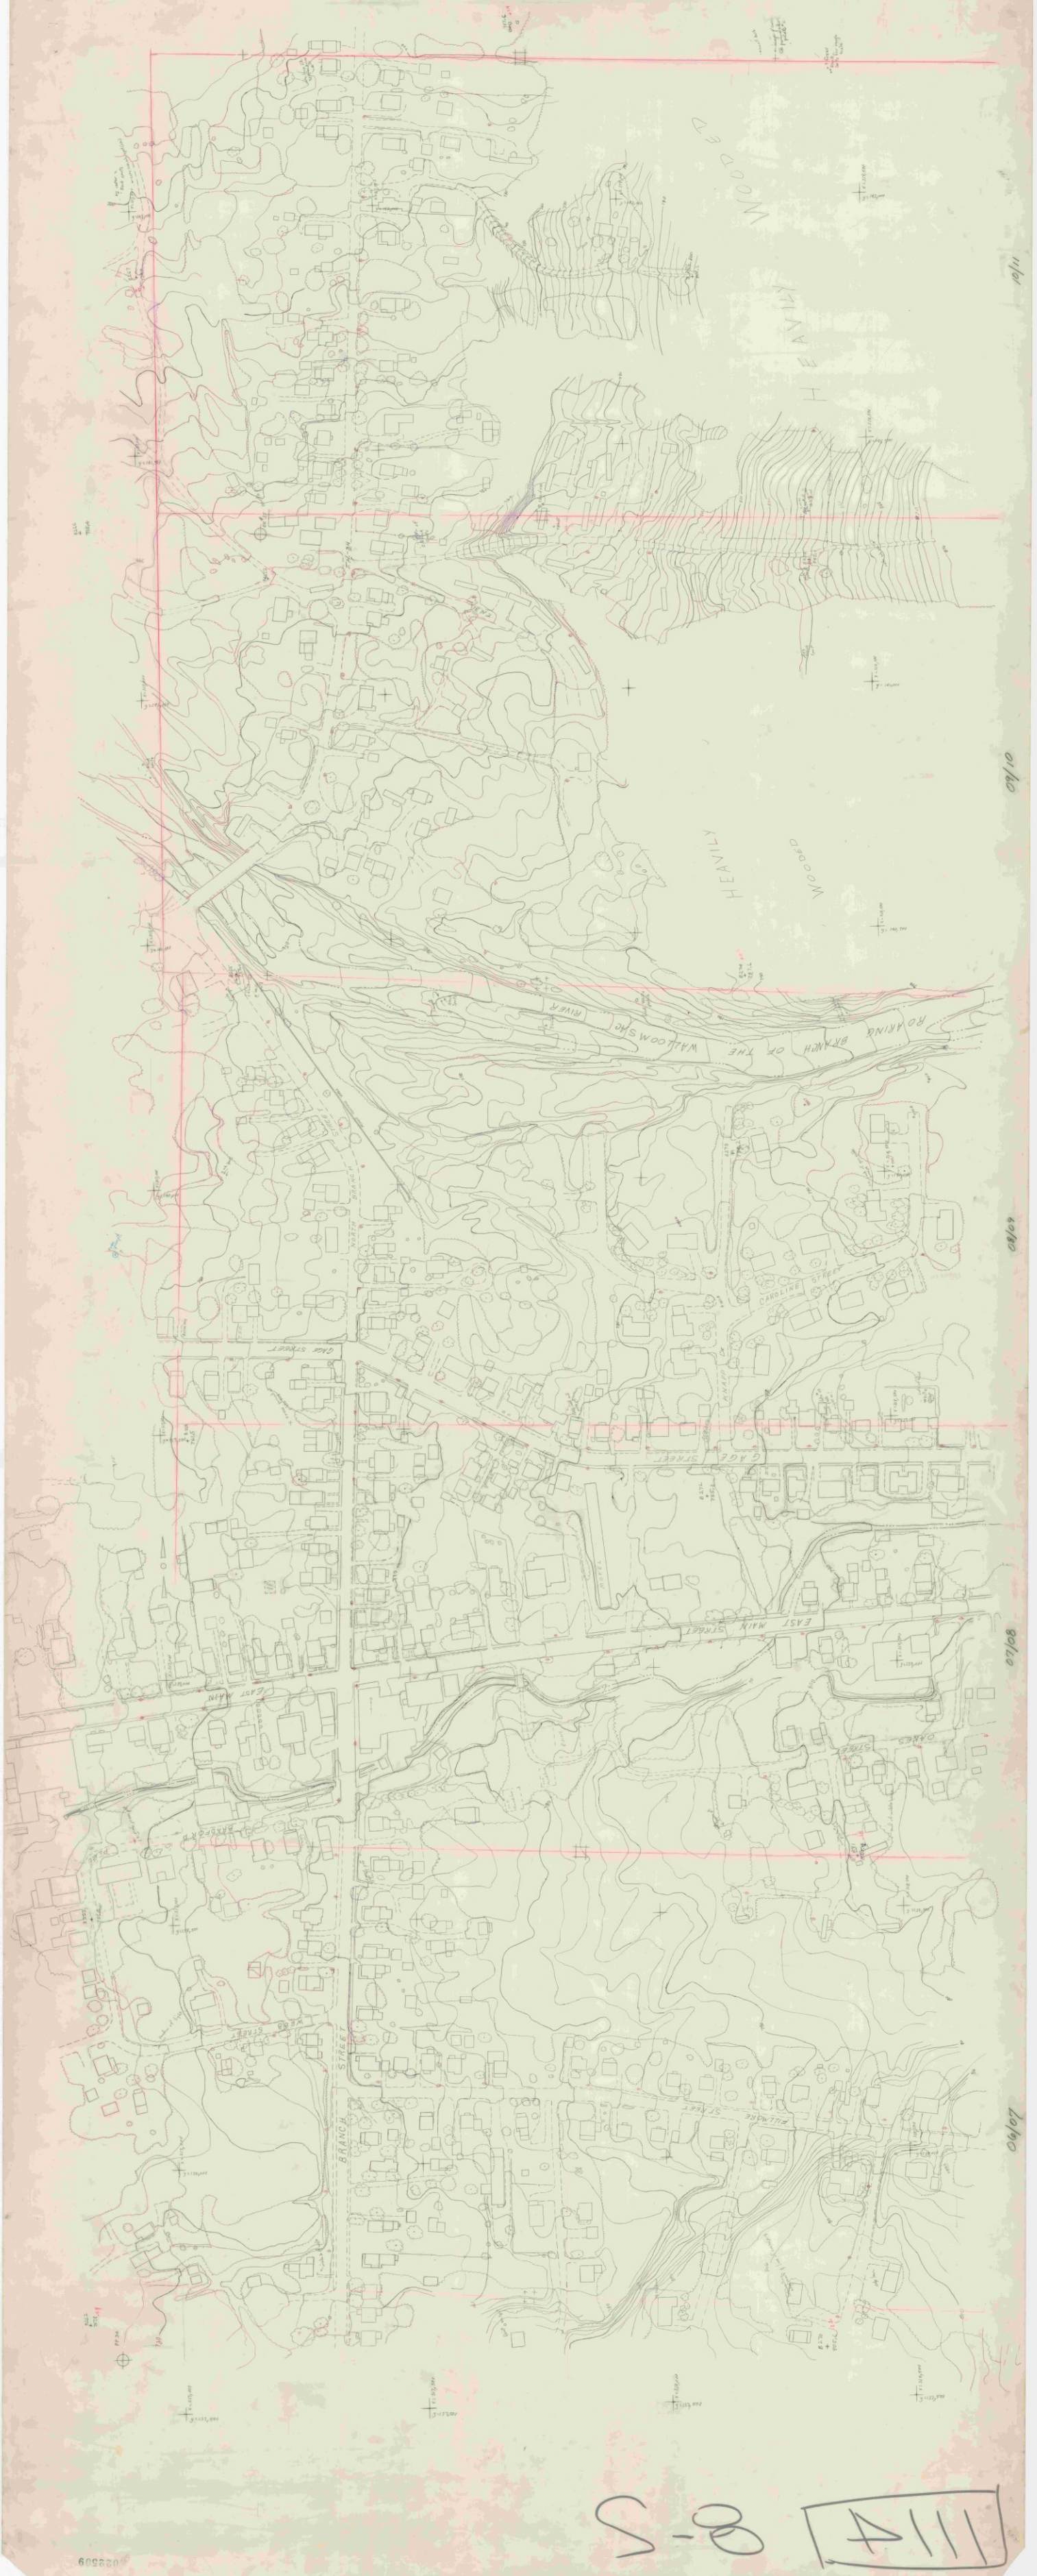

111A 8-5

S-P [A111]

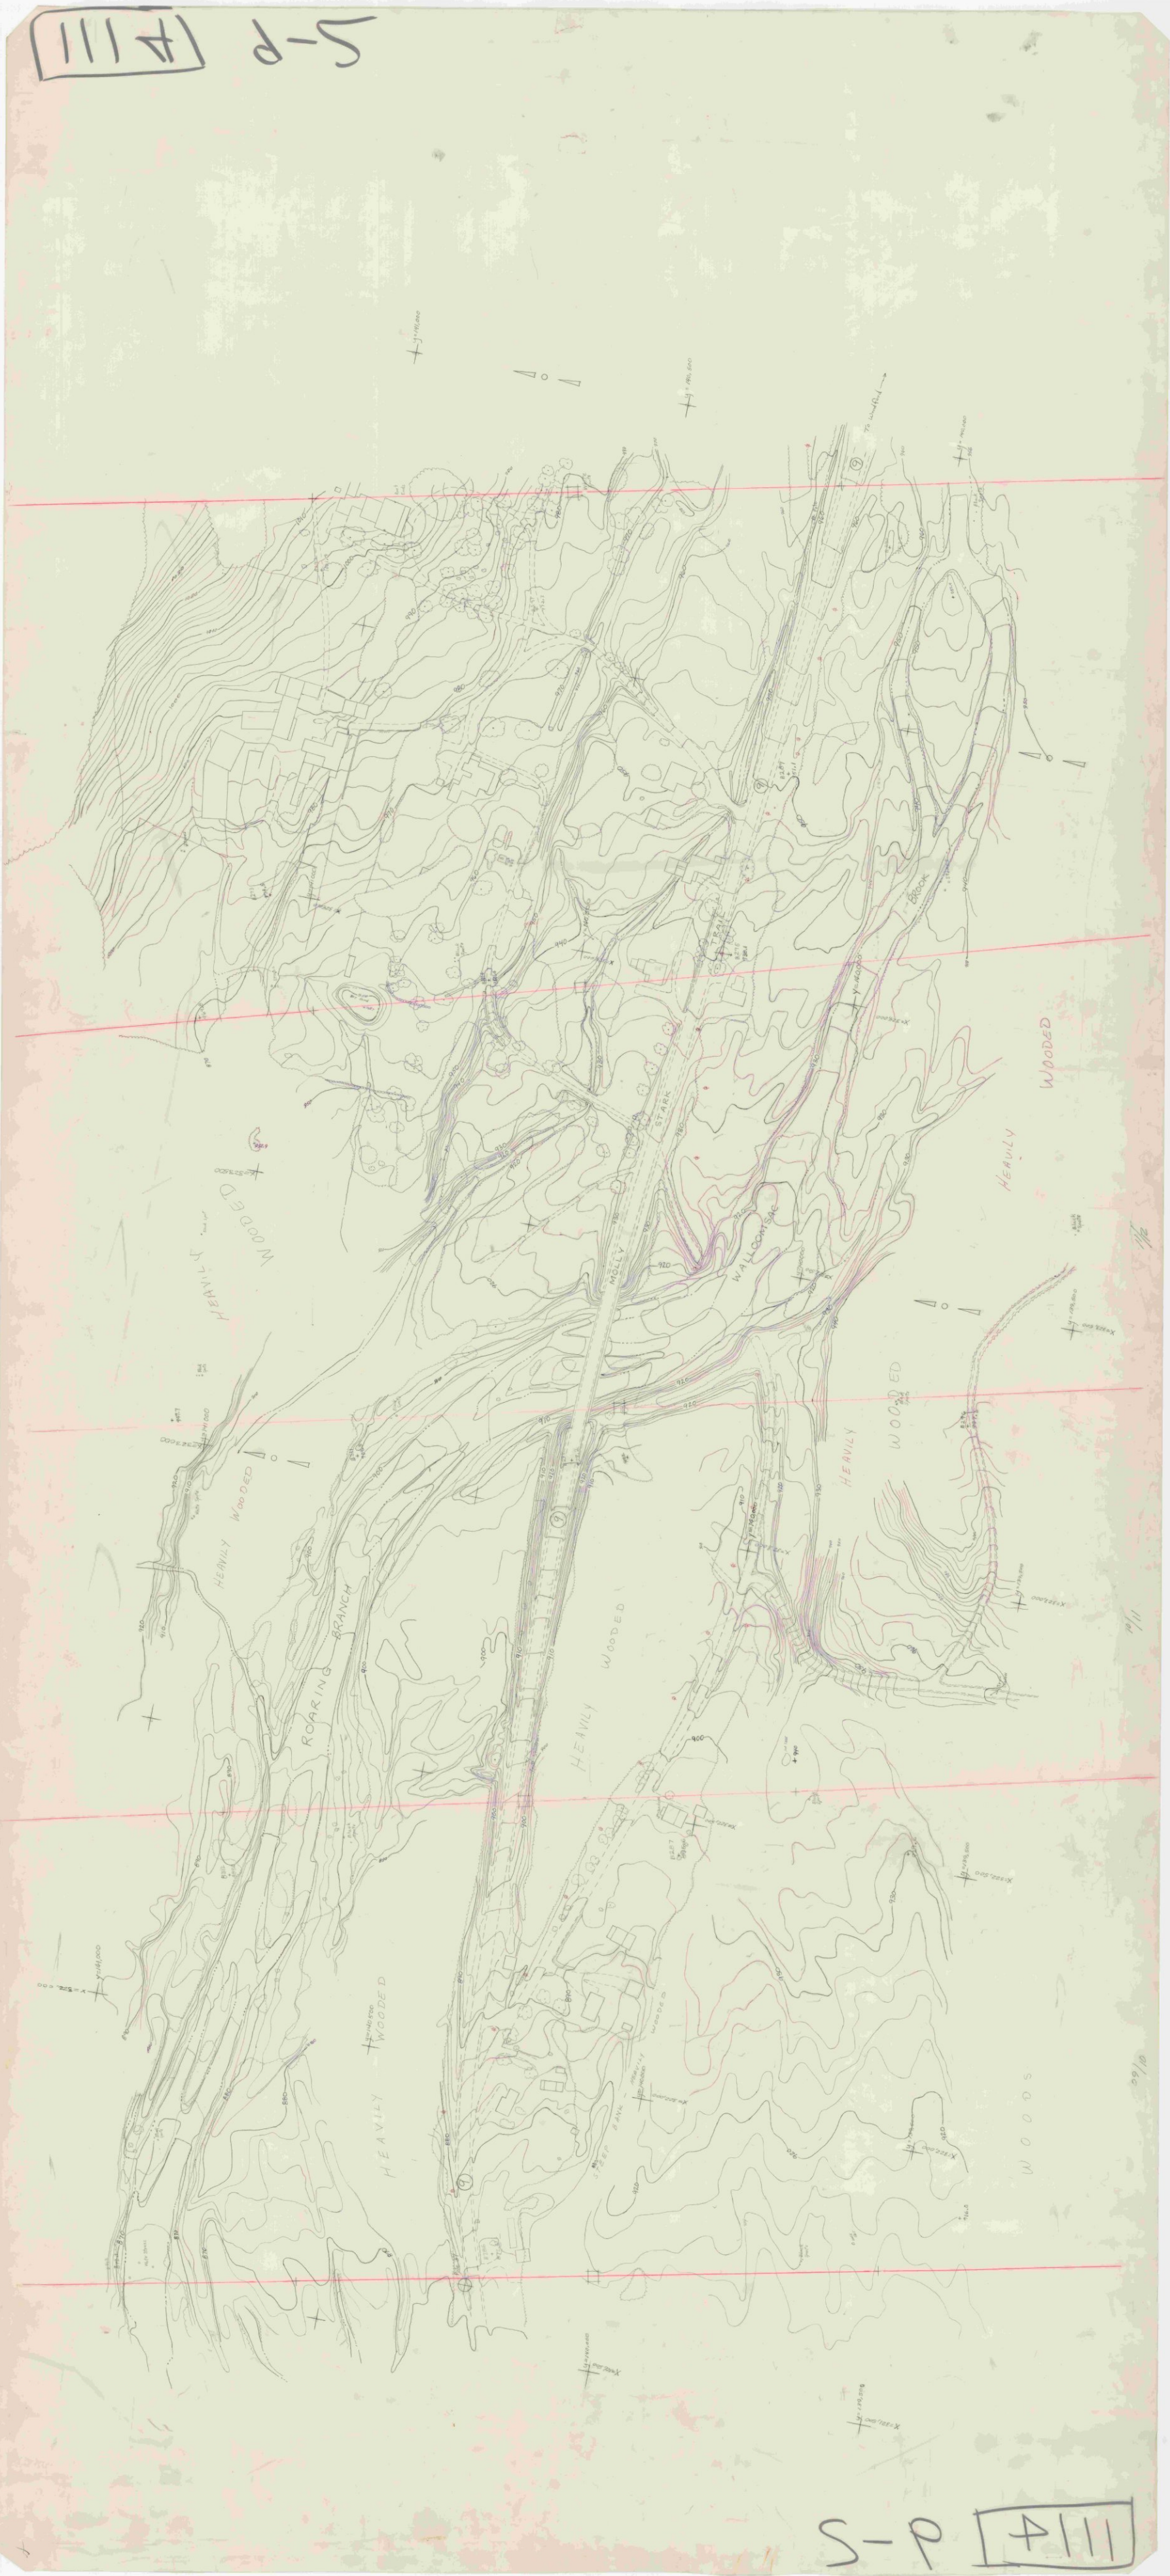

S-P [A111]

#111 10-5

#111 10-5

098330

111 2-5 1" = 20' Bonnington

111 2-5

HILL 9-5

HILL 9-5

Bennington 1114 1"=20'. Strip 7 Sheet 2

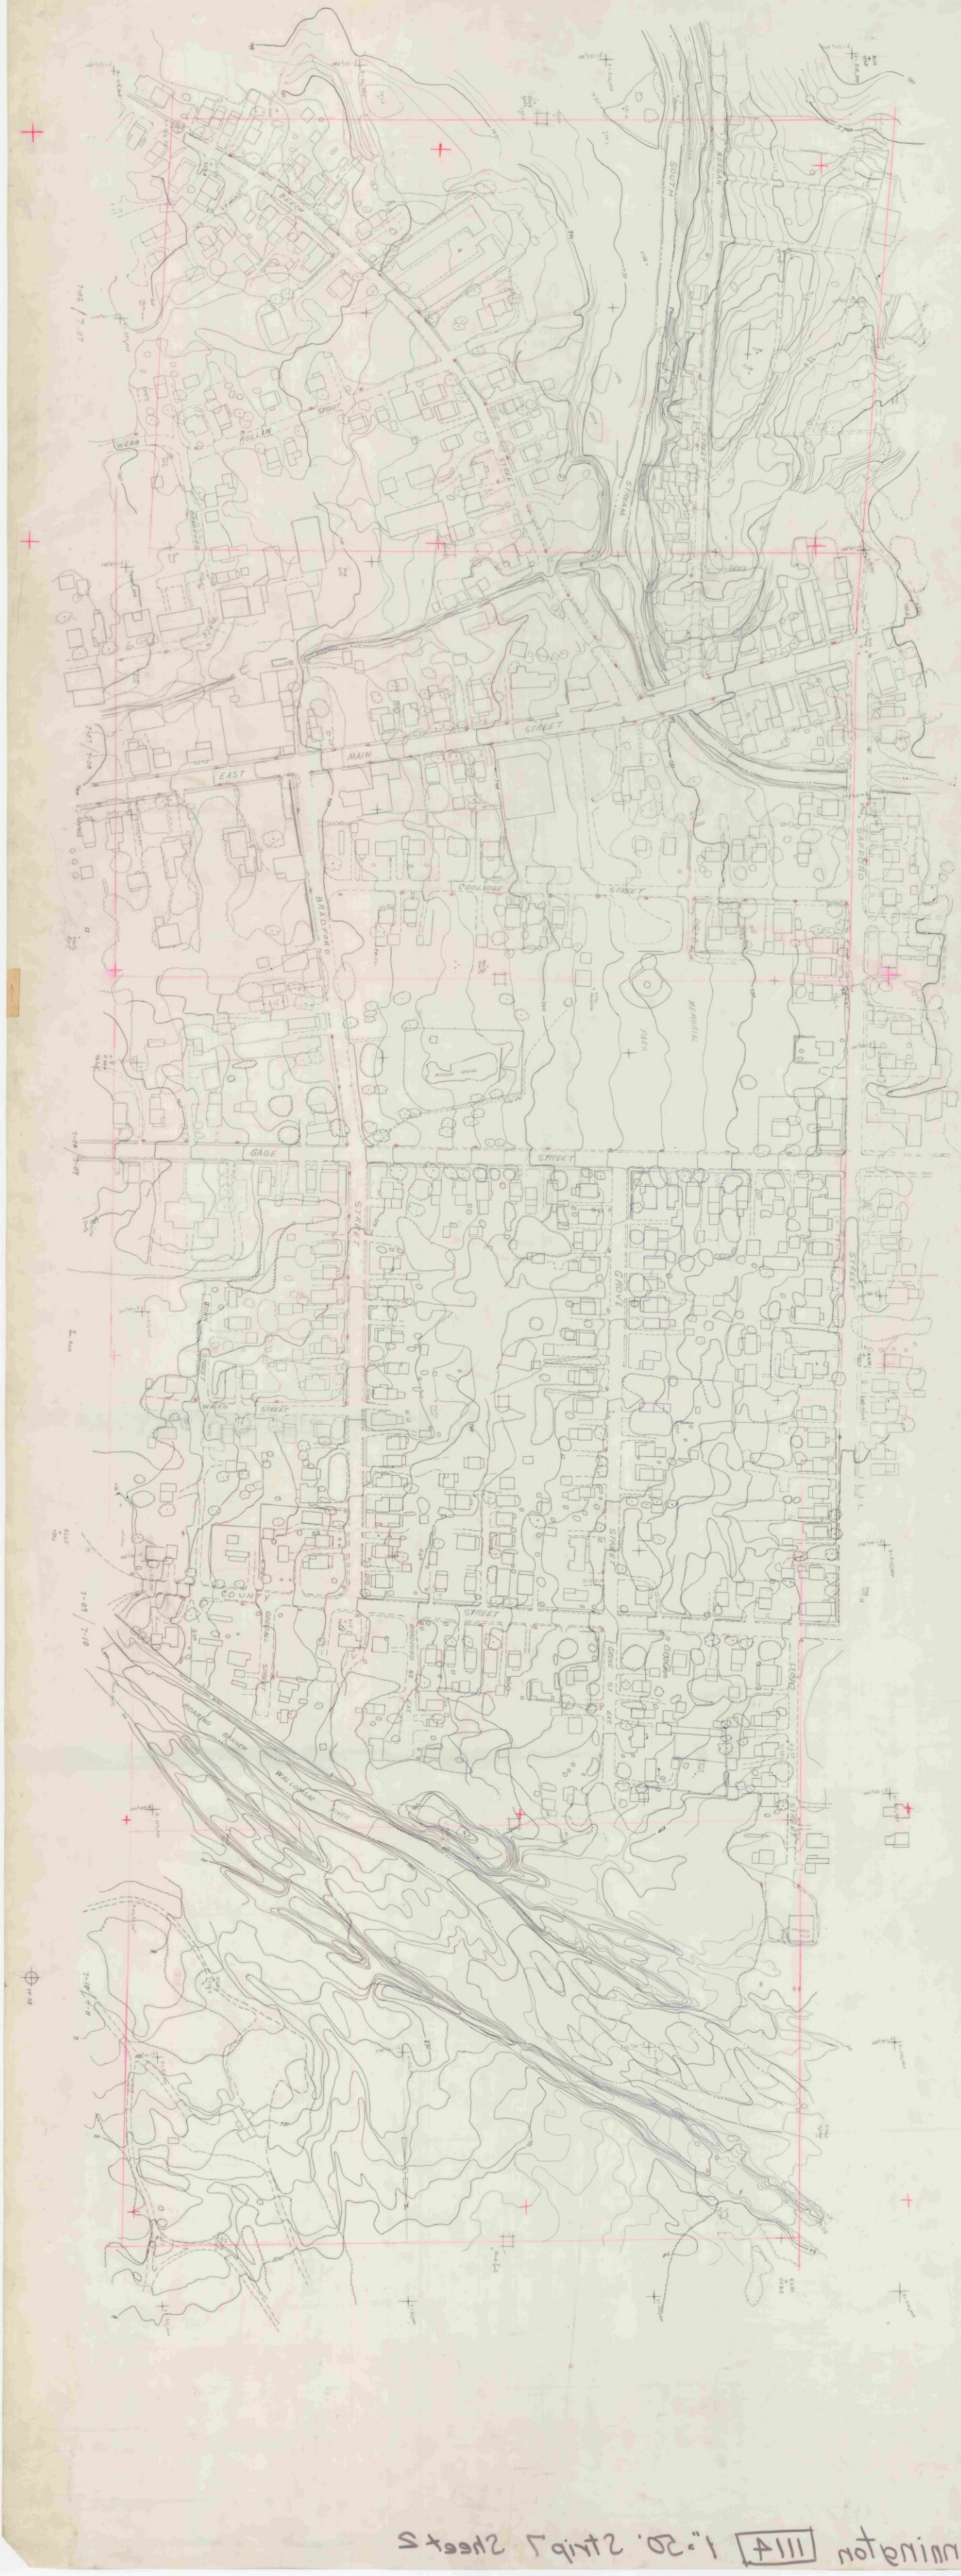

Bennington 1114 1"=20'. Strip 7 Sheet 2

1114 2-2

1"=50'

1114 2-2

1"=50'

VIII A 3-5 Bonnington 1:20.

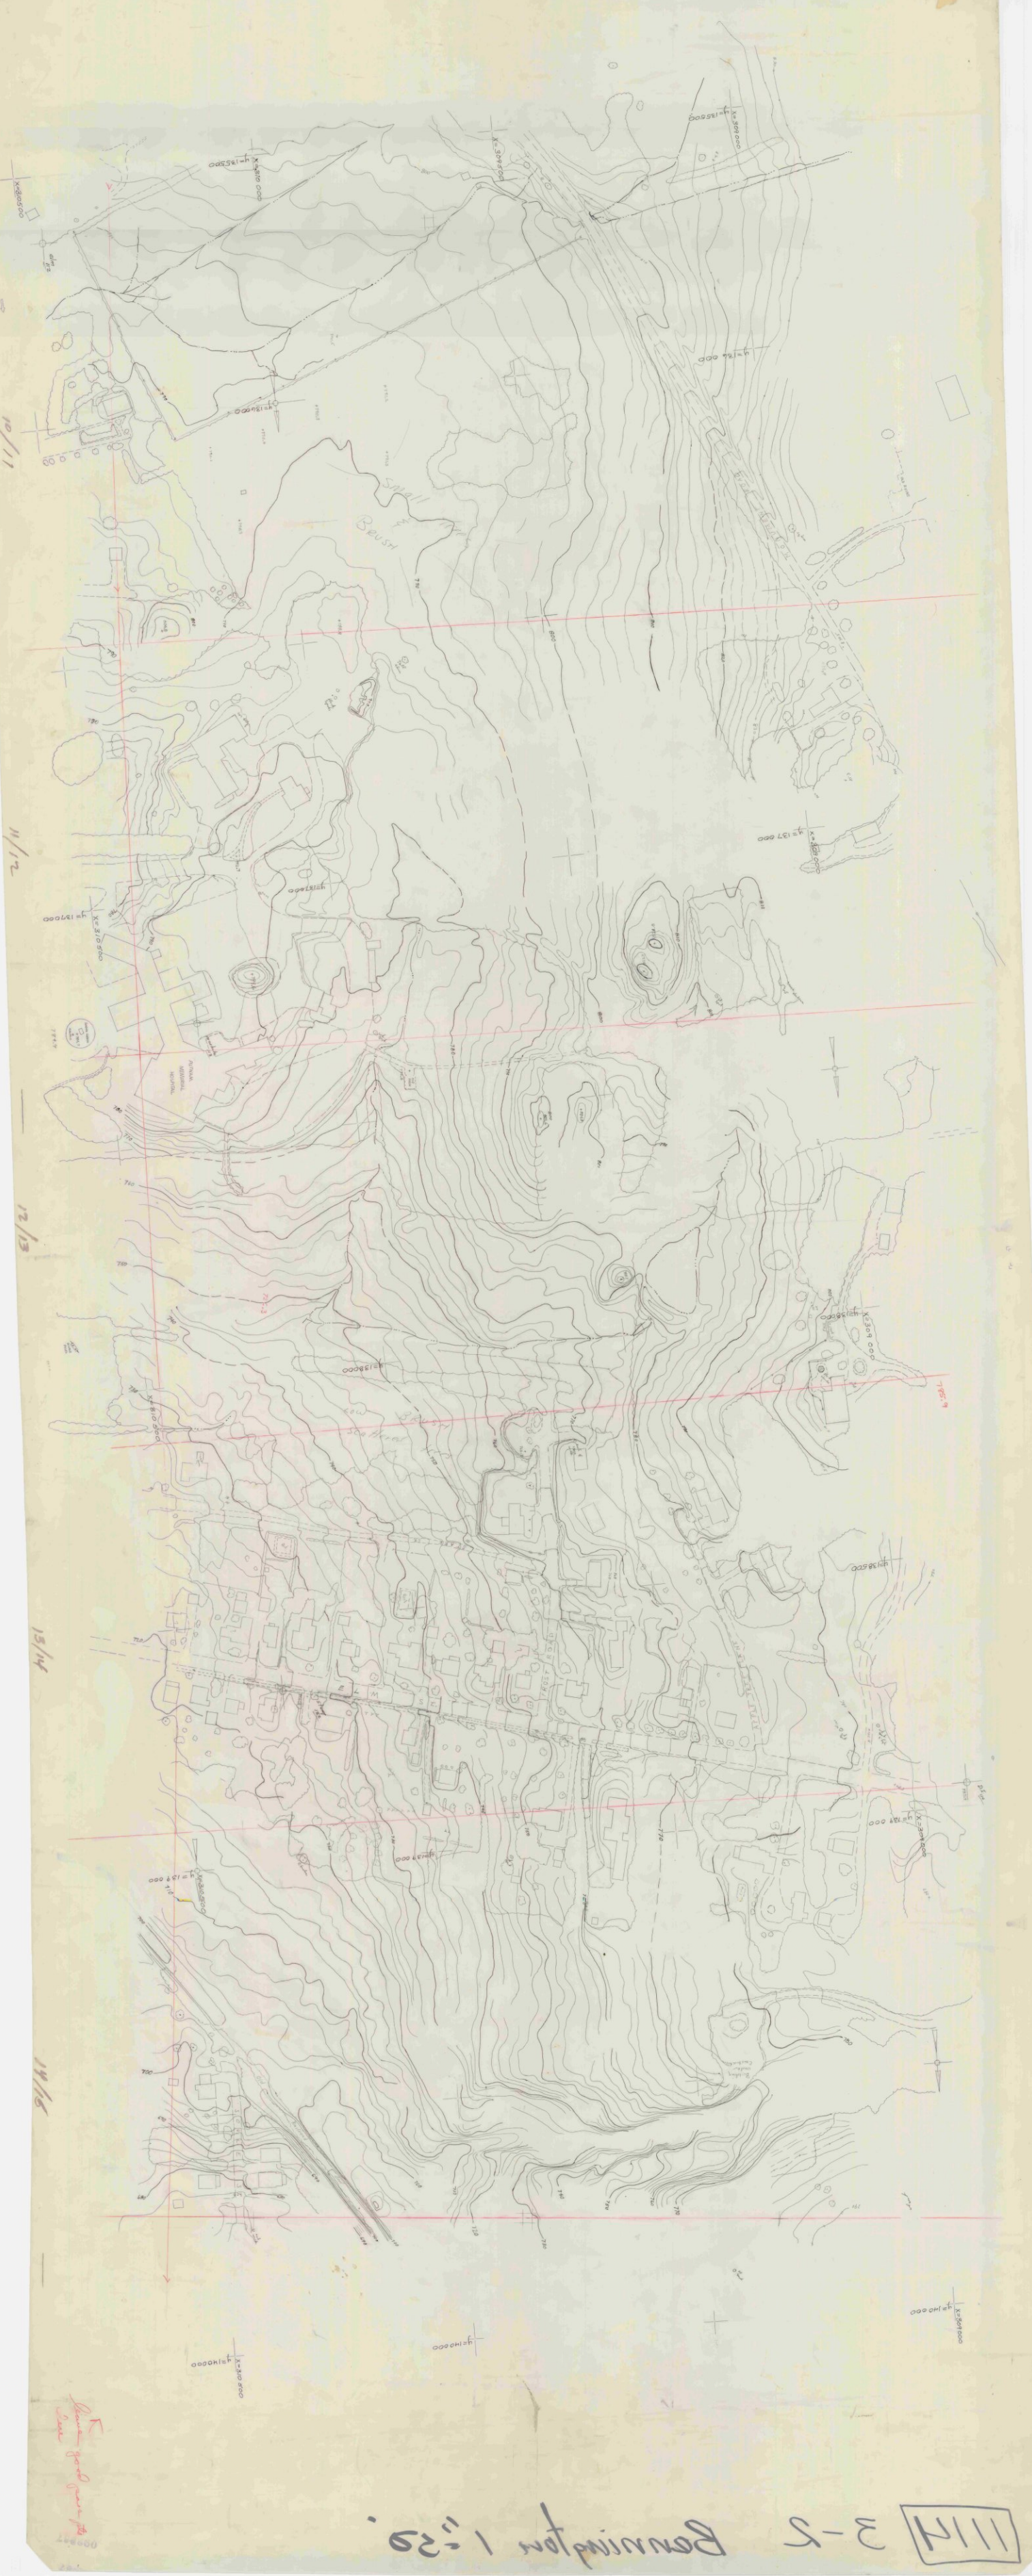

111H H-5 1"=2Q'

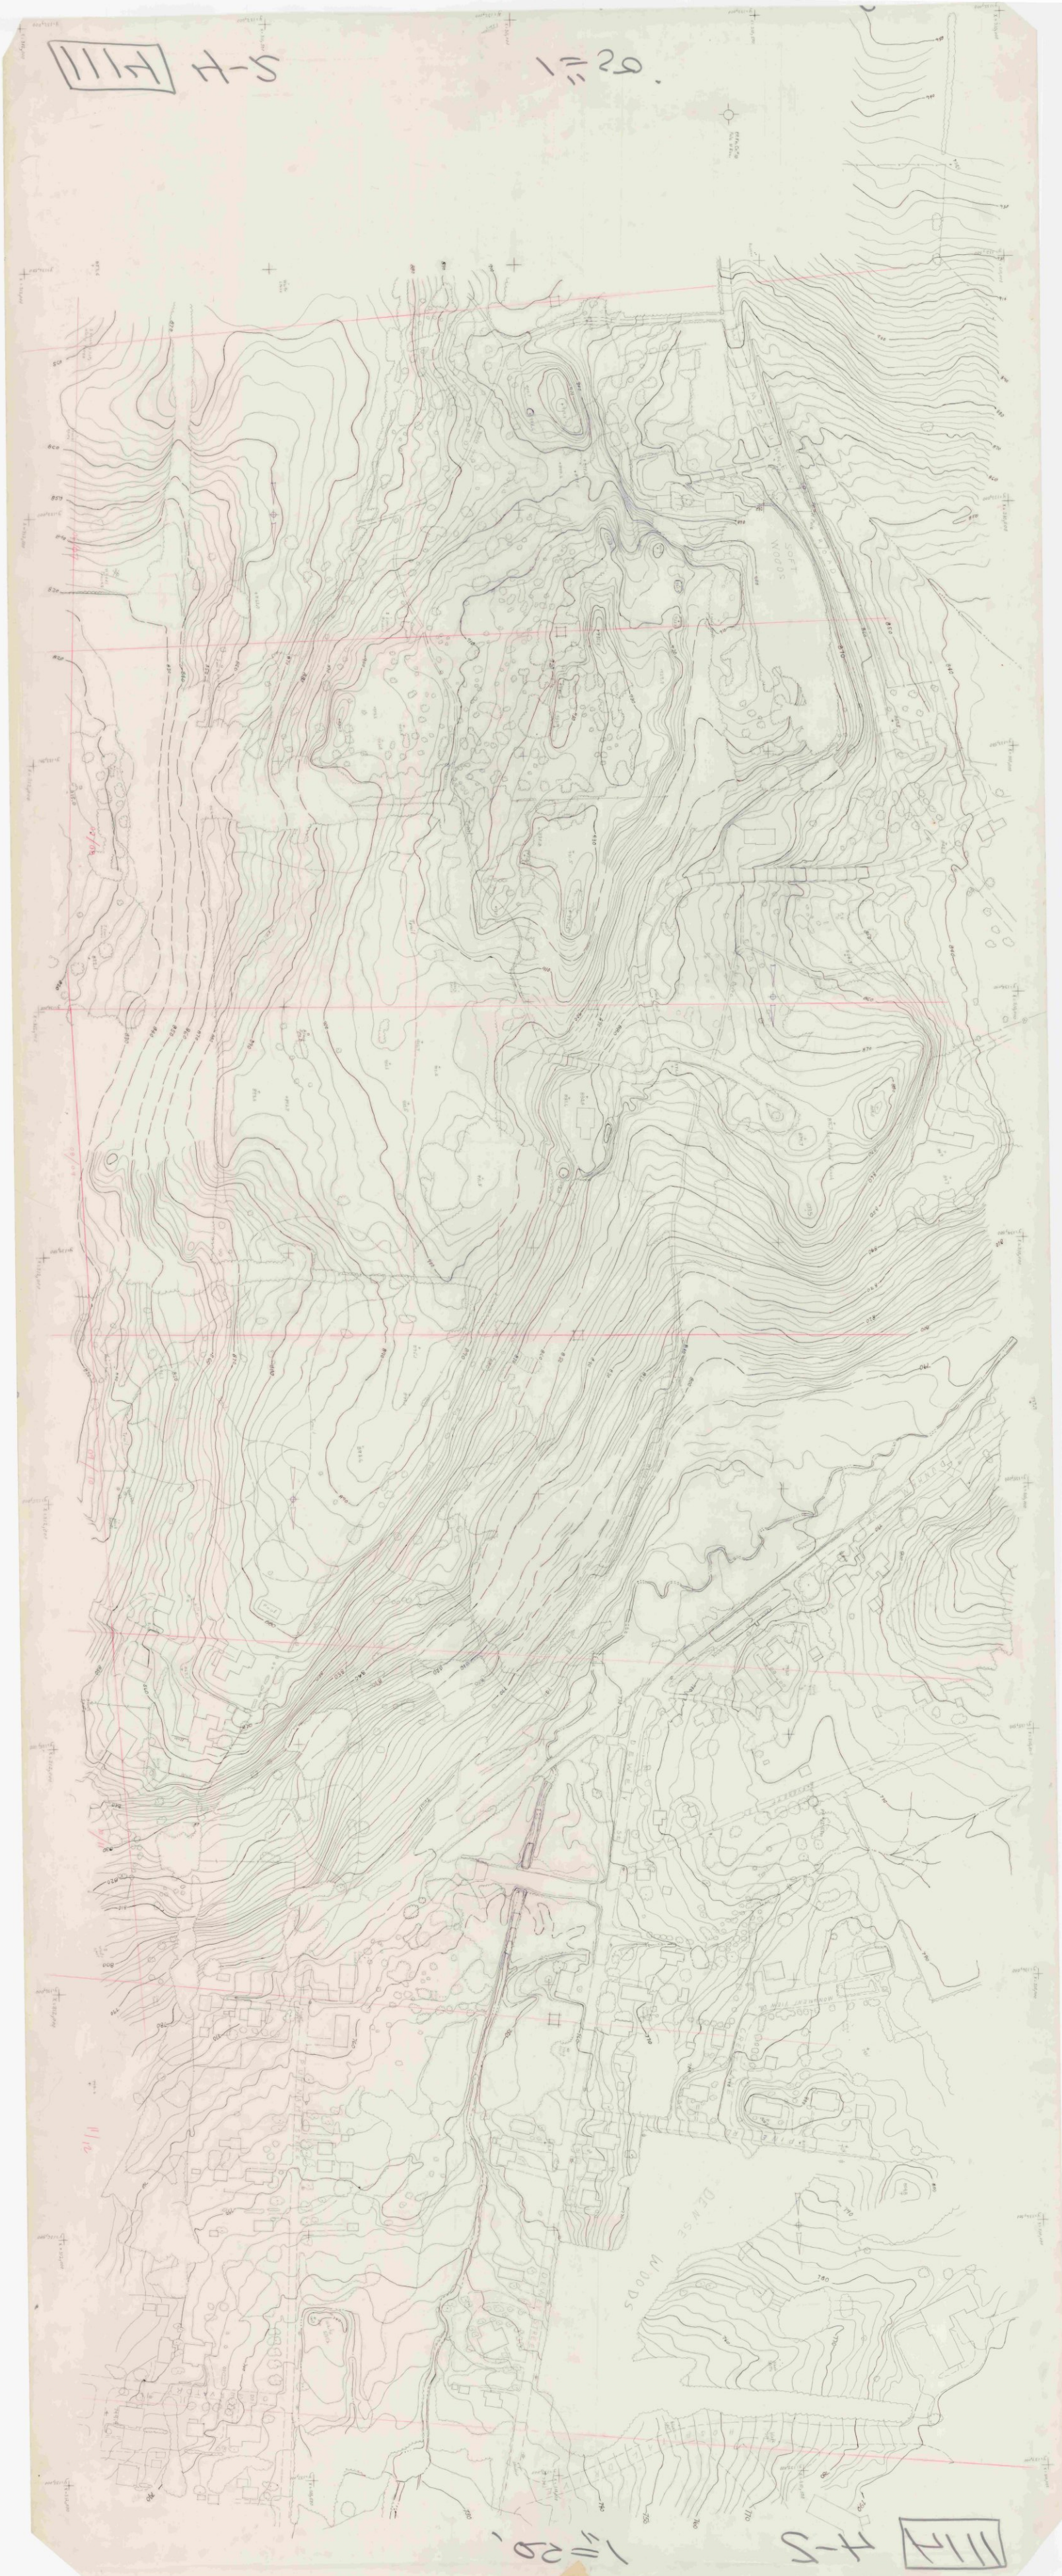

1"=2Q' H-5 111H

111H 4-3 Bennington 20 scale

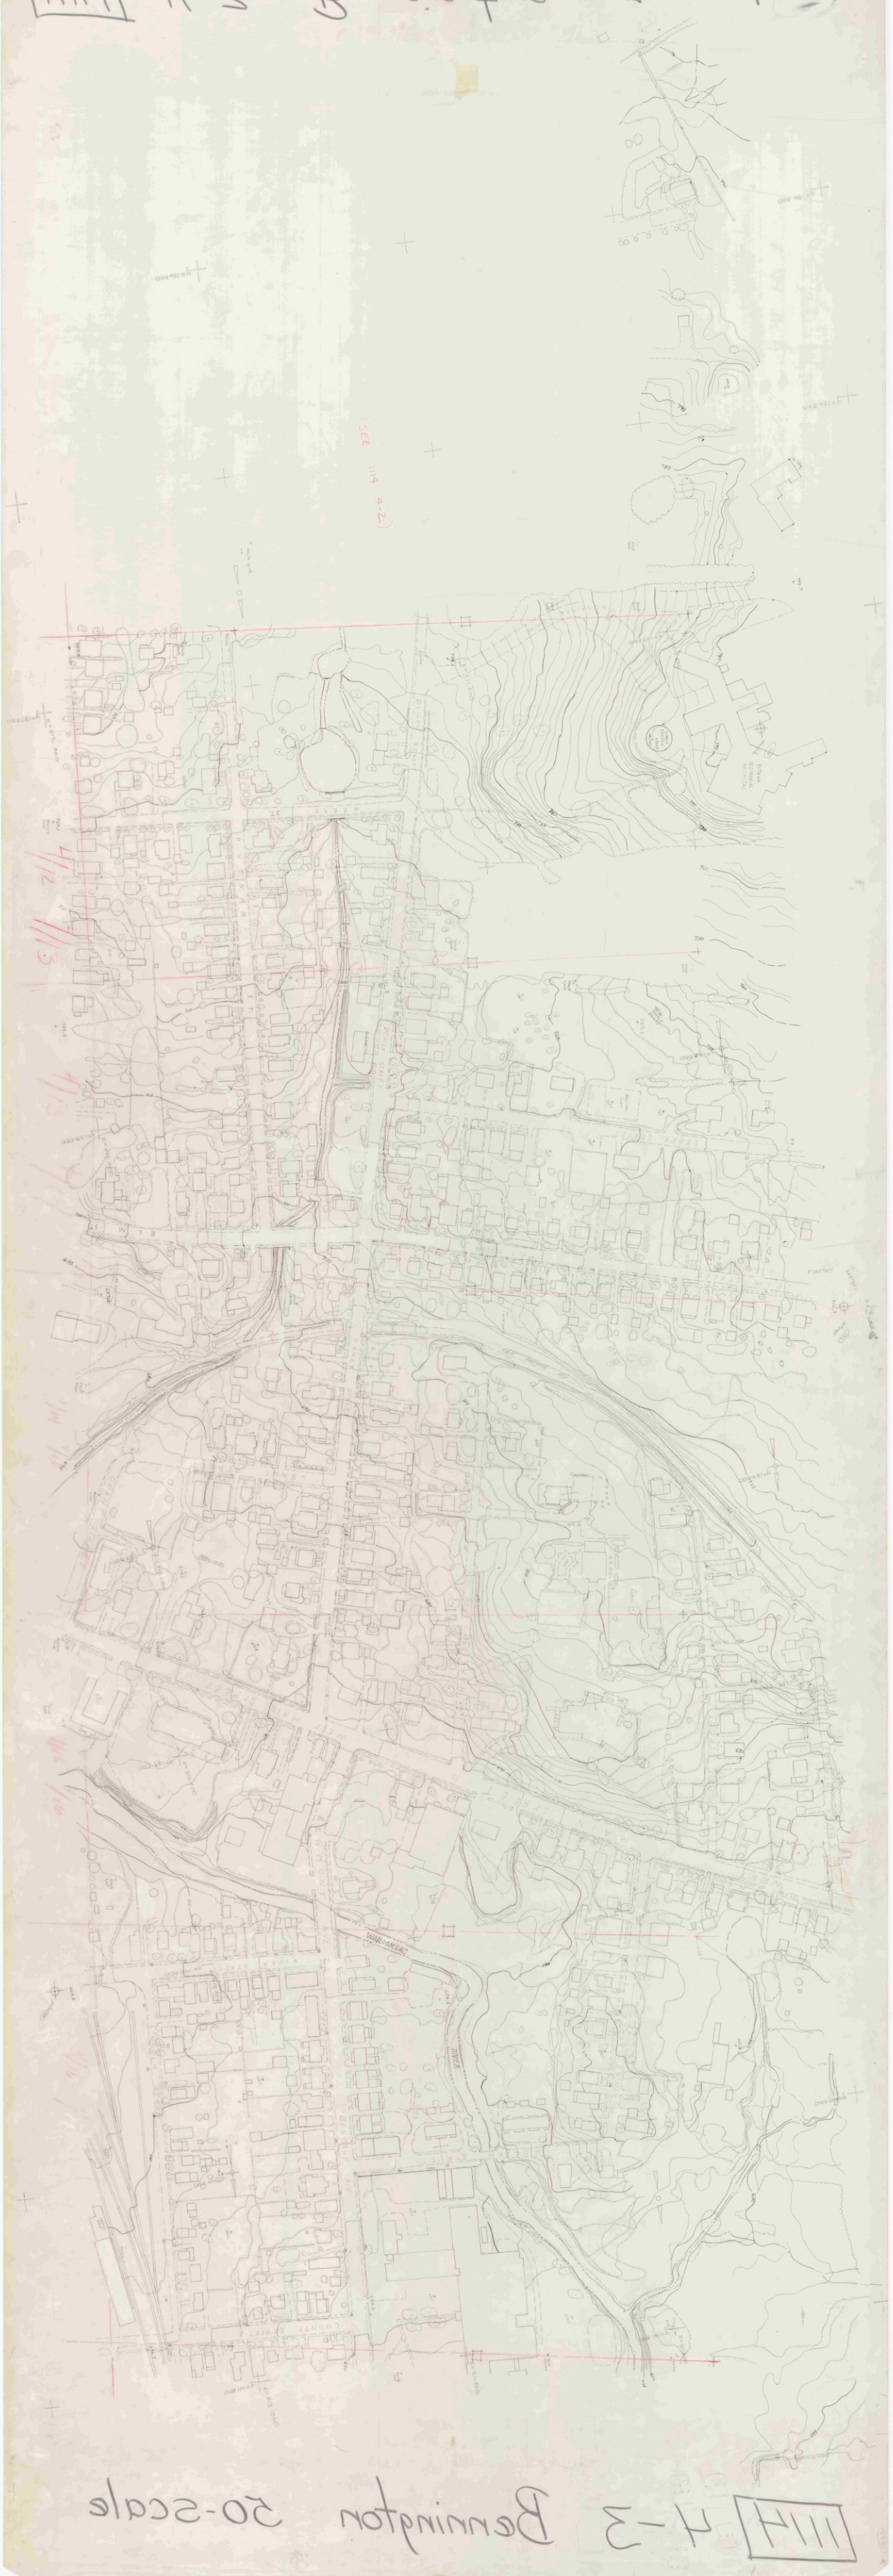

111H 4-3 Bennington 20-scale

A-3 BONN 1"=20'

A-3 BONN 1"=20'

BENNINGTON 1"=50' STRIPS SHEET 3

111A

111A 2-3

1"=20'

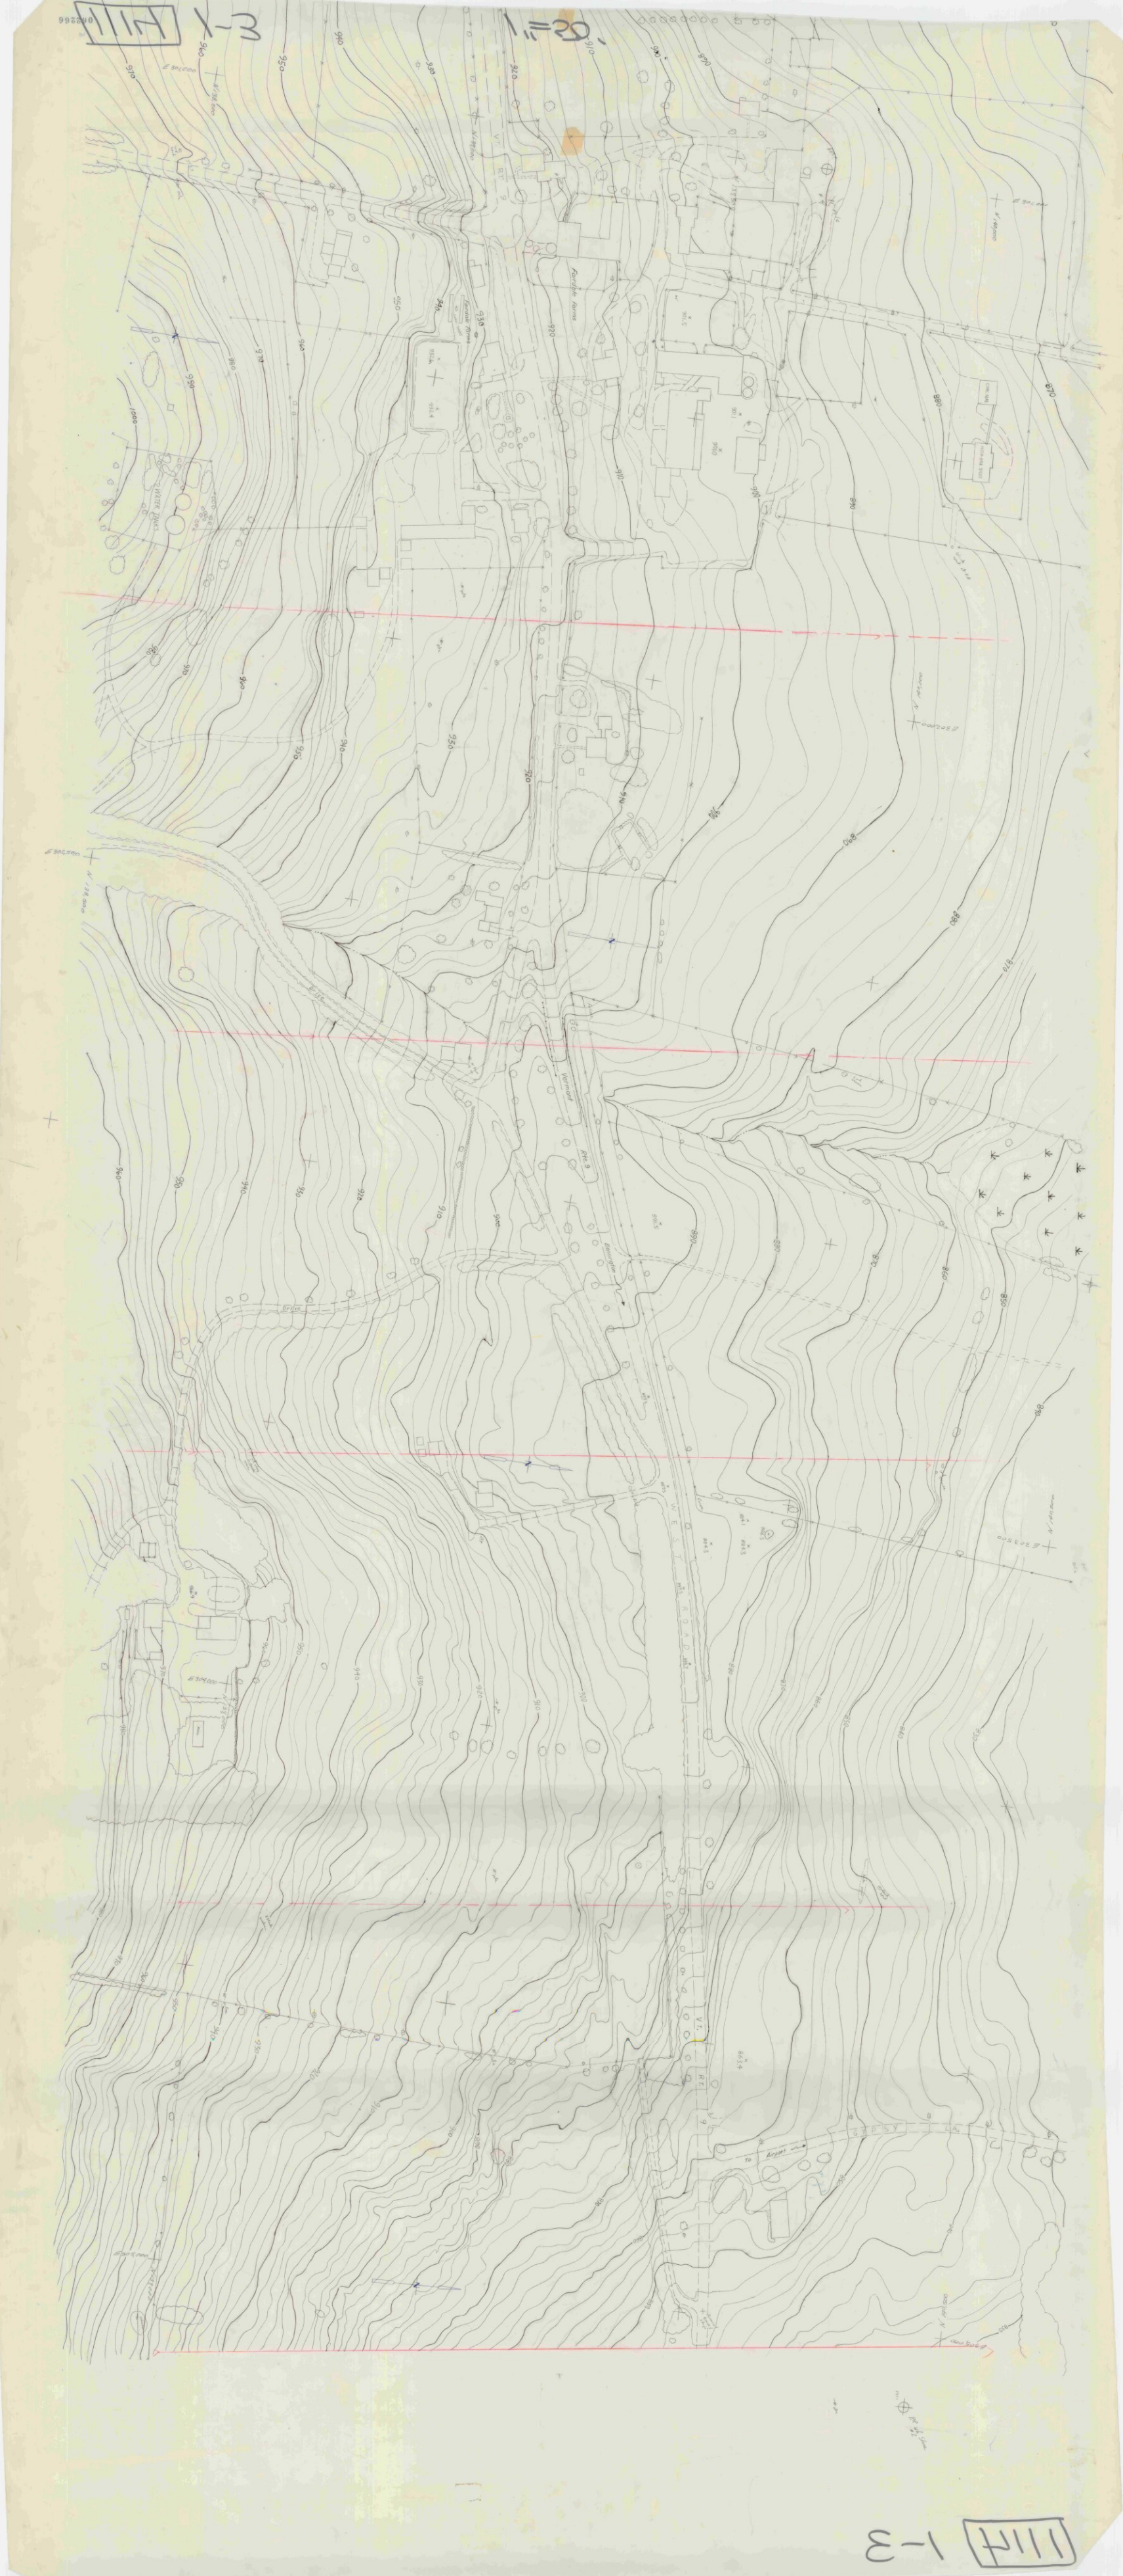
Forsyth Farms
Vermont
Brattleboro
WEST RD
Airport
WATER TANKS

1114 2-3 1"=50'

PARKING
CENTER
SHOPPING
MALLOOMSAC
RIVER
BRANCH
ROAD
MUSEUM
HEWLETT

1114 e-3

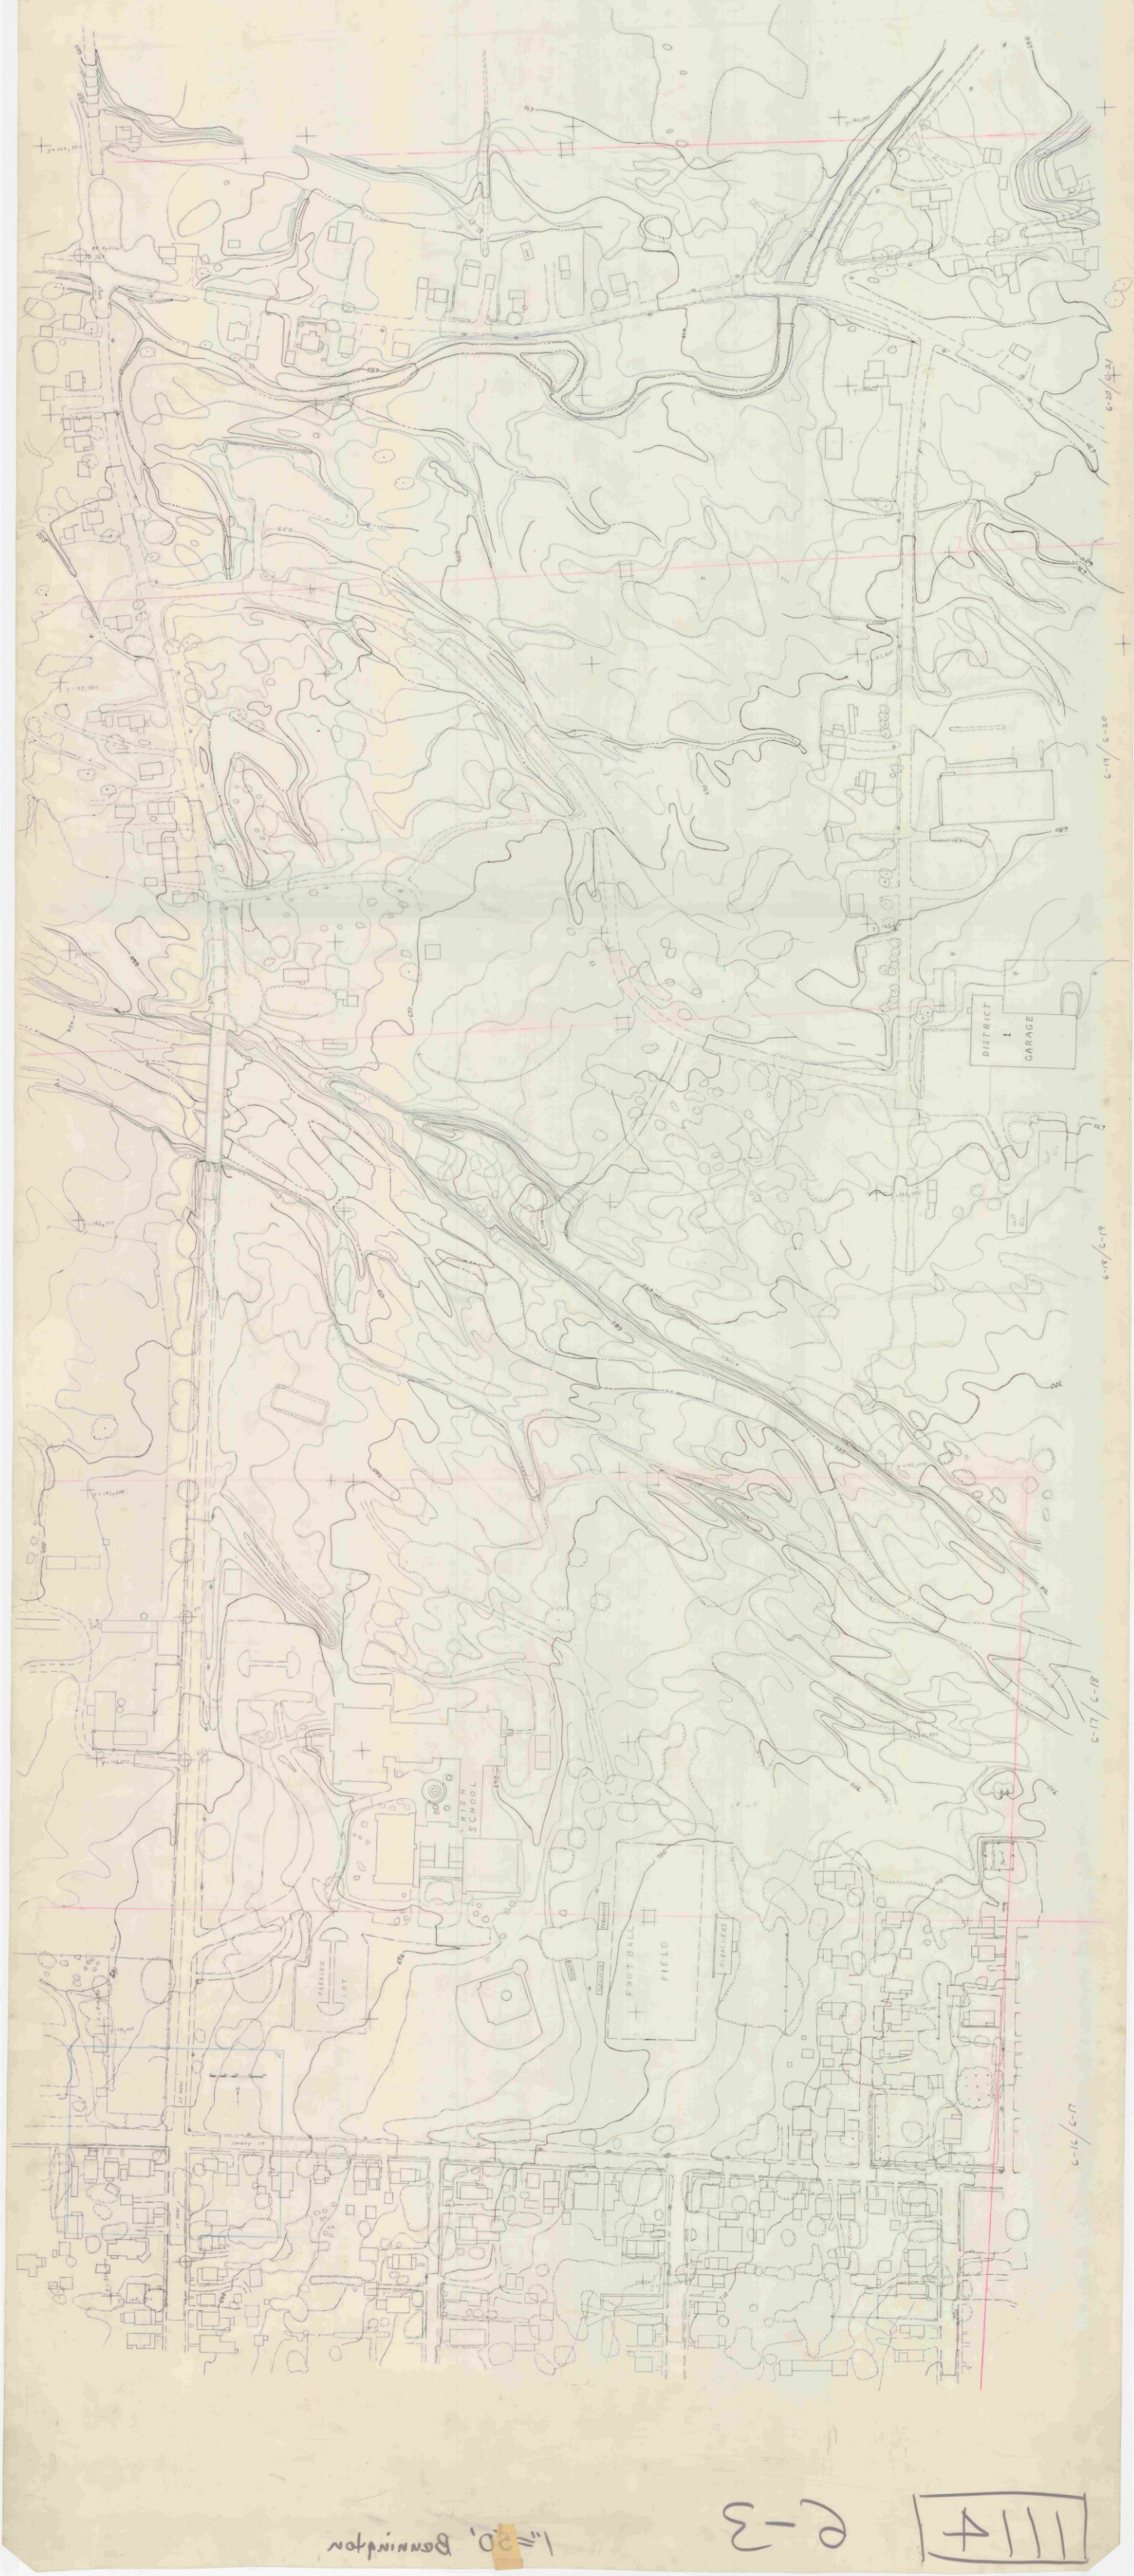

1"=50', Bennington

e-3 1114

111H H-H 1"=20'

111H H-H Benning for 1"=20'

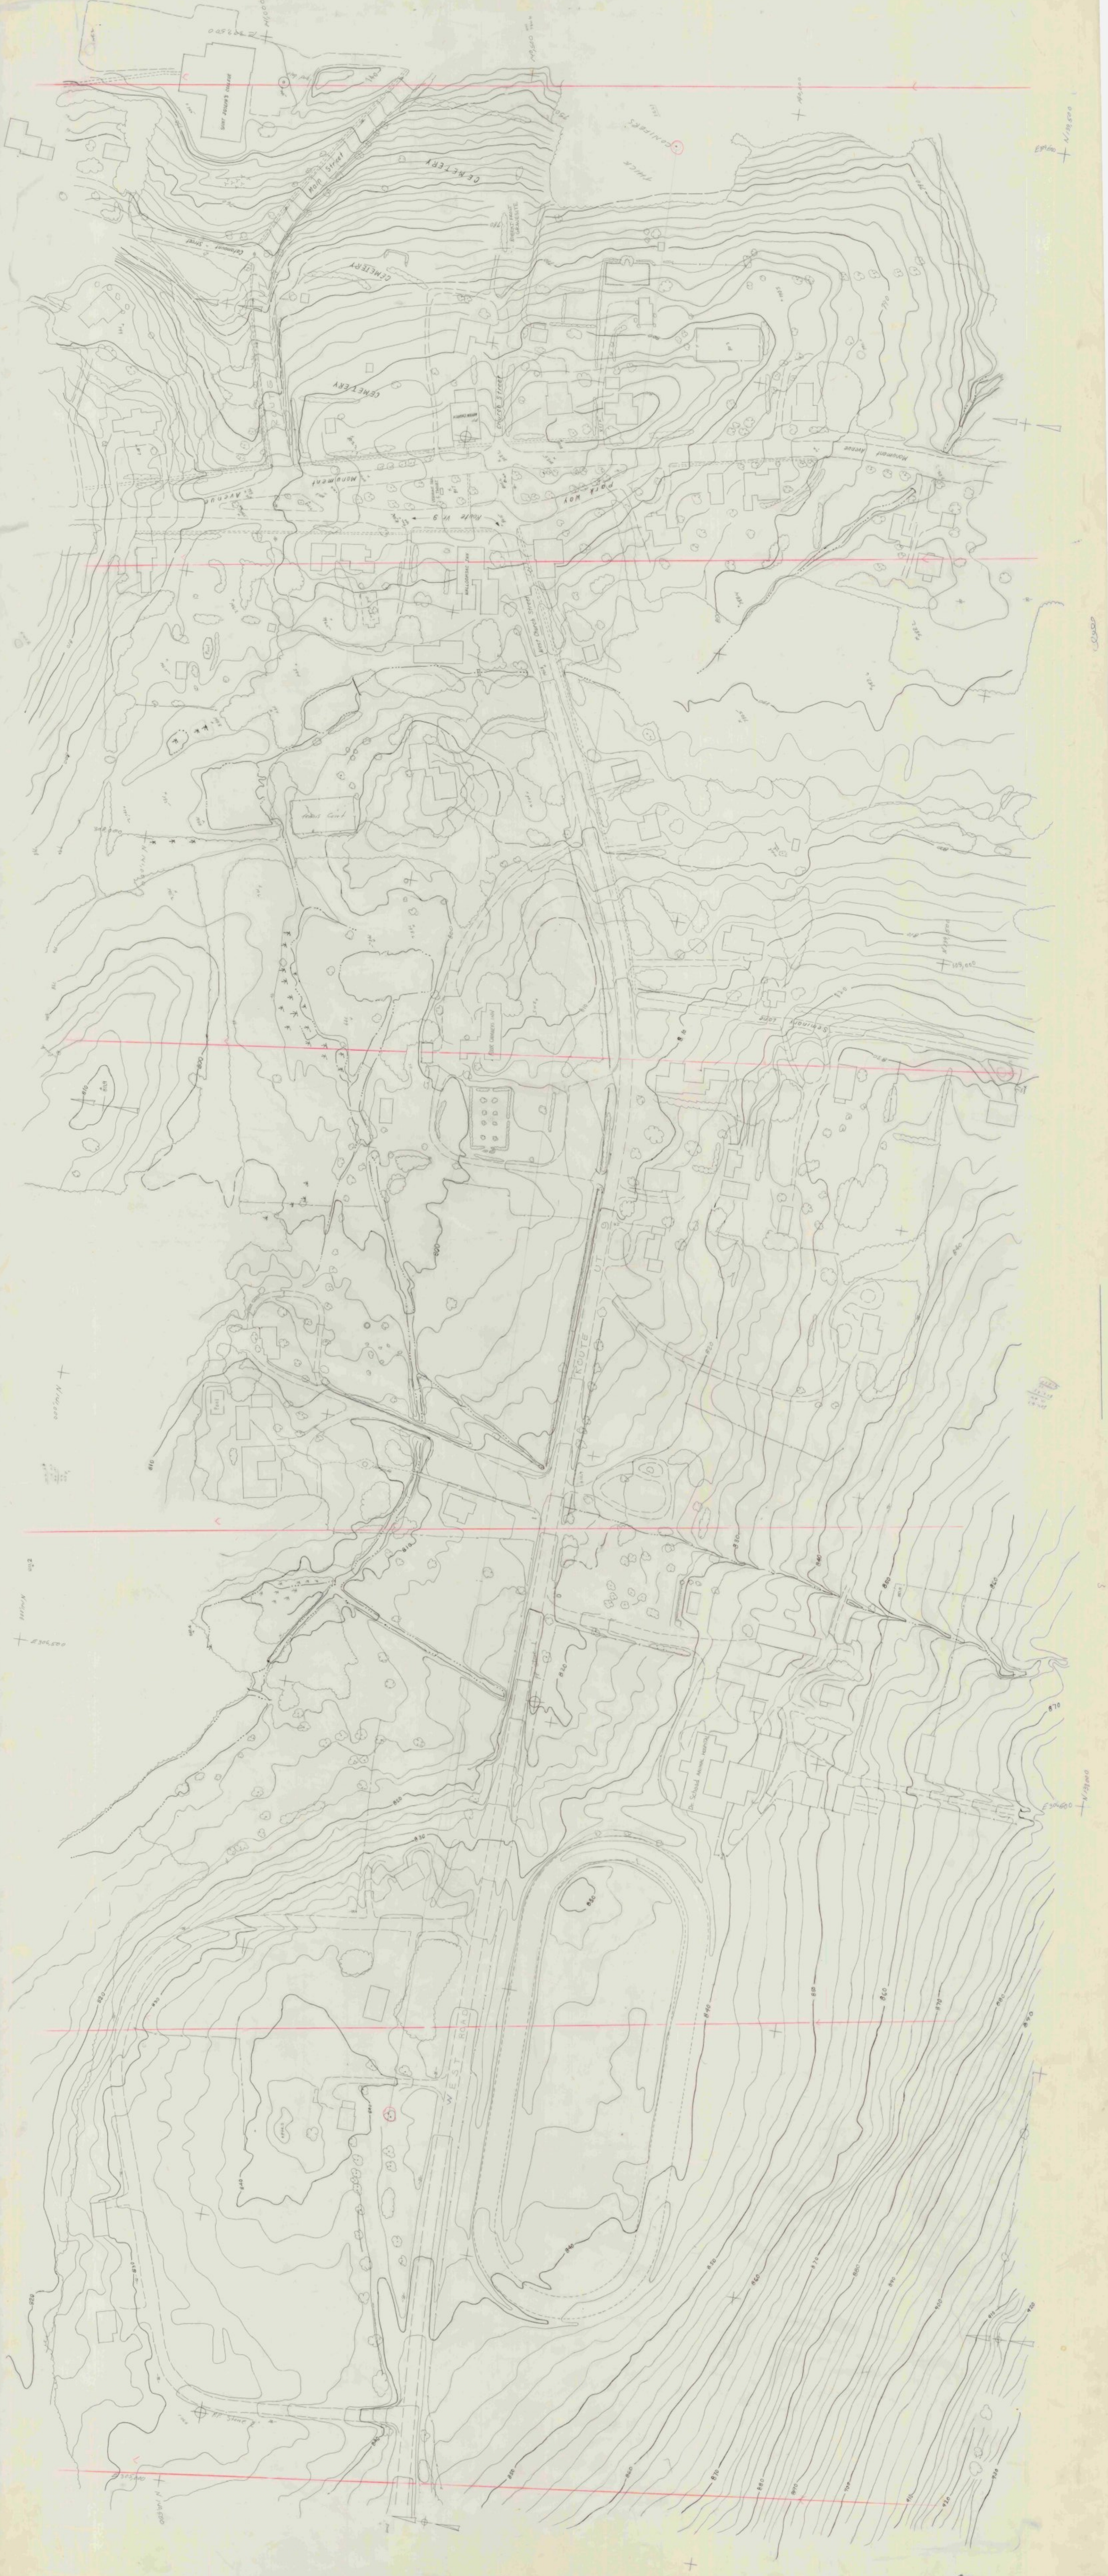
SAINT JOSEPH'S COLLEGE
Main Street
CEMETERY
Catamount Street
ROBERT FROST GRAVESITE
Church Street
Monument Avenue
Route Vt 9
Park Way
WALLOOMSAC INN
West Church Street
Tennis Court
THICK CONIFERS
Pool
Seminary Lane
ROUTE VT 9
Dr. Schoud ANIMAL HOSPITAL
WEST ROAD
R.P. Stone
N 140,000
E 309,600 N 139,500
N 139,000
E 306,500
E 305,000
E 306,600 N 139,000
800
810
820
830
840
850
860
870
880
890
900
910
920
930

1114 1-4 1"=20'

1114 3-4 1"=80'

1114 3-4 Bennington 1"=50'

111A 2-1

HEAVILY WOODED

HEAVILY WOODED

111A 2-1

HARMON
ROAD
TREE
NURSERY
BENNINGTON
ROAD
SHOPPING
CENTER
PARKING
HENRY
DRIVE
HAYWOOD
DRIVE
WILMOTH

1114 8-1

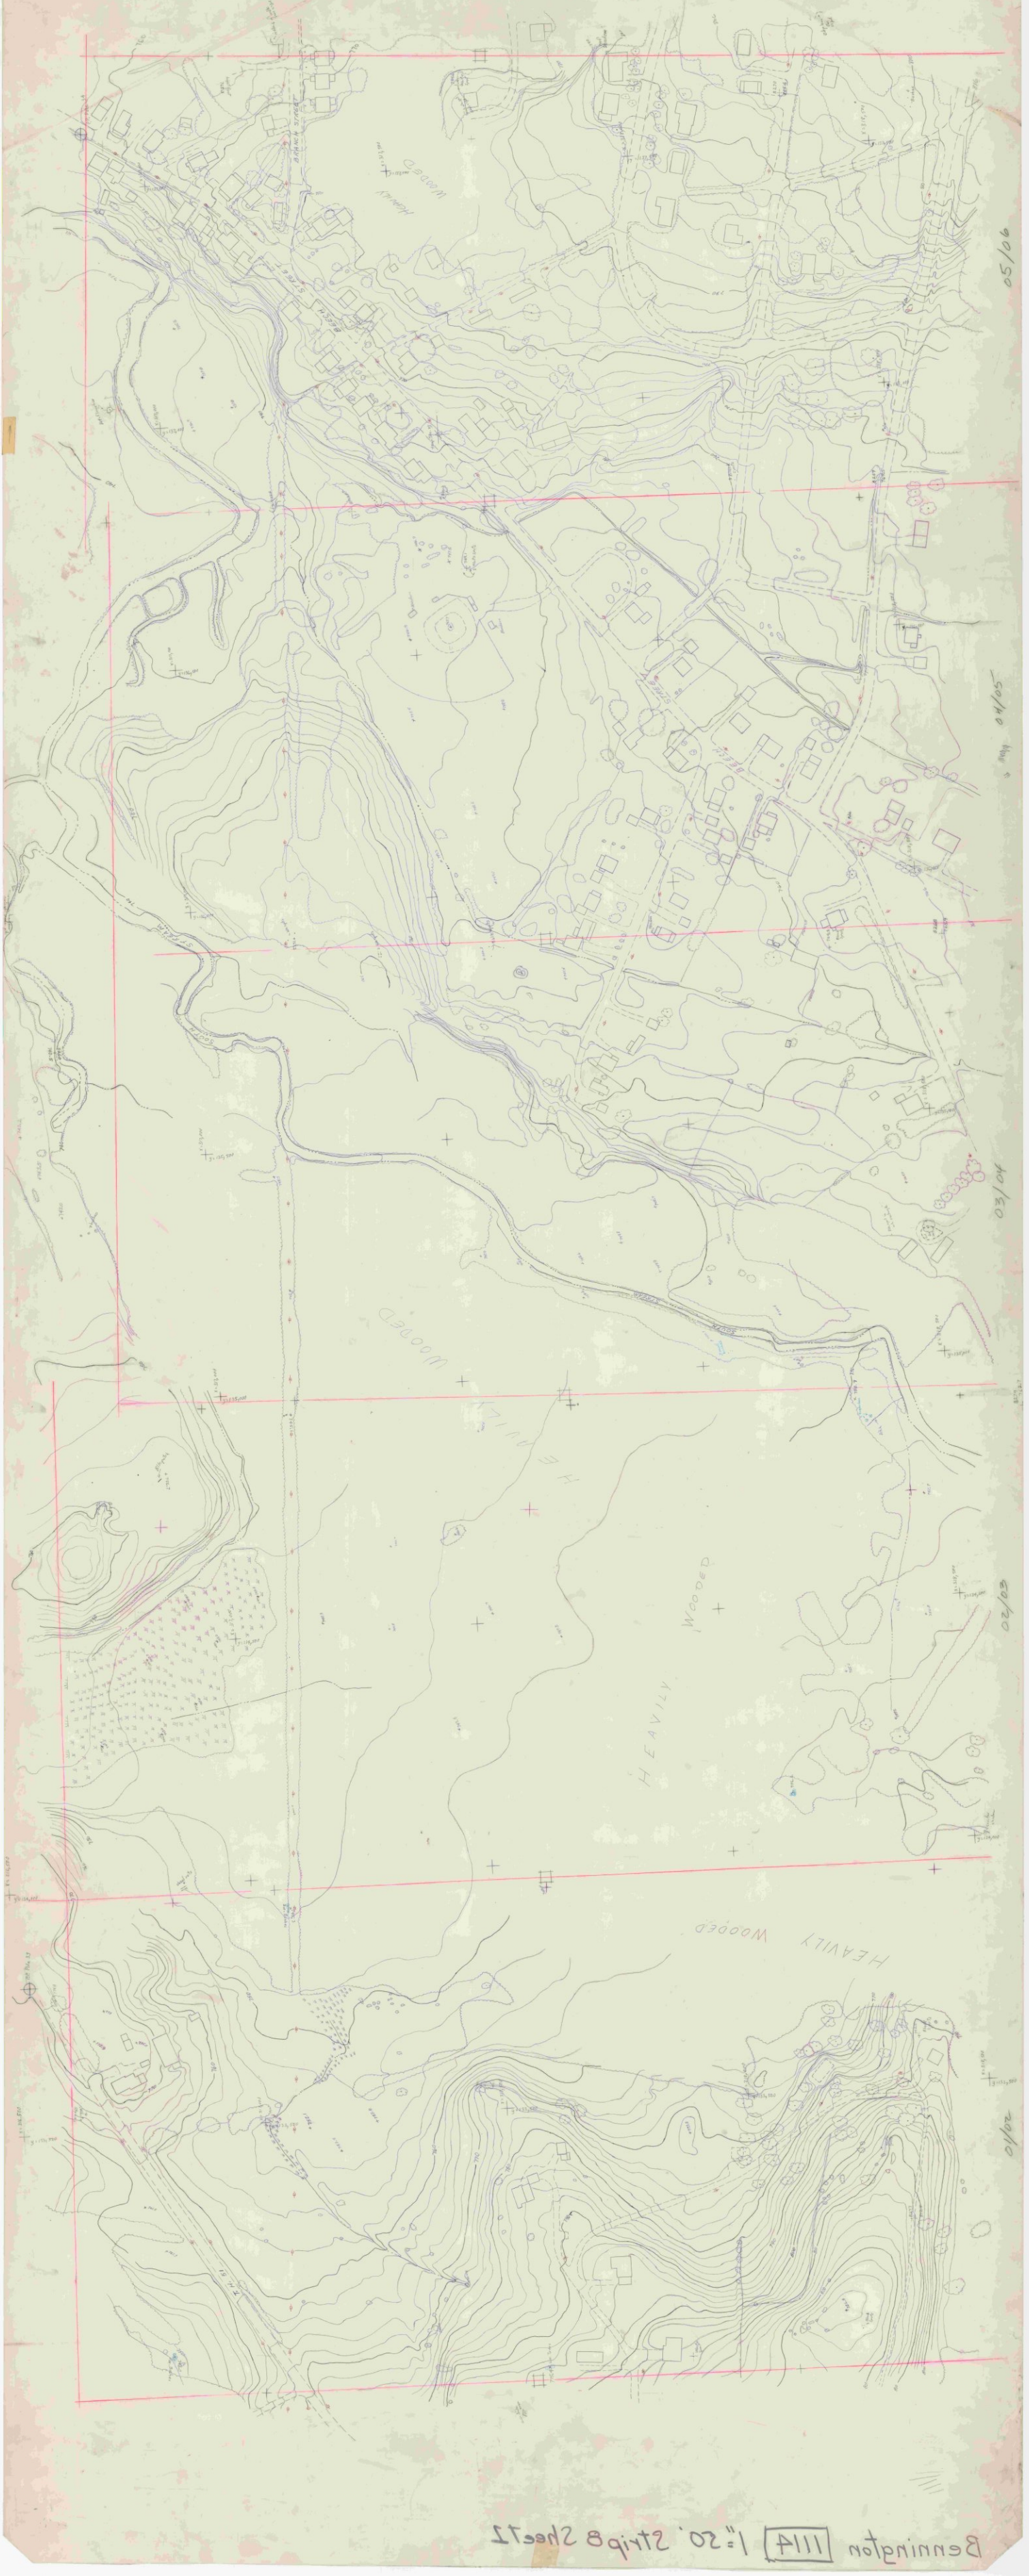

Bennington 1114 1"=50' Strip B Sheet 2

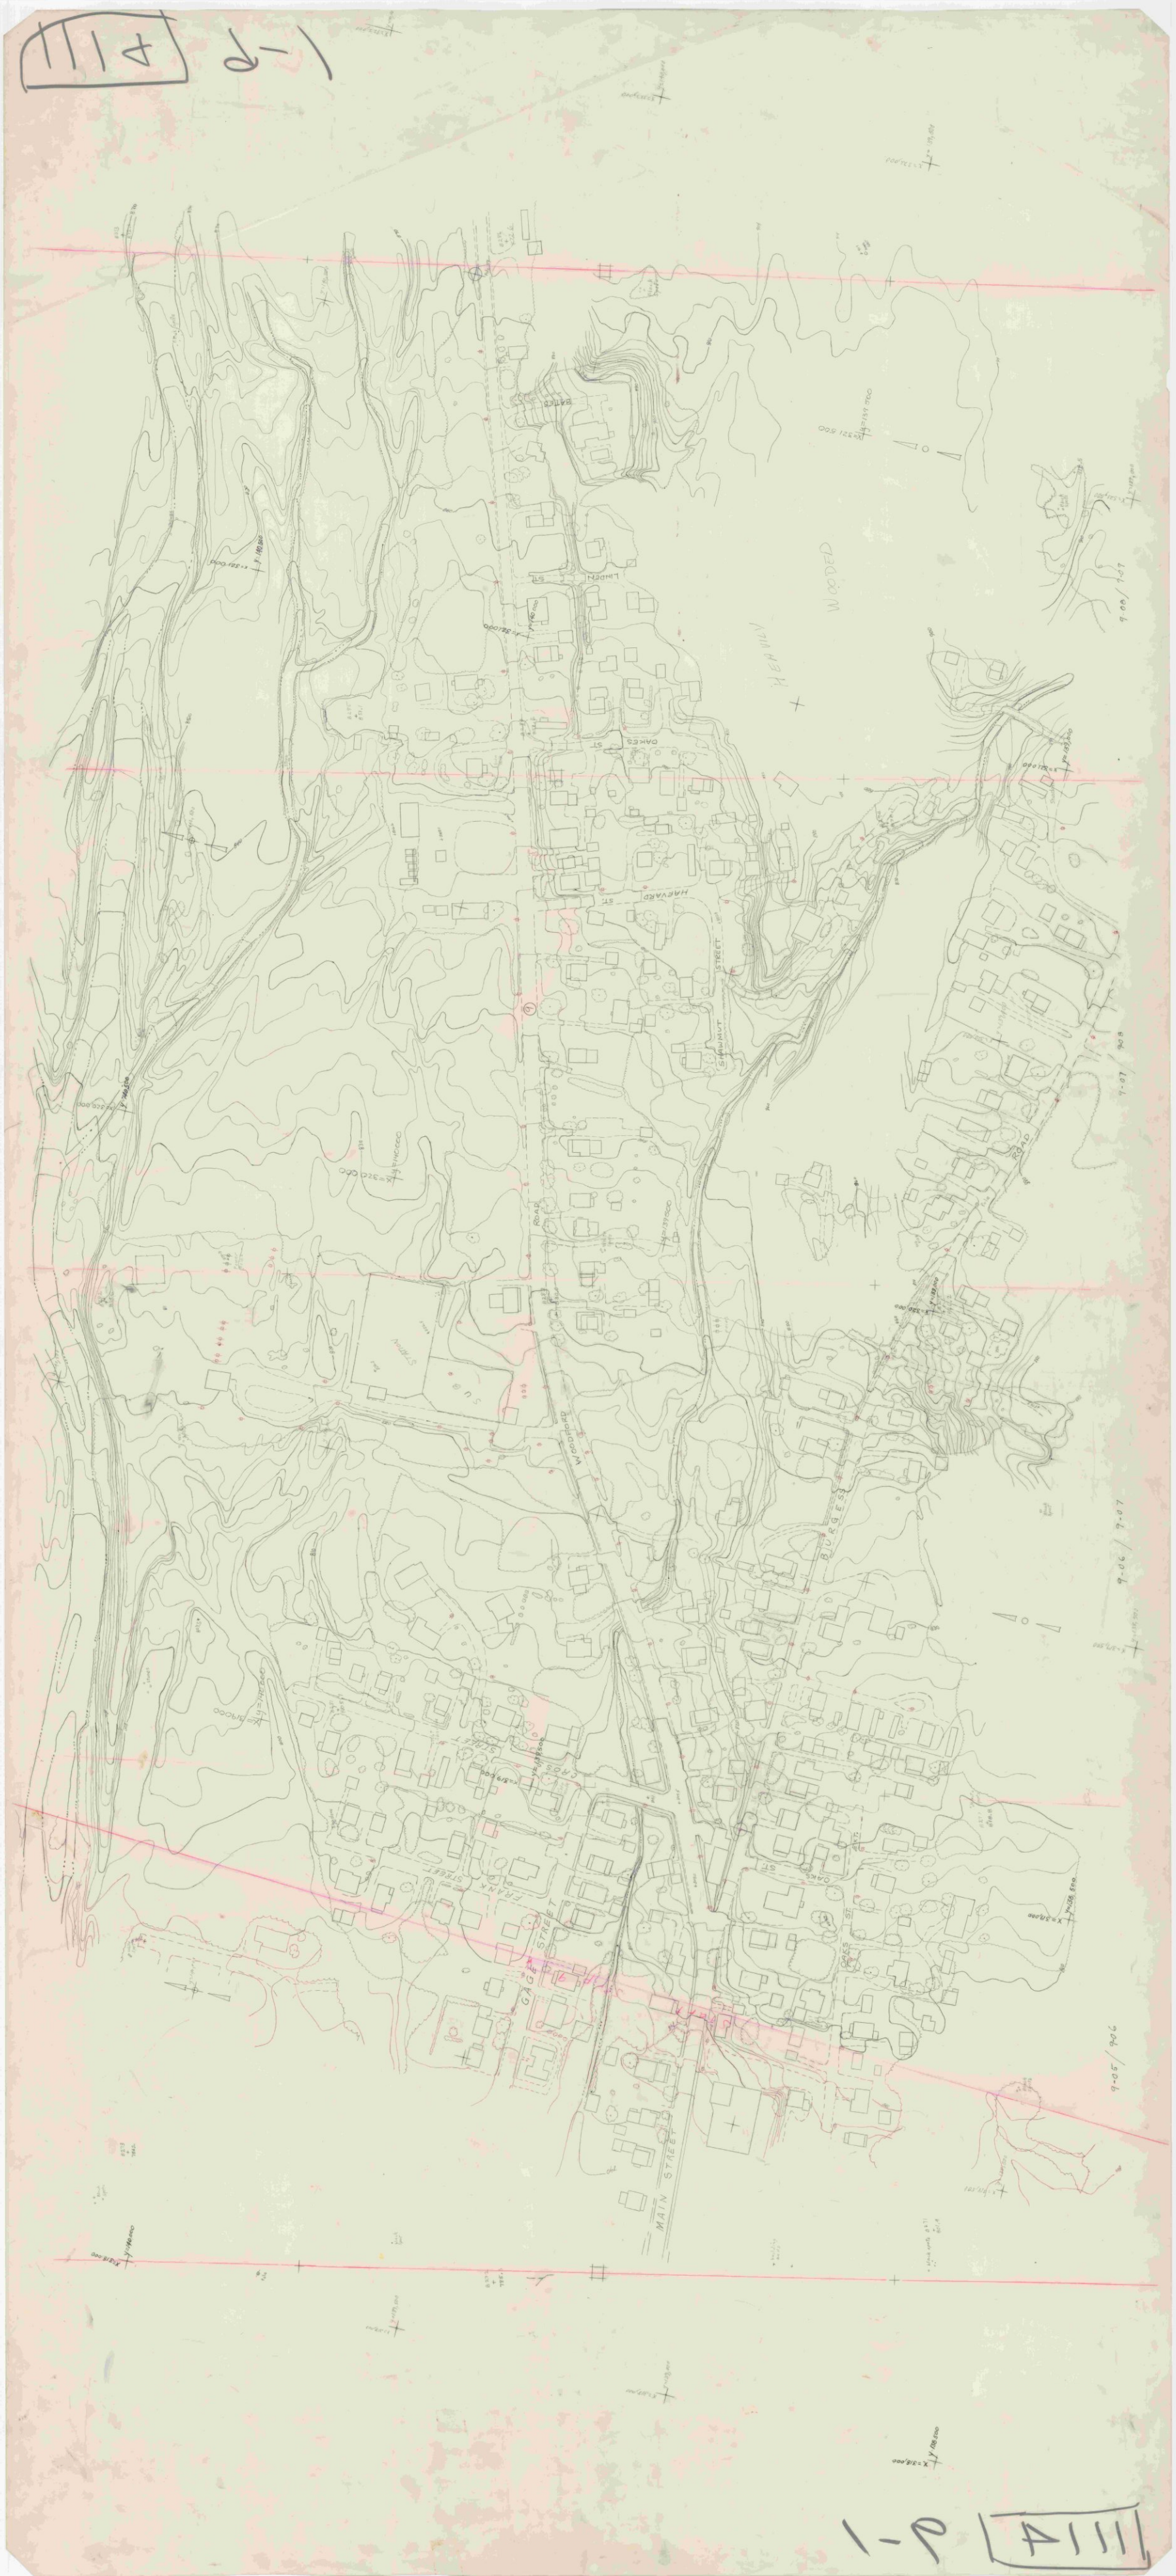
LINDEN ST
OAKES ST
HARVARD ST
STRAWNUT STREET
WOODED HEAVILY
ROAD
WOODPARD
BURGESS
9-07
9-06
9-05
GAG STREET
MAIN STREET
FRANK STREET
CROSS STREET
OAKES ST

1111 11-1 1"=20'

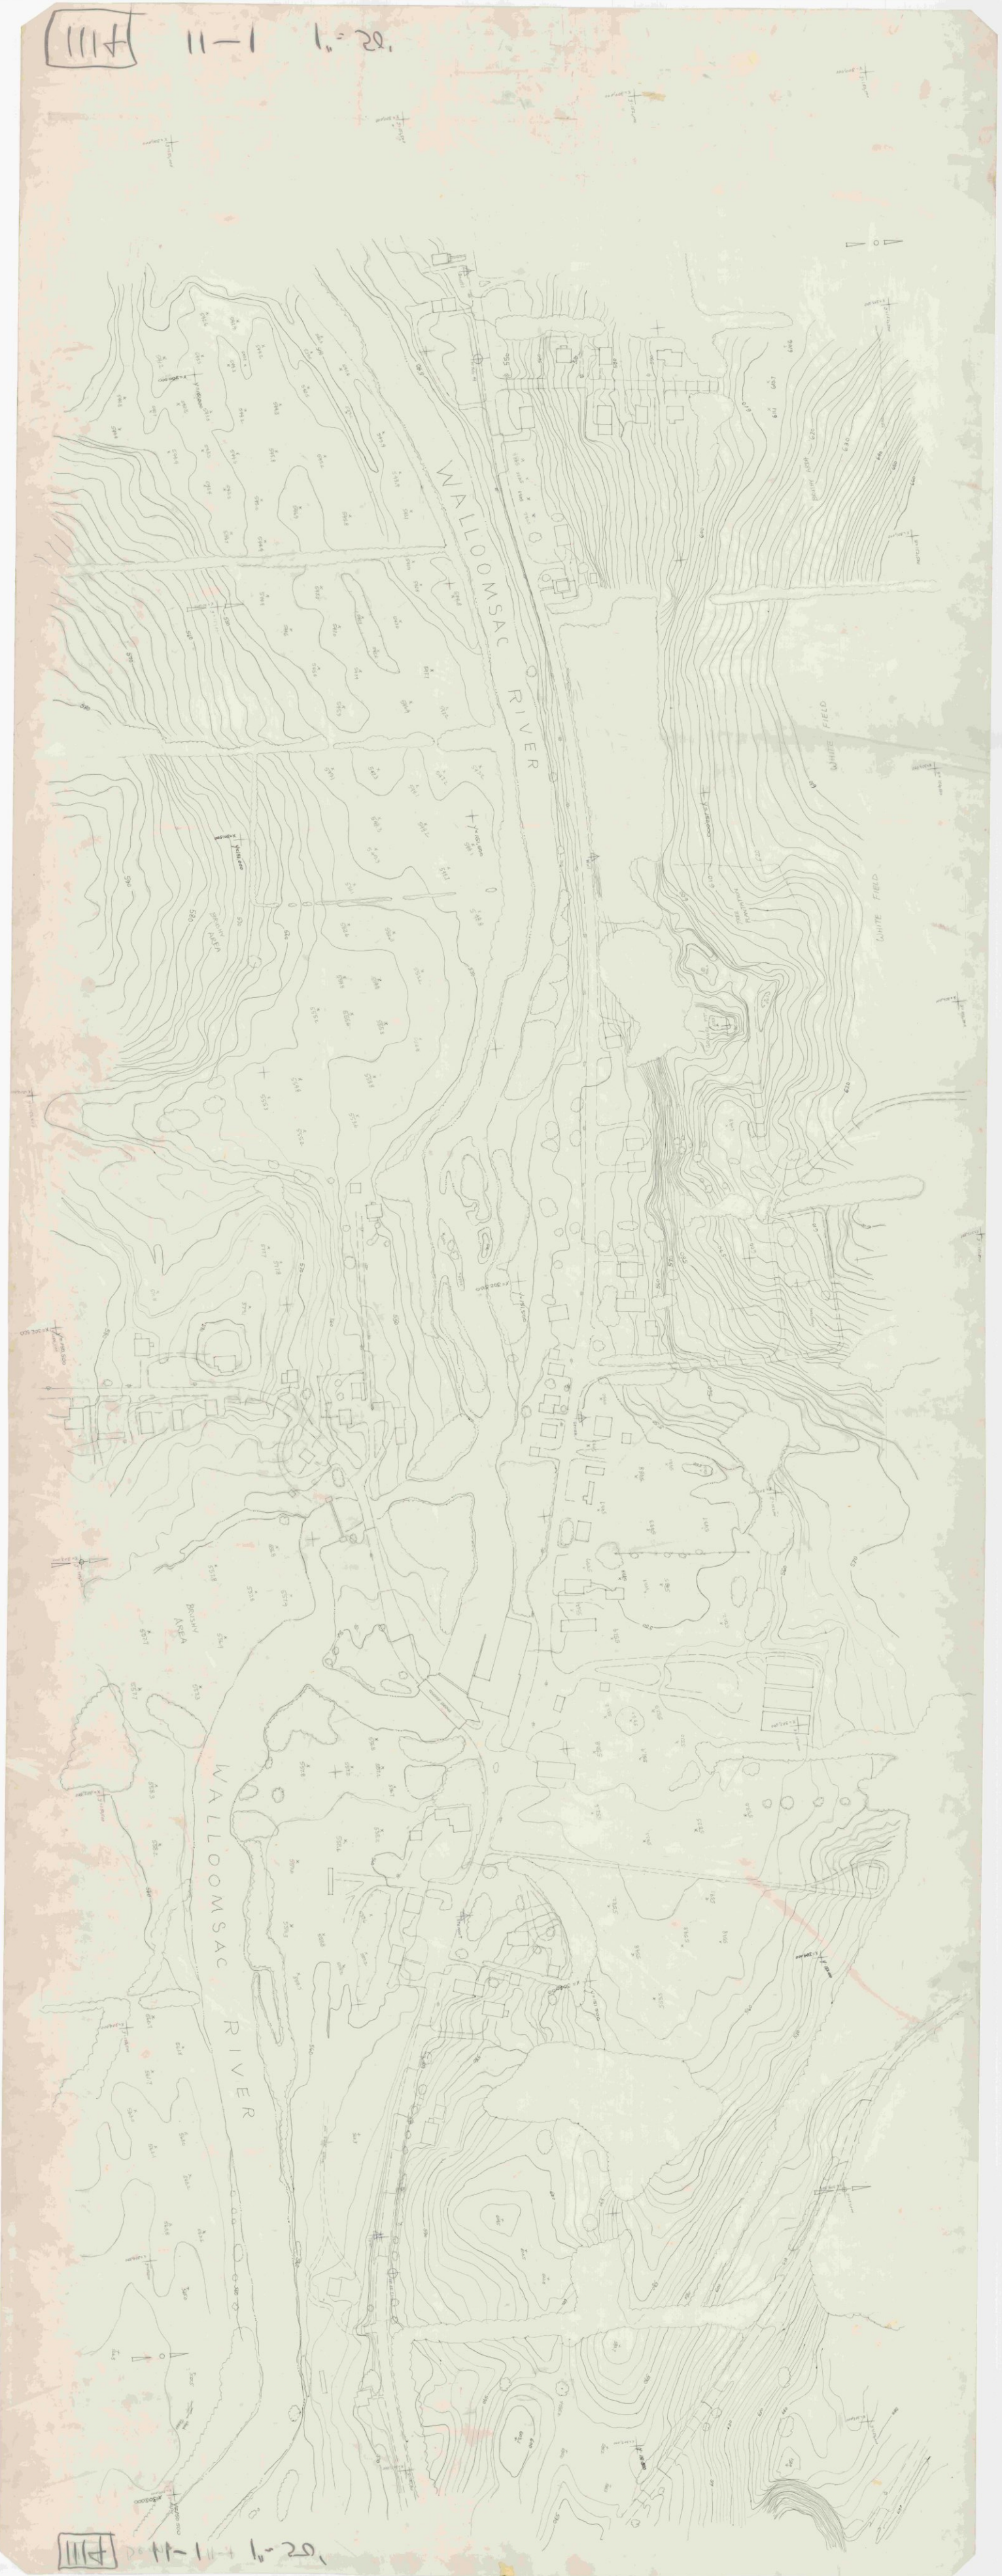

1111 11-1 1"=20'

111H 3-3 1"=20'

111H 3-3 Bennington 1"=50'

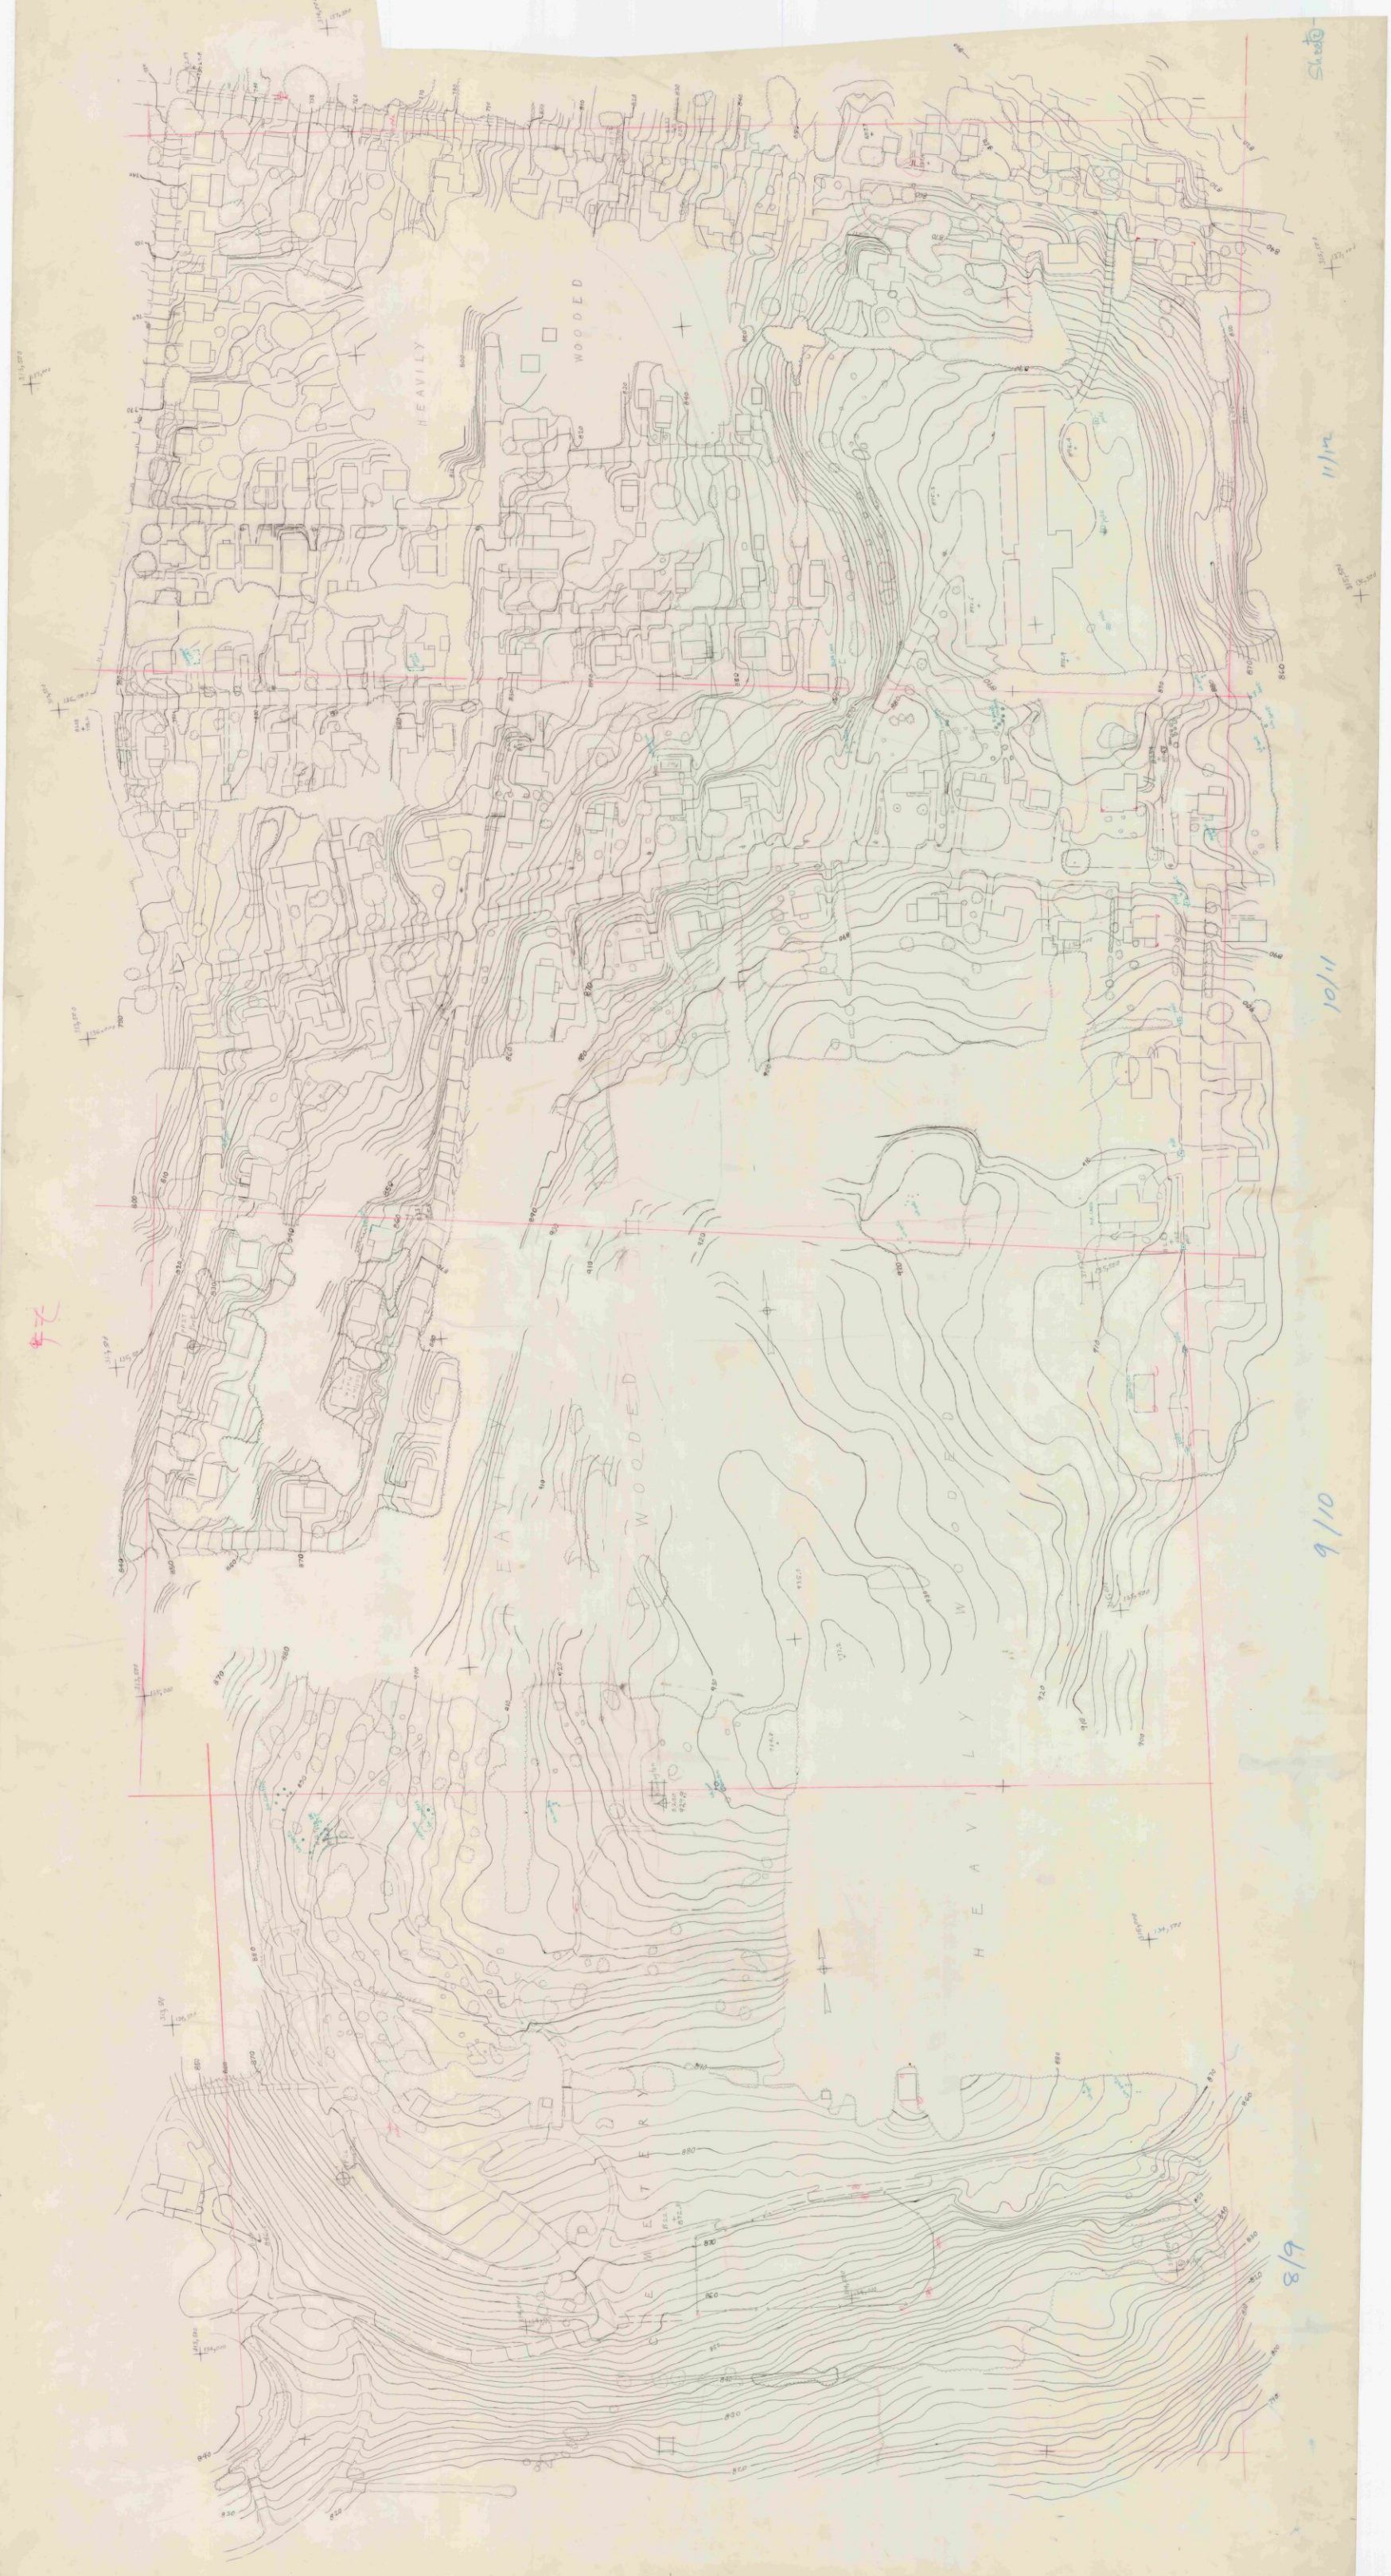

BENNINGTON Mtn stripe sheet 1 scale 1"=20'.

1114 1-1 1"=50'

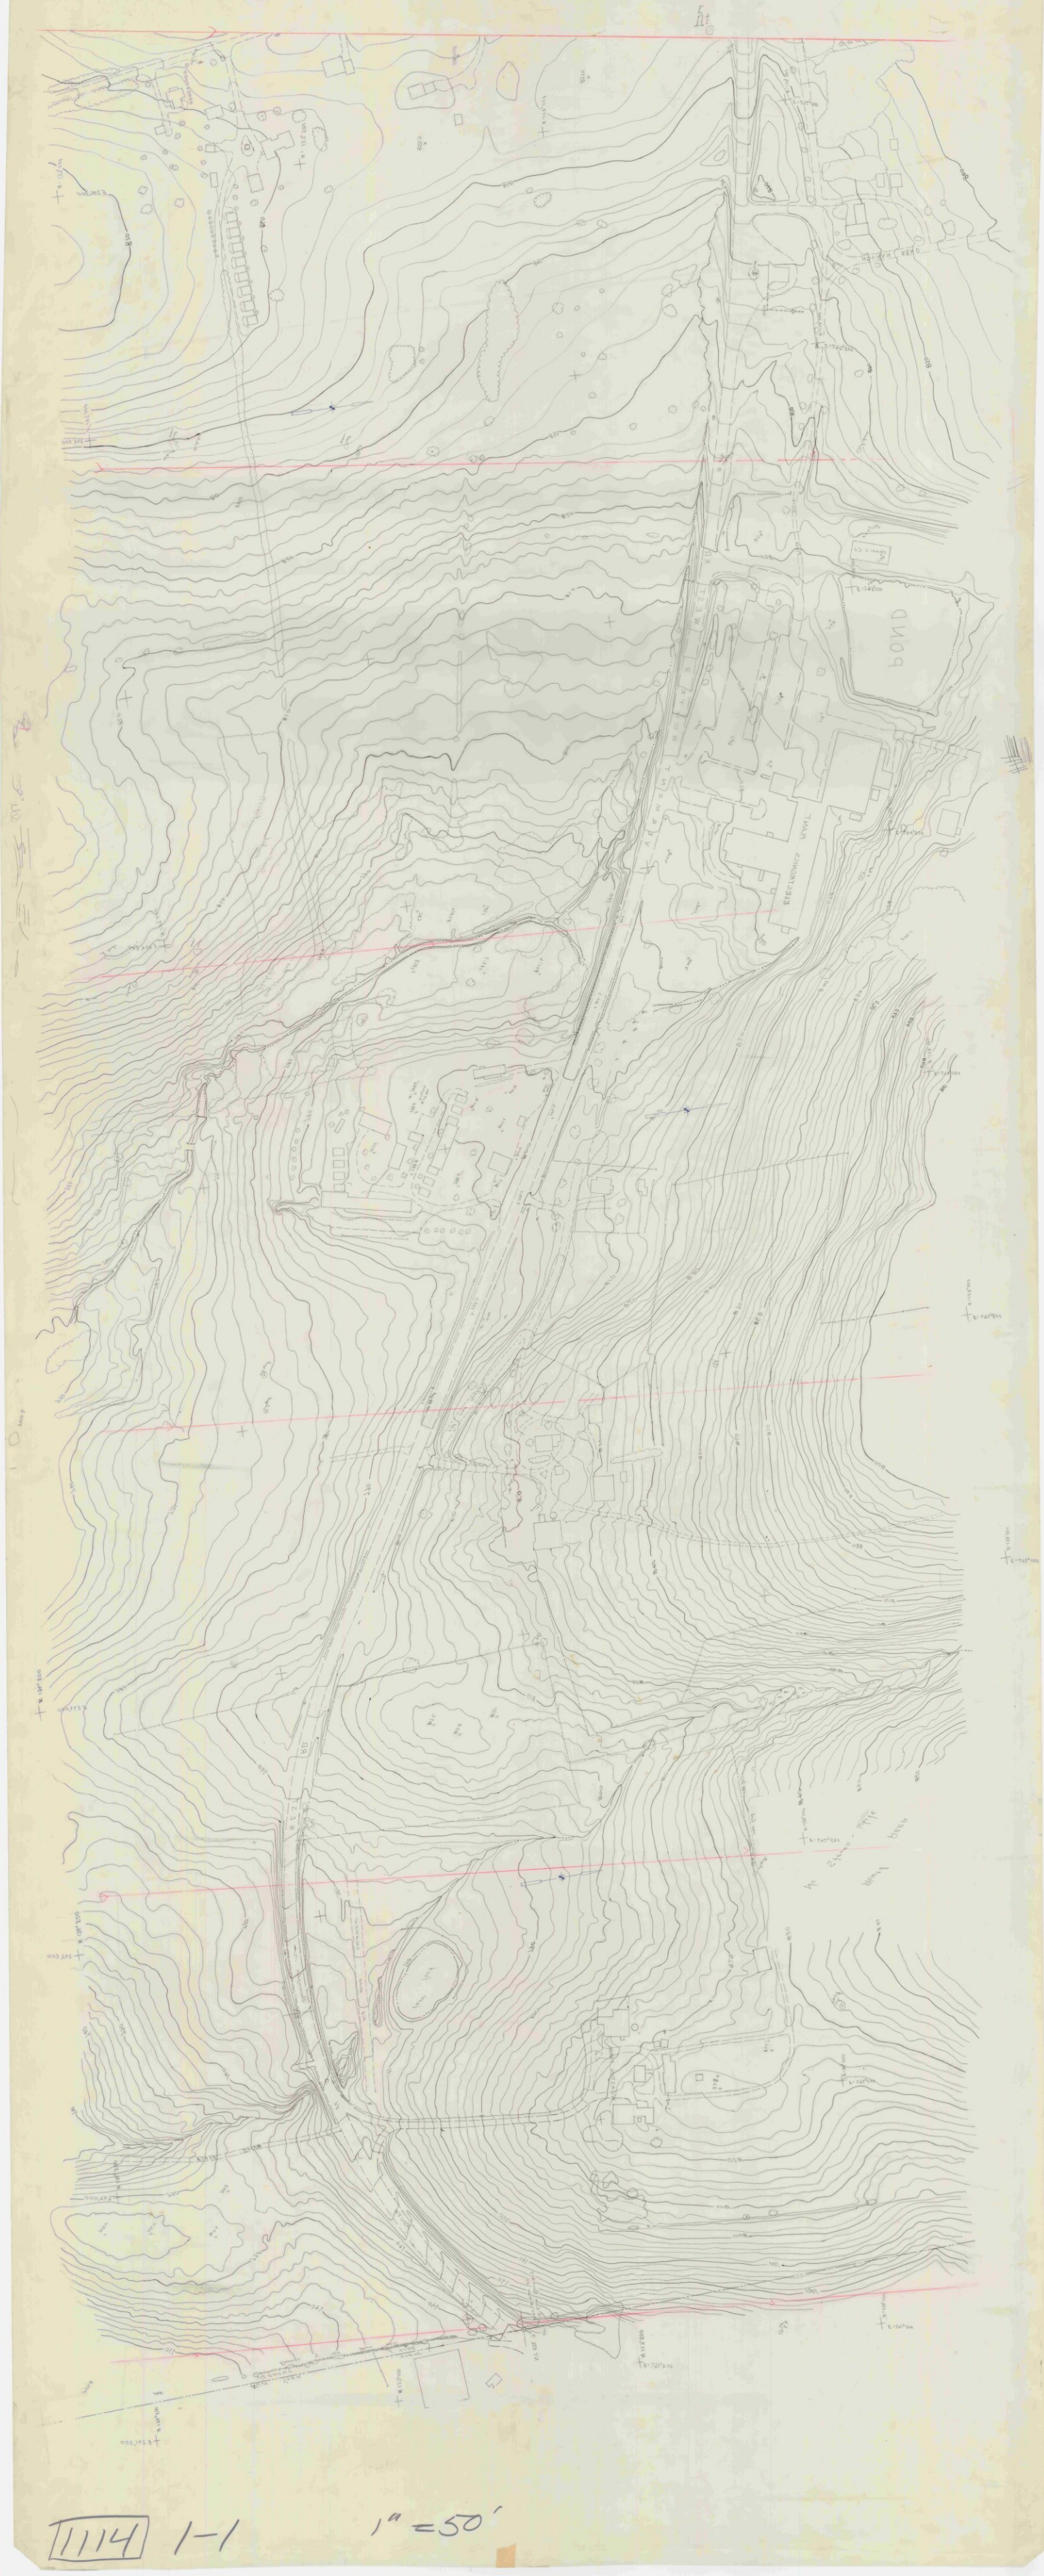

1114 1-1 1"=50'

Bennington IIIA 1"=20'. Strip 2 Sheet 1

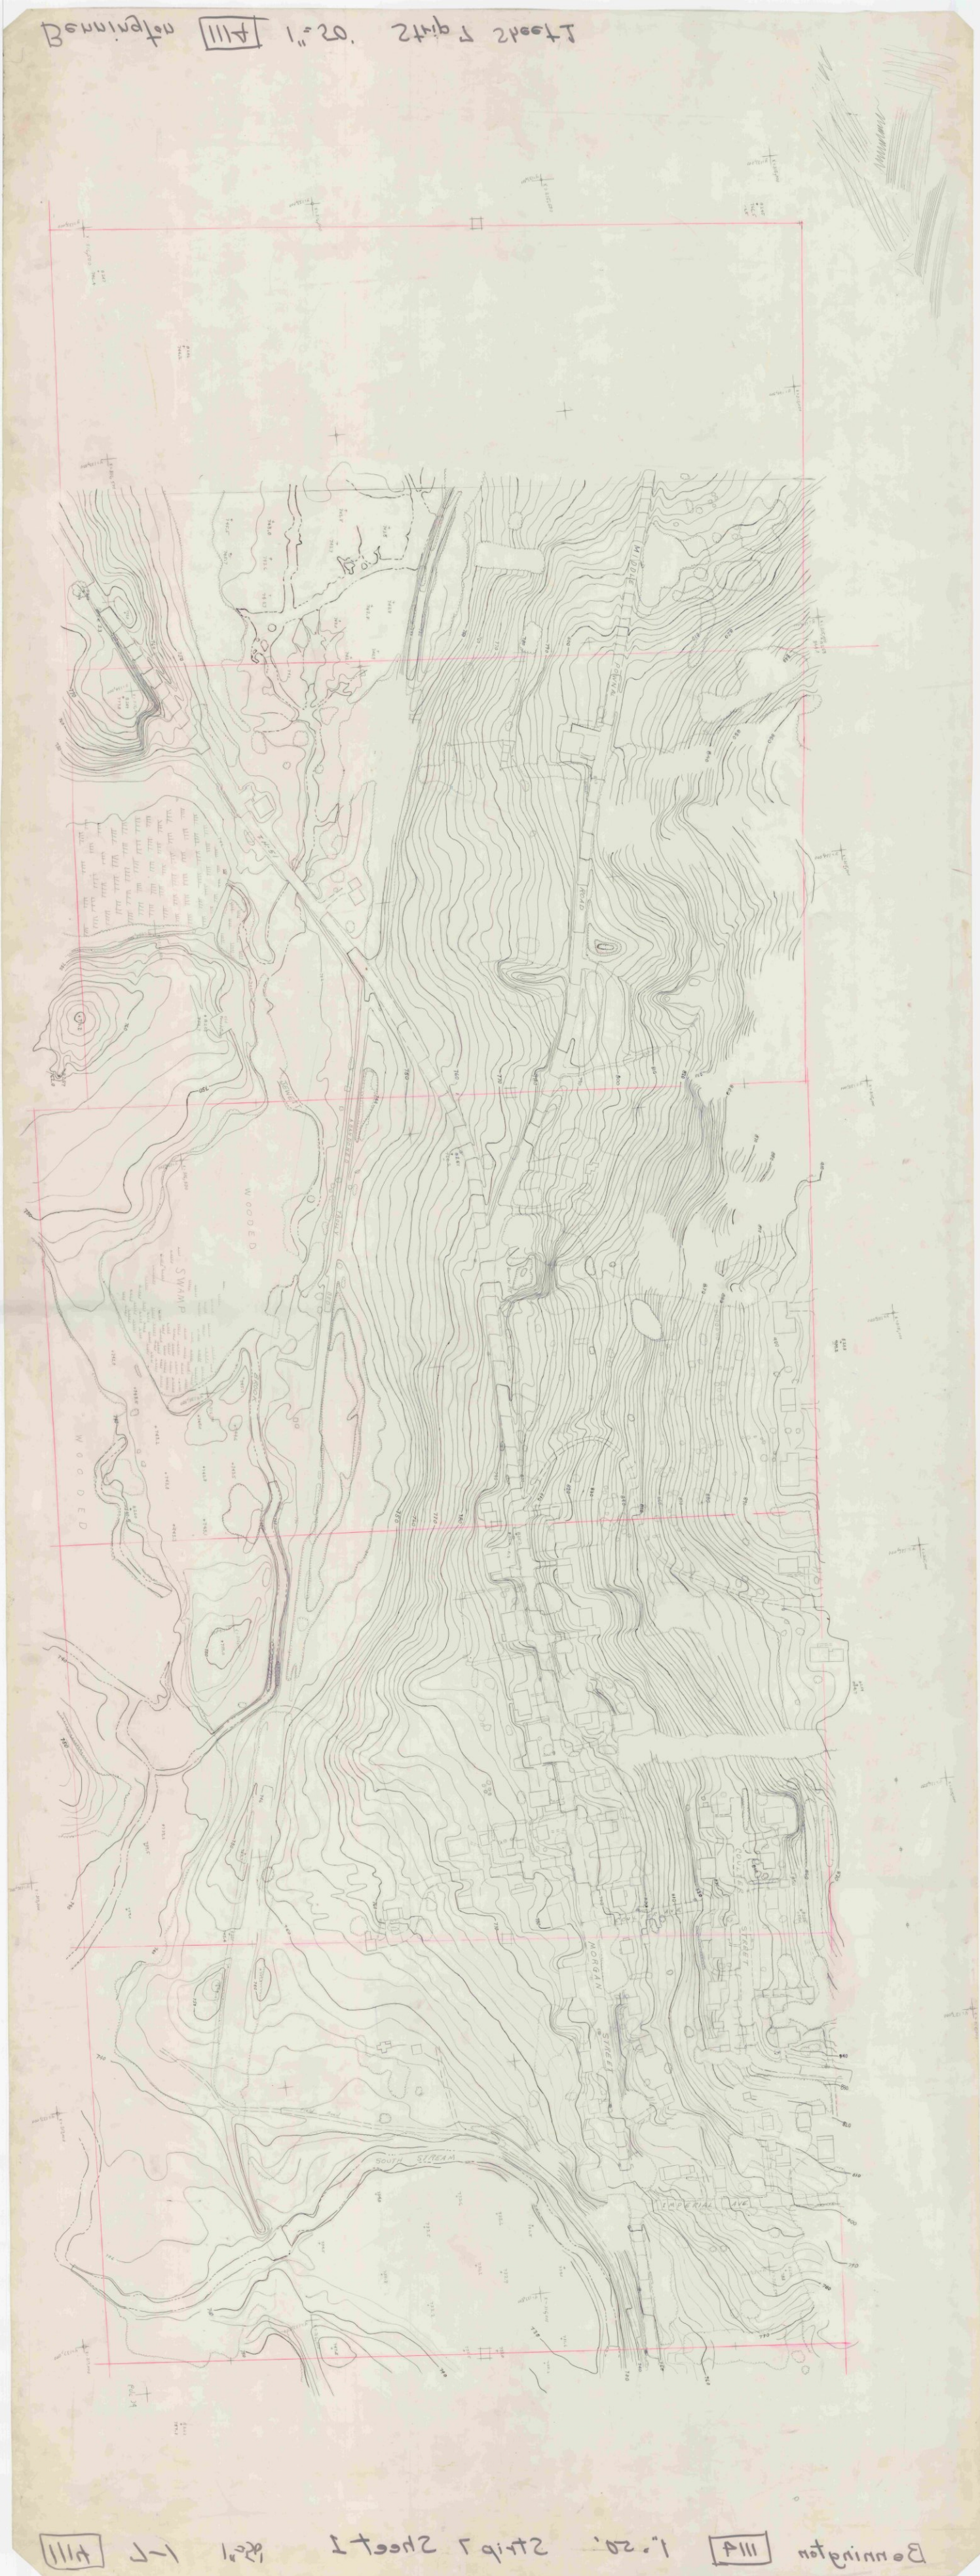

Bennington IIIA 1"=20'. Strip 2 Sheet 1

1114 2-1 1"=50'

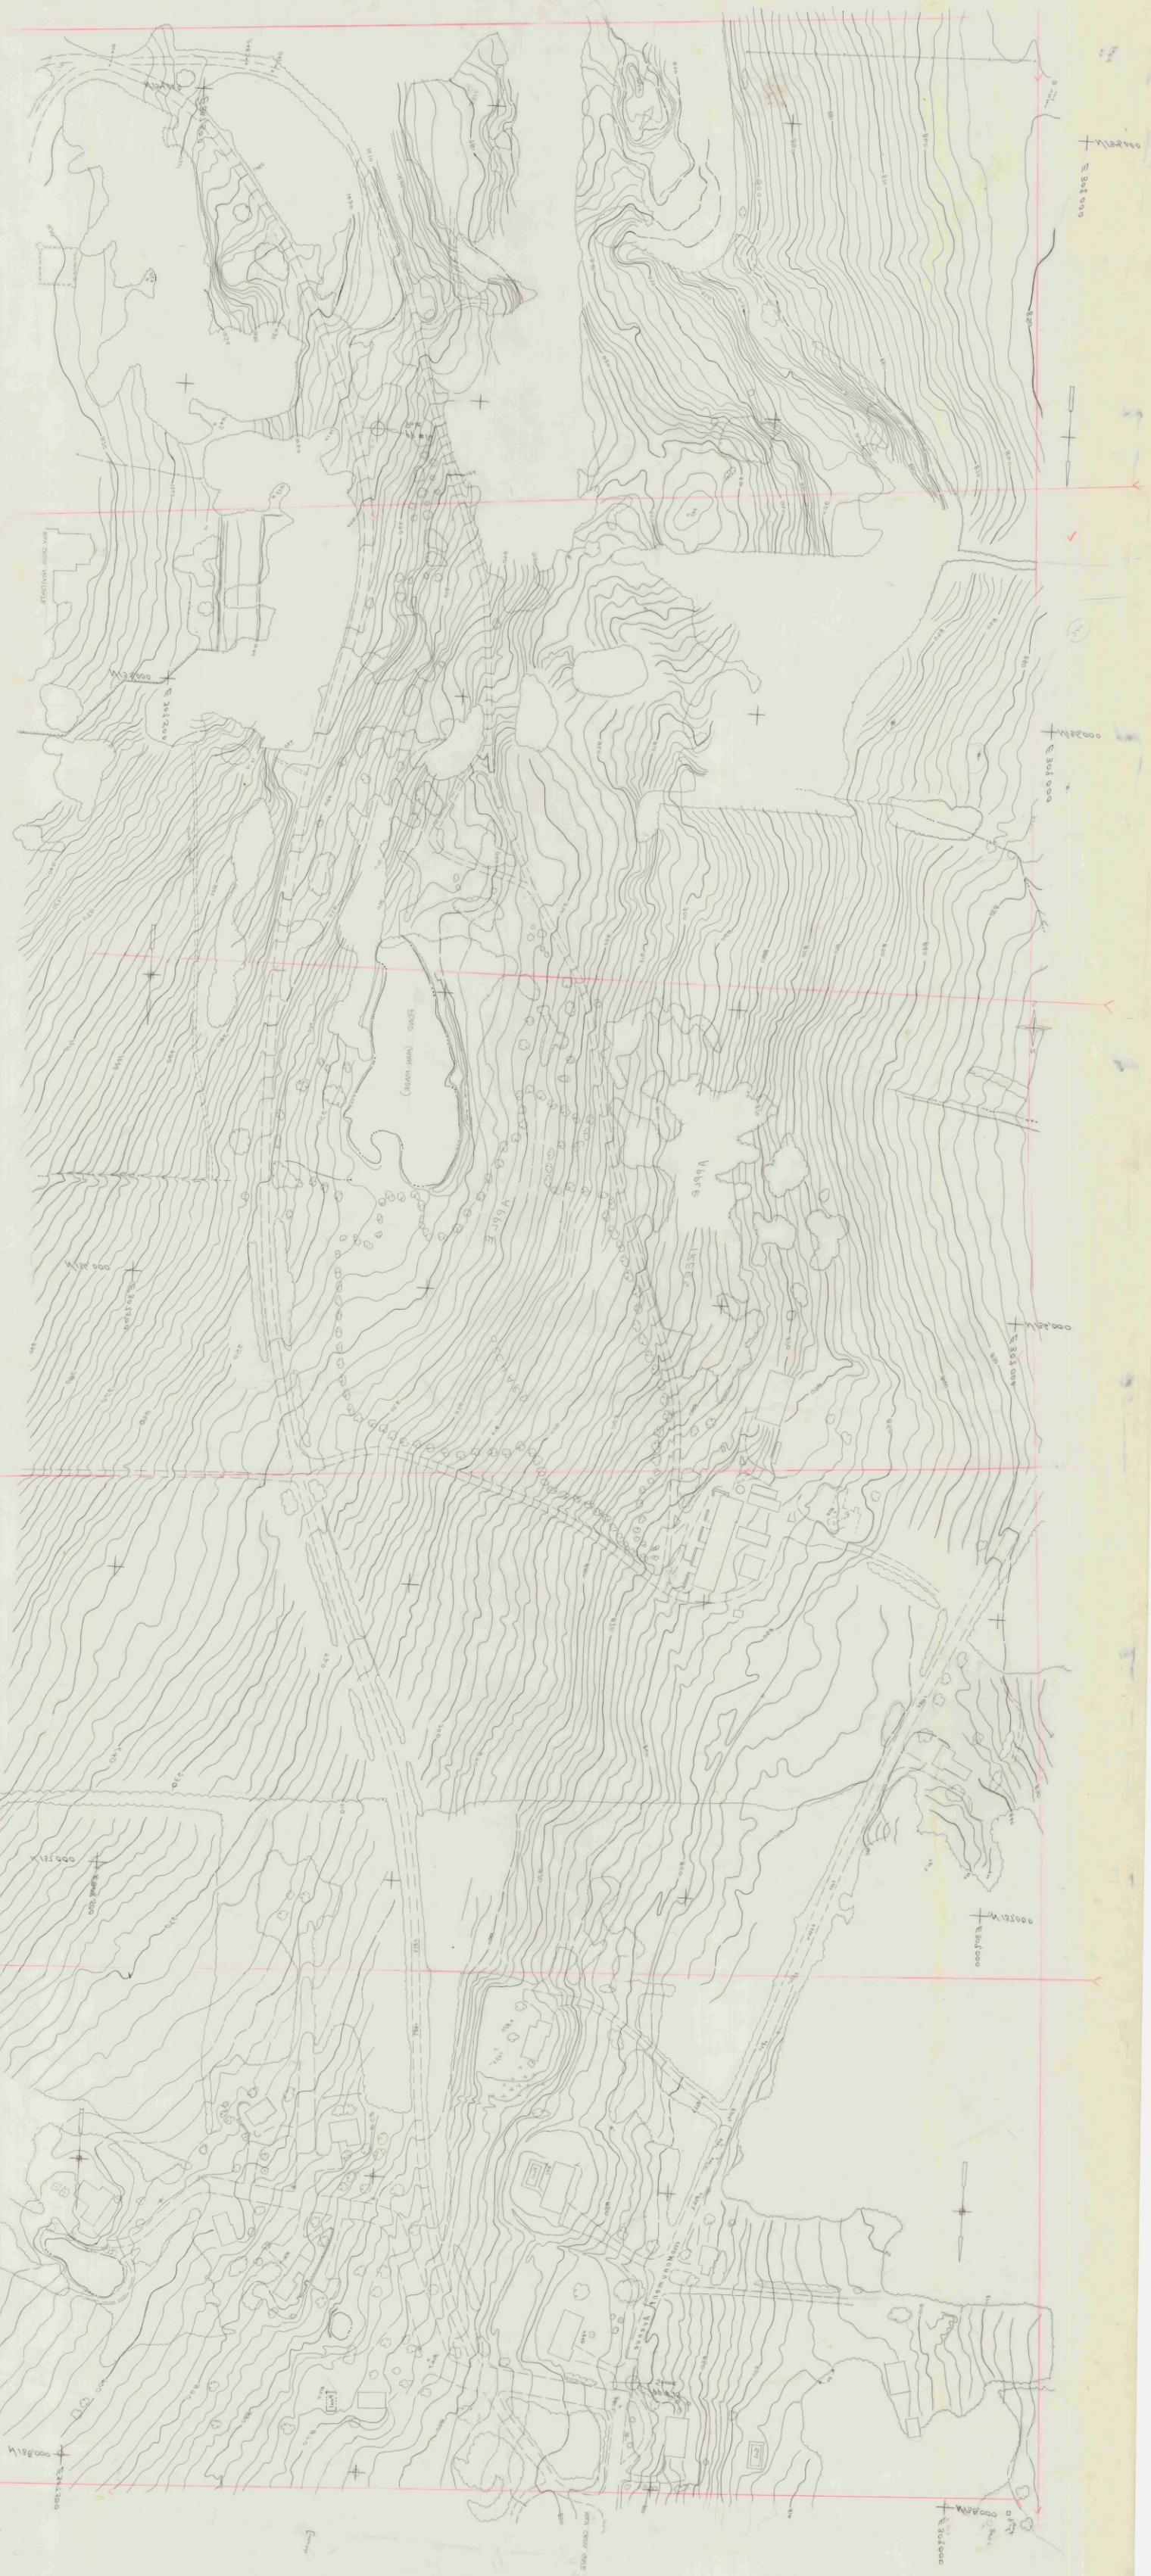

1114 2-1 1"=50'

1114 - 1-2

1"=50'

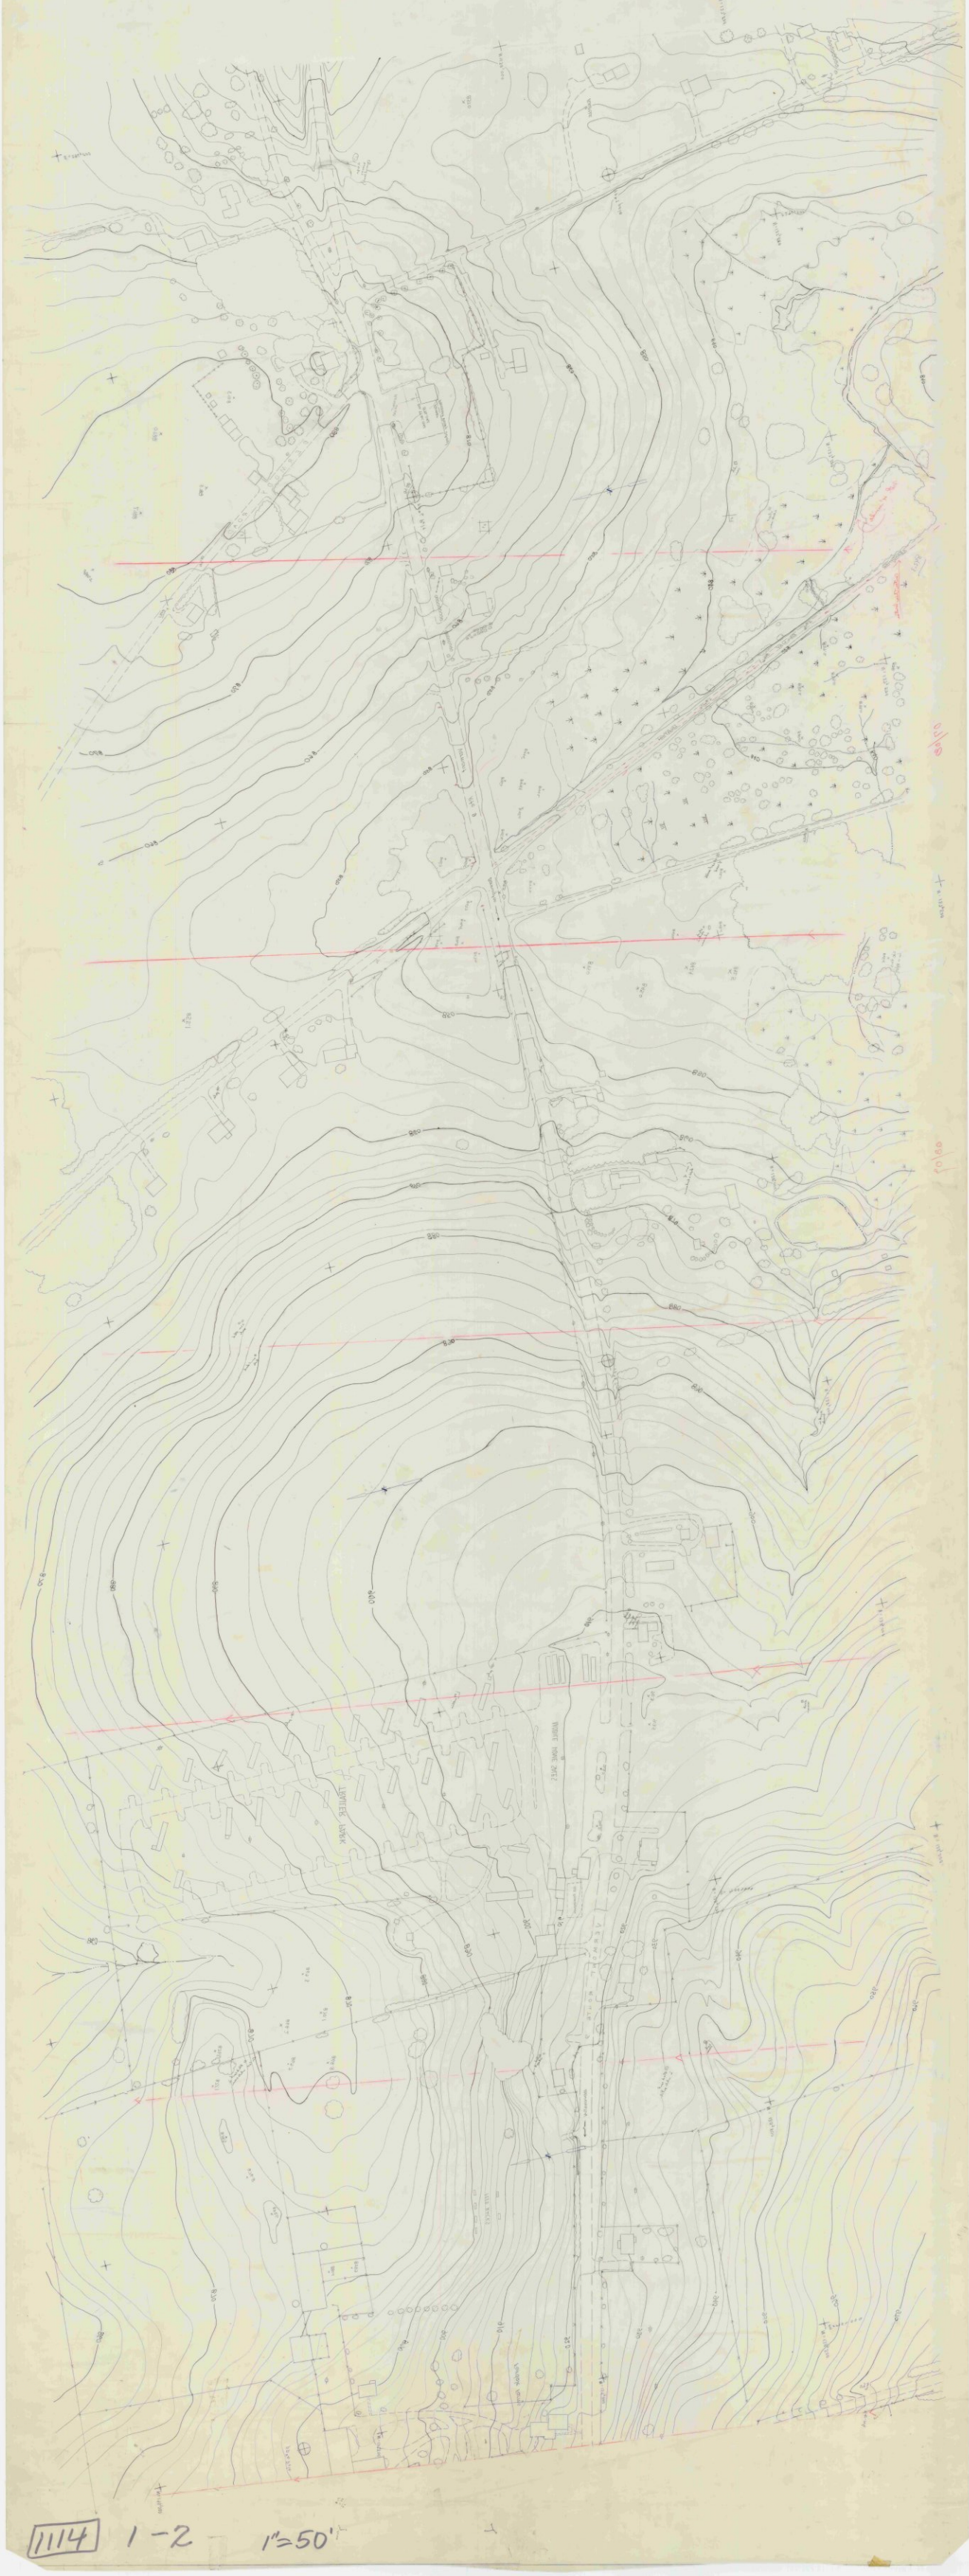

1114 1-2 1"=50'

111N 3-1 1"=20'

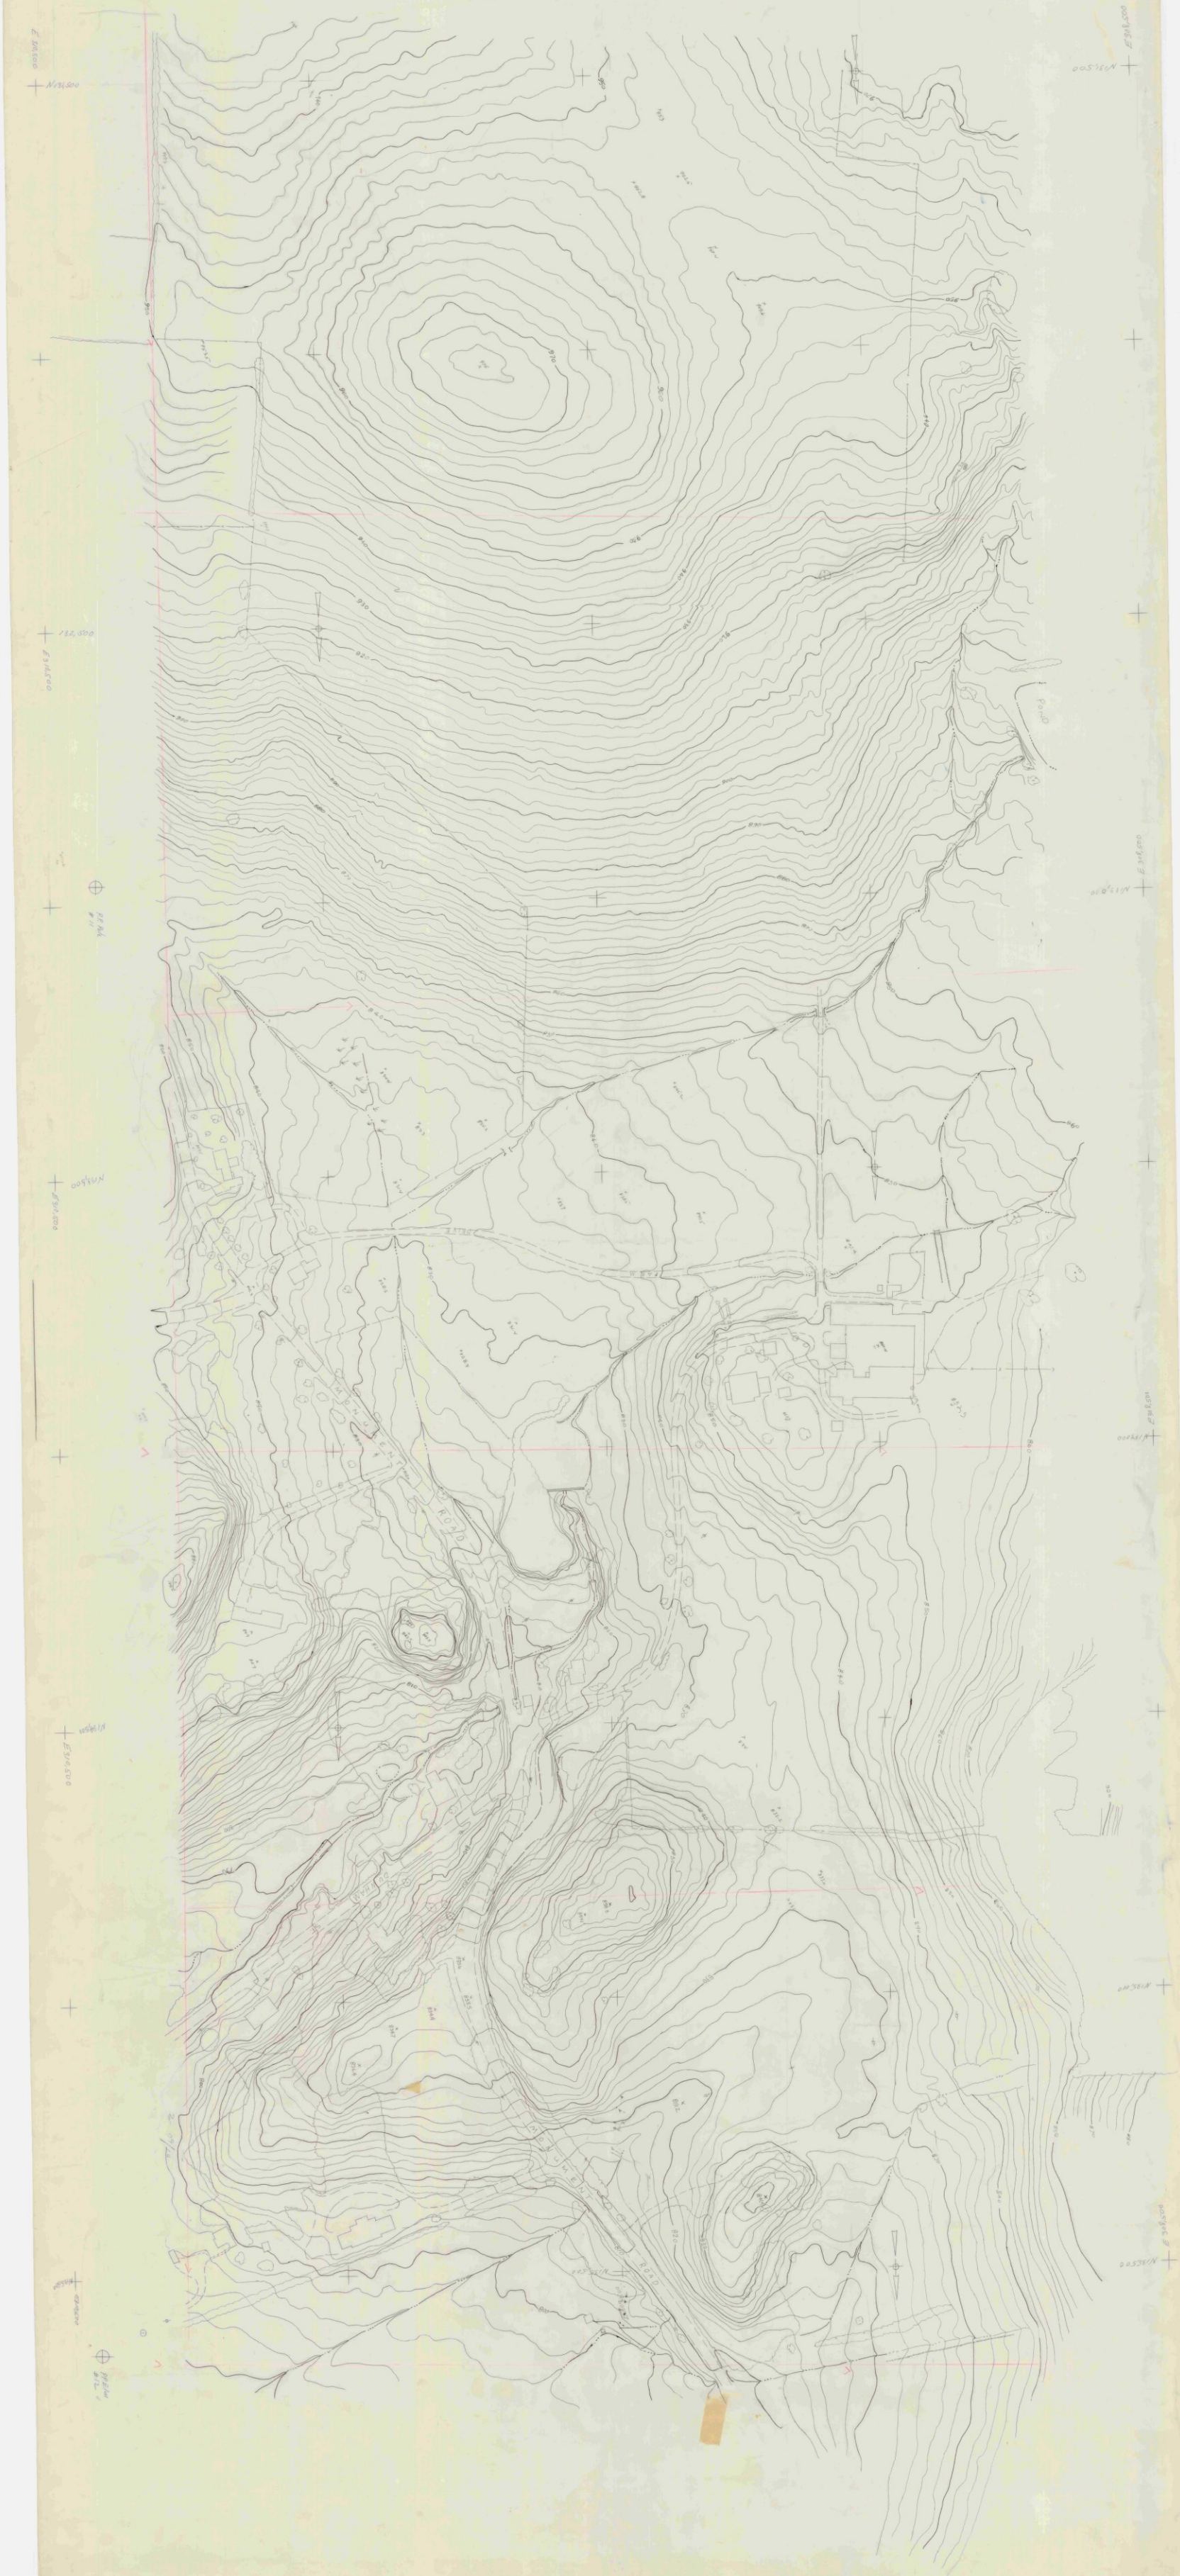

111N 3-1 1"=20'

N 402 000
E 356 000
N 398 000
E 356 000
CEMETERY
Abandoned RR Bed
500
525
550

١١١٨ ٨١

٢١١١ ٢-١

111A 8-5 1"=20' Bennington

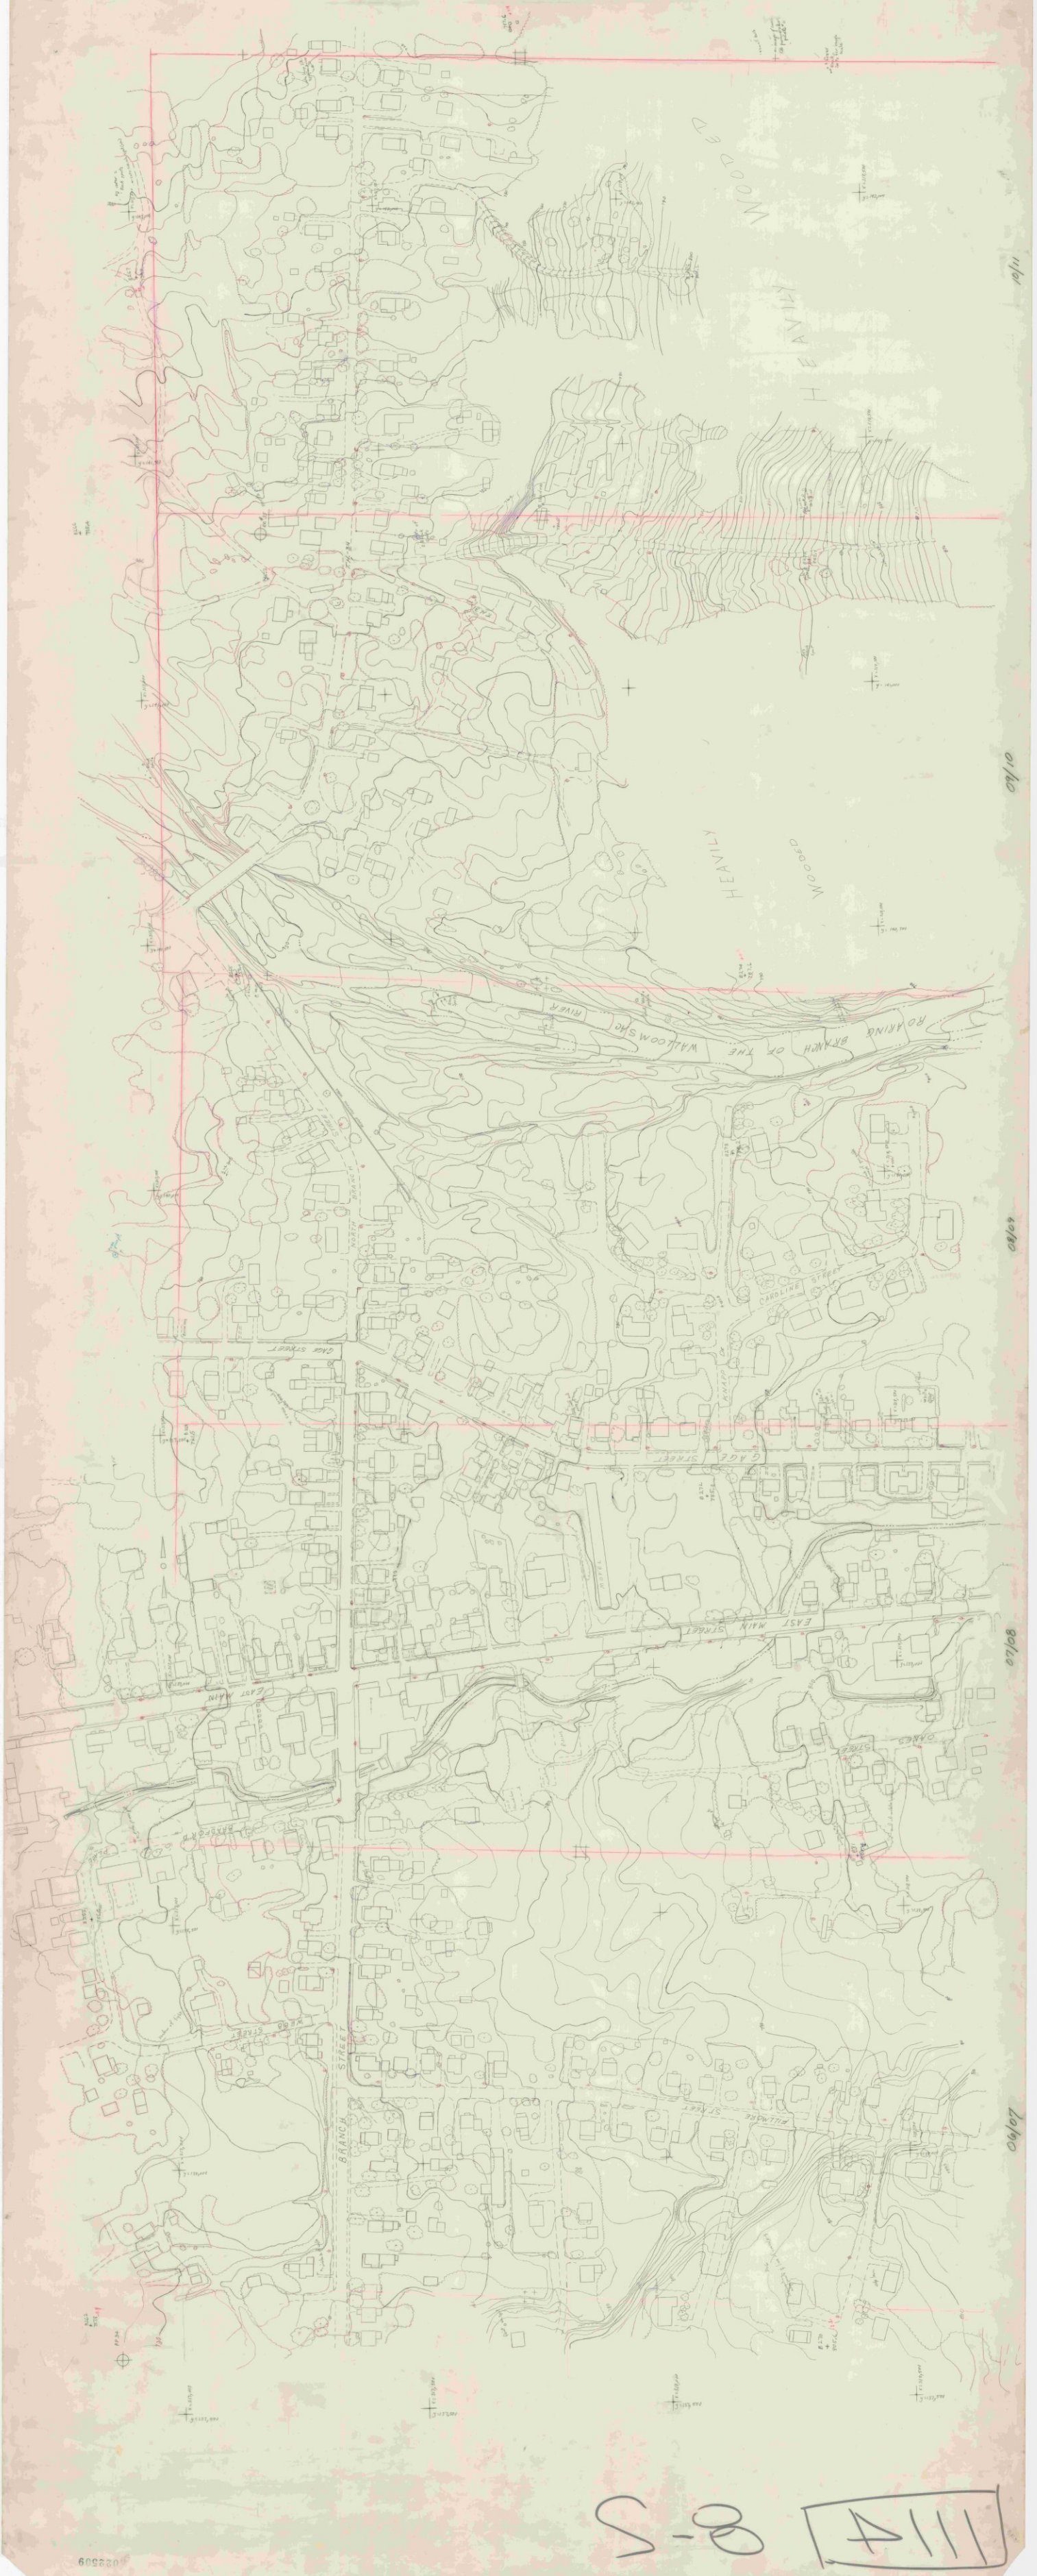

111A 8-5

S-P [A111]

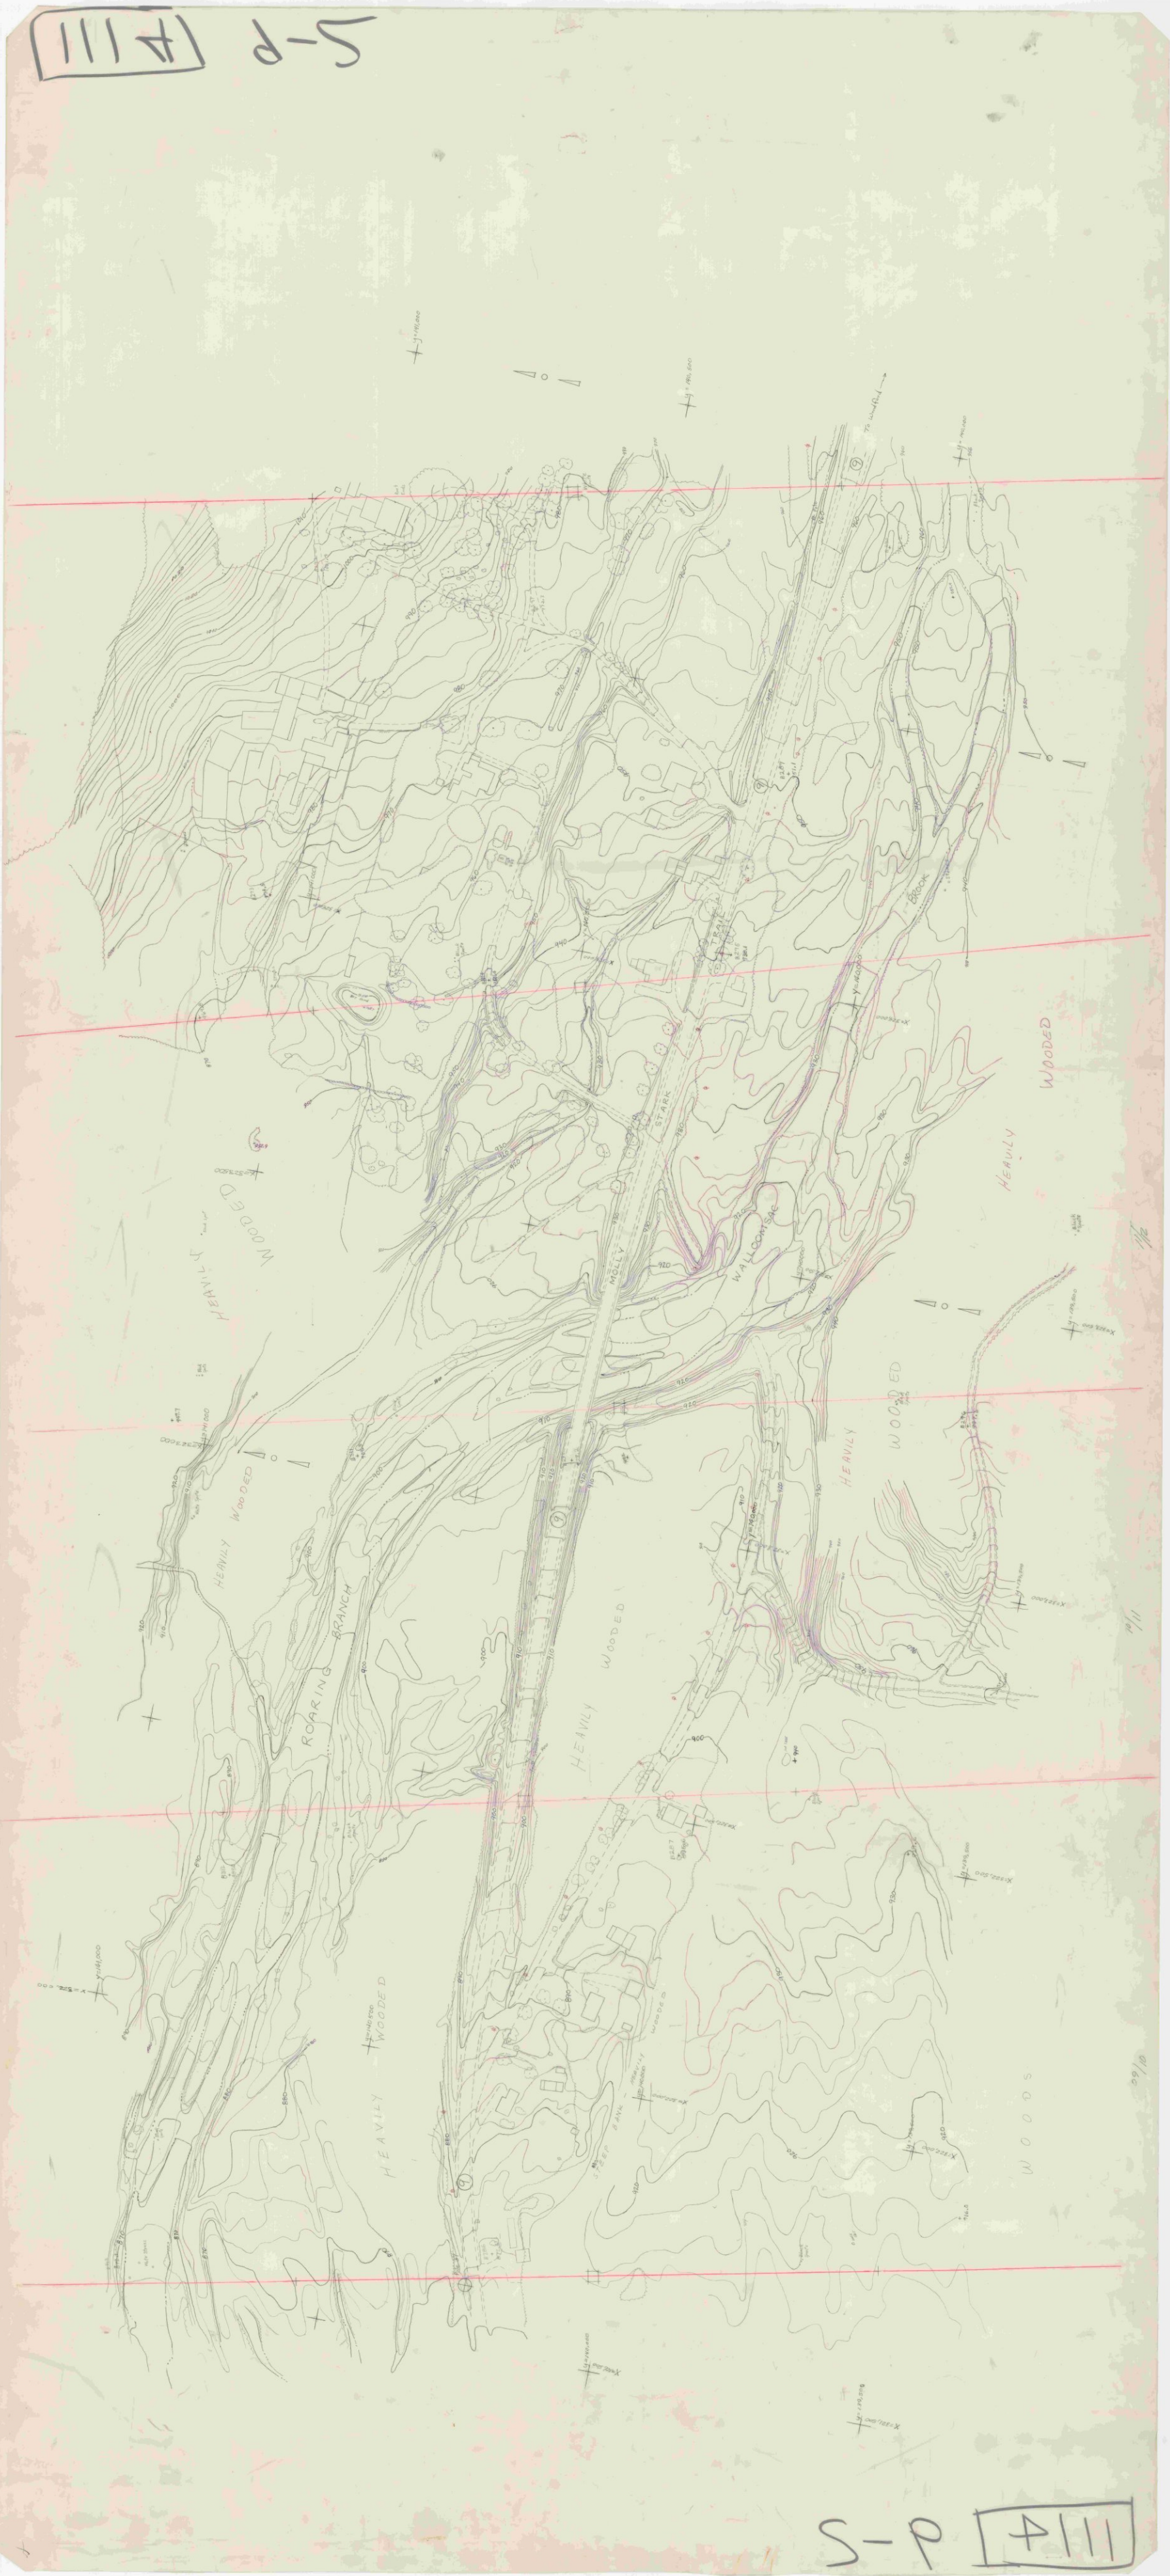

S-P [A111]

#111 10-5

#111 10-5

098330

111 2-5 1" = 20' Bonnington

111 2-5

HILL 9-5

HILL 9-5

Bennington 1114 1"=20'. Strip 7 Sheet 2

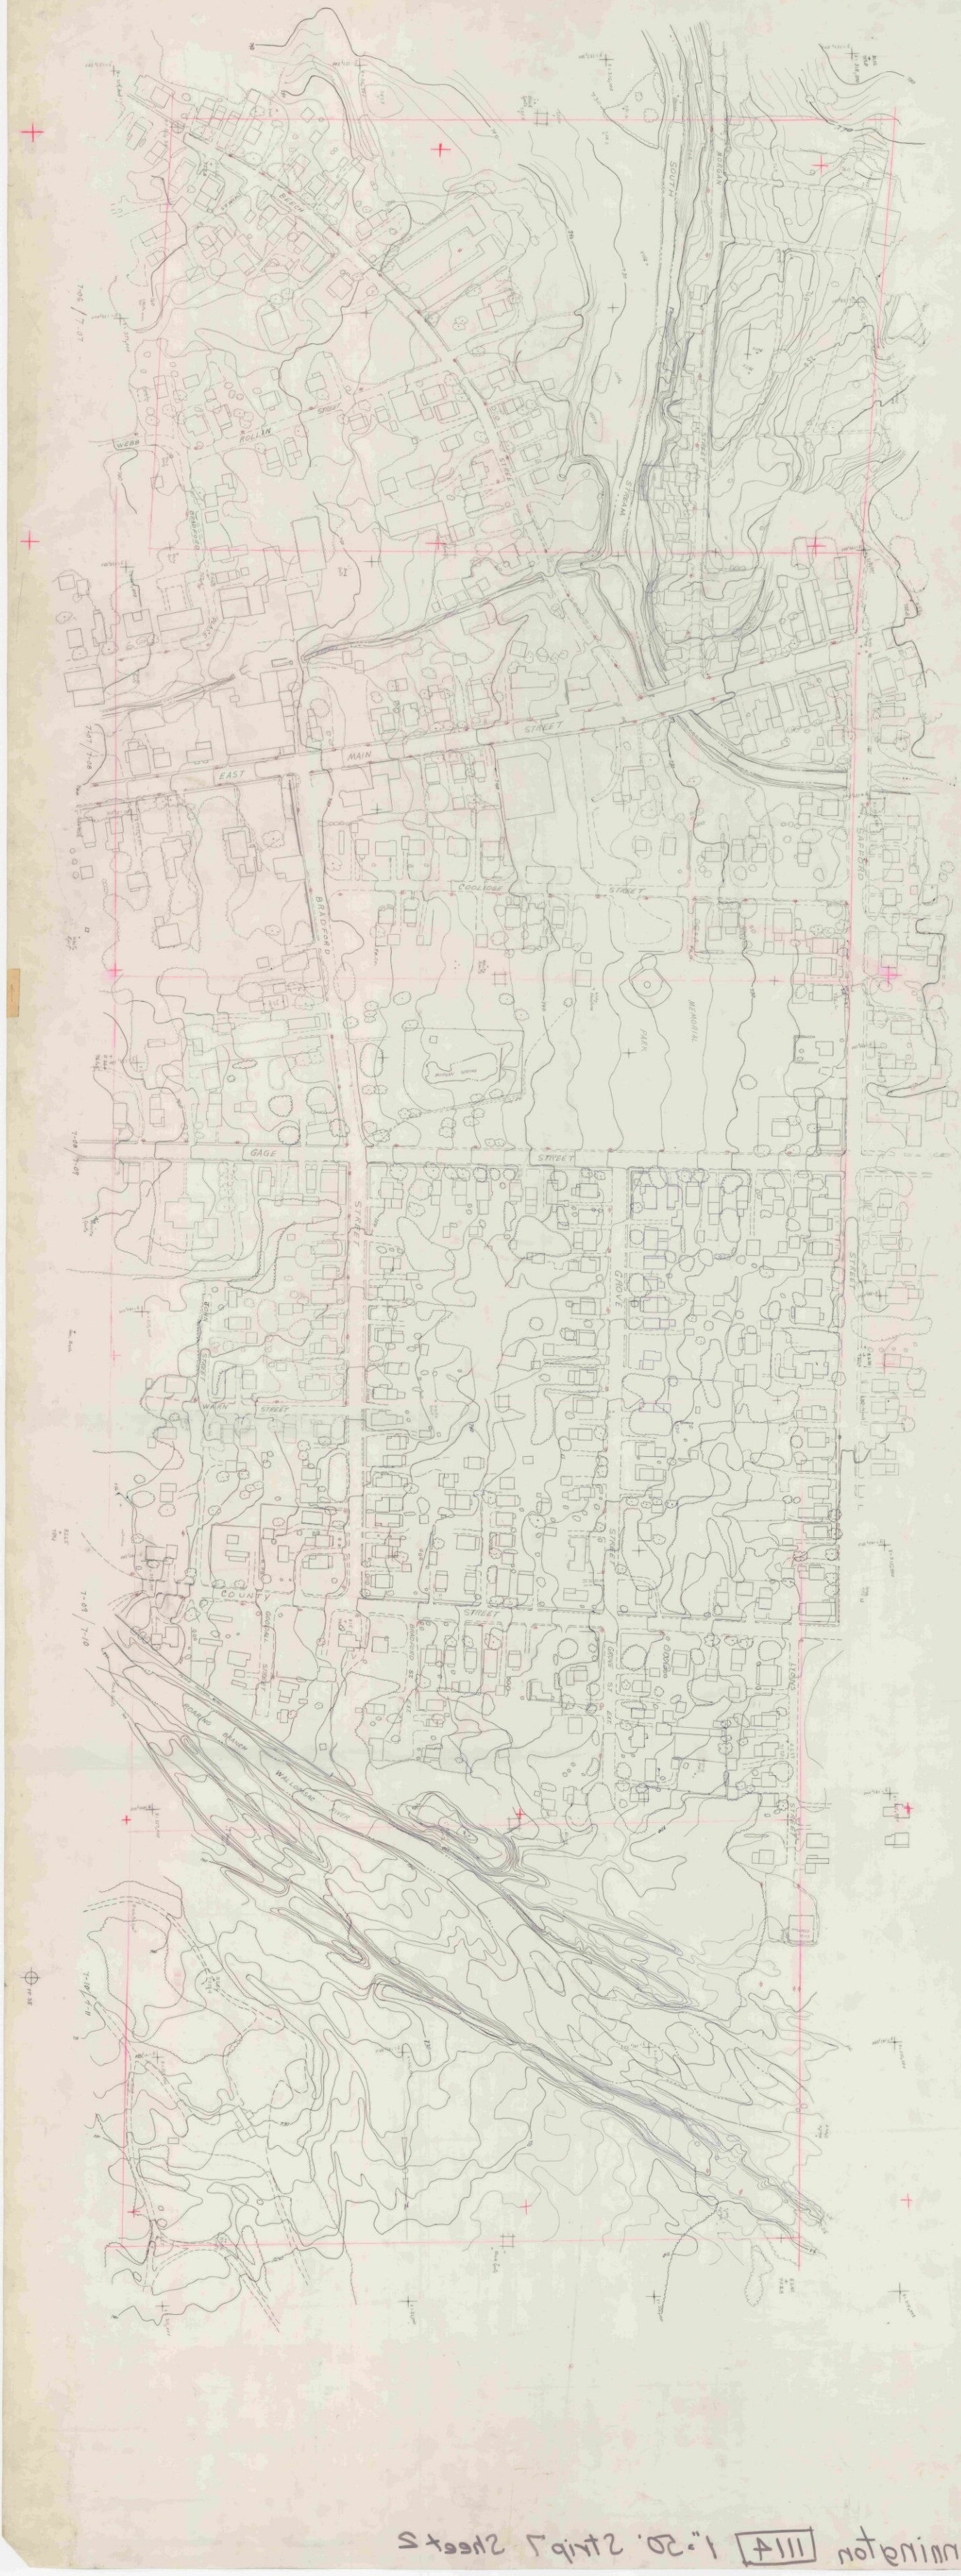

Bennington 1114 1"=20'. Strip 7 Sheet 2

1114 2-2

1"=50'

1114 2-2

1"=50'

VIII A 3-5 Bonnington 1:20.

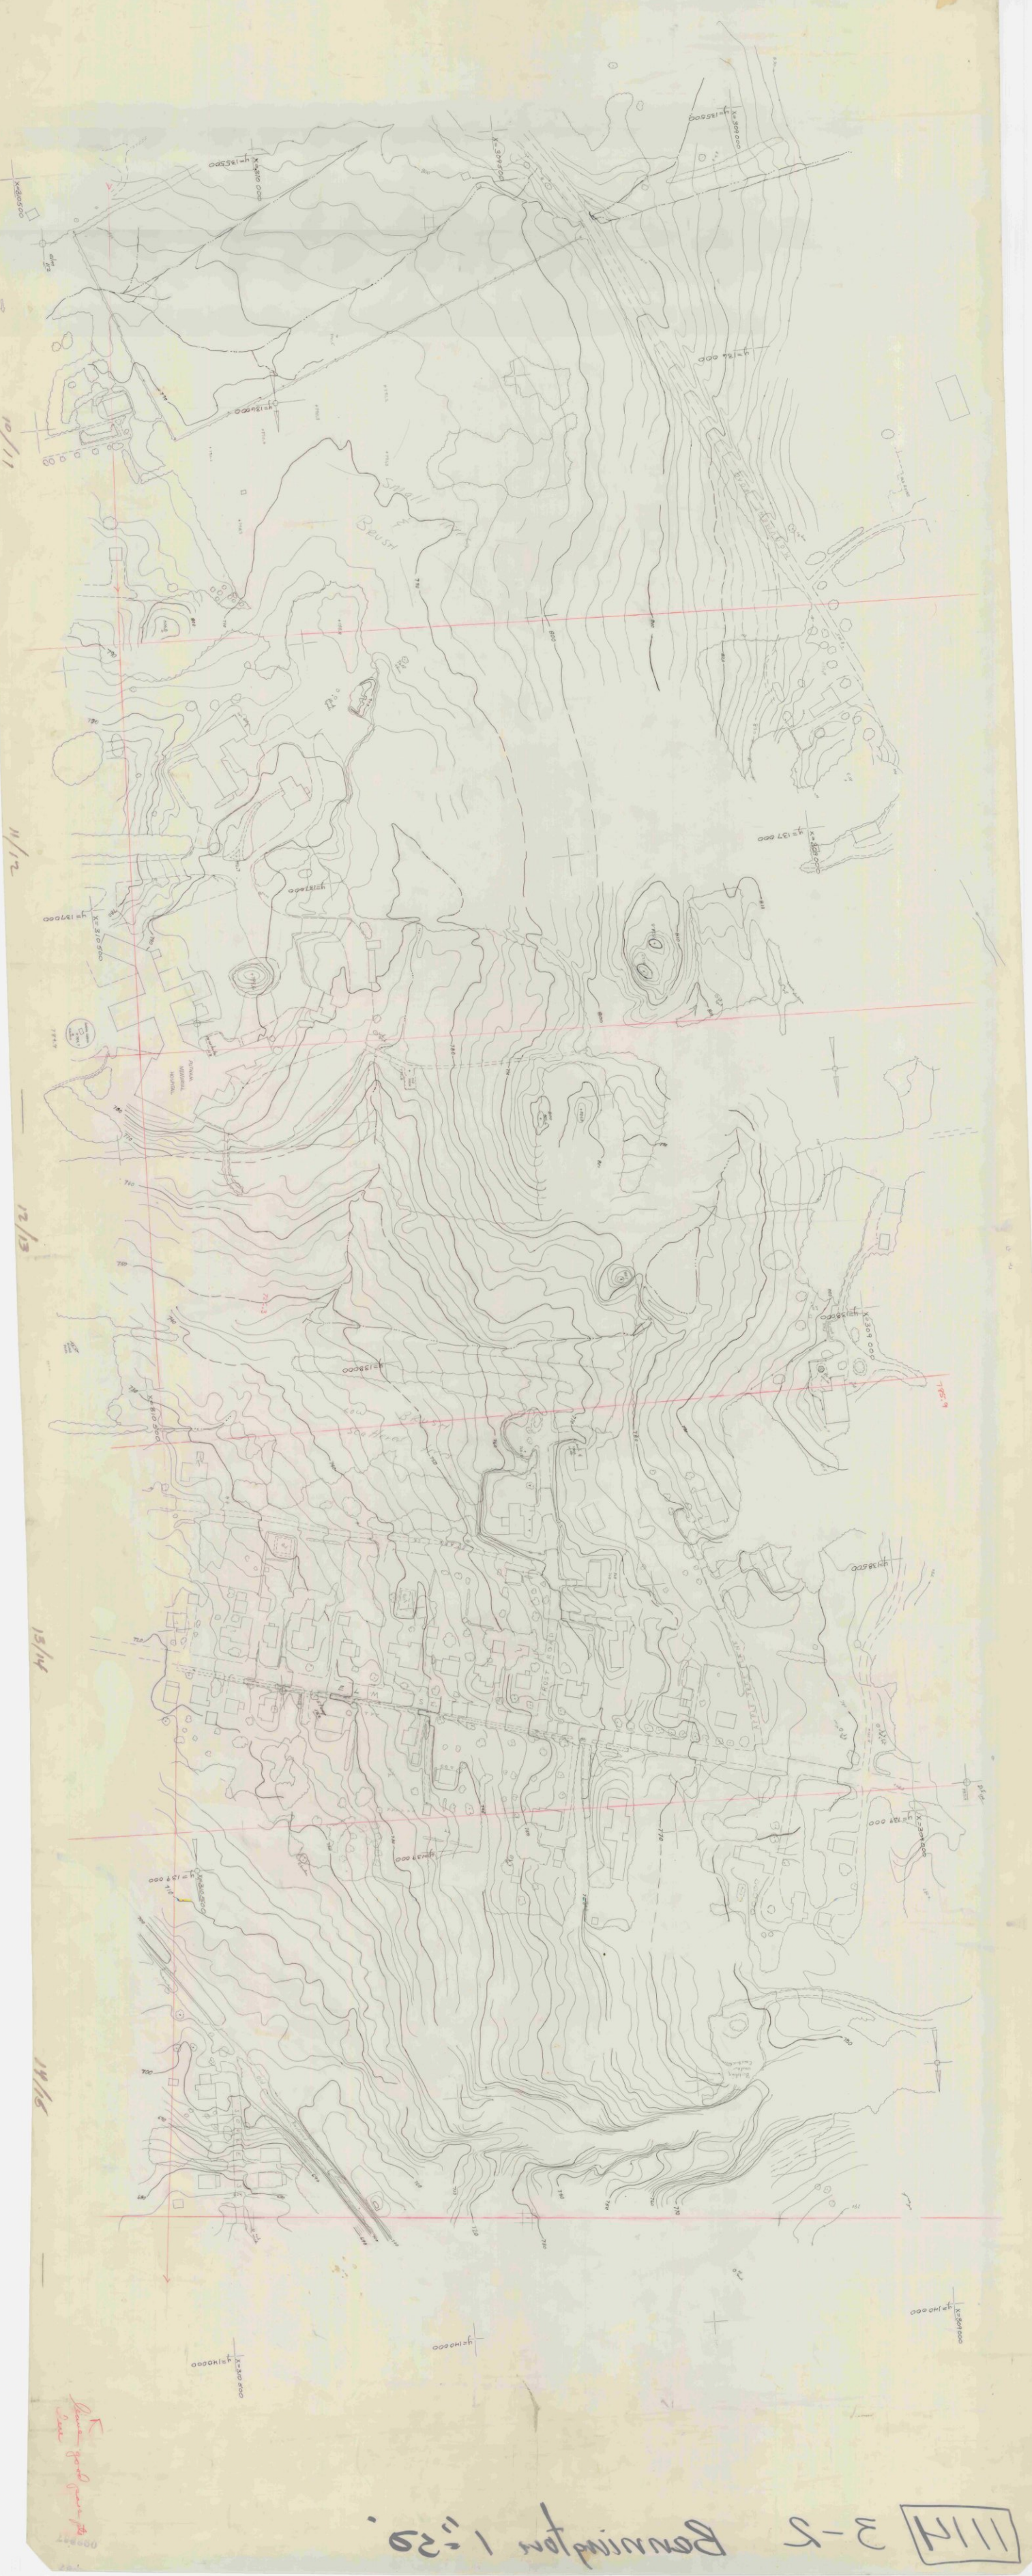

111H H-5 1"=2Q'

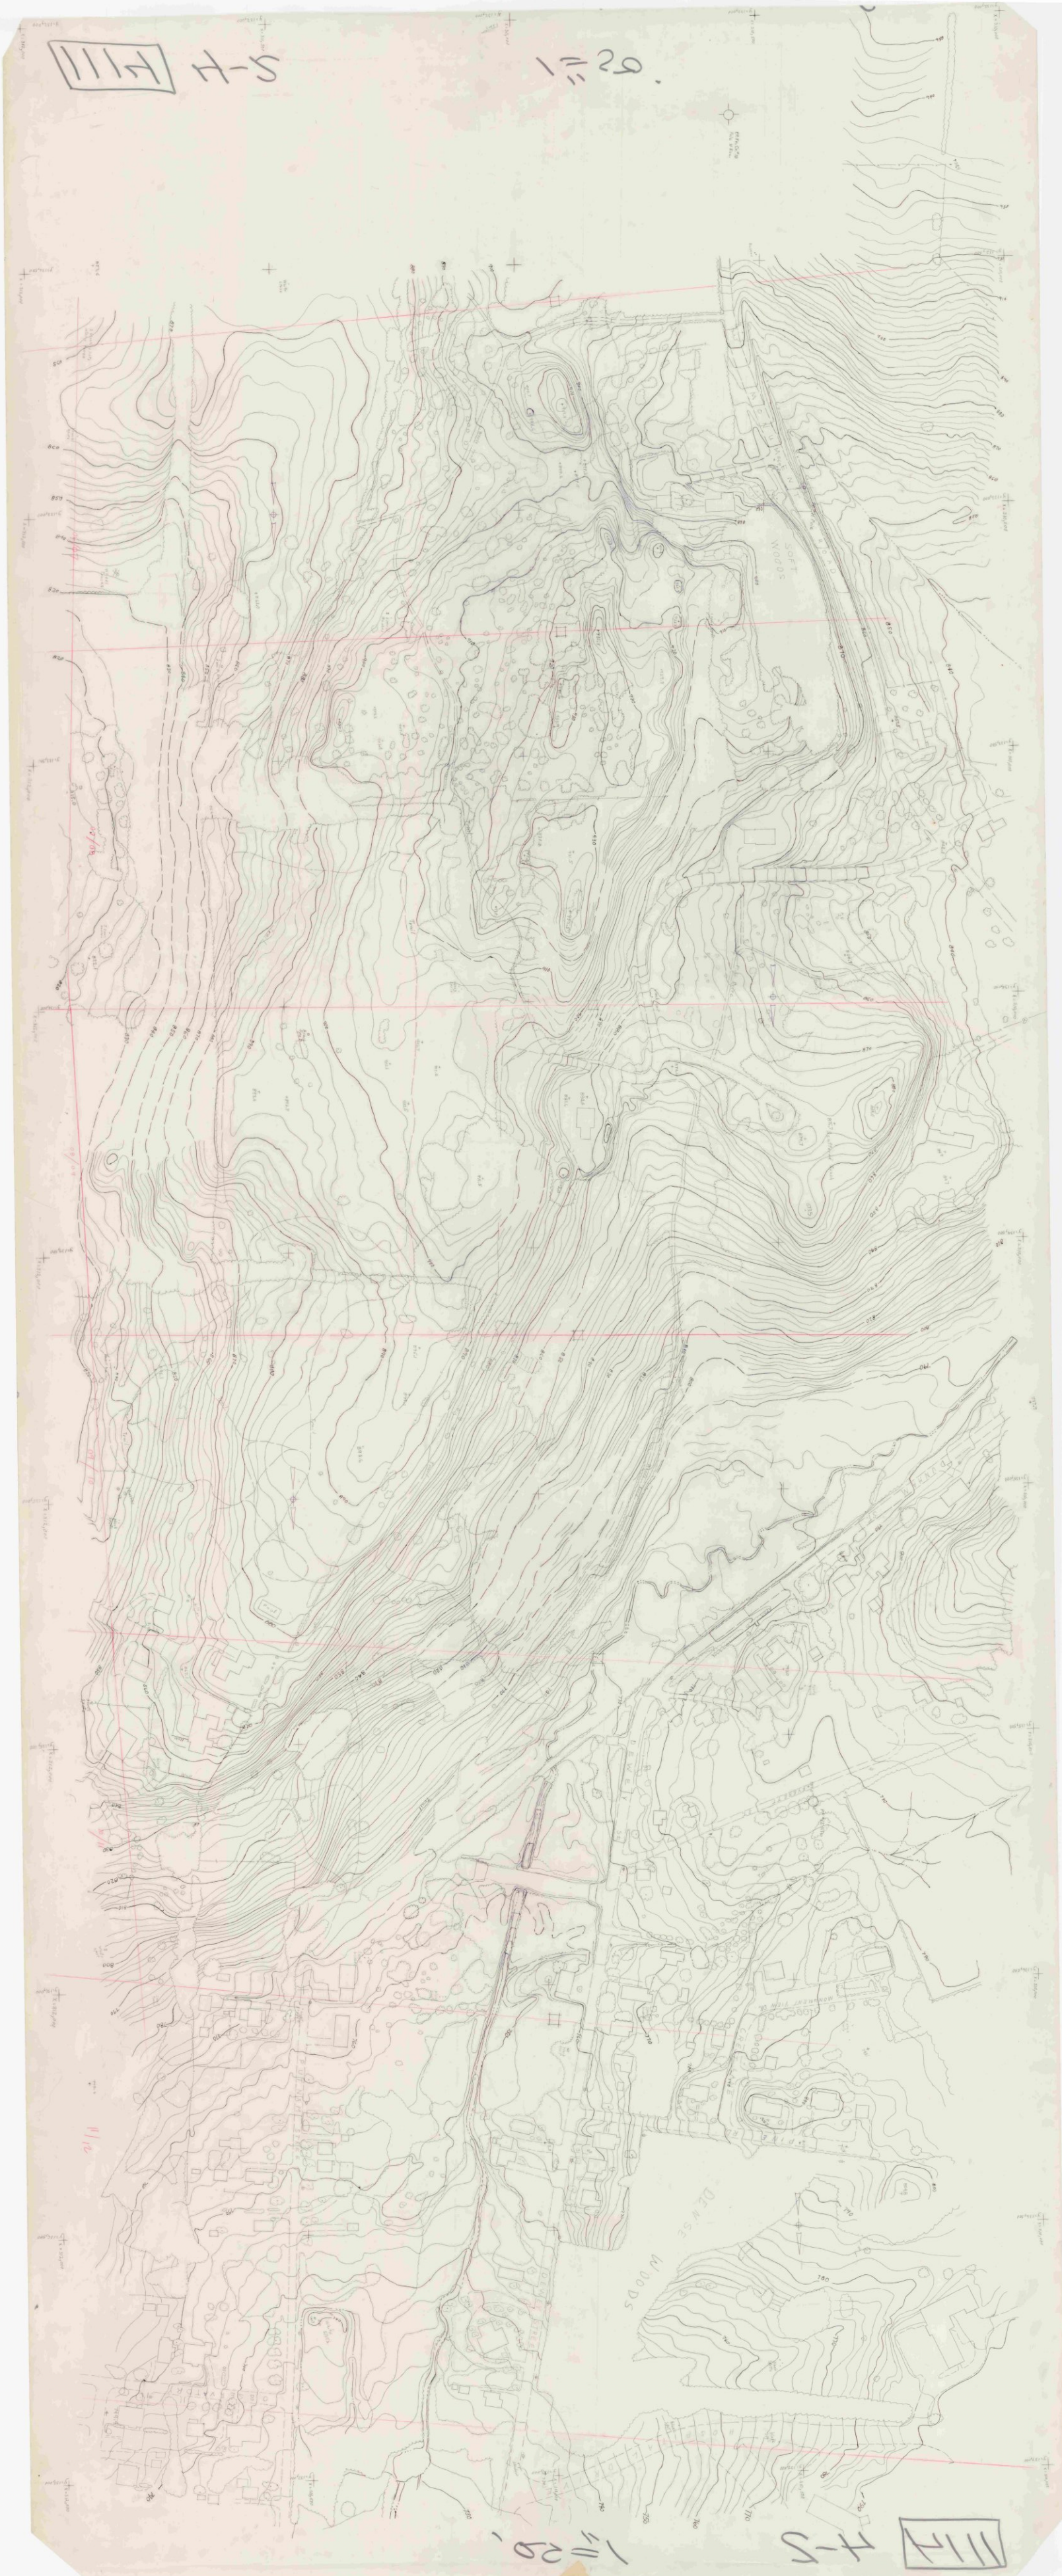

1"=2Q' H-5 111H

111H 4-3 Bennington 20 scale

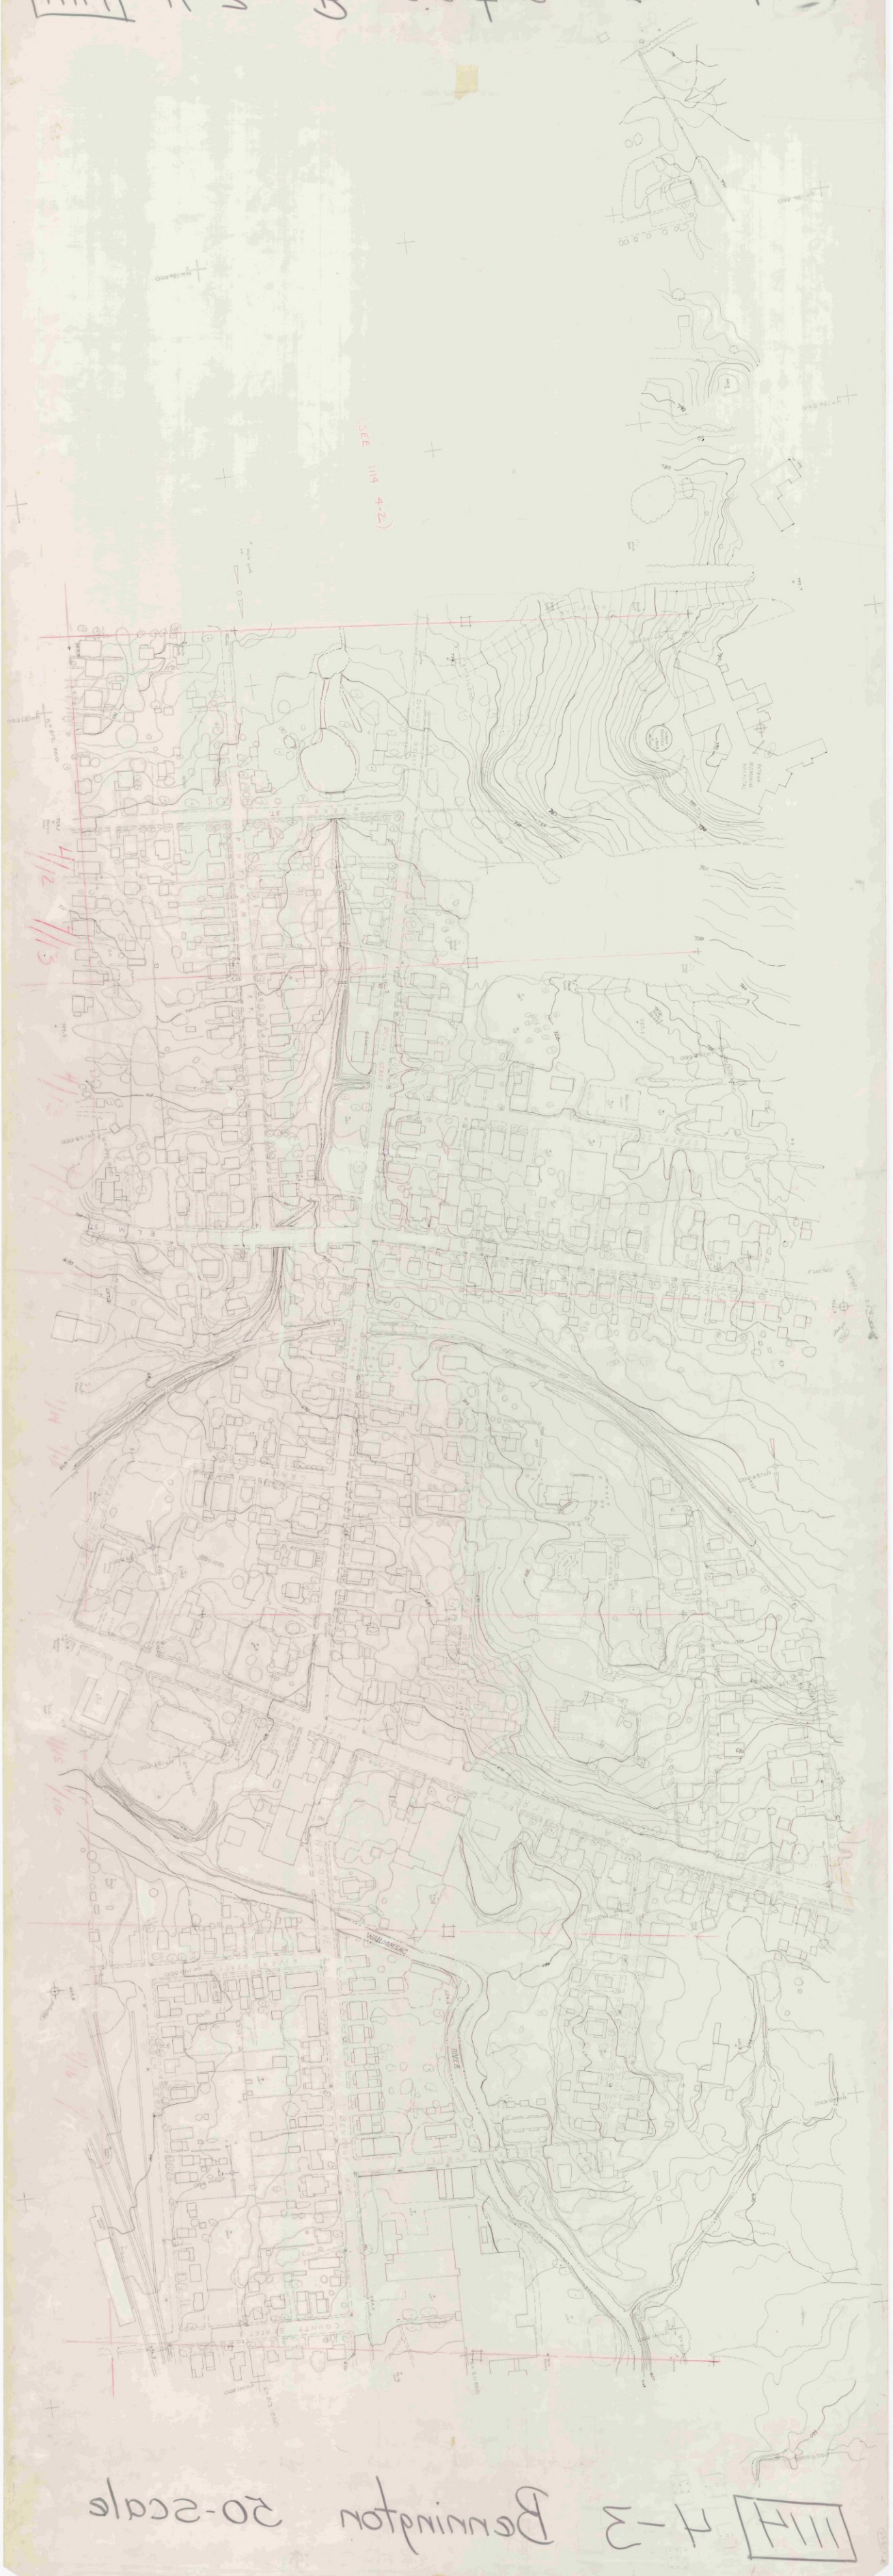

111H 4-3 Bennington 20-scale

A-3 BONN 1"=20'

A-3 BONN 1"=20'

BENNINGTON 1"=50' STRIPS SHEET 3

111A

111A 2-3

1"=20'

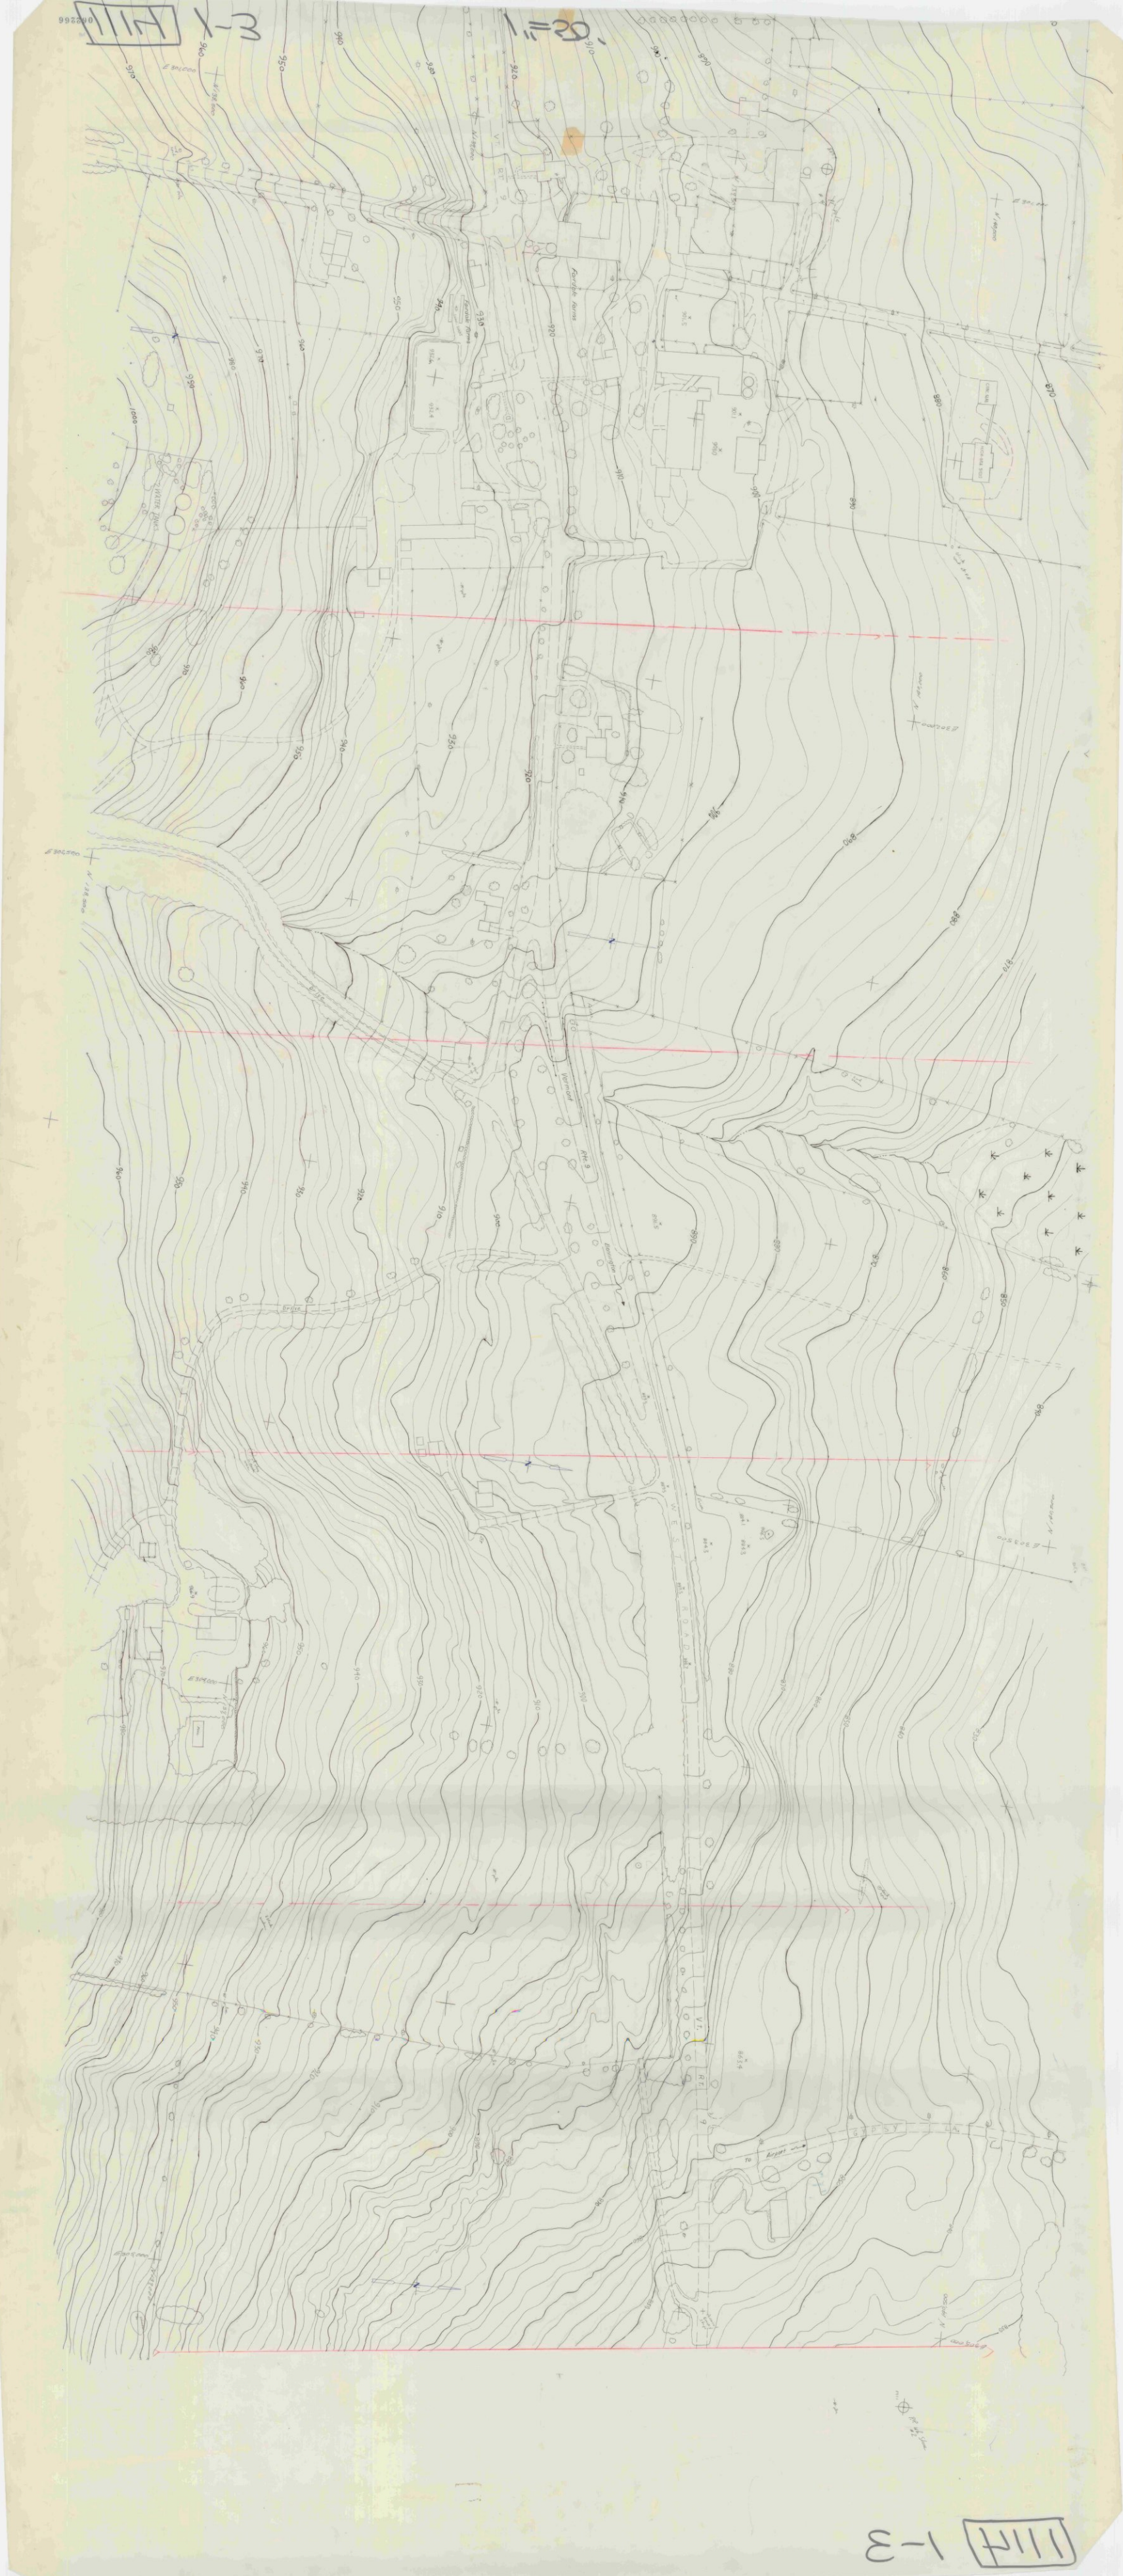
Forsyth Farms
Vermont
Brattleboro
WEST RD
Airport
WATER TANKS

1114 2-3 1"=50'

PARKING
CENTER
SHOPPING
MALLOOMSAC
RIVER
BRANCH
ROAD
MUSEUM
HEWLETT

1114 e-3

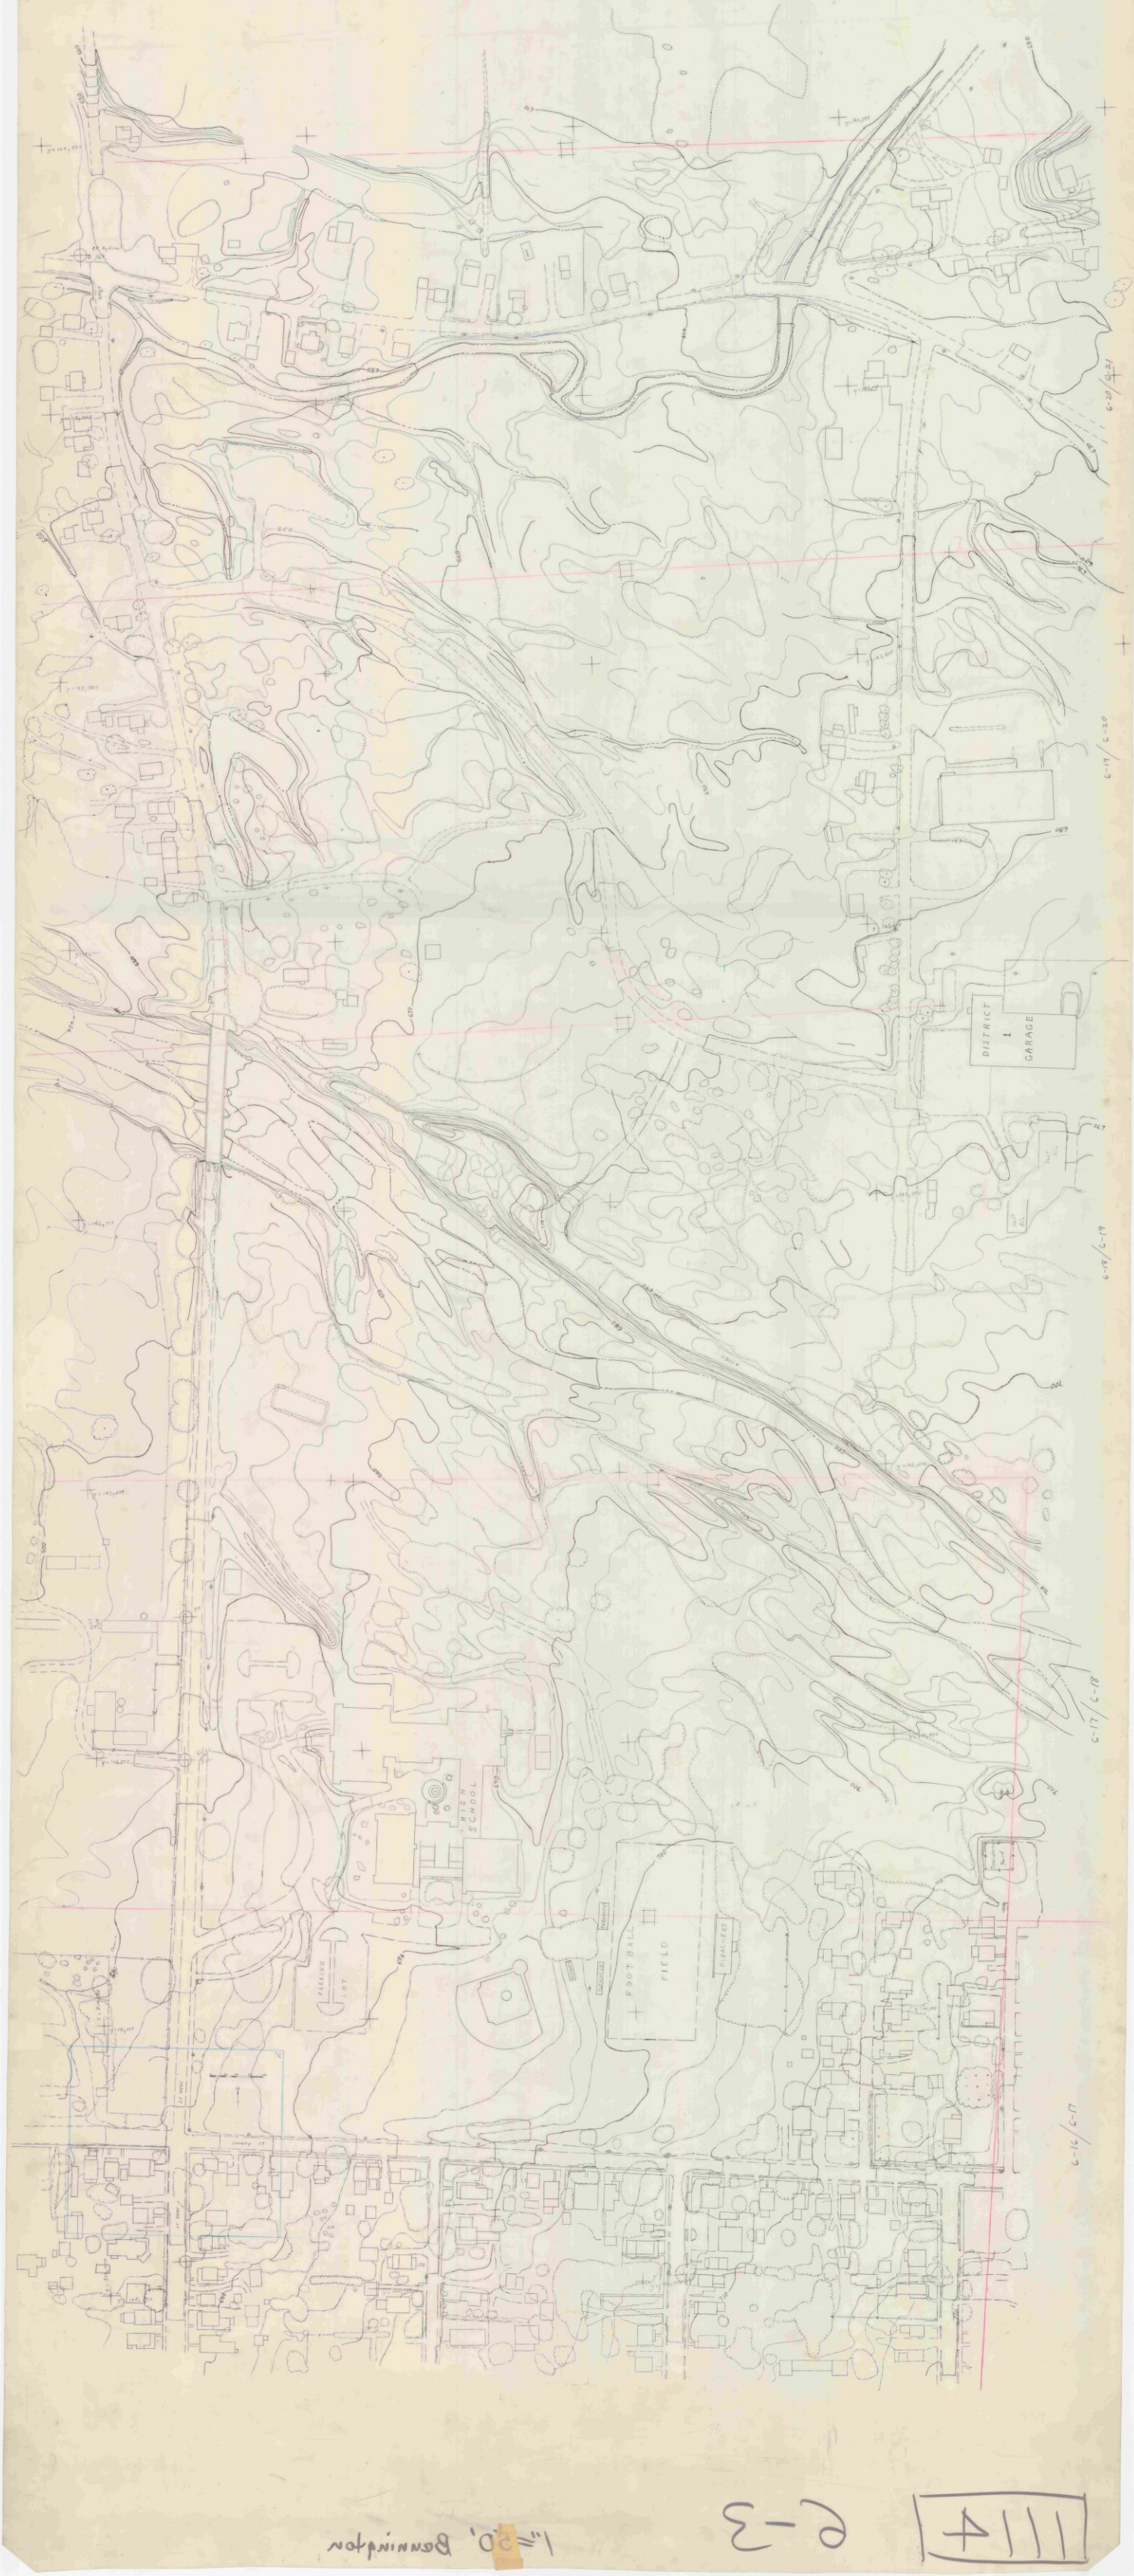

1"=50', Bennington

e-3 1114

111H H-H 1"=20'

111H H-H Benning for 1"=20'

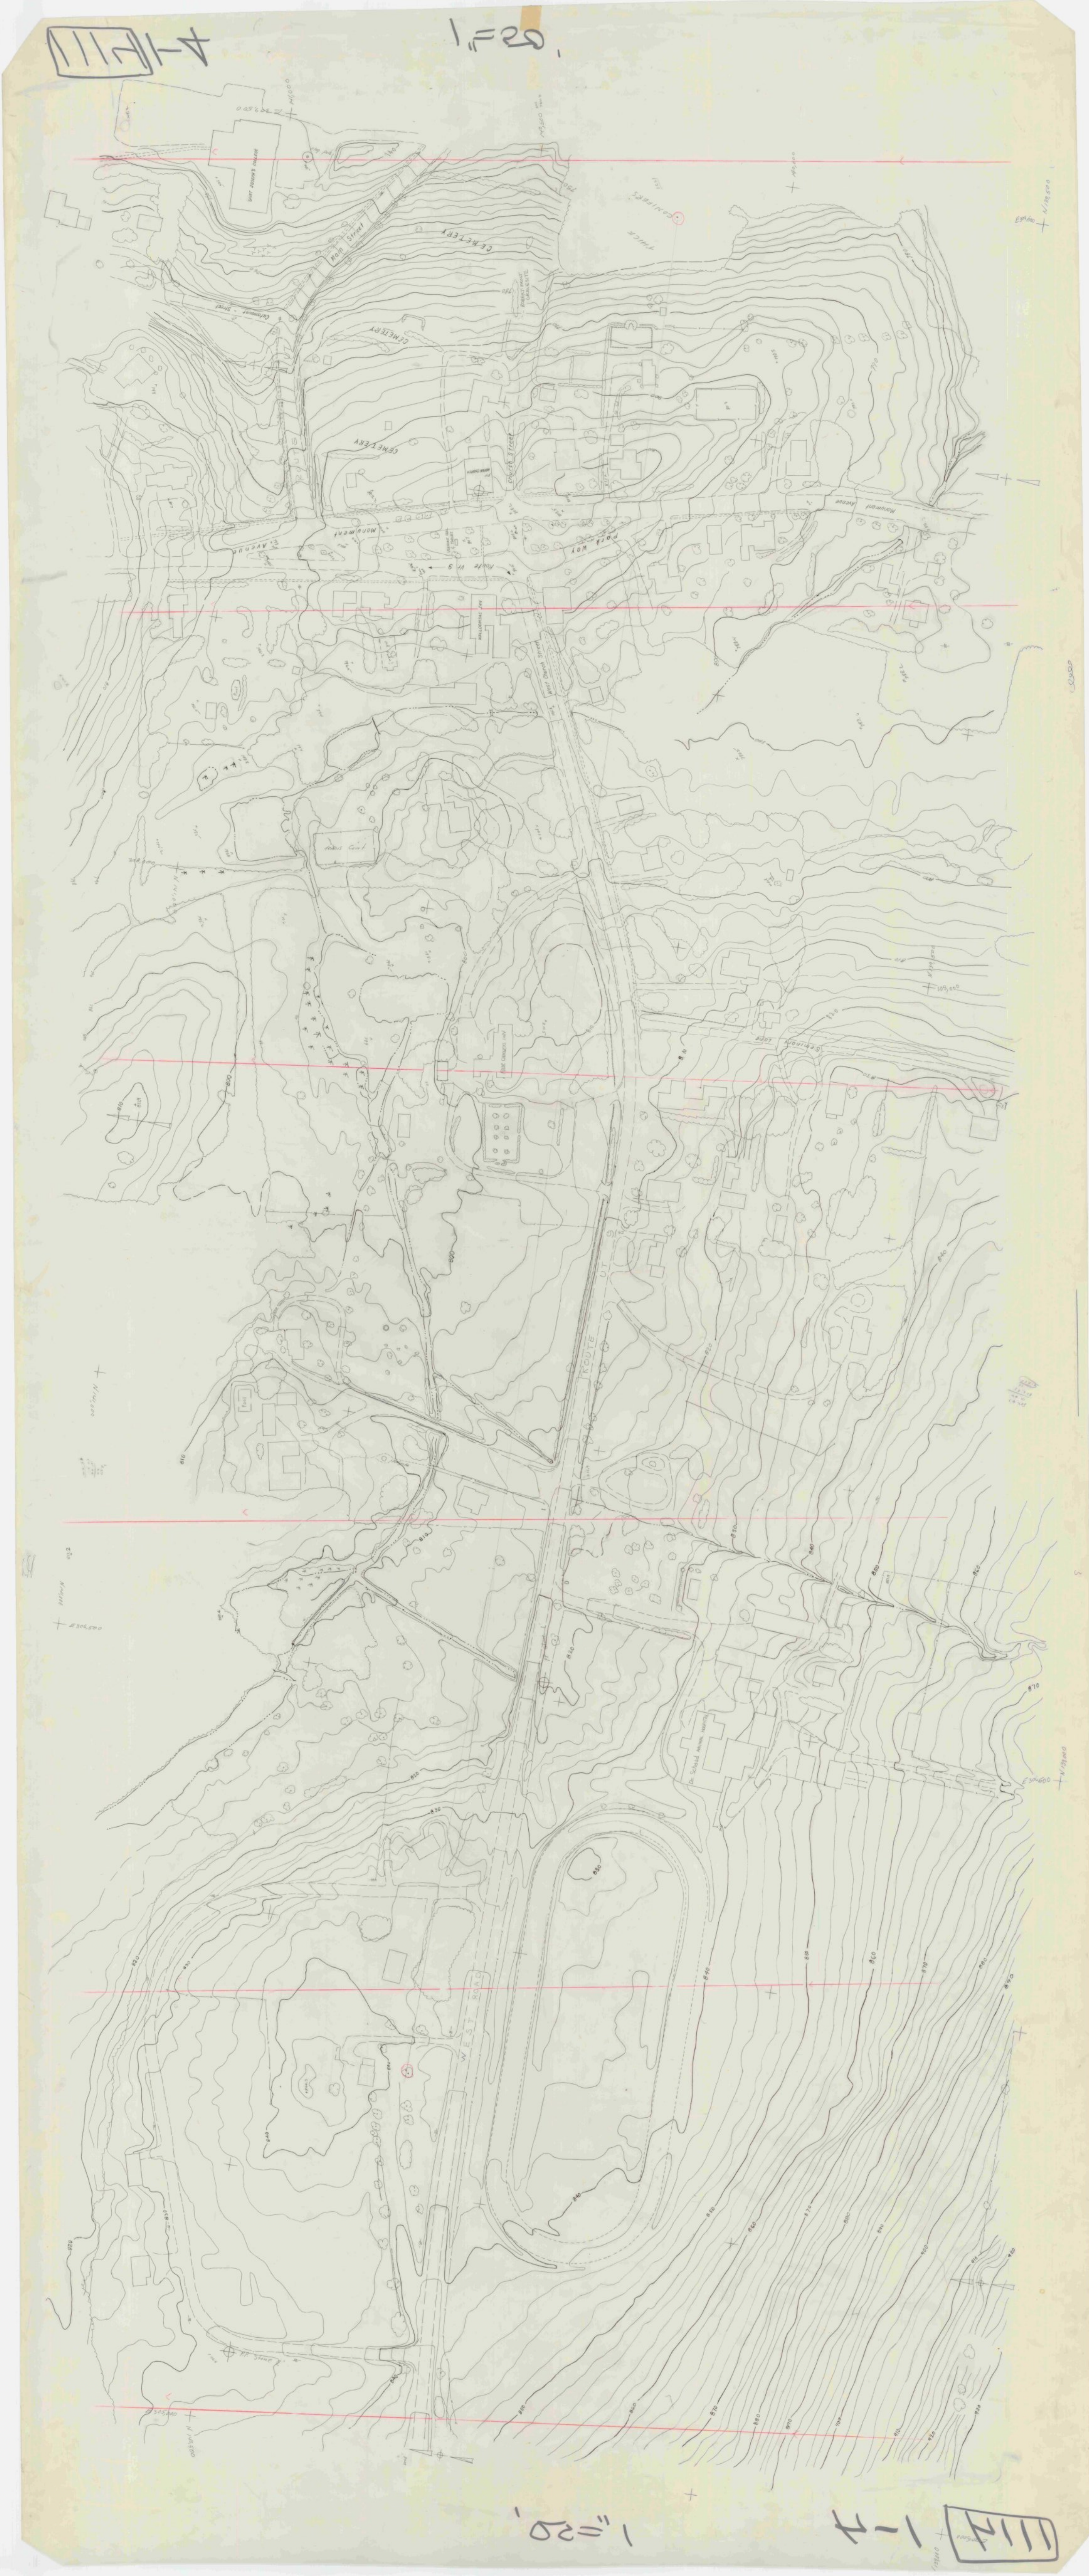
1"=20'
1114-4
SAINT JOSEPH'S COLLEGE
Main Street
CEMETERY
Catamount Street
CEMETERY
ROBERT FROST GRAVESITE
CEMETERY
Church Street
Monument Avenue
Route Vt 9
Park Way
WALLOOMSAC INN
West Church Street
THICK
CONIFERS
Tennis Court
FOUR CHIMNEYS INN
Pool
Seminary Lane
ROUTE VT 9
Dr. Schoud ANIMAL HOSPITAL
WEST ROAD
E306,500
N139,000
1"=20'
1114 1-4

1114 3-4 1"=80'
PAGEANT STREET
BANK STREET
Mt. Anthony Country Club
Pole #17
Pool
Green
OLD ROUTE 7
WALLOOMSAC
RIVER
ROARING
BRANCH
WILLOW ROAD
LOVERS LANE
U.S. ROUTE 7
NORTH BENNINGTON ROAD
HICKS AVE.
LEON'S HOTEL
FURNACE BROOK
1114 3-4 Bennington 1"=50'

111A 2-1

HEAVILY WOODED

HEAVILY WOODED

111A 2-1

111H 2-4

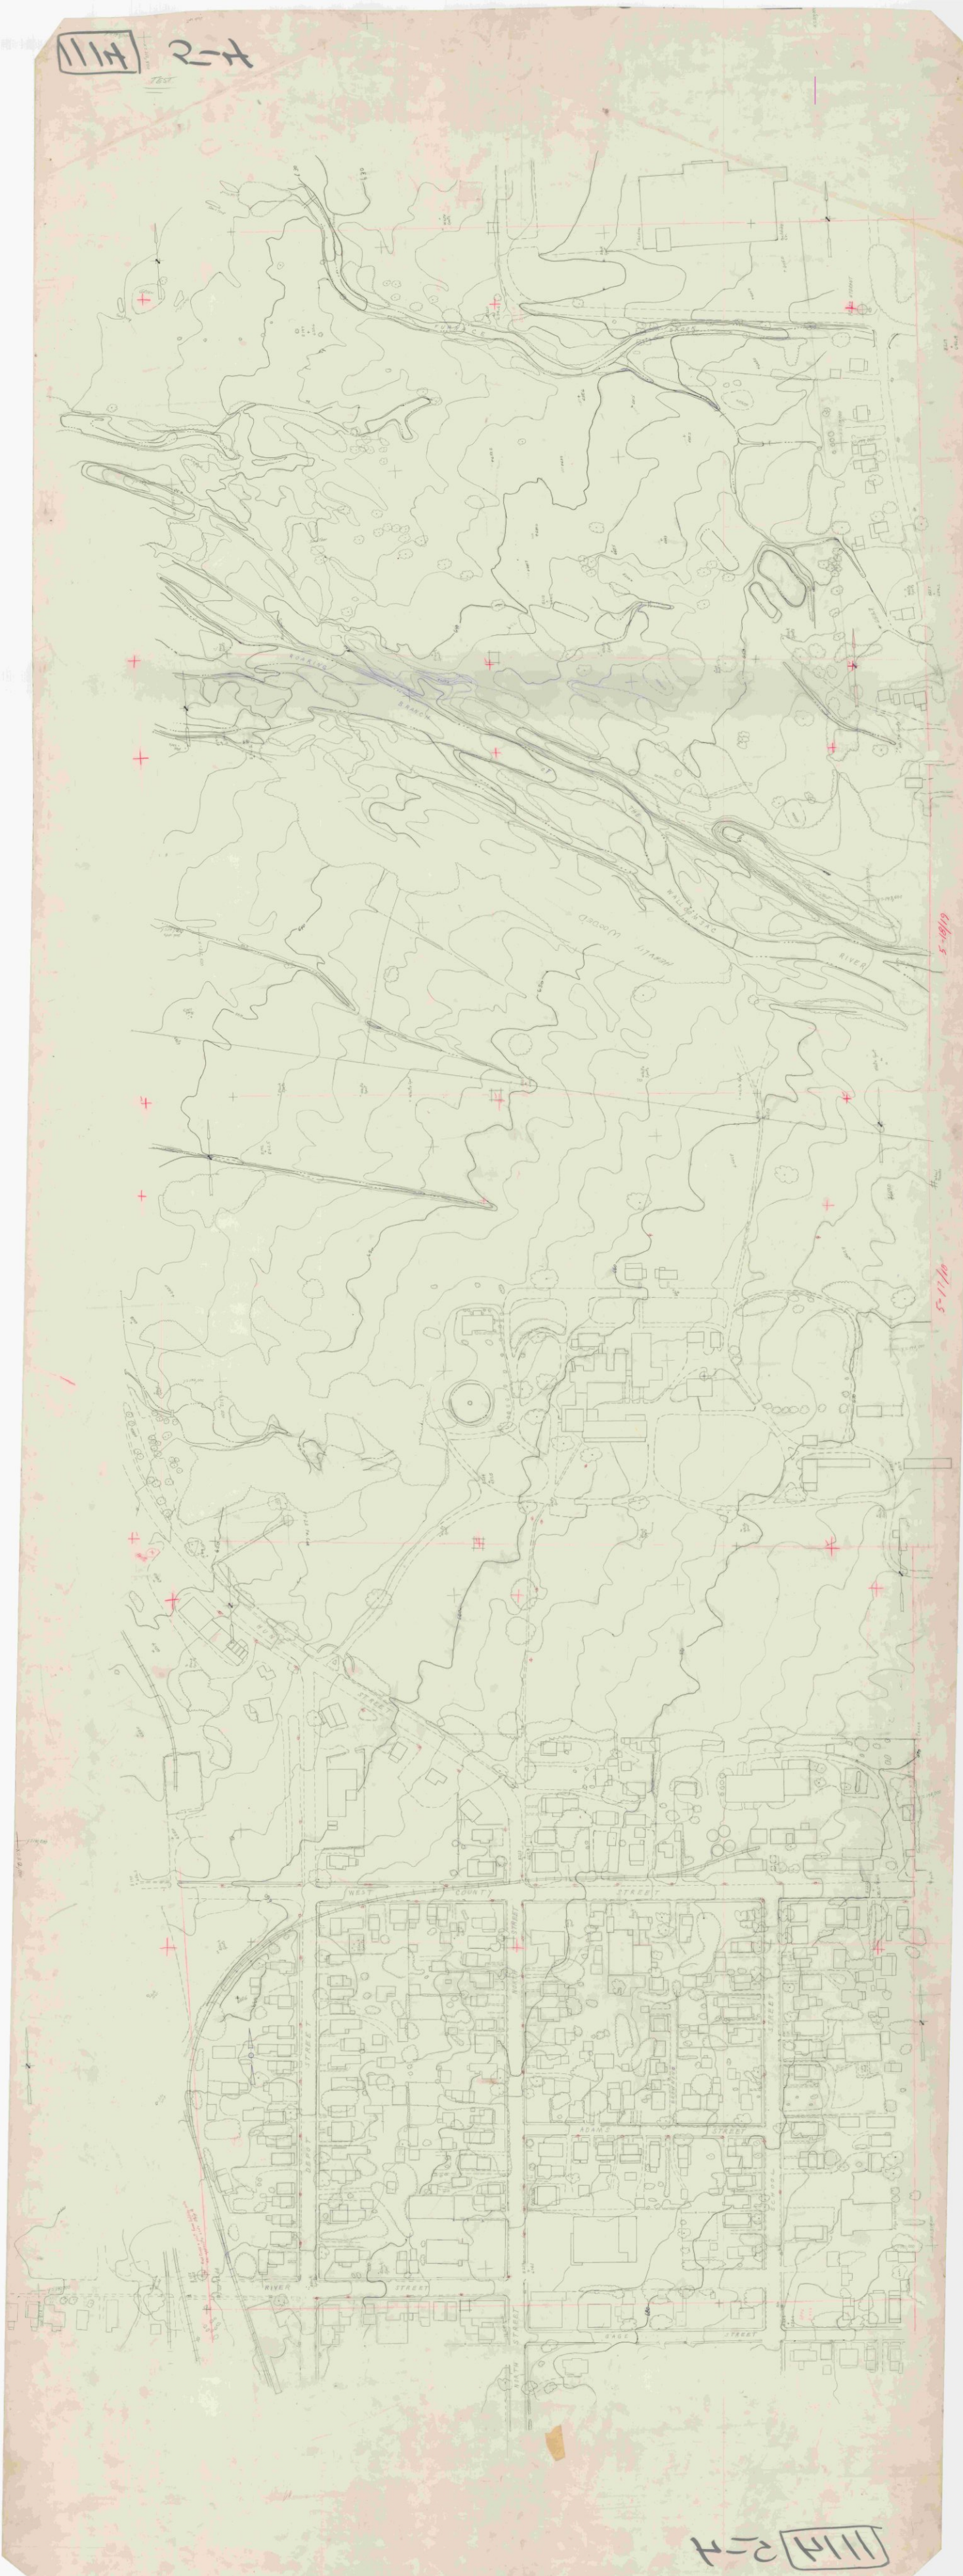

111H 2-4