

MILE $\frac{1}{2}$ $\frac{1}{8}$ 0 $\frac{1}{2}$ MILE

GRAPH C SCALE

LEGEND

- CITIES AND TOWNS
- ▲ AIRPORT (Paved Runway)
- △ AIRPORT (Turf Runway)
- ✈ HELIPORT
- ⑤ SCAPING BASE


MILES 0 1 2 3 4 5 6 7 8 9 10

GRAPHIC SCALE

PROJECT NO. A-50-0015-01

1. EXISTING AIRPORT LAYOUT PLAN
2. AIRPORT LAYOUT PLAN
3. TERMINAL AREA PLAN
4. AIRPORT IMAGINARY SURFACES PLAN
5. PLAN / PROFILE, RUNWAY 1-19
& APPROACHES
6. PLAN / PROFILE, RUNWAY 13-31
& APPROACHES
7. LAND USE PLAN

HOYLE, TANNER & ASSOCIATES, INC.
CONSULTING ENGINEERS
LONDONDERRY, NEW HAMPSHIRE


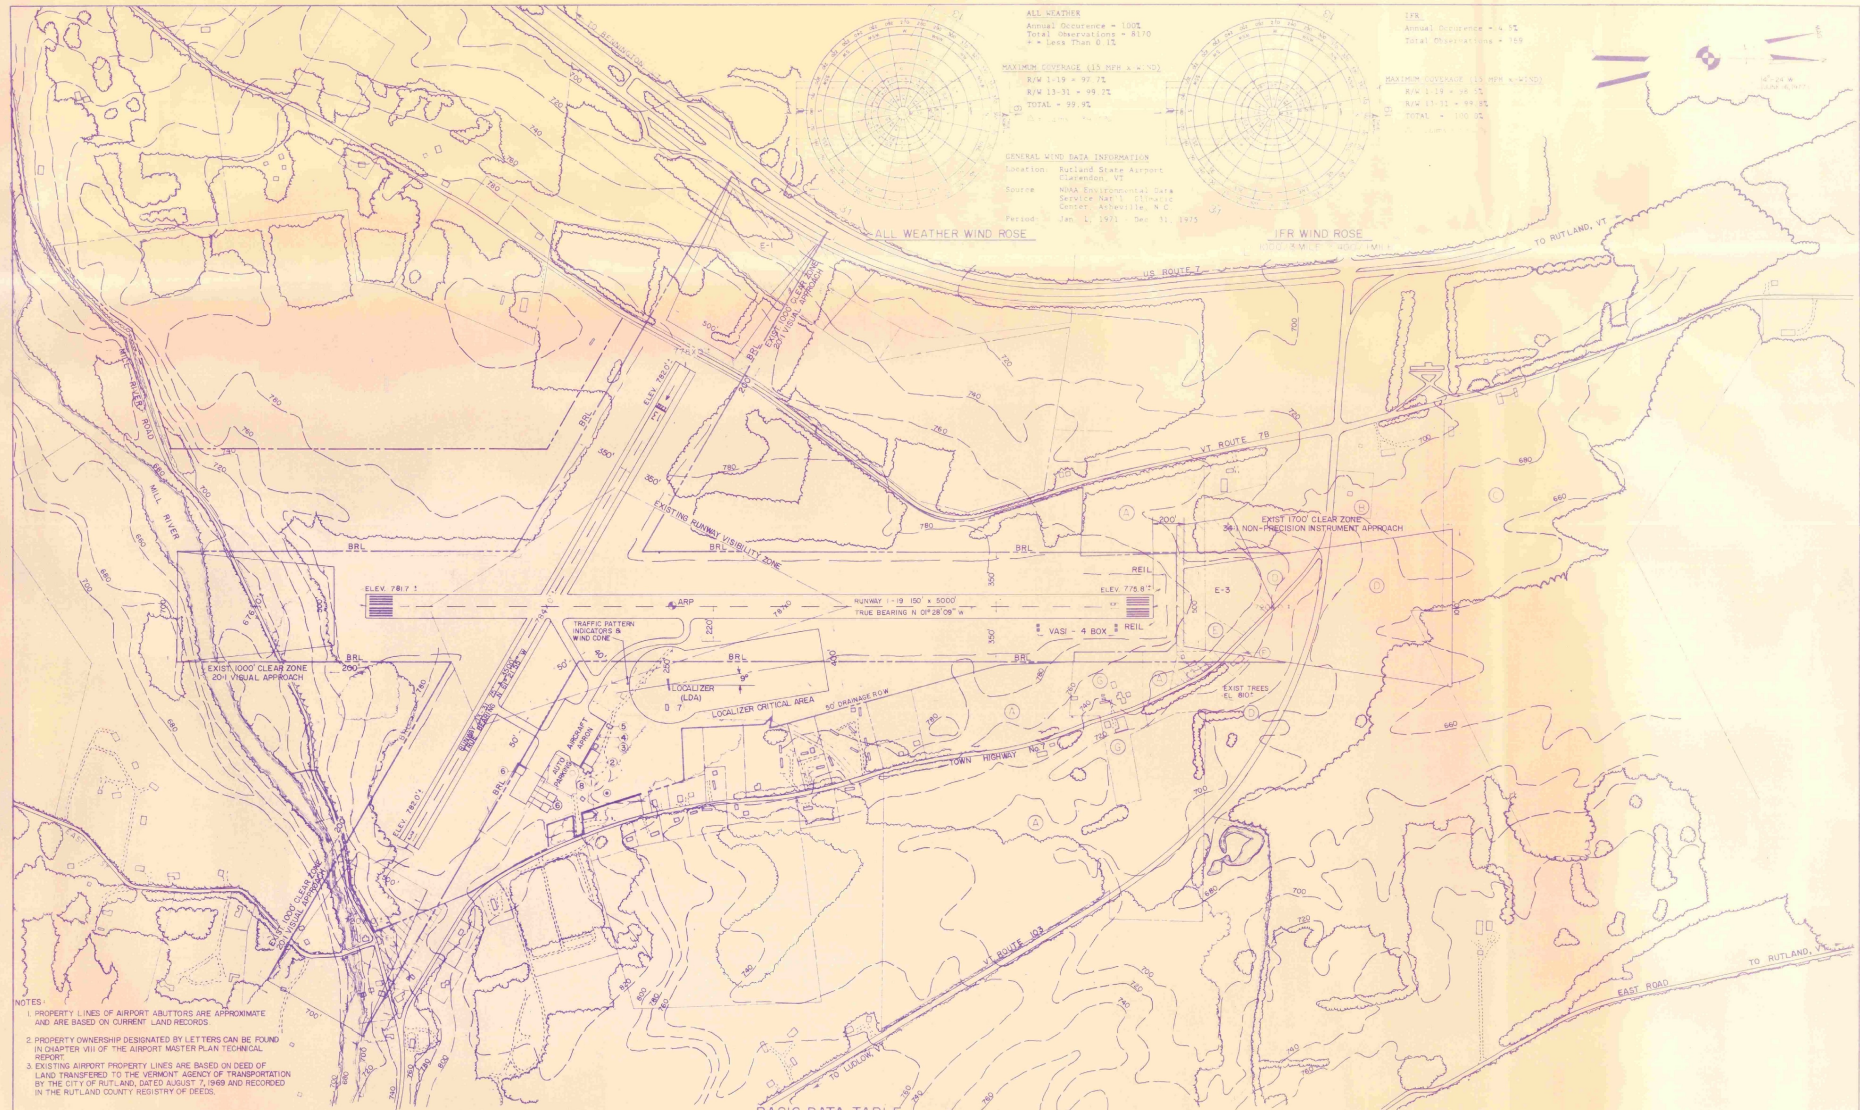


NOTES:

1. PROPERTY LINES OF AIRPORT ABUTTORS ARE APPROXIMATE AND ARE BASED ON CURRENT LAND RECORDS.
2. PROPERTY OWNERSHIP DESIGNATED BY LETTERS CAN BE FOUND IN CHAPTER VIII OF THE AIRPORT MASTER PLAN TECHNICAL REPORT.
3. EXISTING AIRPORT PROPERTY LINES ARE BASED ON DEED OF LAND TRANSFERRED TO THE VERMONT AGENCY OF TRANSPORTATION BY THE CITY OF RUTLAND, DATED AUGUST 7, 1969 AND RECORDED IN THE RUTLAND COUNTY REGISTRY OF DEEDS.



BASIC DATA TABLE

1	TERMINAL AREA & PROPERTY LINE	RJK MLS MLS 2/84	RUTLAND STATE AIRPORT CLARENDON, VERMONT	
			EXISTING	
			AIRPORT LAYOUT PLAN	
DES.	DESCRIPTION	OR. TWO-DIGIT DATE	SCALE: 1" = 300'	PROJECT NO.
		1 2 3 4 5 6	DATE: NOV. 1975	7625-1
HTA Hoyle, Tanner & Associates, Inc. Consulting Engineers			DRS. BY	DRAWING NO.

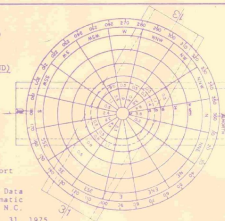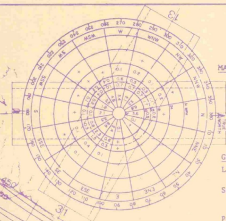

REVISION	DATE	BY	CHKD
1			
2			
3			
4			
5			



- NOTES
1. For legend and general notes see sheet No. 1.
 2. Existing tree lines were determined by assuming a general tree height of 40 ft. in 1:21 supplemented by approach surface data from PIA Form 2000-1 dated 5/20/77.
 3. Existing ground contours and profiles are based on the existing airport layout plan and supplemented by U.S.G.S. boundaries and limited field survey by others.
 4. Existing trees, buildings, etc. shown in profile are only those found within the limits of the approach surface shown in plan view.
 5. All profile details are typical of those found on the extended runway centerline unless otherwise noted.

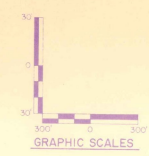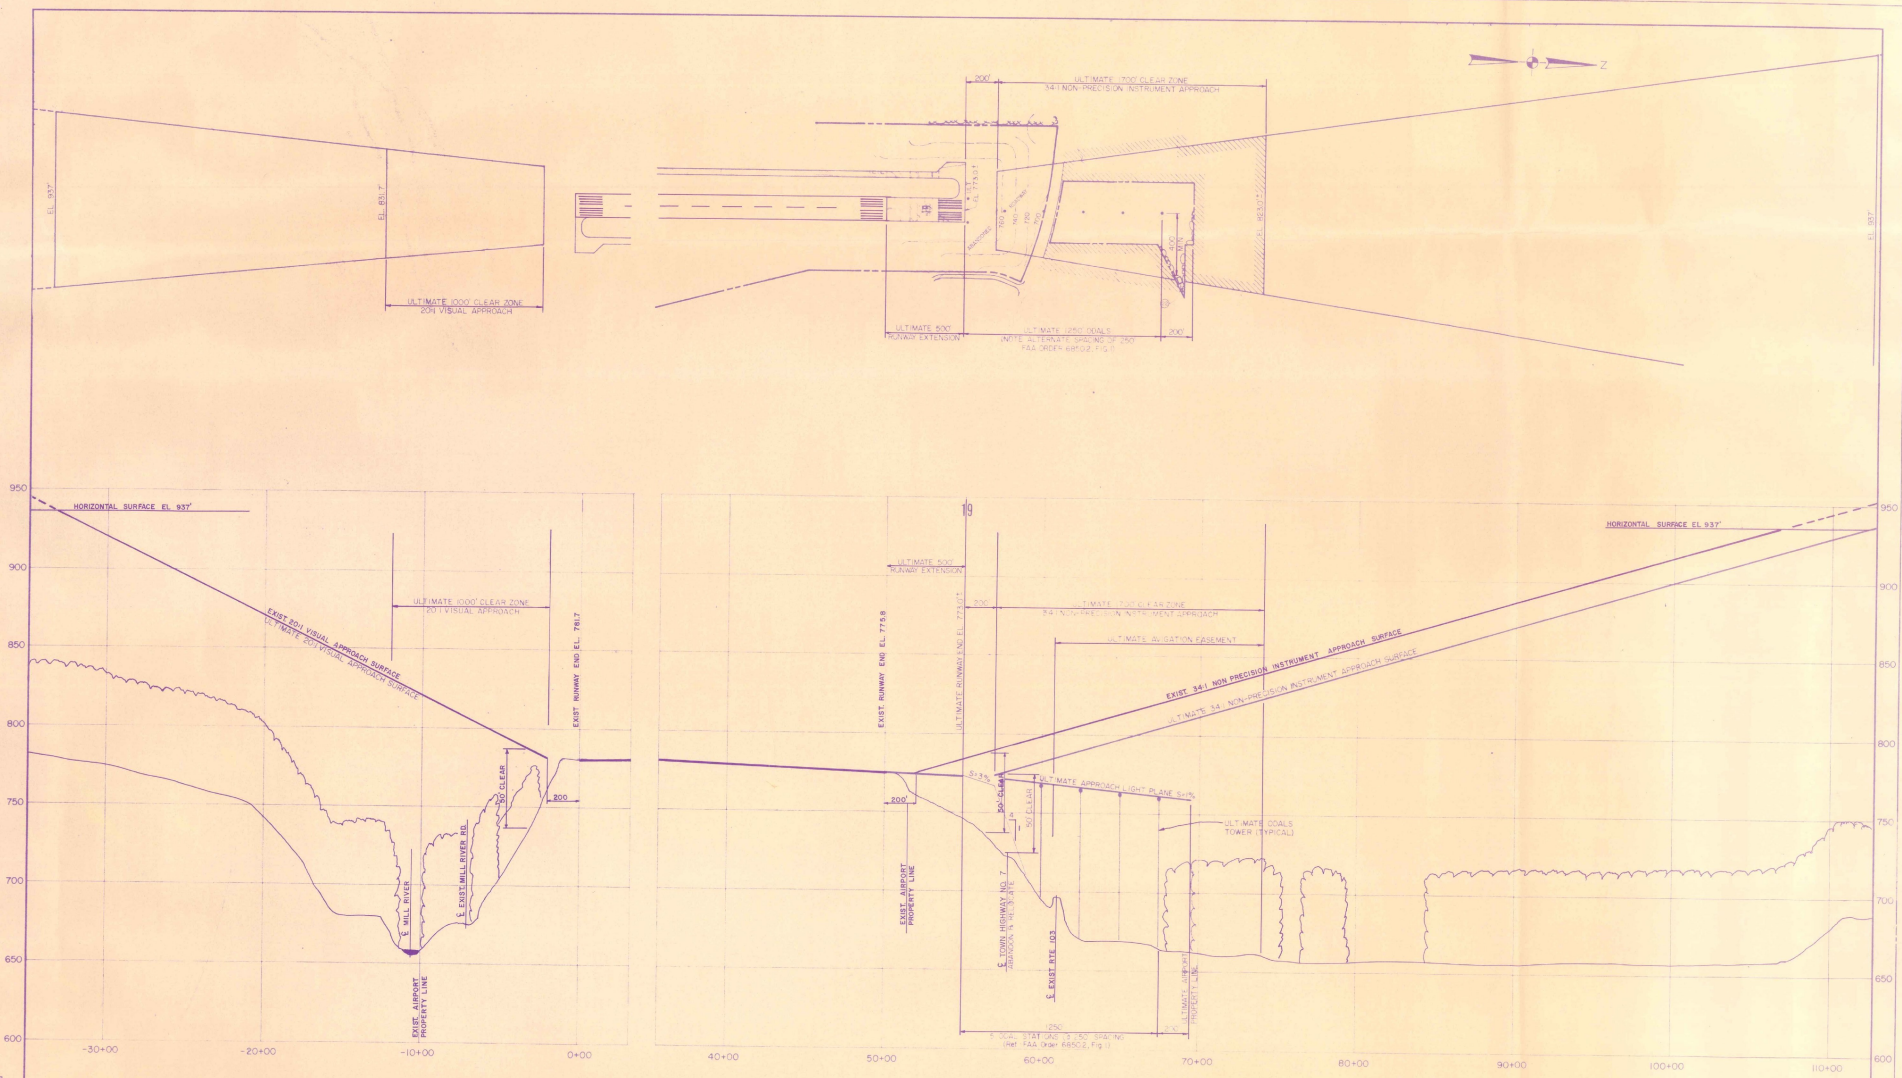

REV		DESCRIPTION		DATE	BY	CHKD	DATE
HTA Hoyle, Tanner & Associates, Inc. Consulting Engineers ONE TECHNOLOGY PARK - LONGDON, NEW HAMPSHIRE				SCALE AS SHOWN DATE NOV. 1979 DES BY OR BY/CHKD BY		PROJECT NO. 7625-1 SHEET OF 5 7 DRAWING NO. 5	


RUTLAND STATE AIRPORT
CLARENDON, VERMONT
PLAN / PROFILE,
RUNWAY 1-19 & APPROACHES

DO NOT SCALE DRAWING

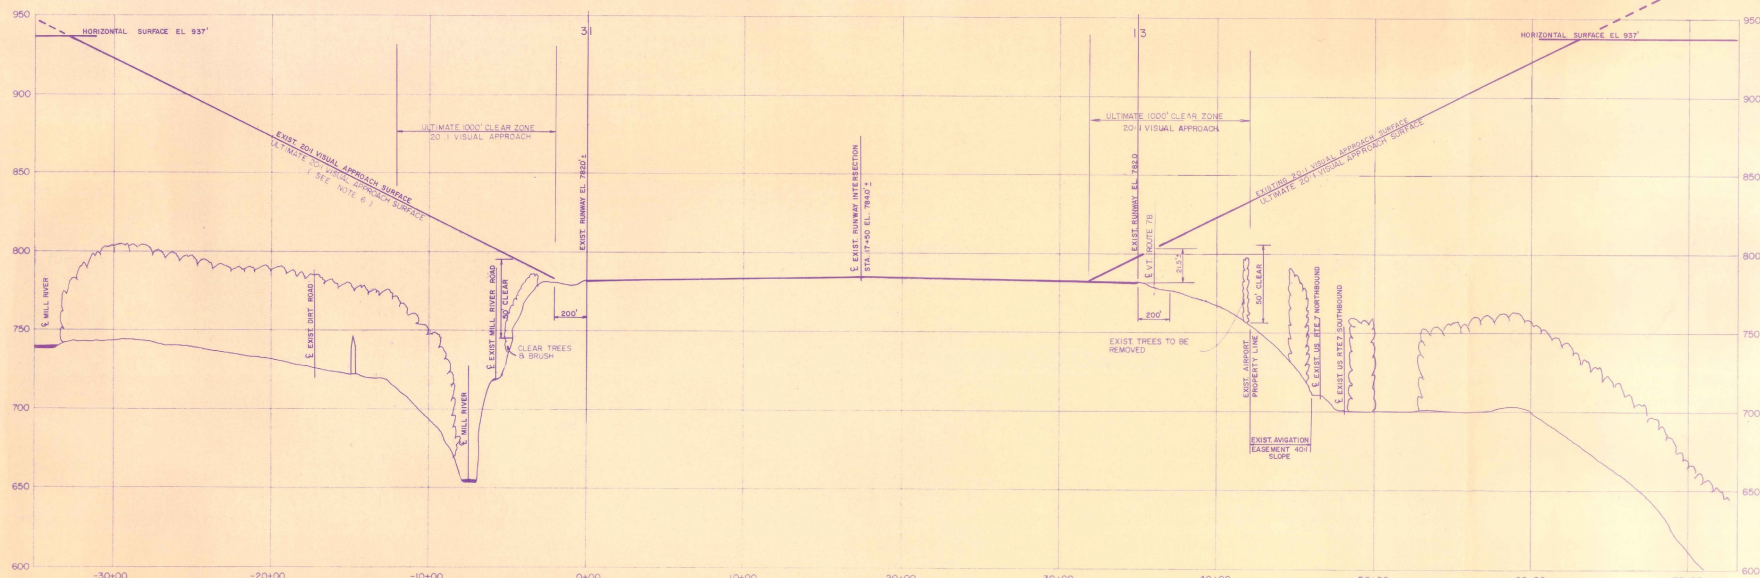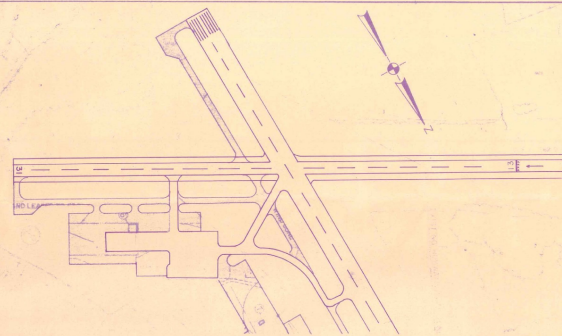

NOTES

- For legend and general notes see sheet No. 2.
- Existing tree lines were determined by assuming a general tree height of 60' (to 275') supplemented by approach surface data from FAA Form 3050-1 dated 5/25/77.
- Existing ground contours and profiles are based on the existing Report layout plan and supplemented by U.S.G.S. quadrangles and limited field survey by others.
- Existing trees, buildings, etc. shown in profile are only those found within the limits of the approach surfaces shown in plan view.
- All profile details are typical of those found on the extended runway concrete unless otherwise noted.
- The VDOT reports that some crosses exist as penetrations to the south side of the 20:1 PAV 9387.77 approach surface. The trees are located 3000' from Runway and 31'. Application of displaced threshold criteria superimposed over the PAV 9387.77 surface apparently clears these obstacles (AC 150/5320-13). Also, application of Obstacle Free Zone Criteria clears these obstacles (AC 150/5300-4b). A more detailed field survey is necessary to define the situation. No runway threshold displacement is recommended at this time.

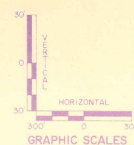

VT ROUTE 78 (ULT) & APPROACH				RUTLAND STATE AIRPORT CLARENDON, VERMONT			
REV	DESCRIPTION	OR BY	DATE	SCALE	PROJECT NO.	SHEET	DRAWING NO.
1				AS SHOWN	7625-1	6	6
2							
3							
DO NOT SCALE DRAWING

DATE OF FIELD SURVEY: 11/87
 DATE OF DESIGN: 11/87
 DATE OF PRINT: 7/88



- LEGEND**
- EXISTING AIRPORT PROPERTY LINE
 TOWN LINE
 EXISTING LAND USES:
 ● PRIVATE RESIDENCES (W-HOUSE, S-SEASONAL)
 ■ COMMERCIAL ESTABLISHMENT
 ■ INDUSTRIAL ENTERPRISE
 ■ CHURCHES
 ■ SCHOOLS
 FORECASTED LAND USES:
 R/A RESIDENTIAL/AGRICULTURE
 C/R COMMERCIAL/RESIDENTIAL
 I/C INDUSTRIAL/COMMERCIAL
 FP FLOOD PLAIN
 CO CONSERVATION
 RE RECREATION
- 150' MAGNARY SURFACE ELEVATION ABOVE AIRPORT (SEE NOTE 2, THIS SHEET)
 ULTIMATE AIRPORT PROPERTY ACQUISITION
 PROPOSED AVIATION EASEMENTS
 EXISTING AVIATION EASEMENTS
 AREA OF FUTURE LAND USE CONCERN (SEE NOTE 3, THIS SHEET)

- NOTES**
- The "Forecasted Land Uses" are those felt by the Clarendon Planning Commission, as of June, 1979, to be the direction of the Town's future land use. The boundaries of these land uses reflect existing growth trends, existing industrial/commercial zoning and the 1971 COR 100 contour as shown on this plan.
 - See Master Plan Technical Report for details of designated Areas of Future Land Use Concern.
 - All unnoted structures not otherwise indicated are farm related buildings.
 - Composite Noise Rating (CNR) contour 100 for 1979 was not generated beyond the limits of the runway by that year's level of aircraft operations and is, therefore, not presented on this drawing.

AIRPORT PROPERTY LINE		RUTLAND STATE AIRPORT CLARENDON, VERMONT	
R/W/MS/MSL 5/84		LAND USE PLAN	
REV.	DESCRIPTION	DATE	BY
1	1" = 500'	NOV 1979	7625-1
2	HTA Hoyle Tanner & Associates, Inc. Consulting Engineers	7	7
ONE TECHNOLOGY PARK - BURLINGTON, NEW HAMPSHIRE		SHEET 7 OF 7	

DO NOT SCALE DRAWING