

MILE $\frac{1}{2}$ $\frac{1}{8}$ 0 $\frac{1}{2}$ MILE

GRAPH C SCALE

LEGEND

- CITIES AND TOWNS
- ▲ AIRPORT (Paved Runway)
- △ AIRPORT (Turf Runway)
- ✈ HELIPORT
- ⑤ SCAPING BASE





MILES 0 1 2 3 4 5 6 7 8 9 10

GRAPHIC SCALE

PROJECT NO. A-50-0015-01

1. EXISTING AIRPORT LAYOUT PLAN
2. AIRPORT LAYOUT PLAN
3. TERMINAL AREA PLAN
4. AIRPORT IMAGINARY SURFACES PLAN
5. PLAN / PROFILE, RUNWAY 1-19
& APPROACHES
6. PLAN / PROFILE, RUNWAY 13-31
& APPROACHES
7. LAND USE PLAN

HOYLE, TANNER & ASSOCIATES, INC.
CONSULTING ENGINEERS
LONDONDERRY, NEW HAMPSHIRE

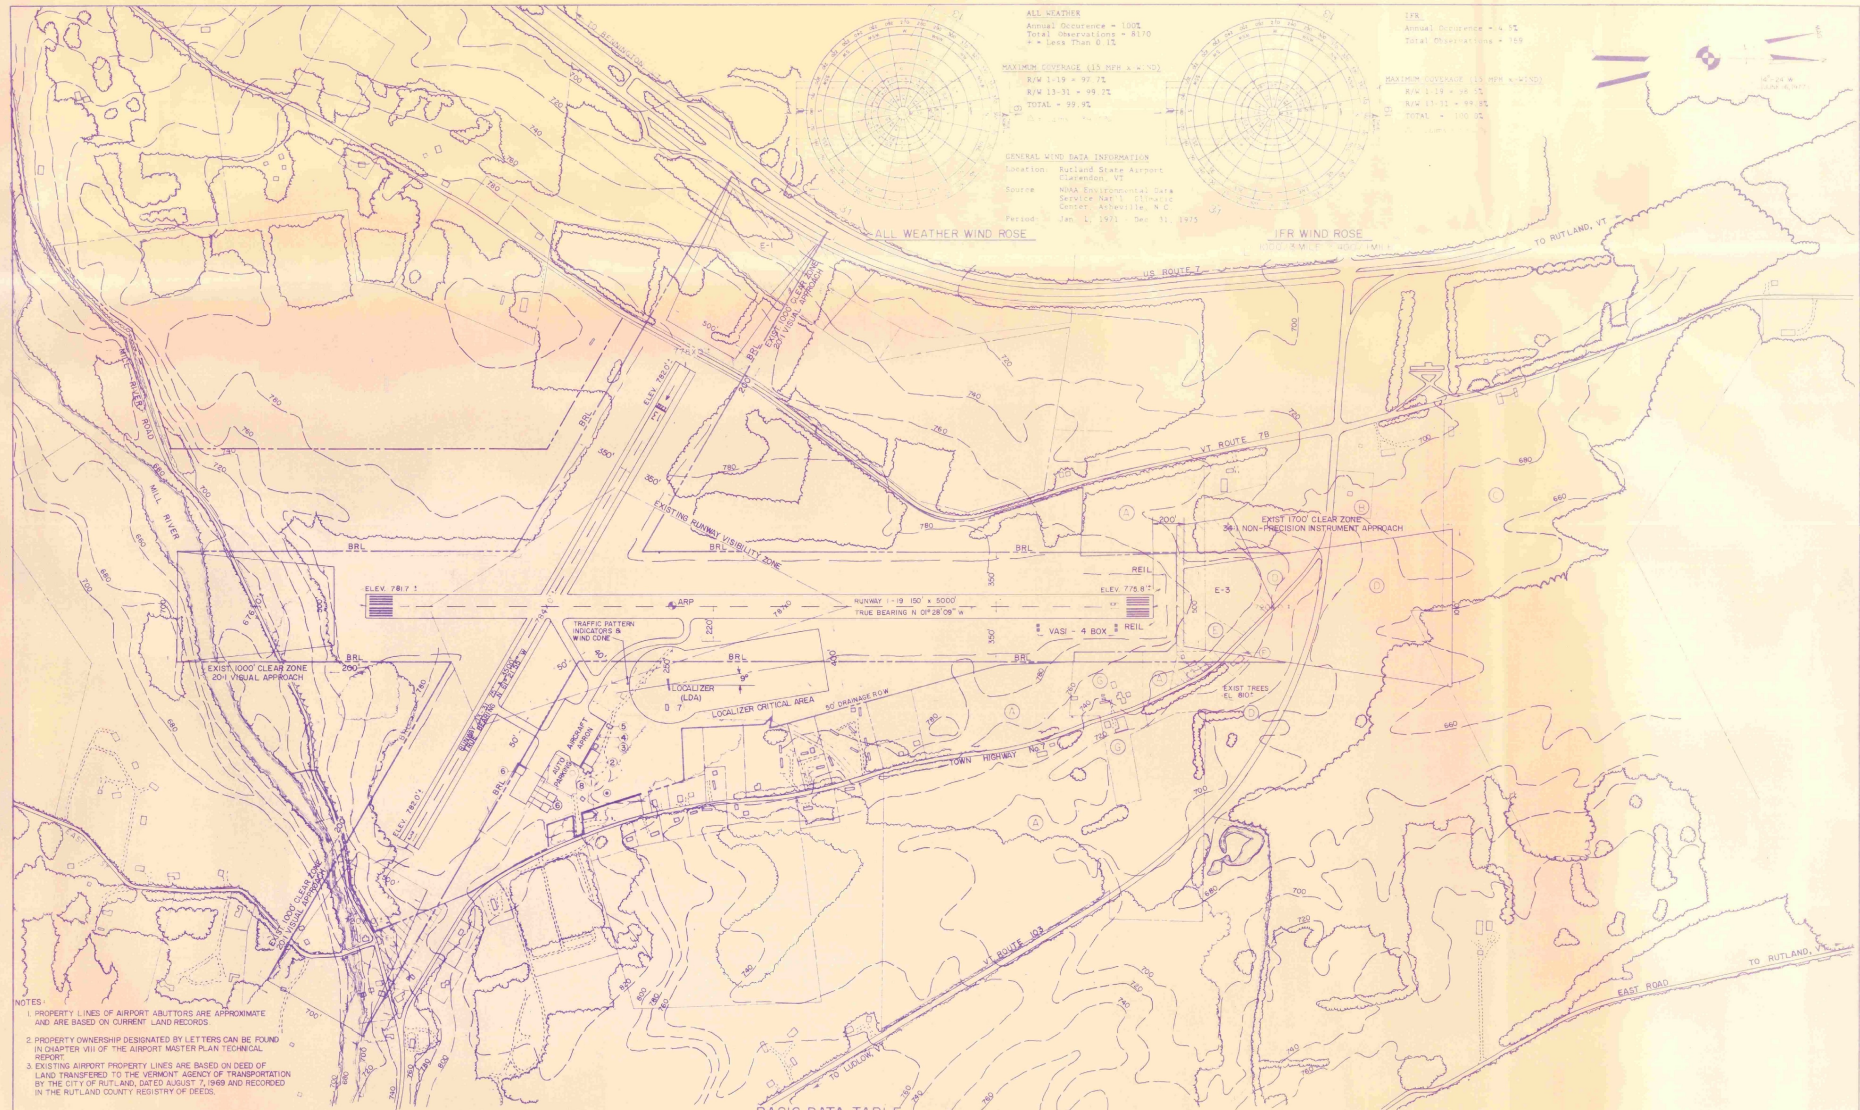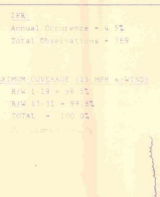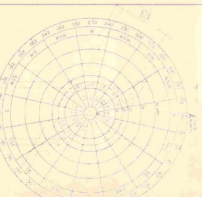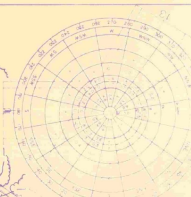

- NOTES:
1. PROPERTY LINES OF AIRPORT ADJUTORS ARE APPROXIMATE AND ARE BASED ON CURRENT LAND RECORDS.
 2. PROPERTY OWNERSHIP DESIGNATED BY LETTERS CAN BE FOUND IN CHAPTER VII OF THE AIRPORT MASTER PLAN TECHNICAL REPORT.
 3. EXISTING AIRPORT PROPERTY LINES ARE BASED ON DEED OF LAND TRANSFERRED TO THE VERMONT AGENCY OF TRANSPORTATION BY THE CITY OF RUTLAND, DATED AUGUST 7, 1969 AND RECORDED IN THE RUTLAND COUNTY REGISTRY OF DEEDS.

BASIC DATA TABLE

AIRPORT FACILITIES			RUNWAY DATA		AIRPORT DATA		LEGEND	
NO.	EXISTING	ULTIMATE	EXISTING	ULTIMATE	EXISTING	ULTIMATE	EXISTING	ULTIMATE
1	TERMINAL, FBO, PARTS & AVIATION BLDG.							
2	FBO BLDG.							
3	LINE BLDG.							
4	AVIATION FBO BLDG.							
5	AVIATION FBO BLDG.							
HTA Hoyle Tanner & Associates, Inc.
Consulting Engineers


SCALE: 1" = 300'

DATE: NOV. 1975

SHEET: 17

PROJECT NO: 7625-1

DRAWING NO: 1


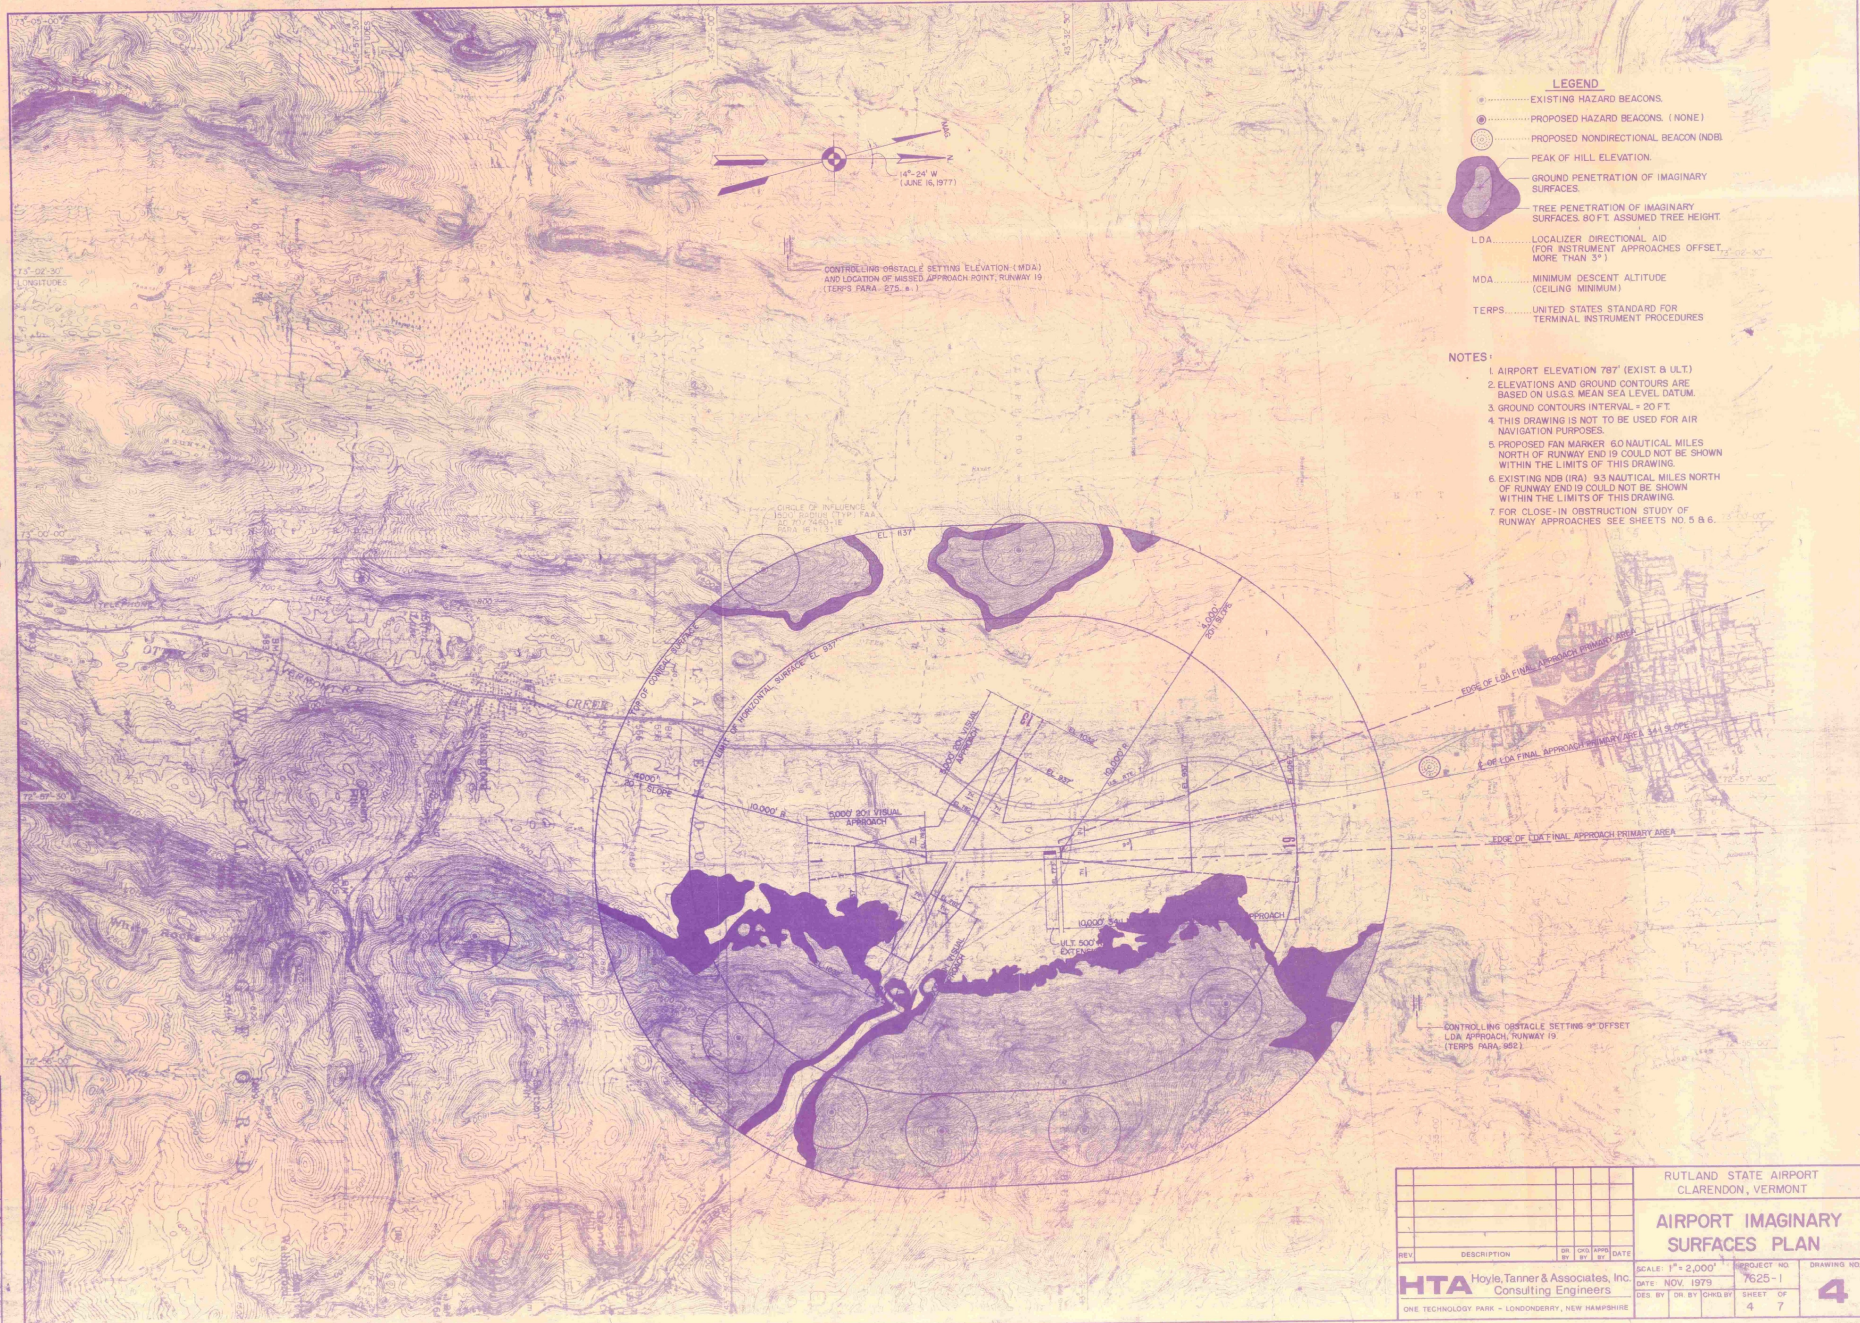


- LEGEND**
- ①..... EXISTING HAZARD BEACONS.
 - ②..... PROPOSED HAZARD BEACONS. (NONE)
 - ③..... PROPOSED NONDIRECTIONAL BEACON (NDB)
 - ▲..... PEAK OF HILL ELEVATION.
 - GROUND PENETRATION OF IMAGINARY SURFACES
 - TREE PENETRATION OF IMAGINARY SURFACES 80 FT ASSUMED TREE HEIGHT
 - LDA..... LOCALIZER DIRECTIONAL AID (FOR INSTRUMENT APPROACHES OFFSET MORE THAN 3°)
 - MDA..... MINIMUM DESCENT ALTITUDE (CEILING MINIMUM)
 - TERPS..... UNITED STATES STANDARD FOR TERMINAL INSTRUMENT PROCEDURES

- NOTES:**
1. AIRPORT ELEVATION 787' (EXIST & ULT)
 2. ELEVATIONS AND GROUND CONTOURS ARE BASED ON U.S.G.S. MEAN SEA LEVEL DATUM.
 3. GROUND CONTOURS INTERVAL = 20 FT.
 4. THIS DRAWING IS NOT TO BE USED FOR AIR NAVIGATION PURPOSES.
 5. PROPOSED FAN MARKER 6.0 NAUTICAL MILES NORTH OF RUNWAY END 19 COULD NOT BE SHOWN WITHIN THE LIMITS OF THIS DRAWING.
 6. EXISTING NDB (RAT) 8.3 NAUTICAL MILES NORTH OF RUNWAY END 19 COULD NOT BE SHOWN WITHIN THE LIMITS OF THIS DRAWING.
 7. FOR CLOSE-IN OBSTRUCTION STUDY OF RUNWAY APPROACHES SEE SHEETS NO. 5 & 6.


RUTLAND STATE AIRPORT CLARENDON, VERMONT													
AIRPORT IMAGINARY SURFACES PLAN													
<table border="1"> <tr> <th>REV</th> <th>DESCRIPTION</th> <th>DATE</th> </tr> <tr> <td> </td> <td> </td> <td> </td> </tr> </table>	REV	DESCRIPTION	DATE				<table border="1"> <tr> <td>SCALE: 1" = 2,000'</td> <td>PROJECT NO. 7625-11</td> <td>DRAWING NO. 4</td> </tr> <tr> <td>DATE: NOV. 1979</td> <td>SHEET OF 7</td> <td> </td> </tr> </table>	SCALE: 1" = 2,000'	PROJECT NO. 7625-11	DRAWING NO. 4	DATE: NOV. 1979	SHEET OF 7	
REV	DESCRIPTION	DATE											
SCALE: 1" = 2,000'	PROJECT NO. 7625-11	DRAWING NO. 4											
DATE: NOV. 1979	SHEET OF 7												
HTA Hoyle, Tanner & Associates, Inc. Consulting Engineers ONE TECHNOLOGY PARK - LONDONDERRY, NEW HAMPSHIRE													

DO NOT SCALE DRAWING

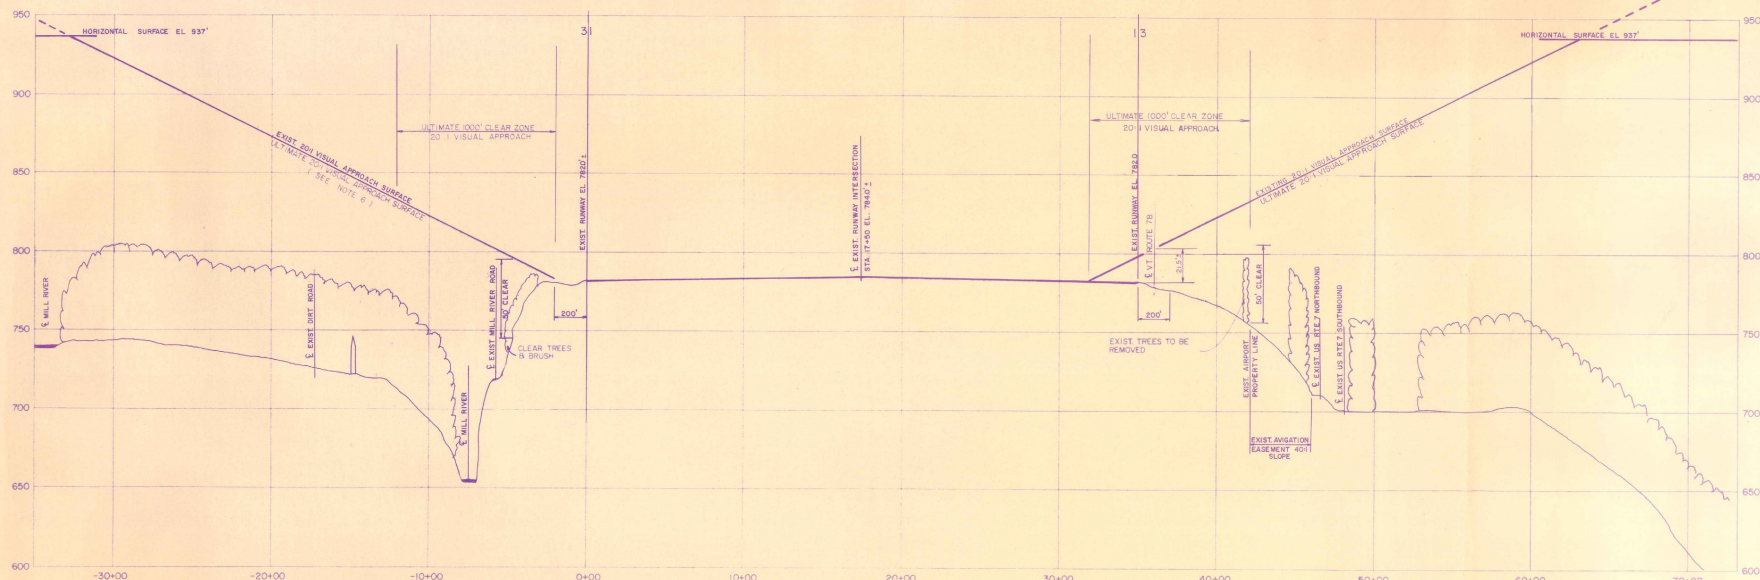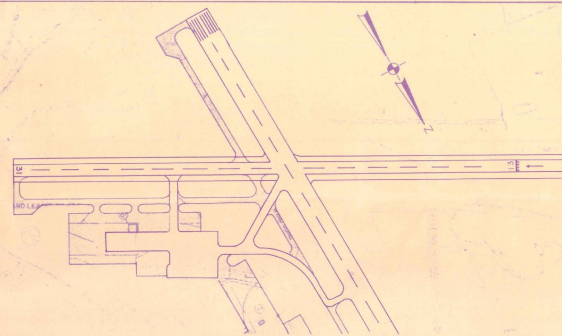

NOTES

- For legend and general notes see sheet No. 2.
- Existing tree lines were determined by assuming a general tree height of 60' (to 200') supplemented by approach surface data from FAA Form 3050-1 dated 1/25/77.
- Existing ground contours and profiles are based on the existing Report layout plan and supplemented by U.S.G.S. quadrangles and limited field survey by others.
- Existing trees, buildings, etc. shown in profile are only those found within the limits of the approach surfaces shown in plan view.
- All profile details are typical of those found on the extended runway concrete unless otherwise noted.
- The VDOT reports that some crosses exist as penetrations to the south side of the 20:1 PAV 200' 77 approach surface. The trees are located 3000' from Runway and 31'. Application of displaced threshold criteria superimposed over the PAV 200' 77 surface apparently clears these obstacles (AC 150/5320-13). Also, application of Obstacle Free Zone Criteria clears these obstacles (AC 150/5300-4b). A more detailed field survey is necessary to define the situation. No runway threshold displacement is recommended at this time.

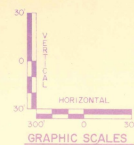

VT ROUTE 7B (ULT) 1/6 APPROACH				RUTLAND STATE AIRPORT CLARENDON, VERMONT			
REV	DESCRIPTION	OR BY	DATE	SCALE	PROJECT NO.	SHEET	DRAWING NO.
1				AS SHOWN	7625-1	6	6
2							
3							
DO NOT SCALE DRAWING




LEGEND

EXISTING AIRPORT PROPERTY LINE
 TOWN LINE
 EXISTING LAND USES:
 PRIVATE RESIDENCES (W-HOUSE, S-SEASONAL)
 COMMERCIAL ESTABLISHMENT
 INDUSTRIAL ENTERPRISE
 CHURCHES
 SCHOOLS
FORECASTED LAND USES:
 R/A RESIDENTIAL/AGRICULTURE
 C/R COMMERCIAL/RESIDENTIAL
 I/C INDUSTRIAL/COMMERCIAL
 FP FLOOD PLAIN
 CO CONSERVATION
 RE RECREATION

100' MAGNARY SURFACE ELEVATION ABOVE AIRPORT (SEE NOTE 2, THIS SHEET)
 ULTIMATE AIRPORT PROPERTY ACQUISITION
 PROPOSED AVIATION EASEMENTS
 EXISTING AVIATION EASEMENTS
 AREA OF FUTURE LAND USE CONCERN (SEE NOTE 3, THIS SHEET)

- NOTES:**
- The "Forecasted Land Uses" are those felt by the Clarendon Planning Commission, as of June, 1979, to be the direction of the Town's future land use. The boundaries of these land uses reflect existing growth trends, existing industrial/commercial zoning and the 1981 COR 100 contour as shown on this plan.
 - See Master Plan Technical Report for details of designated Areas of Future Land Use Concern.
 - All unnoted structures not otherwise indicated are farm related buildings.
 - Composite Noise Rating (CNR) contour 100 for 1979 was not generated beyond the limits of the runway by that year's level of aircraft operations and is, therefore, not presented on this drawing.

AIRPORT PROPERTY LINE		RUTLAND STATE AIRPORT CLARENDON, VERMONT	
R/W LINES 5/84		LAND USE PLAN	
REV.	DESCRIPTION	DATE	BY
1	1"=500'	NOV 1979	HTA
2	7625-1		
3	7		