




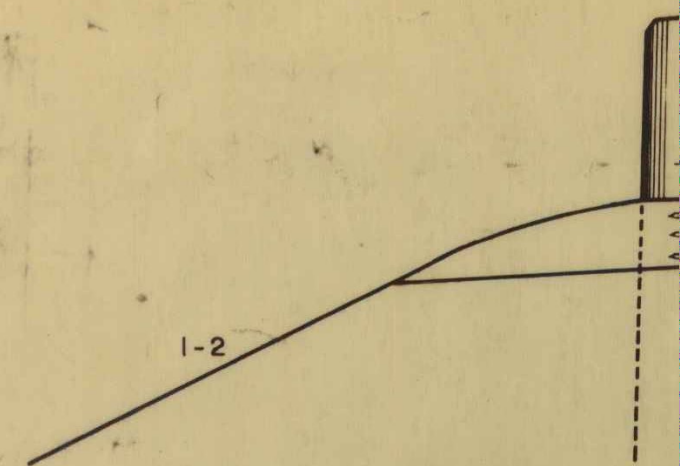


THE FILL IN BACK OF AND TO THE TOP OF THE TIMBER CURB SHALL BE MADE FROM SELECTED COMMON EXCAVATION OR AS ORDERED BY THE ENGINEER. THIS FILL SHALL BE MADE AND COMPACTED BEFORE THE GUTTER MATERIAL IS PLACED

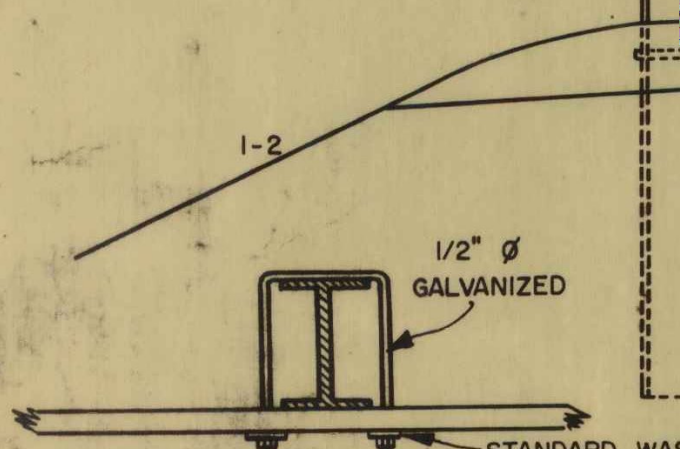

TREATED TIMBER CURB WITH STEEL POSTS SHOWING U-BOLT FASTENER

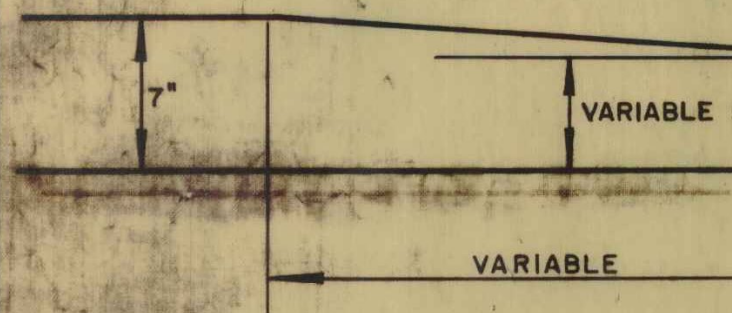

DETAIL OF CONCRETE

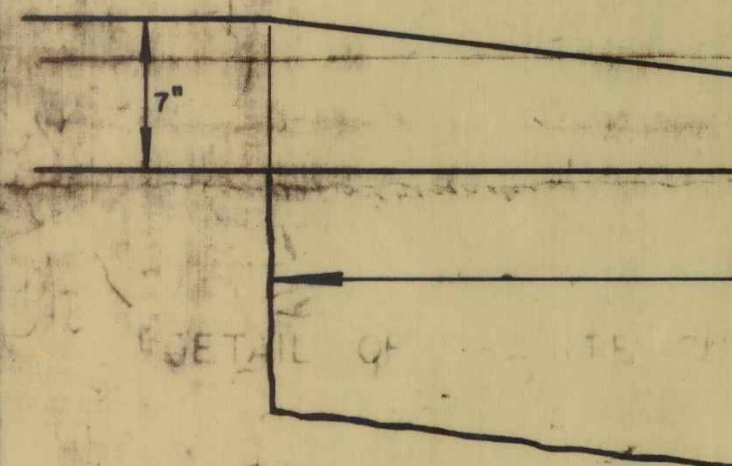

DETAIL OF GRANITE

REVISIONS AND CORRECT

THIS SHEET SUPERCEDES SHEET C-1, APPROVED
DETAIL OF GRANITE CURB END ADDED JUNE 16, 1959
BITUMINOUS CONCRETE CURB ADJACENT TO BITUMINOUS
SIDEWALK REVISED FROM TYPE II TO TYPE I-4
STAKES ADDED TO TIMBER CURB, JULY 20, 1959
LOCATION OF BIT. CONC. CURB W/ GUARD RAIL, WASL. C.
HEIGHT OF GRANITE SLOPE EDGING CHANGED FROM
DEC. 9, 1959.
WIDTH OF GRANITE SLOPE EDGING CHANGED FROM 3'
DESIGN AND LOCATION OF BIT. CONC. CURB, ITEM 55
FEB. 3, 1964