


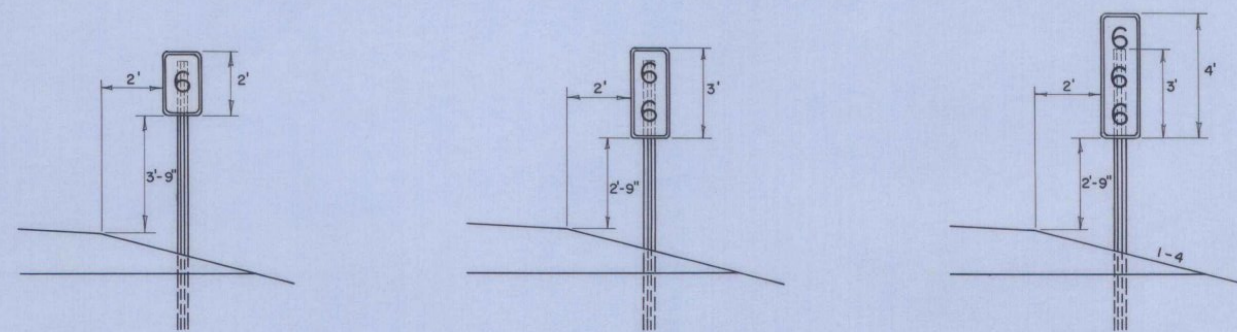
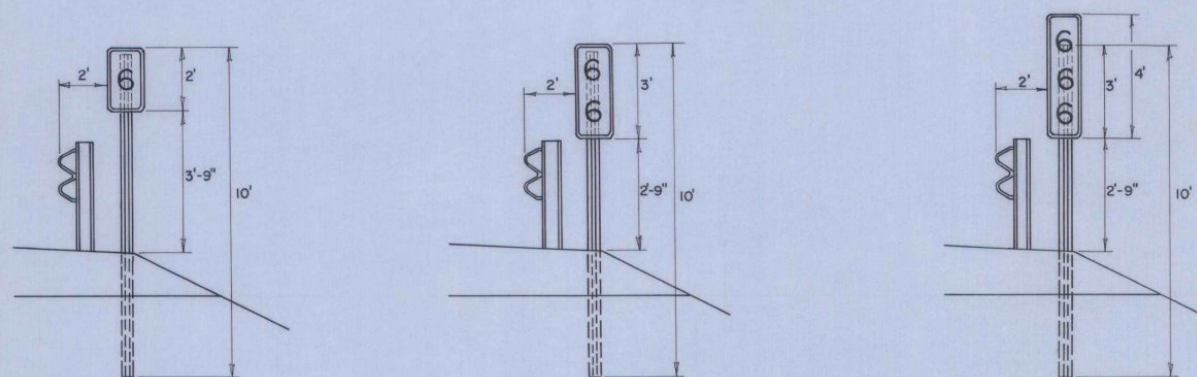


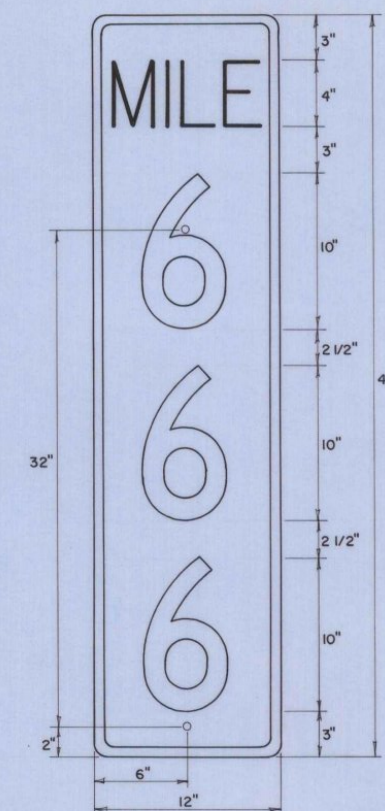

MOUNTING HEIGHTS WITHOUT GUARD RAIL

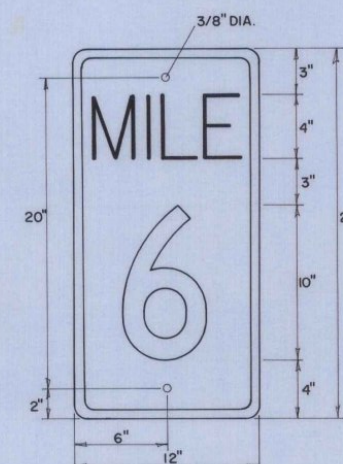

MOUNTING HEIGHTS WITH GUARD RAIL

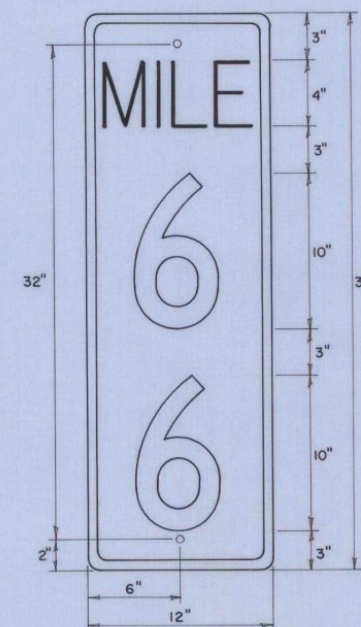

Mile post signs shall be of 0.80 flat sheet aluminum with a green baked enamel finish, and numerals and text of white or silver reflective sheeting.  
Mile post signs shall be mounted on standard flange channel post.

Colors —  
The mile post signs shown on this sheet shall have a green non-reflectORIZED baked enamel finish background. Numerals and text shall be of reflective white or silver sheeting. The green, white or silver shall conform with the standard colors adopted by the American Association of State Highway Officials and approved by the U.S. Department of Transportation, Federal Highway Administration.

Text Design —  
Letters, digits, spacing, and text dimensions shall conform with the standard alphabets and design prescribed in the Manual on Uniform Traffic Control Devices.

Specifications —  
Warning signs shall meet the standard state specifications for traffic signs.

VOID

REVISIONS & CORRECTIONS

APPROVED:

DATE *Dec. 29, 1971*

*R. H. Arnold*  
CHIEF ENGINEER

*E. H. Stickney*  
ASST. CHIEF ENGINEER

*G. M. Lane*  
HIGHWAY ENGINEER

MILE MARKERS

VERMONT  
DEPARTMENT  
OF HIGHWAYS  
STANDARD

E-31