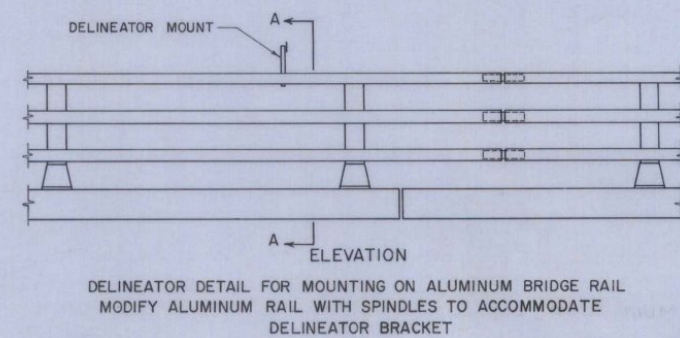
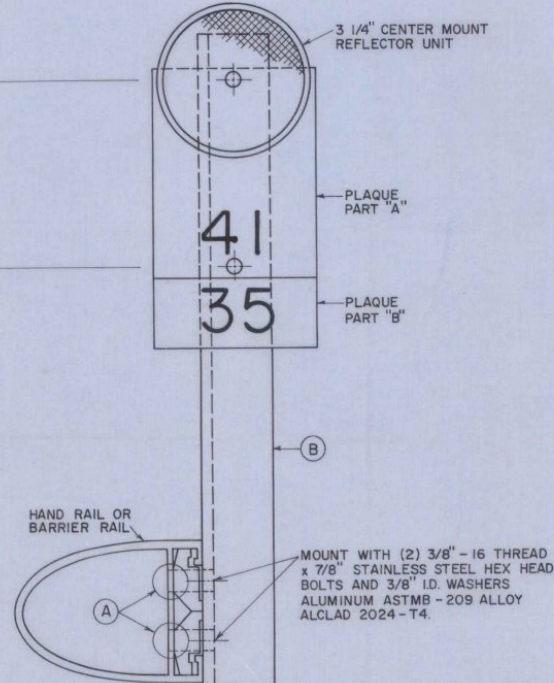
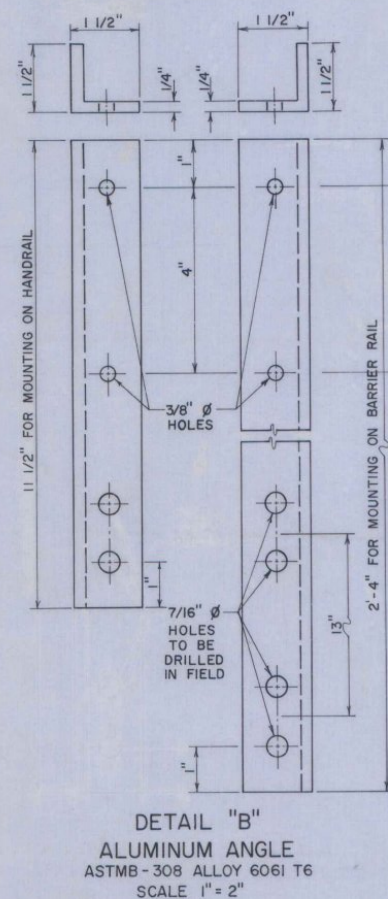
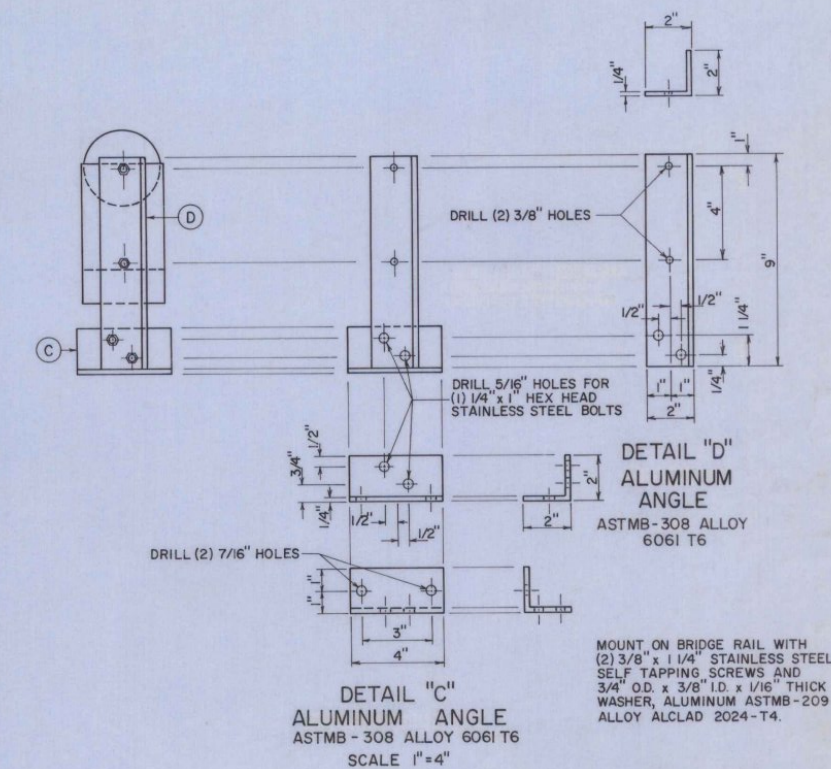
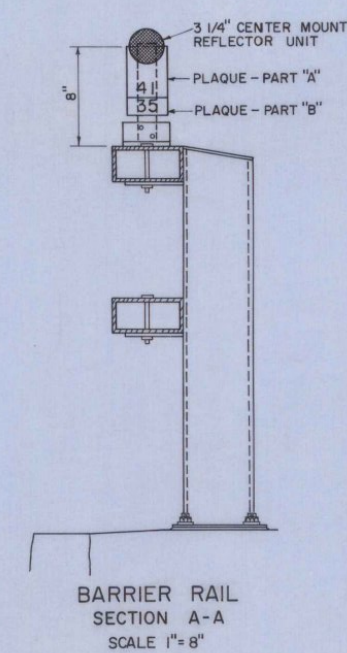
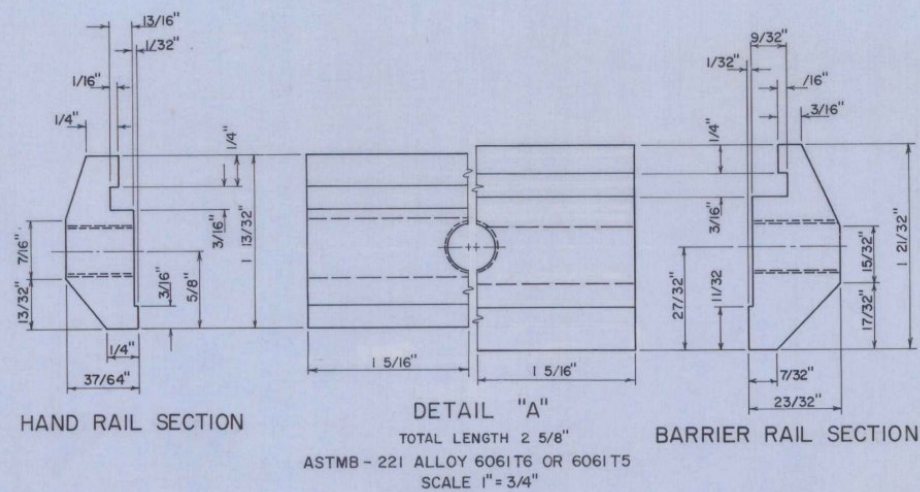
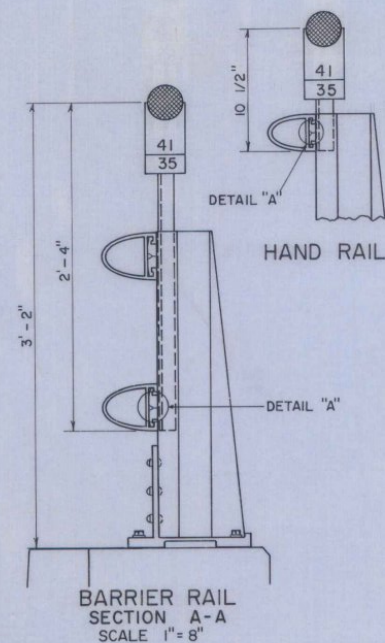


REVISIONS AND CORRECTIONS

APPROVED
DATE 1-10-74
E. H. Stickney
CHIEF ENGINEER
R. O. Mann
ASST. CHIEF ENGINEER
G. M. Lane
HIGHWAY ENGINEER

TRAFFIC SIGNS

DELINEATOR MOUNTING ON BRIDGE RAIL

VERMONT
DEPARTMENT
OF HIGHWAYS
STANDARD

E-32