
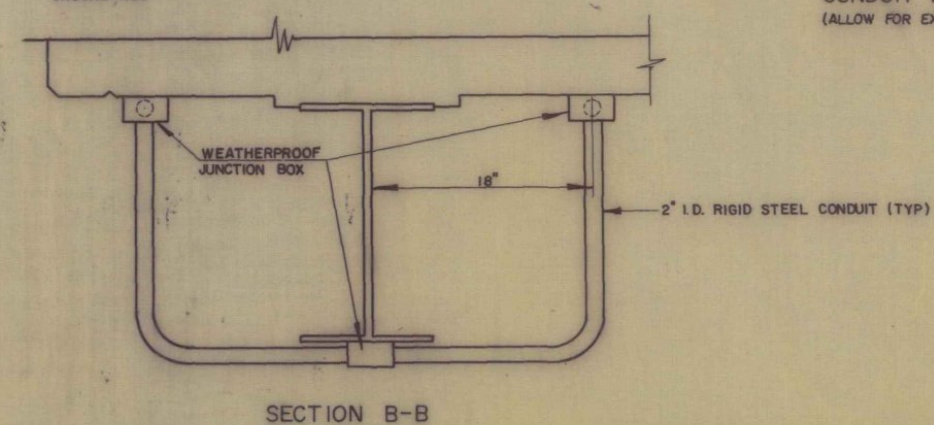
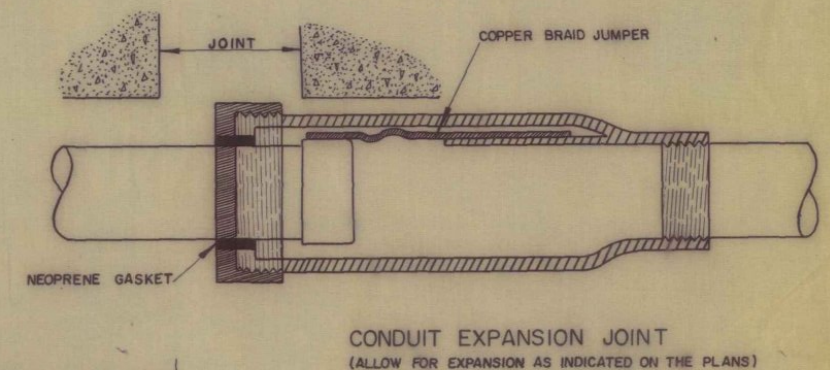
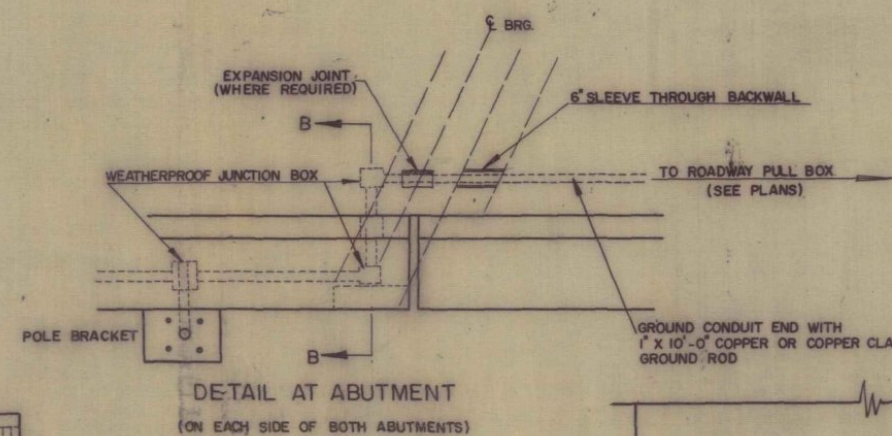
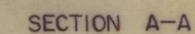


BRACKET ASSEMBLY AND ANCHOR BOLTS SHALL BE GALVANIZED AFTER FABRICATION ACCORDING TO A.S.T.M. A-123 OR A-153

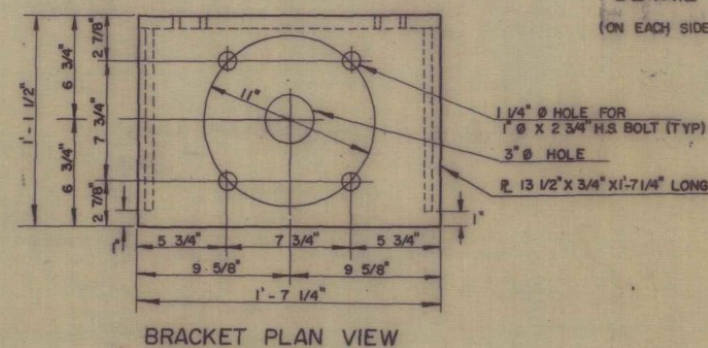

E - 53