


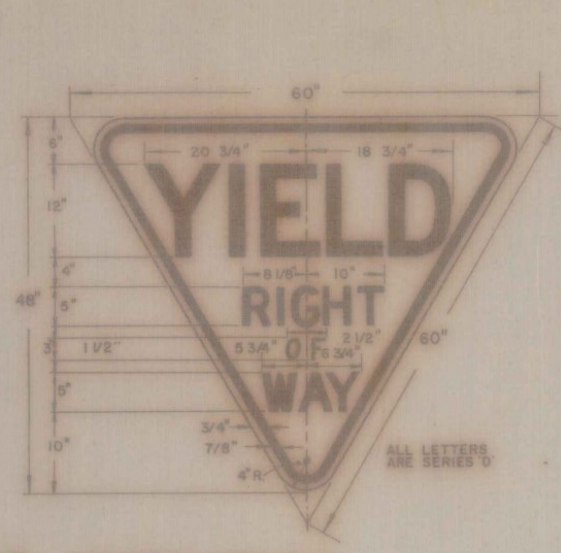

(A) BLACK PAINTED OR SCREENED TEXT ON REFLECTORIZED YELLOW BACKGROUND.




(A)


THICKNESS OF SIGN BLANKS		
PLYWOOD (ITEM 575)	MAX. DIMENSION	MIN. THICKNESS
	24" TO 30"	1/2"
	OVER 30"	5/8"

SHEET ALUMINUM MAX. DIMENSION MIN. THICKNESS (ITEM 577)		
	24"	.080"
	24" TO 42"	.100"
	OVER 42"	.125"


- TREATMENT OF SIGN FACE.
- (A) BLACK PAINTED OR SCREENED TEXT ON REFLECTORIZED YELLOW BACKGROUND.
 - (B) BLACK PAINTED OR SCREENED TEXT ON REFLECTORIZED SILVER BACKGROUND.
 - (C) REFLECTORIZED SILVER TEXT ON A REFLECTORIZED RED BACKGROUND.

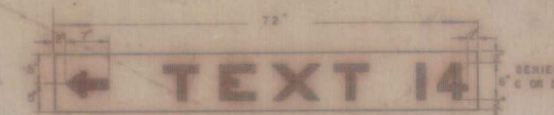





72" X 10" DESTINATION SIGN

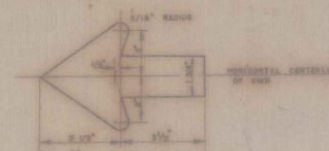


DETAILS OF ARROW FOR DESTINATION SIGN

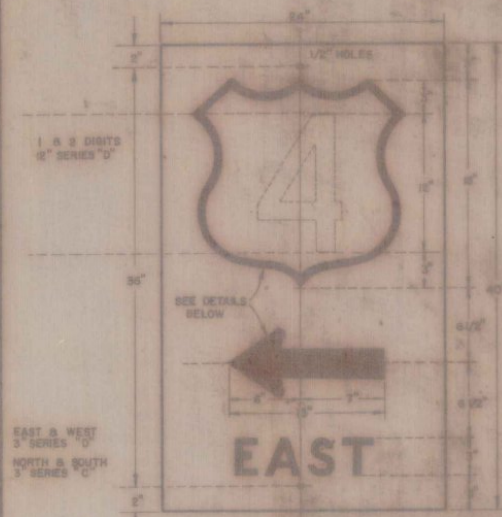

20" X 40" ROUTE MARKER.

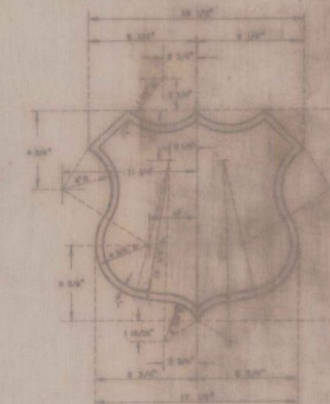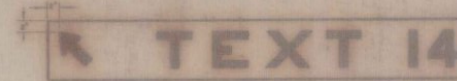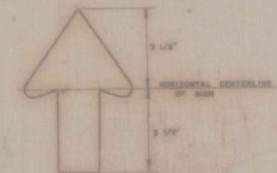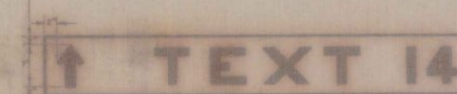


DETAILS OF U.S. SHIELD SYMBOL FOR 24" X 40" ROUTE MARKER.

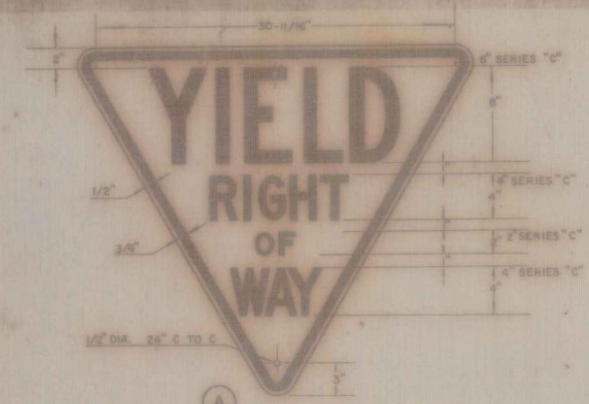


(A)




(A)

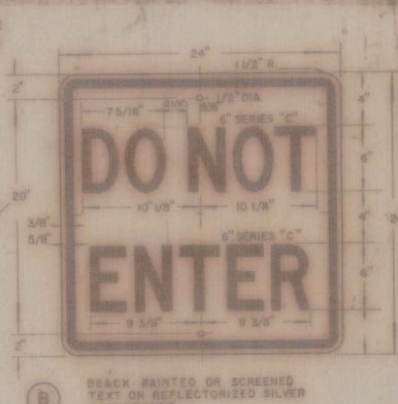


(B)

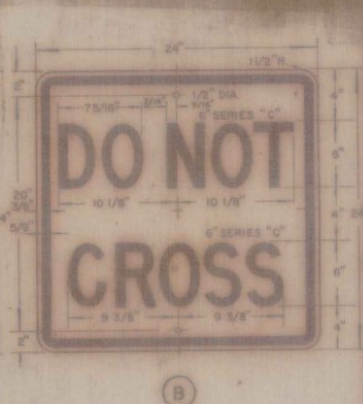


(B)

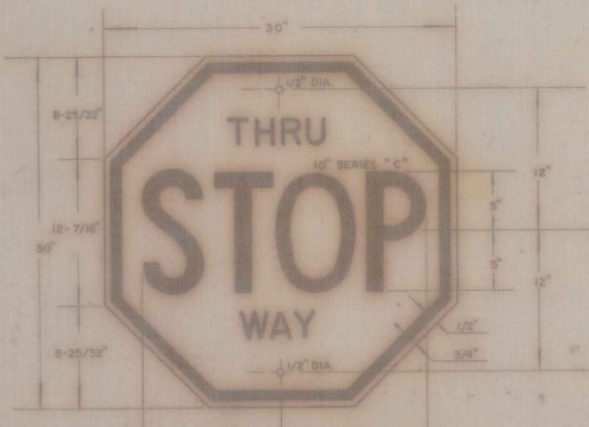


(C) REFLECTORIZED SILVER TEXT ON A REFLECTORIZED RED BACKGROUND.

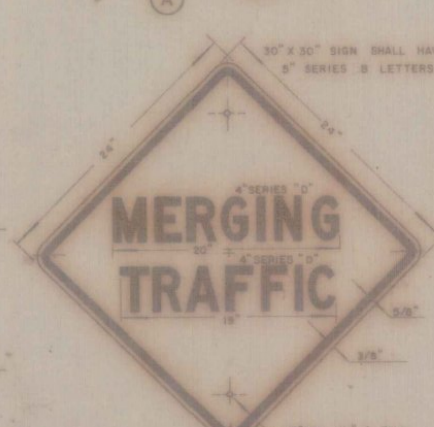

(A)

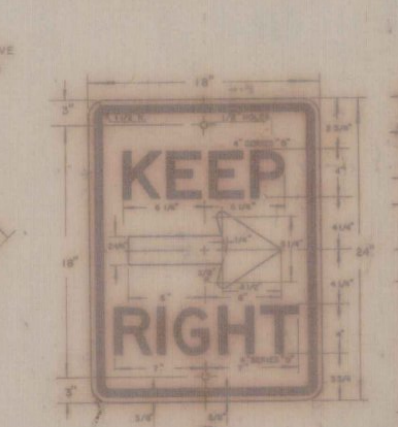


(B)

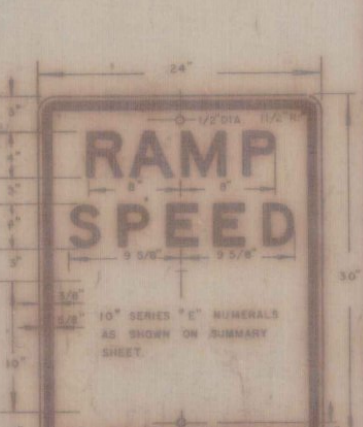

(A)



DETAILS OF STATE ROUTE SYMBOL FOR 24" X 40" ROUTE MARKER.

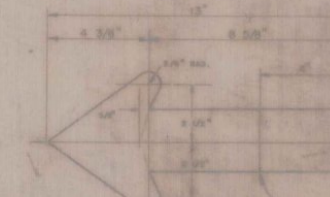

DETAILS OF ARROW FOR USE WITH 24" X 40" ROUTE MARKER.

REVISIONS AND CORRECTIONS
Superseded by E6
revised as of
June 3, 1959

APPROVED NOV. 26, 1958
H.E. Sargent
CHIEF ENGINEER
410 Lane
HIGHWAY ENGINEER
AWC
TRAFFIC ENGINEER
CONSTRUCTION ENGINEER

TRAFFIC SIGNS REGULATORY, WARNING AND GUIDE SIGNS

VERMONT
DEPARTMENT OF HIGHWAY STANDARD
Superseded by
E6 revised as of
June 3, 1959
E-6