



NOTES:

- I. PLACE GEOTEXTILE FABRIC FOR FILTERS BETWEEN TOPSOIL AND SUBBASE AS PER SPECIFICATIONS ,ITEM 649.10 .

TYPICAL

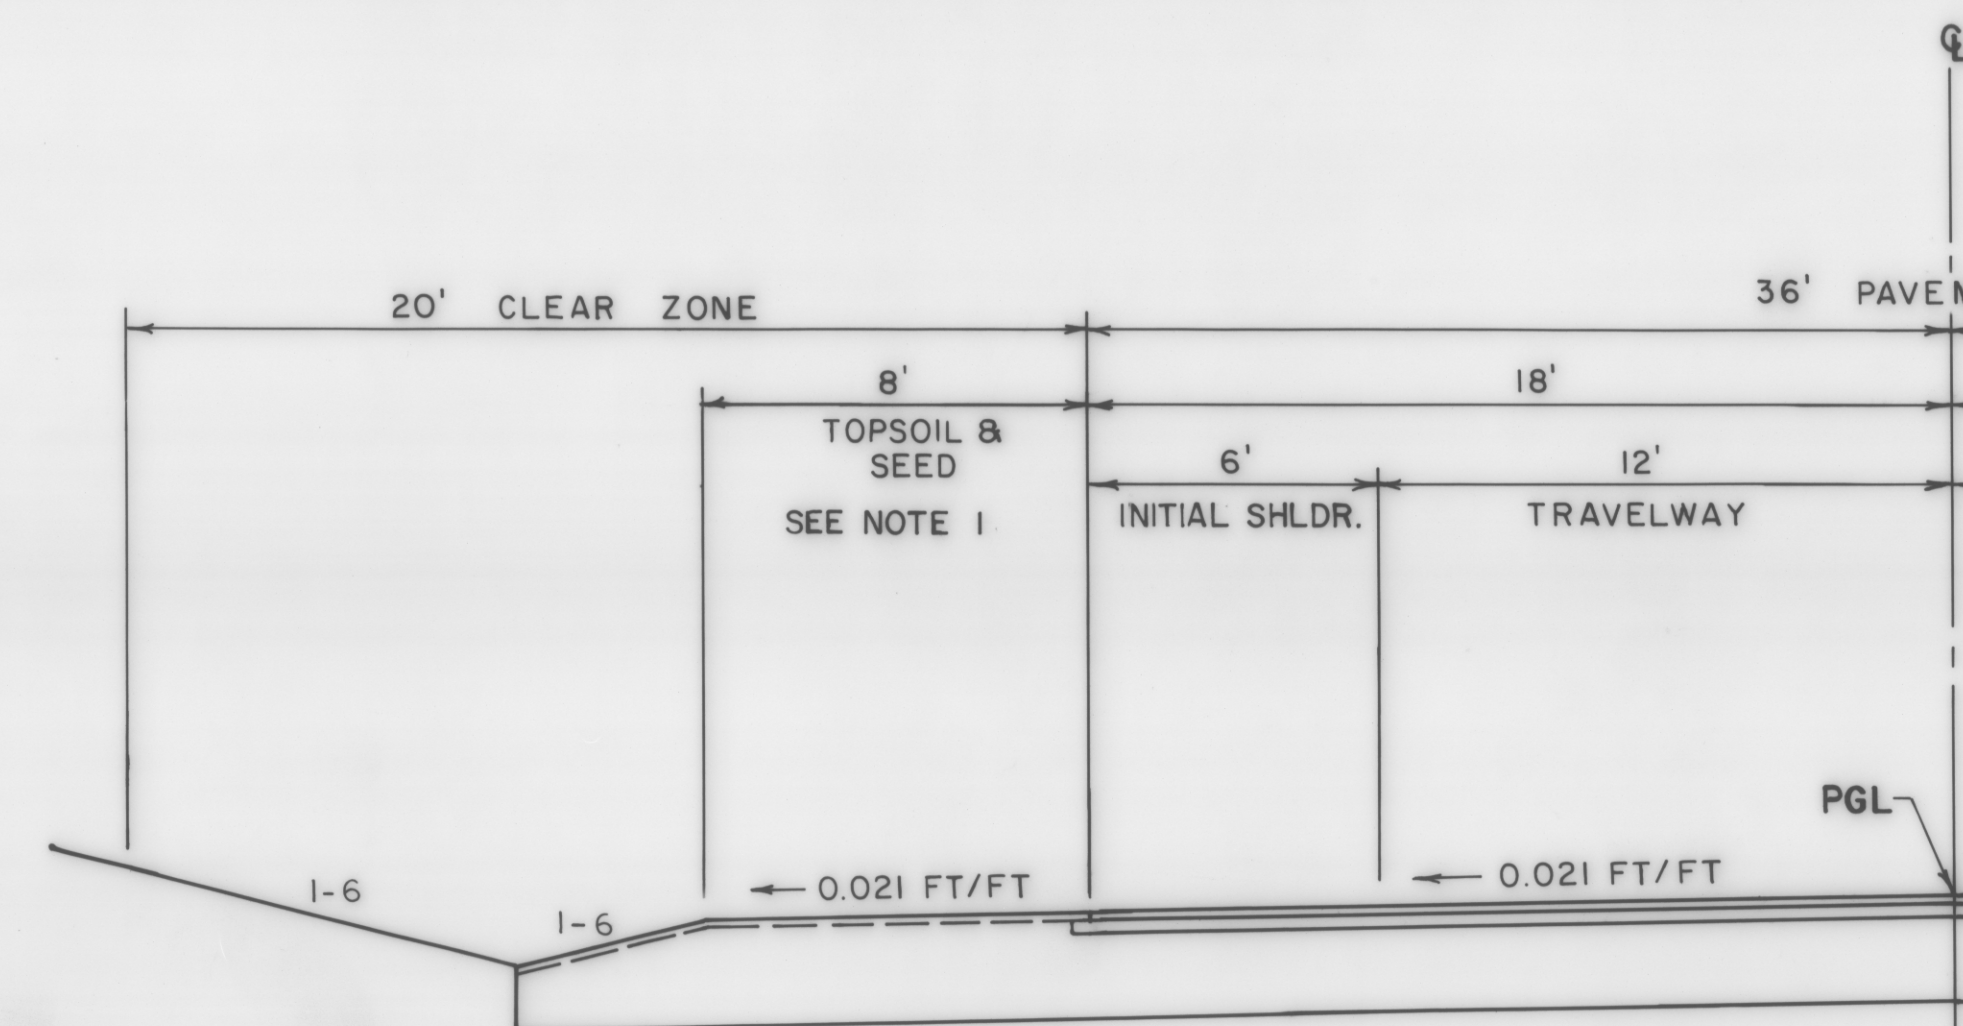

INITIAL CONST

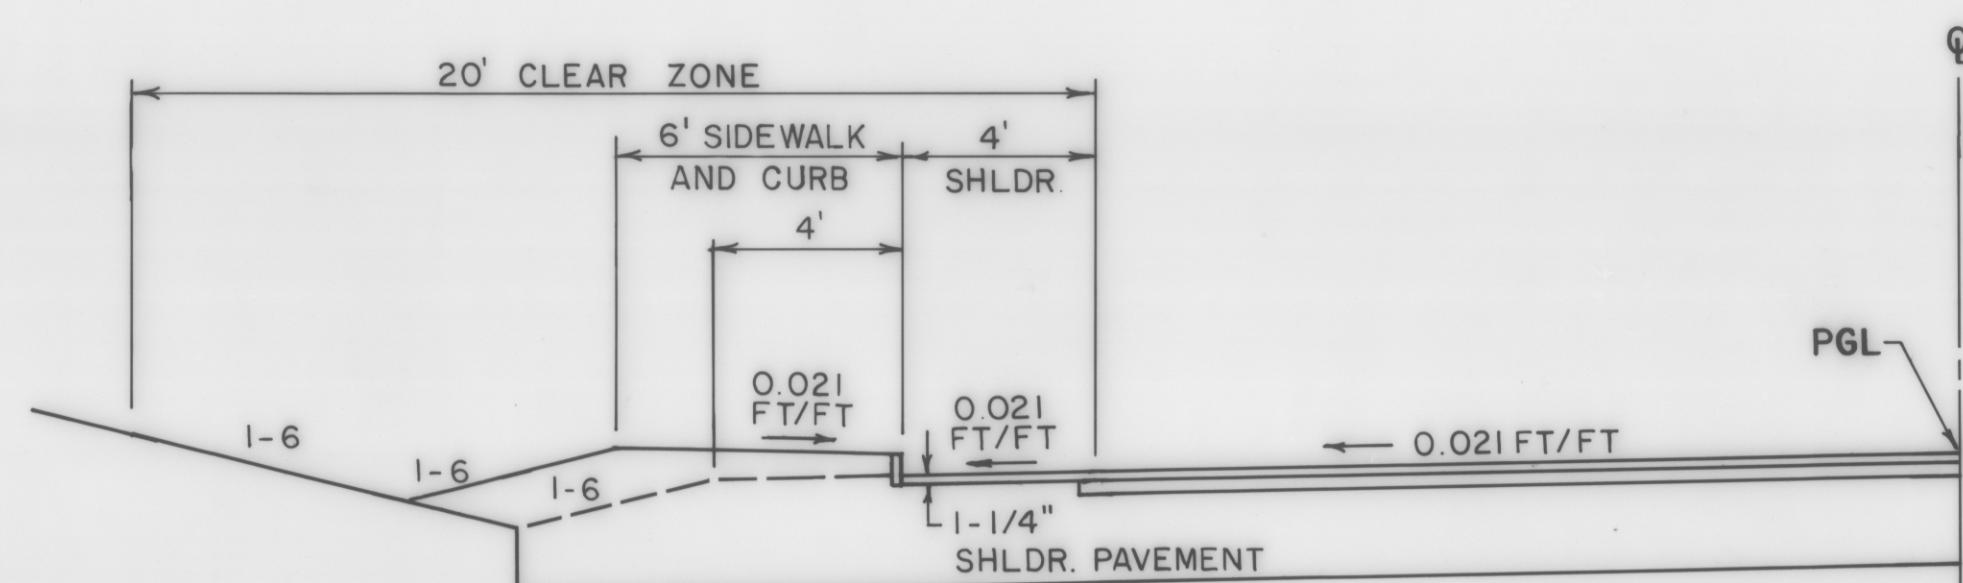

FUTURE CONSTRUCTION

MACRAE

(N.T.)