



BEGIN RADIO STATION ACCESS DR.
STA. 1+00.00
MATCH EXISTING

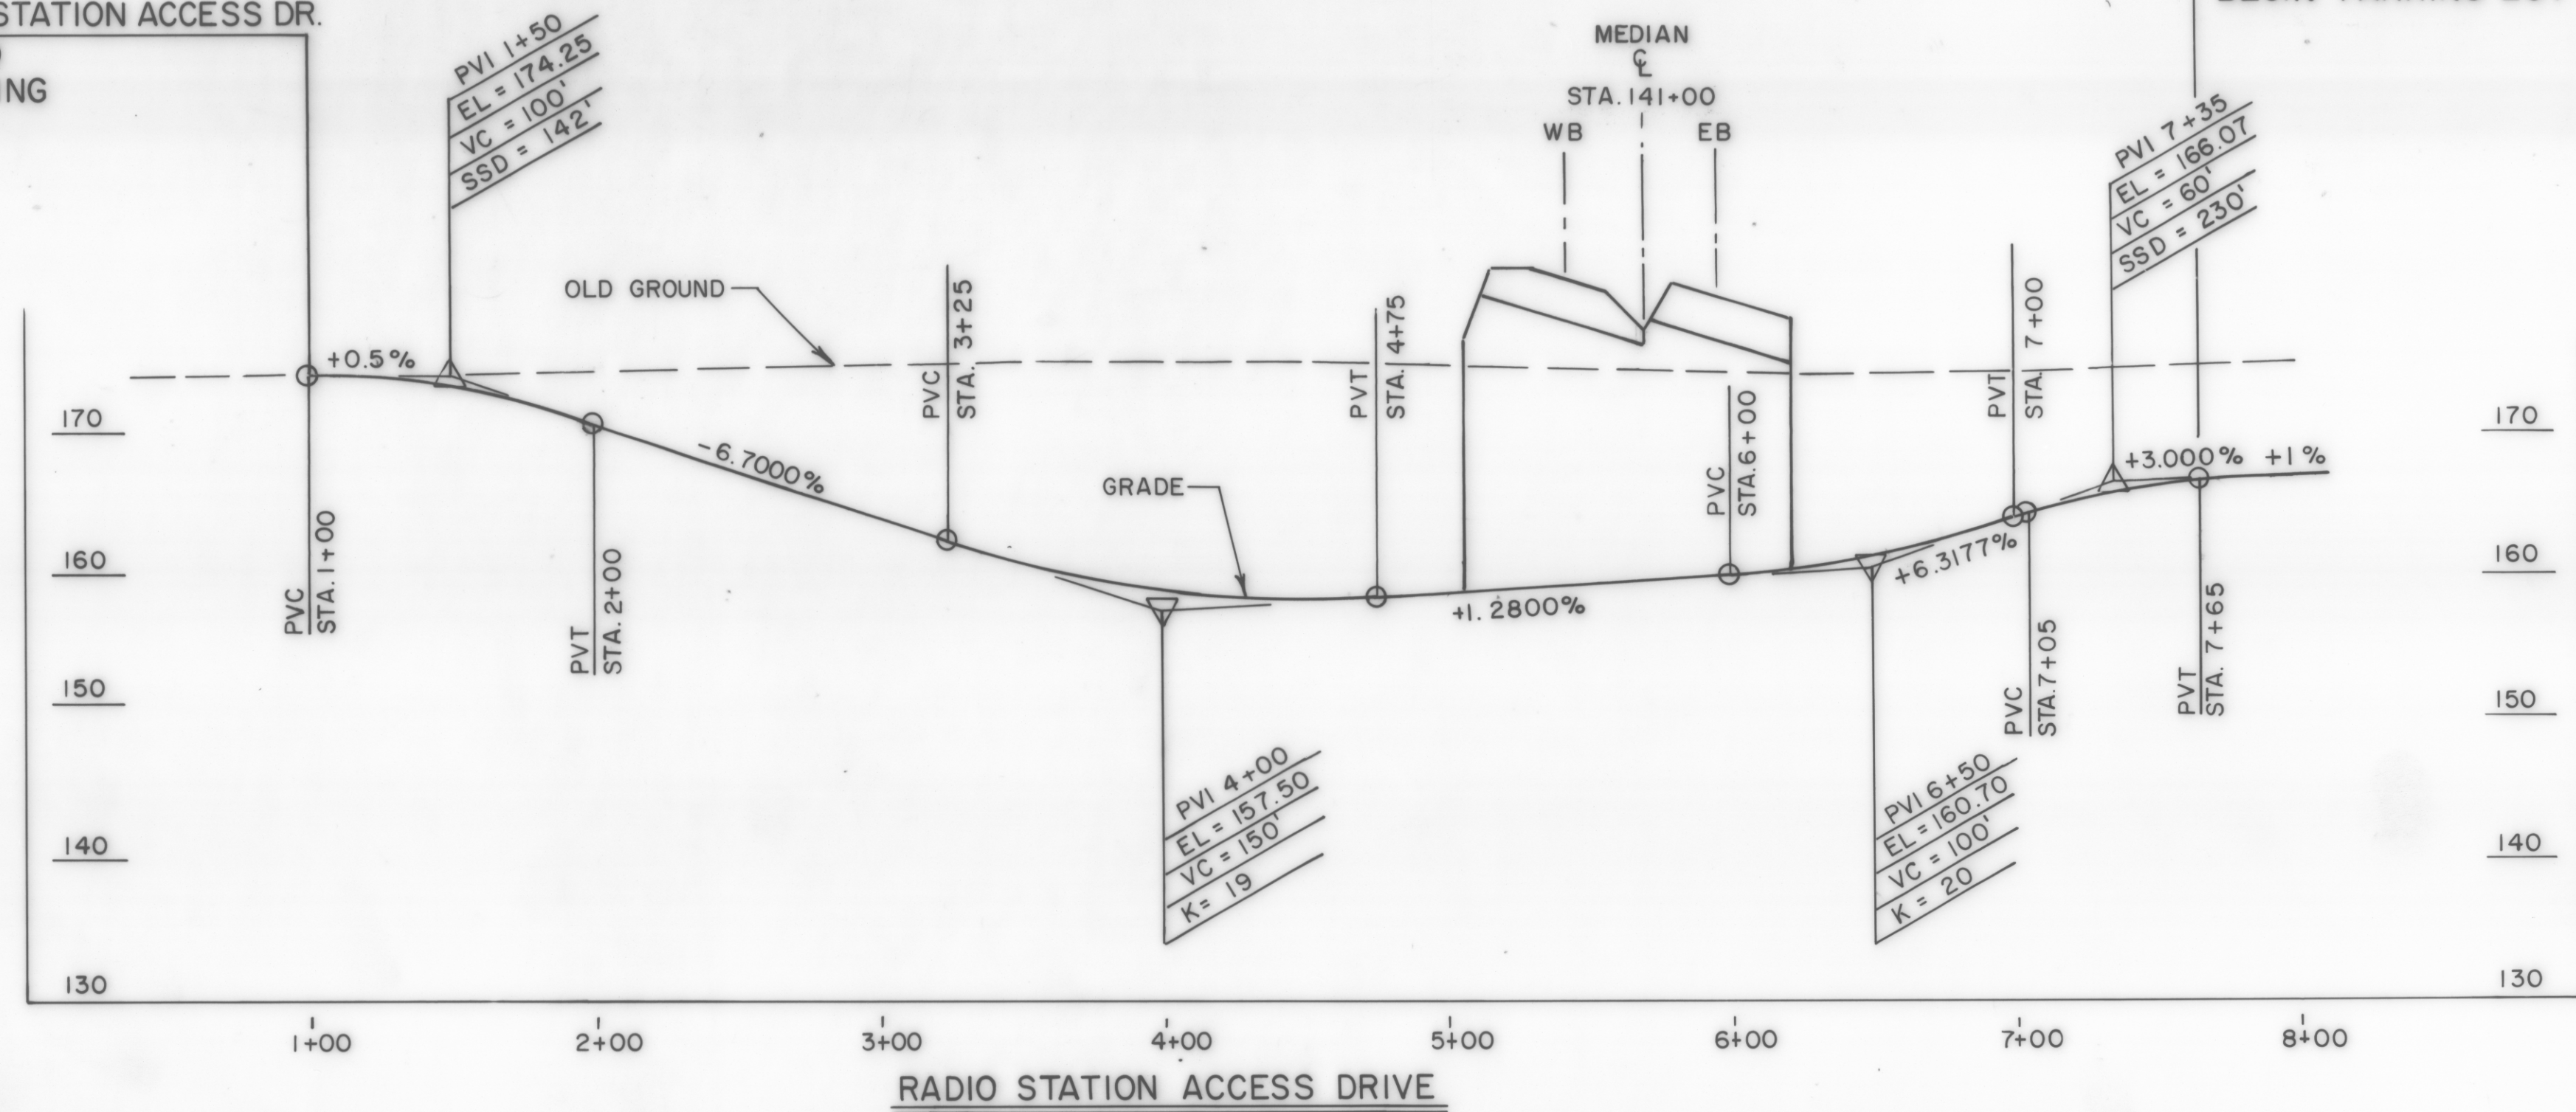

SCALE: 1" = 50' V
1" = 10' H

BEGIN CONSTRUCTION
REV. @ STA. 10+00.00 =
SURV. @ STA. 10+00.00, 3' LT.
MATCH EXISTING

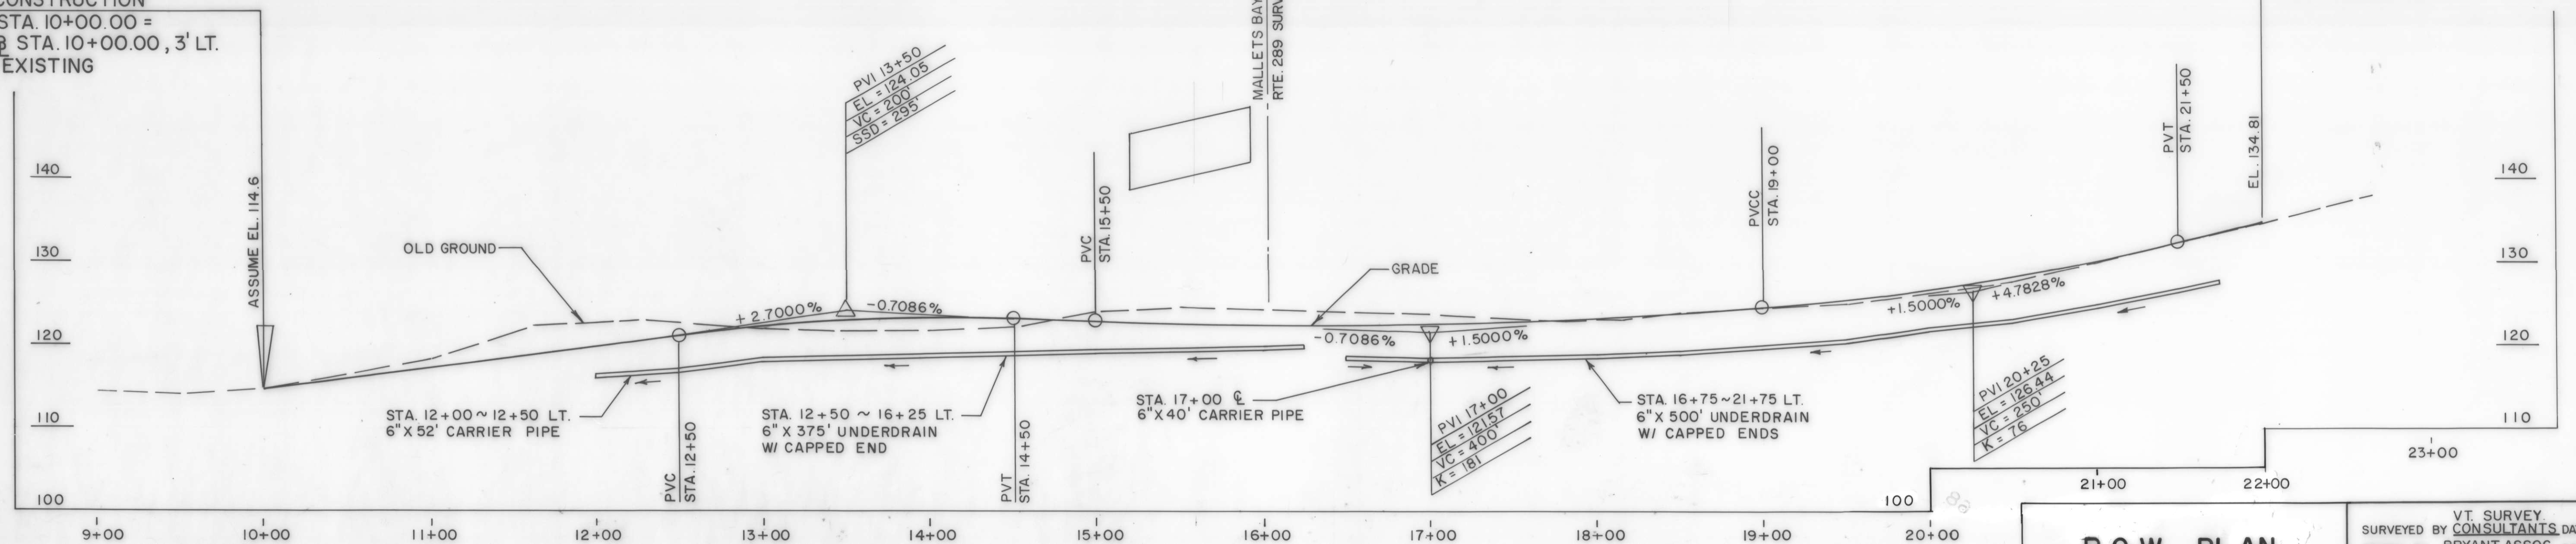

SCALE: 1" = 50' V
1" = 10' H

END CONSTRUCTION
REV. @ STA. 22+00 =
SURV. @ STA. 22+00.05, 25' RT.
MATCH EXISTING

R.O.W. PLAN

THIS SHEET TO BE USED
FOR R.O.W. INFORMATION
ONLY.

VT. SURVEY
CONSULTANTS, DATE _____
DRAWN BY BRYANT ASSOC. DATE _____
TRACED BY _____ DATE _____
WILLISTON-ESSEX-COLCHESTER
SECTION 4
PROJ. PB NO. 033-1(1)
SHEET 71 OF 77