


PLAN	DATE	
	BY	
NOTE BOOK	SURVEYED	
	ALIGNED	
No.	PLANNED	
	RT. OF WAY CHECKED	

PROFILE	DATE	
	BY	
NOTE BOOK	SURVEYED	
	ALIGNED	
No.	PLANNED	
	STRUCTURE NOTATIONS CHECKED	

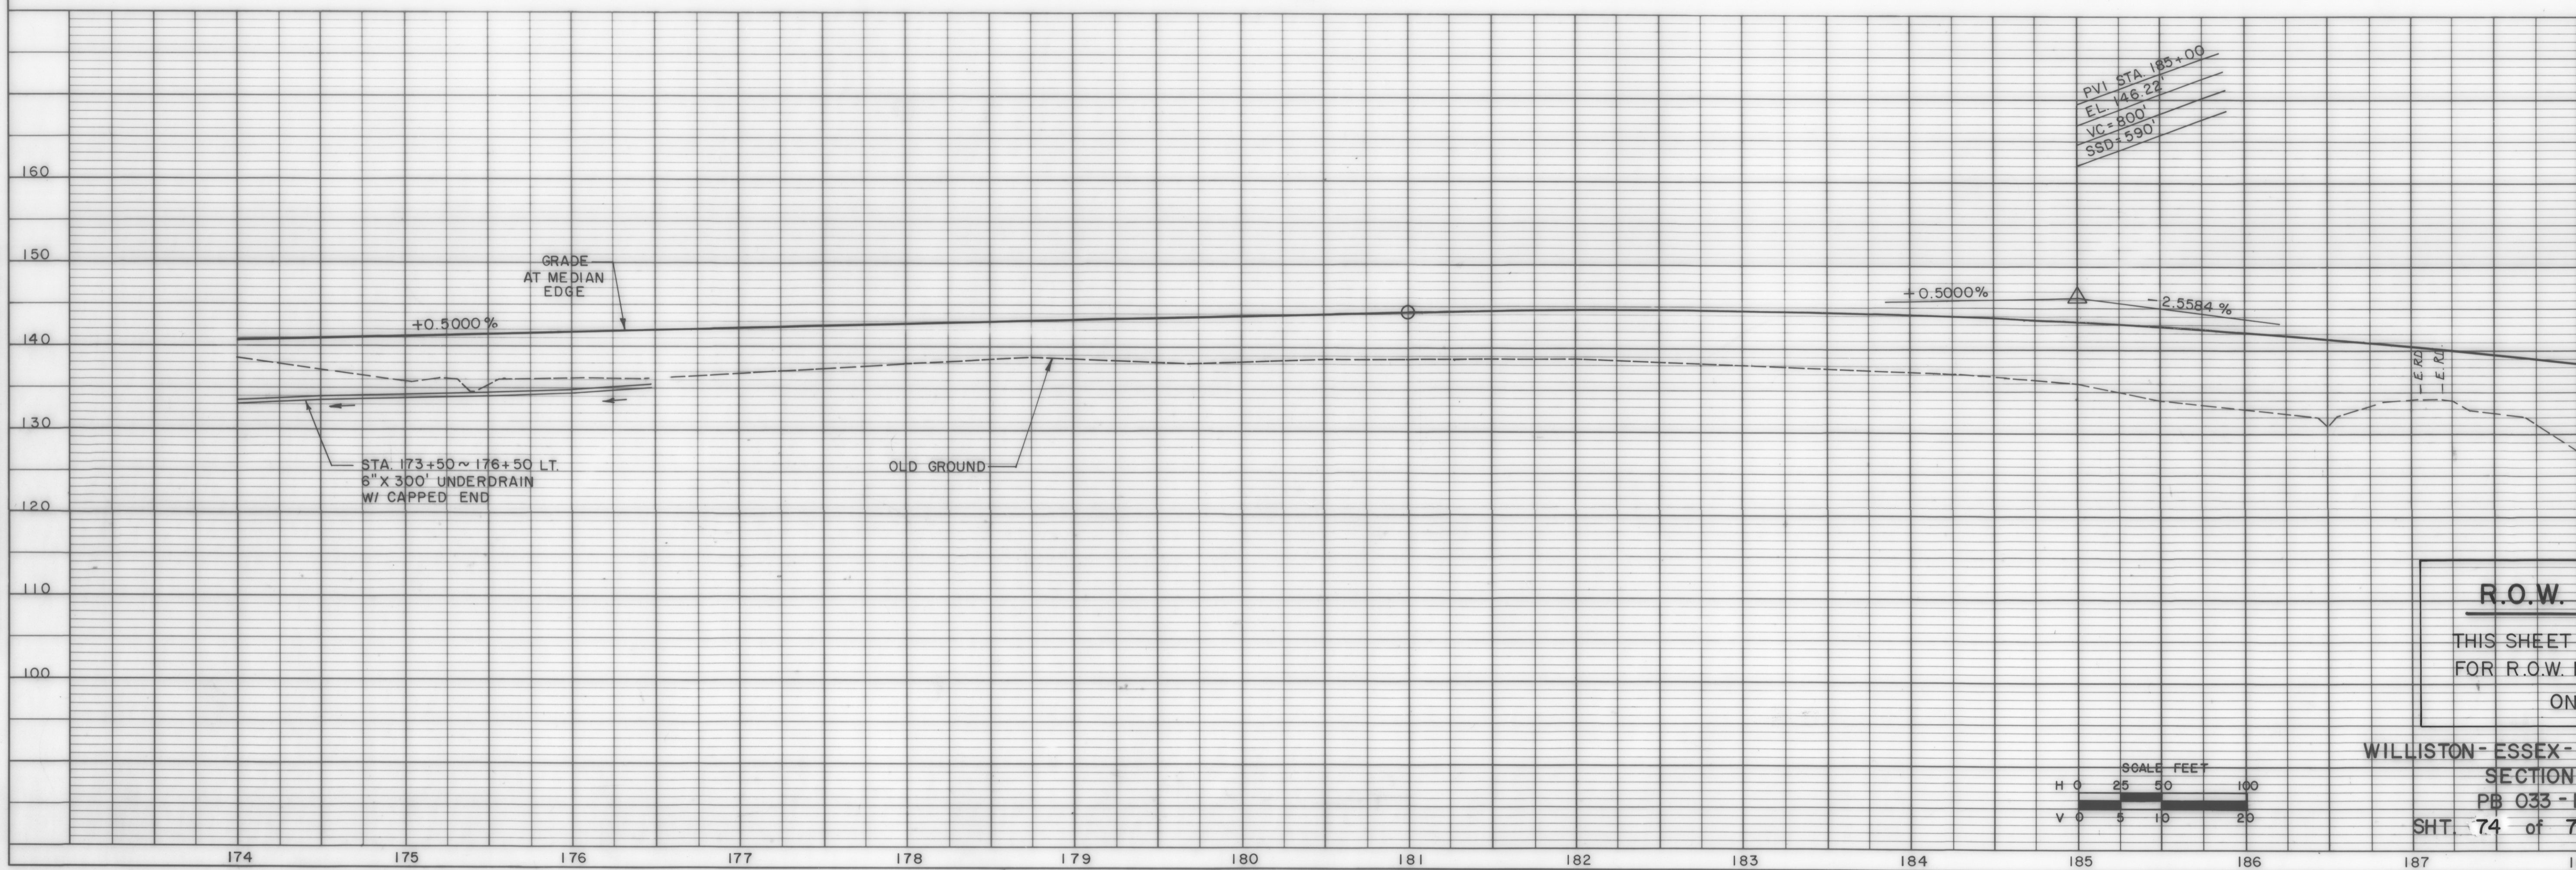

R.O.W.

THIS SHEET
FOR R.O.W. 1
ON

WILLISTON-ESSEX-
SECTION
PB 033-1
SHT. 74 of 7