



|           |           |                |
|-----------|-----------|----------------|
| PROFILE   | SURVEYED  | DATE           |
| NOTE BOOK | PLOTTED   |                |
| NO.       | BY        |                |
|           | STRUCTURE | NOTATION CH'NO |

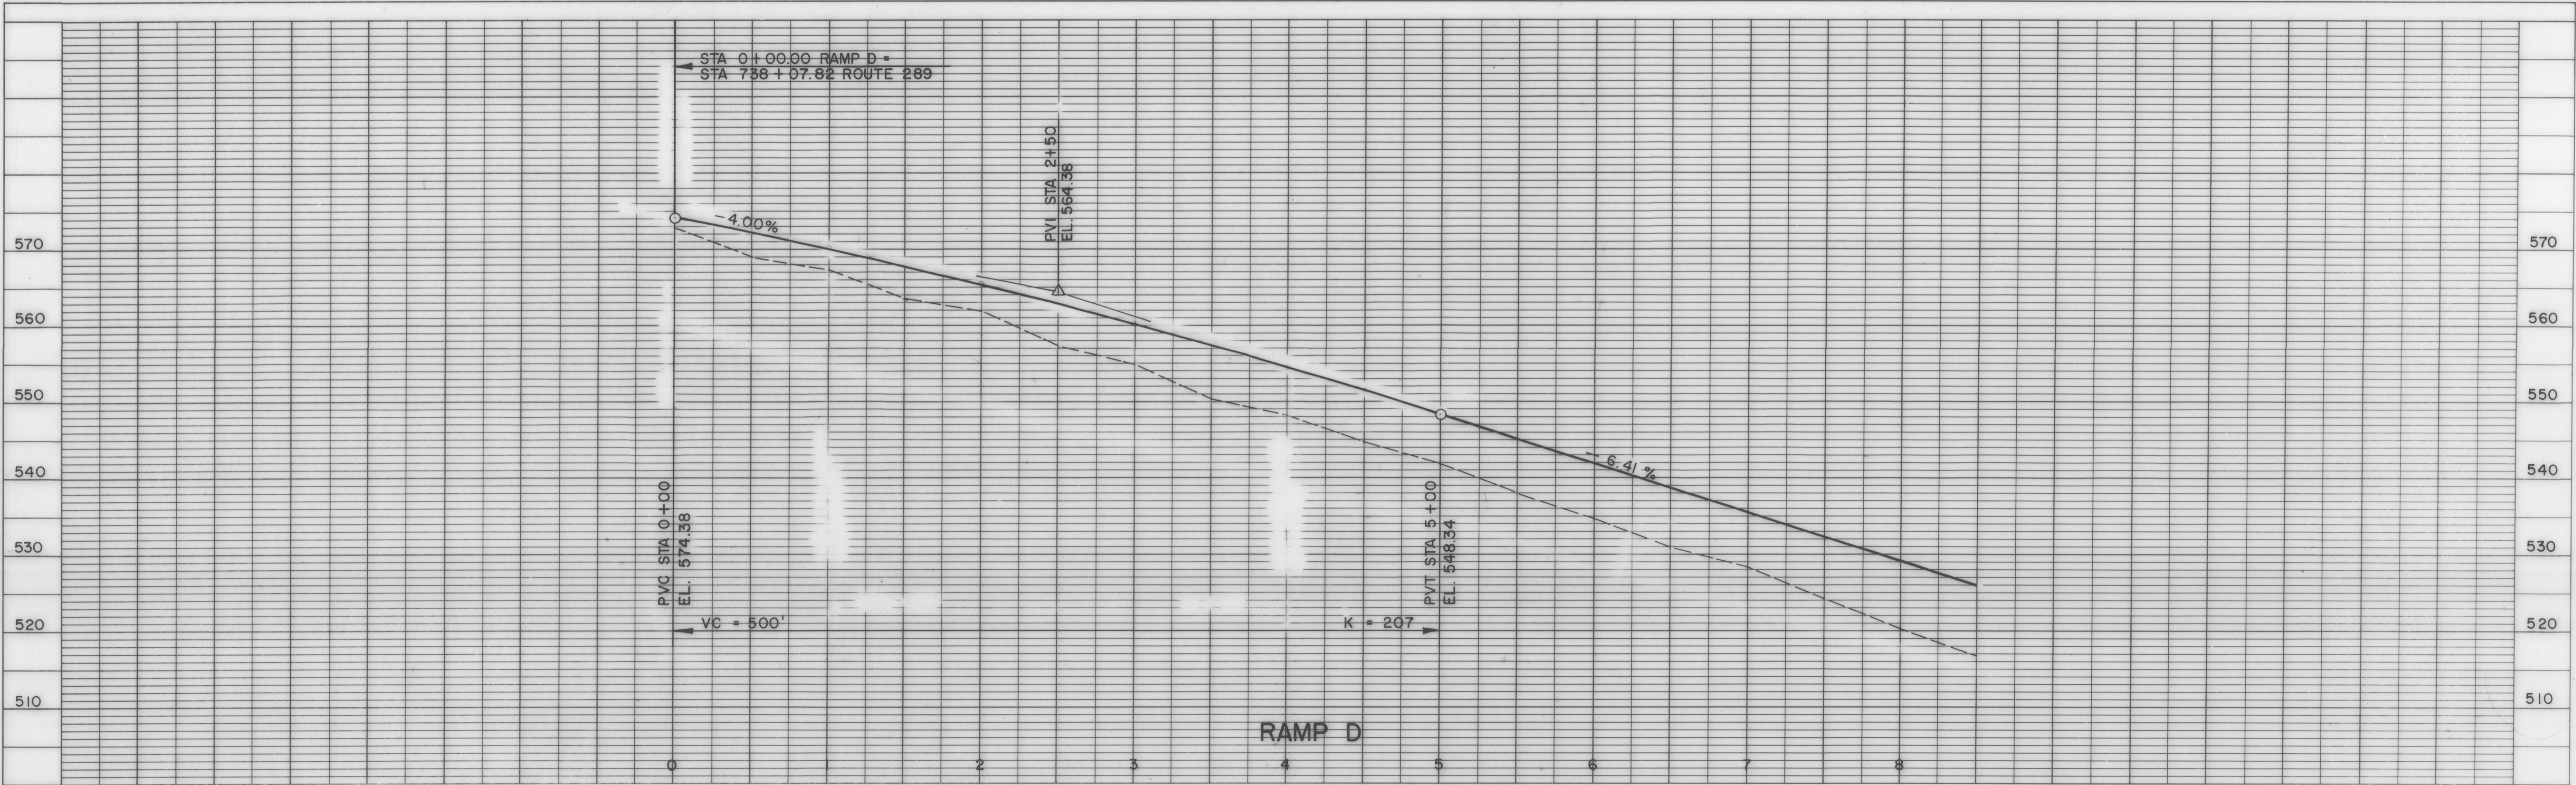

|           |           |                |
|-----------|-----------|----------------|
| PROFILE   | SURVEYED  | DATE           |
| NOTE BOOK | PLOTTED   |                |
| NO.       | BY        |                |
|           | STRUCTURE | NOTATION CH'NO |

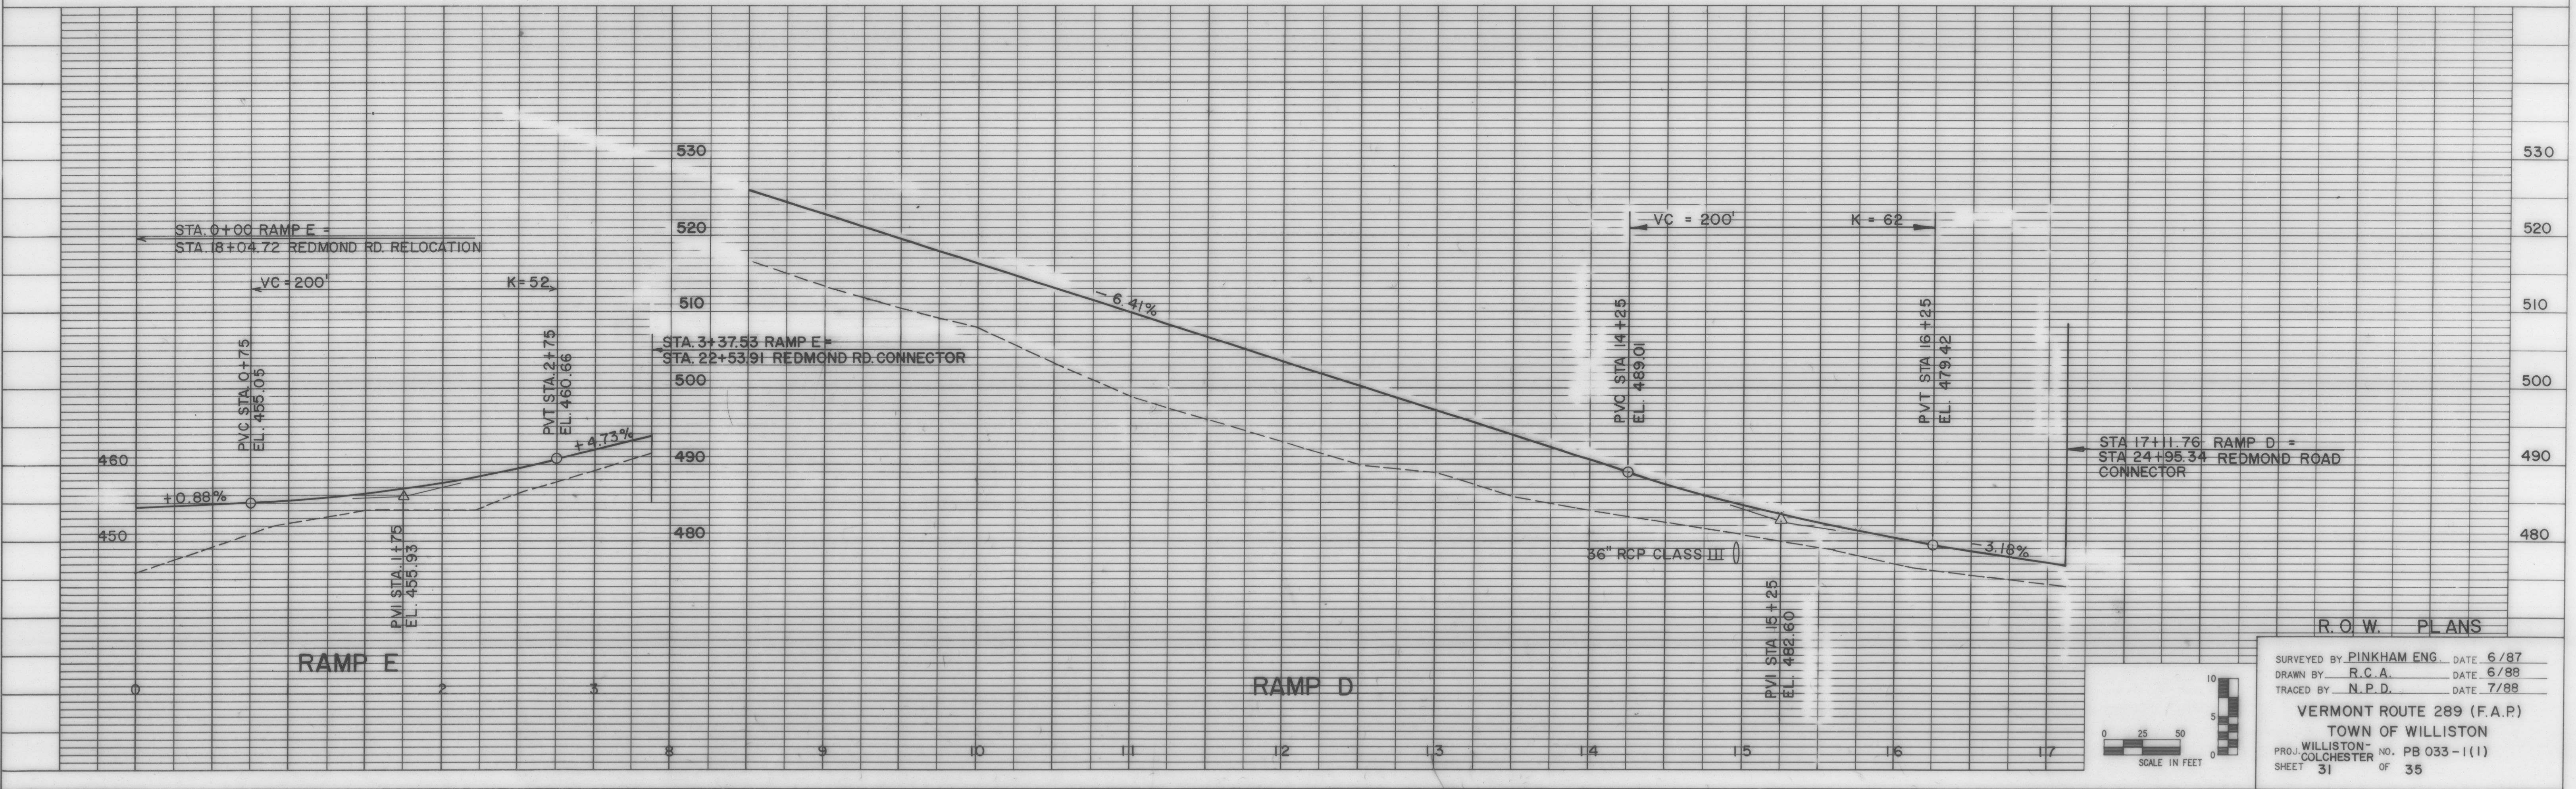

R.O.W. PLANS

SURVEYED BY PINKHAM ENG. DATE 6/87  
DRAWN BY R.C.A. DATE 6/88  
TRACED BY N.P.D. DATE 7/89

VERMONT ROUTE 289 (F.A.P.)  
TOWN OF WILLISTON  
PROJ. WILLISTON- COLCHESTER NO. PB 033-1(1)  
SHEET 31 OF 35