



PROFILE	SURVEYED	BY	DATE
	NOTED		
	NOTE BOOK		
	NO.		

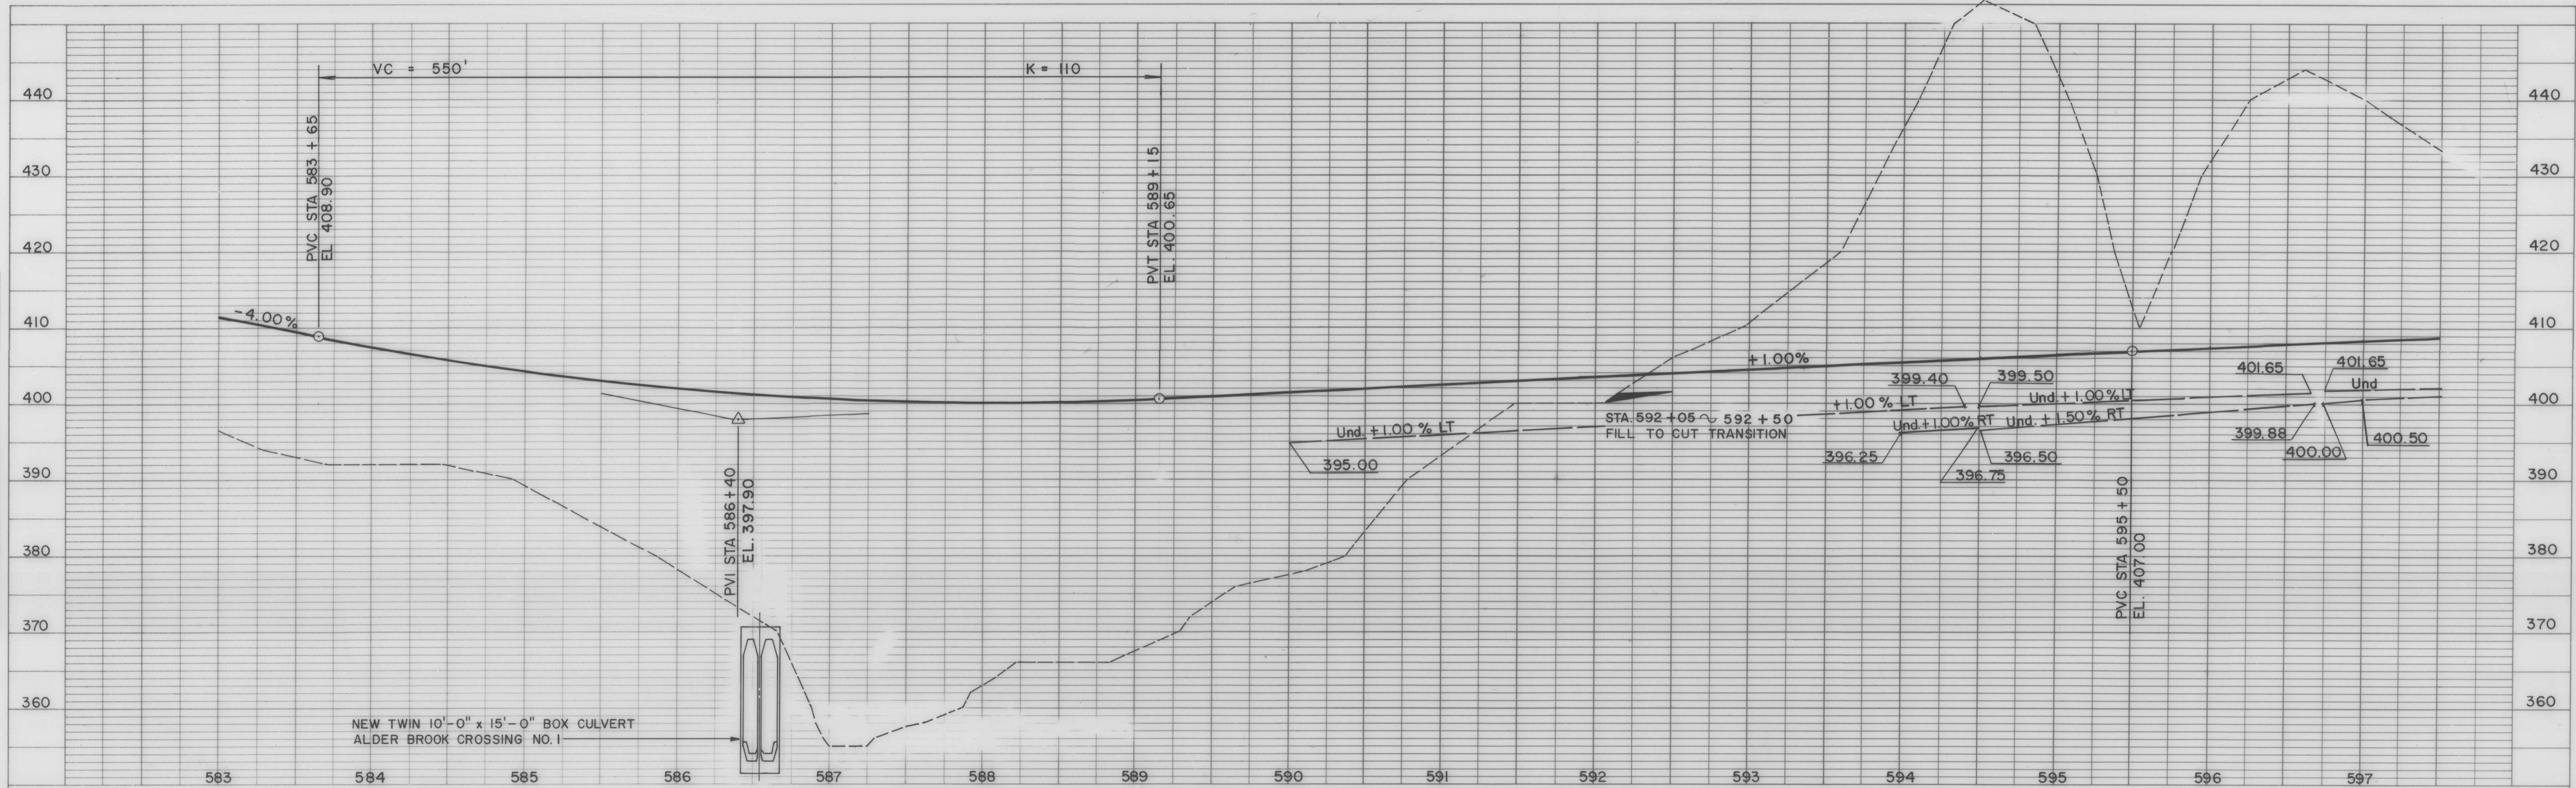

PROFILE	SURVEYED	BY	DATE
	NOTED		
	NOTE BOOK		
	NO.		

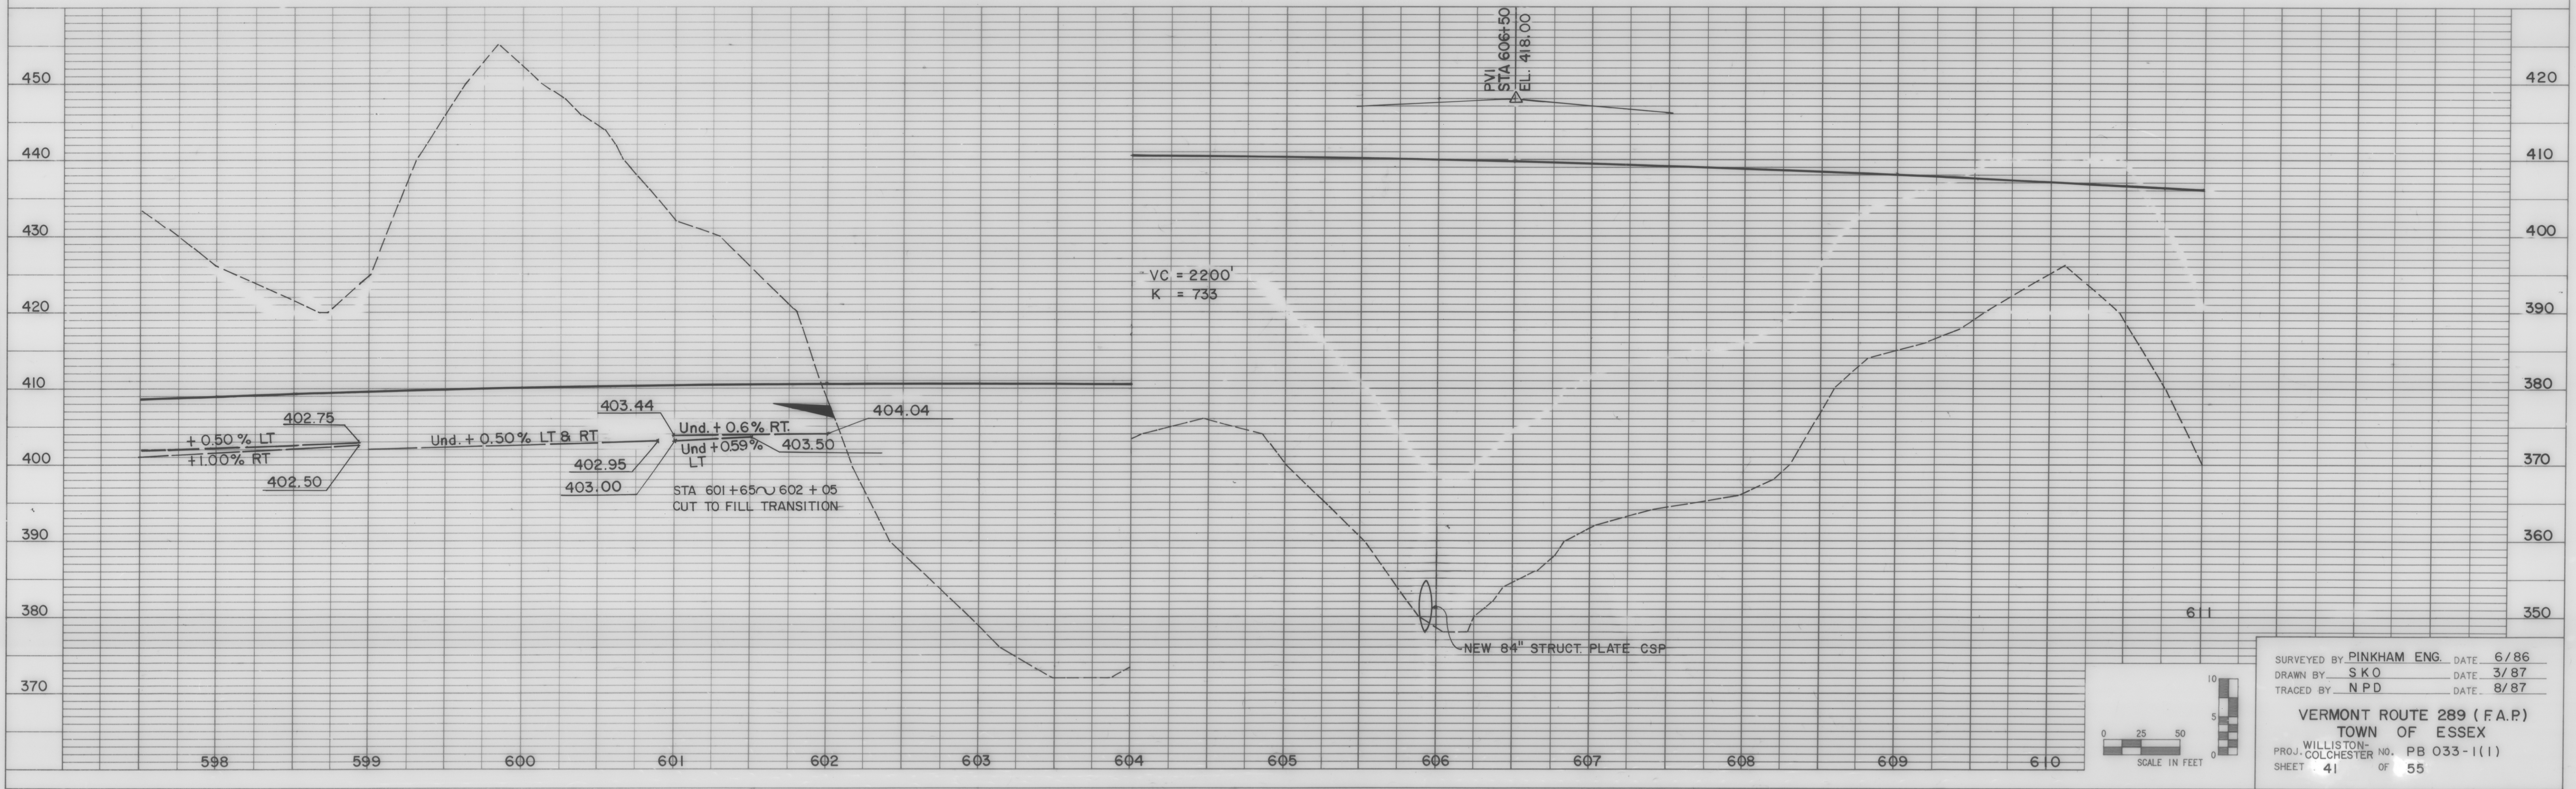

SURVEYED BY PINKHAM ENG. DATE 6/86	
DRAWN BY SKO	DATE 3/87
TRACED BY NPD	DATE 8/87
VERMONT ROUTE 289 (F.A.P.)	
TOWN OF ESSEX	
WILLISTON PROJ. COLCHESTER NO. PB 033-1(1)	
SHEET 41	OF 55