
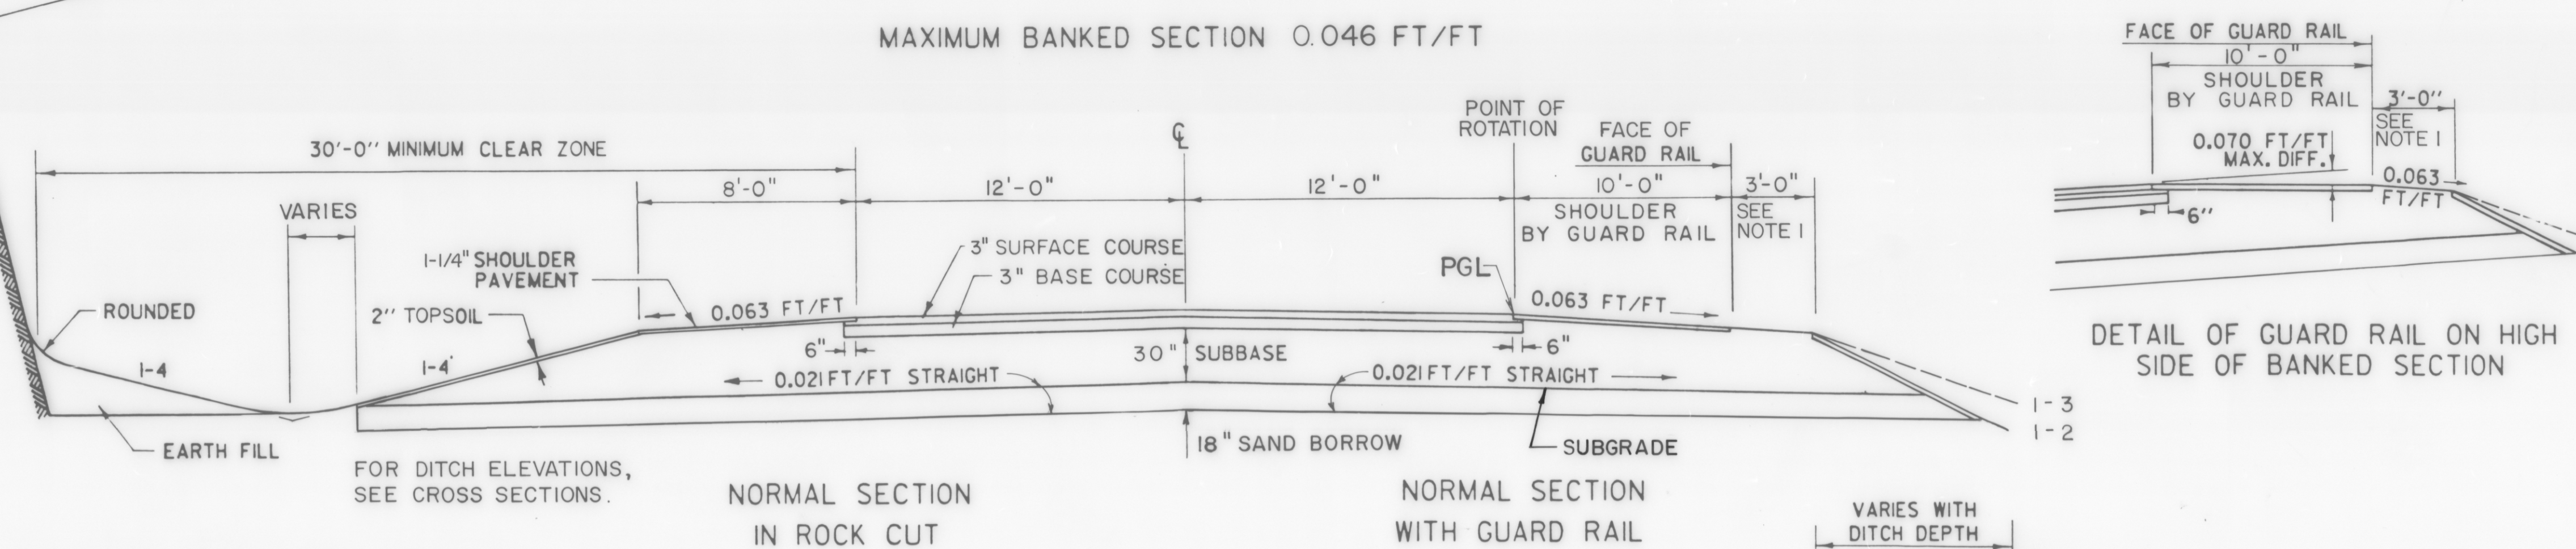


TYPICAL SECTIONS INITIAL CONSTRUCTION

MATERIAL ITEM	THICKNESS TOLERANCE
PAVEMENT	* 1/4"
BASE COURSE	* 1/4"
SUBBASE	* 1"
GRANULAR BORROW	* 1"
SAND BORROW	* 1"



3" BITUMINOUS CONCRETE PAVEMENT (1-1/4" TYPE III, 1-3/4" TYPE II)	406.25
3" BASE COURSE, BITUMINOUS CONCRETE, TYPE I	406.25
30" SUBBASE OF DENSE GRADED CRUSHED STONE	301.35
18" SAND BORROW	203.31
SHOULDERS: 1-1/4" BITUMINOUS CONCRETE PAVEMENT, TYPE III (1 LIFT)	406.25

NOTE: DESIGN FROST DEPTH - 54"

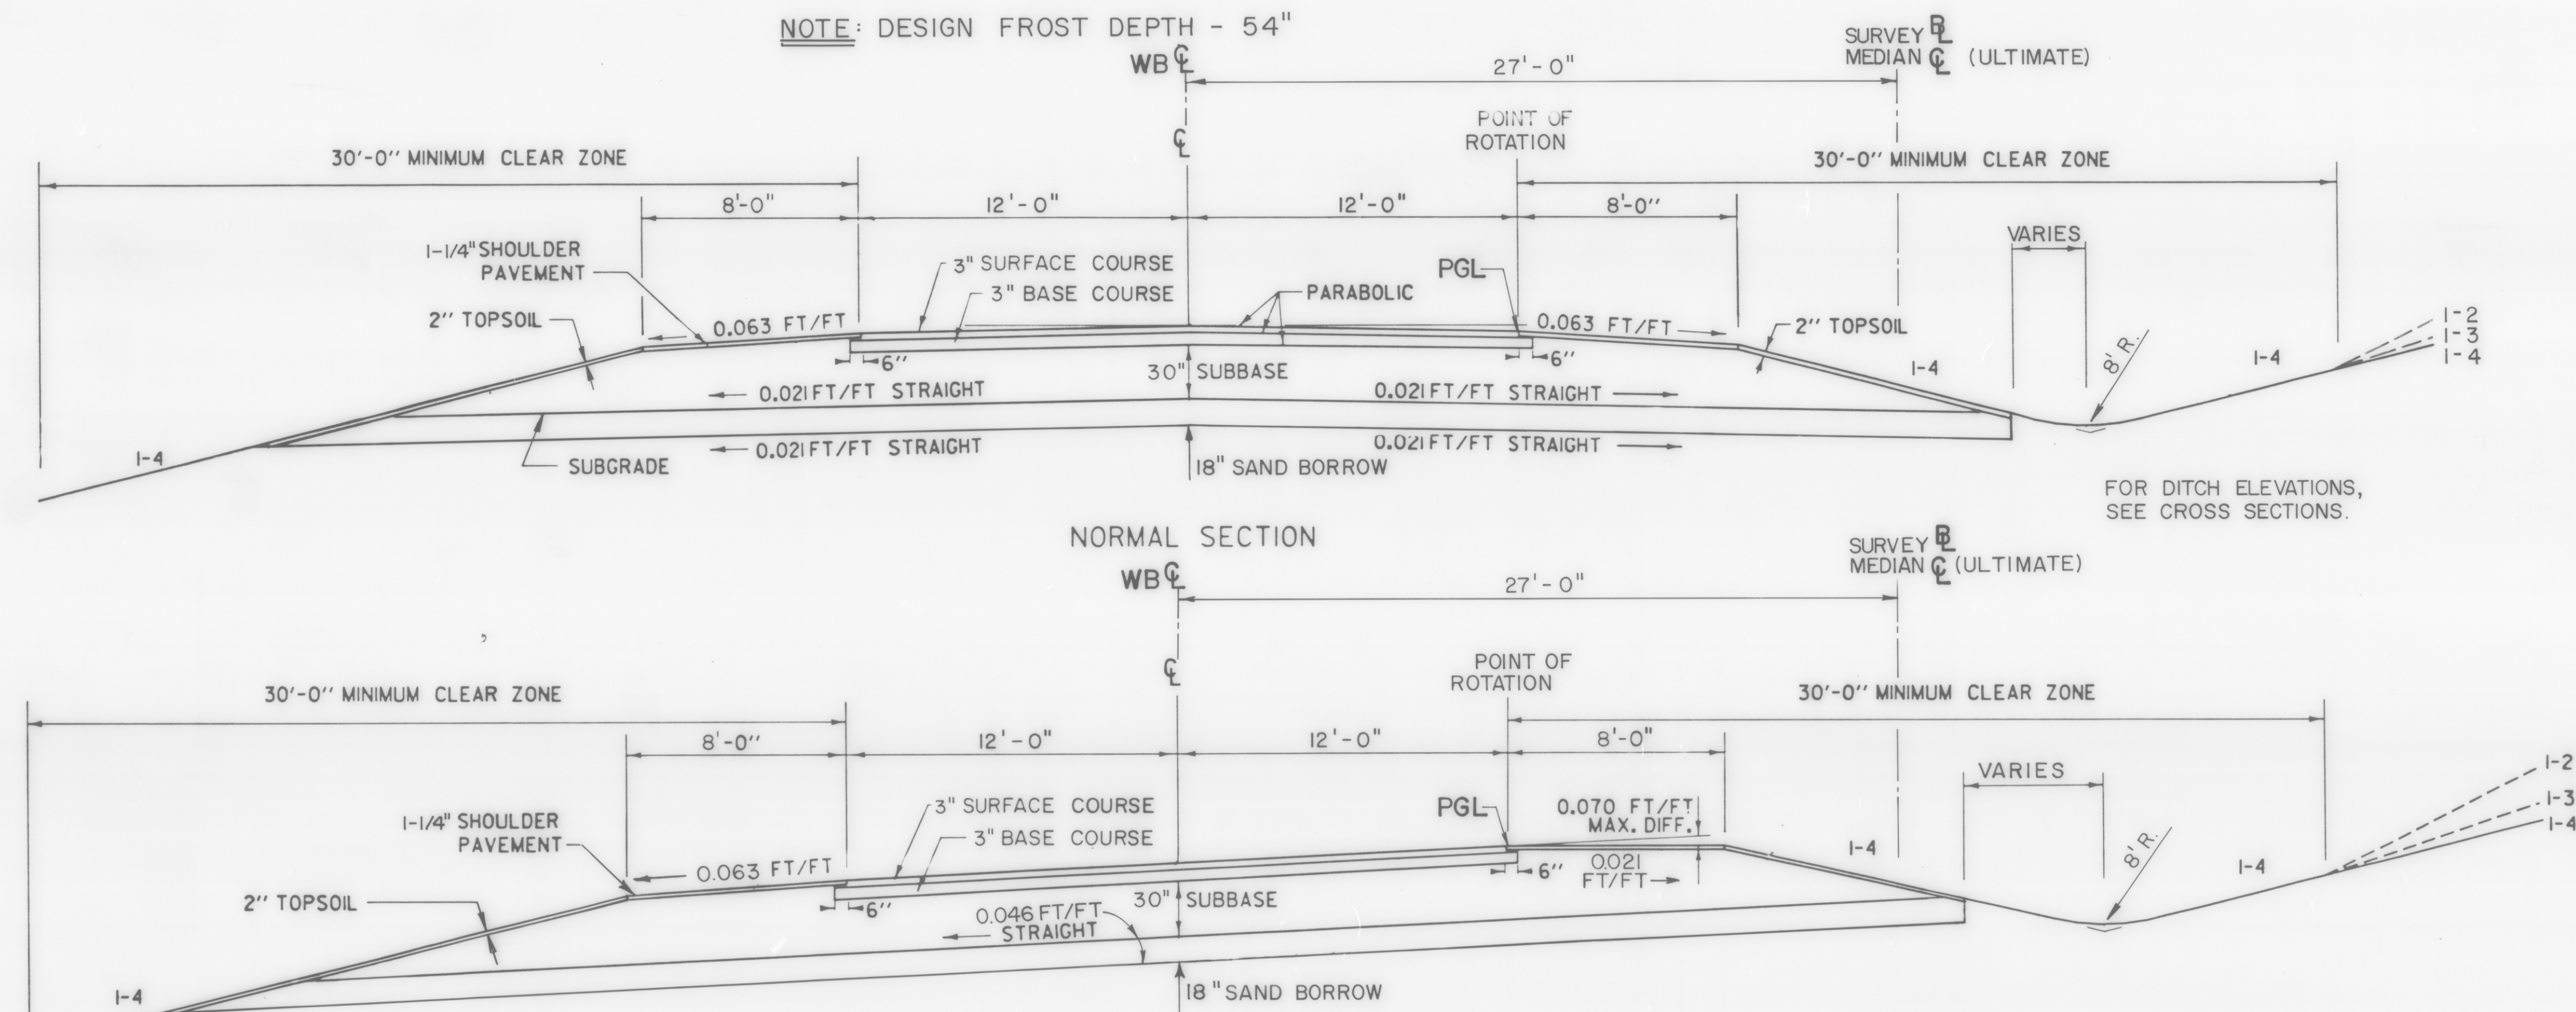

FOR SLOPES IN SOLID ROCK EXCAVATION AND DRILLING AND BLASTING OF SOLID ROCK SUBGRADE, SEE STANDARD SHEET A-60.

NOTE:
1. ELIMINATE TOPSOIL AND SEEDING BEHIND GUARDRAIL TO SUBGRADE CATCH POINT.

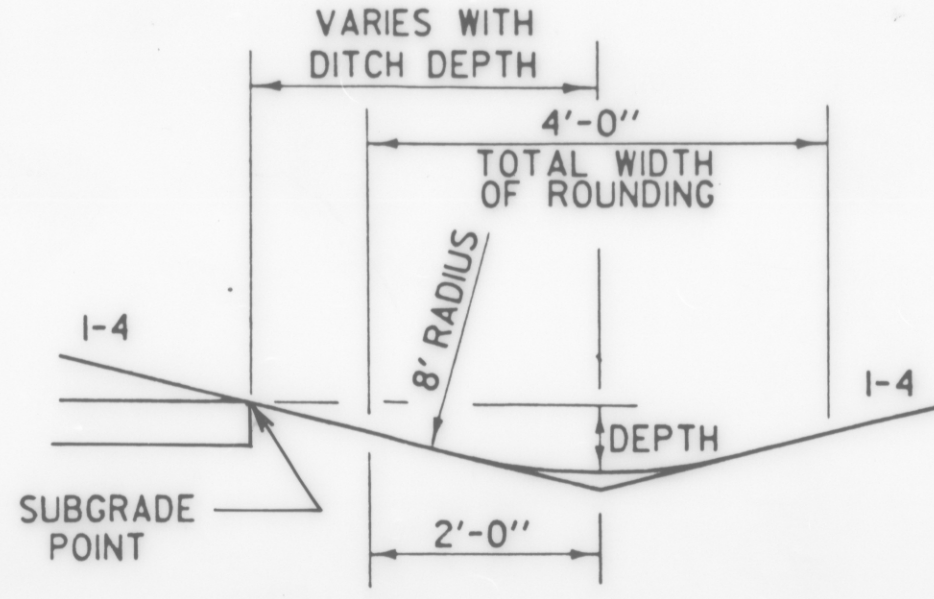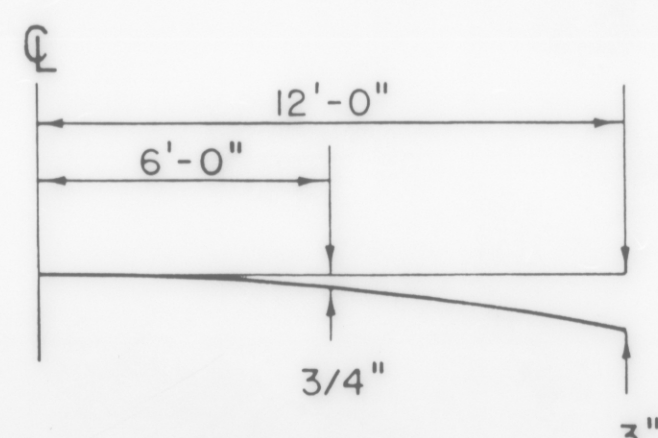

SEEDING FORMULA, ITEM URBAN AREAS

% WT.	LBS. #	NAME
37.50	30	CREeping RED FESCUE (VAR. PEN
31.25	25	KENTUCKY BLUEGRASS (COMMON)
31.25	25	PERENNIAL RYE GRASS (VAR. PENN
100.00	80	

% WT.	LBS. #
3.33	2
50.00	30
8.33	5
16.67	10
8.34	5
8.33	5
5.00	3
100.00	60

THE SEED MIXTURE BY WEIGHT AND SEED- TO BE APPLIED FERTILIZER- FOR RATE OF 500 LBS. AGRICULTURAL LBS. OR AS DIRECTED HAY MULCH- TO BE APPLIED OR AS DIRECTED TOPSOIL- TO BE APPLIED OR AS DIRECTED MARKER POSTS- SLOPE ROUNDING WITH STANDARD PAY LIMITS OF UNDERDRAIN- SEE