


WELLS, RAY L. JR.
& JOANNE D.
LOSS OF ACCESS

WELLS, BERNICE E. & BRUCE A.

THIBAUT, LUCIEN P.
& JEANINE G.

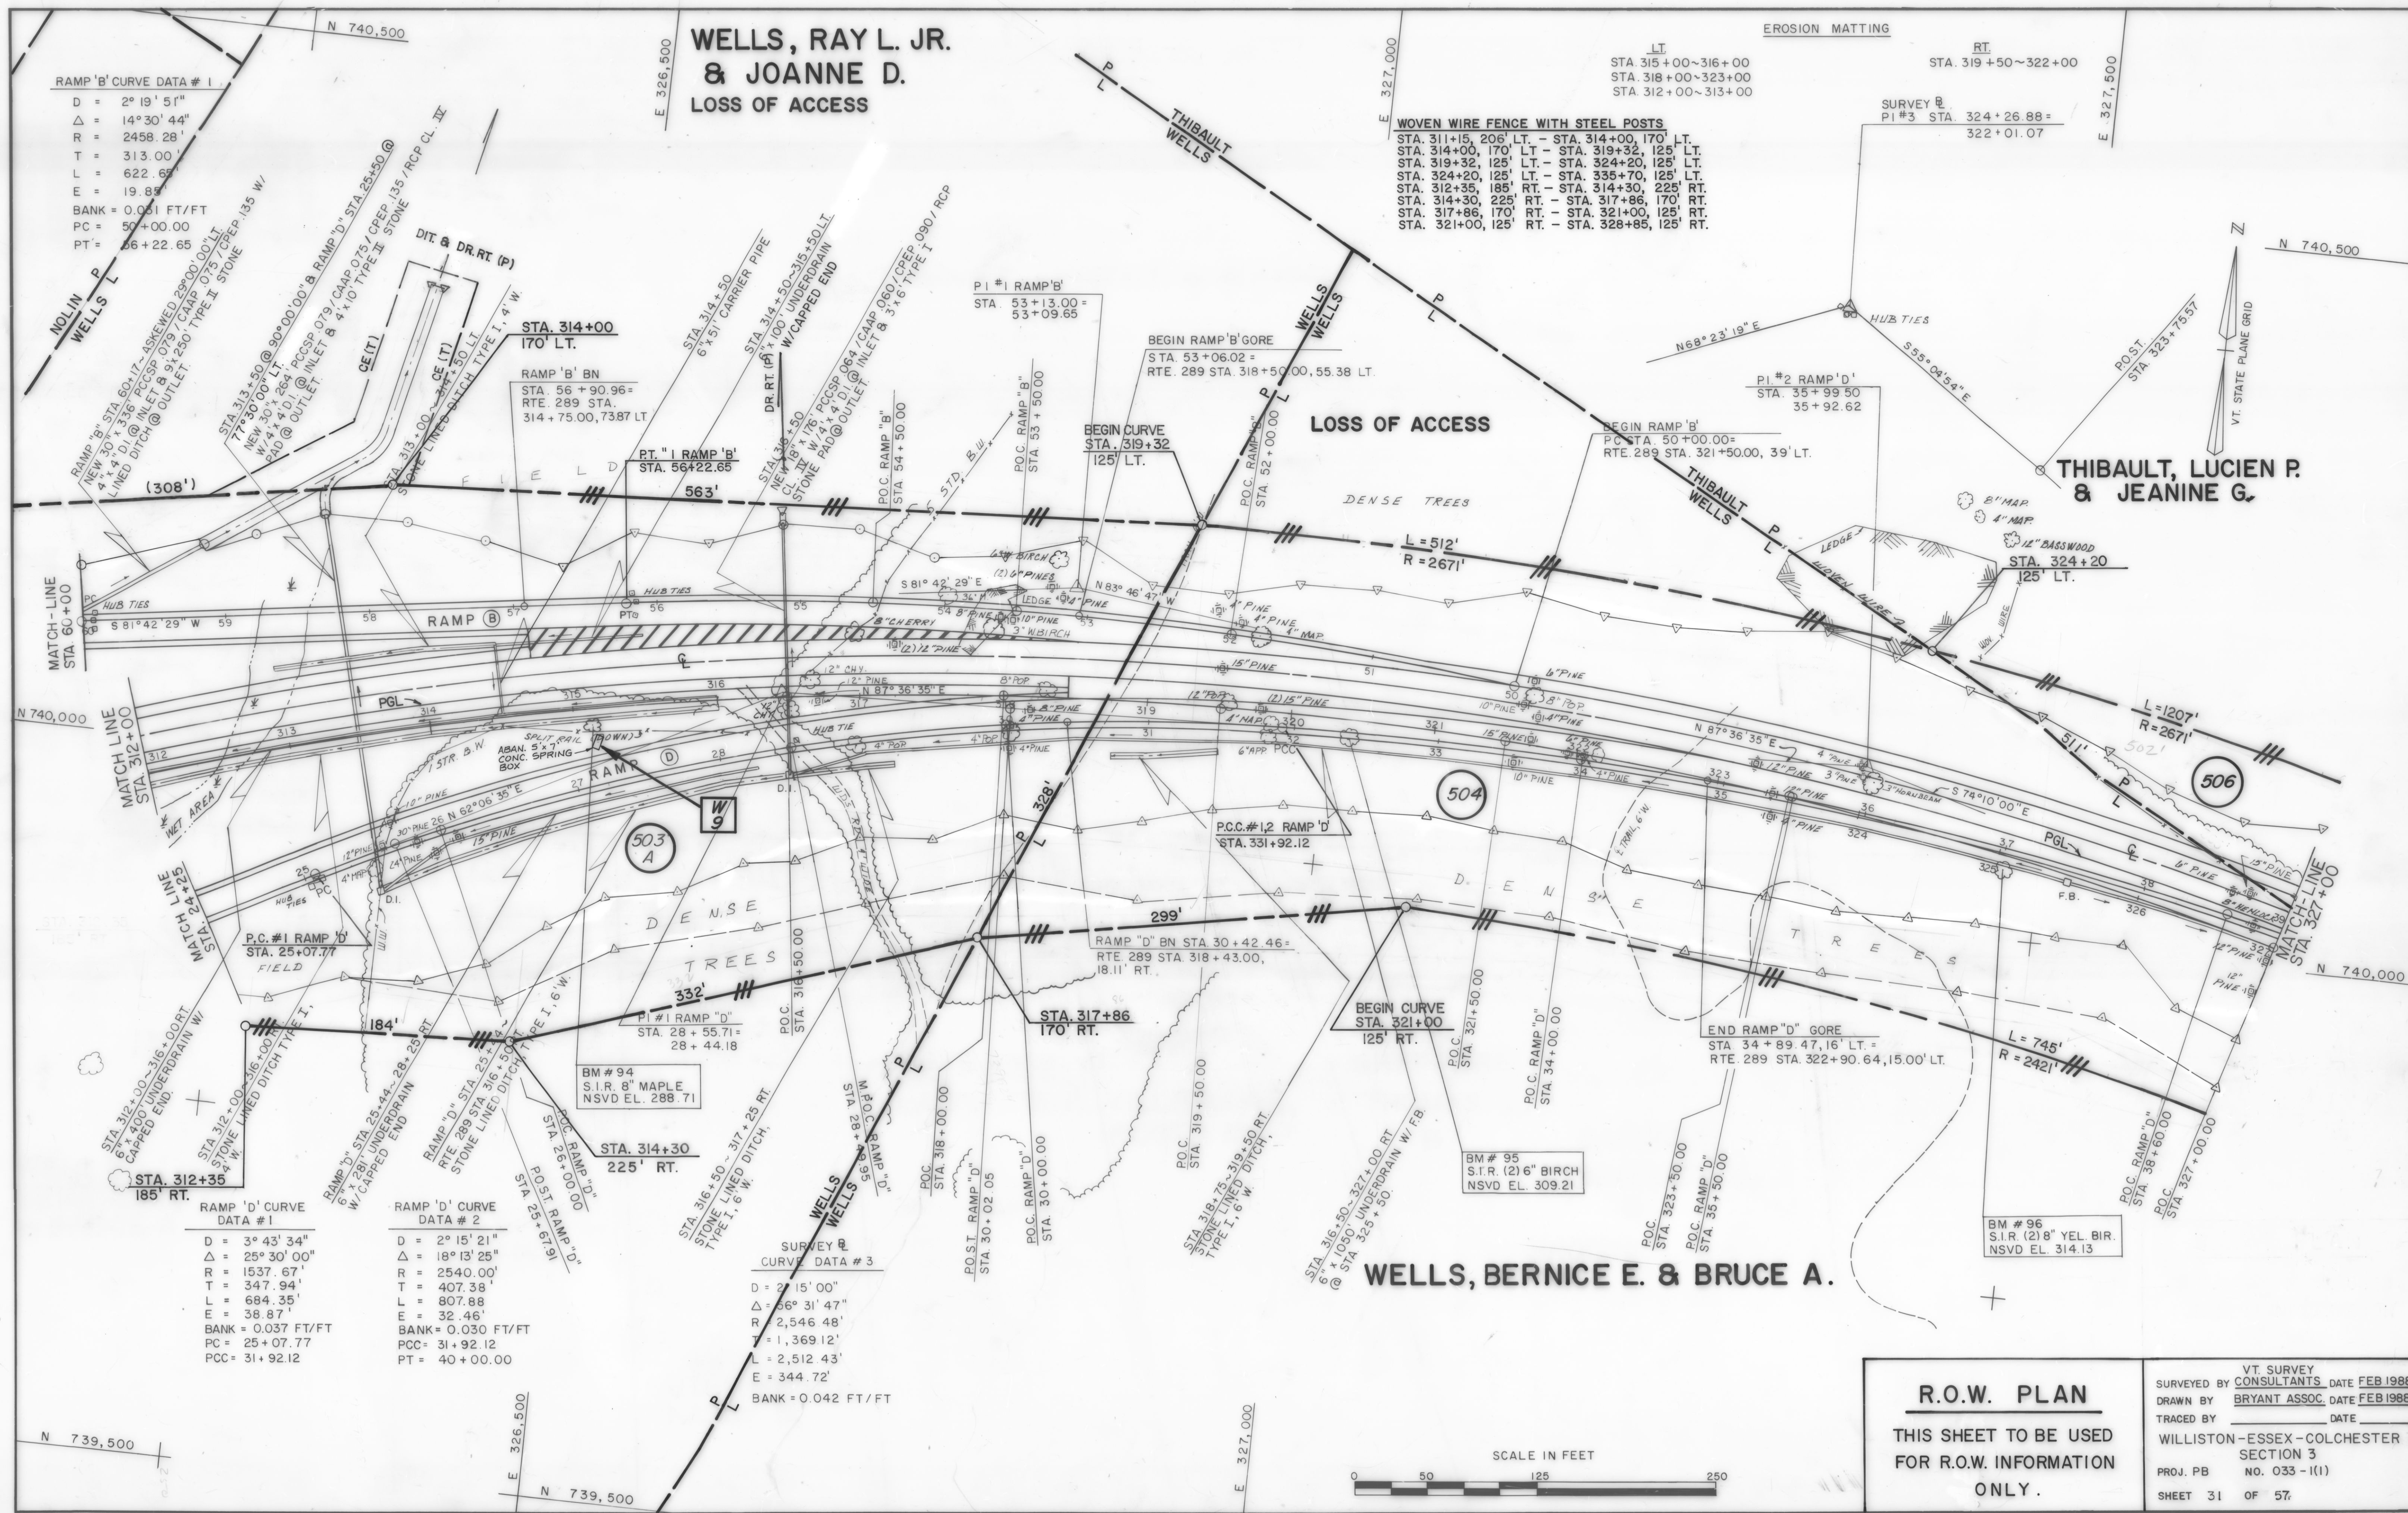

R.O.W. PLAN

THIS SHEET TO BE USED
FOR R.O.W. INFORMATION
ONLY.

VT. SURVEY
CONSULTANTS
DATE FEB 1988

DRAWN BY BRYANT ASSOC. DATE FEB 1988

TRACED BY DATE

WILLISTON-ESSEX-COLCHESTER
SECTION 3

PROJ. PB NO. 033-1(1)

SHEET 31 OF 57