


PROFILE				BY		DATE
	SUBMITTED					
	PLOTTED					
NOTE BOOK	GRADES CHECKED					
	B.M.'s NOTED					
NO. _____	STRUCTURE NOTATIONS CH'KD					

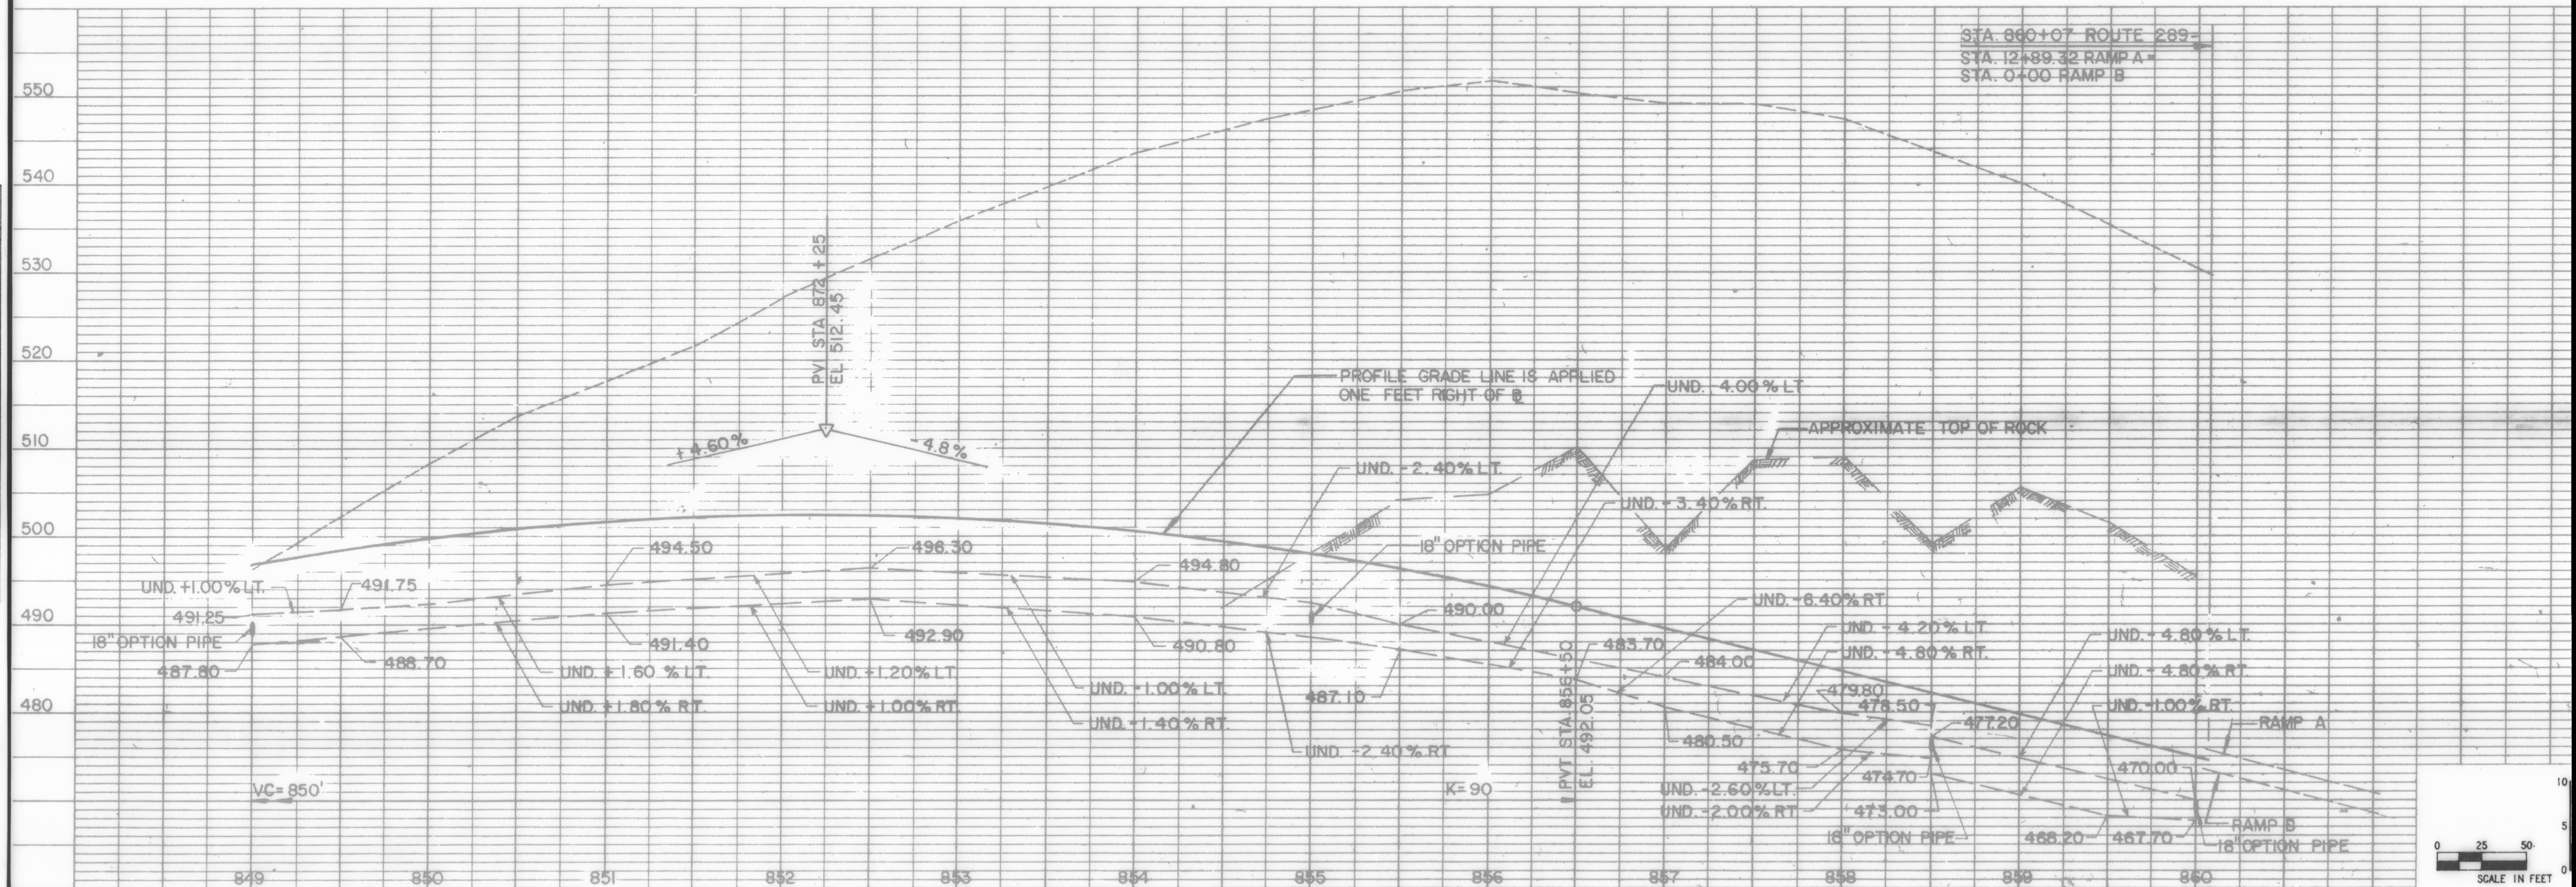

T-89 INTERCHANGE