STATE OF VERMONT
AGENCY OF TRANSPORTATION

TRAFFIC SIGN SUMMARY SHEET

MILEMARKER, STATION, OR SIGN NUMBER	SIGN LEGEND	SIGN DIMENSIONS EA	SIGN DIMENSIONS WIDTH (in)	SIGN DIMENSIONS HEIGHT (in)	NEW & SALVAGED SIGNS "A"	NEW & SALVAGED SIGNS "B"	NEW & SALVAGED SIGNS SALV SIGN	NEW & SALVAGED SIGNS SALV TIS	EXIST POST RETAIN	EXIST POST SALVAGE	NEW SIGN POSTS NO. OF POSTS	FLANGED CHANNEL lb/ft 1.12	FLANGED CHANNEL lb/ft 2.0	FLANGED CHANNEL lb/ft 3.0	SQUARE STEEL (in) lb/ft 1.75 1.88	SQUARE STEEL (in) lb/ft 2.0 2.42	SQUARE STEEL (in) lb/ft 2.5 3.35	ANCHOR	SLEEVE	TUBULAR ALUMINUM Ø (in) lb/ft 3.0 1.3	TUBULAR ALUMINUM Ø (in) lb/ft 4.0 1.7	TUBULAR ALUMINUM Ø (in) lb/ft 4.0 MOD 1.7	FOUND-ATION	TUBULAR STEEL Ø (in) lb/ft 3.0 7.6	TUBULAR STEEL Ø (in) lb/ft 3.5 9.0	TUBULAR STEEL Ø (in) lb/ft 4.0 10.8	TUBULAR STEEL Ø (in) lb/ft 5.0 14.6	W-SHAPE STEEL FTG. SIZE 24"	W-SHAPE STEEL FTG. SIZE 30"	W-SHAPE STEEL WEIGHT	W-SHAPE STEEL POST SIZE	SIGN FRAME REQUIRED	REMARKS	SIGN DETAIL DETAIL ON SHEET NUMBER	SIGN DETAIL STD. SHEET NUMBER
												OPTION ITEMS																								
NORTHBOUND MM 122.795 LT & RT		1 1	12 12	36 36	3.00 3.00						1 1					X X		X X																OM-3L OM-3R		SHS SHS
NORTHBOUND MM 122.845 RT		1	144	144		144.00	0				2																	2		690	W6X15		D9-18 (MODIFIED) D9-7, D9-20A D9-11 D9-8 D9-1 D9-10 D9-3, VD-543A FUSE PLATE BOLT TENSION = 23.8 KIPS	39	SHS, SHS SHS SHS SHS SHS SHS, E-132
NORTHBOUND MM 122.900 LT		1	36	36	9.00						2					X		X																R3-4		SHS
NORTHBOUND MM 123.000 RT		1	12	48	4.00						1					X		X																D10-3		SHS
NORTHBOUND MM 123.050 RT		1	96	30	20.00						2																	2		550	W6X15		E1-5 FUSE PLATE BOLT TENSION = 19.2 KIPS	36	
		1	192	102		136.00	R																											E1-1	36	
NORTHBOUND MM 123.121 RT		1	6	10	0.42						1				X			X																VD-701		E-134
NORTHBOUND MM 123.122 LT & RT	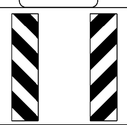	1 1	12 12	36 36	3.00 3.00						1 1					X X		X X																OM-3L OM-3R		SHS SHS
NORTHBOUND MM 123.274 RT	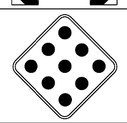	1	18	18	2.25						1					X		X																OMI-1		SHS
FINAL POST LENGTHS ARE TO BE DETERMINED IN THE FIELD. POST SIZES ARE COMPUTED BASED ON INFORMATION FURNISHED ON THE VTRANS STANDARD SHEETS AND "SIGN POST DESIGN GUIDELINE".							1					FT	FT	FT	FT 8	FT 114.75	FT		EA	LB	LB	LB		LB	LB	LB	LB								
					SF 47.67	SF 280.00	EA.	SF				FT			FT 122.75					LB			EA.	LB				EA. 4	EA.	LB. 1240					

NORTHBOUND TRAFFIC SIGN SUMMARY SHEET 22

PROJECT NAME: COLCHESTER-HIGHGATE
PROJECT NUMBER: IMG SIGN (17)

FILE NAME: 09A016.DGN
PROJECT LEADER: EPD
DESIGNED BY: BMB
PLOT FILE: 09A016TSSSNB22.1

PLOT DATE: 8/21/2009
DRAWN BY: BMB
CHECKED BY: EPD
SHEET 83 OF 221