STATE OF VERMONT
AGENCY OF TRANSPORTATION

TRAFFIC SIGN SUMMARY SHEET

MILEMARKER, STATION, OR SIGN NUMBER	SIGN LEGEND	SIGN DIMENSIONS EA	SIGN DIMENSIONS WIDTH (in)	SIGN DIMENSIONS HEIGHT (in)	NEW & SALVAGED SIGNS "A"	NEW & SALVAGED SIGNS "B"	NEW & SALVAGED SIGNS SALV SIGN	NEW & SALVAGED SIGNS SALV TIS	EXIST POST RETAIN	EXIST POST SALVAGE	NEW SIGN POSTS NO. OF POSTS	FLANGED CHANNEL lb/ft 1.12	FLANGED CHANNEL lb/ft 2.0	FLANGED CHANNEL lb/ft 3.0	SQUARE STEEL (in) lb/ft 1.75 1.88	SQUARE STEEL (in) lb/ft 2.0 2.42	SQUARE STEEL (in) lb/ft 2.5 3.35	ANCHOR	SLEEVE	TUBULAR ALUMINUM Ø (in) lb/ft 3.0 1.3	TUBULAR ALUMINUM Ø (in) lb/ft 4.0 1.7	TUBULAR ALUMINUM Ø (in) lb/ft 4.0 MOD 1.7	FOUND-ATION	TUBULAR STEEL Ø (in) lb/ft 3.0 7.6	TUBULAR STEEL Ø (in) lb/ft 3.5 9.0	TUBULAR STEEL Ø (in) lb/ft 4.0 10.8	TUBULAR STEEL Ø (in) lb/ft 5.0 14.6	W-SHAPE STEEL FTG. SIZE 24"	W-SHAPE STEEL FTG. SIZE 30"	W-SHAPE STEEL WEIGHT	W-SHAPE STEEL POST SIZE	SIGN REQUIRED	REMARKS	SIGN DETAIL DETAIL ON SHEET NUMBER	SIGN DETAIL STD. SHEET NUMBER
												OPTION ITEMS																							
NORTHBOUND WEIGH STATION		1	30	30	6.25						1					X		X																WI2-1		SHS
	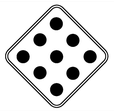	1	18	18	2.25																												OMI-1		E-150
NORTHBOUND WEIGH STATION		1	36	12	3.00						2					X		X																R6-1L		SHS
NORTHBOUND WEIGH STATION		1	30	24	5.00						1					X		X																R8-4		SHS
NORTHBOUND WEIGH STATION	MOUNTED BACK TO BACK	1 1	36 36	36 36	9.00 9.00						2					X		X																R3-2 R5-1		SHS SHS
NORTHBOUND WEIGH STATION	MOUNTED BACK TO BACK	1 1	36 36	36 36	9.00 9.00						2					X		X																R3-2 R5-1		SHS SHS
NORTHBOUND WEIGH STATION		1	30	24	5.00						1					X		X																R8-4		SHS
SHEET 199 SHEET 200					76.75 57.50											165 135		11 9																ALL SIGNS SHOWN ARE TO REPLACE EXISTING SIGNS AT THIER EXISTING LOCATIONS, UNLESS OTHERWISE DIRECTED BY THE ENGINEER.		
					SF 134.25	SF	EA.	SF				FT	FT	FT	FT	FT 300	FT		EA	LB	LB	LB		LB	LB	LB	LB								
												FT			FT 300					LB			EA.	LB				EA.	EA.						

FINAL POST LENGTHS ARE TO BE DETERMINED IN THE FIELD. POST SIZES ARE COMPUTED BASED ON INFORMATION FURNISHED ON THE VTRANS STANDARD SHEETS AND "SIGN POST DESIGN GUIDELINE".

NORTHBOUND WEIGH STATION TRAFFIC SIGN SUMMARY SHEET 2

PROJECT NAME: COLCHESTER-HIGHGATE
PROJECT NUMBER: IMG SIGN (17)

FILE NAME: 09A016.DGN
PROJECT LEADER: EPD
DESIGNED BY: BMB
PLOT FILE: 09A016TSSSNBWS-2.i

PLOT DATE: 8/21/2009
DRAWN BY: BMB
CHECKED BY: EPD
SHEET 200 OF 221